



THE CONTRACTOR MUST VERIFY ALL DIMENSIONS ON SITE AND REPORT ANY DISCREPANCIES TO THE ARCHITECT, BEFORE PROCEEDING WITH THE WORK.

No.	REVISIONS	DATE
-----	-----------	------

[illegible]

10

CHRONOLOGY	DATE




HILCO

525-565 CONESTOGO
525-565 CONESTOGO ROAD, WATERLOO, ON. N2L 2C9
QA8

SITE PLAN

ZBA 1.0

 

A SITE PLAN

1.850



THIS DRAWING IS AN INSTRUMENT OF SERVICE & IS THE PROPERTY OF ABA ARCHITECTS INC. & CANNOT BE MODIFIED AND/OR REPRODUCED WITHOUT THE PERMISSION OF ABA ARCHITECTS INC.

THE CONTRACTOR MUST VERIFY ALL DIMENSIONS ON SITE AND REPORT ANY DISCREPANCIES TO THE ARCHITECT, BEFORE PROCEEDING WITH THE WORK.

DRAWINGS ARE NOT TO BE SCALED.

[illegible]

CHRONOLOGY	DATE

**g b g architects i**

HILCO

PROJECT N.

525-565 CONESTOGO
525-565 CONESTOGO ROAD, WATERLOO, ON. N
0A8

DRAWING T

GROUND FLOOR PLANS

SCALE
1 : 8

SHEET SIZE
24X

PROJECT NUMBER	2015-J
----------------	--------

DRAWING NUM

ZBA 1.



NORTHEI D DRIVE WEST

CONESTOGA PARKWAY (HWY 85)

GROUND FLOOR PLAN

1.84



THIS DRAWING IS AN INSTRUMENT OF SERVICE & IS THE PROPERTY OF ABA ARCHITECTS INC. & CANNOT BE MODIFIED AND/OR REPRODUCED WITHOUT THE PERMISSION OF ABA ARCHITECTS INC.

THE CONTRACTOR MUST VERIFY ALL DIMENSIONS ON SITE AND REPORT ANY DISCREPANCIES TO THE ARCHITECT, BEFORE PROCEEDING WITH THE WORK

DRAWINGS ARE NOT TO BE SCALED.

[illegible]

CHRONOLOGY	DATE



aba architects ir

CUE

HILC

PROJECT NAME

525-565 CONESTOGO
525-565 CONESTOGO ROAD, WATERLOO, ON. N2L
0A8

DRAWING TIT

PARKING PLAN




1 : 85

24X3

PROJECT NUMBER
2015-01

DRAWING NUMBER

ZBA 2

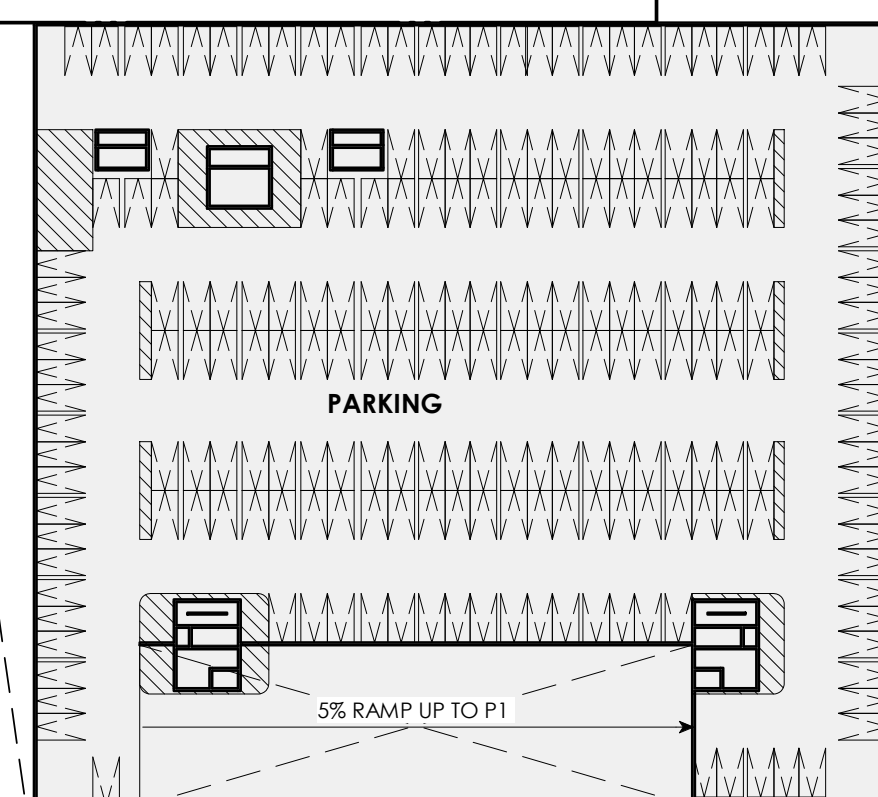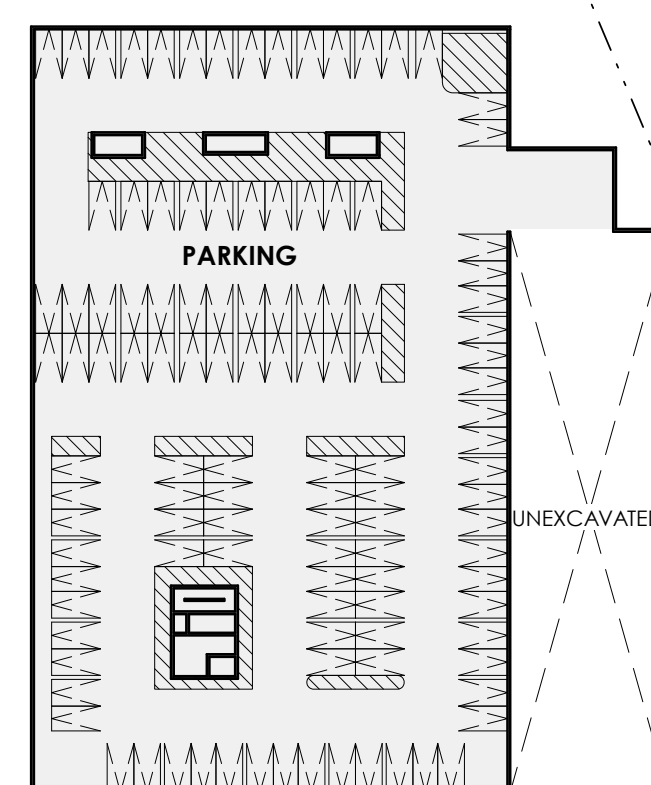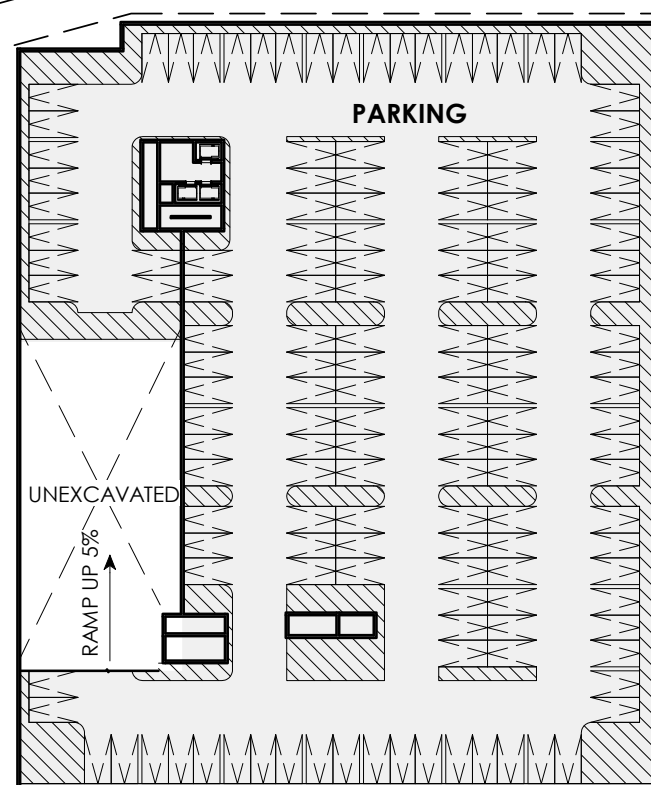

3
ZB
2

PARKING LEVEL 2

475 PARKING STALLS


1:85



THIS DRAWING IS AN INSTRUMENT OF SERVICE & IS THE PROPERTY OF ABA ARCHITECTS INC. & CANNOT BE MODIFIED AND/OR REPRODUCED WITHOUT THE PERMISSION OF ABA ARCHITECTS INC.

THE CONTRACTOR MUST VERIFY ALL DIMENSIONS ON SITE AND REPORT ANY DISCREPANCIES TO THE ARCHITECT, BEFORE PROCEEDING WITH THE WORK.

DRAWINGS ARE NOT TO BE SCALED

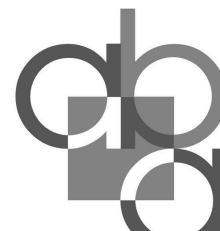[illegible][illegible]

aba architects inc.

CUEN

HILCO

PROJECT NAME

525-565 CONESTOGO
525-565 CONESTOGO ROAD, WATERLOO, ON. N2L 2C9
0A8

DRAWING TITLE

PARKING PLANS

SCALE
1 : 850

SHEET SIZE
24X36

PROJECT NUMBER
2015-08

DRAWING NUMBER

ZBA 2.2





THE CONTRACTOR MUST VERIFY ALL DIMENSIONS ON SITE AND REPORT ANY DISCREPANCIES TO THE ARCHITECT, BEFORE PROCEEDING WITH THE WORK.

DRAWINGS ARE NOT TO BE SCALED

[illegible][illegible]

CUENT

HILCO

PROJECT NAME

525-565 CONESTOGO
525-565 CONESTOGO ROAD, WATERLOO, ON. N2L 2C9
0A8

DRAWING TITLE

PARKING PLANS - BLOCK 4 + 5

SCALE	DRAWING NUMBER
1 : 450	


SHEET SIZE	7BA 2 3
24X36	

PROJECT NUMBER	2015-080
----------------	----------

ZBA 2.3



 BLOCK 4/5 L1
96 PARKING STALLS 1 : 450

 


BLOCK 4/5 L2
 104 PARKING STALLS
 1 : 450




BLOCK 4/5 L2
 104 PARKING STALLS
 1 : 450



 **BLOCK 4/5 L3**
14 PARKING STALLS 1:450




BLOCK 4/5 L3
 14 PARKING STALLS 1:450





THE CONTRACTOR MUST VERIFY ALL DIMENSIONS ON SITE AND REPORT ANY DISCREPANCIES TO THE ARCHITECT, BEFORE PROCEEDING WITH THE WORK.

DRAWINGS ARE NOT TO BE SCALED.

[illegible]

CHRONOLOGY	DATE



CLIENT

HILCO

PROJECT NAME

525-565 CONESTOGO
525-565 CONESTOGO ROAD, WATERLOO, ON. N2L 2C9
0A8

DRAWING TITLE

PARKING PLANS - BLOCK 6

SCALE


DRAWING NUMBER

SHEET SIZE

24X5

PROJECT NUMBER:


ZBA 2.4

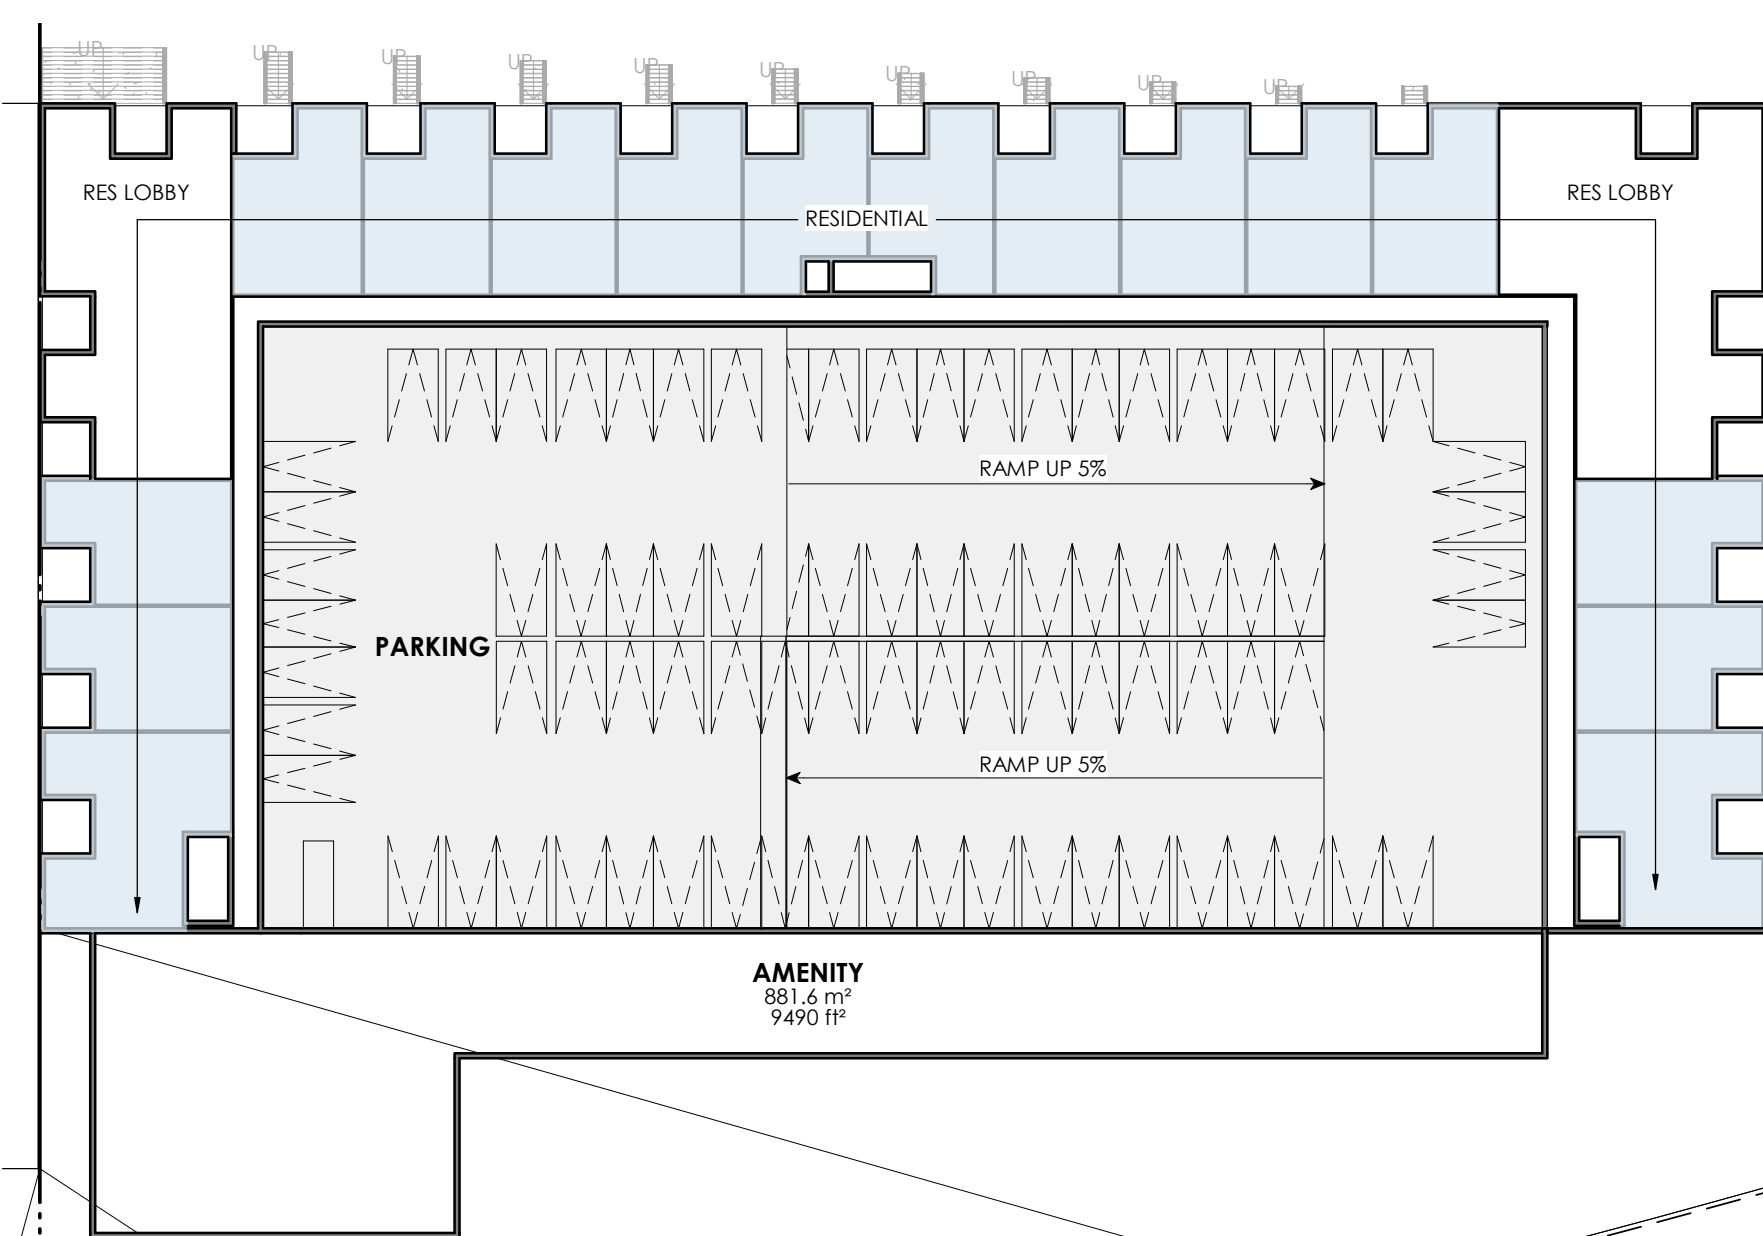

 **BLOCK 6 LEVEL 1**
83 PARKING STALLS

83 PARKING STALLS


1 : 450

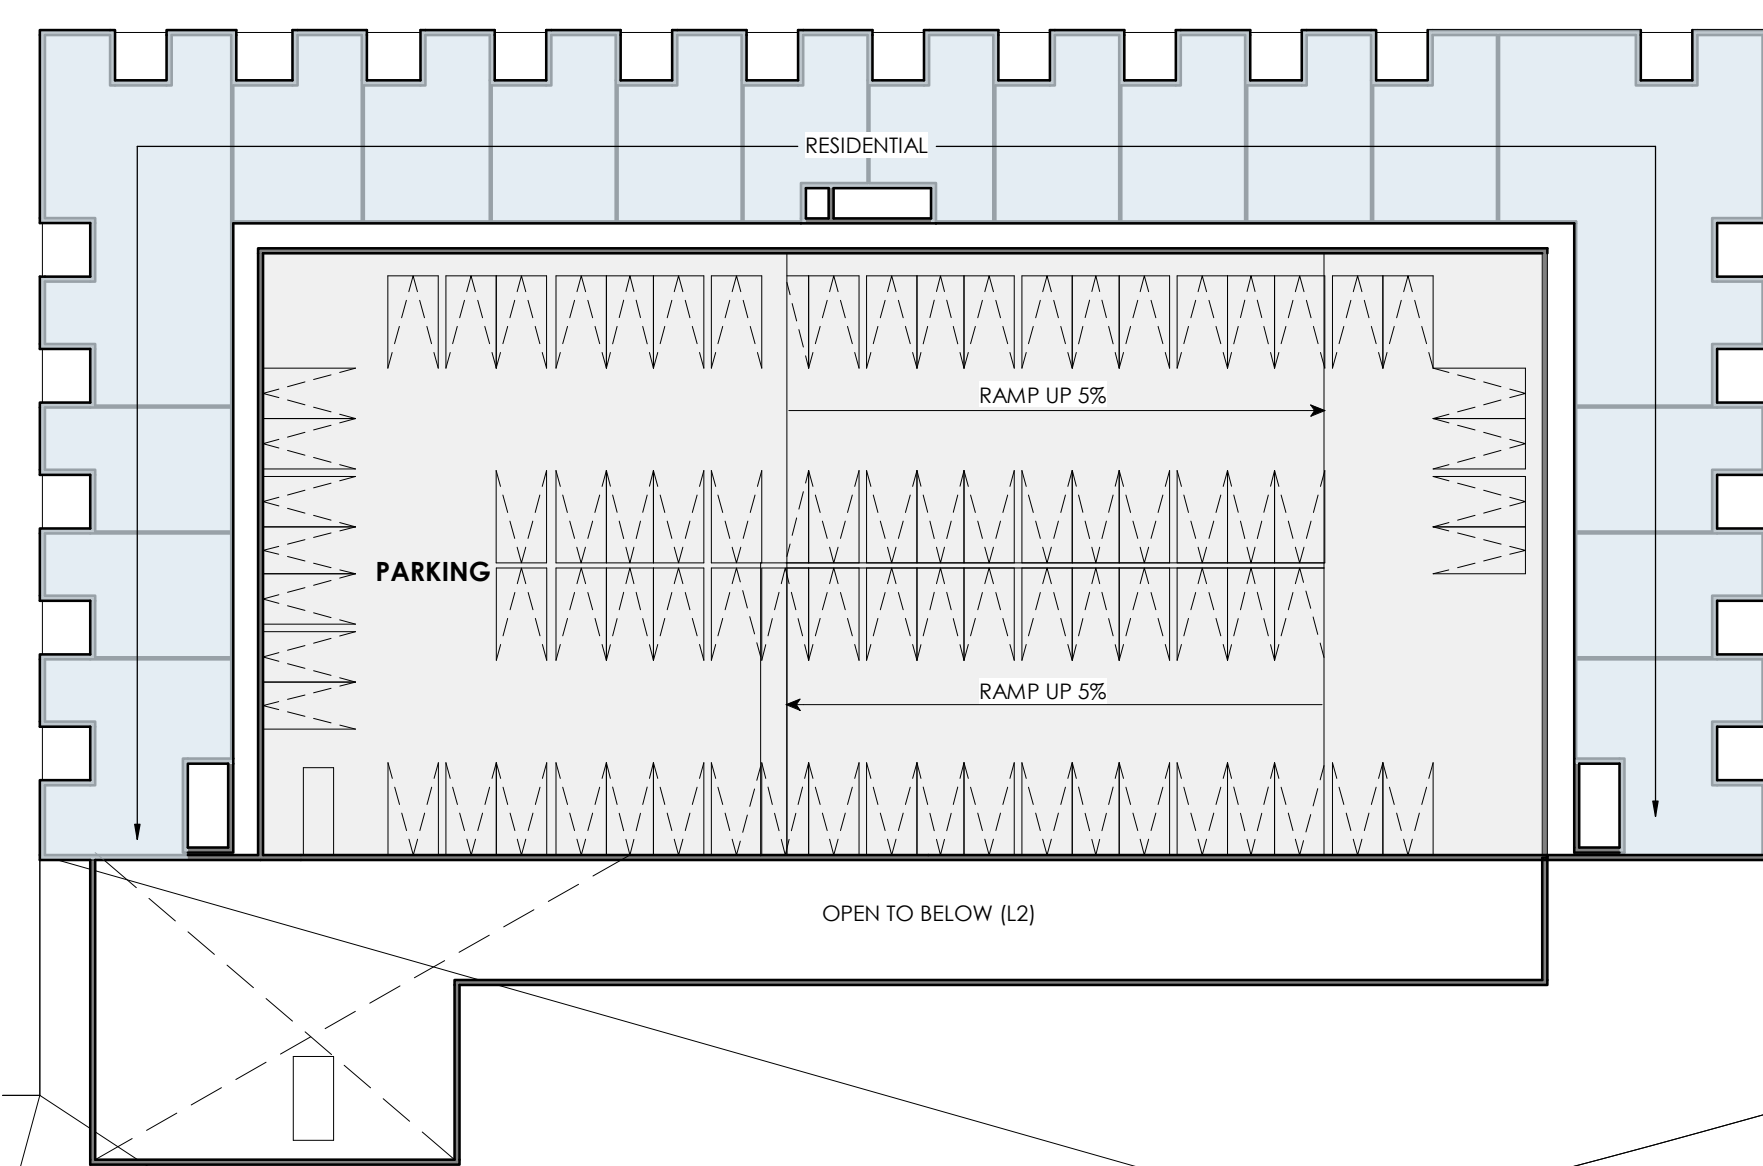

BLOCK 6 MIXED-USE LEVEL 2-3
83 PARKING STALLS

93 PARKING STALLS

1 : 450

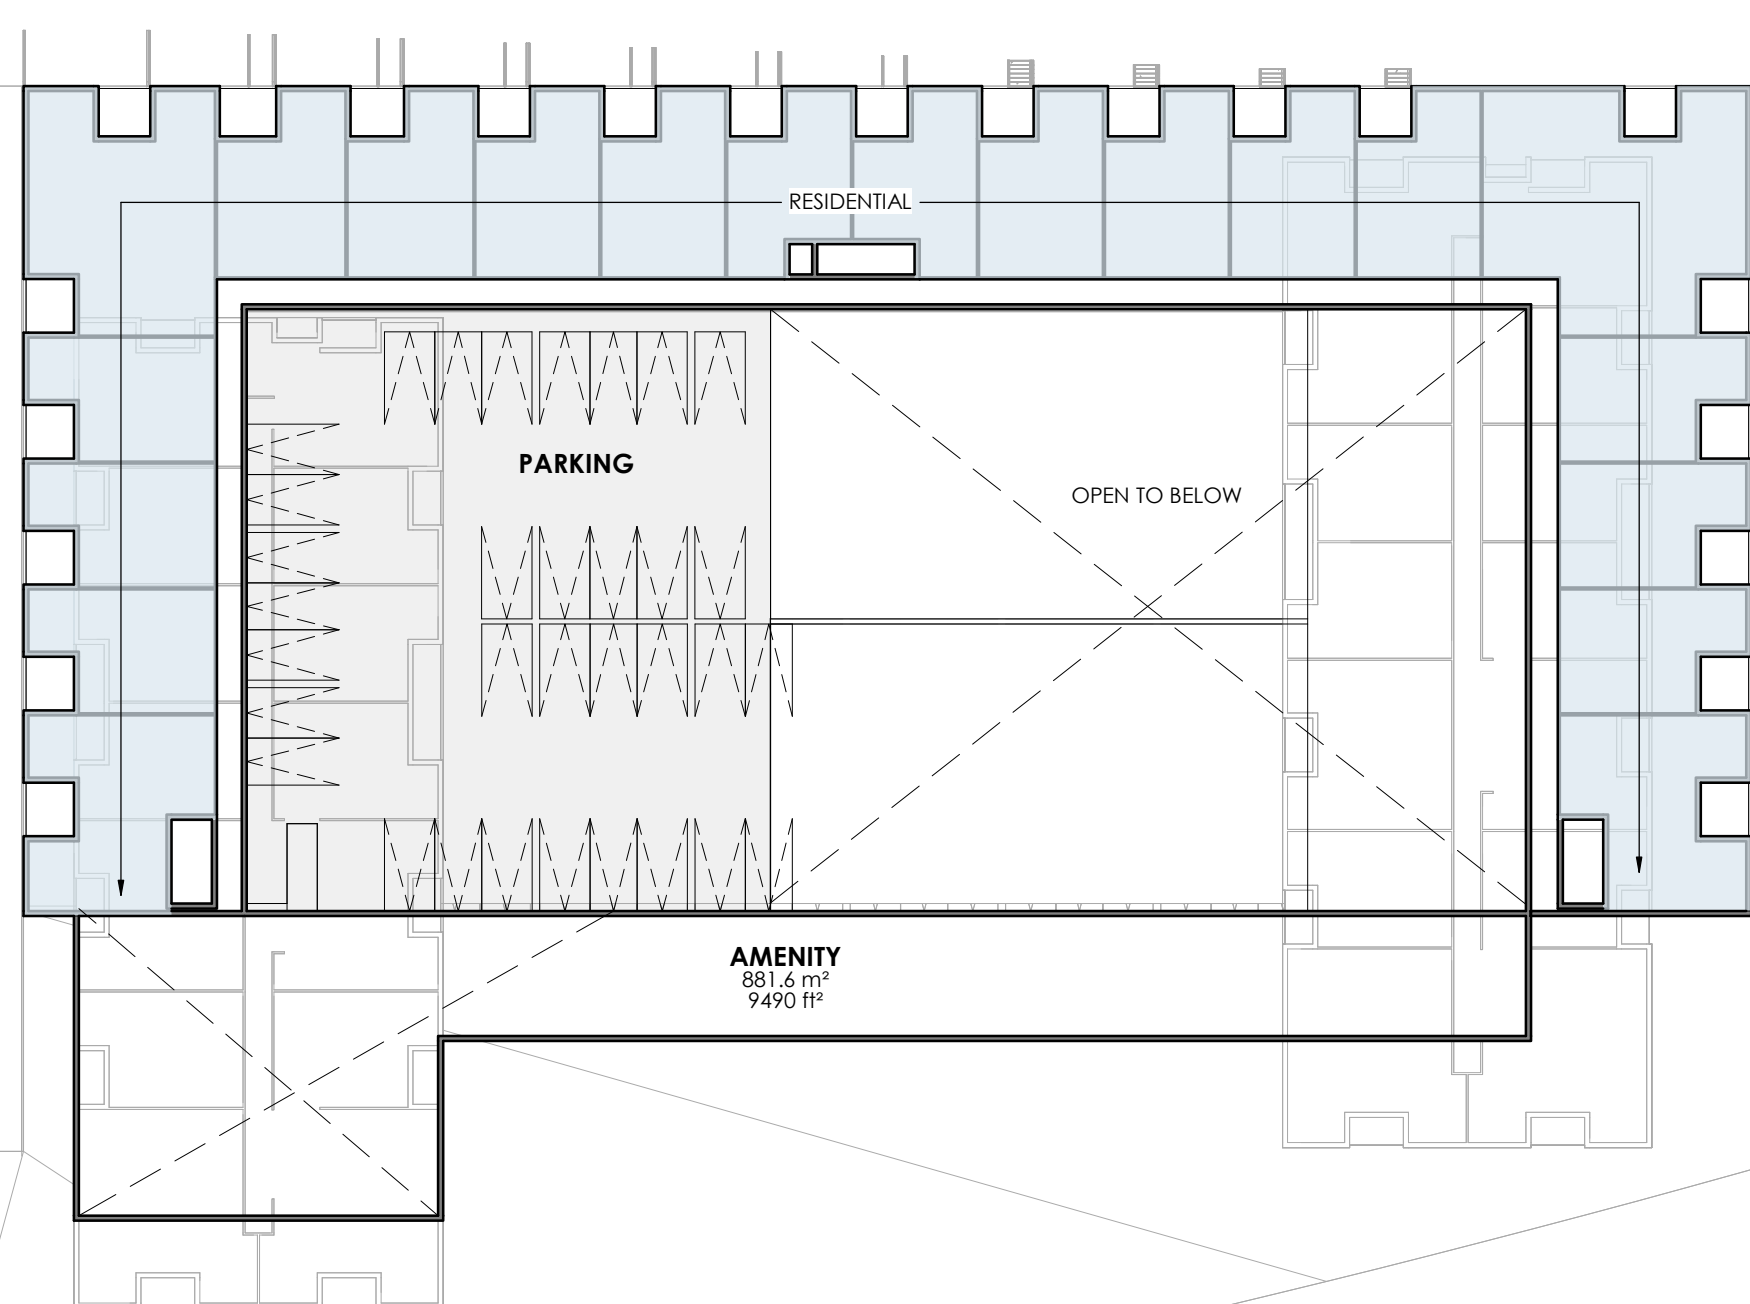

BLOCK 6 MIXED-USE LEVEL 4.
31 PARKING STALLS


31 PARKING SPACES

1:450

THE CONTRACTOR MUST VERIFY ALL DIMENSIONS ON SITE AND REPORT ANY DISCREPANCIES TO THE ARCHITECT, BEFORE PROCEEDING WITH THE WORK.

[illegible]

1 : 500

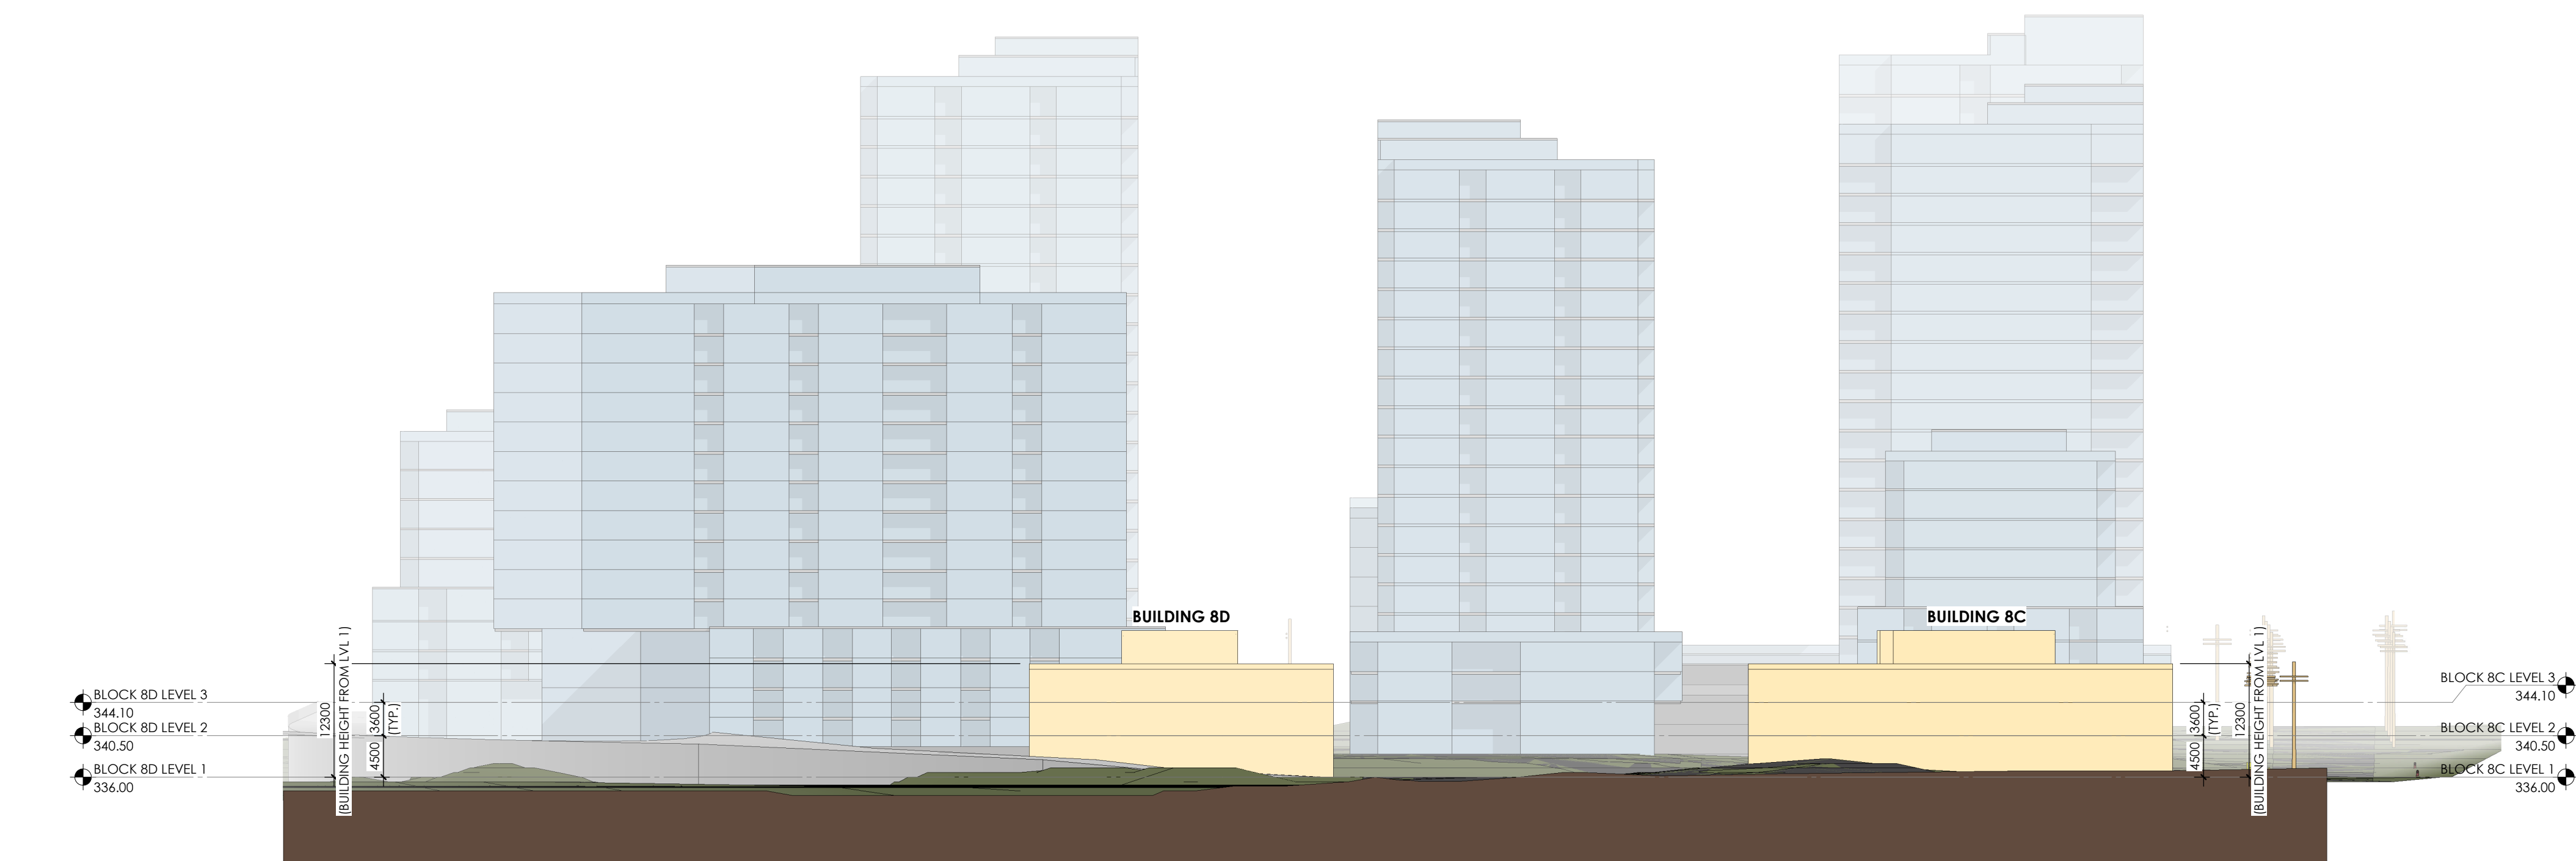

1 : 500

[illegible][illegible]

HILCO

525-565 CONESTOGO
525-565 CONESTOGO ROAD, WATERLOO, ON. N2L
0A8

ELEVATIONS

1 : 500

24X36

ZBA 3.0

THE CONTRACTOR MUST VERIFY ALL DIMENSIONS ON SITE AND REPORT ANY DISCREPANCIES TO THE ARCHITECT, BEFORE PROCEEDING WITH THE WORK.



aba architects inc.
101 Randor Drive, Unit 8, Markham, ON, L3R 9K4 Tel: 293-884-2711 www.abaarchitects.ca



HILCO

525-565 CONESTOGO
525-565 CONESTOGO ROAD, WATERLOO, ON. N2L
0A8

ELEVATIONS

1 : 500	ZBA 3.1
SHEET SIZE 24X36	
PROJECT NUMBER 2015-080	

ZBA 3.1




THE CONTRACTOR MUST VERIFY ALL DIMENSIONS ON SITE AND REPORT ANY DISCREPANCIES TO THE ARCHITECT, BEFORE PROCEEDING WITH THE WORK.

[illegible][illegible]

HILCO


525-565 CONESTOGO
525-565 CONESTOGO ROAD, WATERLOO, ON. N2L
0A8

ELEVATIONS

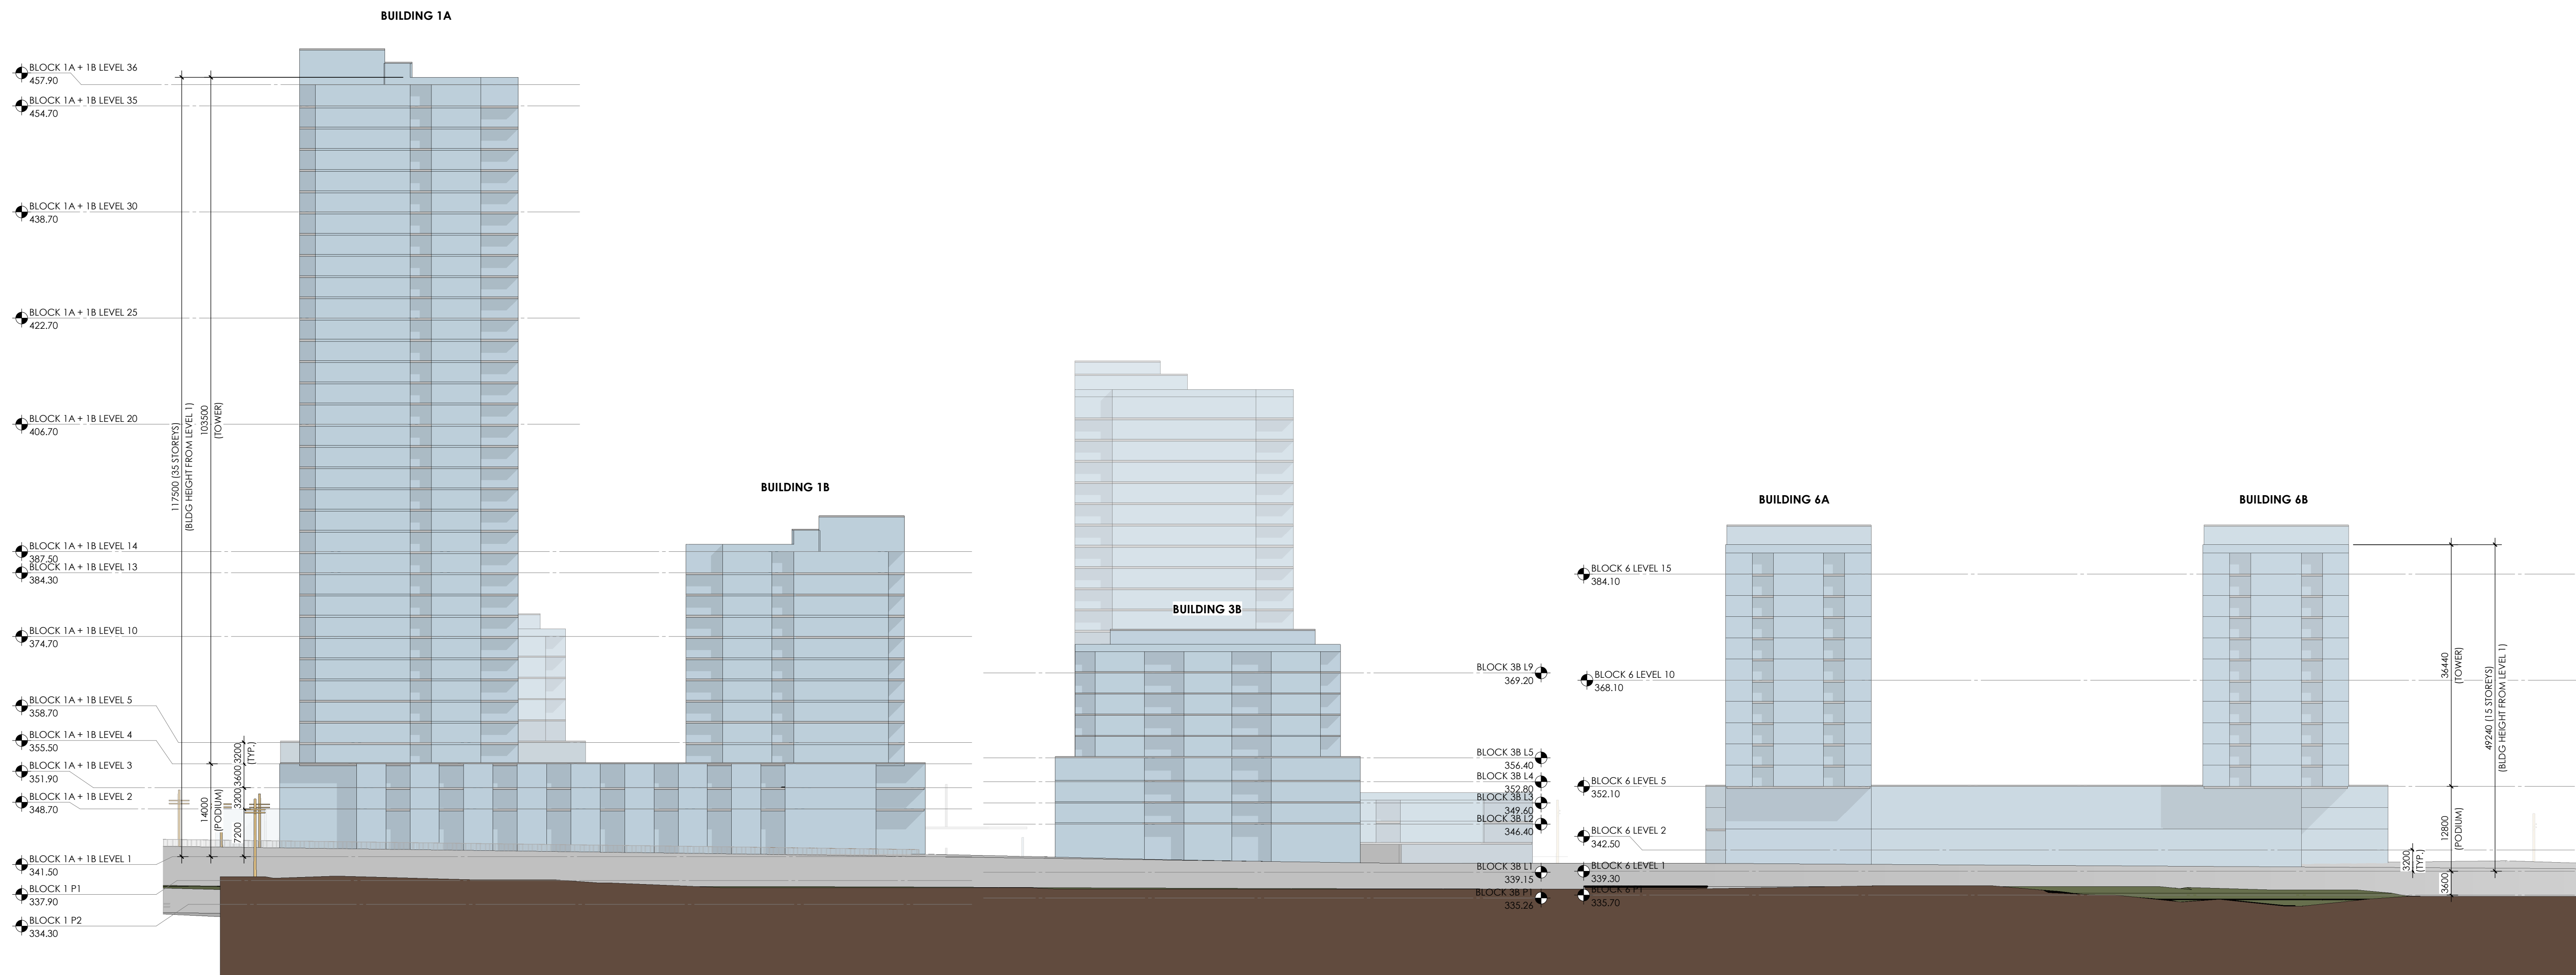

1 WEST ELEVATION/EXPRESSWAY ELEVATION
ZBA
3.2

1 : 500

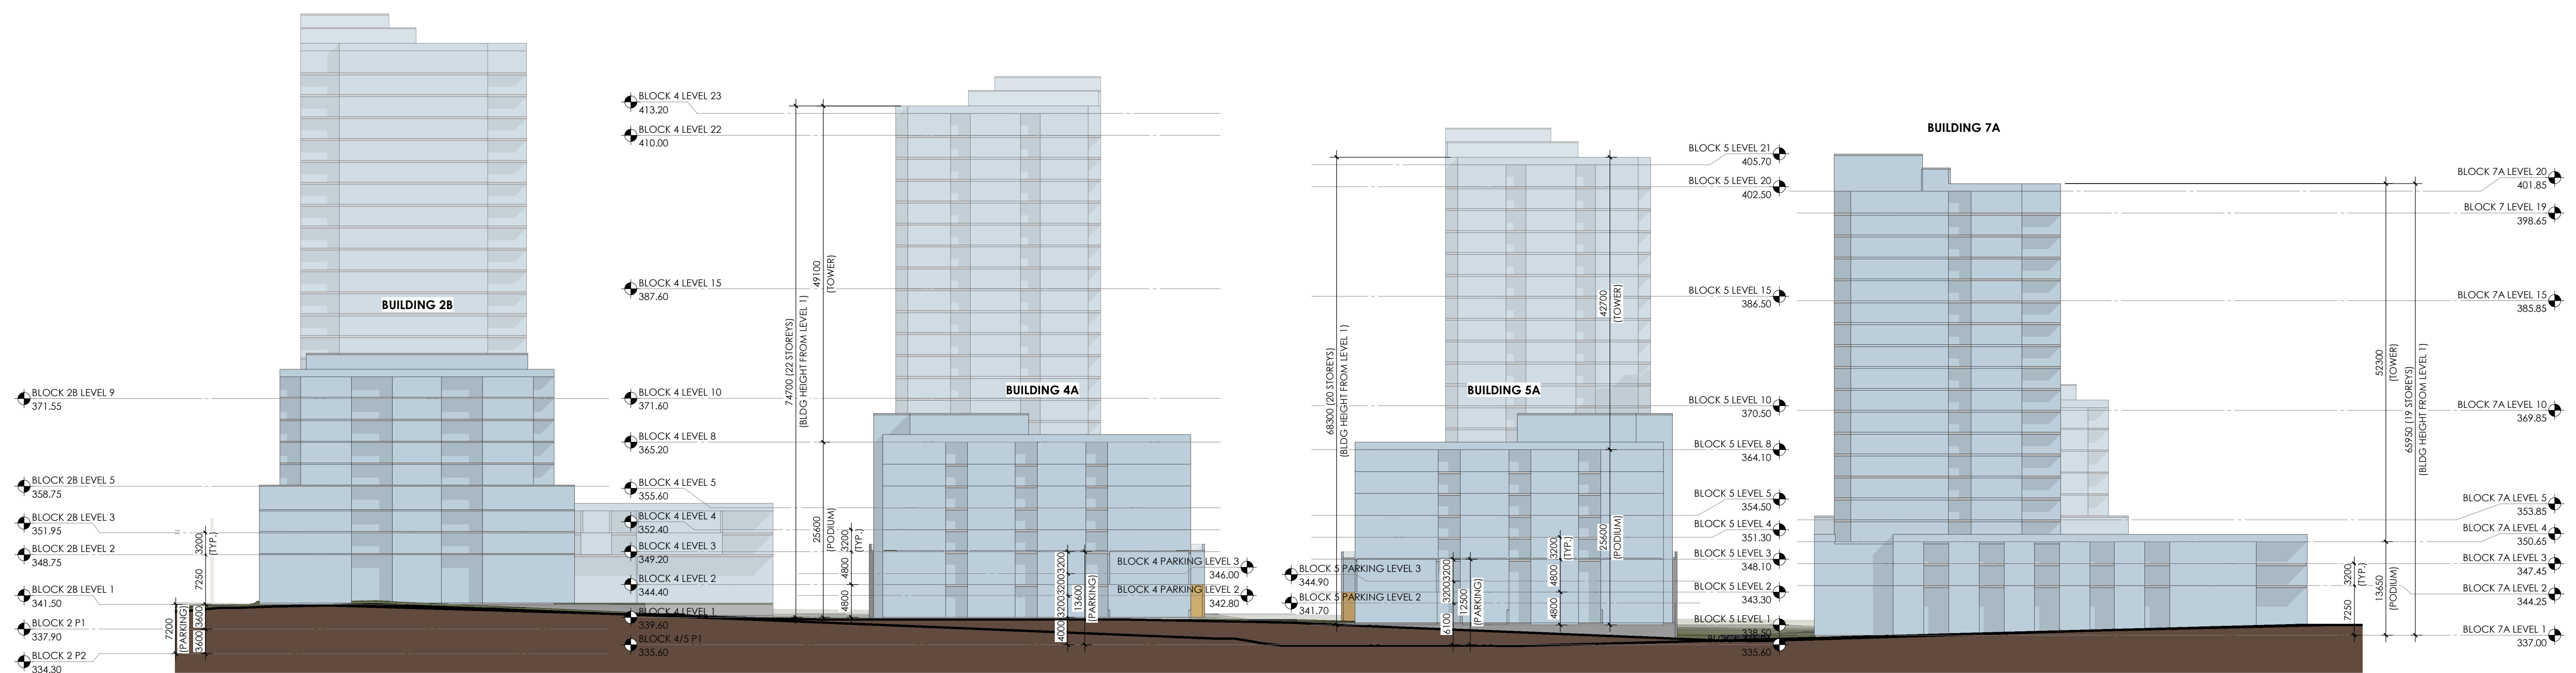

WEST ELEVATION/STREET D ELEVATION

1 : 500

THE CONTRACTOR MUST VERIFY ALL DIMENSIONS ON SITE AND REPORT ANY DISCREPANCIES TO THE ARCHITECT, BEFORE PROCEEDING WITH THE WORK.

[illegible]

HILCO

525-565 CONESTOGO
525-565 CONESTOGO ROAD, WATERLOO, ON. N2L
0A8

ELEVATIONS

1 : 500

24X36

2015-080

ZBA 3.3

THE CONTRACTOR MUST VERIFY ALL DIMENSIONS ON SITE AND REPORT ANY DISCREPANCIES TO THE ARCHITECT, BEFORE PROCEEDING WITH THE WORK.

DRAWINGS ARE NOT TO BE SCALED.

[illegible][illegible]

PROJECT NAME

525-565 CONESTOGO

525-565 CONESTOGO ROAD, WATERLOO, ON. N2L
0A8

DRAWING TITLE

INTERNAL STREET
ELEVATION

SCALE 1 : 500	DRAWING NUMBER ZBA 3.4
SHEET SIZE 24X36	
PROJECT NUMBER 2015-080	







THE CONTRACTOR MUST VERIFY ALL DIMENSIONS ON SITE AND REPORT ANY DISCREPANCIES TO THE ARCHITECT, BEFORE PROCEEDING WITH THE WORK.

[illegible][illegible]

DRAWING TITLE

INTERNAL STREET
ELEVATION

SCALE 1 : 500	DRAWING NUMBER ZBA 3.5
SHEET SIZE 24X36	
PROJECT NUMBER 2015-080	

    

THE CONTRACTOR MUST VERIFY ALL DIMENSIONS ON SITE AND REPORT ANY DISCREPANCIES TO THE ARCHITECT, BEFORE PROCEEDING WITH THE WORK.


[illegible][illegible]

HILCO

525-565 CONESTOGO
525-565 CONESTOGO ROAD, WATERLOO, ON. N2L
0A8

INTERNAL STREET ELEVATION

ZBA 3.6

 

1 : 500

DRAWINGS ARE NOT TO BE SCALED.

[illegible][illegible]

HILCO

525-565 CONESTOGO
525-565 CONESTOGO ROAD, WATERLOO, ON. N2L
0A8

3D LAND USE DIAGRAM

1:1

24X36

ZBA 4.0



DRAWINGS ARE NOT TO BE SCALED.

[illegible][illegible]











HILCO

525-565 CONESTOGO
525-565 CONESTOGO ROAD, WATERLOO, ON. N2L
0A8

3D PHASING DIAGRAM

ZBA 4.1



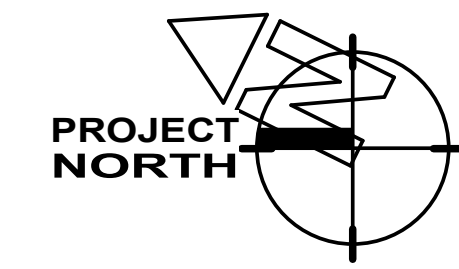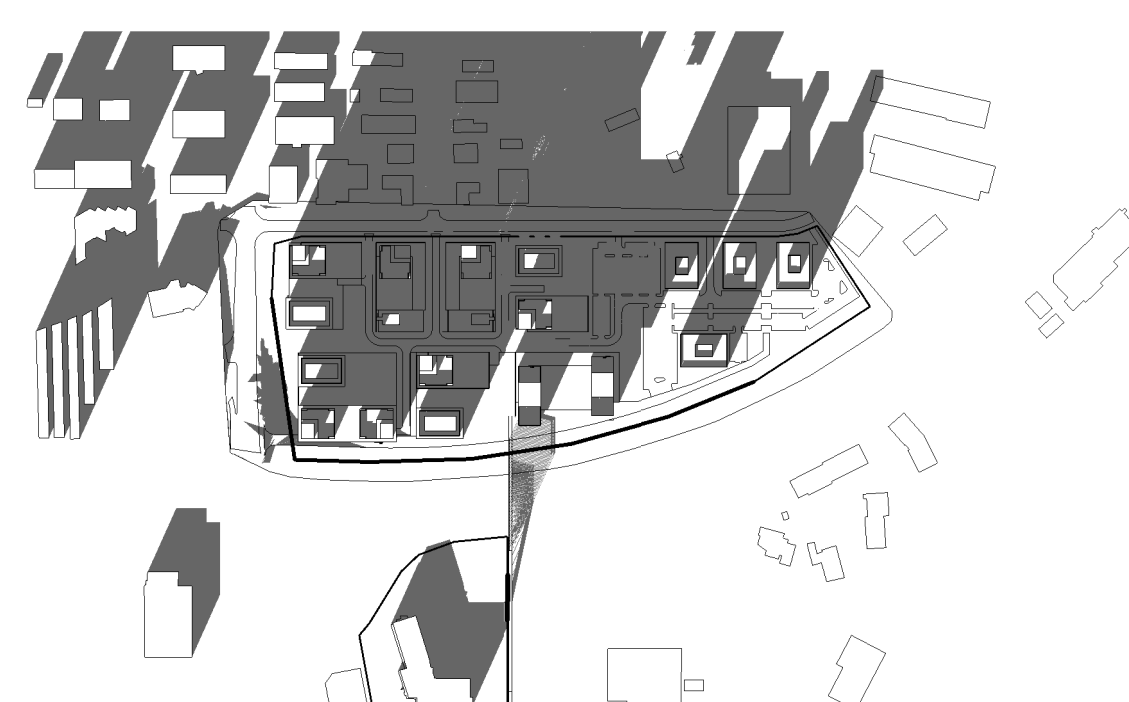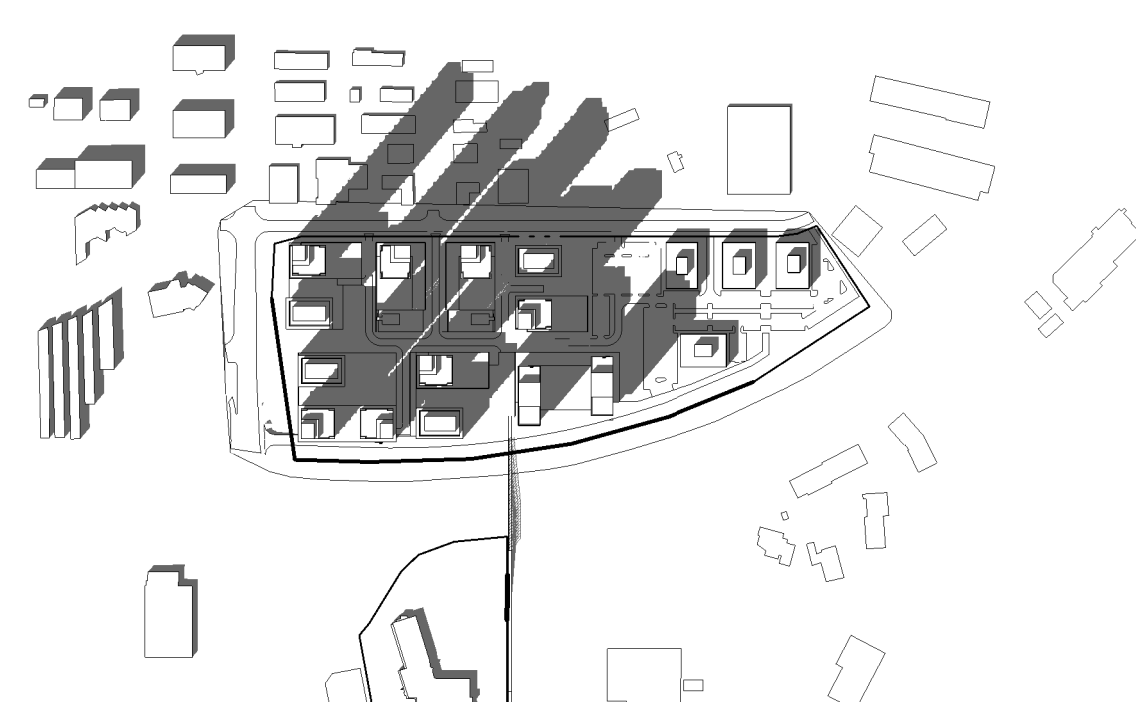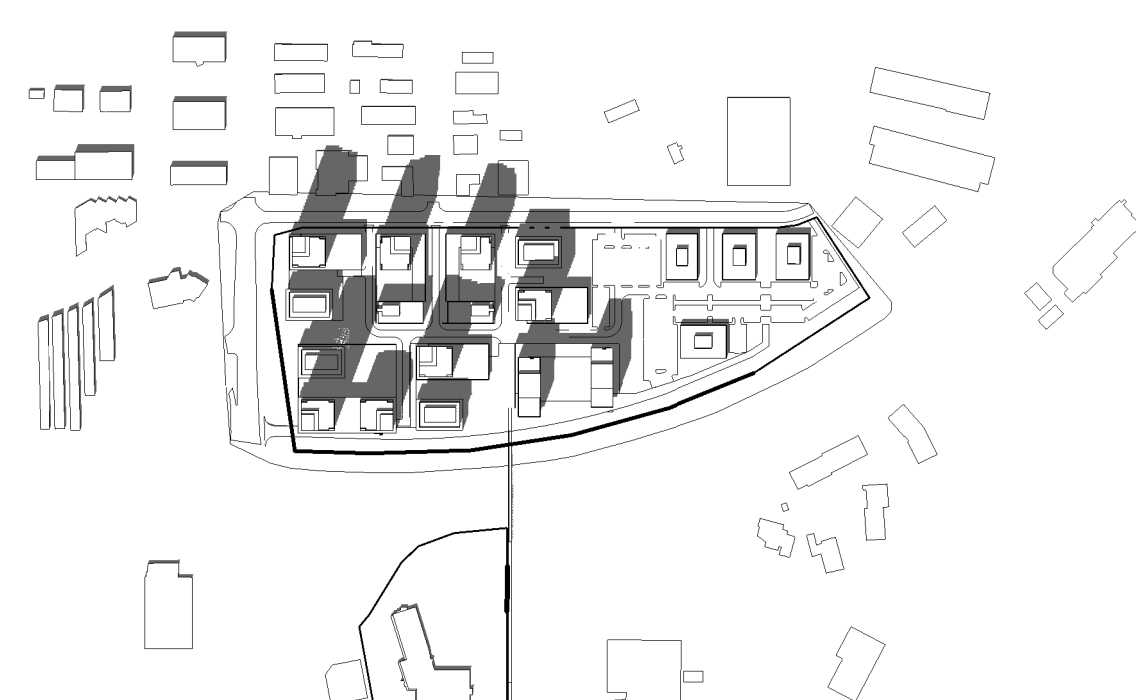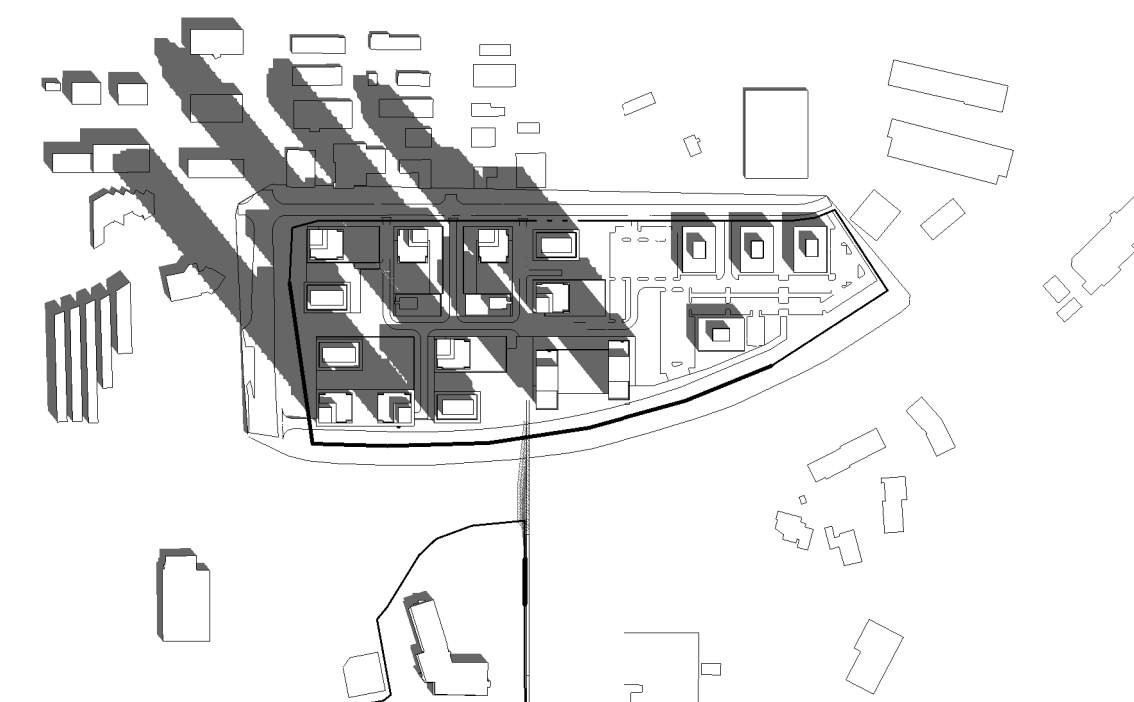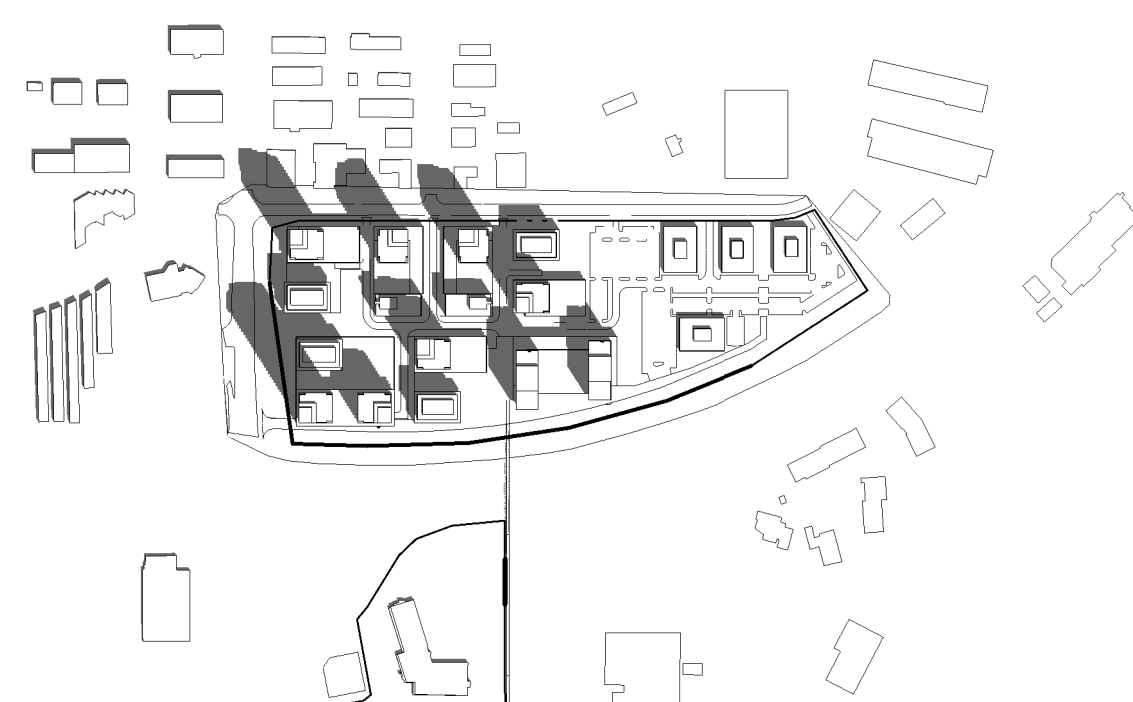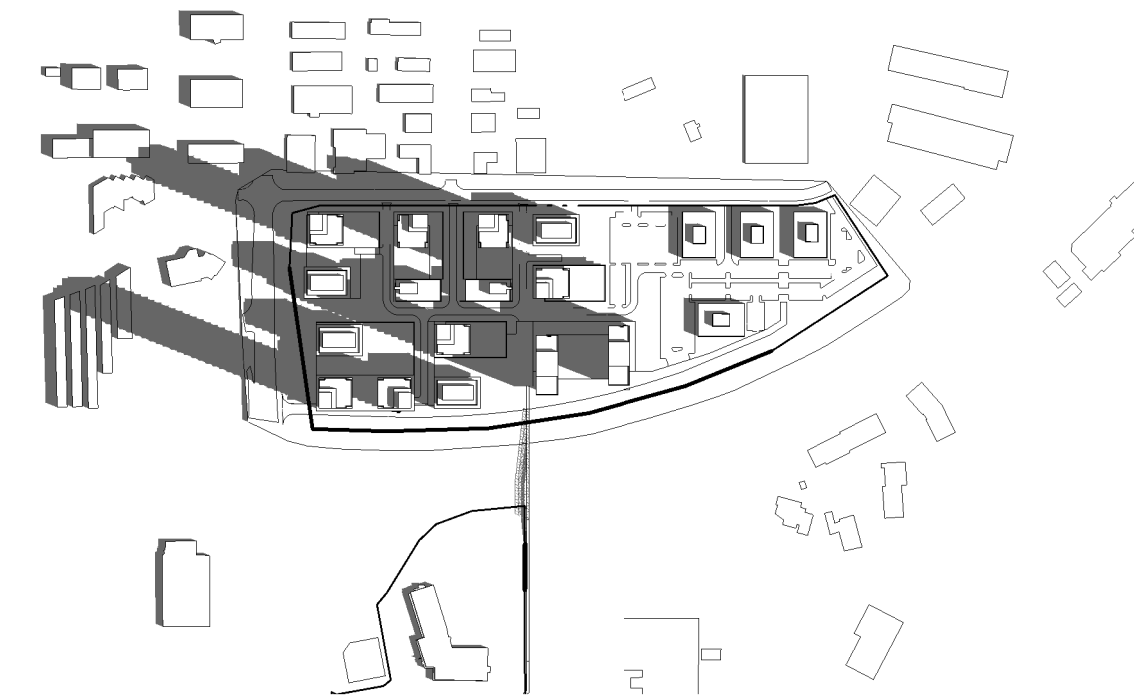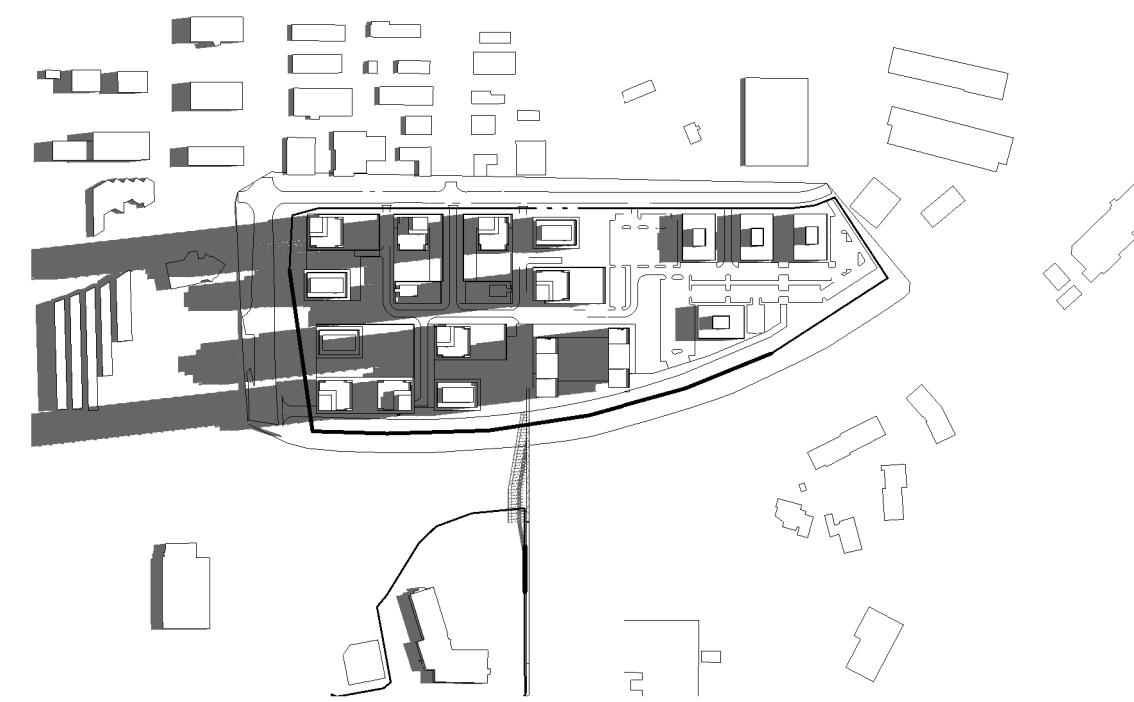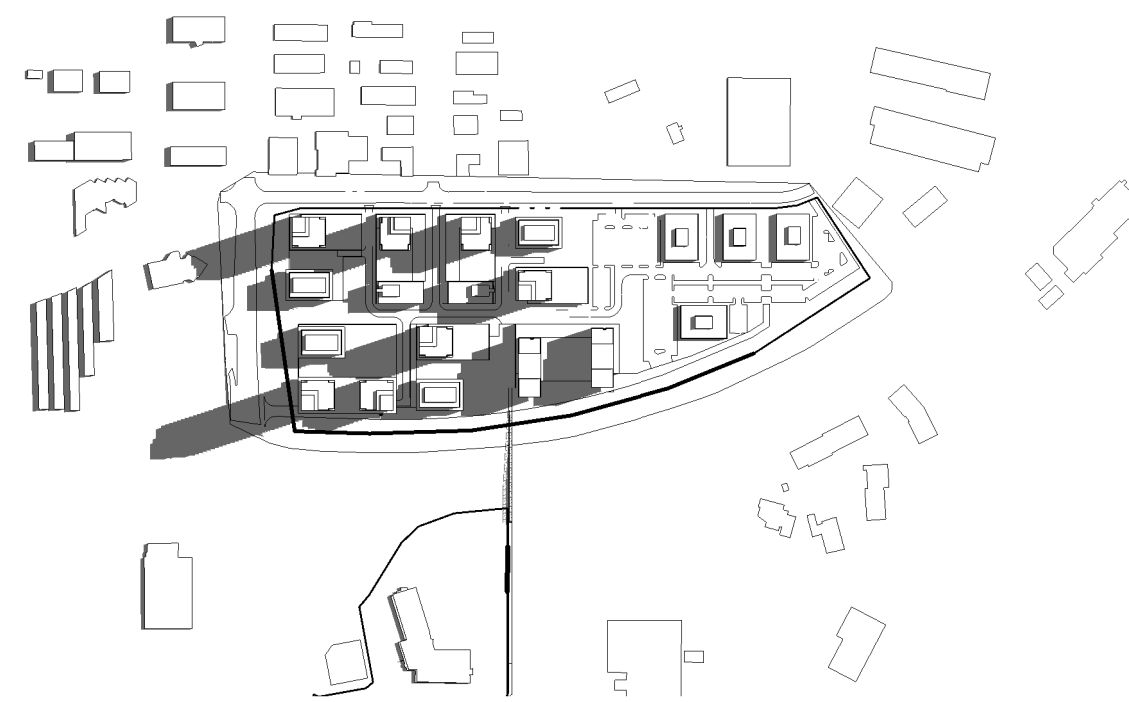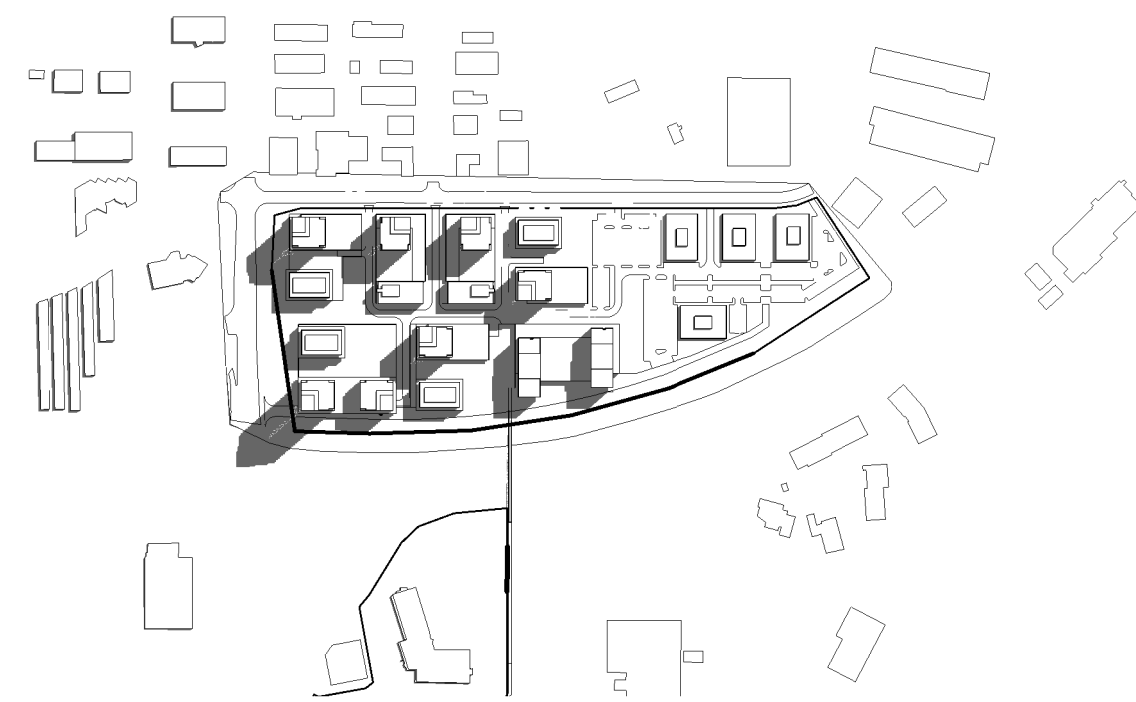

THIS DRAWING IS AN INSTRUMENT OF SERVICE & IS THE PROPERTY OF ABA ARCHITECTS INC. & CANNOT BE MODIFIED AND/OR REPRODUCED WITHOUT THE PERMISSION OF ABA ARCHITECTS INC.

THE CONTRACTOR MUST VERIFY ALL DIMENSIONS ON SITE AND REPORT ANY DISCREPANCIES TO THE ARCHITECT, BEFORE PROCEEDING WITH THE WORK.

DRAWINGS ARE NOT TO BE SCALED.

[illegible][illegible]aba architects inc.
101 Woodside Drive, Unit 5, Watseka, CA 97147 503.864.2711 www.abarchitects.com

CUENT

HILCO

PROJECT NAME

525-565 CONESTOGO
525-565 CONESTOGO ROAD, WATERLOO, ON. N2L
0A8

DRAWING TITLE

SHADOW STUDY
(PROPOSED)

SCALE _____ DRAWING NUMBER _____

1 : 7500

SHEET SIZE	
------------	--

24X36

PROJECT NUMBER	ED/101
----------------	--------

2015-080

DRAWING NUMBER

ZBA 5.1