
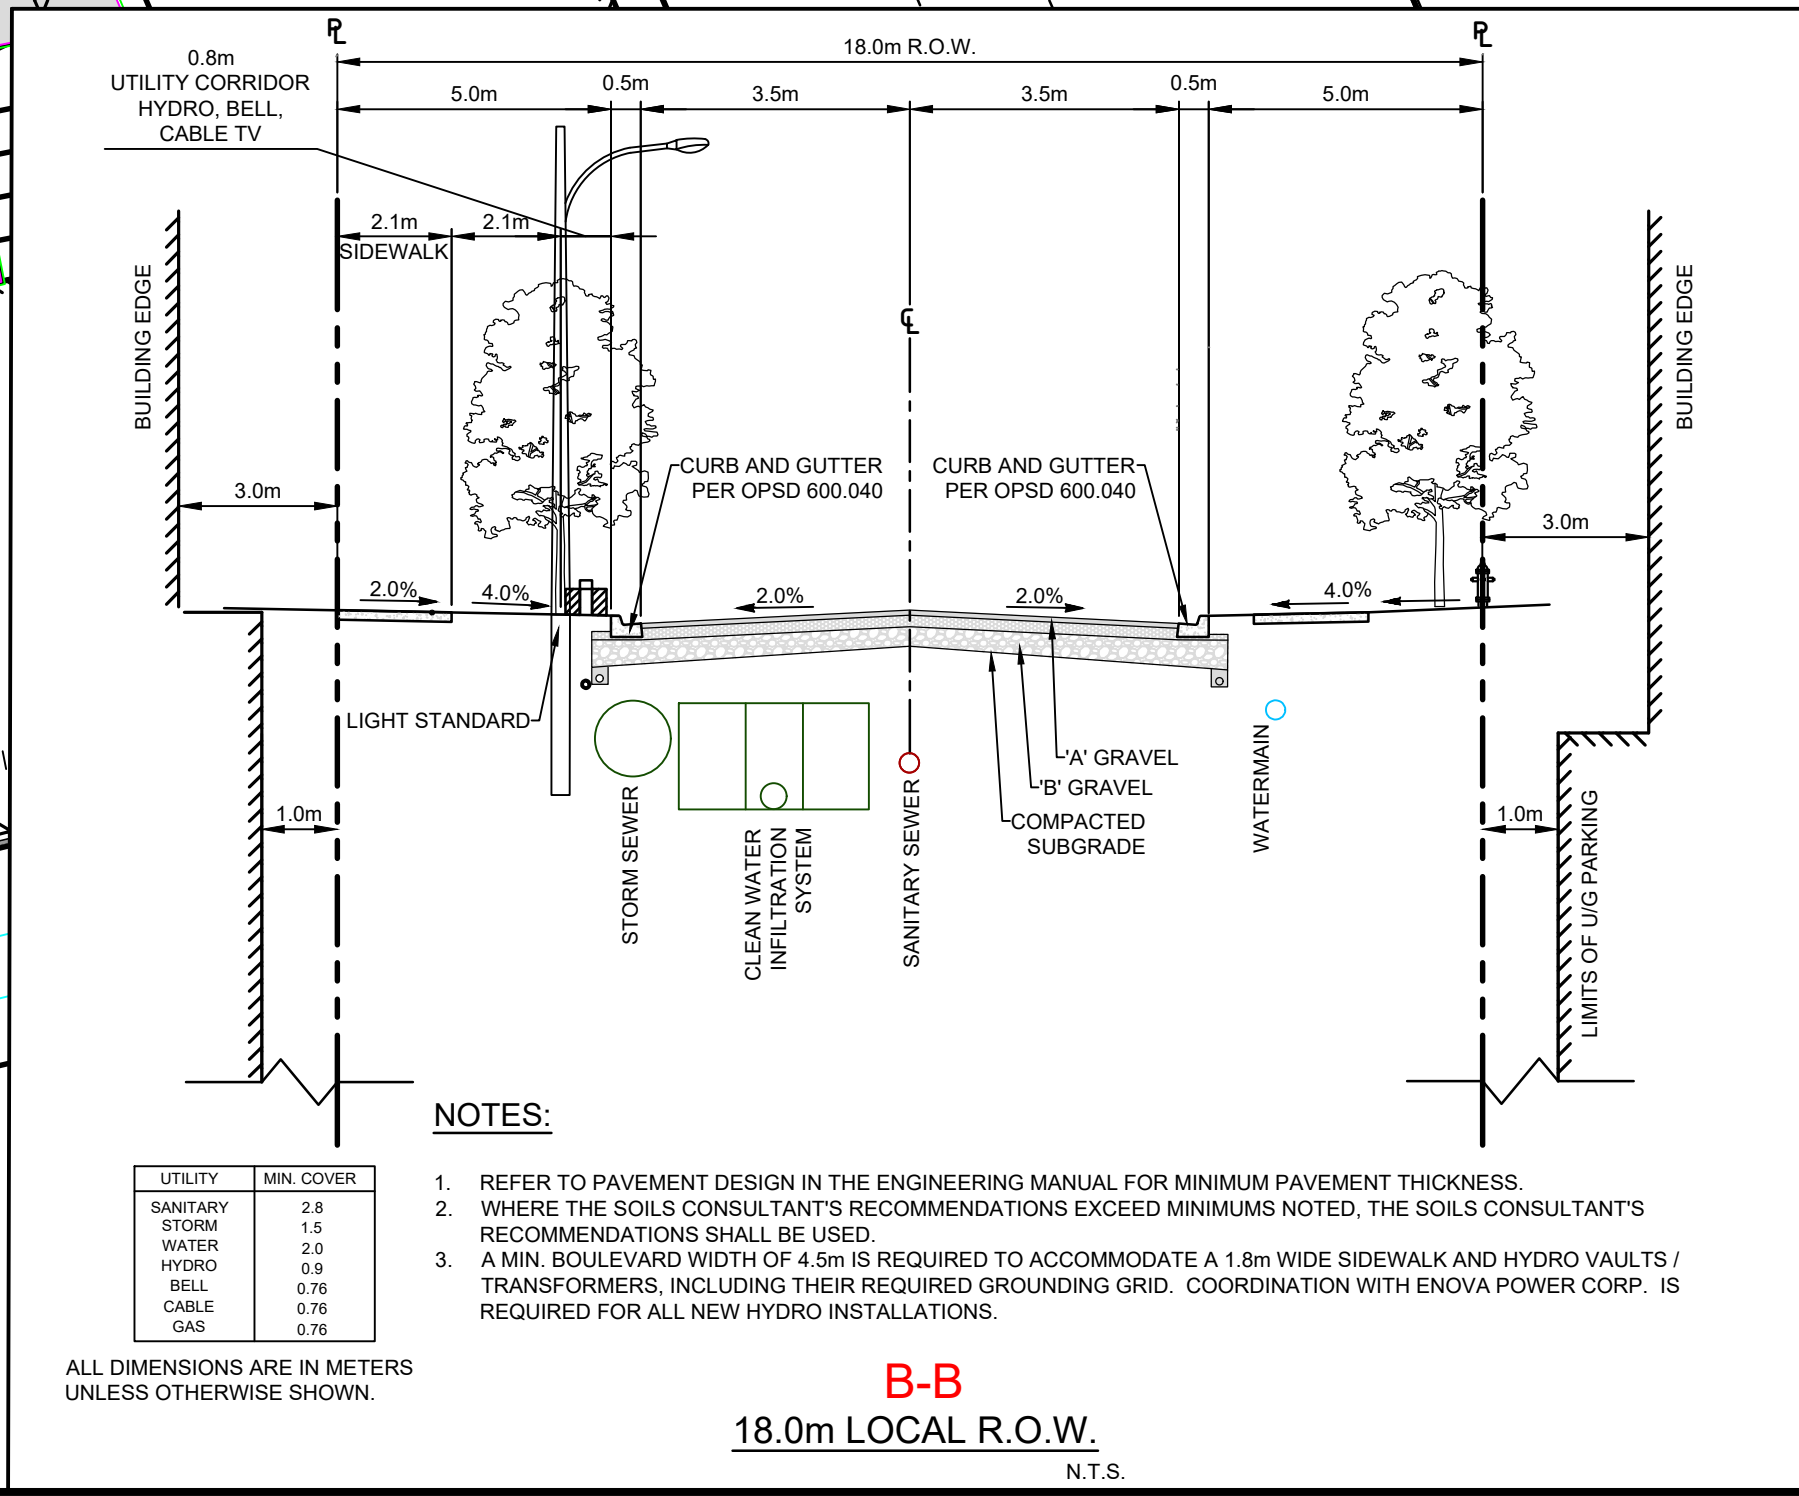
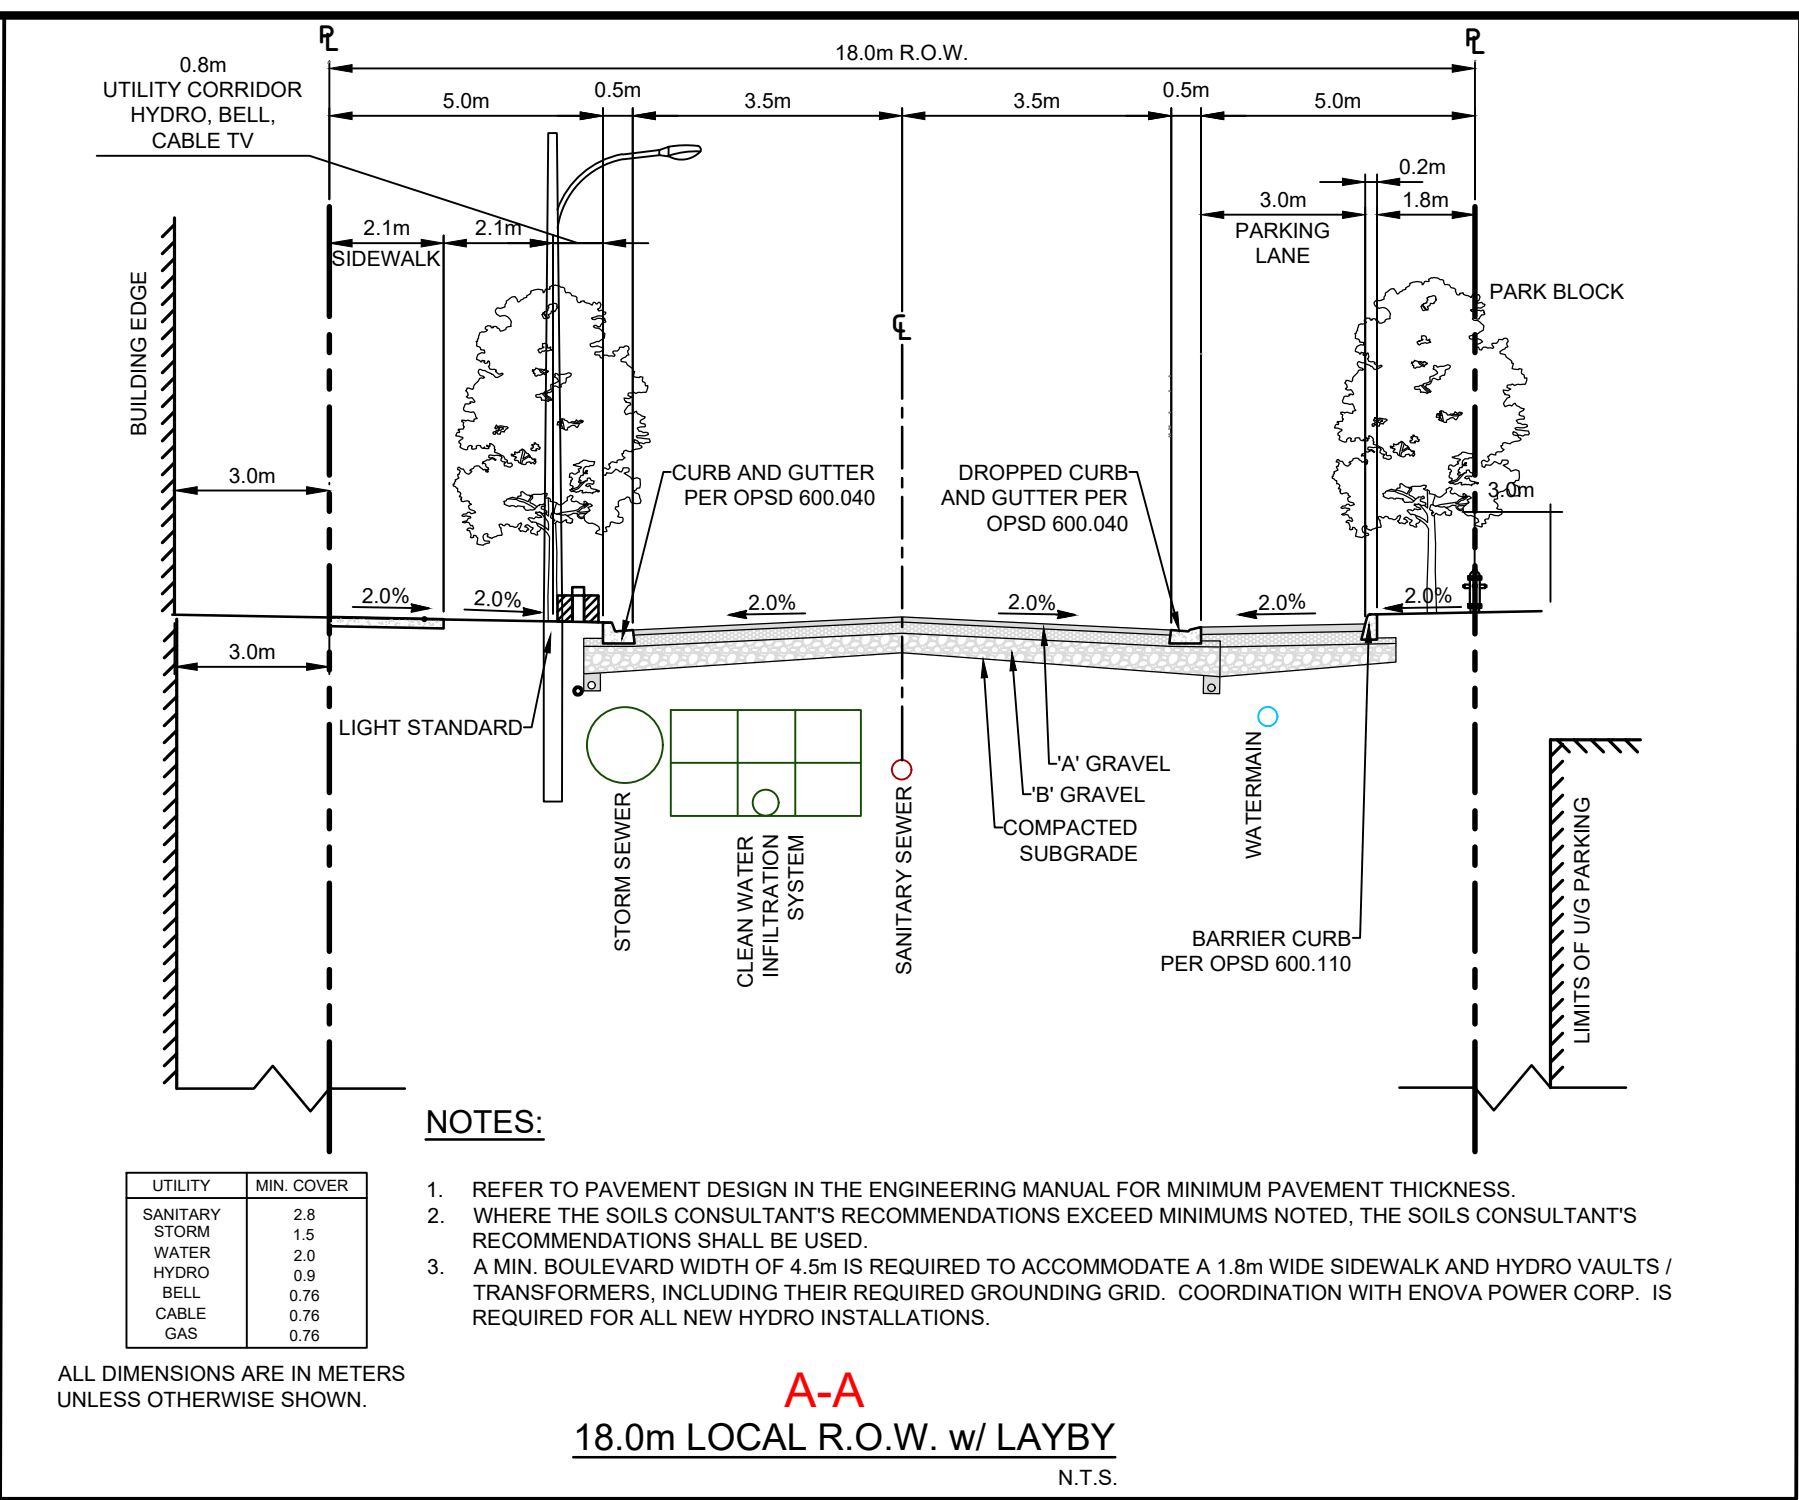


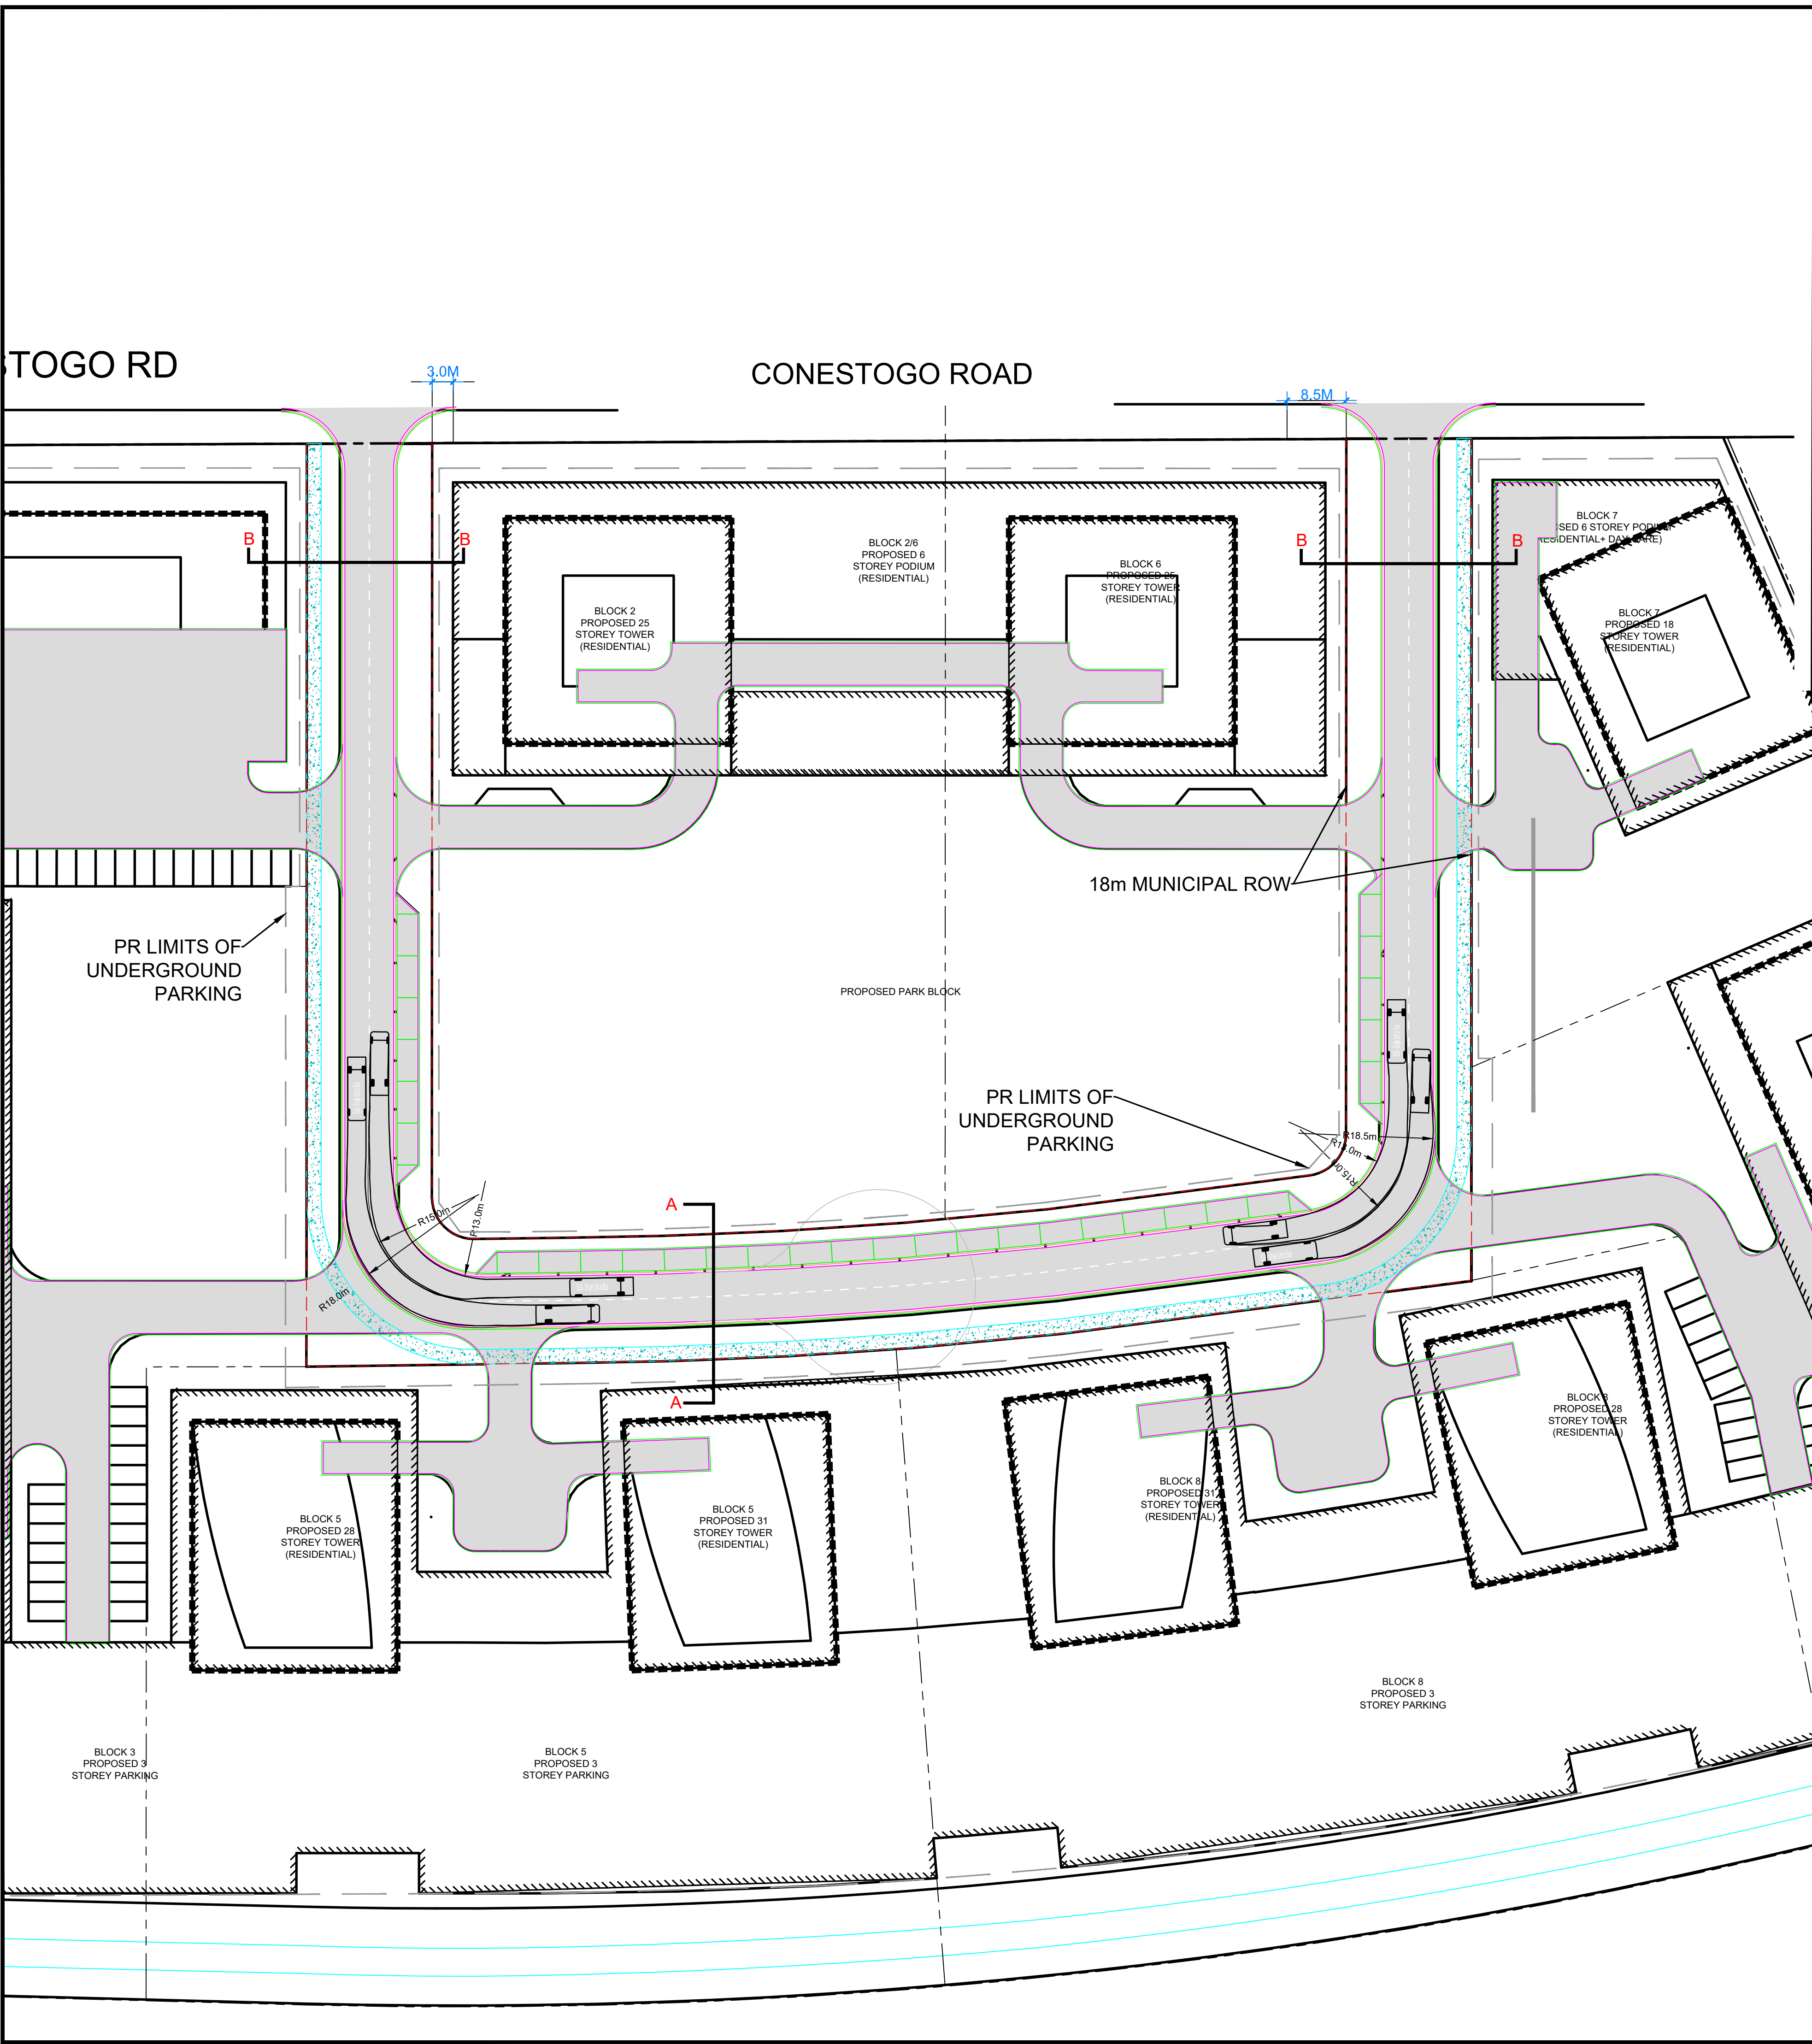

KEY PLAN

North

DATE	ISSUANCE	NO.
2023.03.03	PROPOSED CROSS-SECTION FOR DISCUSSION	
2023.06.15	REVISED CROSS-SECTION FOR DISCUSSION	
2023.08.22	REVISED CROSS-SECTION	
2023.09.08	REVISED CROSS-SECTION	
2023.10.06	REVISED CROSS-SECTION	

CLIENT

PROJECT

TITLE

65 NORTHFIELD DRIVE
RE-DEVELOPMENT
WATERLOO, ON

PROPOSED MUNICIPAL ROADWAY
CROSS-SECTION SITE PLAN

WALTERFEDY
KITCHENER | HAMILTON | TORONTO
800.685.1378 walterfedycan.com

REPRODUCTION OR DISTRIBUTION FOR PURPOSES OTHER THAN AUTHORIZED BY
WALTERFEDY IS FORBIDDEN. CONTRACTORS SHALL VERIFY AND BE RESPONSIBLE FOR
ALL DIMENSIONS AND CONDITIONS ON THE JOB AND REPORT ANY VARIATIONS FROM THE
DIMENSIONS AND CONDITIONS SHOWN ON DRAWINGS TO WALTERFEDY.
DO NOT SCALE THIS DRAWING.

COPYRIGHT © 2023 WalterFedy

SCALE	1:500	SHEET NO.:
DATE	2023-10-01	FIG1
PROJECT NO.:	2019-0654-10	
DRAWN BY:	ZS	
CHECKED BY:	RK	