


FILE:J:\115985_JekenHarvest\5.9 Drawings\59pin\layouts\115985-EX SECTIONS LAYOUT1:EX - CROSS SECTIONS CTB: AIA Standard.ctb
SAVED BY: Paul.mccortney, 2019-Sep-19 3:28 PM



HALLMAN PIT

EXISTING CONDITIONS CROSS-SECTIONS SHEET 5 OF 7

CROSS SECTION A-A'

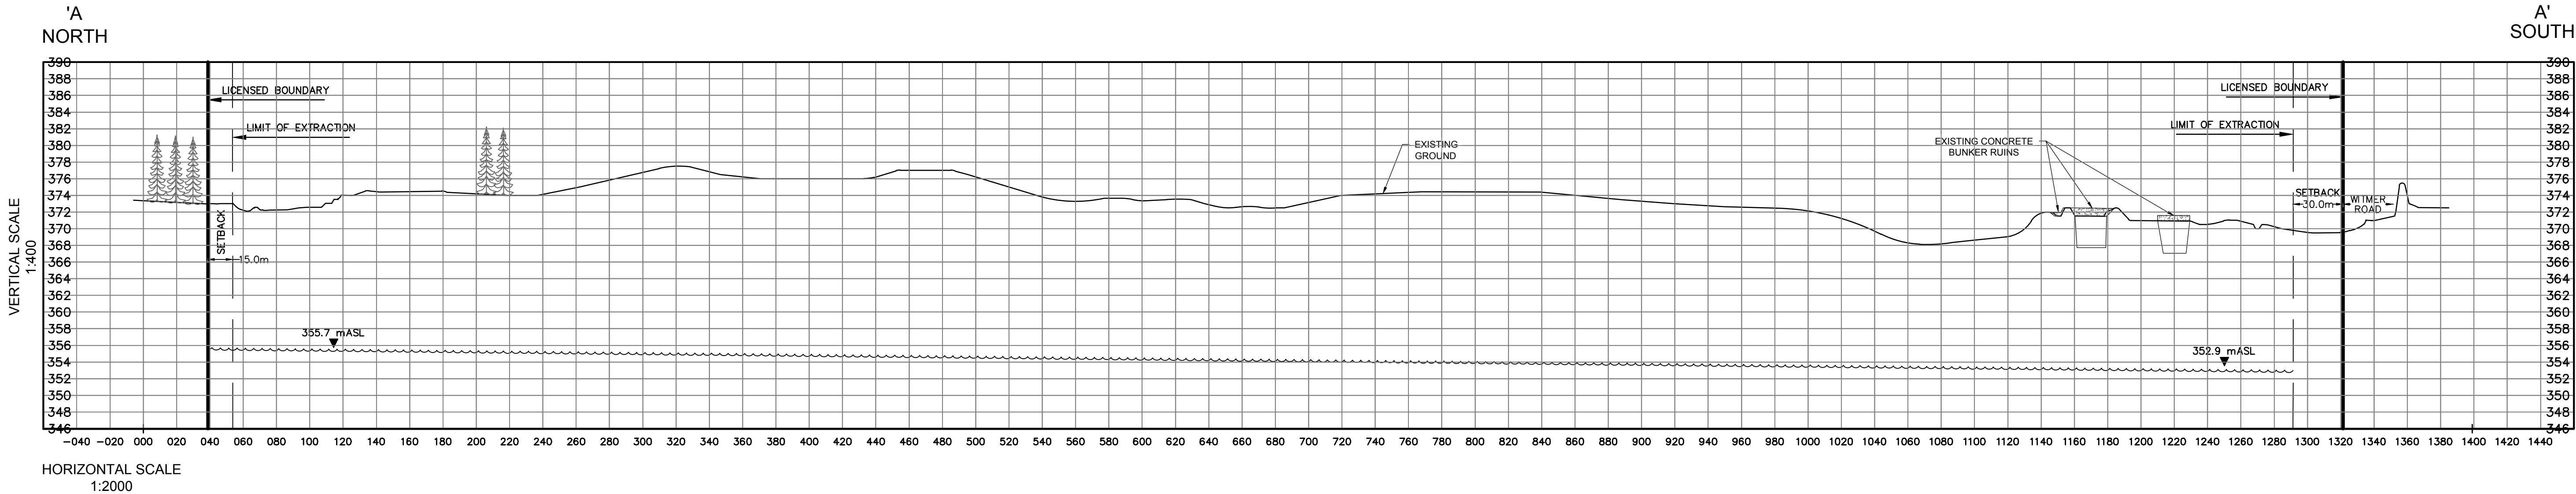

CROSS SECTION B-B'

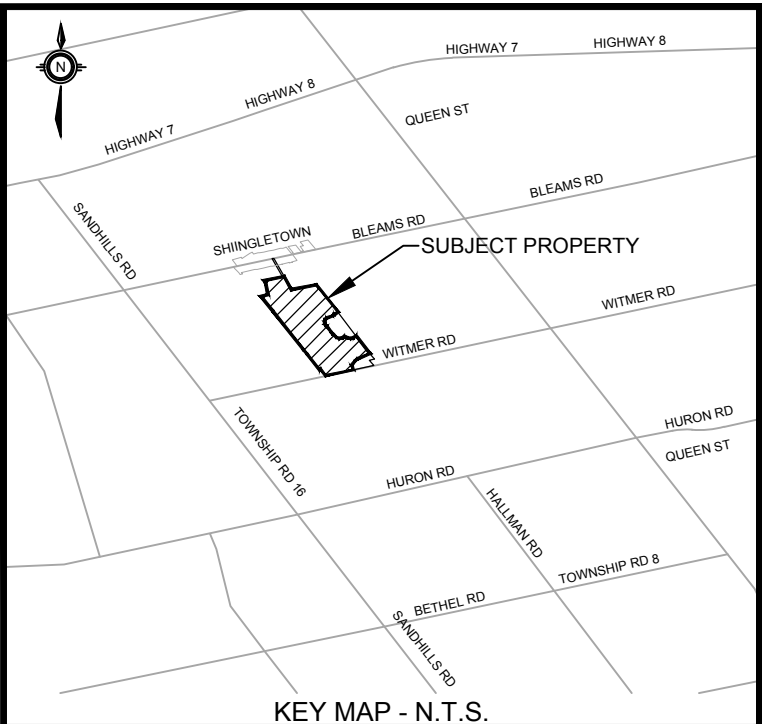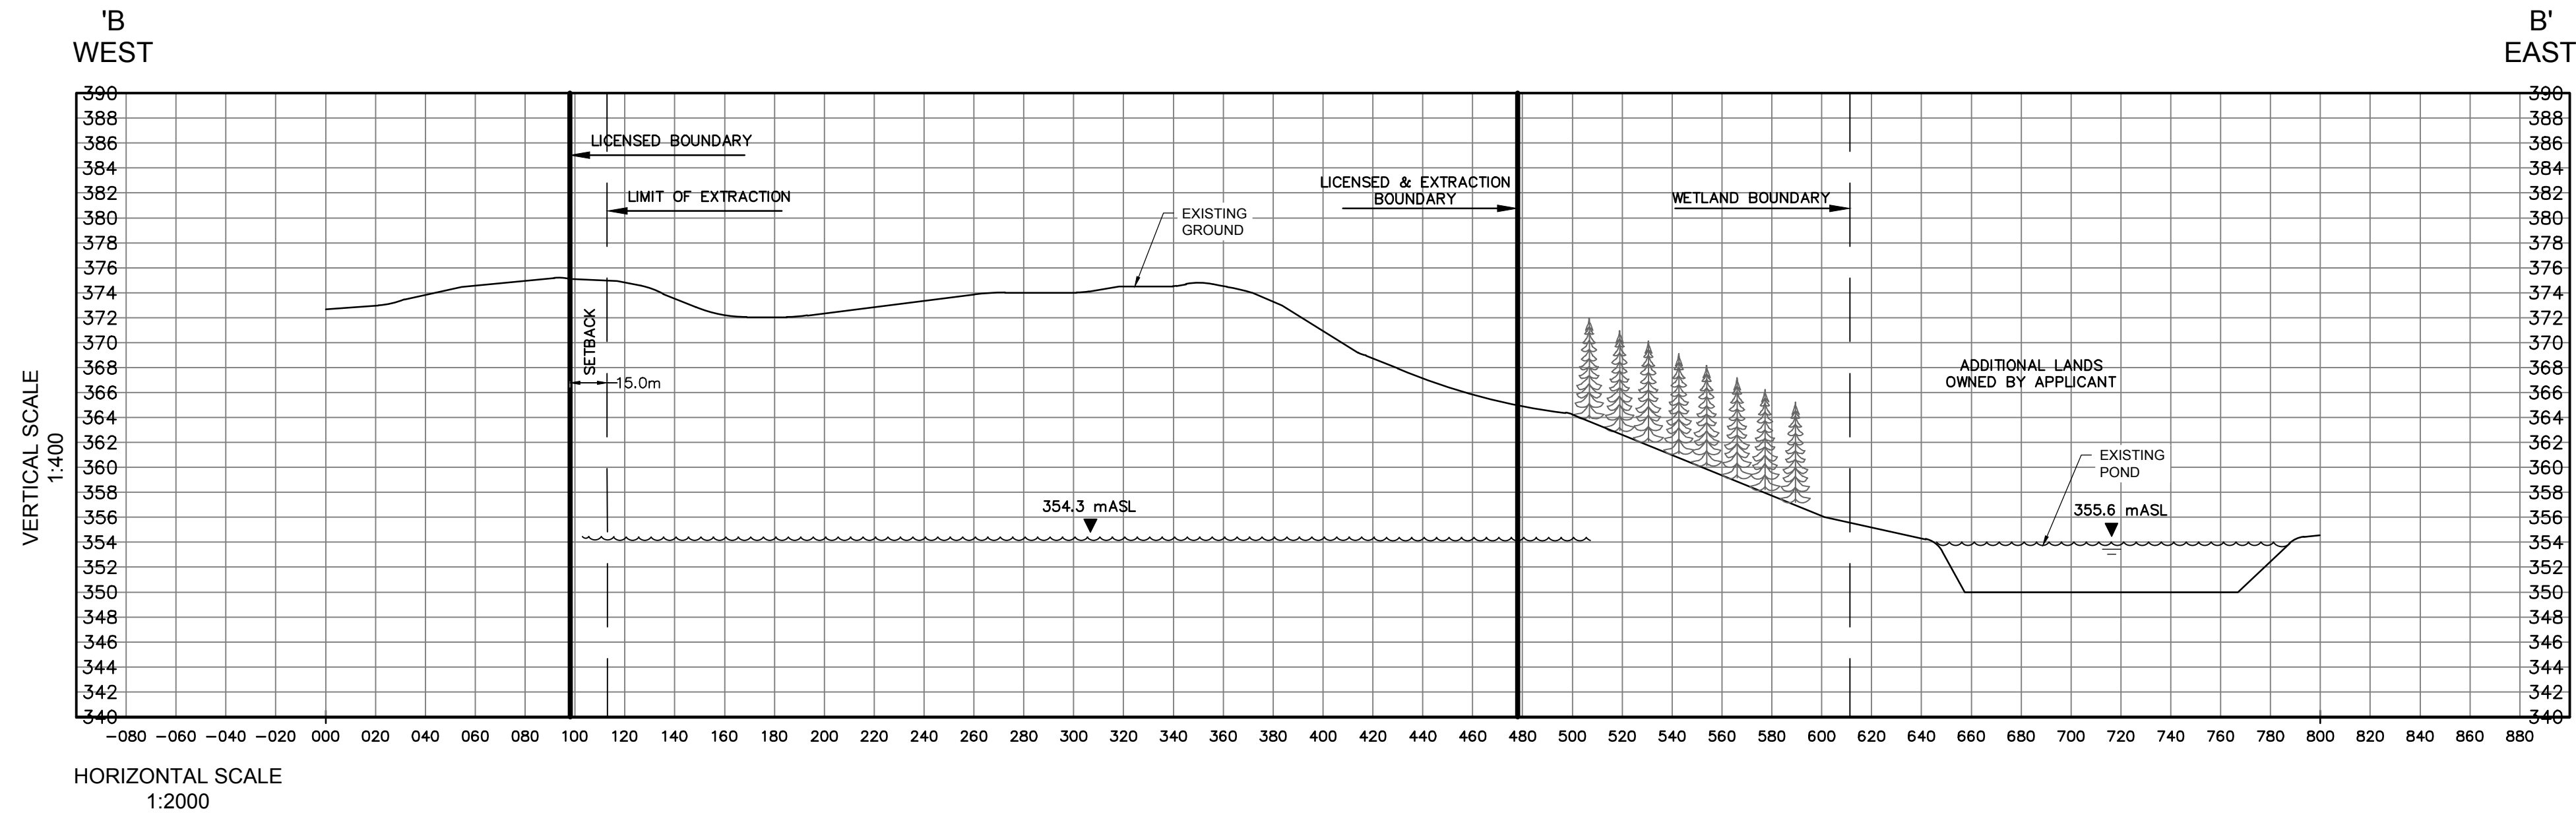

KEY MAP - N.T.S.

LEGEND

SITE PLAN AMENDMENTS

#	DATE	BY	DESCRIPTION
REVISIONS PRIOR TO APPROVAL			

THESE SITE PLANS ARE CERTIFIED BY THE UNDERSIGNED BY THE AUTHORITY OF MINISTERIAL APPROVAL AS SPECIFIED IN THE AGGREGATE RESOURCES ACT SECTION 6 (4) FOR A CLASS A, LICENCE CATEGORY 3 PIT.

SEPTEMBER 19, 2019
DATE

IBI GROUP
101 - 410 Albert Street
Waterloo ON N2L 3V3 Canada
tel 519 585 2255
ibigroup.com

PART LOT 10 CONCESSION 5 OF BLEAM'S ROAD,
PART 1 58R19981
TOWNSHIP OF WILMOT

JACKSON HARVEST FARMS LTD.
C/O RICK ESBAUGH
2879 HERRGOTT ROAD
ST. CLEMENTS, ON, N0B 2M0

EXISTING CROSS-SECTIONS

DESIGNED BY: MB
DRAWN BY: MB
CHECKED BY: DS
DATE: 2019-09-19

PRJ HORIZ. SCALE: 1:2000
MB VERT. SCALE: 1:400
DS FILE NUMBER: 115985
SHEET NUMBER: 5 OF 7