



DRAWING LIST	
ARCHITECTURE	
A000	COVER SHEET
ARCHITECTURE	
A101	SITE PLAN, KEY PLAN, STATISTICS
A201	LEVEL 1 and 2 - FLOOR PLAN
A202	LEVEL 3 and 4 - FLOOR PLAN
A203	ROOF PLAN
A401	EXTERIOR ELEVATIONS
A501	BUILDING SECTIONS
A601	VISUALIZATION




FRITZ-ALDER PRECAST
FRITZ-ALDER OFFICE BUILDING
430 SNYDER'S RD E, BADEN

WalterFedy Project No.: 2023-0535-10
Issued for Re-Zoning 2024-07-11



KEYPLAN

 

No.	ISSUANCE	DATE
1	Issued for Re-Zoning	2024-07-11

DISCLAIMER:
NOT FOR CONSTRUCTION

CLIENT
FRITZ-ALDER PRECAST

1-617 Colby Dr, Waterloo, ON N2V 1Y9

PROJECT
FRITZ-ALDER OFFICE BUILDING

430 SNYDER'S RD E, BADEN

TITLE
LEVEL 1 and 2 - FLOOR PLAN

WALTERFEDY
KITCHENER | HAMILTON | TORONTO | CALGARY
A PART OF WF GROUP
800.685.1378 walterfedy.com


SEAL

REPRODUCTION OR DISTRIBUTION FOR PURPOSES OTHER THAN AUTHORIZED BY WALTERFEDY, A PART OF WF GROUP, IS FORBIDDEN. CONTRACTORS SHALL VERIFY AND BE RESPONSIBLE FOR ALL DIMENSIONS AND CONDITIONS ON THE JOB AND REPORT ANY VARIATIONS FROM THE DIMENSIONS AND CONDITIONS SHOWN ON DRAWINGS TO WALTERFEDY, A PART OF WF GROUP. - DO NOT SCALE THIS DRAWING -


COPYRIGHT © WalterFedy, A Part of WF Group Inc.

SCALE:	1 : 150
DATE:	2024-02-23
PROJECT NO:	2023-0535-10
DRAWN BY:	KT
CHECKED BY:	BG

A201

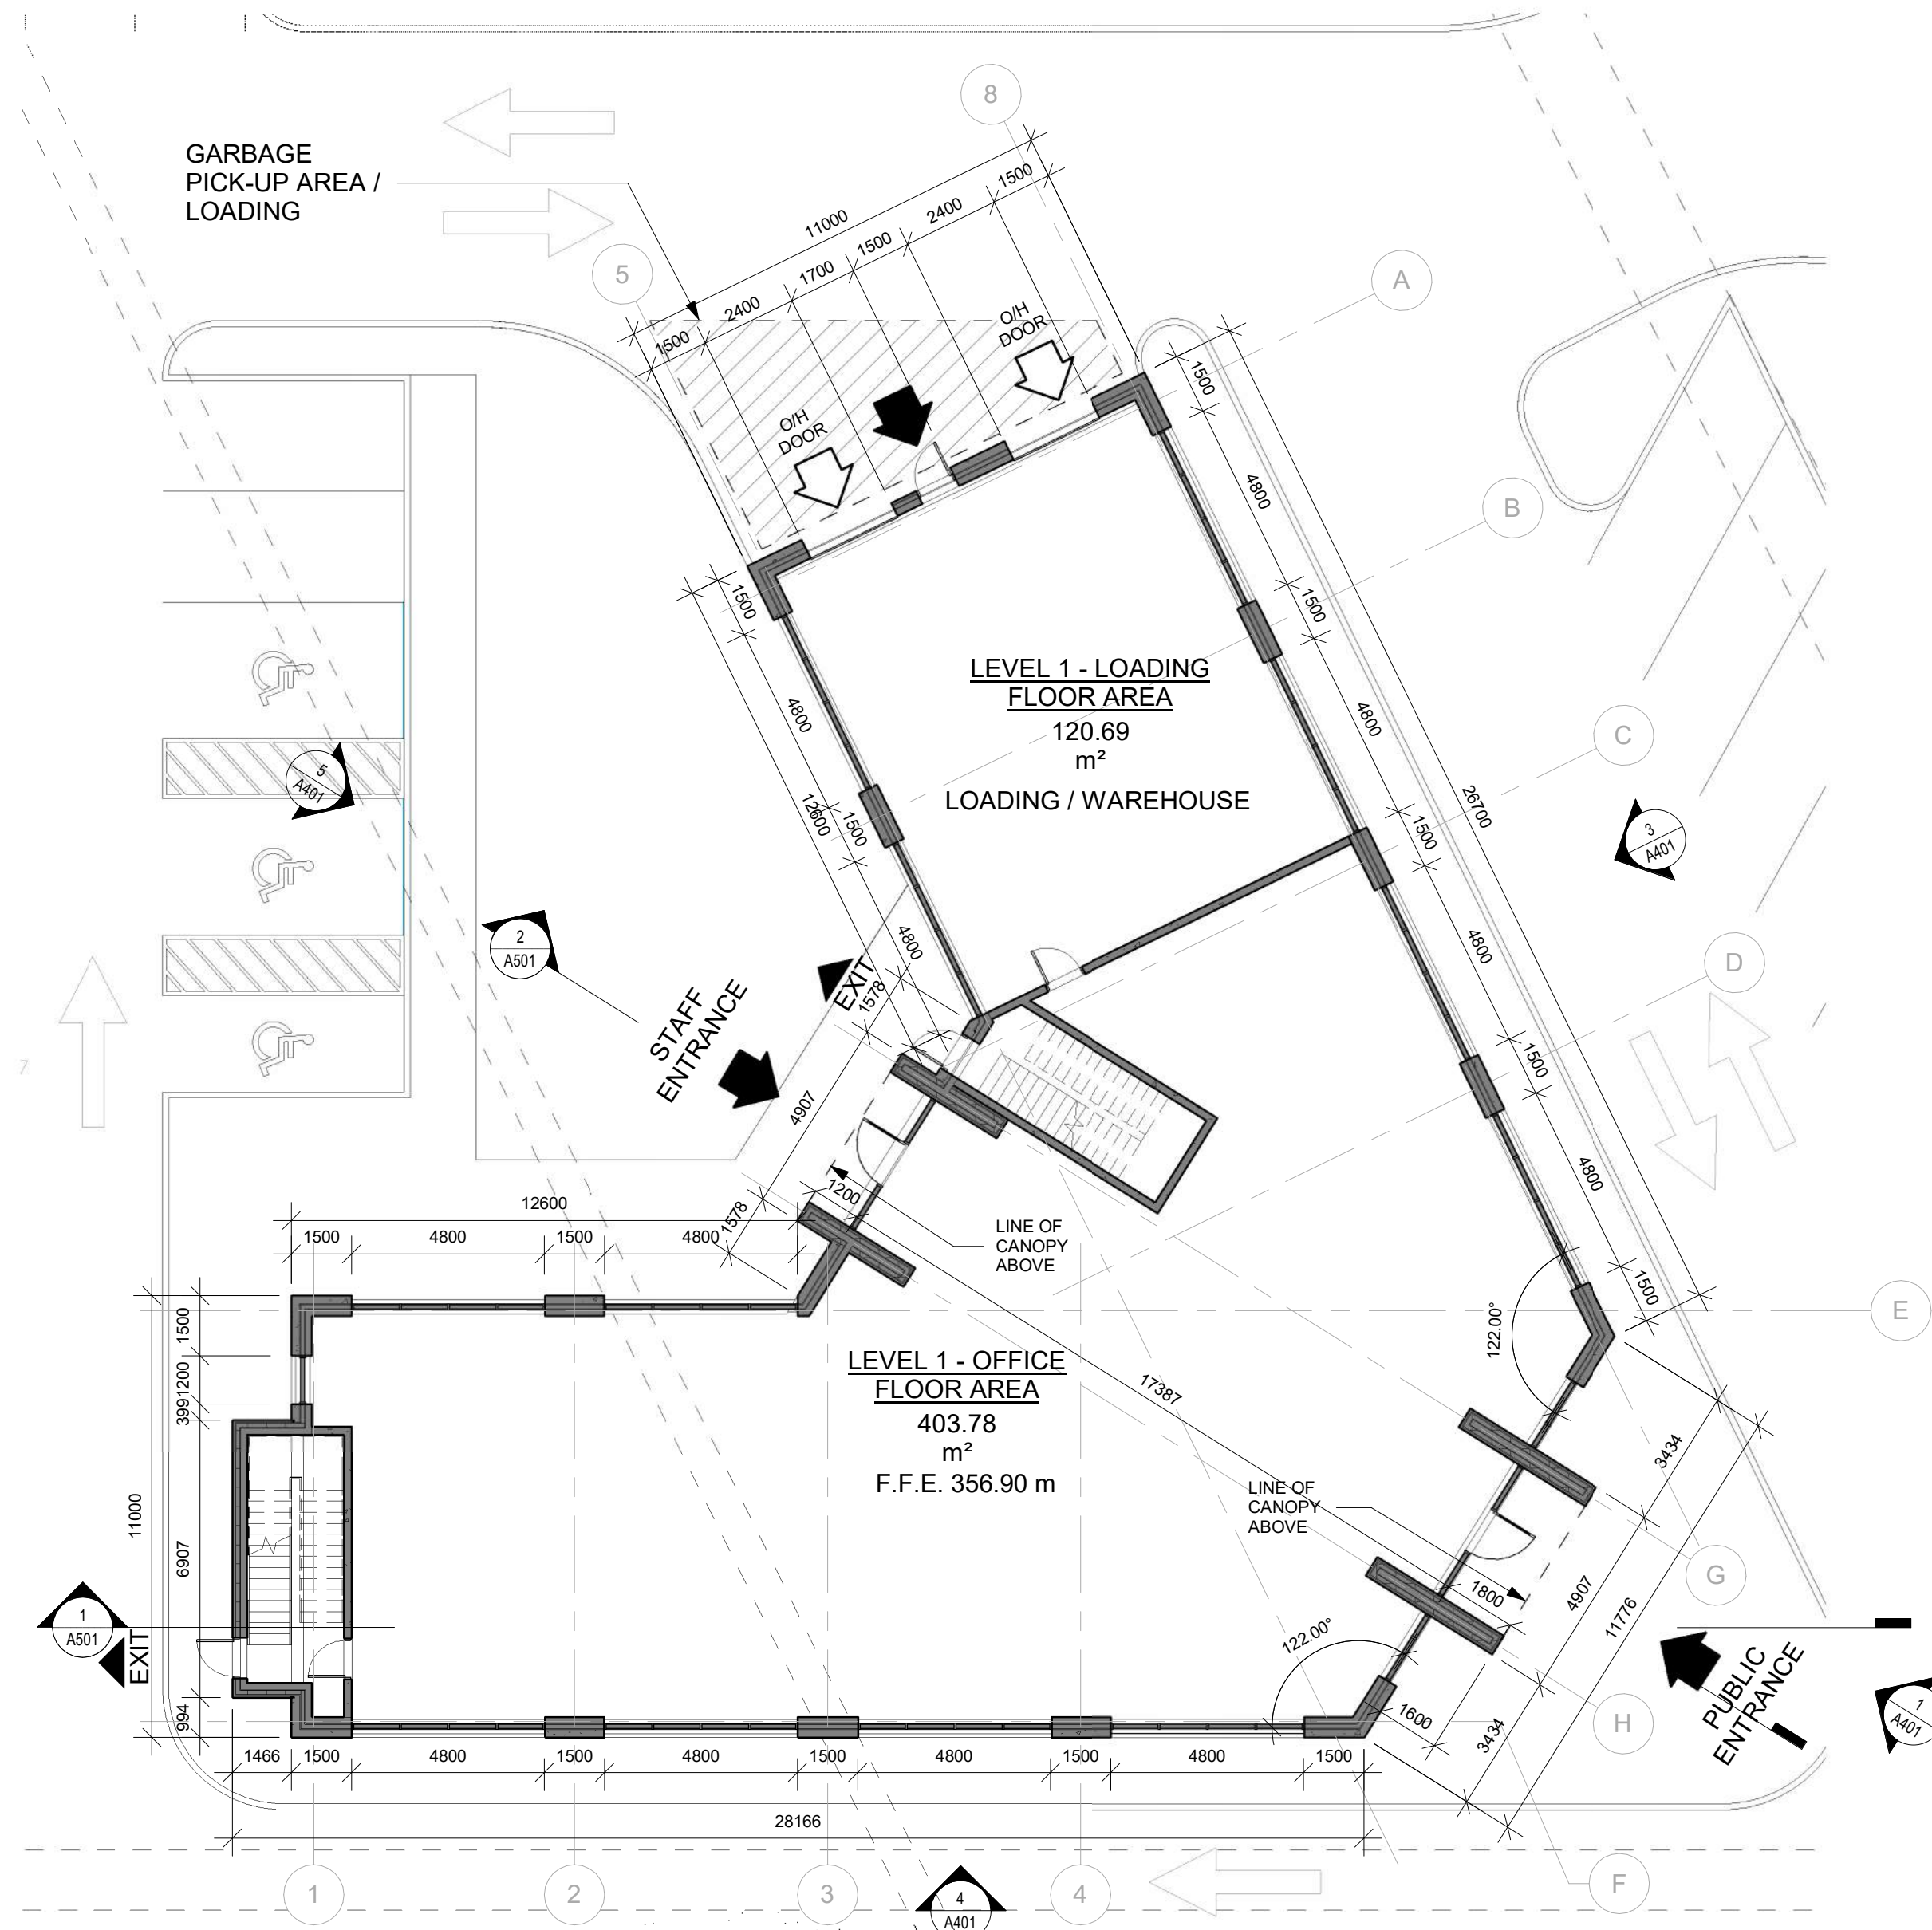

1 Ground Level Plan
A201 Scale: 1 : 150

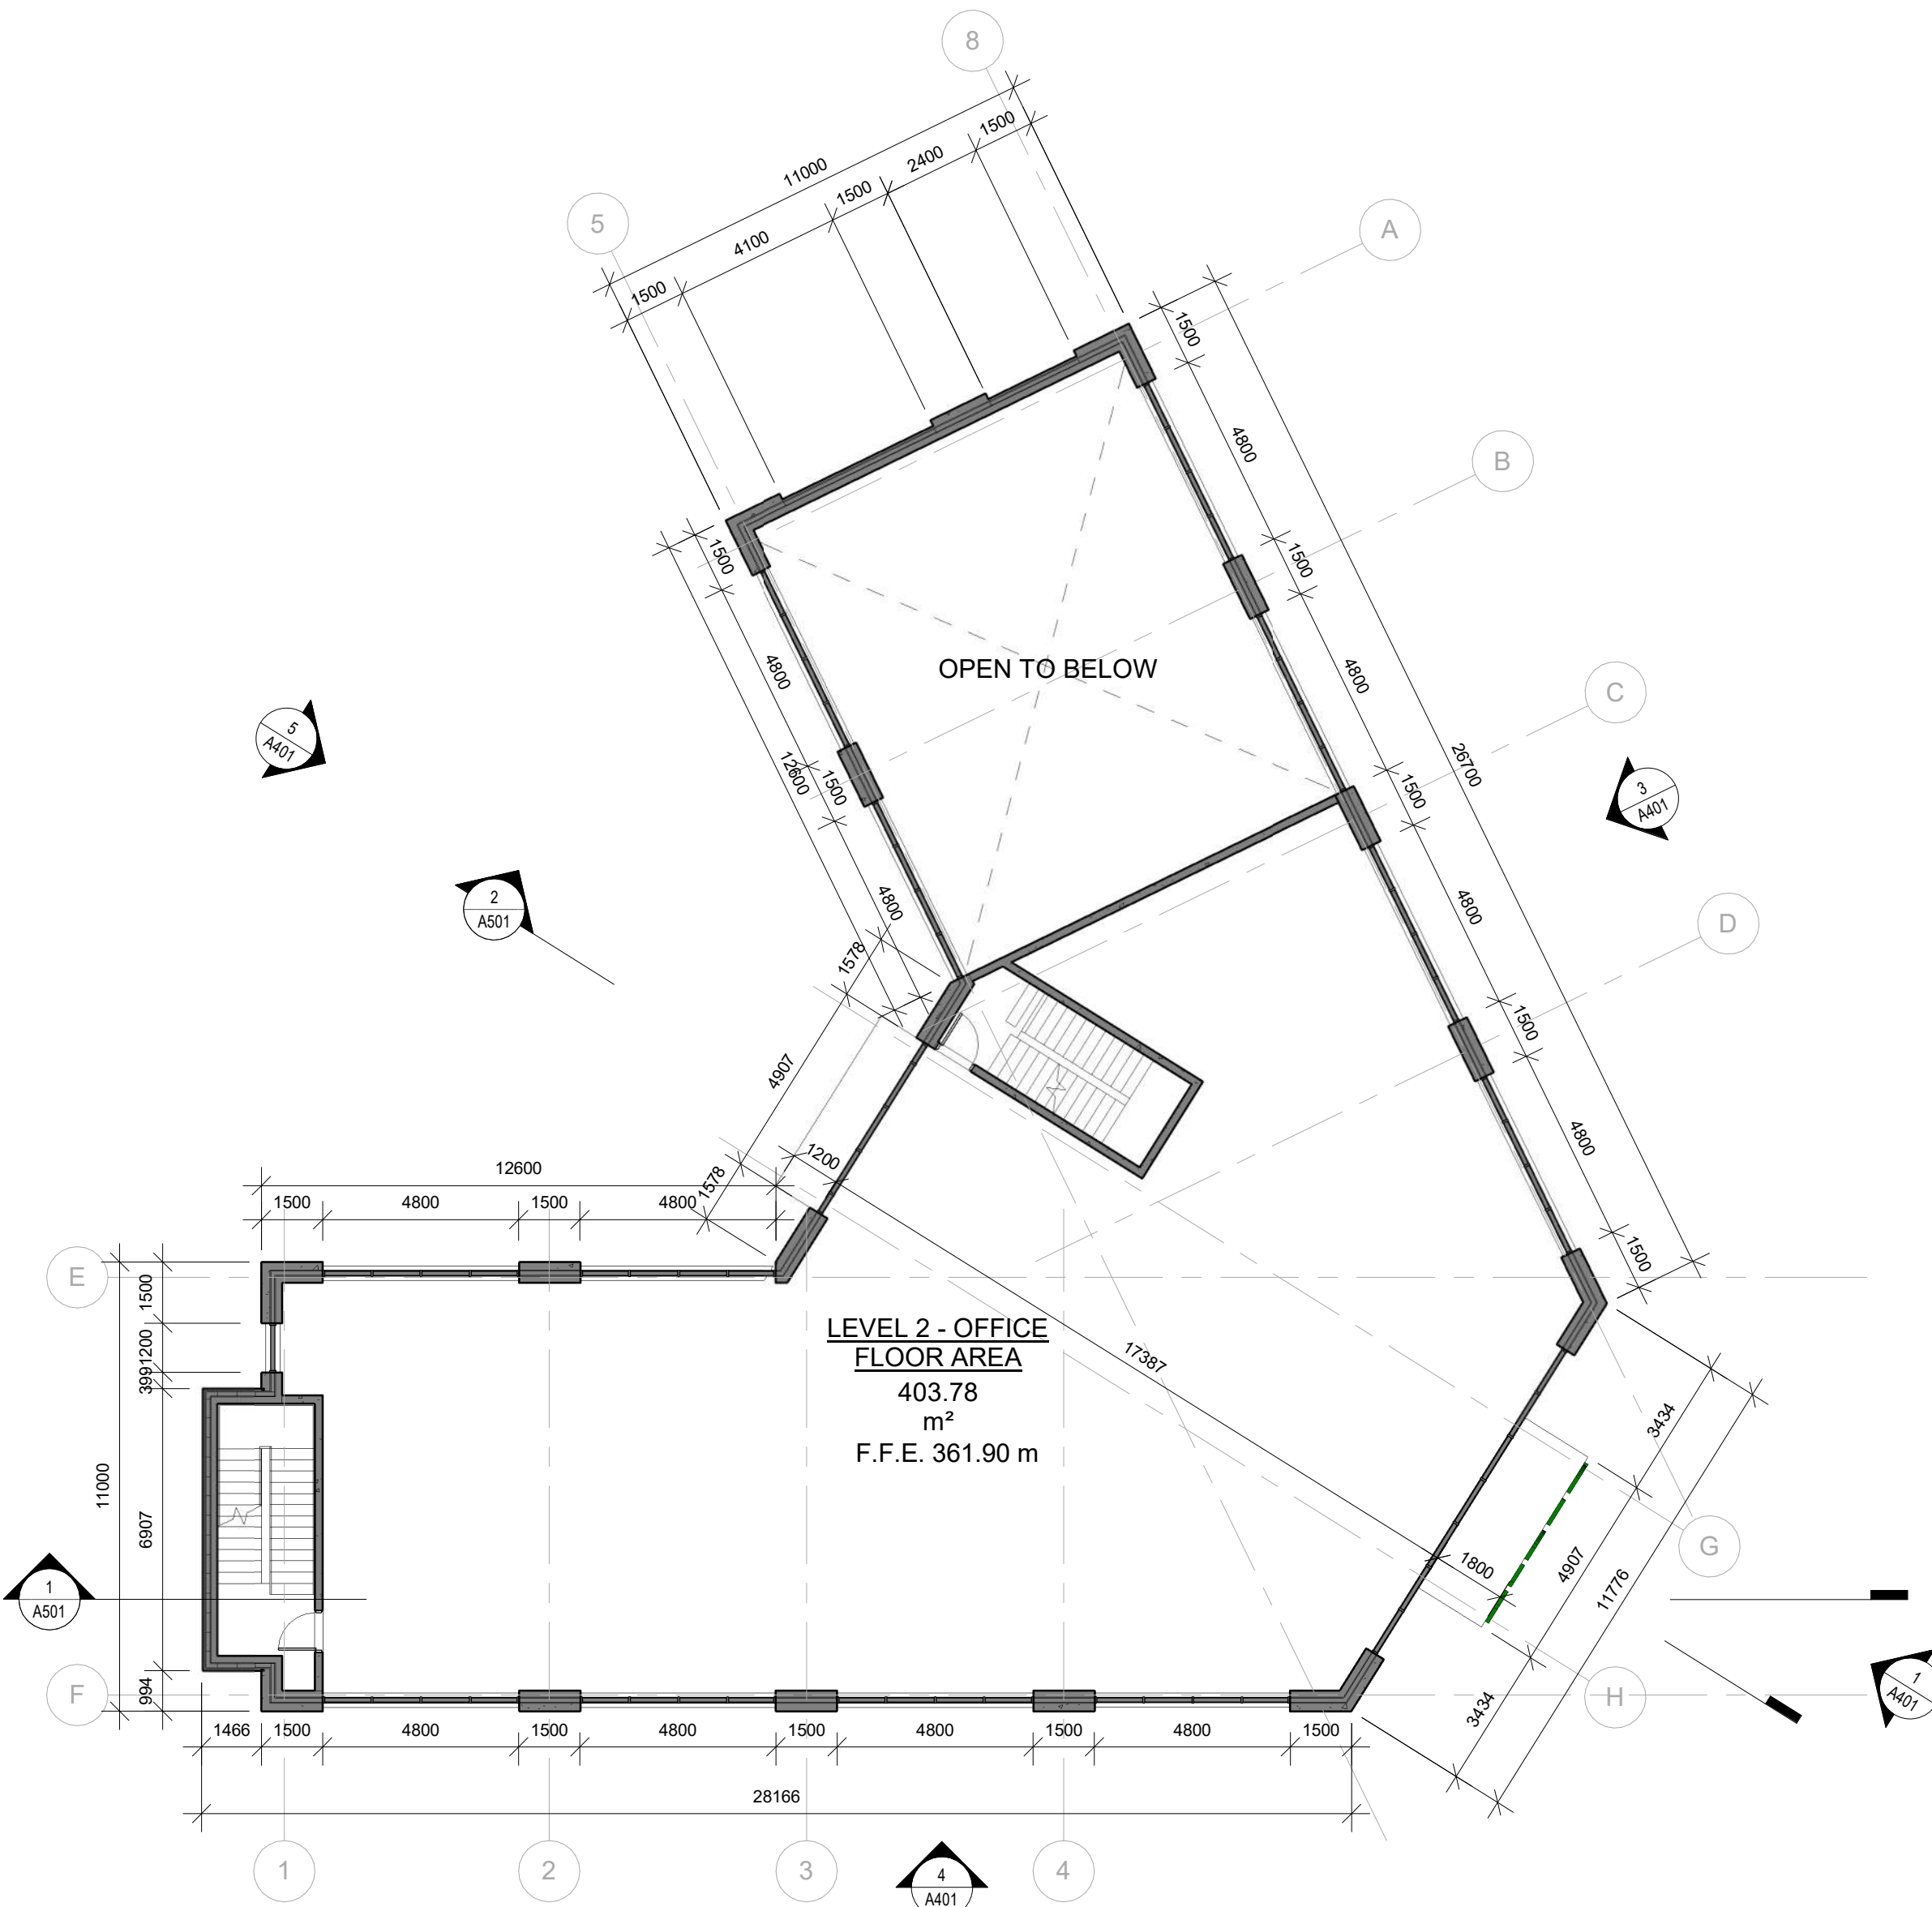

2 Second Level Plan
A201 Scale: 1 : 150



No.	ISSUANCE	DATE
1	Issued for Re-Zoning	2024-07-1

NOT FOR CONSTRUCTION

1-617 Colby Dr, Waterloo, ON N2V 1Y9


430 SNYDER'S RD E, BADEN

WALTERFEDY
KITCHENER | HAMILTON | TORONTO | CALGARY
A PART OF WF GROUP
800.685.1378 walterfedy.com


SEA

REPRODUCTION OR DISTRIBUTION FOR PURPOSES OTHER THAN AUTHORIZED BY WALTERFEDY, A PART OF WF GROUP, IS FORBIDDEN. CONTRACTORS SHALL VERIFY AND BE RESPONSIBLE FOR ALL DIMENSIONS AND CONDITIONS ON THE JOB AND REPORT ANY VARIATIONS FROM THE DIMENSIONS AND CONDITIONS SHOWN ON DRAWINGS TO WALTERFEDY, A PART OF WF GROUP. - DO NOT SCALE THIS DRAWING -

COPYRIGHT ©		WaterFedy, A Part of WF Group Inc.
SCALE :	1 : 150	SHEET NO : A203
DATE :	2024-02-23	
PROJECT NO :	2023-0535-10	
DRAWN BY :	KT	
CHECKED BY :	BG	

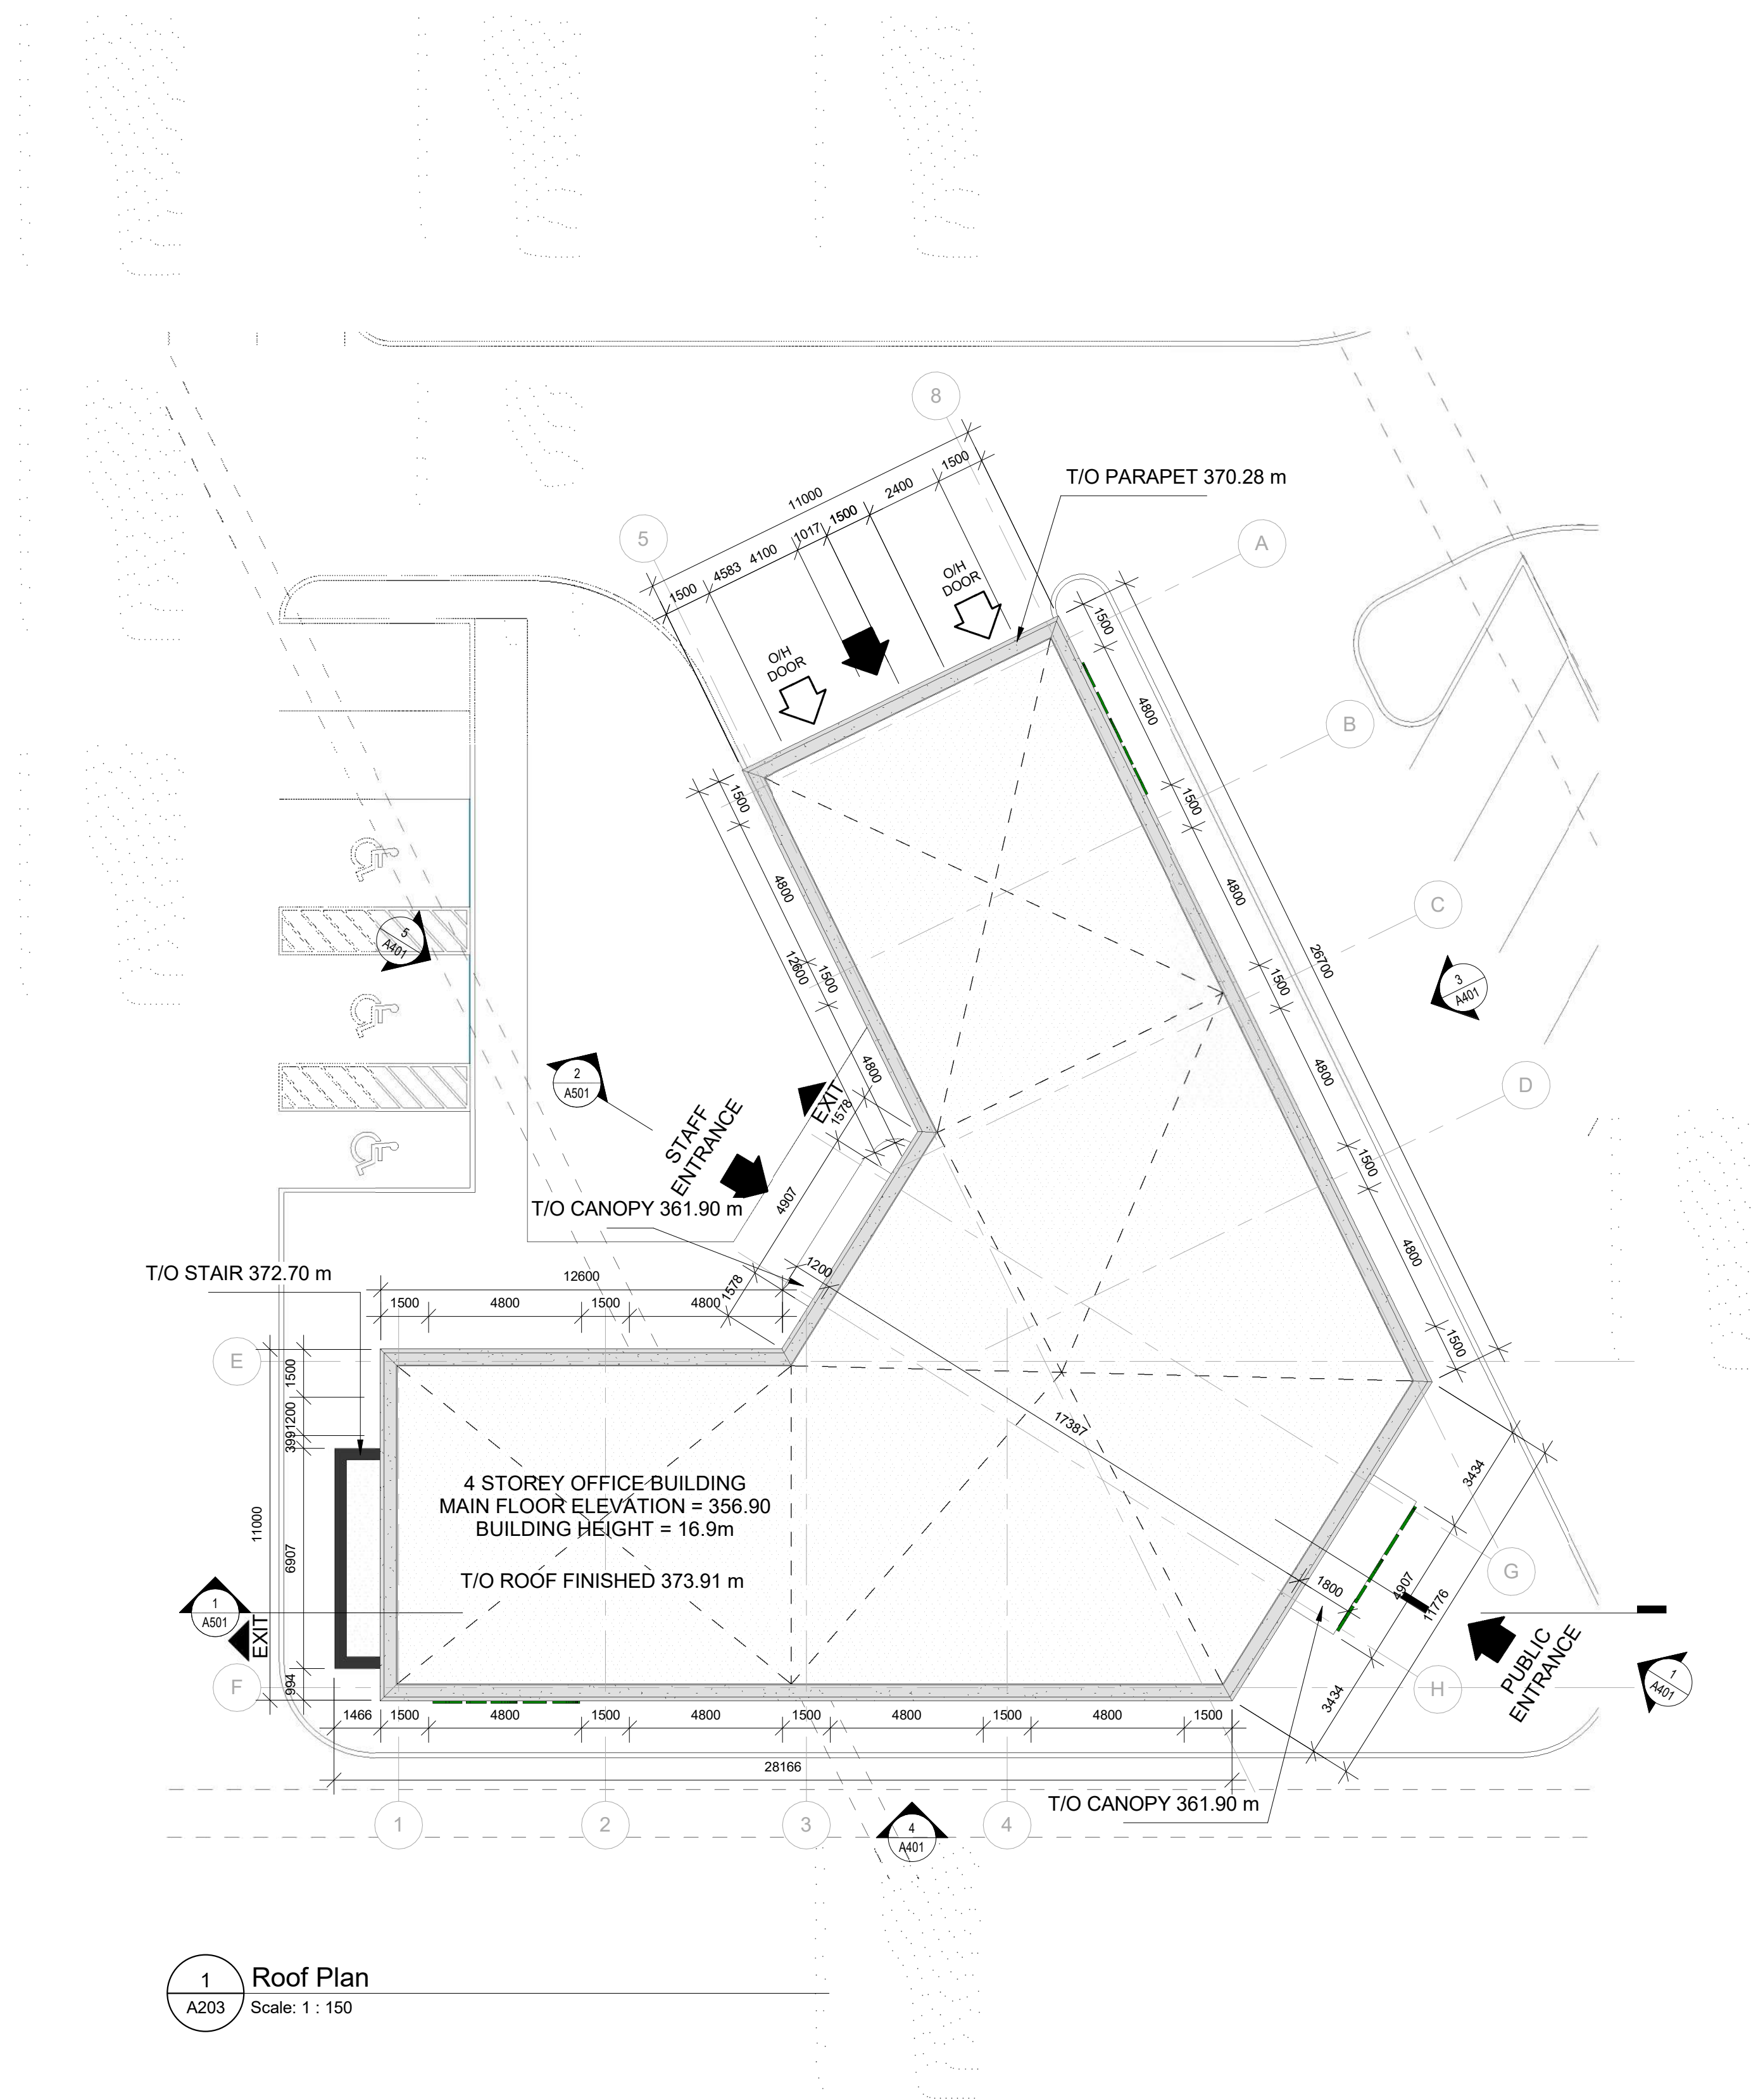

1 Roof Plan
A203 Scale: 1 : 150

 


WALTERFEDY
KITCHENER | HAMILTON | TORONTO | CALGARY
A PART OF WF GROUP
800.685.1378 walterfedy.com

SEA


REPRODUCTION OR DISTRIBUTION FOR PURPOSES OTHER THAN AUTHORIZED BY WALTERFEDY, A PART OF WF GROUP, IS FORBIDDEN. CONTRACTORS SHALL VERIFY AND BE RESPONSIBLE FOR ALL DIMENSIONS AND CONDITIONS ON THE JOB AND REPORT ANY VARIATIONS FROM THE DIMENSIONS AND CONDITIONS SHOWN ON DRAWINGS TO WALTERFEDY, A PART OF WF GROUP. - DO NOT SCALE THIS DRAWING -

COPYRIGHT © WalterFedy, A Part of WF Group Inc.

SCALE :	As indicated	SHEET NO : A401
DATE :	2024-02-23	
PROJECT NO :	2023-0535-10	
DRAWN BY :	KT	
CHECKED BY :	BG	

 


1. THERMALLY BROKEN AND OXIDIZED ALUMINUM CURTAIN WALL FRAME - CHARCOAL
2. CLEAR GLAZING
3. BACKPAINTED SPANDREL GLAZING UNIT
4. CONCRETE PANEL - GREY
5. CONCRETE PARAPET CAP - GREY
6. CONCRETE PANEL - CHARCOAL
7. PRE-FINISHED METAL CAP FLASHING C/W DRIP EDGE - CHARCOAL
8. INSULATED METAL OVERHEAD DOOR - ALUMINUM
9. BUILDING SIGNAGE - ALDER GREEN

 



KEYPLAN

 

No.	ISSUANCE	DATE
1	Issued for Re-Zoning	2024-07-11

DISCLAIMER:
NOT FOR CONSTRUCTION

CLIENT
FRITZ-ALDER PRECAST

1-617 Colby Dr, Waterloo, ON N2V 1Y9

PROJECT
FRITZ-ALDER OFFICE BUILDING

430 SNYDER'S RD E, BADEN

TITLE
BUILDING SECTIONS

WALTERFEDY
KITCHENER | HAMILTON | TORONTO | CALGARY
A PART OF WF GROUP
800.685.1378 walterfedy.com

SEAL

REPRODUCTION OR DISTRIBUTION FOR PURPOSES OTHER THAN AUTHORIZED BY WALTERFEDY, A PART OF WF GROUP, IS FORBIDDEN. CONTRACTORS SHALL VERIFY AND BE RESPONSIBLE FOR ALL DIMENSIONS AND CONDITIONS ON THE JOB AND REPORT ANY VARIATIONS FROM THE DIMENSIONS AND CONDITIONS SHOWN ON DRAWINGS TO WALTERFEDY, A PART OF WF GROUP. - DO NOT SCALE THIS DRAWING -


COPYRIGHT © WalterFedy, A Part of WF Group Inc.

SCALE:	1 : 100	SHEET NO:
DATE:	2024-02-23	
PROJECT NO:	2023-0535-10	
DRAWN BY:	KT	
CHECKED BY:	BG	

A501



2 Section - Entry
A501 Scale: 1 : 100

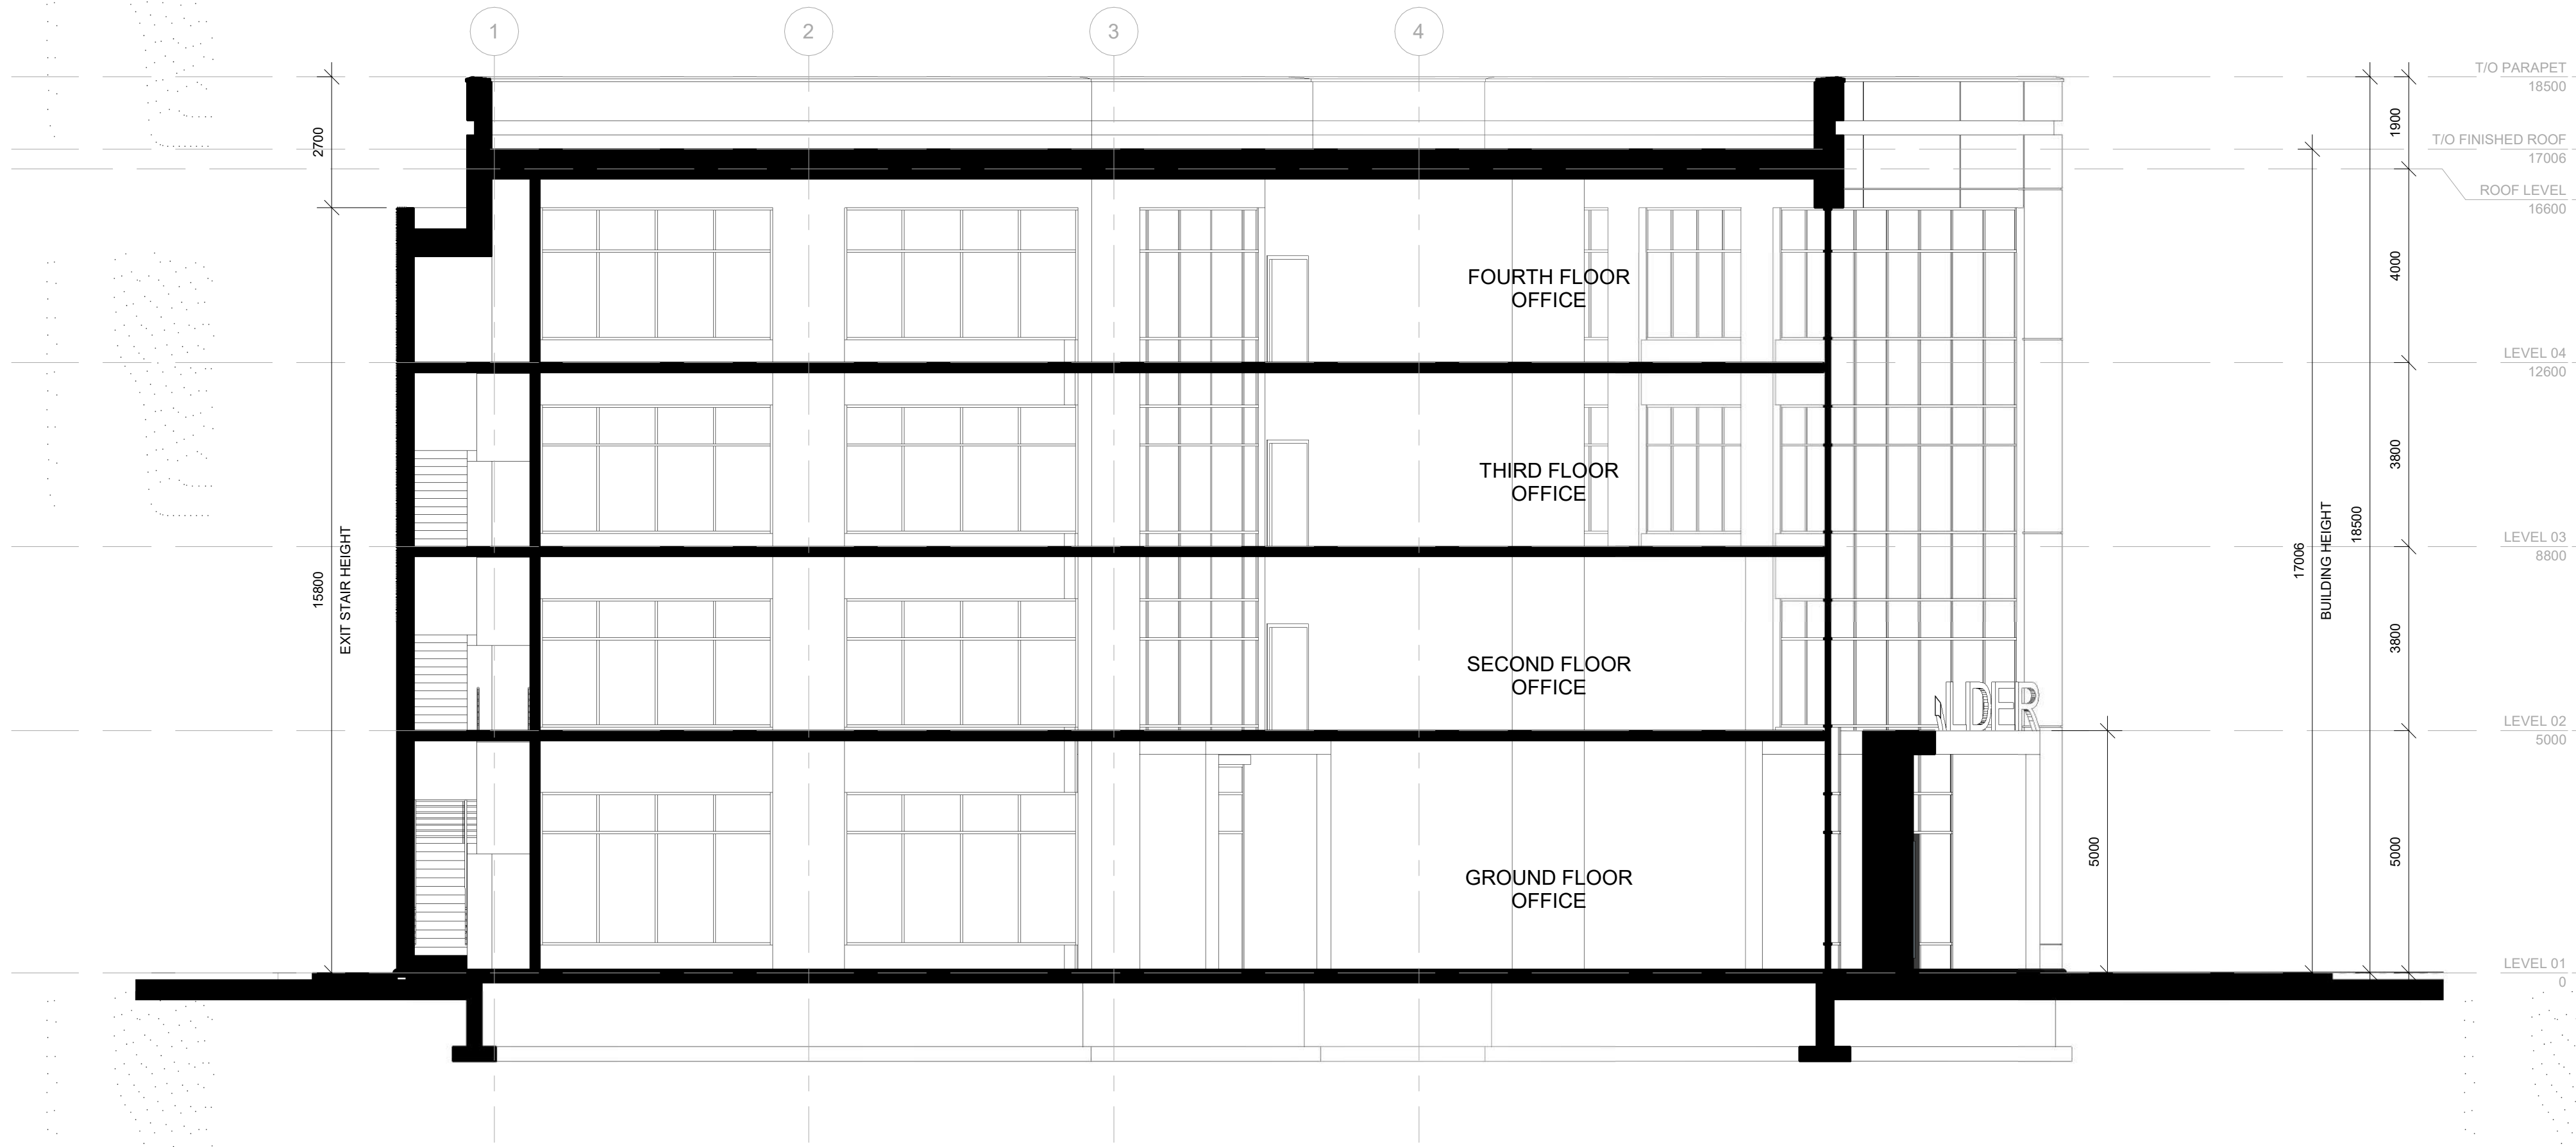

1 Section - East-West
A501 Scale: 1 : 100



VIEW FROM THE CORNER OF SNYDER'S ROAD AND SANDHILLS ROAD




VIEW FROM THE EAST FACADE



VIEW FROM SNYDER'S ROAD



AERIAL VIEW FROM THE CORNER OF SNYDER'S ROAD AND SANDHILLS ROAD

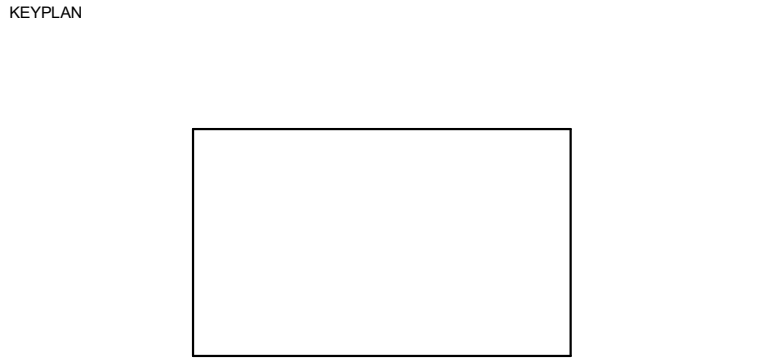

No.	ISSUANCE	DATE
1	Issued for Re-Zoning	2024-07-11

DISCLAIMER:
NOT FOR CONSTRUCTION

CLIENT
FRITZ-ALDER PRECAST


1-617 Colby Dr, Waterloo, ON N2V 1Y9

PROJECT
FRITZ-ALDER OFFICE BUILDING

430 SNYDER'S RD E, BADEN

TITLE
VISUALIZATION

WALTERFEDY
KITCHENER | HAMILTON | TORONTO | CALGARY
A PART OF WF GROUP
800.685.1378 walterfedy.com

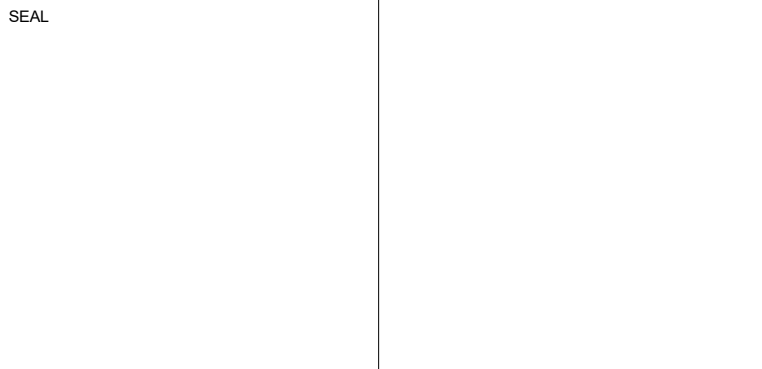

REPRODUCTION OR DISTRIBUTION FOR PURPOSES OTHER THAN AUTHORIZED BY WALTERFEDY, A PART OF WF GROUP, IS FORBIDDEN. CONTRACTORS SHALL VERIFY AND BE RESPONSIBLE FOR ALL DIMENSIONS AND CONDITIONS ON THE JOB AND REPORT ANY VARIATIONS FROM THE DIMENSIONS AND CONDITIONS SHOWN ON DRAWINGS TO WALTERFEDY, A PART OF WF GROUP. - DO NOT SCALE THIS DRAWING -

COPYRIGHT ©

WaterFedy, A Part of WF Group Inc.

SCALE :		SHEET NO :	A601
DATE :	2024-02-23		
PROJECT NO :	2023-0535-10		
DRAWN BY :	KT		
CHECKED BY :	BG		