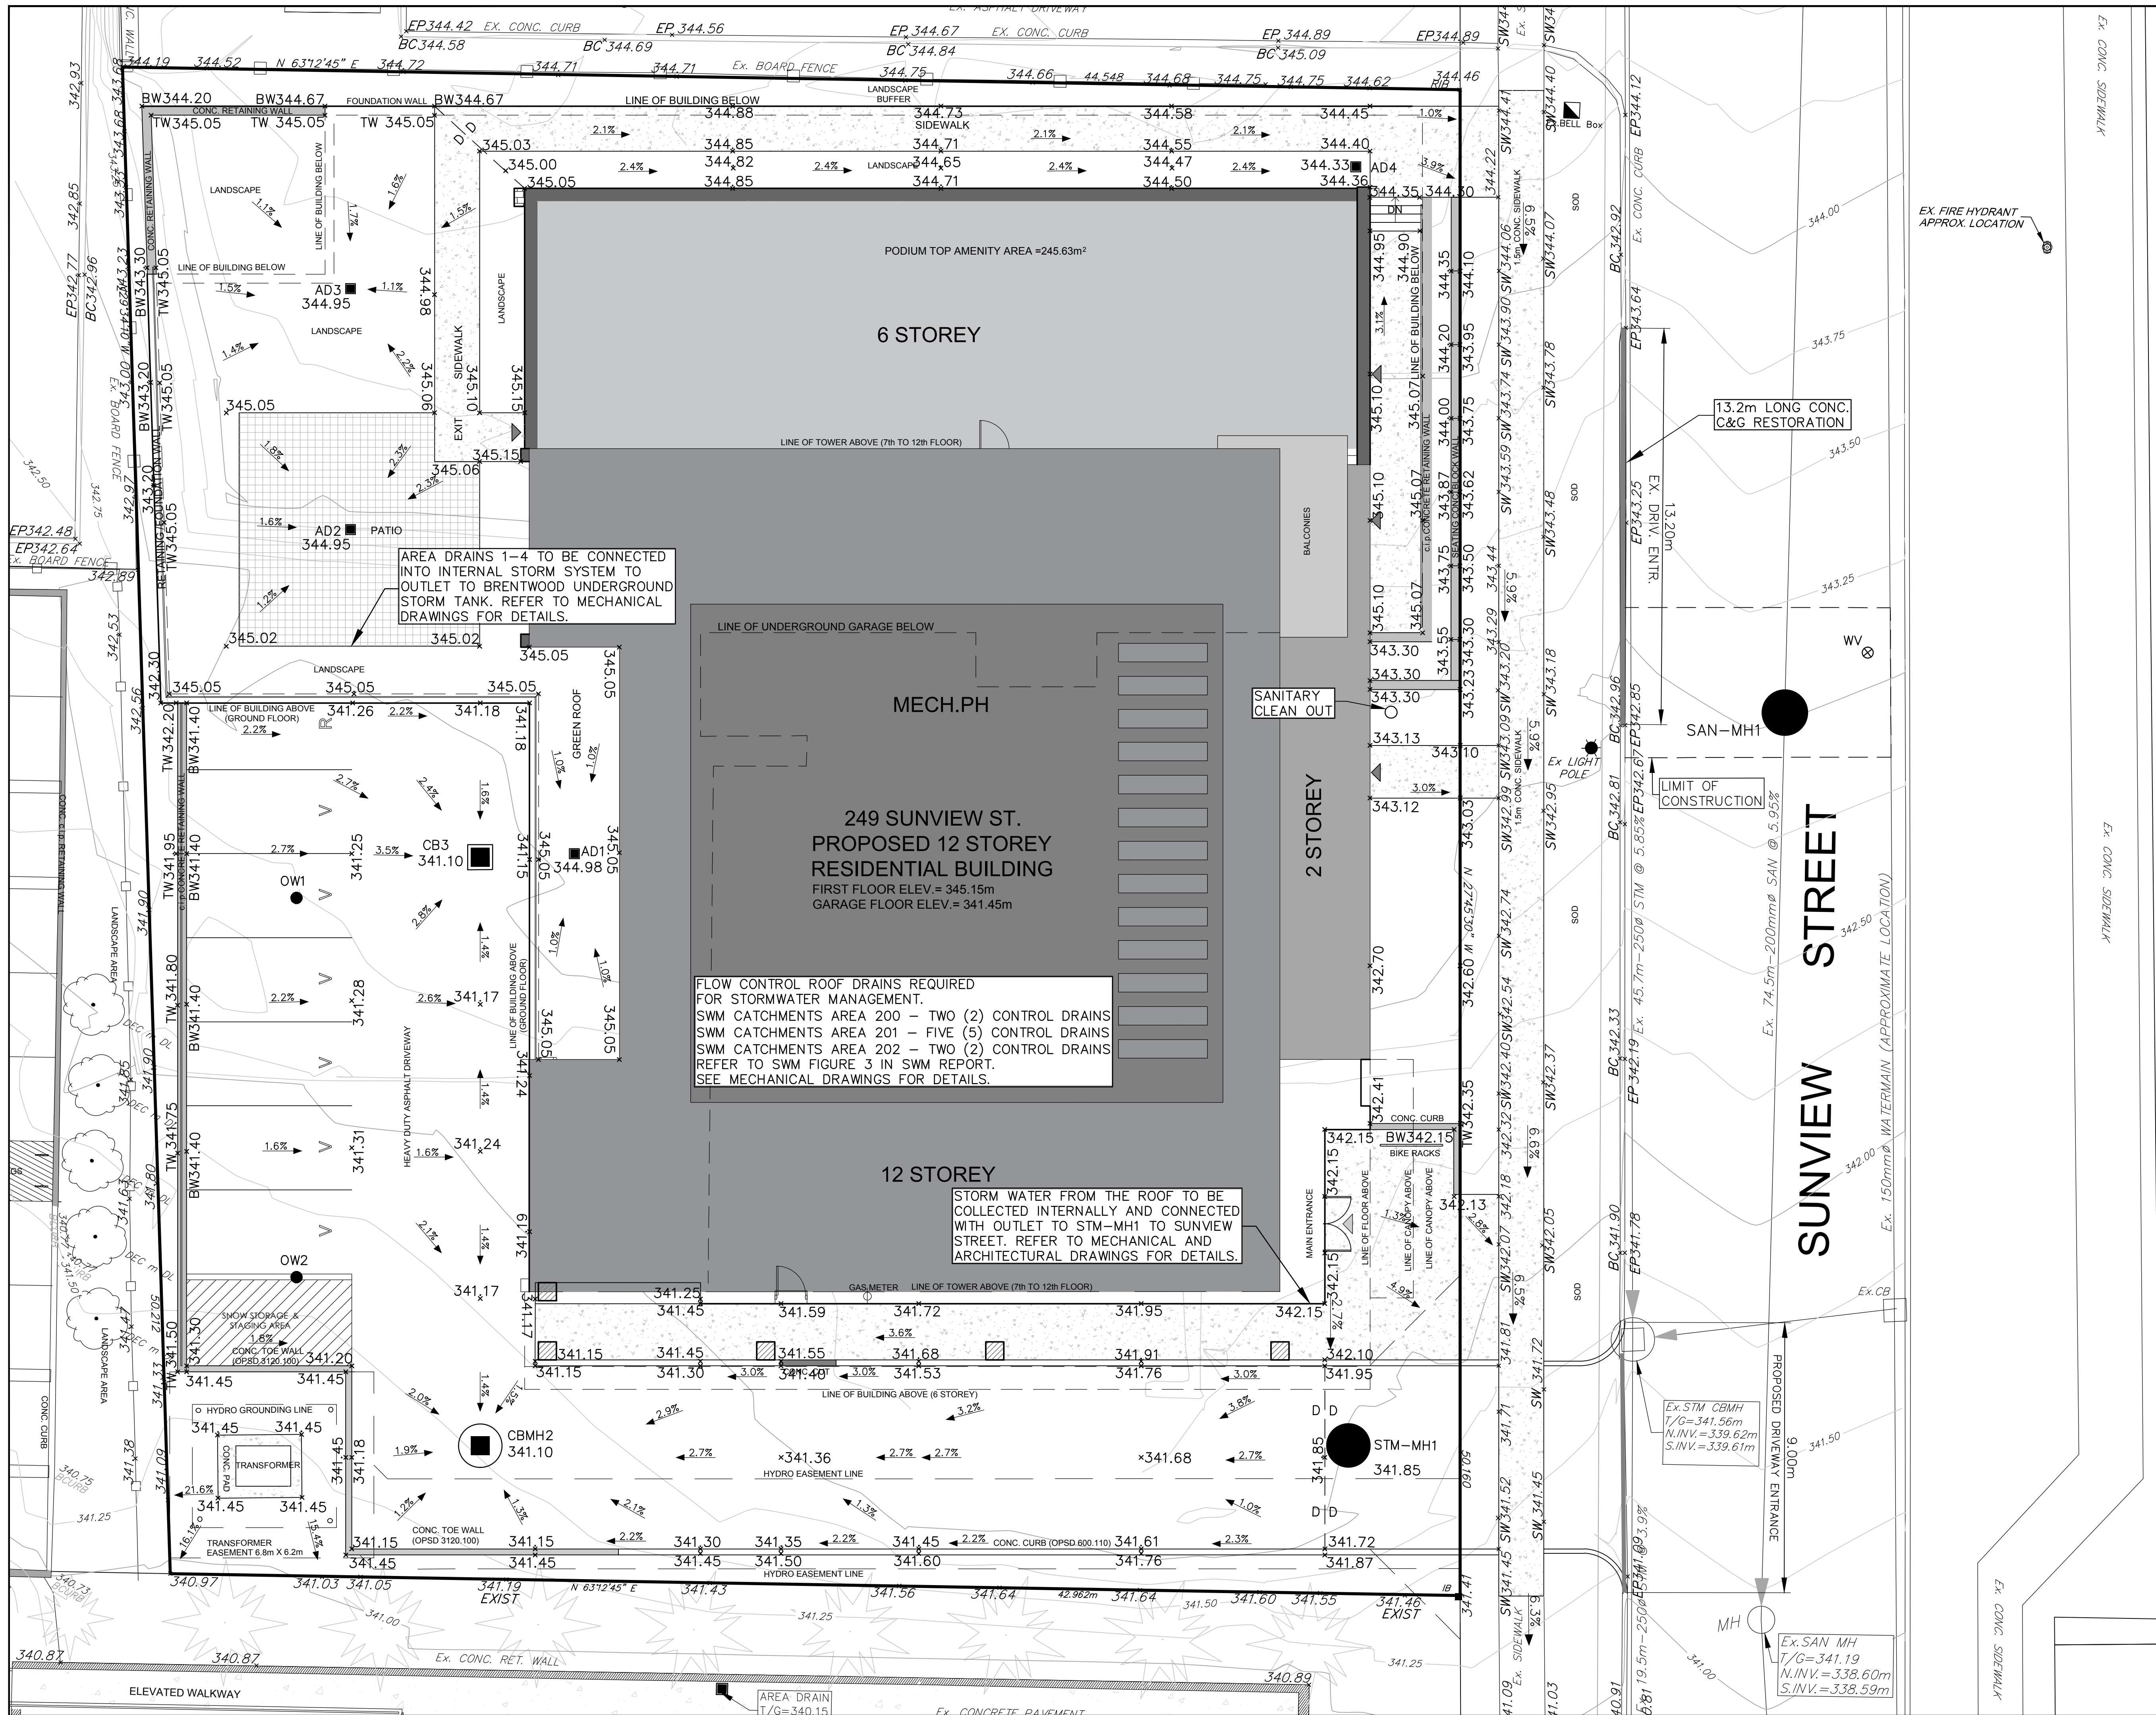


CLIENT

Lester Sunview Development Inc.

COPYRIGHT

This drawing has been prepared solely for the intended use, thus any reproduction or distribution for any purpose other than authorized by Arcadis is forbidden. Users are responsible for all dimensions and conditions on the job, and Arcadis shall be informed of any variations from the dimensions and conditions shown on the drawing. Shop drawings shall be submitted to Arcadis for general conformance before proceeding with fabrication.

ISSUES

No.	DESCRIPTION	DATE
1	ISSUED FOR SPA - FIRST SUBMISS.	2022-10-27
2	ISSUED FOR ZBA-SECOND SUBMISS.	2023-10-24
3	####	####
4	####	####
5	####	####

KEY PLAN

LEGEND

X 346.00	- PROPOSED GRADE ELEVATION
X 156.41	- EXISTING GRADE ELEVATION
2.0%	- PROPOSED SLOPE
D	- DRAINAGE DIVIDE
●	- PROPOSED STORM MANHOLE
□ CB	- EXISTING CATCH BASIN
○ ST-MH	- EXISTING STORM MANHOLE
⊗ CBMH	- EXISTING CB MANHOLE
→	- EXISTING STORM FLOW DIRECTION
→	- EXISTING SANITARY FLOW DIRECTION
⊗ S-MH	- EXISTING SANITARY MANHOLE
⊗ HV	- EXISTING HYDRANT
⊗ WV	- EXISTING WATER VALVE
---	- EXISTING WATER MAIN
---	- ORIGINAL GROUND CONTOUR

CITY WORK PERMIT BY-LAW (No. 09-111)

DEVELOPER / GENERAL CONTRACTOR TO CONTACT CITY'S PUBLIC WORKS SERVICE DEPARTMENT FOR PERMIT FOR WORK ON ROADS WITHIN THE CITY OF WATERLOO. CONTACT HELGA BOWMAN AT 519-747-0217 FOR PERMIT INFORMATION.

CITY WORK PERMIT BY-LAW (No. 09-111)

DEVELOPMENT WILL BE SUBJECT TO ALL INSPECTION REQUIREMENTS OF THE CITY. NOTE CITY INSPECTORS INFORMATION ON THE SERVING PLAN I.E. ROB NOLAN AT 519-747-8517.

BENCHMARK ELEVATION

WATTS TOP BRUSH CUT ELEVATION=324.760m SOUTHEAST CORNER OF KING STREET NORTH AND UNIVERSITY AVENUE, TABLET IN FACE OF NORTH CONCRETE FOUNDATION WALL OF ROYAL BANK OF CANADA BUILDING (FACING UNIVERSITY AVENUE), 44cm EAST FROM NW CORNER OF BUILDING AND 10cm BELOW STONE FACING.

LOCAL BENCHMARK

NAIL IN HYDRO POLE AT SOUTHEAST CORNER OF THE SITE ELEVATION = 327.219m

LEGAL DESCRIPTION

PLAN SHOWING PART OF LOTS 20, 21 AND 22 REG. PLAN No. 856, CITY OF WATERLOO. LEGAL INFORMATION AND TOPOGRAPHIC SURVEY PROVIDED BY METZ & LORENTZ Ltd., DATED SEP. 2, 2015.

THIS PLAN TO BE READ IN CONJUNCTION WITH THE GRADING PLAN, SERVING PLAN, TREE PRESERVATION PLAN, DETAILS AND NOTES PLAN AND THE STORM WATER MANAGEMENT REPORT PREPARED BY IBI GROUP.

THE POSITION OF POLE LINES, CONDUITS, WATERMAINS, SEWERS AND OTHER UNDERGROUND AND ABOVEGROUND UTILITIES AND STRUCTURES IS NOT NECESSARILY SHOWN ON THE CONTRACT DRAWINGS, AND, WHERE SHOWN, THE ACCURACY OF THE POSITION OF SUCH UTILITIES AND STRUCTURES IS NOT GUARANTEED. BEFORE STARTING WORK, THE CONTRACTOR SHALL INFORM HIMSELF OF THE EXACT LOCATION OF ALL SUCH UTILITIES AND STRUCTURES, AND SHALL ASSUME ALL LIABILITY FOR ANY DAMAGE TO THEM.

ENGINEERING TECHNOLOGIST
OCT 24, 2023
EMIR CERIC
No. 826841

LICENSED PROFESSIONAL ENGINEER
OCT 24, 2023
EMIR CERIC
No. 826841

ARCADIS

Arcadis Professional Services (Canada) Inc.
Suite 101 - 410 Albert Street Waterloo ON N2L 3V3
Canada, Tel 519 585 2255
arcadis.com

PROJECT

249 SUNVIEW STREET APARTMENT BUILDING

CITY OF WATERLOO

PROJECT NO:
139419

SCALE:
1:100

DRAWN BY:
E. CERIC

CHECKED BY:
E. CERIC

PROJECT MGR:
Tim McCormick

APPROVED BY:
K. COBBE

SHEET TITLE

SITE GRADING PLAN

SHEET NUMBER

3

ISSUE

2