





3
SP5.1
SPRING EQUINOX - 10AM

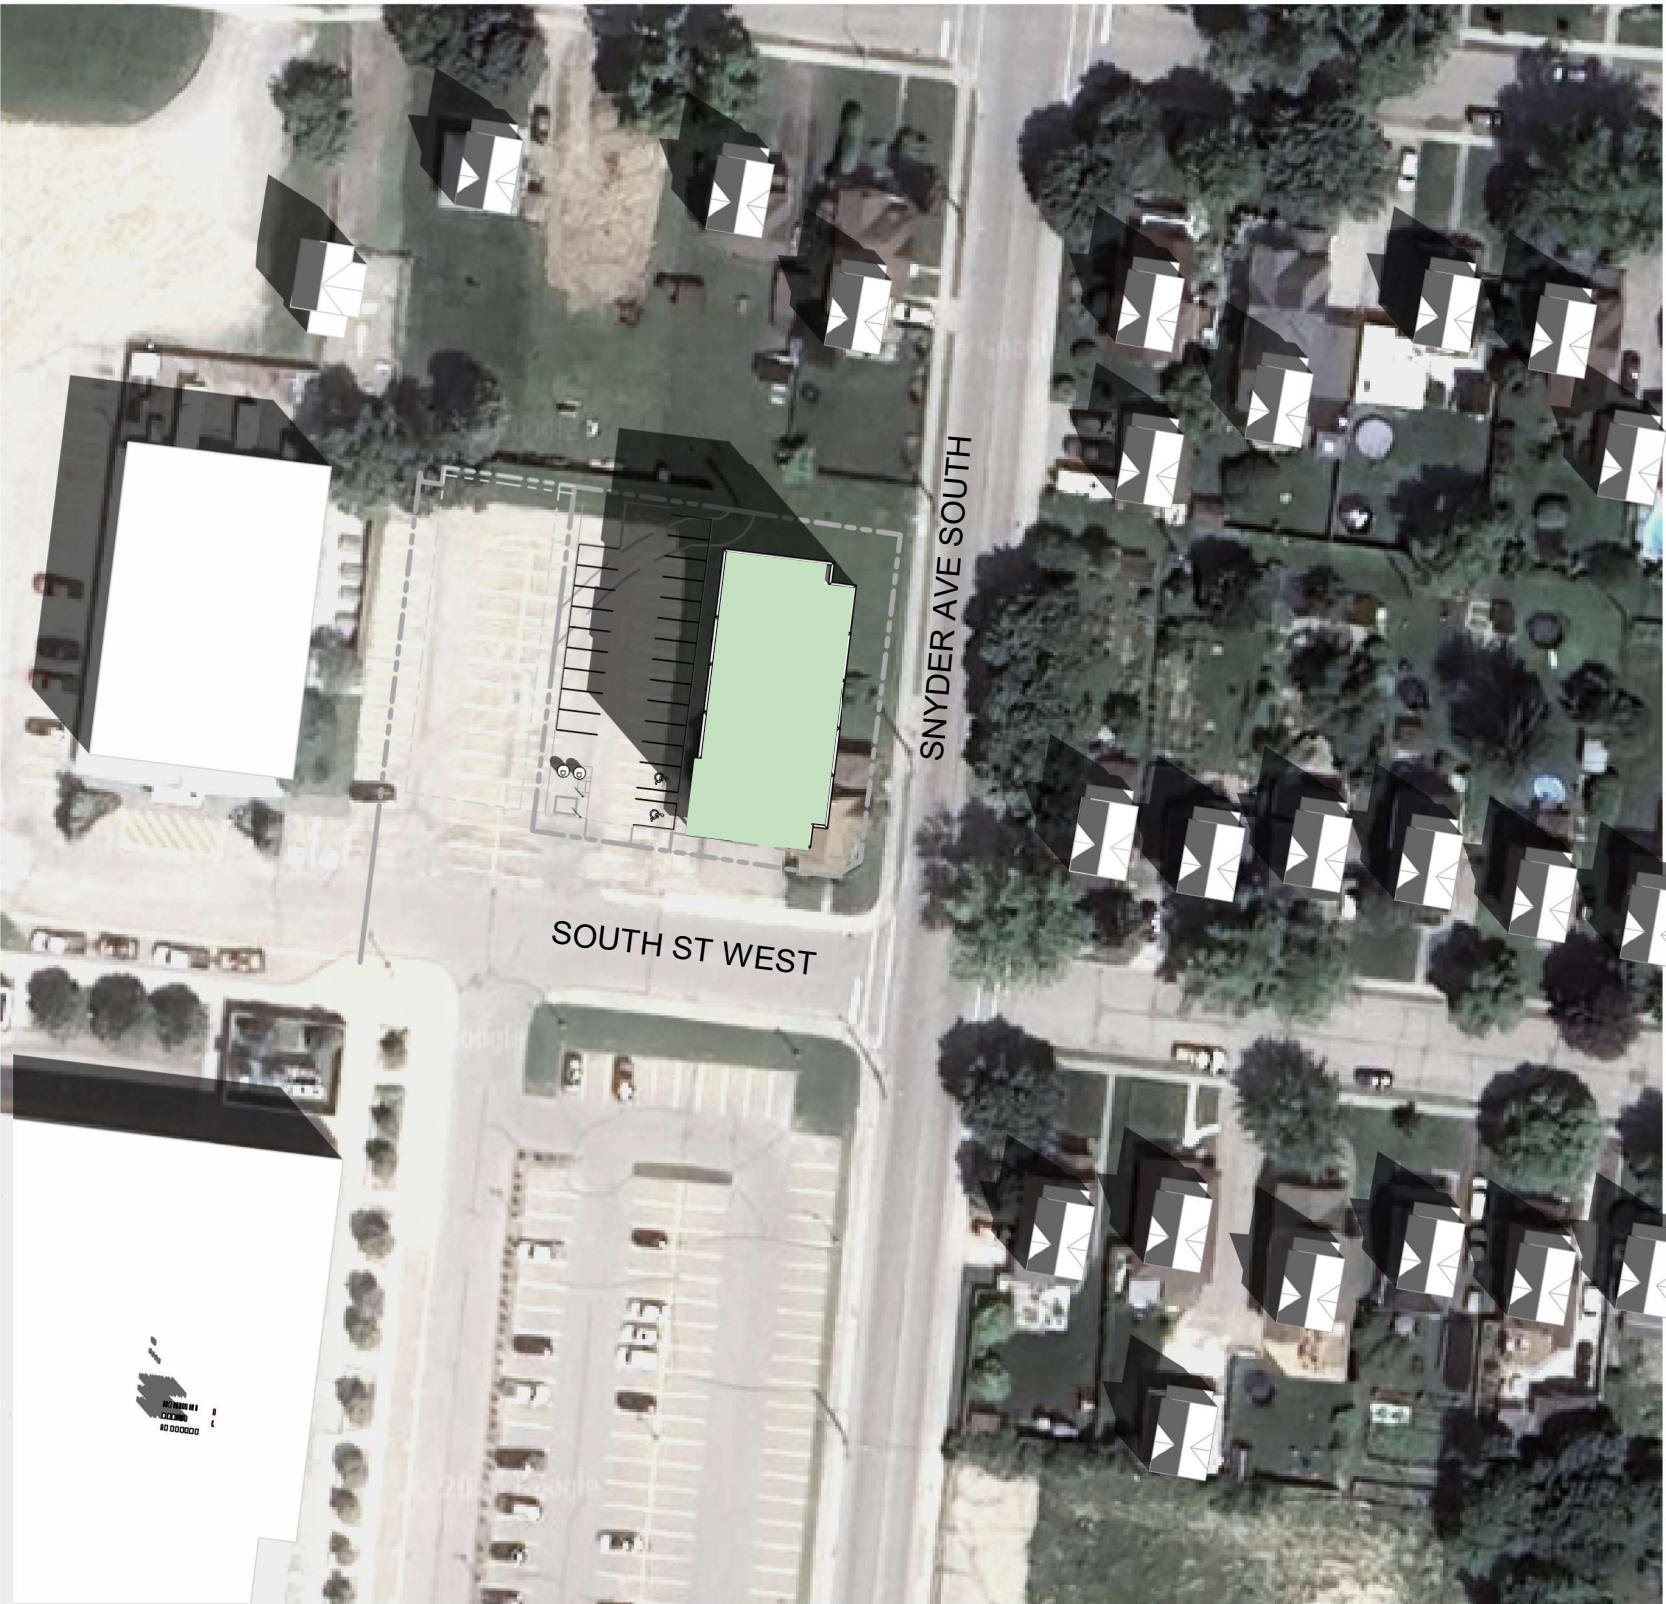

2
SP5.1
SPRING EQUINOX - 12PM

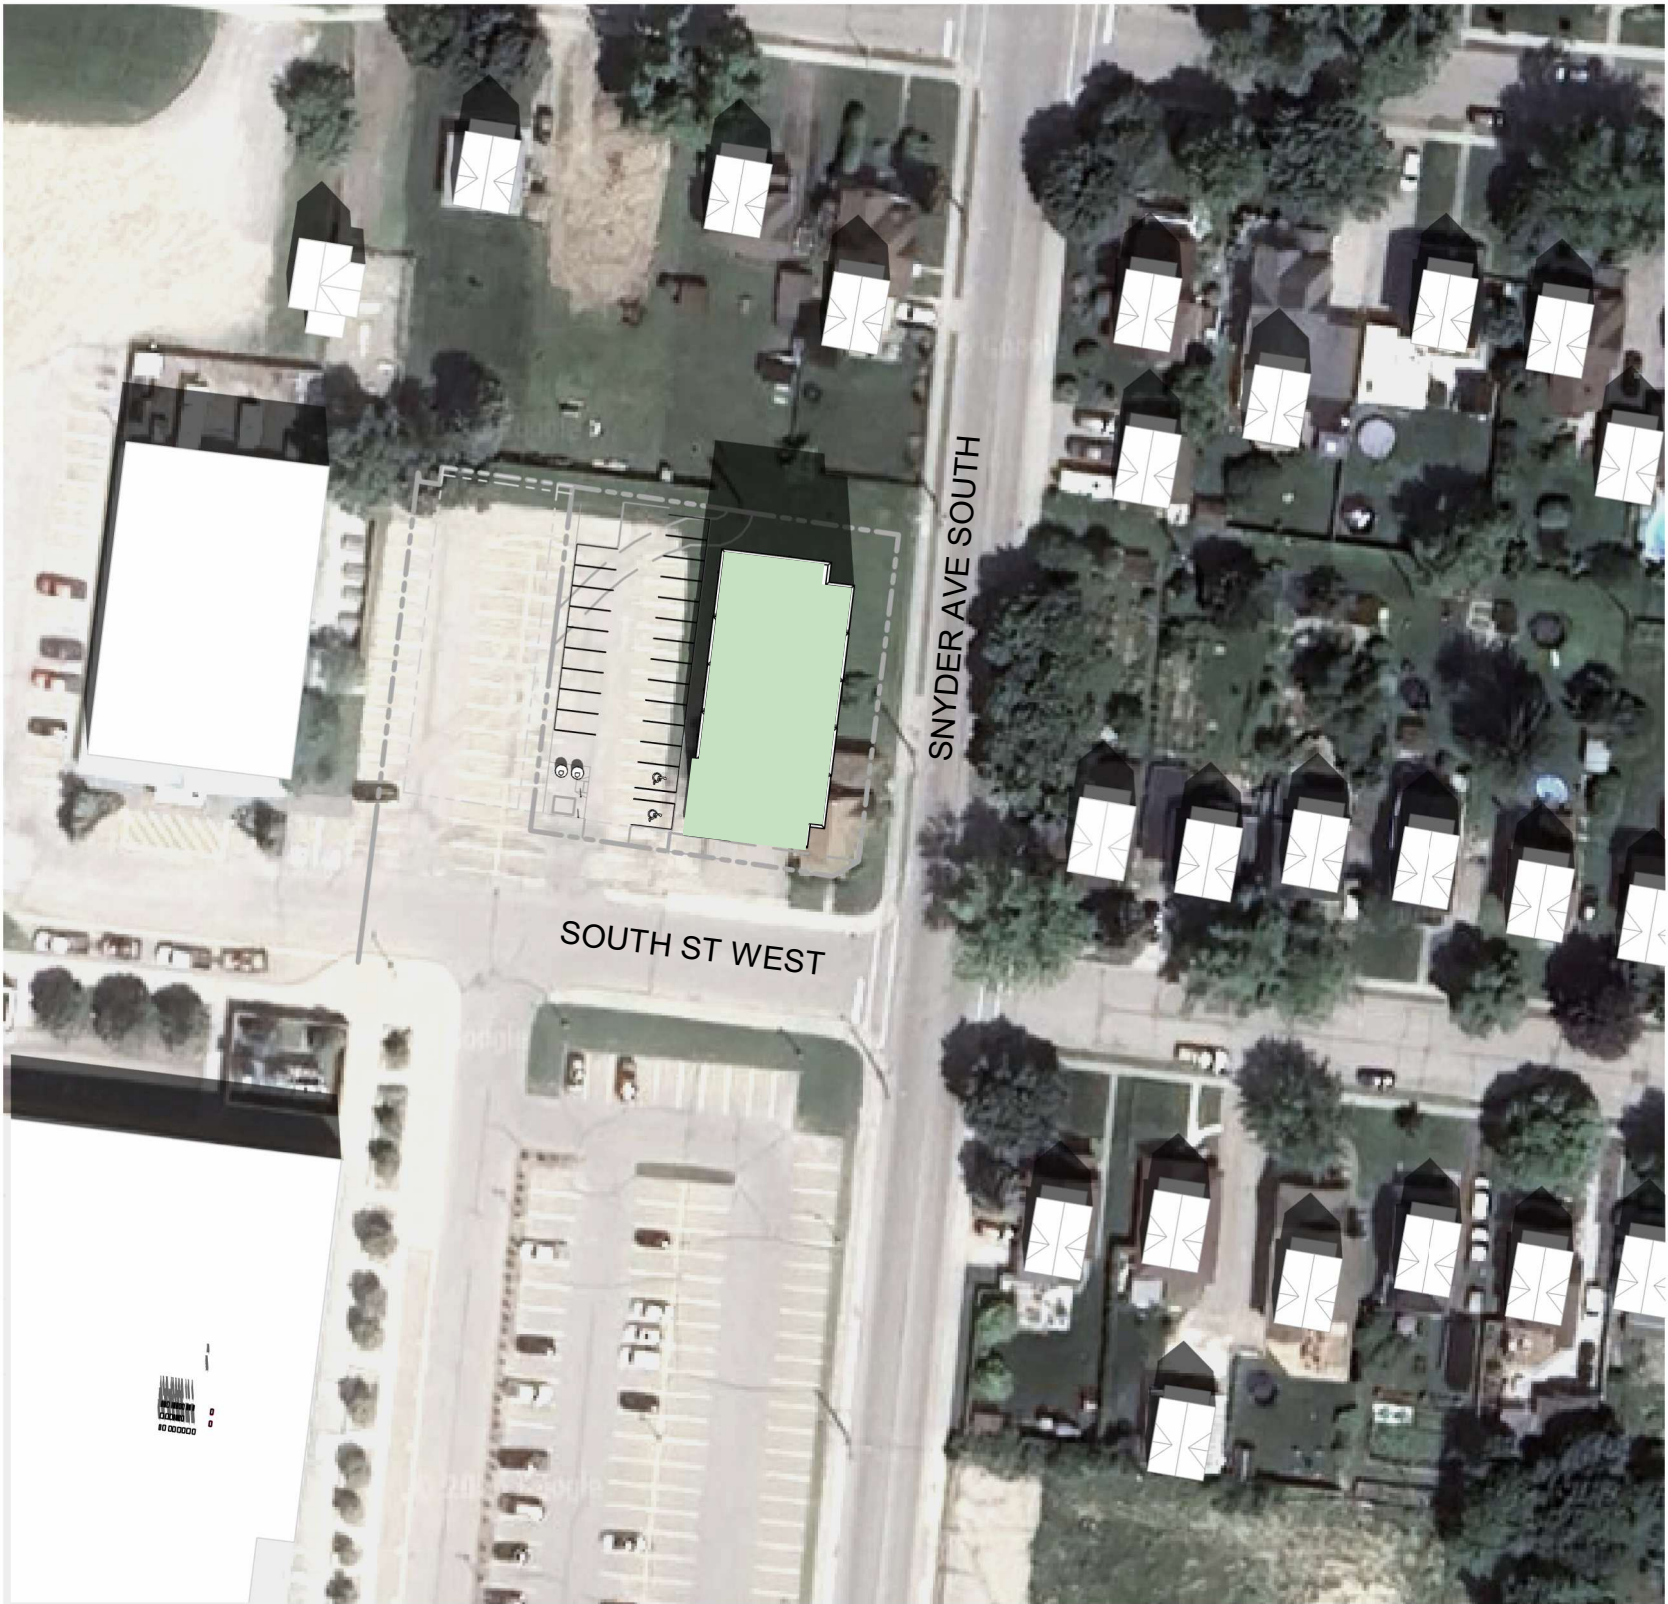

1
SP5.1
SPRING EQUINOX - 2PM



4
SP5.1
SPRING EQUINOX - 4PM



5
SP5.1
SPRING EQUINOX - 6PM

PROJECT LOGO

KEY PLAN

Issued for Site Plan Approval
Issued for Schematic Design
Issued for Design Development
Issued for Permit
Issued for Tender
Issued for Construction

2026.09.09

1
No. 1
DESCRIPTION
DATE

ISSUED FOR SPA #01
2026.09.09

REVISIONS:

DISCREPANCIES MUST BE REPORTED IMMEDIATELY TO THE ARCHITECT / ENGINEER BEFORE PROCEEDING.
ONLY FIGURED DIMENSIONS MUST BE USED.
THE CONTRACTOR MUST CHECK THE DIMENSIONS ON SITE.
THE DRAWING IS PROTECTED BY COPYRIGHT.
ALL DIMENSIONS ARE SHOWN IN MILLIMETERS.
DO NOT SCALE THE DRAWINGS.

PRELIMINARY - NOT FOR CONSTRUCTION

mcCallumSather
Glovebox, 120 Victoria St. S., Suite 200
Kitchener ON
N2G 0E1, Canada
www.mccallumsather.com

SEAL

CONSULTANTS:

PROJECT:

KIWANIS HOUSE - AFFORDABLE HOUSING

28 SNYDER AVE. S., ELMIRA, ON

DRAWING TITLE:

SHADOW STUDY - SPRING EQUINOX

SHEET SIZE:

ARCH D (810x914)


SCALE:

PROJECT NO.:


25081

DRAWING NO.:

SP5.1

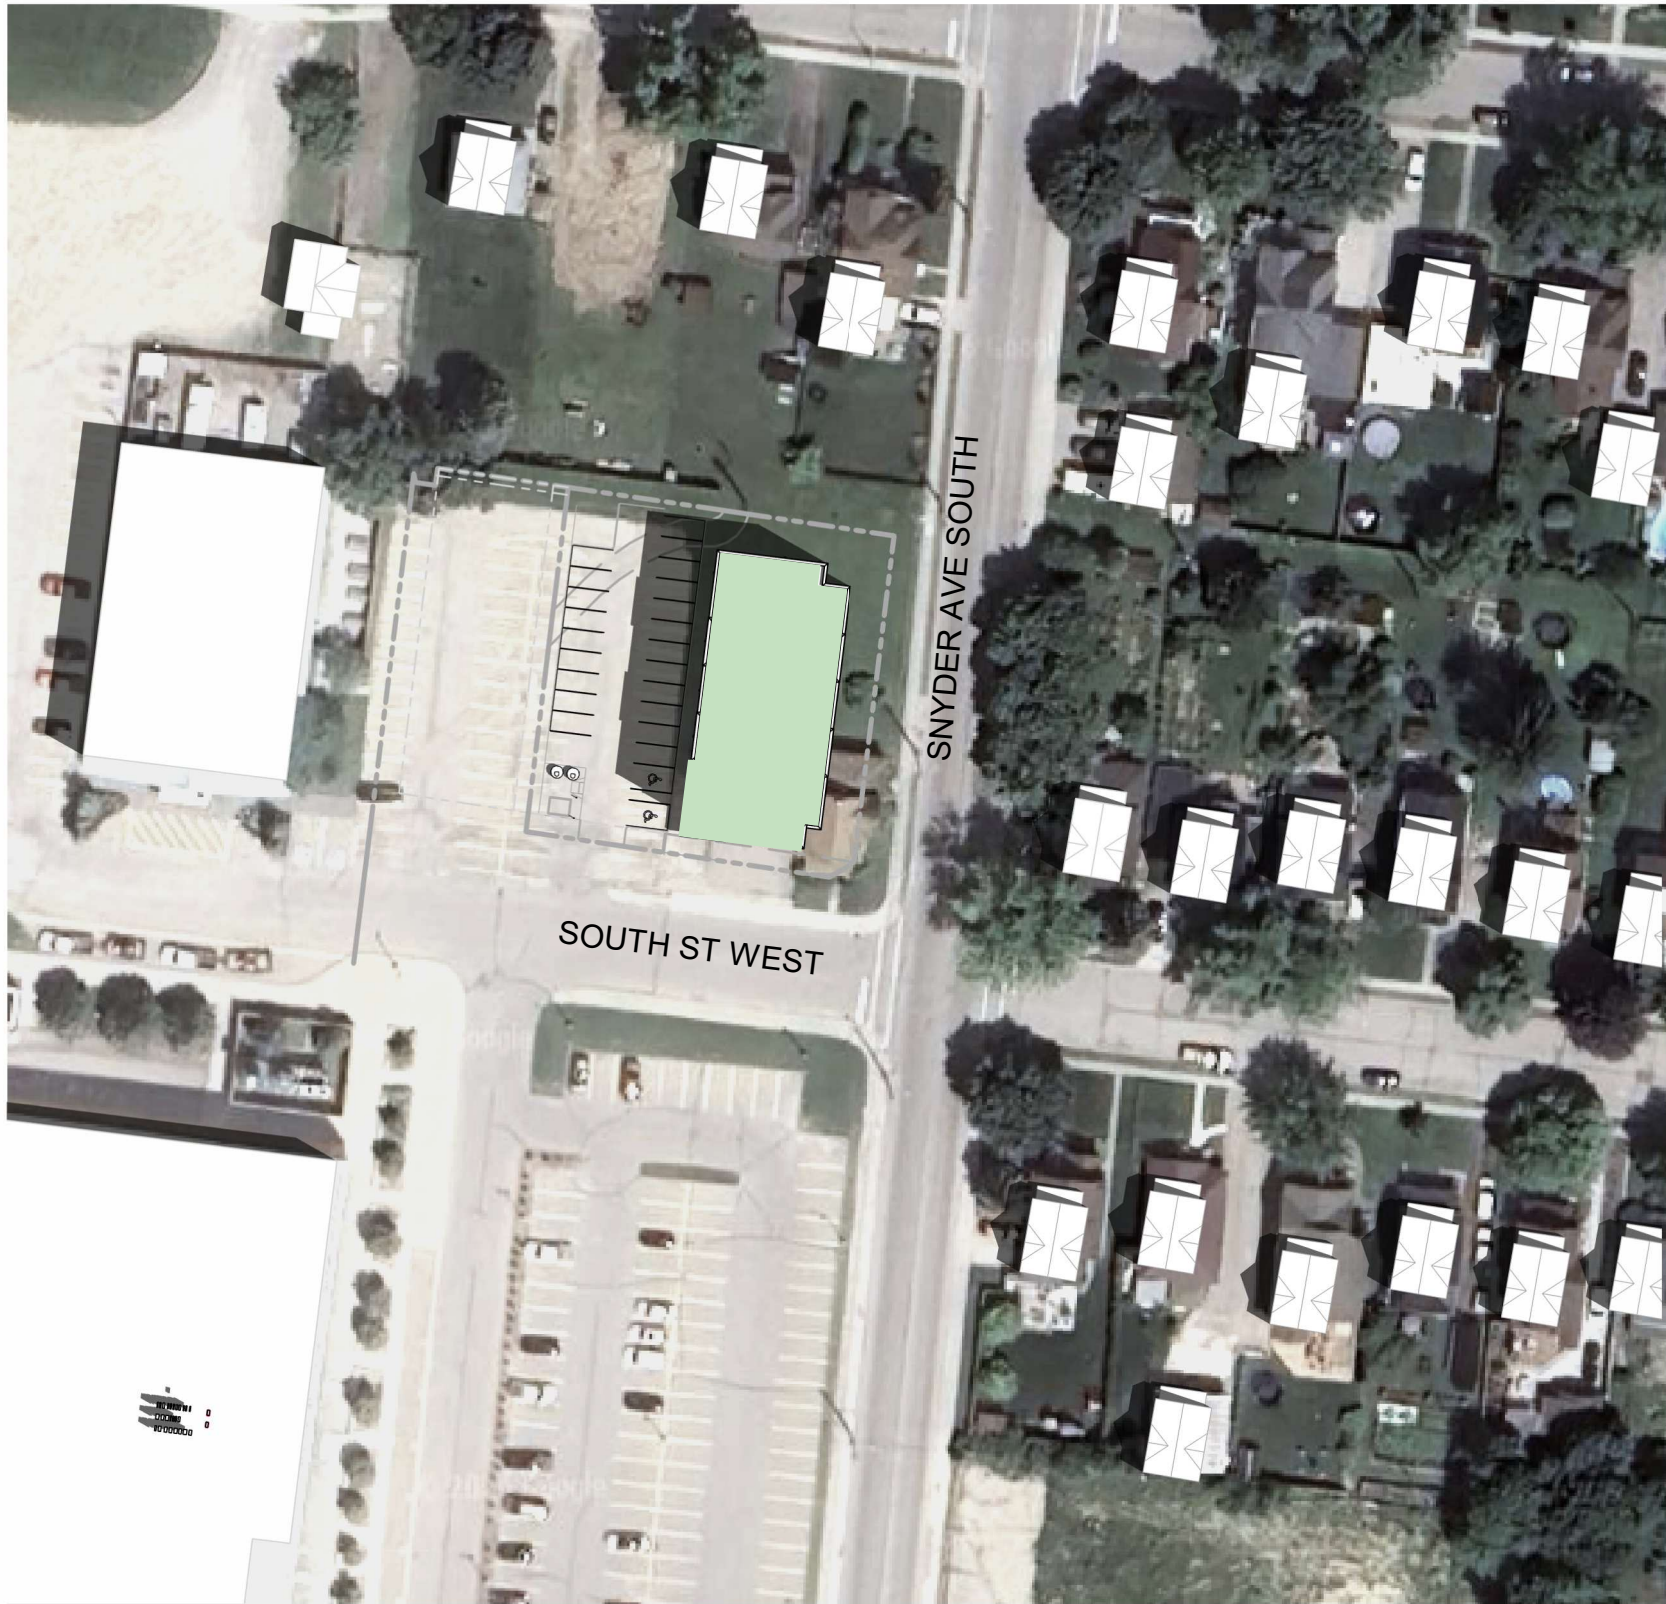

5 SUMMER SOLSTICE - 10AM
SP5.2

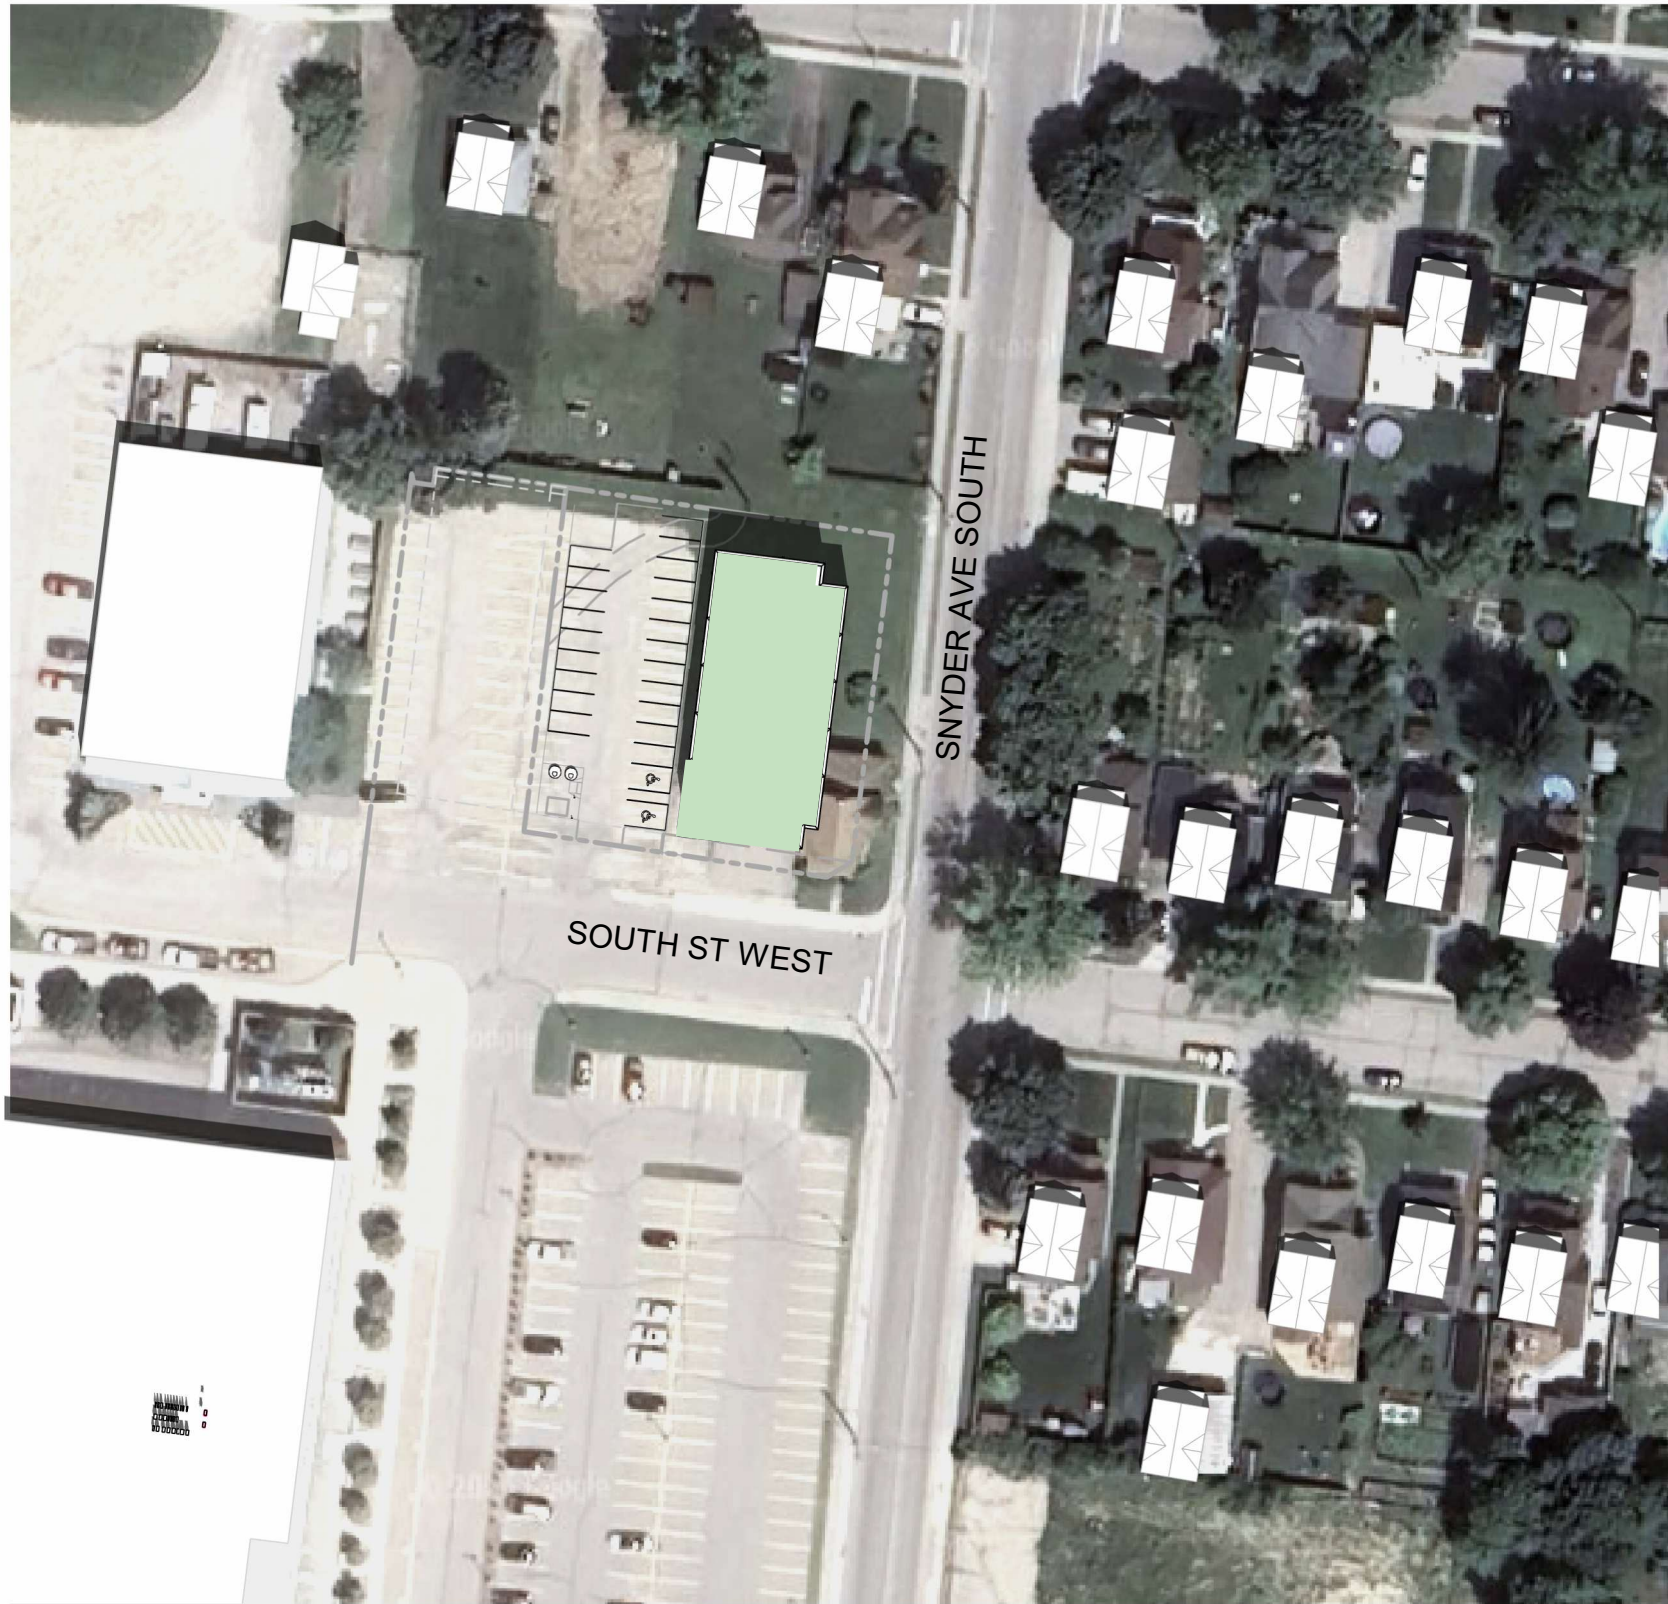

4 SUMMER SOLSTICE - 12PM
SP5.2



1 SUMMER SOLSTICE - 2PM
SP5.2



2 SUMMER SOLSTICE - 4PM
SP5.2



3 SUMMER SOLSTICE - 6PM
SP5.2

PROJECT LOGO

Issued for Site Plan Approval
Issued for Schematic Design
Issued for Design Development
Issued for Permit
Issued for Tender
Issued for Construction

1

ISSUED FOR SPA #01

2026.09.09

No.

DESCRIPTION

DATE

REVISIONS:

DISCREPANCIES MUST BE REPORTED IMMEDIATELY TO THE ARCHITECT / ENGINEER BEFORE PROCEEDING.
ONLY FIGURED DIMENSIONS MUST BE USED.
THE CONTRACTOR MUST CHECK THE DIMENSIONS ON SITE.
THE DRAWING IS PROTECTED BY COPYRIGHT.
ALL DIMENSIONS ARE SHOWN IN MILLIMETERS.
DO NOT SCALE THE DRAWINGS.

mcCallumSather

Glovebox, 120 Victoria St. S., Suite 200
Kitchener ON
N2G 0E1, Canada
www.mccallumsather.com

ONTARIO ASSOCIATION
OF
ARCHITECTS

MICHAEL TRUSSELL
LICENCE
7481

SEAL

CONSULTANTS:

PROJECT:
KIWANIS HOUSE - AFFORDABLE
HOUSING

28 SNYDER AVE. S., ELMIRA, ON

DRAWING TITLE:
SHADOW STUDY - SUMMER
SOLSTICE


SHEET SIZE:
ARCH D (810x914)

SCALE:


PROJECT NO. 25081

DRAWING NO.:
SP5.2

PRELIMINARY - NOT FOR CONSTRUCTION

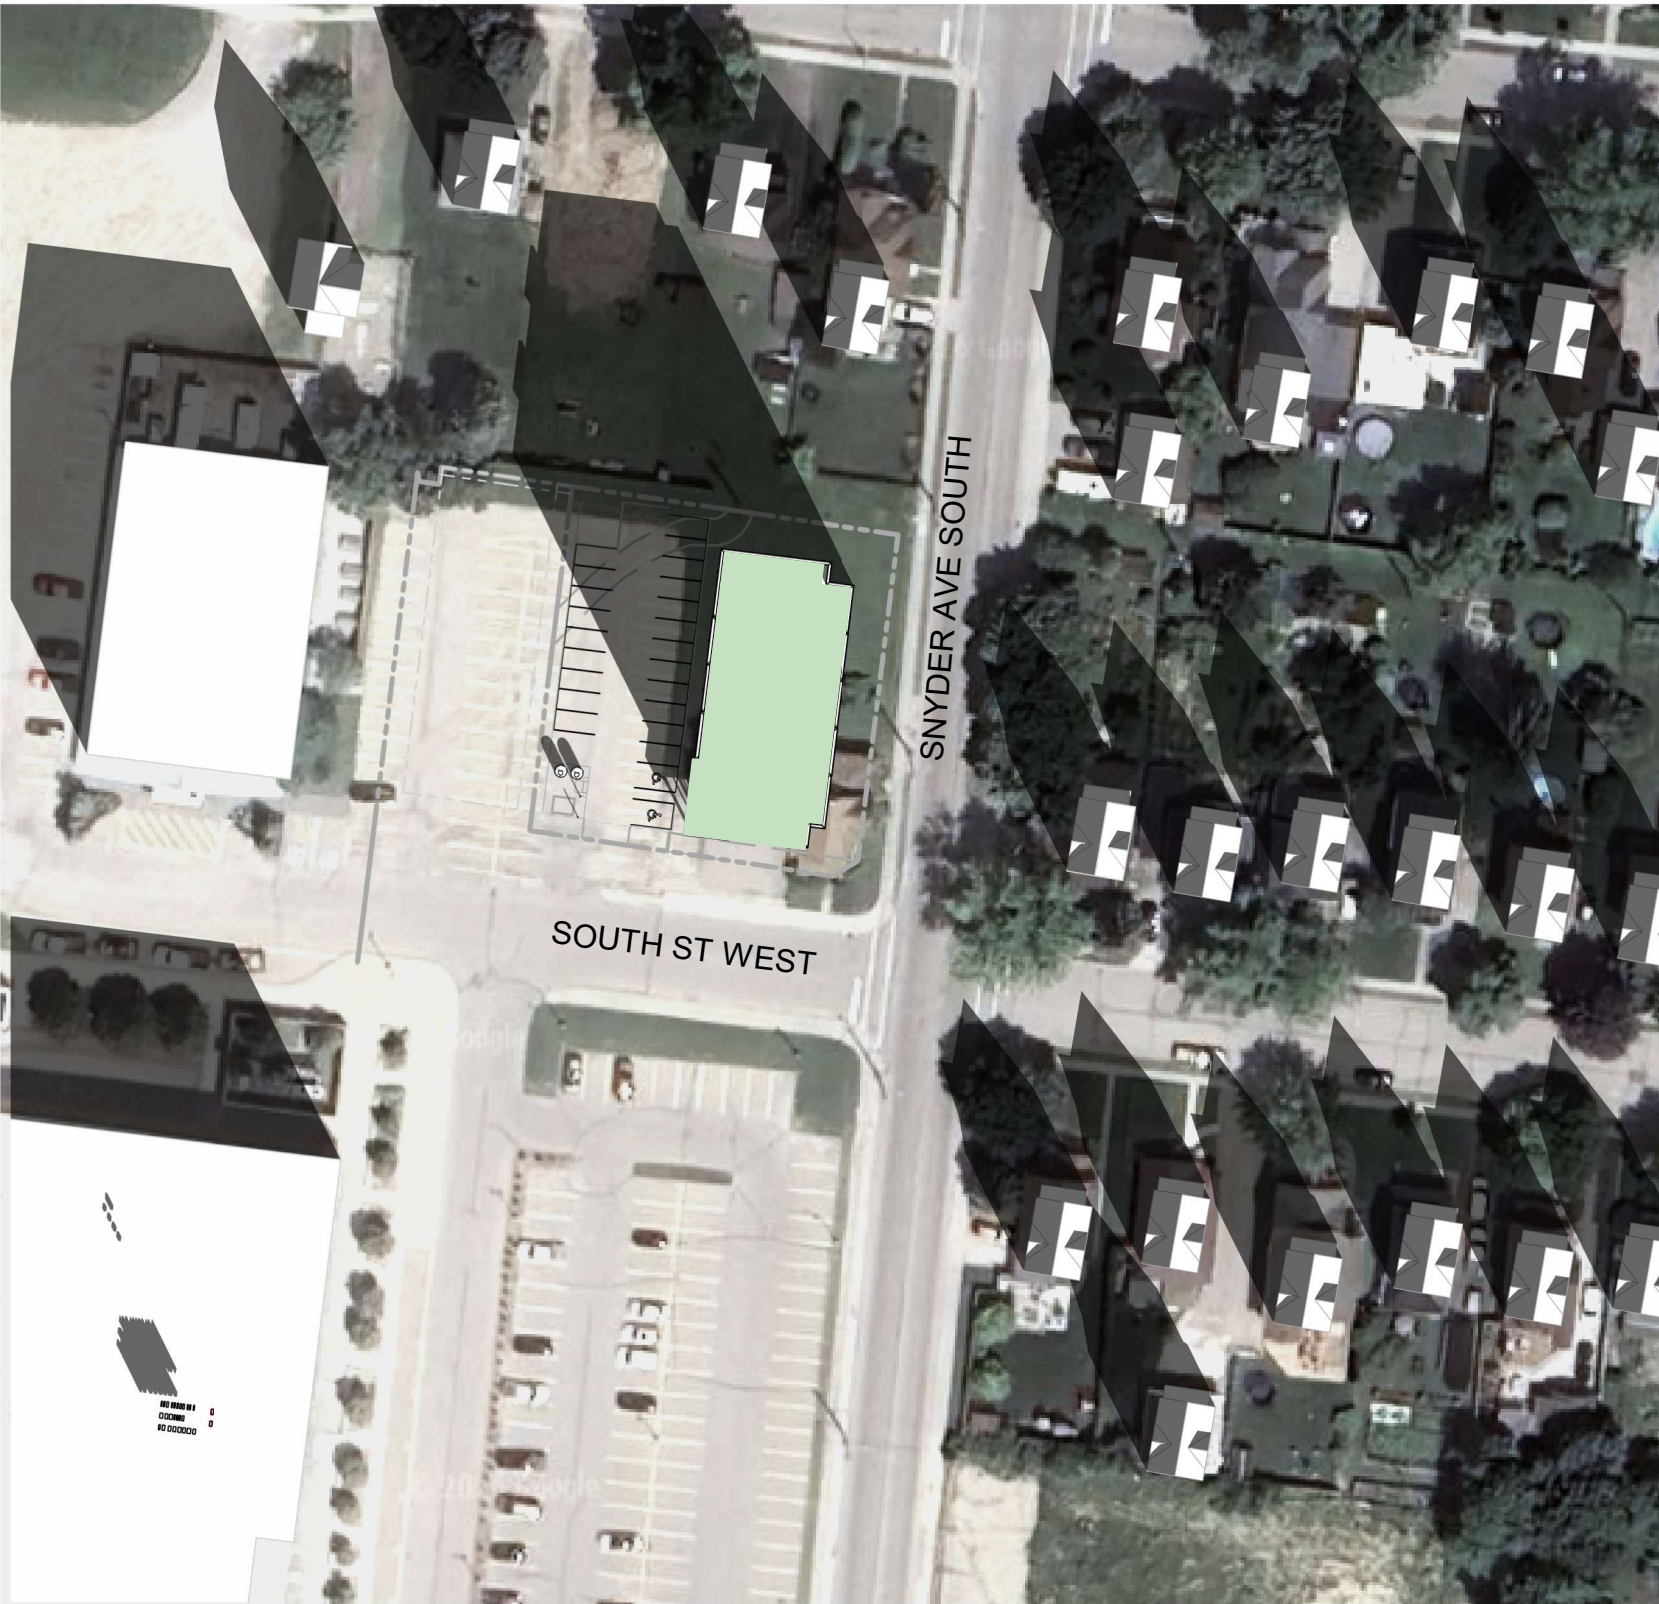

1
SP5.3
WINTER SOLSTICE - 10AM

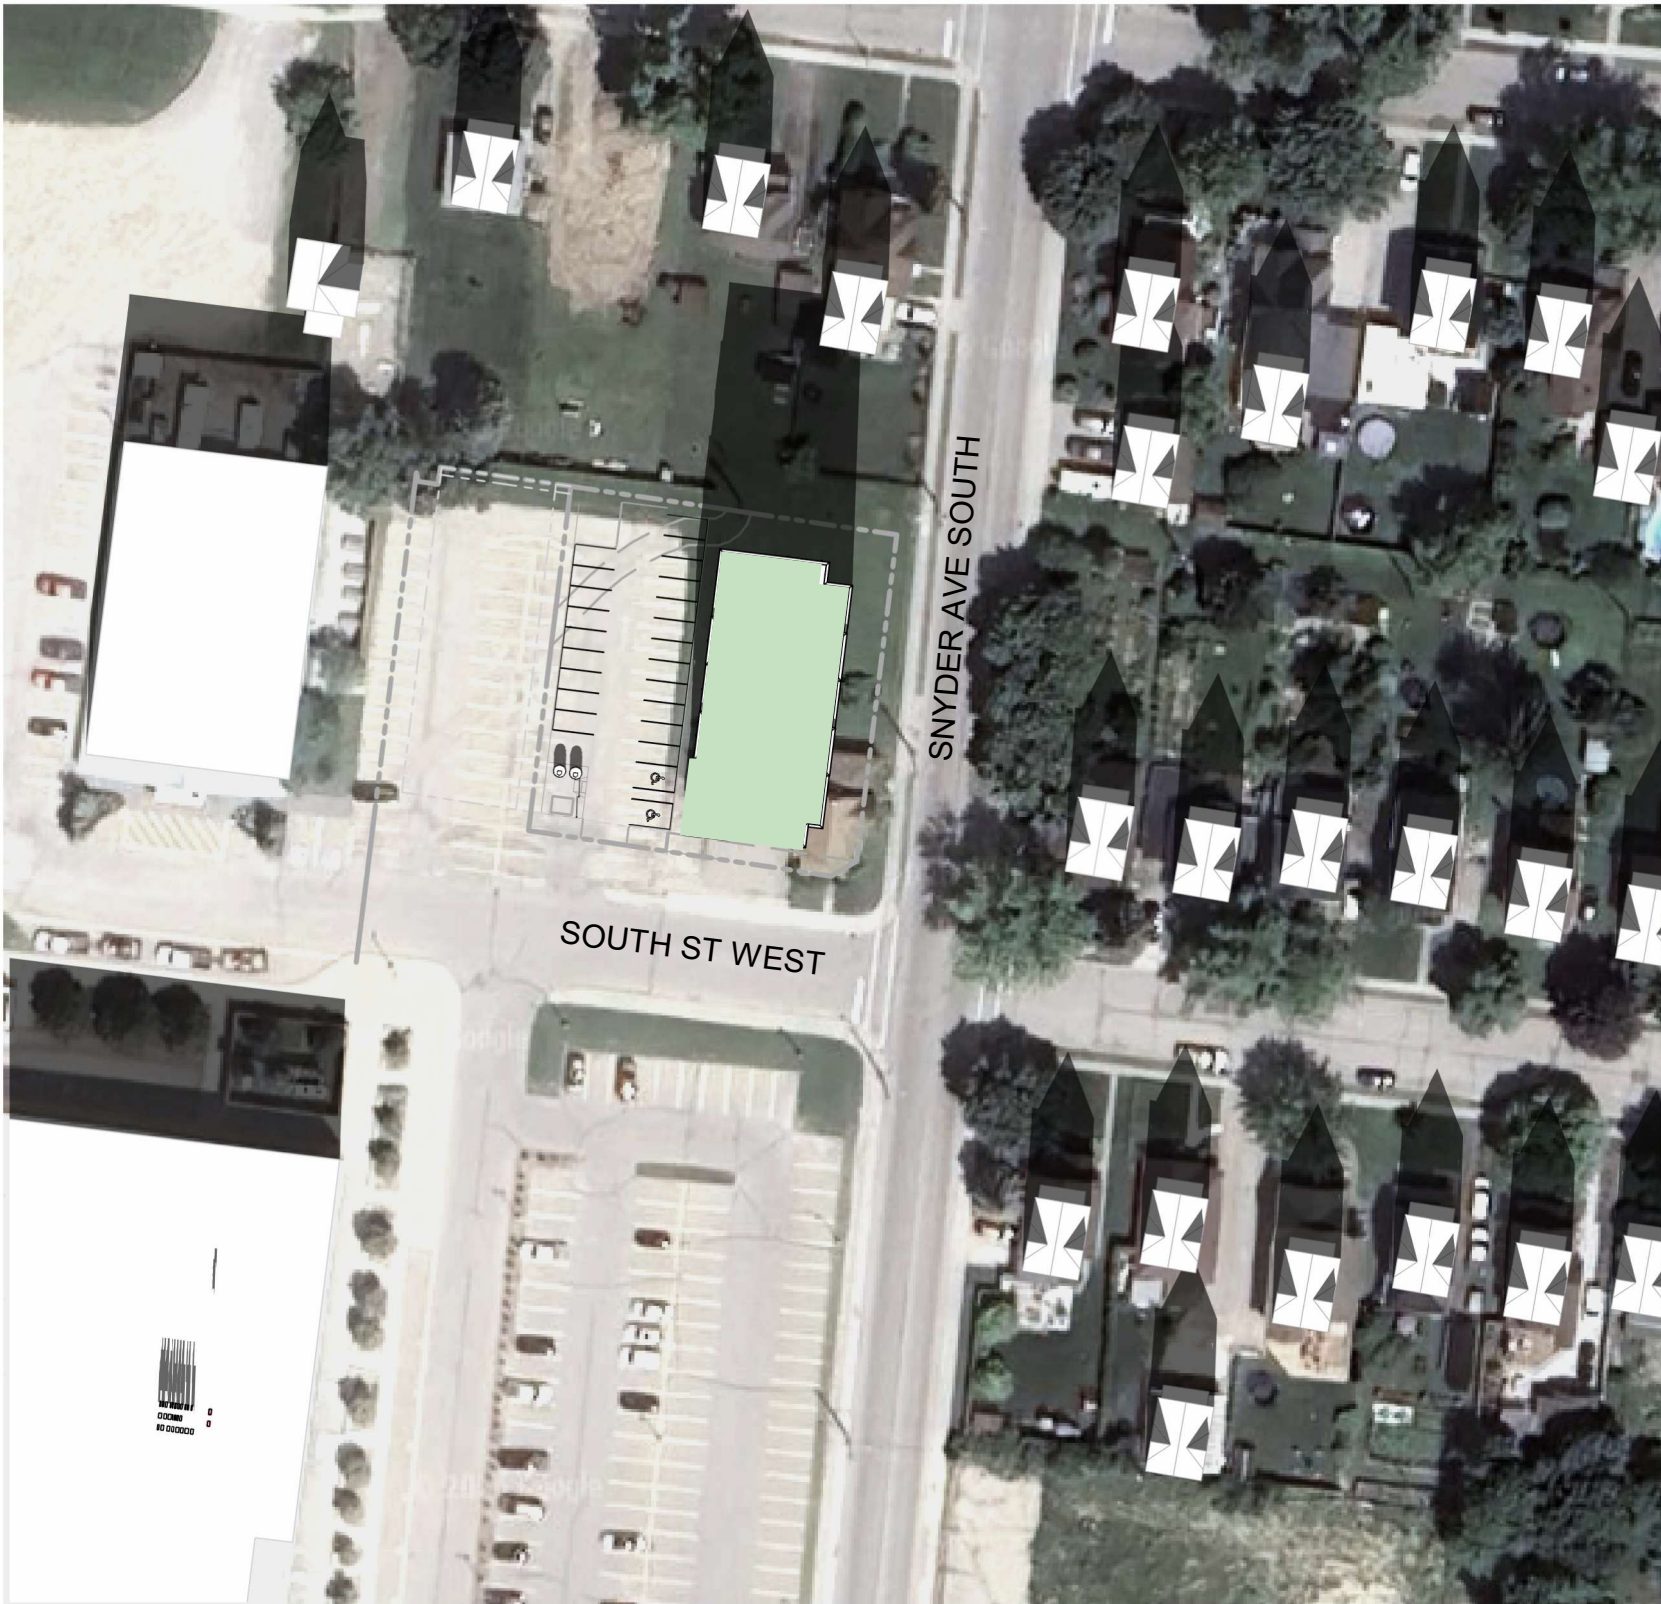

2
SP5.3
WINTER SOLSTICE - 12PM



5
SP5.3
WINTER SOLSTICE - 2PM



4
SP5.3
WINTER SOLSTICE - 4PM



3
SP5.3
WINTER SOLSTICE - 6PM

PROJECT LOGO

KEY PLAN

Issued for Site Plan Approval
Issued for Schematic Design
Issued for Design Development
Issued for Permit
Issued for Tender
Issued for Construction

2026.09.09

1
No. 1
ISSUED FOR SPA #01
DESCRIPTION
2026.09.09
DATE

REVISIONS:

DISCREPANCIES MUST BE REPORTED IMMEDIATELY TO THE ARCHITECT / ENGINEER BEFORE PROCEEDING.
ONLY FIGURED DIMENSIONS MUST BE USED.
THE CONTRACTOR MUST CHECK THE DIMENSIONS ON SITE.
THE DRAWING IS PROTECTED BY COPYRIGHT.
ALL DIMENSIONS ARE SHOWN IN MILLIMETERS.
DO NOT SCALE THE DRAWINGS.

Glovebox, 120 Victoria St. S., Suite 200
Kitchener ON
N2G 0E1, Canada
www.mccallumsather.com

SEAL

CONSULTANTS:

PROJECT:
KIWANIS HOUSE - AFFORDABLE HOUSING

28 SYNDER AVE. S., ELMIRA, ON


DRAWING TITLE:
SHADOW STUDY - WINTER SOLSTICE

SHEET SIZE:
ARCH D (810x914)


SCALE:

PROJECT NO.:
25081

DRAWING NO.:
SP5.3

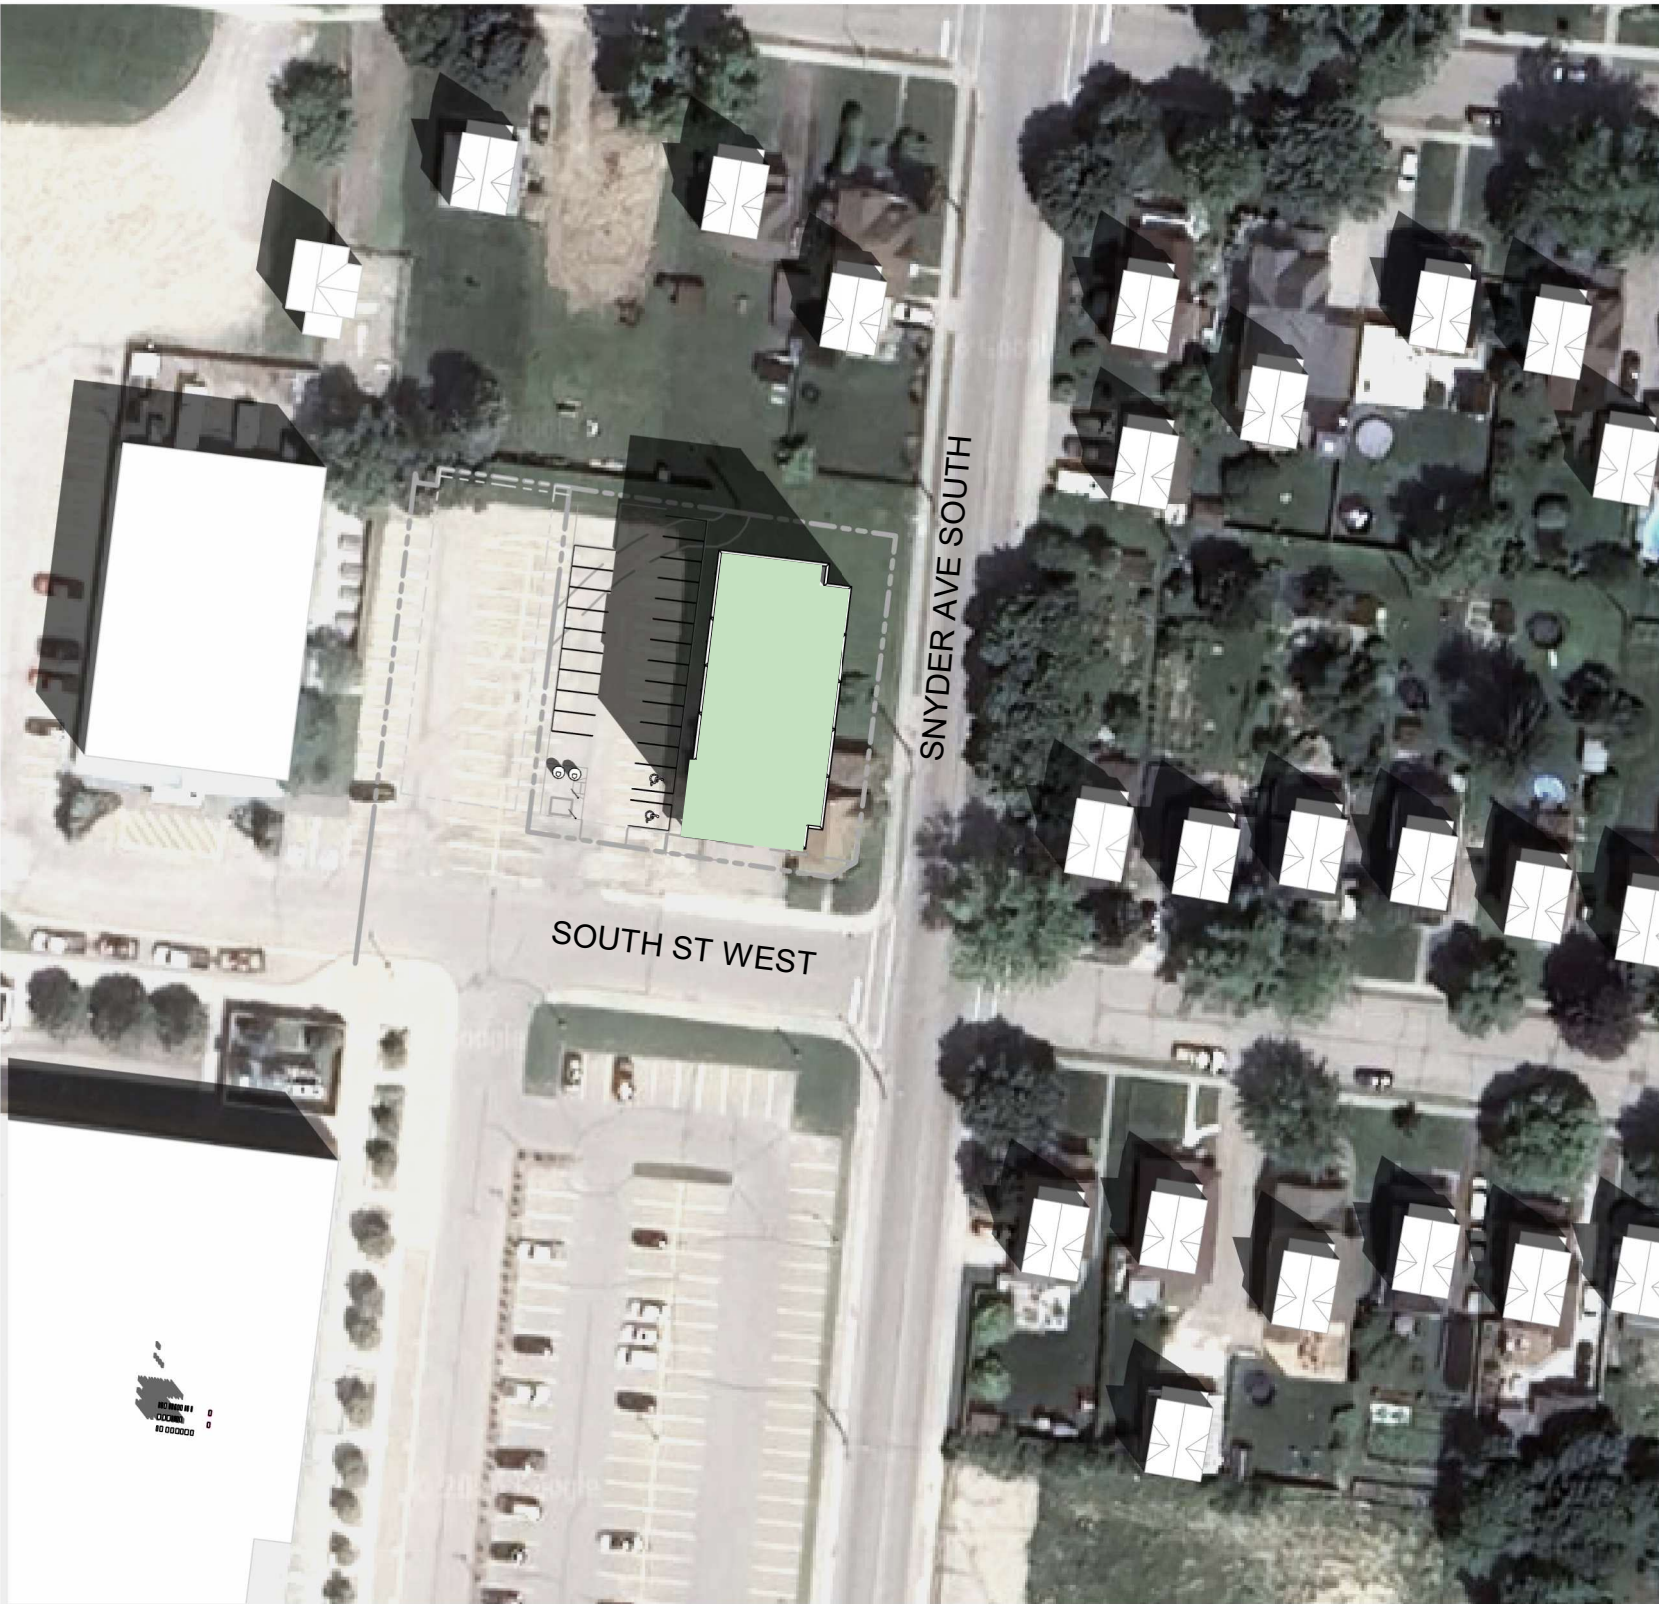

1 FALL EQUINOX - 10AM
SP5.4

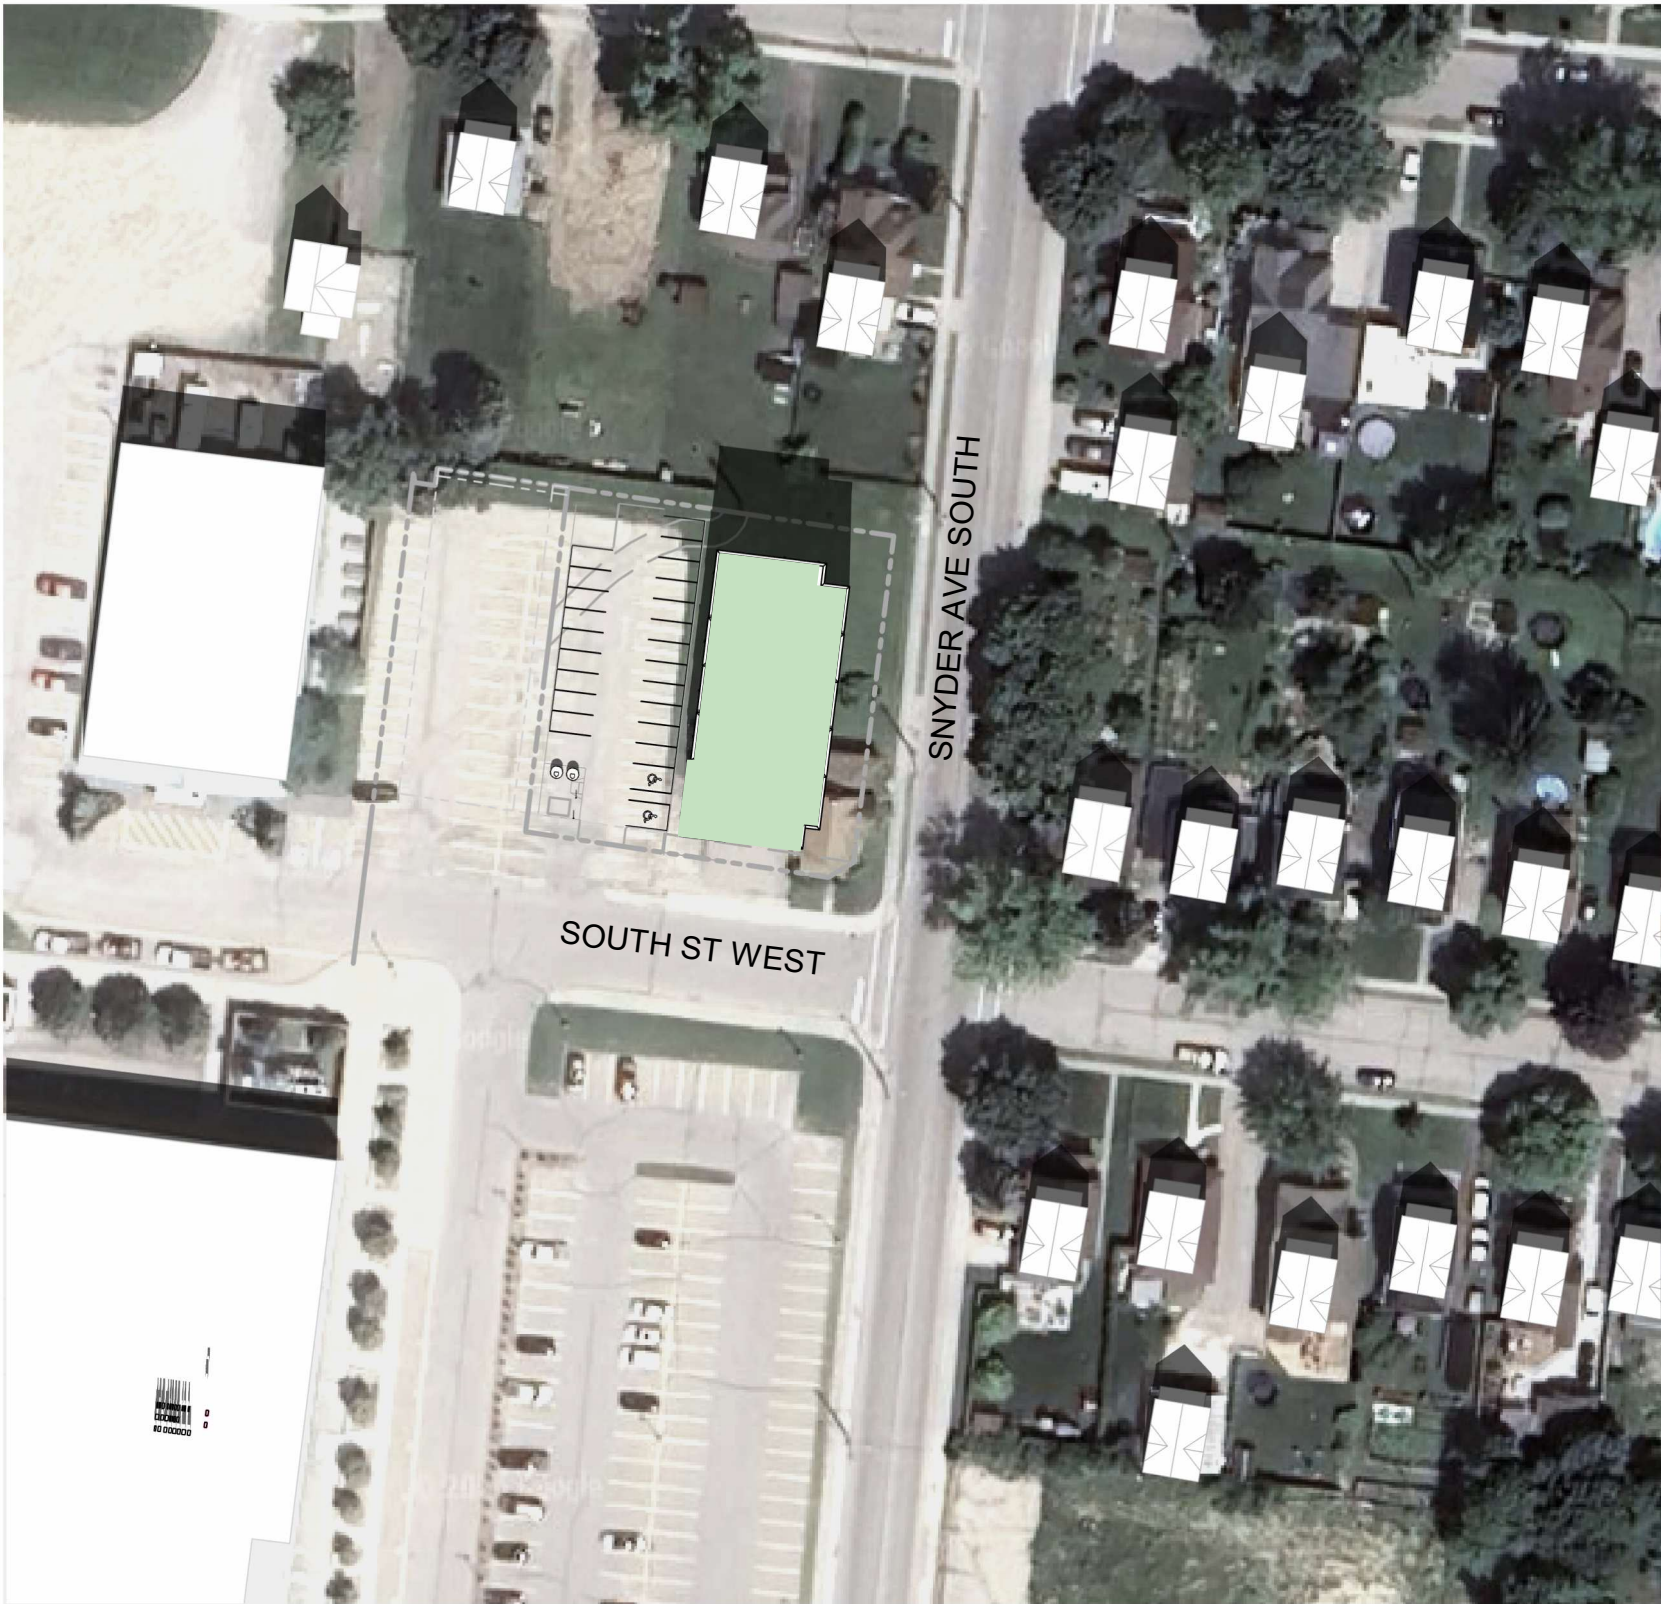

2 FALL EQUINOX - 12PM
SP5.4



5 FALL EQUINOX - 2PM
SP5.4



4 FALL EQUINOX - 4PM
SP5.4



3 FALL EQUINOX - 6PM
SP5.4

PROJECT LOGO

KEY PLAN

Issued for Site Plan Approval
Issued for Schematic Design
Issued for Design Development
Issued for Permit
Issued for Tender
Issued for Construction

2026.09.09

1 ISSUED FOR SPA #01
No. 1
DESCRIPTION
DATE

2026.09.09

REVISIONS:

DISCREPANCIES MUST BE REPORTED IMMEDIATELY TO THE ARCHITECT / ENGINEER BEFORE PROCEEDING.
ONLY FIGURED DIMENSIONS MUST BE USED.
THE CONTRACTOR MUST CHECK THE DIMENSIONS ON SITE.
THE DRAWING IS PROTECTED BY COPYRIGHT.
ALL DIMENSIONS ARE SHOWN IN MILLIMETERS.
DO NOT SCALE THE DRAWINGS.

PRELIMINARY - NOT FOR CONSTRUCTION

Glovebox, 120 Victoria St. S., Suite 200
Kitchener ON
N2G 0E1, Canada
www.mccallumsather.com

MICHAEL TRUSSELL
LICENCE
7481
2026.09.09

SEAL

CONSULTANTS:

PROJECT:
KIWANIS HOUSE - AFFORDABLE HOUSING

28 SYNDER AVE. S., ELMIRA, ON

DRAWING TITLE:
SHADOW STUDY - FALL EQUINOX

SHEET SIZE: ARCH D (810x914) SCALE:

PROJECT NO. 25081

DRAWING NO. SP5.4