



THE CORPORATION OF THE
TOWNSHIP OF WILMOT
INFRASTRUCTURE SERVICES
DEPARTMENT


PETERSBURG

WATER SYSTEM REPLACEMENT

CONTRACT RFT2026-06

SHEET INDEX


KEY PLAN

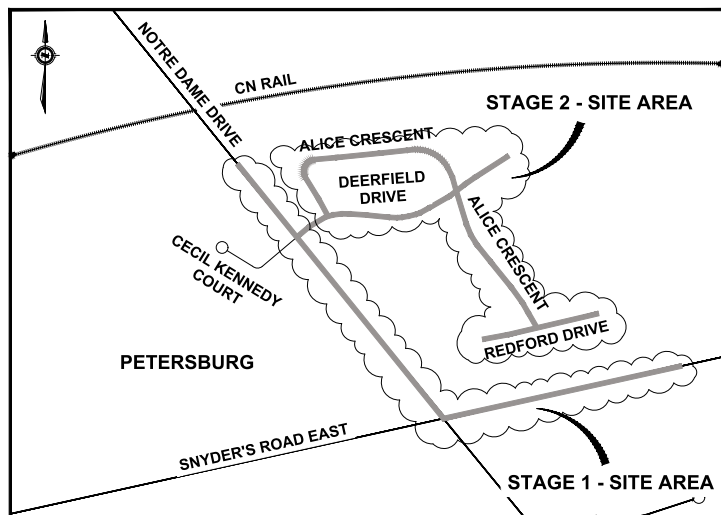

1. PLAN AND PROFILE - DEERFIELD AVENUE - STA. 0+000 TO STA. 0+129
2. PLAN AND PROFILE - DEERFIELD AVENUE - STA. 0+117 TO STA. 0+250
3. PLAN AND PROFILE - DEERFIELD AVENUE - STA. 0+250 TO STA. 0+386
4. PLAN AND PROFILE - ALICE CRESCENT - STA. 0+000 TO STA. 0+102
5. PLAN AND PROFILE - ALICE CRESCENT - STA. 0+090 TO STA. 0+224
6. PLAN AND PROFILE - ALICE CRESCENT - STA. 0+224 TO STA. 0+324
7. PLAN AND PROFILE - ALICE CRESCENT - STA. 0+310 TO STA. 0+446
8. PLAN AND PROFILE - ALICE CRESCENT - STA. 0+446 TO STA. 0+584
9. PLAN AND PROFILE - ALICE CRESCENT - STA. 0+578 TO STA. 0+617
10. PLAN AND PROFILE - REDFORD DRIVE - STA. 0+000 TO STA. 0+135
11. PLAN AND PROFILE - REDFORD DRIVE - STA. 0+135 TO STA. 0+197
12. PLAN AND PROFILE - NOTRE DAME DRIVE - STA. 0+019 TO STA. 0+155
13. PLAN AND PROFILE - NOTRE DAME DRIVE - STA. 0+155 TO STA. 0+291
14. PLAN AND PROFILE - NOTRE DAME DRIVE - STA. 0+291 TO STA. 0+427
15. PLAN AND PROFILE - NOTRE DAME DRIVE - STA. 0+427 TO STA. 0+563
16. PLAN AND PROFILE - NOTRE DAME DRIVE - STA. 0+563 TO STA. 0+614
17. PLAN AND PROFILE - SNYDER'S ROAD EAST - STA. 0+000 TO STA. 0+135
18. PLAN AND PROFILE - SNYDER'S ROAD EAST - STA. 0+135 TO STA. 0+271
19. PLAN AND PROFILE - SNYDER'S ROAD EAST - STA. 0+271 TO STA. 0+407
20. INTERSECTION GRADING AND PAVEMENT MARKING - PETERSBURG
21. PAVEMENT MARKING PLAN - NOTRE DAME DRIVE - STA. 0+050 TO STA. 0+614
22. PAVEMENT MARKING PLAN - SNYDER'S ROAD EAST - STA. 0+045 TO STA. 0+420
23. TYPICAL CROSS SECTIONS AND DETAILS - PETERSBURG
24. DRIVEWAY CROSS SECTIONS - DEERFIELD AVENUE & REDFORD DRIVE
25. DRIVEWAY CROSS SECTIONS - ALICE CRESCENT - STA. 0+021 TO STA. 0+338
26. DRIVEWAY CROSS SECTIONS - ALICE CRESCENT - STA. 0+385 TO STA. 0+583
27. CONSTRUCTION STAGING PLAN - PETERSBURG
28. NOTES AND DETAILS PLAN - PETERSBURG

MAY 15, 2026

INFRASTRUCTURE SERVICES DEPARTMENT

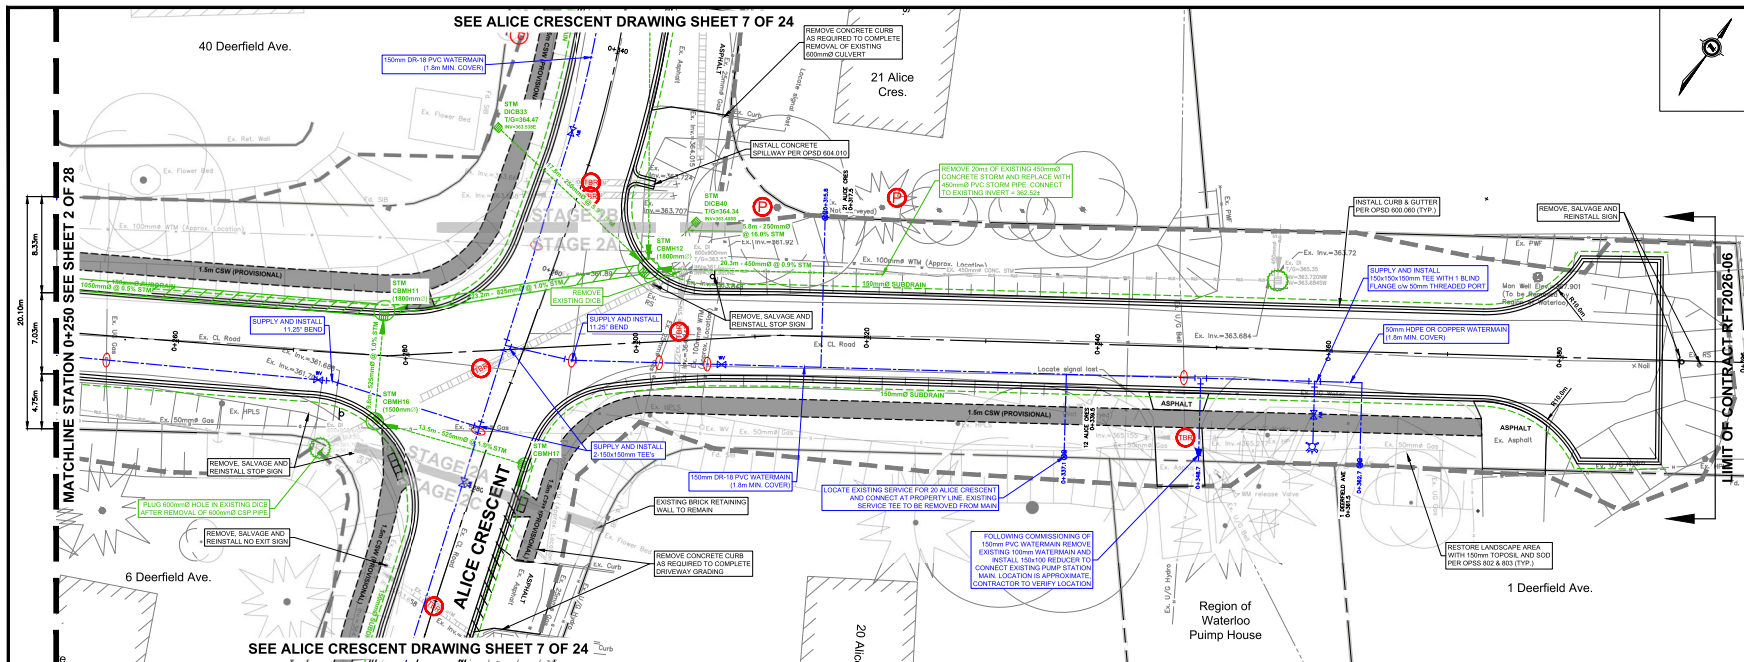

KEY PLAN

GENERAL NOTES

THE POSITION OF POLE LINES, CONDUITS, WATERMANS, SEWERS AND OTHER UNDERGROUND AND ABOVE GROUND UTILITIES AND STRUCTURES ARE NOT NECESSARILY SHOWN ON THE CONTRACT DRAWINGS AND WHERE SHOWN, THE ACCURACY OF THE POSITION OF SUCH UTILITIES AND STRUCTURES IS NOT GUARANTEED.

BEFORE STARTING WORK, THE CONTRACTOR SHALL PROVE THE POSITION OF ALL SUCH UTILITIES AND STRUCTURES AND WILL ASSUME LIABILITY FOR DAMAGE TO THEM.

ALL DIMENSIONS ARE IN METRES UNLESS OTHERWISE NOTED.

ALL DIMENSIONS RELATED TO CURBS ARE FROM BASE OF CURB AT OUTLET.

STRUCTURES TO BE ABANDONED

STRUCTURES TO BE REMOVED

STRUCTURES TO BE PROTECTED

TREES TO BE REMOVED

SEEDING CONTROL REQUIRED

EX. TACTILE WARNING PLATE

PROPOSED TACTILE WARNING PLATE

EX. ELEVATION

PROP. ELEVATION

PIPE INSULATION

GEODETIC BENCHMARK ELEV. = 365.566

BM 848 BWM 371. TABLET SET IN CONC. RETAINING WALL ALONG TOP OF BRIDGE CARRYING R.R. 40' COVER WAY 70'. TABLET IS SET IN FACE ON S END OF WALL AT END OF STEEL GUIDE RAIL, 0.2m ABOVE CHAMFER AND 1.8m VOR S END OF WALL.

MUNICIPAL SERVICES:

EXISTING SANITARY SEWER

EXISTING STORM SEWER

EXISTING WATER MAIN

PROPOSED SANITARY SEWER

PROPOSED STORM SEWER

PROPOSED WATER MAIN

UTILITIES:

BELL TELEPHONE

ENERGY GAS

HYDRO

HYDRO ONE

RODGERS COMMUNICATIONS

No.	DESCRIPTION	DATE	BY
1	ISSUED FOR TENDER	MAY 15, 2026	J.S.

REVISIONS

THE CORPORATION OF THE TOWNSHIP OF WILMOT

INFRASTRUCTURE SERVICES DEPARTMENT

DEERFIELD DRIVE

WATER SYSTEM REPLACEMENT

CONTRACT RFT2026-06

DEERFIELD DRIVE

STA. 0+250 TO 0+386

PLAN & PROFILE

SCALE: HORIZ. 1:200 VERT. 1:50


DATE: MAY 15, 2026



DRAWN BY: J.S.

DESIGNED BY: J.S.

REVIEWED BY: D.R.

ENGINEERS STAMP

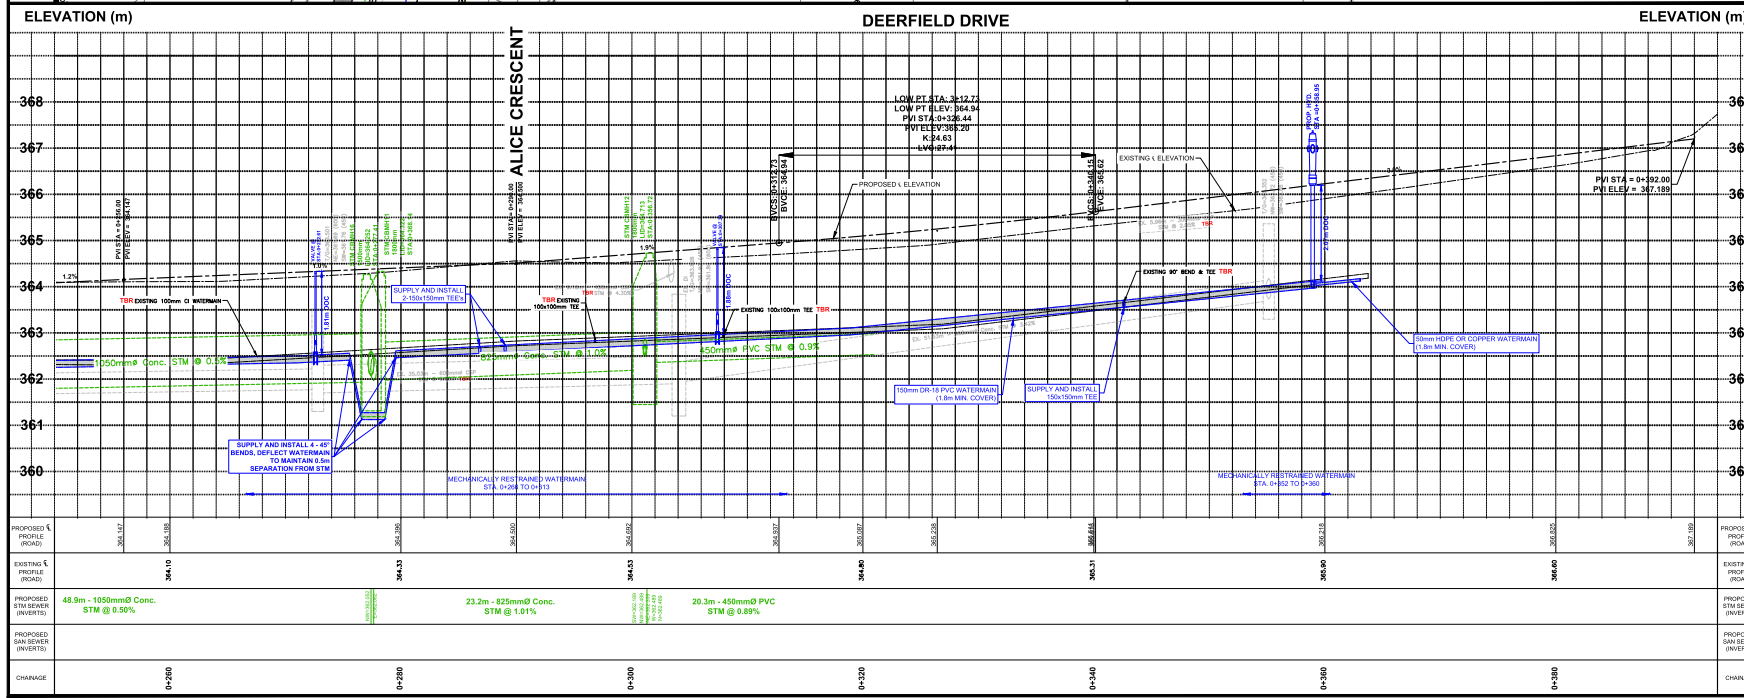

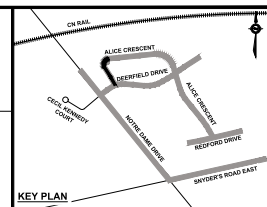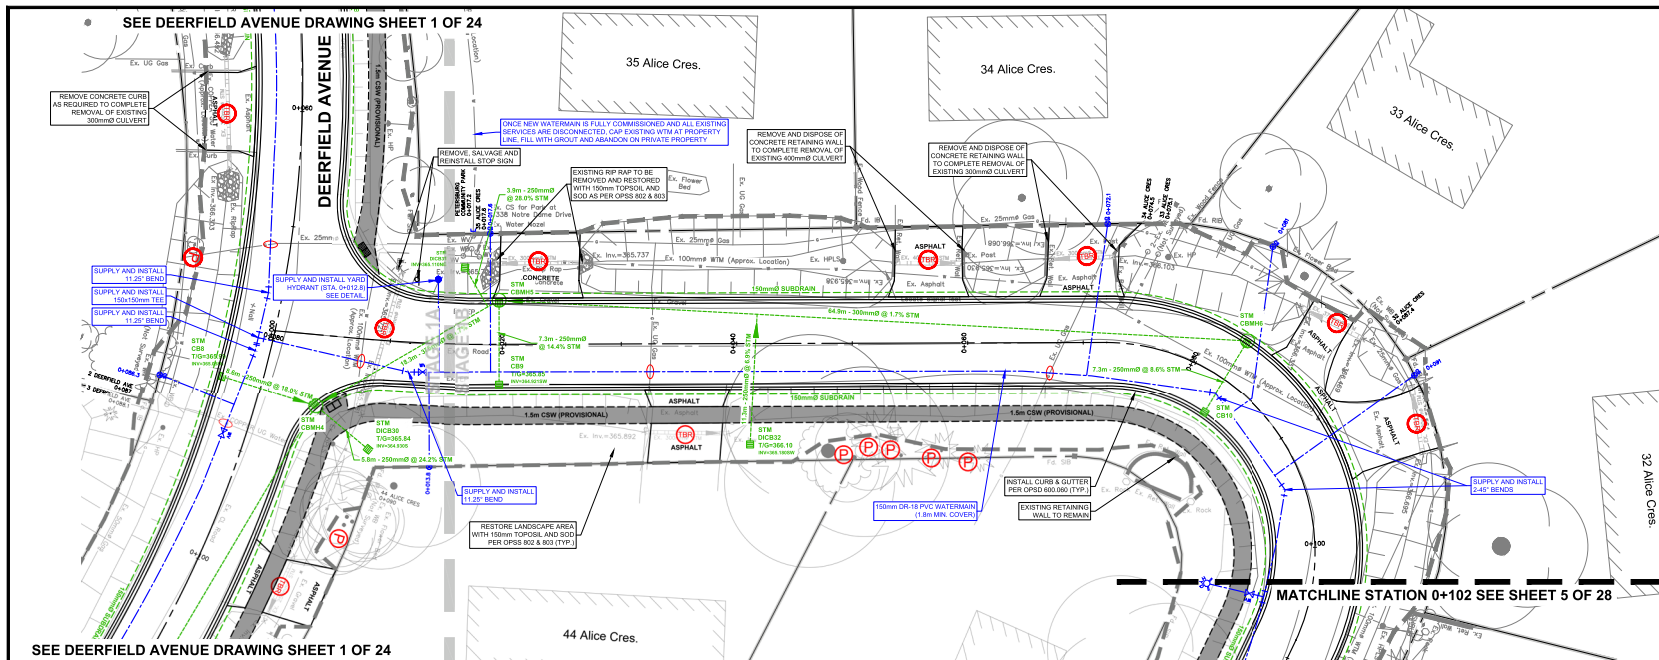


- GENERAL NOTES**
- THE POSITION OF POLE LINES, CONDUITS, WATERMAINS, SEWERS AND OTHER UNDERGROUND AND ABOVE GROUND UTILITIES AND STRUCTURES ARE NOT NECESSARILY SHOWN ON THE CONTRACT DRAWINGS, AND WHERE SHOWN, THE ACCURACY OF THE POSITION OF SUCH UTILITIES AND STRUCTURES IS NOT GUARANTEED.
- BEFORE STARTING WORK, THE CONTRACTOR SHALL PROVE THE POSITION OF ALL SUCH UTILITIES AND STRUCTURES AND WILL ASSUME LIABILITY FOR DAMAGE TO THEM.
- ALL DIMENSIONS ARE IN METERS UNLESS OTHERWISE NOTED.
- ALL DIMENSIONS RELATED TO CURBS ARE FROM BASE OF CURB AT OUTLET.
- STRUCTURES TO BE ABANDONED
- STRUCTURES TO BE REMOVED
- TREES TO BE PROTECTED
- TREES TO BE REMOVED
- SEGMENT CONTROL REQUIRED
- EX. TACTILE WARNING PLATE
- PROPOSED TACTILE WARNING PLATE
- EX. ELEVATION
- PROP. ELEVATION
- PIPE INSULATION


GEODETIC BENCHMARK ELEV. = 365.566

BM WMAH BWM 371, TABLET SET IN CONC. RETAINING WALL ALONG TOP OF BRIDGE CARRYING RAIL RD TO OVER-HAY 7th. TABLET IS SET IN FACE ON S END OF WALL AT END OF STEEL GUIDE RAIL, 0.2m ABOVE CHAMFER AND 0.4m FROM S END OF WALL.

- MUNICIPAL SERVICES:**
- EXISTING SANITARY SEWER
- EXISTING STORM SEWER
- EXISTING WATER MAIN
- PROPOSED SANITARY SEWER
- PROPOSED STORM SEWER
- PROPOSED WATER MAIN
- UTILITIES:**
- BELL TELEPHONE
- ENERGY GAS
- HYDRO
- HYDRO ONE
- ROGERS COMMUNICATIONS

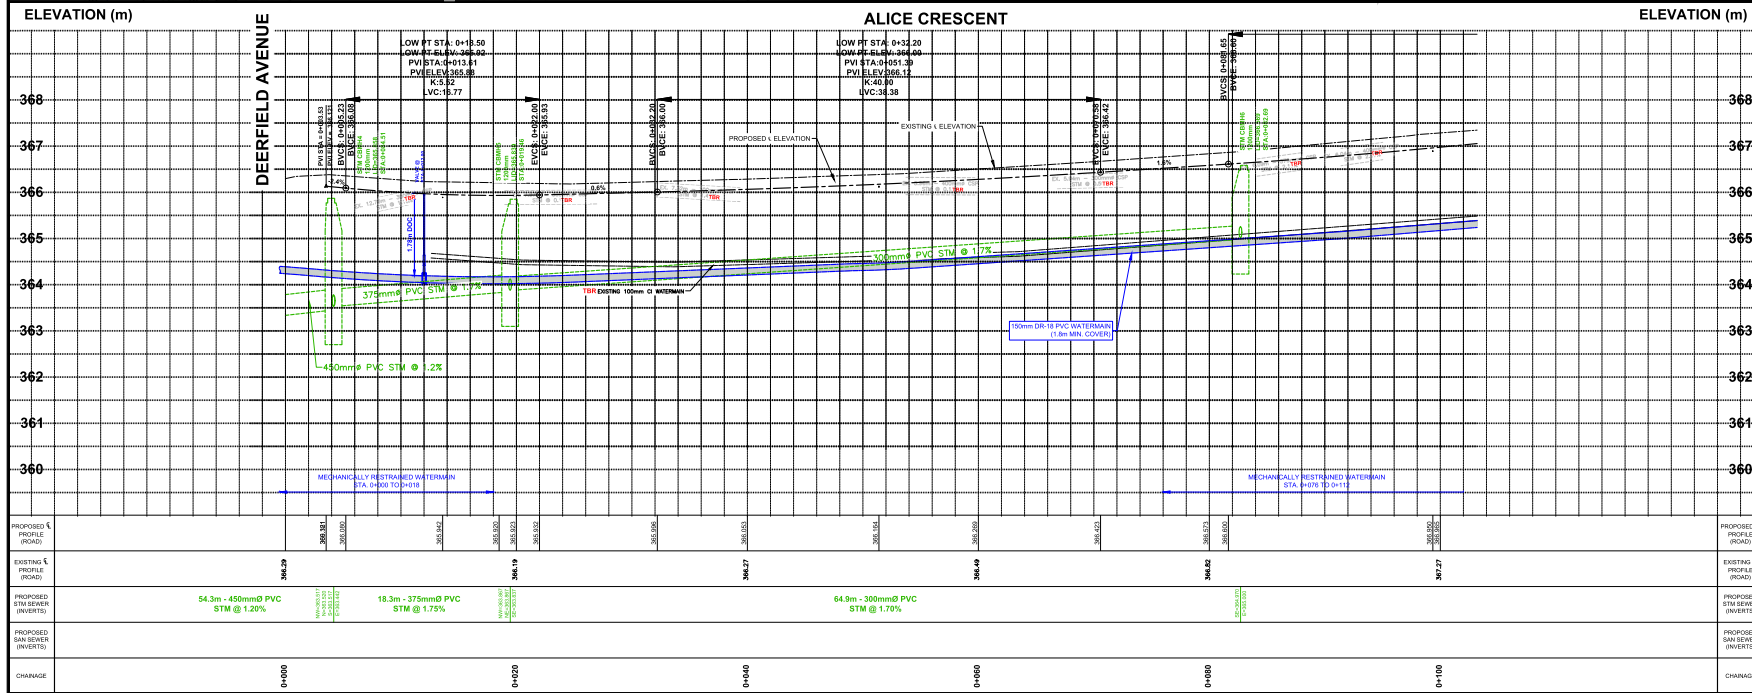

--	--	

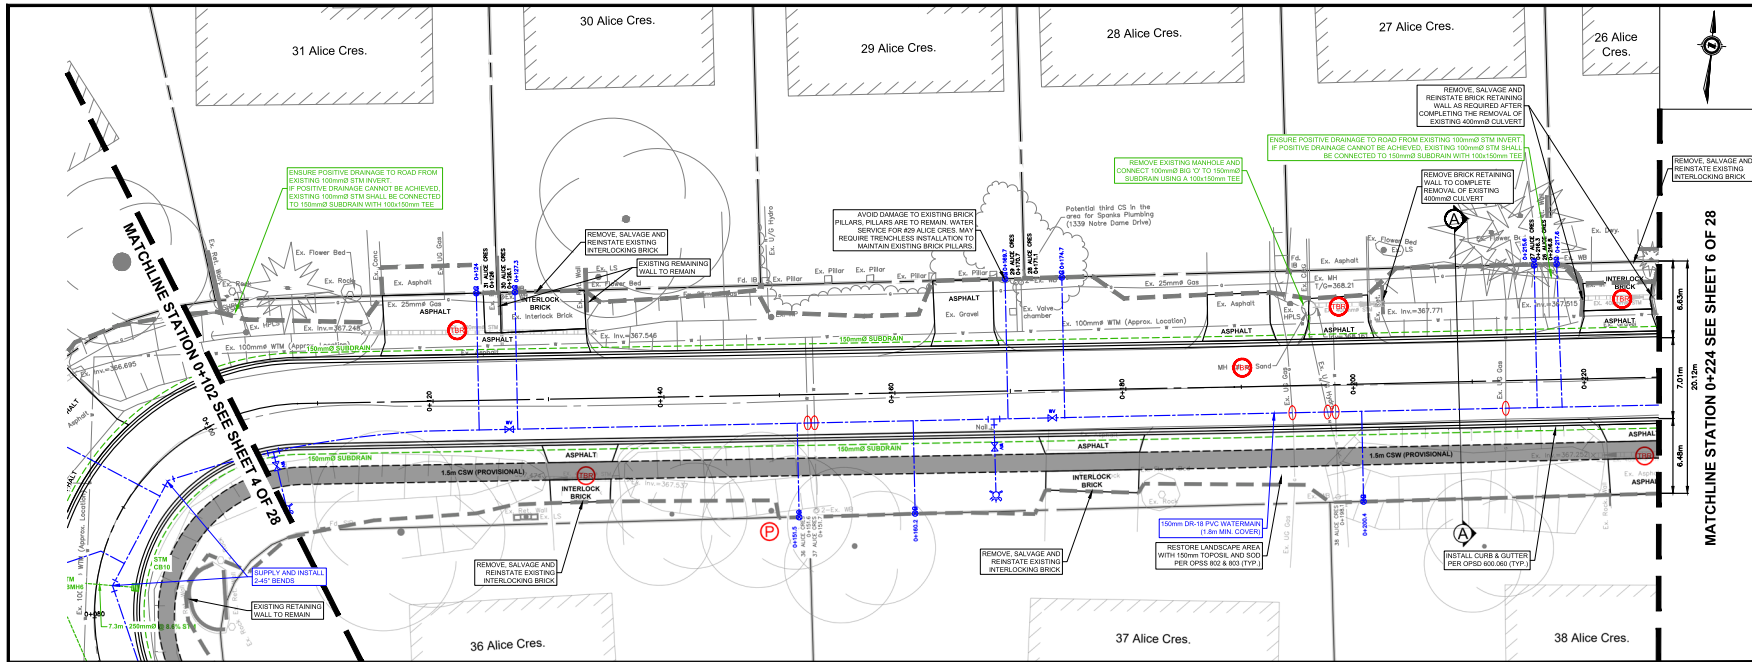

KEY PLAN

GENERAL NOTES

THE POSITION OF POLE LINES, CONDUITS, WATERMANS, SEWERS AND OTHER UNDERGROUND AND ABOVE GROUND UTILITIES AND STRUCTURES ARE NOT NECESSARILY SHOWN ON THE CONTRACT DRAWINGS, AND WHERE SHOWN, THE ACCURACY OF THE POSITION OF SUCH UTILITIES AND STRUCTURES IS NOT GUARANTEED.

BEFORE STARTING WORK, THE CONTRACTOR SHALL PROVE THE POSITION OF ALL SUCH UTILITIES AND STRUCTURES AND WILL ASSUME LIABILITY FOR DAMAGE TO THEM.

ALL DIMENSIONS ARE IN METRES UNLESS OTHERWISE NOTED.

ALL DIMENSIONS RELATED TO CURBS ARE FROM BASE OF CURB AT OUTLET.

STRUCTURES TO BE ABANDONED

STRUCTURES TO BE REMOVED

TREES TO BE PROTECTED

TREES TO BE REMOVED

SEEDMENT CONTROL REQUIRED

EX. TACTILE WARNING PLATE

PROPOSED TACTILE WARNING PLATE

EX. ELEVATION

PROP. ELEVATION

PIPE INSULATION

GEODETIC BENCHMARK ELEV. = 365.566

BM 1048 BWM 371, TABLET SET IN CONC. RETAINING WALL ALONG TOP OF BRIDGE CARRYING ROAD TO OVER-HAY TR. TABLET IS SET IN FACE ON S END OF WALL AT END OF STEEL GUIDE RAIL, 0.2m ABOVE CHAMFER AND 0.4m FROM S END OF WALL.

MUNICIPAL SERVICES:

EXISTING SANITARY SEWER

EXISTING STORM SEWER

EXISTING WATER MAIN

PROPOSED SANITARY SEWER

PROPOSED STORM SEWER

PROPOSED WATER MAIN

UTILITIES:

BELL TELEPHONE

ENERGISE GAS

HYDRO

HYDRO ONE

ROGERS COMMUNICATIONS

No.	DESCRIPTION	DATE	BY
1	ISSUED FOR TENDER	MAY 15, 2026	JRS

REVISIONS

THE CORPORATION OF THE TOWNSHIP OF WILMOT
INFRASTRUCTURE SERVICES DEPARTMENT

ALICE CRESCENT

WATER SYSTEM REPLACEMENT

CONTRACT RFT2026-06

ALICE CRESCENT

STA. 0+090 TO 0+224

PLAN & PROFILE

SCALE: HORIZ. 1:200
VERT. 1:50

DATE: MAY 15, 2026

DRAWN BY: J.S.


DESIGNED BY: J.S.



REVIEWED BY: D.R.

ENGINEERS STAMP

CHARGE

SHEET: 5 OF 28

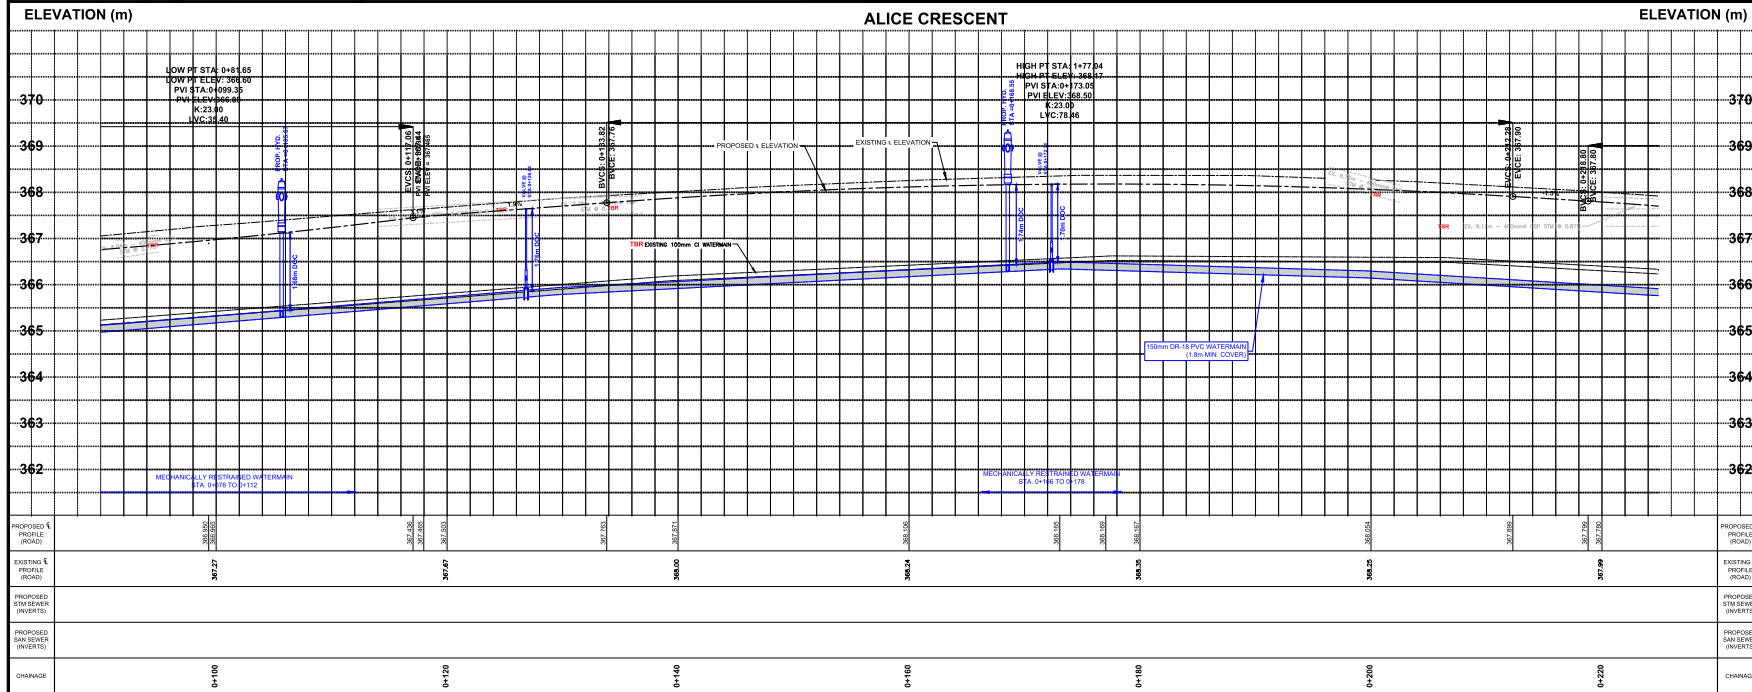

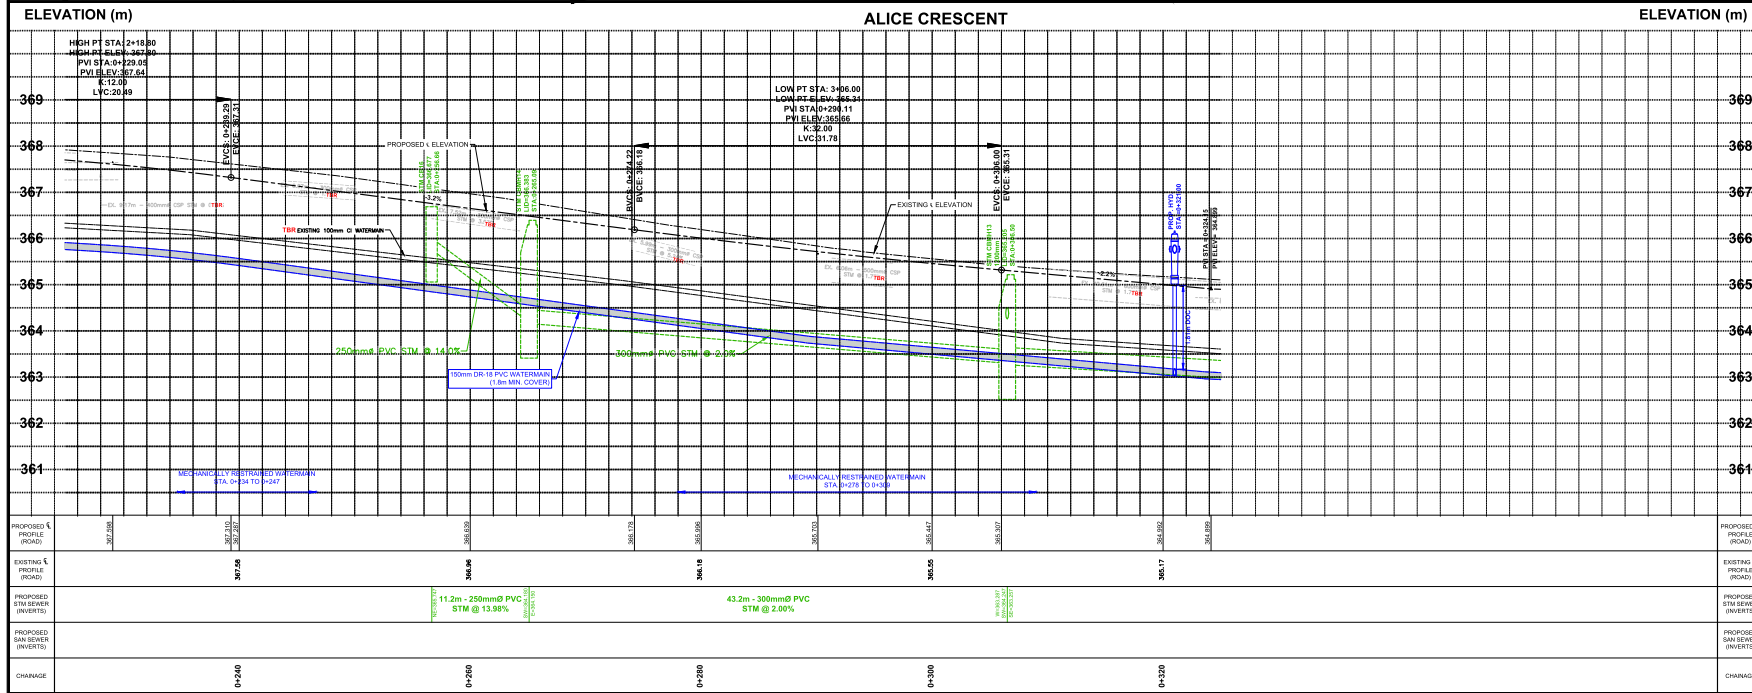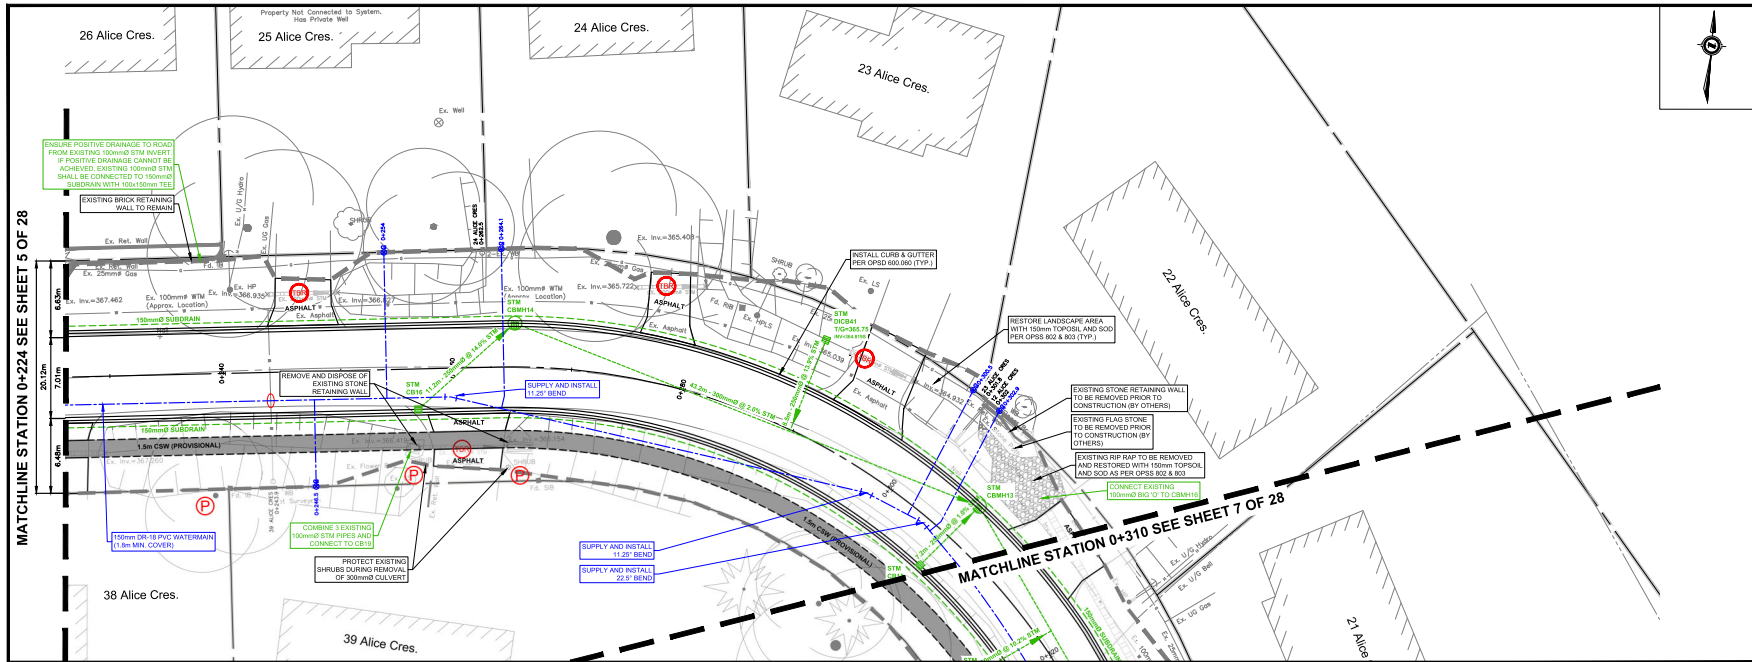

KEY PLAN

GENERAL NOTES

THE POSITION OF POLE LINES, CONDUITS, WATER MAINS, SEWERS AND OTHER UNDERGROUND AND ABOVE GROUND UTILITIES AND STRUCTURES ARE NOT NECESSARILY SHOWN ON THE CONTRACT DRAWINGS AND WHERE SHOWN THE ACCURACY OF THE POSITION OF SUCH UTILITIES AND STRUCTURES IS NOT GUARANTEED.

BEFORE STARTING WORK, THE CONTRACTOR SHALL PROVE THE POSITION OF ALL SUCH UTILITIES AND STRUCTURES AND WILL ASSUME LIABILITY FOR DAMAGE TO THEM.

ALL DIMENSIONS ARE IN METRES UNLESS OTHERWISE NOTED.

ALL DIMENSIONS RELATIVE TO CURBS ARE FROM BASE OF CURB AT GUTTER.

STRUCTURES TO BE ABANDONED

STRUCTURES TO BE REMOVED

TREES TO BE PROTECTED

TREES TO BE REMOVED

SEEDING CONTROL REQUIRED

EX. TACTILE WARNING PLATE

PROPOSED TACTILE WARNING PLATE

301.060

EX. ELEVATION

PROP. ELEVATION

PIPE INSULATION

GEODETIC BENCHMARK ELEV. = 365.566

BM 1048 371.71, TABLET SET IN CONC. RETAINING WALL ALONG TOP OF BRIDGE CARRYING RD 10 OVER HWY 78. TABLET IS SET IN FACE ON S END OF WALL AT END OF STEEL GUIDE RAIL, 0.2m ABOVE CHAMFER AND 0.4m FROM S END OF WALL.

MUNICIPAL SERVICES:

EXISTING SANITARY SEWER

EXISTING STORM SEWER

EXISTING WATER MAIN

PROPOSED SANITARY SEWER

PROPOSED STORM SEWER

PROPOSED WATER MAIN

UTILITIES:

BELL TELEPHONE

ENRIDGE GAS

HYDRO

HYDRO ONE

ROGERS COMMUNICATIONS

REVISIONS

No.	DESCRIPTION	DATE	BY
1	ISSUED FOR TENDER	MAY 15/2026	JRS

WILMOT

THE CORPORATION OF THE TOWNSHIP OF WILMOT

INFRASTRUCTURE SERVICES DEPARTMENT

ALICE CRESCENT

WATER SYSTEM REPLACEMENT

CONTRACT RFT2026-06

ALICE CRESCENT

STA. 0+224 TO 0+324

PLAN & PROFILE

SCALE: HORIZ: 1:200 VERT: 1:50

DATE: MAY 15, 2026

DESIGNED BY: J.S.



DRAWN BY: J.S.

DESIGNED BY: J.S.

REVIEWED BY: D.R.

ENGINEERS STAMP

CHARGE: SHEET 6 OF 28

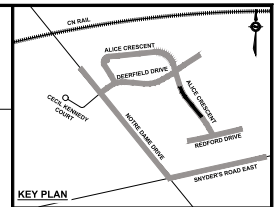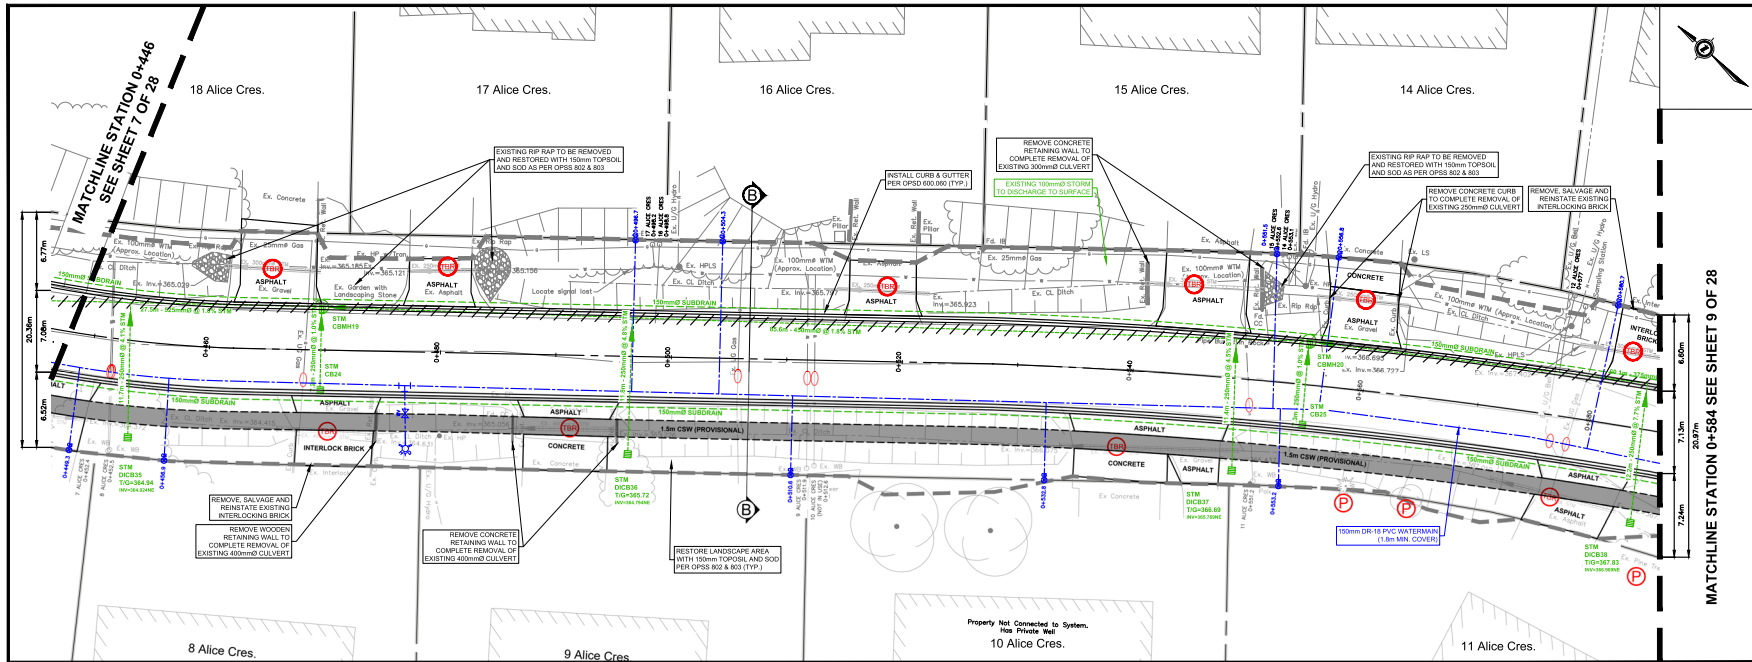

GENERAL NOTES

THE POSITION OF POLE LINES, CONDUITS, WATERMANS, SEWERS AND OTHER UNDERGROUND AND ABOVE GROUND UTILITIES AND STRUCTURES ARE NOT NECESSARILY SHOWN ON THE CONTRACT DRAWINGS AND WHERE SHOWN THE ACCURACY OF THE POSITION OF SUCH UTILITIES AND STRUCTURES IS NOT GUARANTEED.

BEFORE STARTING WORK, THE CONTRACTOR SHALL PROVE THE POSITION OF ALL SUCH UTILITIES AND STRUCTURES AND WILL ASSUME LIABILITY FOR DAMAGE TO THEM.

ALL DIMENSIONS ARE IN METERS UNLESS OTHERWISE NOTED.

ALL DIMENSIONS RELATED TO CURBS ARE FROM BASE OF CURB AT GUTTER.

STRUCTURES TO BE ABANDONED

STRUCTURES TO BE REMOVED

TREES TO BE PROTECTED

TREES TO BE REMOVED

SEEDMENT CONTROL REQUIRED

EX. TACTILE WARNING PLATE

PROPOSED TACTILE WARNING PLATE

EX. ELEVATION

PROP. ELEVATION

PIPE INSULATION

GEODETIC BENCHMARK ELEV. = 365.566

BM W/IN 371, TABLET SET IN CONC. RETAINING WALL ALONG TOP OF BRIDGE CARRYING RAIL RD. OVER HWY 78. TABLET IS SET IN FACE ON S END OF WALL AT END OF STEEL GUIDE RAIL, 0.2m ABOVE CHAMFER AND 0.4m FROM S END OF WALL.

MUNICIPAL SERVICES:

EXISTING SANITARY SEWER

EXISTING STORM SEWER

EXISTING WATER MAIN

PROPOSED SANITARY SEWER

PROPOSED STORM SEWER

PROPOSED WATER MAIN

UTILITIES:


BELL TELEPHONE

ENERGISE GAS

HYDRO

HYDRO ONE

RODGERS COMMUNICATIONS

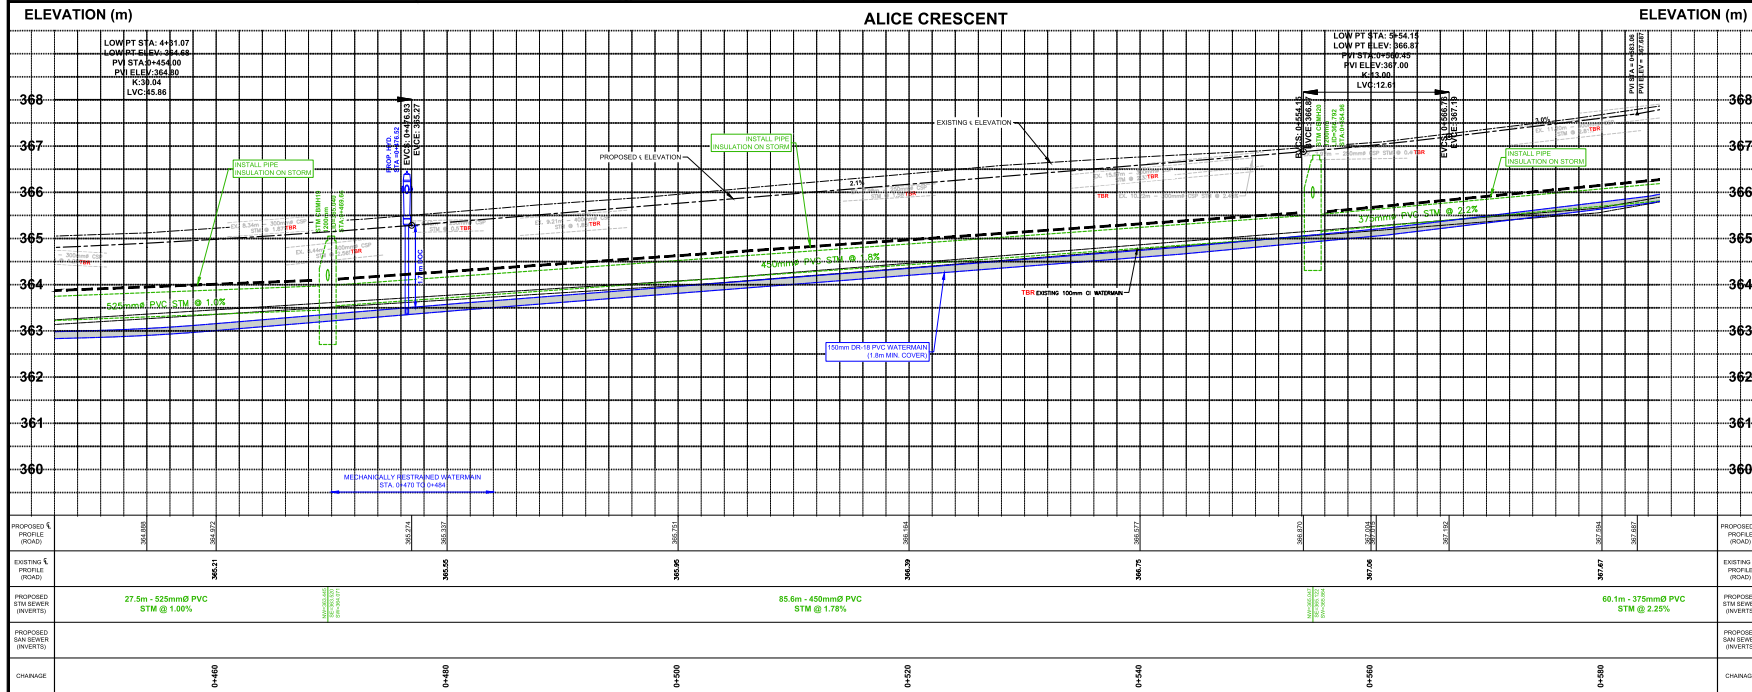

REVISIONS

No.	DESCRIPTION	DATE	BY
1	ISSUED FOR TENDER	MAY 15, 2025	JRS

Wilmot

THE CORPORATION OF THE TOWNSHIP OF WILMOT

INFRASTRUCTURE SERVICES DEPARTMENT

ALICE CRESCENT

WATER SYSTEM REPLACEMENT

CONTRACT RFT2026-06

ALICE CRESCENT

STA. 0+446 TO 0+584

PLAN & PROFILE

SCALE: HORIZ. 1:200 VERT. 1:50

DATE: MAY 15, 2025


DRAWN BY: J.S.

DESIGNED BY: J.S.

REVIEWED BY: D.R.

CHARGE: SHEET 8 OF 28

ENGINEERS STAMP

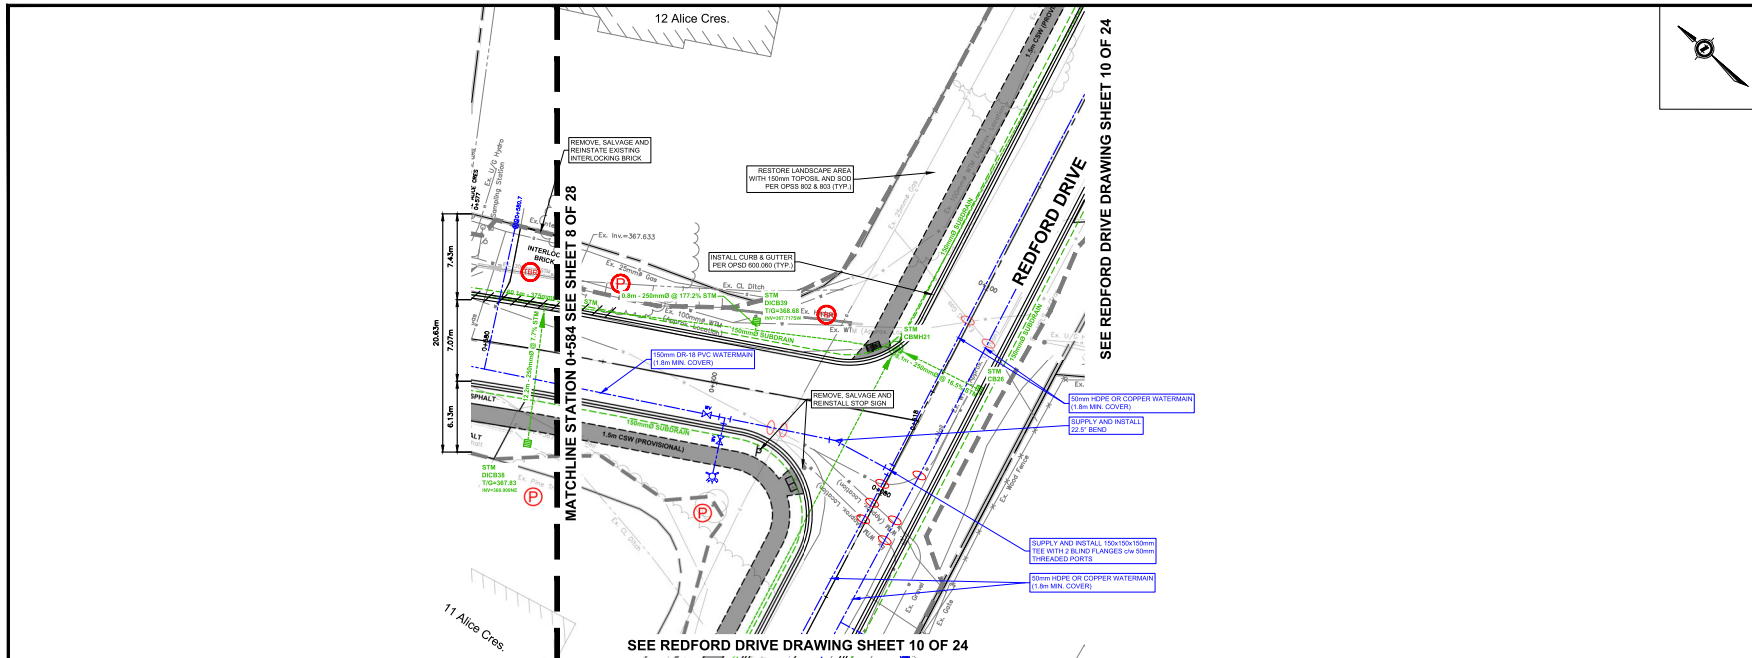

KEY PLAN

GENERAL NOTES

THE POSITION OF POLE LINES, CONDUITS, WATERMANS, SEWERS AND OTHER UNDERGROUND AND ABOVE GROUND UTILITIES AND STRUCTURES ARE NOT NECESSARILY SHOWN ON THE CONTRACT DRAWINGS, AND WHERE SHOWN, THE ACCURACY OF THE POSITION OF SUCH UTILITIES AND STRUCTURES IS NOT GUARANTEED.

BEFORE STARTING WORK, THE CONTRACTOR WILL PROBE THE POSITION OF ALL SUCH UTILITIES AND STRUCTURES AND WILL ASSUME LIABILITY FOR DAMAGE TO THEM.

ALL DIMENSIONS ARE IN METRES UNLESS OTHERWISE NOTED.

ALL DIMENSIONS RELATED TO CURBS ARE FROM BASE OF CURB AT GUTTER.

- STRUCTURES TO BE ABANDONED
- STRUCTURES TO BE REMOVED
- TREES TO BE PROTECTED
- TREES TO BE REMOVED
- SEEDMENT CONTROL REQUIRED
- EX. TACTILE WARNING PLATE
- PROPOSED TACTILE WARNING PLATE
- EX. ELEVATION
- PROP. ELEVATION
- PIPE INSULATION

GEODETIC BENCHMARK ELEV. = 365.566

BM WAS BMM 371. TABLET SET IN CONC. RETAINING WALL ALONG TOP OF BRIDGE CARRYING RED RD. OVER HWY 78. TABLET IS SET IN IN FACE ON S END OF WALL AT END OF STEEL GUIDE RAIL, 0.2m ABOVE CHAMFER AND 0.4m N OF S END OF WALL.

MUNICIPAL SERVICES:

EXISTING SANITARY SEWER

EXISTING STORM SEWER

EXISTING WATER MAIN

PROPOSED SANITARY SEWER

PROPOSED STORM SEWER

PROPOSED WATER MAIN

UTILITIES:

BELL TELEPHONE

ENERGY GAS

HYDRO ONE

ROGERS COMMUNICATIONS

No.	DESCRIPTION	DATE	BY
1	ISSUED FOR TENDER	MAY 15/2026	JRS

REVISIONS

THE CORPORATION OF THE TOWNSHIP OF WILMOT

INFRASTRUCTURE SERVICES DEPARTMENT

ALICE CRESCENT

WATER SYSTEM REPLACEMENT

CONTRACT RFT2026-06

ALICE CRESCENT

STA. 0+578 TO 0+617

PLAN & PROFILE

SCALE: HORIZ. 1:200 VERT. 1:50


DATE: MAY 15, 2026


DRAWN BY: J.S.

DESIGNED BY: J.S.


REVIEWED BY: D.R.

ENGINEERS STAMP

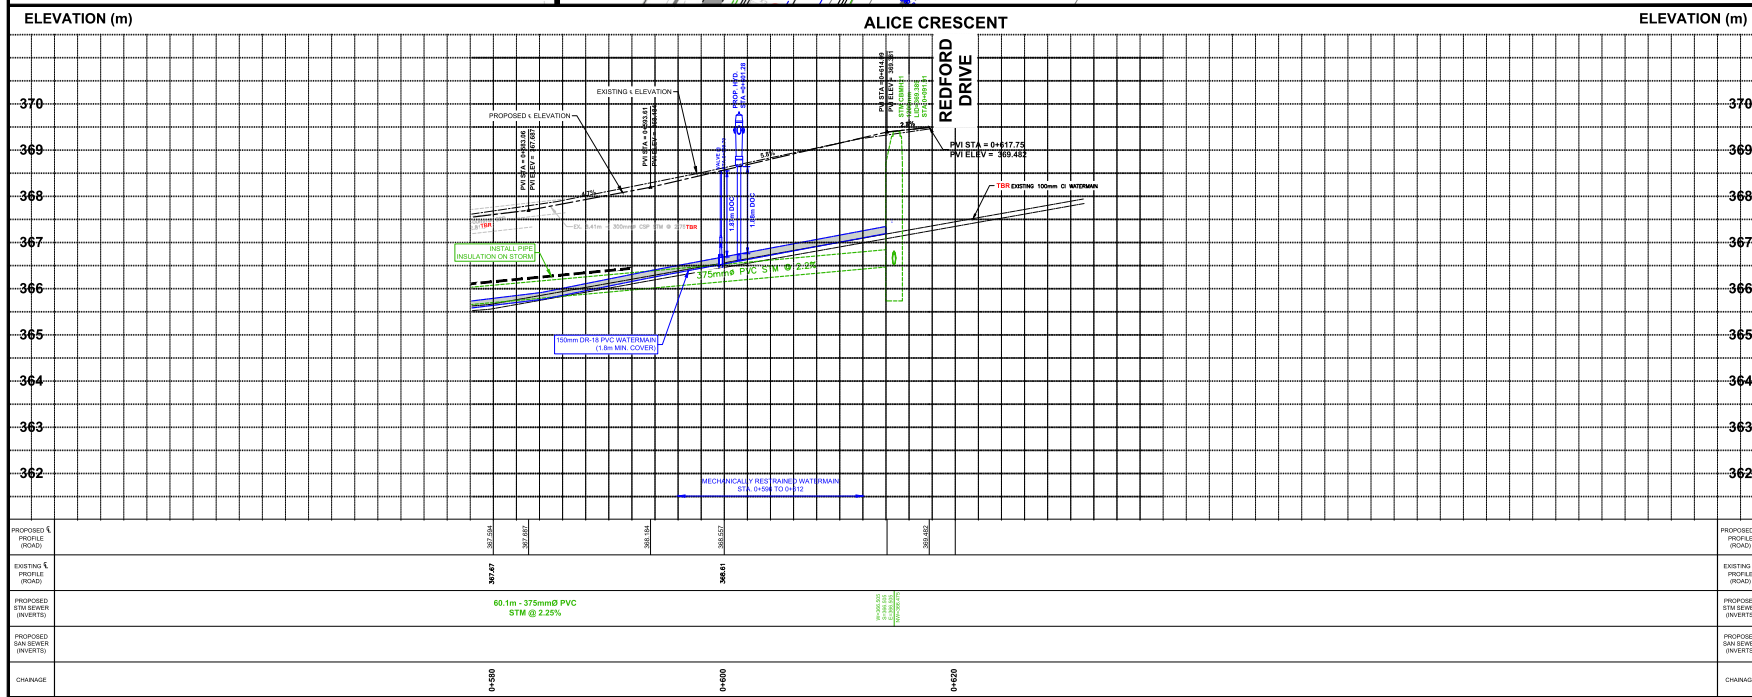

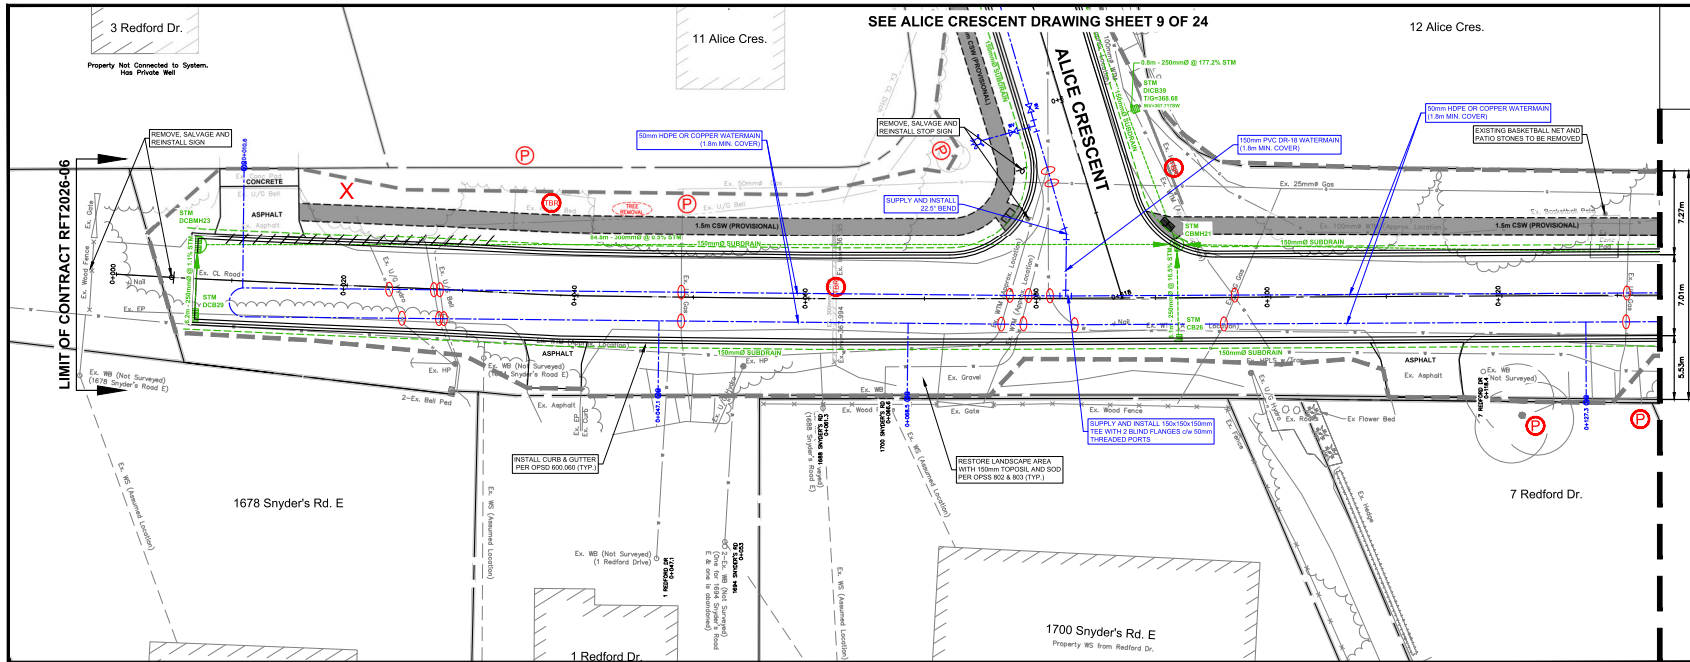

MATCHLINE STATION 0+135 SEE SHEET 11 OF 28

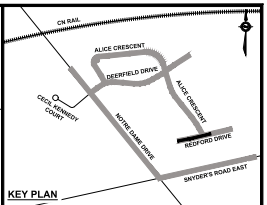

GENERAL NOTES

THE POSITION OF POLE LINES, CONDUITS, WATERMANS, SEWERS AND OTHER UNDERGROUND AND ABOVE GROUND UTILITIES AND STRUCTURES ARE NOT NECESSARILY SHOWN ON THE CONTRACT DRAWINGS AND WHERE SHOWN, THE ACCURACY OF THE POSITION OF SUCH UTILITIES AND STRUCTURES IS NOT GUARANTEED.

BEFORE STARTING WORK, THE CONTRACTOR(S) WILL PROVE THE POSITION OF ALL SUCH UTILITIES AND STRUCTURES AND WILL ASSUME LIABILITY FOR DAMAGE TO THEM.

- ALL DIMENSIONS ARE IN METERS UNLESS OTHERWISE NOTED.
- STRUCTURES TO BE ABANDONED
 - STRUCTURES TO BE REMOVED
 - STRUCTURES TO BE PROTECTED
 - TREES TO BE REMOVED
 - TREES TO BE PRESERVED
 - SEDIMENT CONTROL REQUIRED

GEODETIC BENCHMARK ELEV. = 365.566


BM 1948 371, TABLE SET IN CONC. RETAINING WALL ALONG TOP OF BRIDGE CARRYING RED RD. OVER HWY 78. TABLE IS SET IN FACE ON S END OF WALL AT END OF STEEL GUIDE RAIL, 0.2m ABOVE CHAMFER AND 0.4m N OF S END OF WALL.

MUNICIPAL SERVICES:

- EXISTING SANITARY SEWER
- EXISTING STORM SEWER
- EXISTING WATER MAIN
- PROPOSED SANITARY SEWER
- PROPOSED STORM SEWER
- PROPOSED WATER MAIN

UTILITIES:

- BELL TELEPHONE
- ENBRIDGE GAS
- HYDRO ONE
- ROGERS COMMUNICATIONS

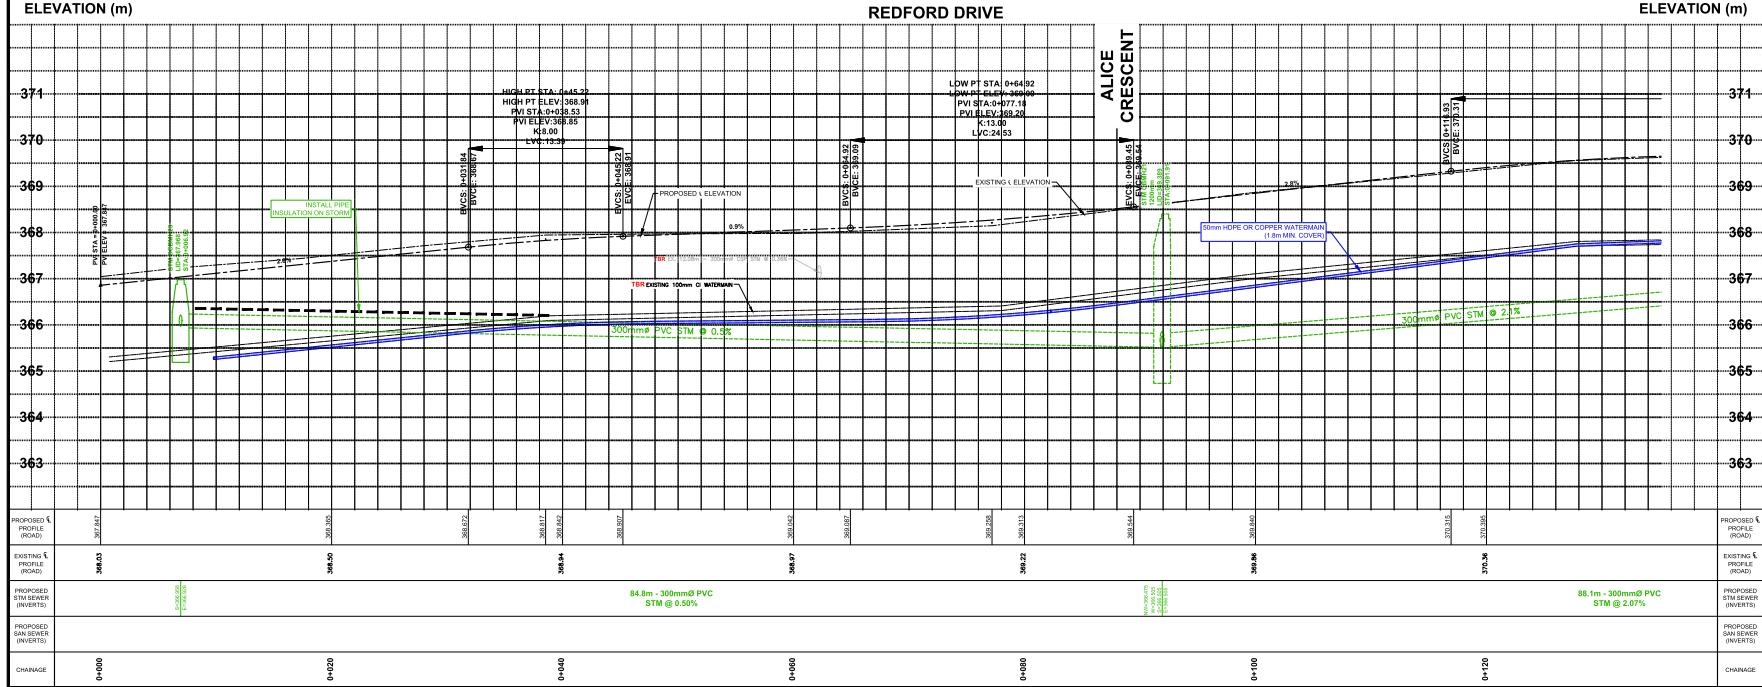

No.	DESCRIPTION	DATE	BY
1	ISSUED FOR TENDER	MAY 15/2026	JRS



REDFORD DRIVE

WATER SYSTEM REPLACEMENT

CONTRACT RFT2026-06

REDFORD DRIVE


STA. 0+000 TO 0+135

PLAN & PROFILE


PROPOSED PROFILE (PROD)	EXISTING PROFILE (PROD)	PROPOSED PROFILE (PROD)	EXISTING PROFILE (PROD)
DATE: MAY 15, 2026	DATE: MAY 15, 2026	DATE: MAY 15, 2026	DATE: MAY 15, 2026
DESIGNED BY: J.S.	DESIGNED BY: J.S.	DESIGNED BY: J.S.	DESIGNED BY: J.S.
REVIEWED BY: D.R.	REVIEWED BY: D.R.	REVIEWED BY: D.R.	REVIEWED BY: D.R.
CHARGE SHEET: 10 OF 28	CHARGE SHEET: 10 OF 28	CHARGE SHEET: 10 OF 28	CHARGE SHEET: 10 OF 28

2026-05-18 8:43 AM

M.C. DESIGN & CONSTRUCTION INC. ENGINEERING, DESIGN, CONSULTING, CONSTRUCTION, PROJECT MANAGEMENT, INFRASTRUCTURE SERVICES

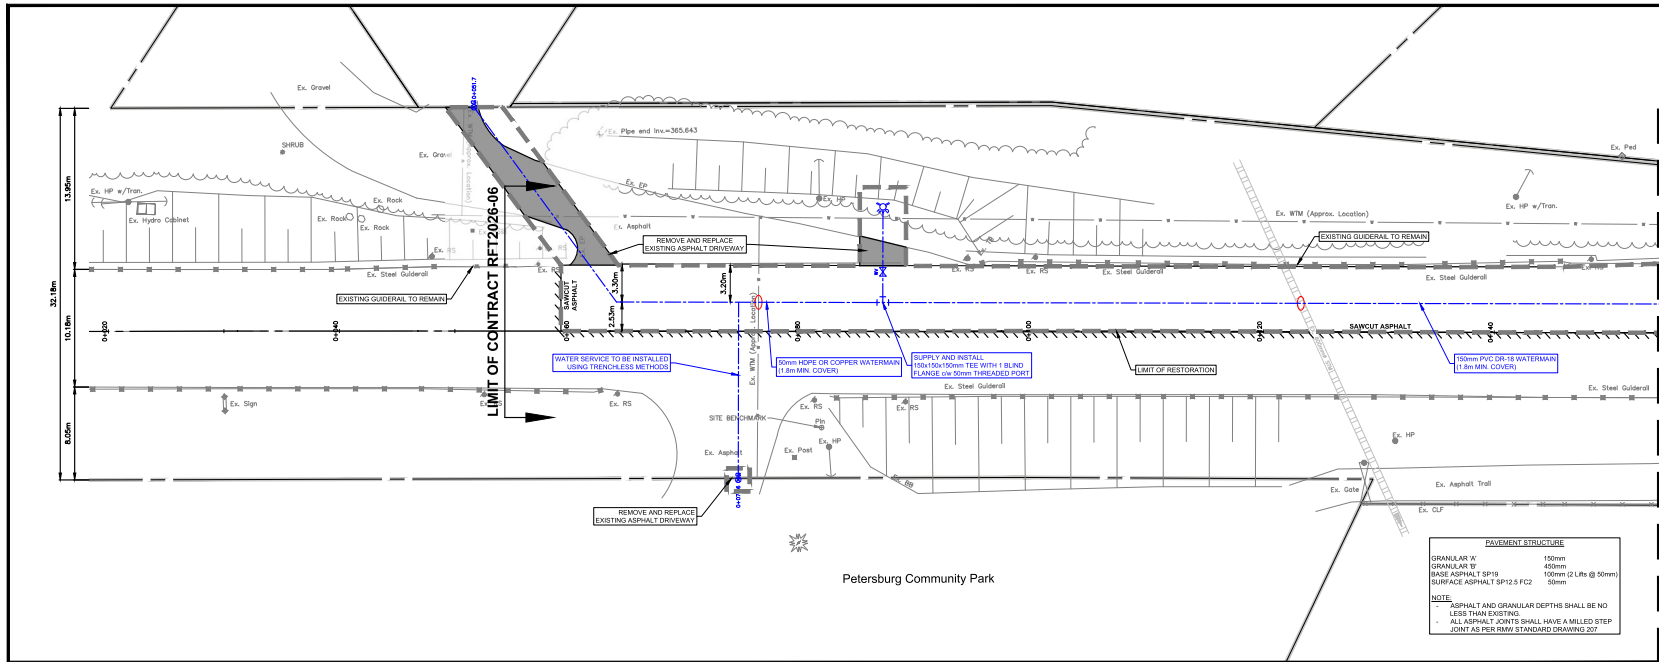

MATCHLINE STATION 0+155 SEE SHEET 13 OF 28

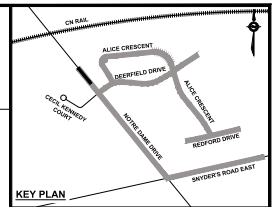


- GENERAL NOTES**
- THE POSITION OF POLE LINES, CONDUITS, WATERMAINS, SEWERS AND OTHER UNDERGROUND AND ABOVE GROUND UTILITIES AND STRUCTURES ARE NOT NECESSARILY SHOWN ON THE CONTRACT DRAWINGS AND WHERE SHOWN, THE ACCURACY OF THE POSITION OF SUCH UTILITIES AND STRUCTURES IS NOT GUARANTEED.
- BEFORE STARTING WORK, THE CONTRACTOR(S) WILL PROVE THE POSITION OF ALL SUCH UTILITIES AND STRUCTURES AND WILL ASSUME LIABILITY FOR DAMAGE TO THEM.
- ALL DIMENSIONS ARE IN METRES UNLESS OTHERWISE NOTED.
- ALL DIMENSIONS RELATED TO CURBS ARE FROM FACE OF CURB AT OUTER.
- STRUCTURES TO BE ABANDONED
 - STRUCTURES TO BE REMOVED
 - TREES TO BE PROTECTED
 - TREES TO BE REMOVED
 - SEDIMENT CONTROL REQUIRED
 - EX. TACTILE WARNING PLATE
 - PROPOSED TACTILE WARNING PLATE
 - EX. ELEVATION
 - PROP. ELEVATION
 - PIPE INSULATION



GEODETIC BENCHMARK ELEV. = 365.566

BM 1945 BUN 371. TABLET SET IN CONC. RETAINING WALL ALONG TOP OF BRIDGE CARRYING R.R. OVER HWY 78. TABLET IS SET IN FACE ON S END OF WALL AT END OF STEEL GUIDE RAIL, 0.2m ABOVE CHAMFER AND 0.4m N OF S END OF WALL.


- MUNICIPAL SERVICES:**
- EXISTING SANITARY SEWER
 - EXISTING STORM SEWER
 - EXISTING WATER MAIN
 - PROPOSED SANITARY SEWER
 - PROPOSED STORM SEWER
 - PROPOSED WATER MAIN
- UTILITIES:**
- BELL TELEPHONE
 - ENBRIDGE GAS
 - HYDRO ONE
 - ROGERS COMMUNICATIONS

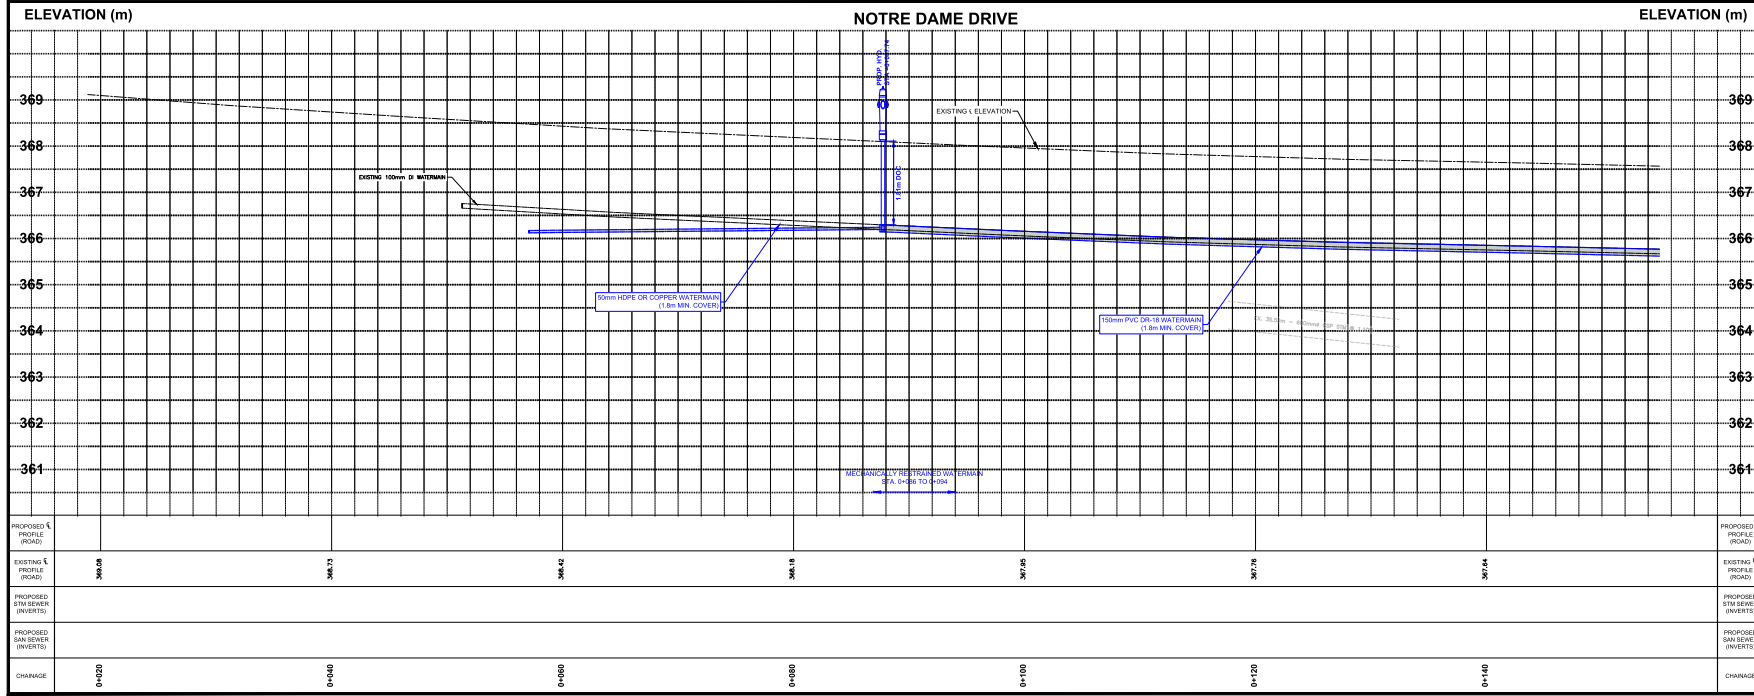


No.	DESCRIPTION	DATE	BY
4	ISSUED FOR TENDER	MAY 15/2026	JRS
3	Revised per Region Comments	FEB. 25/26	D.R.
2	Revised per Region Comments	JAN. 18/26	D.R.
1	ISSUED FOR REVIEW AND APPROVAL	JAN. 07/26	D.R.
REVISIONS			
THE CORPORATION OF THE TOWNSHIP OF WILMOT INFRASTRUCTURE SERVICES DEPARTMENT			
NOTRE DAME DRIVE WATER SYSTEM REPLACEMENT CONTRACT RFT2026-06 NOTRE DAME DRIVE STA. 0+019 TO 0+155			
PLAN & PROFILE			
SCALE:	HORIZ. 1:200 VERT. 1:50		
DATE:	MAY 15, 2026	ENGINEERS STAMP	
PROPOSED STW SEWER (INVERTS):	J.S.		
DESIGNED BY:	J.S.		
REVIEWED BY:	D.R.		
CHANGE:	SHEET 12 OF 28		

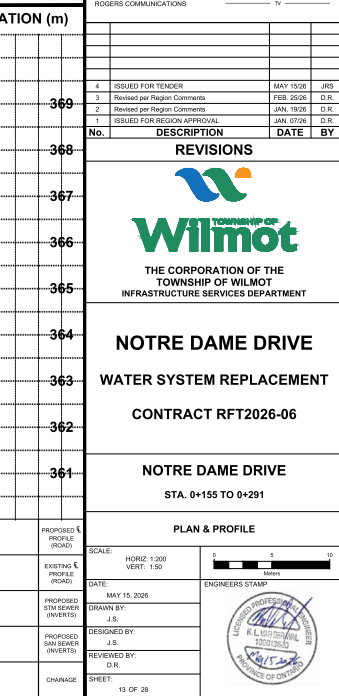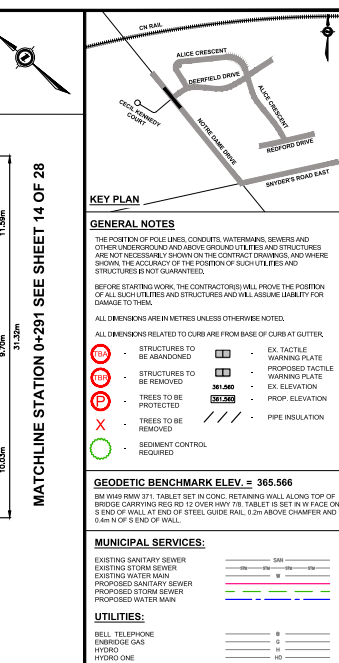

MATCHLINE STATION 0+291 SEE SHEET 13 OF 28

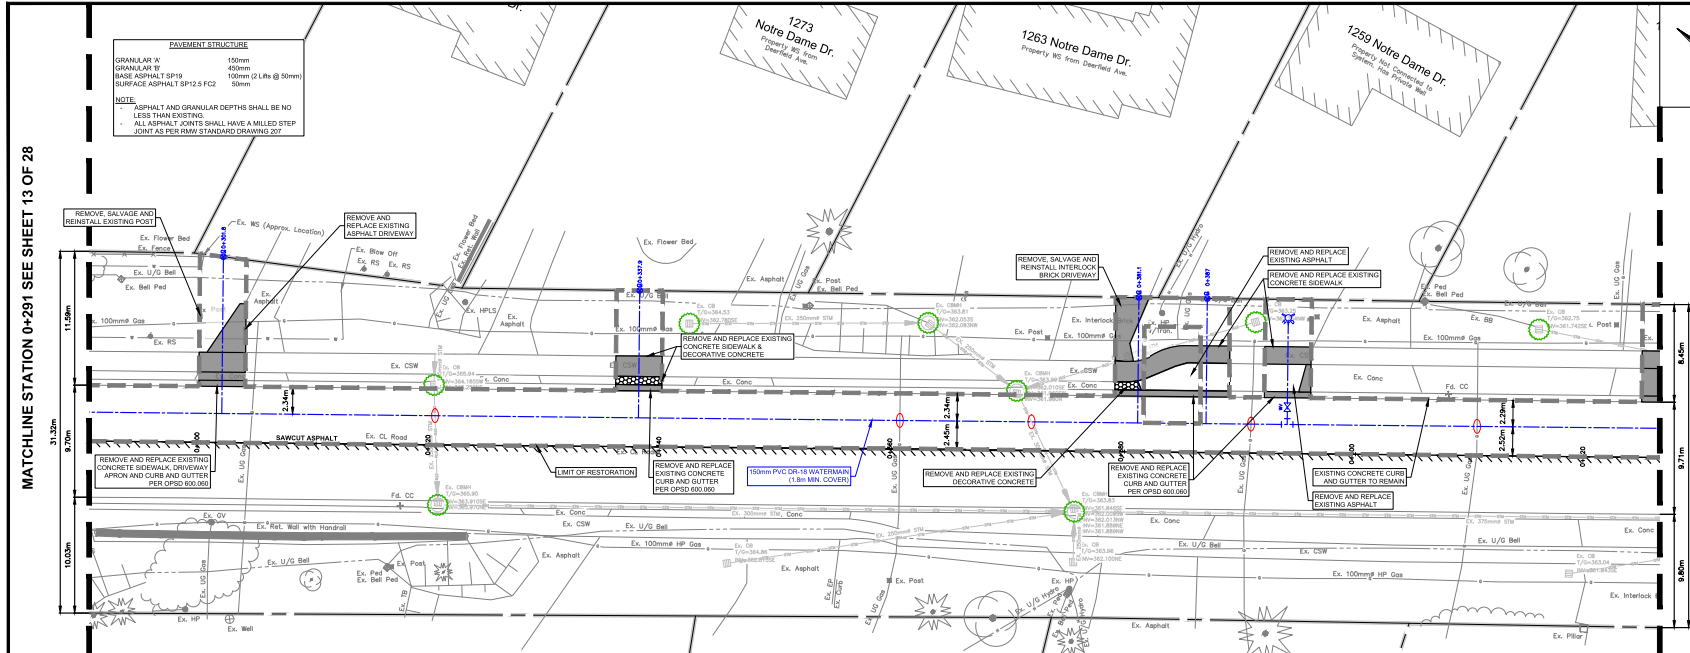

MATCHLINE STATION 0+427 SEE SHEET 15 OF 28

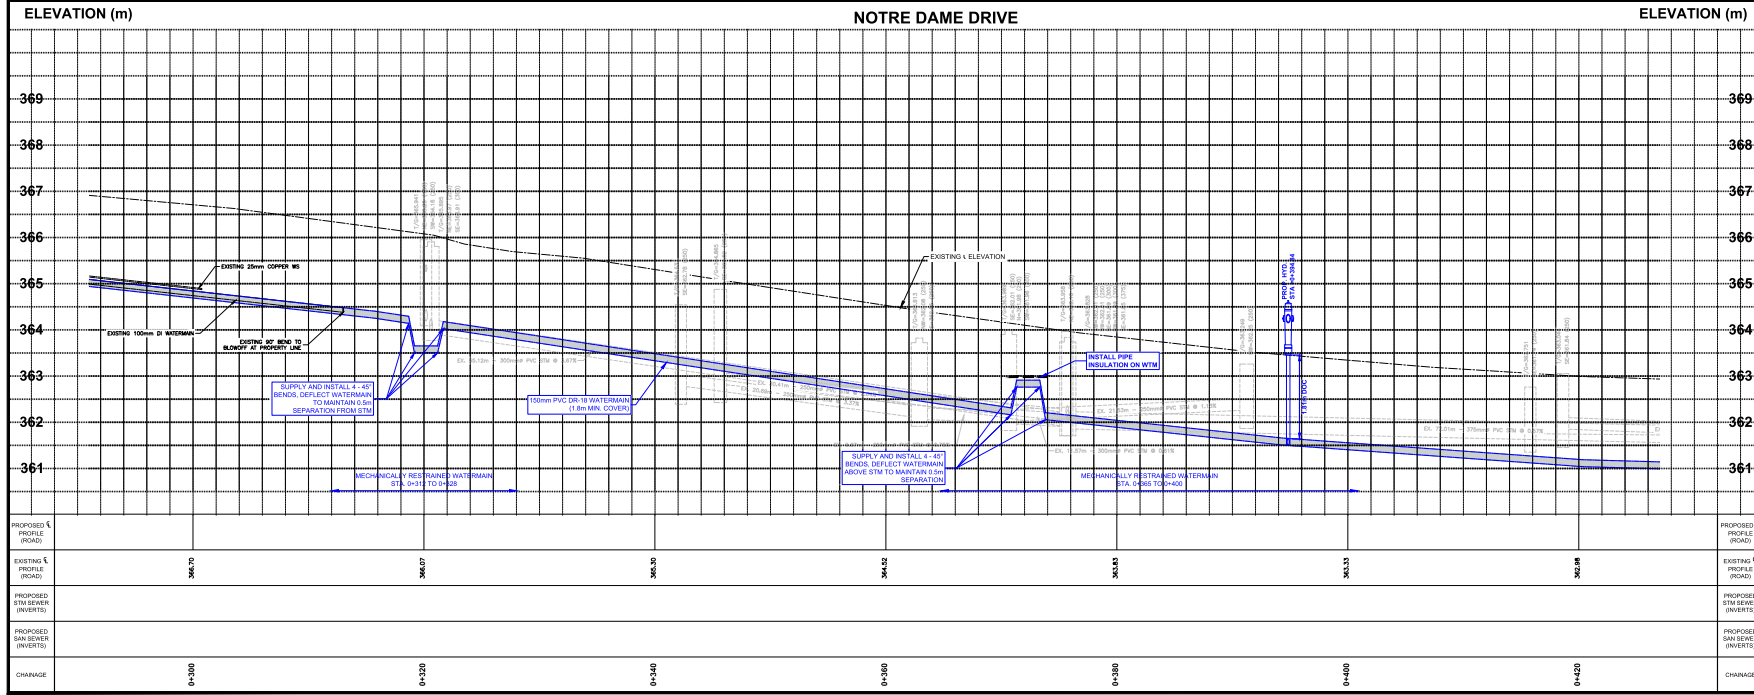

KEY PLAN

GENERAL NOTES

THE POSITION OF POLE LINES, CONDUITS, WATERMANS, SEWERS AND OTHER UNDERGROUND AND ABOVE GROUND UTILITIES AND STRUCTURES ARE NOT NECESSARILY SHOWN ON THE CONTRACT DRAWINGS, AND WHERE SHOWN, THE ACCURACY OF THE POSITION OF SUCH UTILITIES AND STRUCTURES IS NOT GUARANTEED.

BEFORE STARTING WORK, THE CONTRACTOR SHALL LOCATE THE POSITION OF ALL SUCH UTILITIES AND STRUCTURES AND WILL ASSUME LIABILITY FOR DAMAGE TO THEM.

ALL DIMENSIONS ARE IN METERS UNLESS OTHERWISE NOTED.

ALL DIMENSIONS RELATED TO CURBS ARE FROM BASE OF CURB AT GUTTER.

STRUCTURES TO BE ABANDONED

STRUCTURES TO BE REMOVED

STRUCTURES TO BE PROTECTED

TREES TO BE REMOVED

TREES TO BE PRESERVED

SEEDING CONTROL REQUIRED

EX. TACTILE WARNING PLATE

PROPOSED TACTILE WARNING PLATE

EX. ELEVATION

PROP. ELEVATION

PIPE INSULATION

GEODETIC BENCHMARK ELEV. = 365.566

BM WAS RUN 371. TABLET SET IN CONC. RETAINING WALL ALONG TOP OF BRIDGE CARRYING RSD 15 OVER HWY 78. TABLET IS SET IN FACE ON S END OF WALL AT END OF STEEL GUIDE RAIL, 0.2m ABOVE CHAMFER AND 0.4m N OF S END OF WALL.

MUNICIPAL SERVICES:

EXISTING SANITARY SEWER

EXISTING STORM SEWER

EXISTING WATER MAIN

PROPOSED SANITARY SEWER

PROPOSED STORM SEWER

PROPOSED WATER MAIN

UTILITIES:

BELL TELEPHONE

ENERGY GAS

HYDRO

HYDRO ONE

ROGERS COMMUNICATIONS

REVISIONS

No.	DESCRIPTION	DATE	BY
1	ISSUED FOR TENDER	MAY 15/2026	JRS
2	Revised per Region Comments	FEB. 25/26	D.R.
3	Revised per Region Comments	JAN. 18/26	D.R.
4	ISSUED FOR REVIEW APPROVAL	JAN. 27/26	D.R.

NOTRE DAME DRIVE

WATER SYSTEM REPLACEMENT

CONTRACT RFT2026-06

NOTRE DAME DRIVE

STA. 0+291 TO 0+427

PLAN & PROFILE

SCALE: HORIZ. 1:200 VERT. 1:50


DATE: MAY 15, 2026

DRAWN BY: J.S.

DESIGNED BY: J.S.

REVIEWED BY: D.R.

CHARGE: 14 OF 28

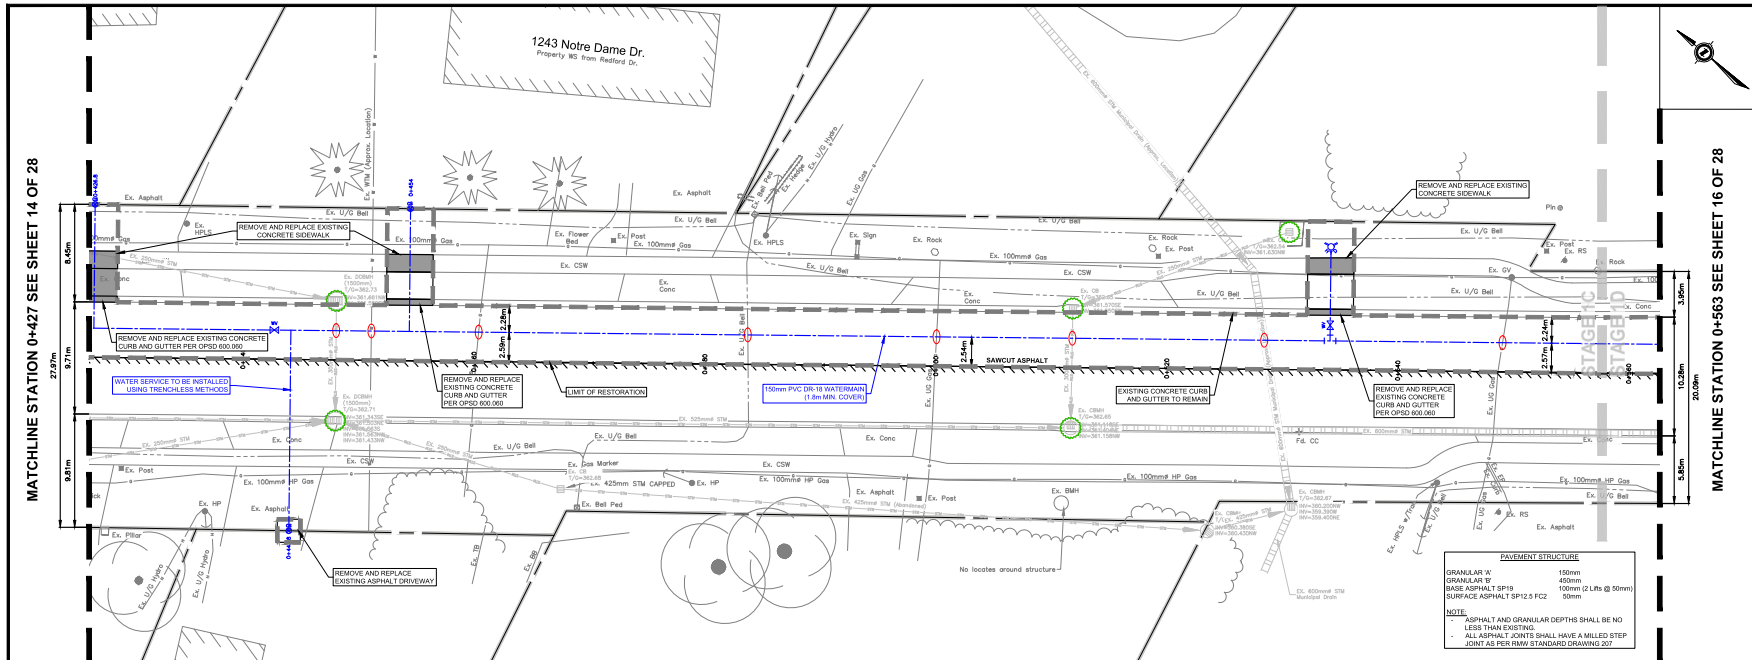

KEY PLAN

GENERAL NOTES

THE POSITION OF POLE LINES, CONDUITS, WATERMAINS, SEWERS AND OTHER UNDERGROUND AND ABOVE GROUND UTILITIES AND STRUCTURES ARE NOT NECESSARILY SHOWN ON THE CONTRACT DRAWINGS AND WHERE SHOWN, THE ACCURACY OF THE POSITION OF SUCH UTILITIES AND STRUCTURES IS NOT GUARANTEED.

BEFORE STARTING WORK, THE CONTRACTORS WILL PROVE THE POSITION OF ALL SUCH UTILITIES AND STRUCTURES AND WILL ASSUME LIABILITY FOR DAMAGE TO THEM.

ALL DIMENSIONS ARE IN METERS UNLESS OTHERWISE NOTED.

- STRUCTURES TO BE ABANDONED
- STRUCTURES TO BE REMOVED
- TREES TO BE PROTECTED
- TREES TO BE REMOVED
- SEGMENT CONTROL REQUIRED
- EX. TACTILE WARNING PLATE
- PROPOSED TACTILE WARNING PLATE
- EX. ELEVATION
- PROP. ELEVATION
- PIPE INSULATION

GEODETIC BENCHMARK ELEV. = 365.566

BM WMS BMN 371, TABLET SET IN CONC. RETAINING WALL ALONG TOP OF BRIDGE CARRYING Rte 10 OVER HWY 78. TABLET IS SET IN FACE ON S END OF WALL AT END OF STEEL GUIDE RAIL, 0.2m ABOVE CHAMFER AND 0.4m FROM S END OF WALL.

MUNICIPAL SERVICES:

EXISTING SANITARY SEWER

EXISTING STORM SEWER

EXISTING WATER MAIN

PROPOSED SANITARY SEWER

PROPOSED STORM SEWER

PROPOSED WATER MAIN

UTILITIES:

BELL TELEPHONE

ENERGY GAS

HYDRO

HYDRO ONE

ROGERS COMMUNICATIONS

No.	DESCRIPTION	DATE	BY
1	ISSUED FOR TENDER	MAY 15/2026	JRS
2	REVISIONS		
3	REVISIONS		
NOTRE DAME DRIVE

WATER SYSTEM REPLACEMENT

CONTRACT RFT2026-06

NOTRE DAME DRIVE

STA. 0+427 TO 0+563

PLAN & PROFILE

SCALE: HORIZ. 1:200 VERT. 1:50


DATE: MAY 15, 2026



DESIGNED BY: J.S.

REVIEWED BY: D.R.

ENGINEERS STAMP

15 OF 28

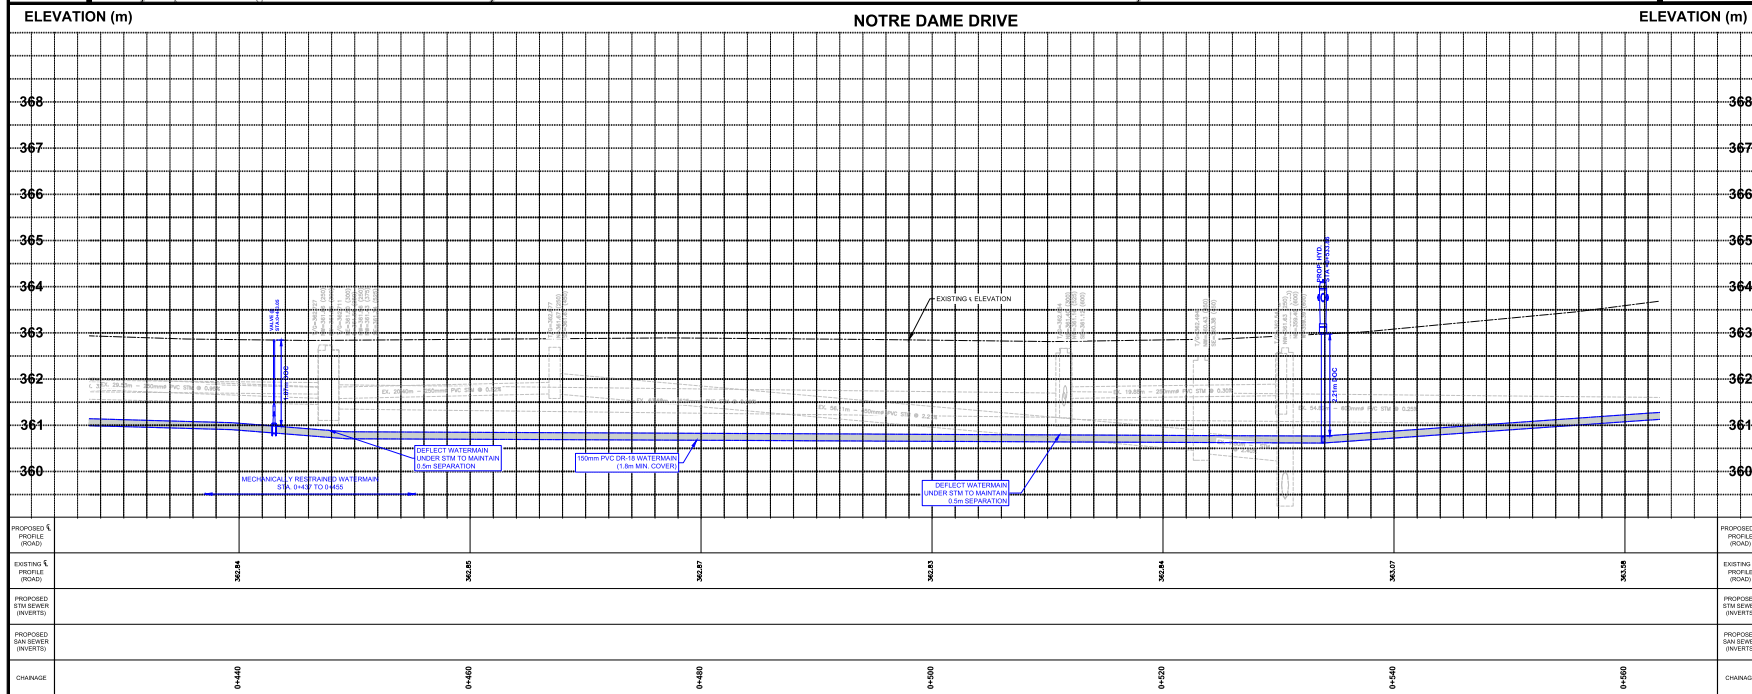

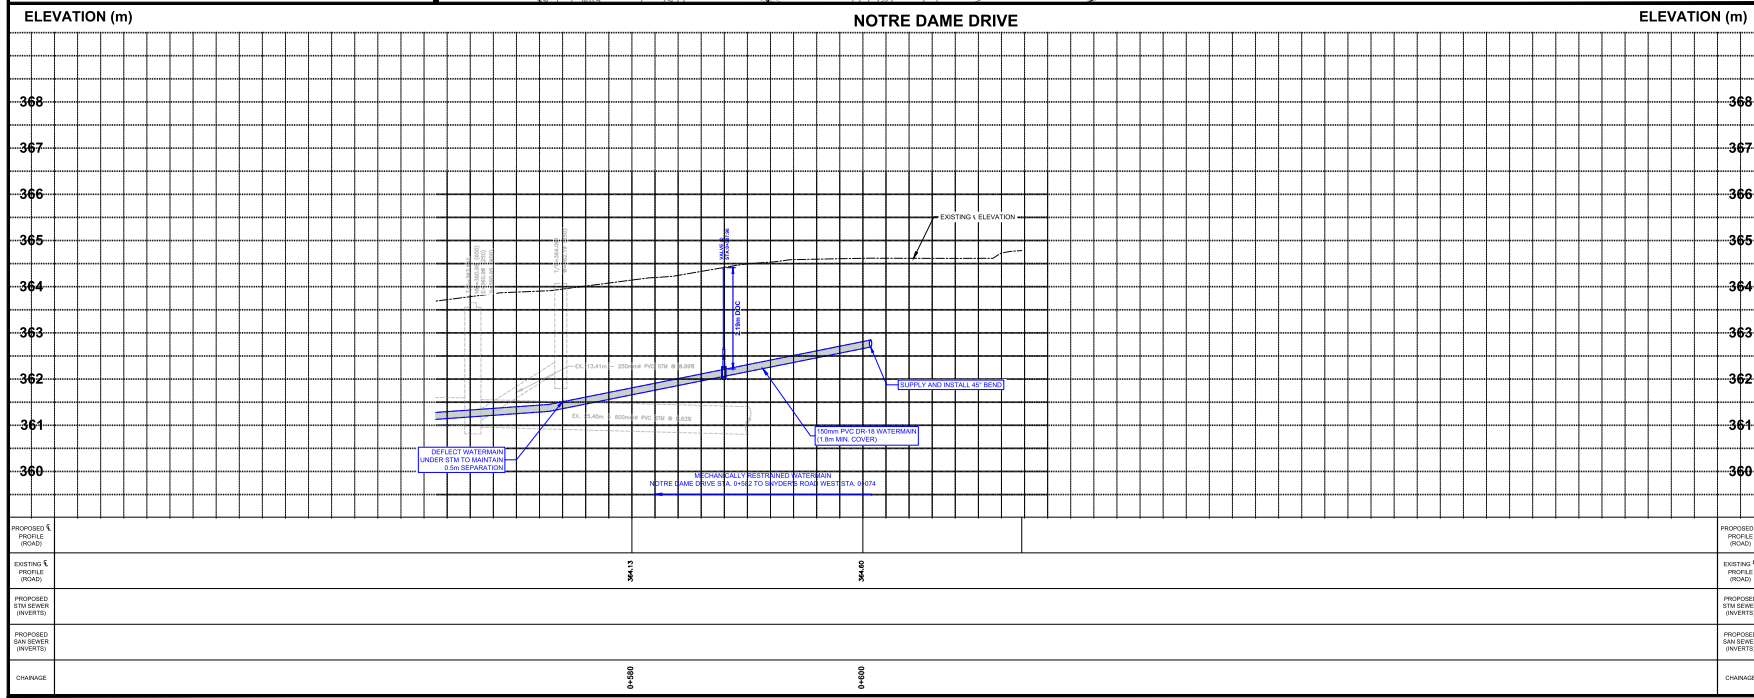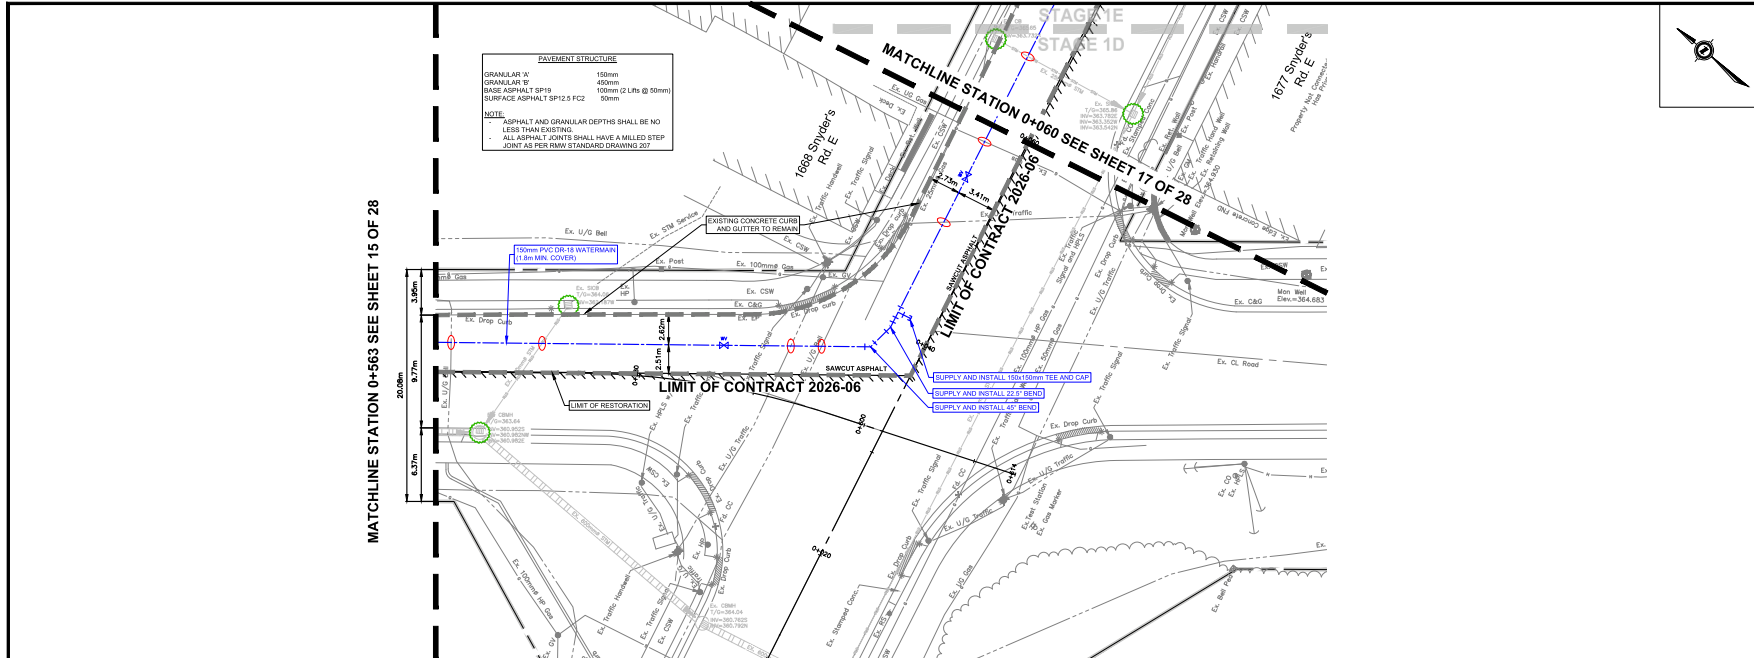

KEY PLAN

GENERAL NOTES

THE POSITION OF POLE LINES, CONDUITS, WATERMANS, SEWERS AND OTHER UNDERGROUND AND ABOVE GROUND UTILITIES AND STRUCTURES ARE NOT NECESSARILY SHOWN ON THE CONTRACT DRAWINGS, AND WHERE SHOWN, THE ACCURACY OF THE POSITION OF SUCH UTILITIES AND STRUCTURES IS NOT GUARANTEED.

BEFORE STARTING WORK, THE CONTRACTOR(S) WILL PROVE THE POSITION OF ALL SUCH UTILITIES AND STRUCTURES AND WILL ASSUME LIABILITY FOR DAMAGE TO THEM.

ALL DIMENSIONS ARE IN METRES UNLESS OTHERWISE NOTED.

ALL DIMENSIONS RELATED TO CURBS ARE FROM BASE OF CURB AT GUTTER.

- STRUCTURES TO BE ABANDONED
- STRUCTURES TO BE REMOVED
- TREES TO BE PROTECTED
- TREES TO BE REMOVED
- SEEDING CONTROL REQUIRED

- EX. TACTILE WARNING PLATE
- PROPOSED TACTILE WARNING PLATE
- EX. ELEVATION
- PROP. ELEVATION
- PIPE INSULATION

GEODETIC BENCHMARK ELEV. = 365.566

BM WMS 371, TABLET SET IN CONC. RETAINING WALL ALONG TOP OF BRIDGE CARRYING RSD RD. OVER HWY 78. TABLET IS SET IN FACE ON S END OF WALL AT END OF STEEL GUIDE RAIL, 0.2m ABOVE CHAMFER AND 0.4m N OF S END OF WALL.

MUNICIPAL SERVICES:

EXISTING SANITARY SEWER

EXISTING STORM SEWER

EXISTING WATER MAIN

PROPOSED SANITARY SEWER

PROPOSED STORM SEWER

PROPOSED WATER MAIN

UTILITIES:

BELL TELEPHONE

ENBRIDGE GAS

HYDRO

HYDRO ONE

RODGERS COMMUNICATIONS

No.	DESCRIPTION	DATE	BY
1	ISSUED FOR TENDER	MAY 15/2026	JRS
2	Revised per Region Comments	FEB. 25/2026	D.R.
3	Revised per Region Comments	JAN. 18/26	D.R.
4	ISSUED FOR INFRASTRUCTURE MATERIAL	JAN. 27/26	D.R.

REVISIONS

THE CORPORATION OF THE TOWNSHIP OF WILMOT

INFRASTRUCTURE SERVICES DEPARTMENT

NOTRE DAME DRIVE

WATER SYSTEM REPLACEMENT

CONTRACT RFT2026-06

NOTRE DAME DRIVE

STA. 0+563 TO 0+614

PLAN & PROFILE

SCALE: HORIZ. 1:200 VERT. 1:50

DATE: MAY 15, 2026

DESIGNED BY: J.S.

DESIGNED BY: J.S.

REVIEWED BY: D.R.

REVIEWED BY: D.R.

CHANGING: 16 OF 28

PROPOSED PROFILE (PROJ.)

EXISTING PROFILE (PROJ.)

PROPOSED STW SEWER (INVERTS)

PROPOSED SAN SEWER (INVERTS)

CHANGING


PROPOSED PROFILE (PROJ.)

EXISTING PROFILE (PROJ.)


PROPOSED STW SEWER (INVERTS)

PROPOSED SAN SEWER (INVERTS)

CHANGING

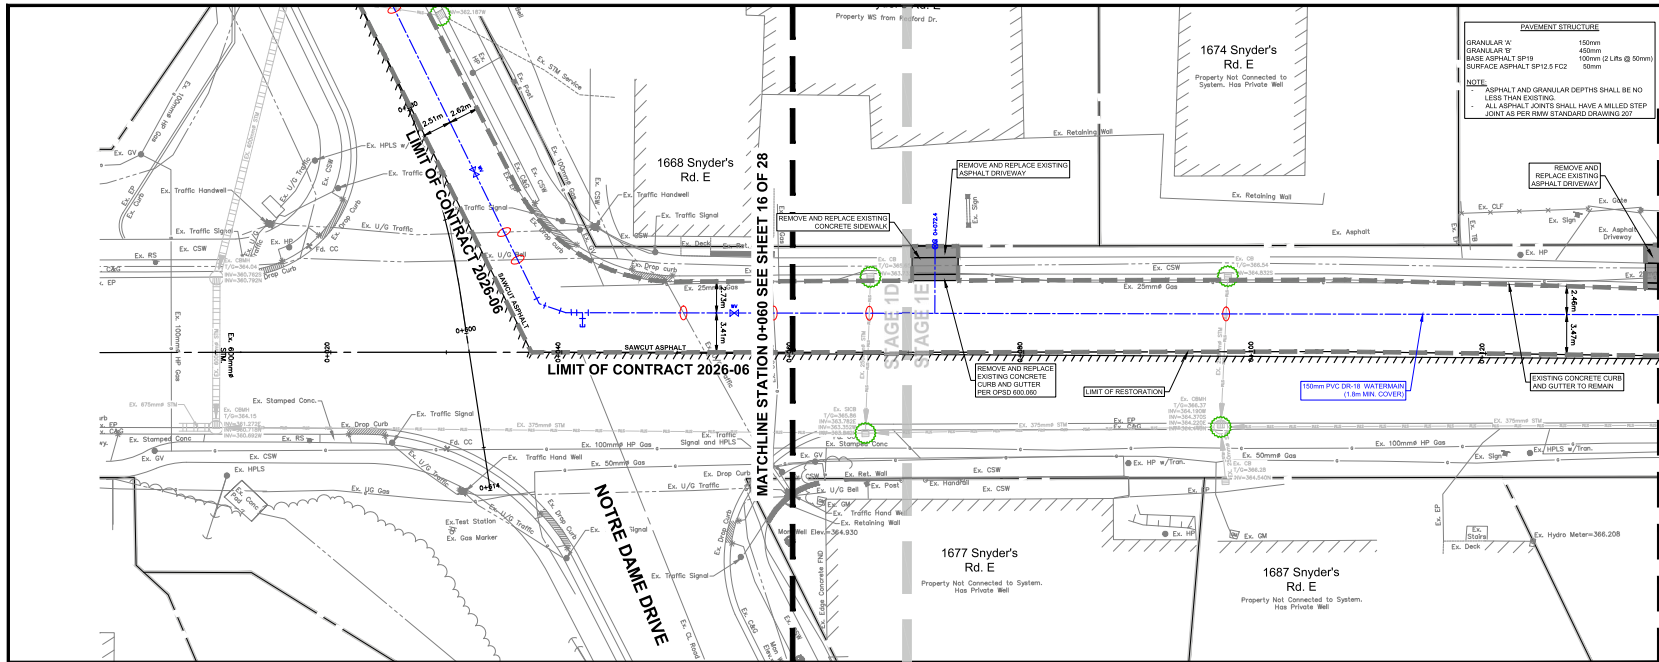

MATCHLINE STATION 0+135 SEE SHEET 18 OF 28

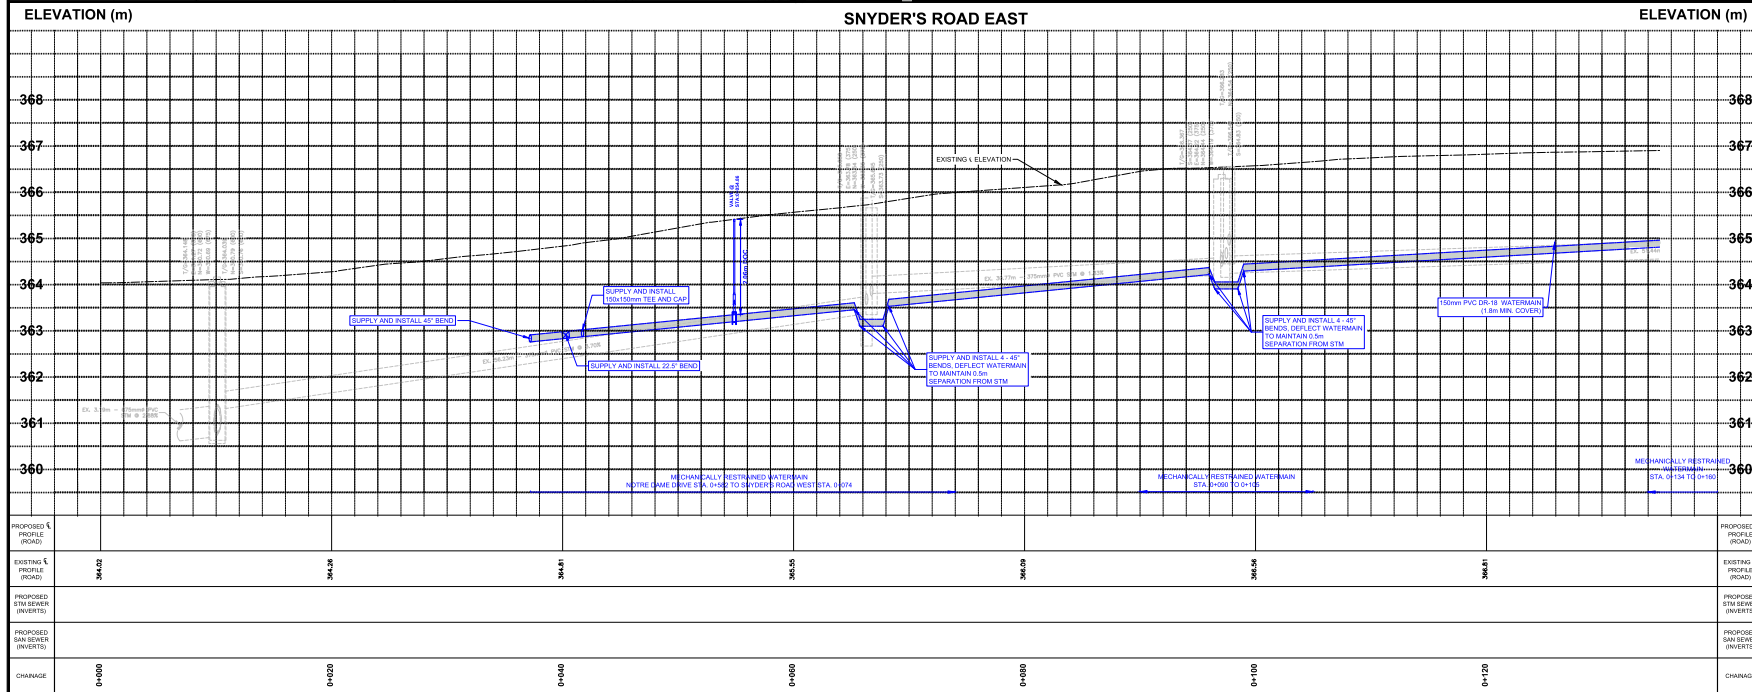

KEY PLAN

GENERAL NOTES

THE POSITION OF POLE LINES, CONDUITS, WATERMANS, SEWERS AND OTHER UNDERGROUND AND ABOVE GROUND UTILITIES AND STRUCTURES ARE NOT NECESSARILY SHOWN ON THE CONTRACT DRAWINGS AND WHERE SHOWN, THE ACCURACY OF THE POSITION OF SUCH UTILITIES AND STRUCTURES IS NOT GUARANTEED.

BEFORE STARTING WORK, THE CONTRACTOR(S) WILL PROVE THE POSITION OF ALL SUCH UTILITIES AND STRUCTURES AND WILL ASSUME LIABILITY FOR DAMAGE TO THEM.

ALL DIMENSIONS ARE IN METERS UNLESS OTHERWISE NOTED.

ALL DIMENSIONS RELATED TO CURBS ARE FROM BASE OF CURB AT OUTLET.

STRUCTURES TO BE ABANDONED

STRUCTURES TO BE REMOVED

TREES TO BE PROTECTED

TREES TO BE REMOVED

SEEDMENT CONTROL REQUIRED

EXISTING SANITARY SEWER

EXISTING STORM SEWER

EXISTING WATER MAIN

PROPOSED SANITARY SEWER

PROPOSED STORM SEWER

PROPOSED WATER MAIN

UTILITIES:

BELL TELEPHONE

ENBRIDGE GAS

HYDRO

HYDRO ONE

RODGERS COMMUNICATIONS

GEODETIC BENCHMARK ELEV. = 365.566

BM 1668 SNYD 371: TABLET SET IN CONC. RETAINING WALL ALONG TOP OF BRIDGE CARRYING RSD 10.2 OVER HWY 78. TABLET IS SET IN FACE ON S END OF WALL AT END OF STEEL GUIDE RAIL, 8.2m ABOVE CHAMFER AND 1.6m N OF S END OF WALL.

MUNICIPAL SERVICES:

EXISTING SANITARY SEWER

EXISTING STORM SEWER

EXISTING WATER MAIN

PROPOSED SANITARY SEWER

PROPOSED STORM SEWER

PROPOSED WATER MAIN

REVISIONS

No.	DESCRIPTION	DATE	BY
4	ISSUED FOR TENDER	MAY 15/2026	JRS
3	Revised per Region Comments	FEB. 25/2026	D.R.
2	Revised per Region Comments	JAN. 18/2026	D.R.
1	ISSUED FOR REGIONAL APPROVAL	JAN. 07/2026	D.R.

SNYDER'S ROAD EAST

WATER SYSTEM REPLACEMENT

CONTRACT RFT2026-06

SNYDER'S ROAD EAST

STA. 0+000 TO 0+135

PLAN & PROFILE

SCALE: HORIZ: 1:200 VERT: 1:50

ENGINEERS STAMP




DATE: MAY 15, 2026

DRAWN BY: J.S.


DESIGNED BY: J.S.

REVIEWED BY: D.R.

SHEET: 17 OF 28

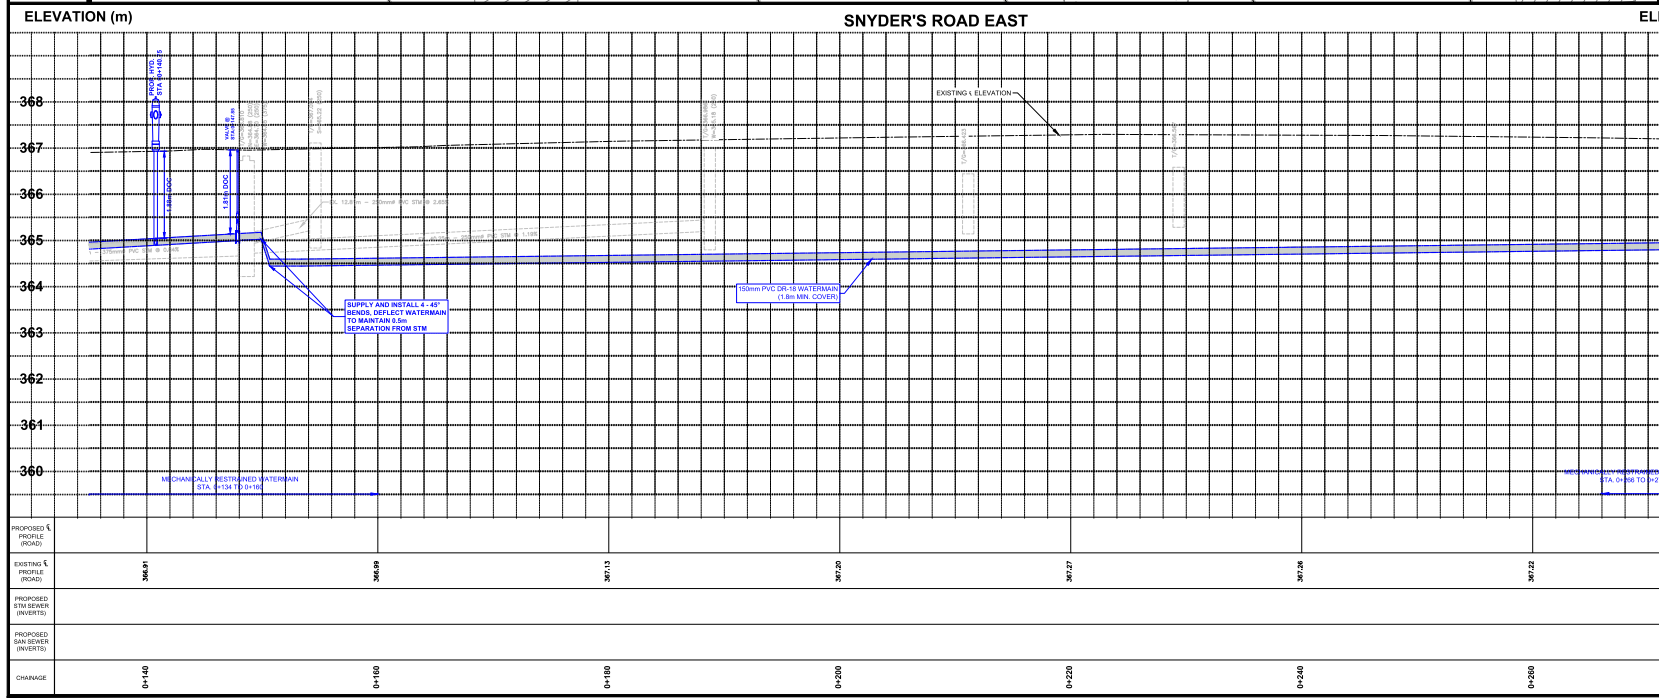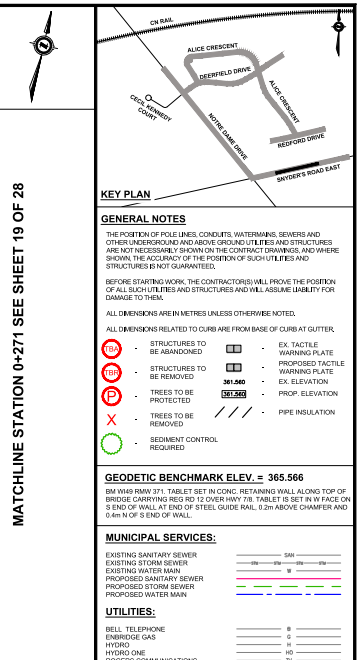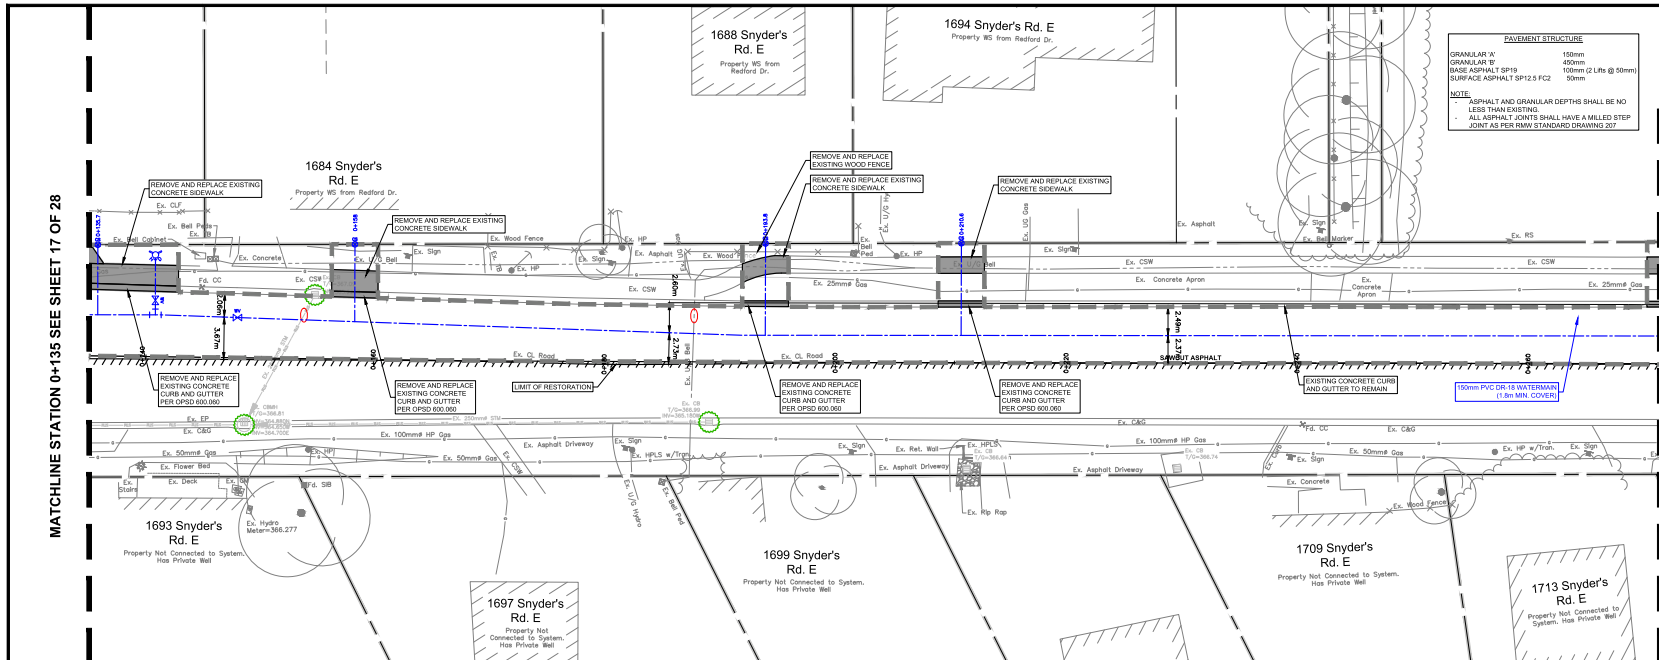


ELEVATION (m)		ELEVATION (m)	
368		368	
367		367	
366		366	
365		365	
364		364	
363		363	
362		362	
361		361	
360		360	
SNYDER'S ROAD EAST			
WATER SYSTEM REPLACEMENT			
CONTRACT RFT2026-06			
SNYDER'S ROAD EAST			
STA. 0+135 TO 0+271			
PLAN & PROFILE			
PROPOSED PROFILE (ROAD)	EXISTING PROFILE (ROAD)	PROPOSED PROFILE (ROAD)	EXISTING PROFILE (ROAD)
PROPOSED STM SEWER (INVERTS)	EXISTING STM SEWER (INVERTS)	PROPOSED SAN SEWER (INVERTS)	EXISTING SAN SEWER (INVERTS)
CHANGE	CHANGE	CHANGE	CHANGE
0+140	0+160	0+180	0+200
0+220	0+240	0+260	0+280
SCALE: HORIZ. 1:200 VERT. 1:50		ENGINEERS STAMP	
DATE: MAY 15, 2025		DRAWN BY: J.S.	
DESIGNED BY: J.S.		REVIEWED BY: D.R.	
SHEET: 18 OF 28		PROJECT: SNYDER'S ROAD EAST	

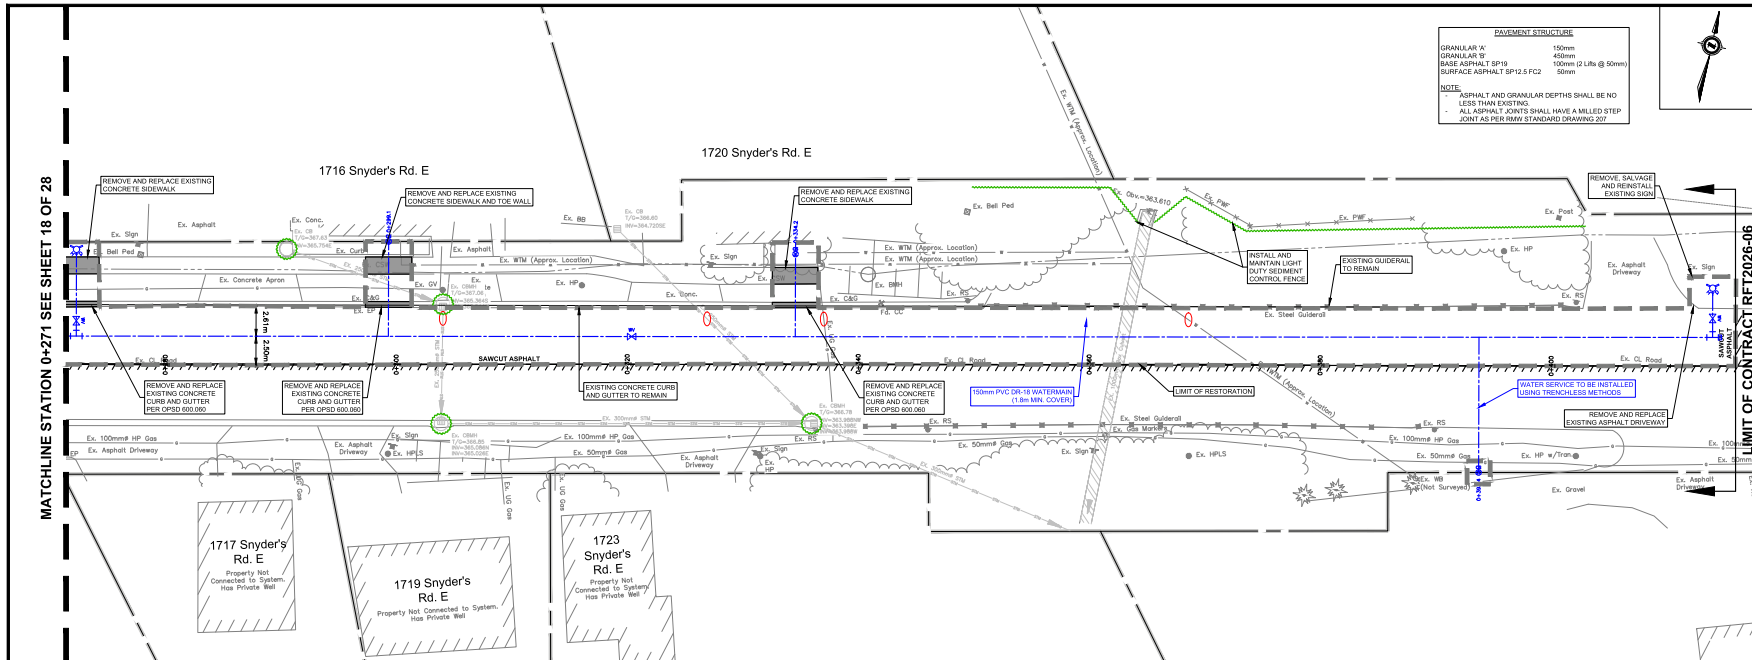

PAVEMENT STRUCTURE	
GRANULAR "A"	150mm
BASE ASPHALT SP19	450mm
SURFACE ASPHALT SP12.5 FC2	100mm (2 Lifts @ 50mm)

NOTE:
- ASPHALT AND GRANULAR DEPTHS SHALL BE NO LESS THAN EXISTING.
- ALL ASPHALT JOINTS SHALL HAVE A MILLED STEP JOINT AS PER RWBY STANDARD DRAWING 207.

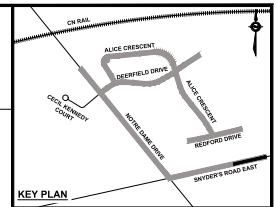


- GENERAL NOTES**
- THE POSITION OF POLE LINES, CONDUITS, WATERMANS, SEWERS AND OTHER UNDERGROUND AND ABOVE GROUND UTILITIES AND STRUCTURES ARE NOT NECESSARILY SHOWN ON THE CONTRACT DRAWINGS AND WHERE SHOWN, THE ACCURACY OF THE POSITION OF SUCH UTILITIES AND STRUCTURES IS NOT GUARANTEED.
- BEFORE STARTING WORK, THE CONTRACTOR(S) WILL PROVE THE POSITION OF ALL SUCH UTILITIES AND STRUCTURES AND WILL ASSUME LIABILITY FOR DAMAGE TO THEM.
- ALL DIMENSIONS ARE IN METRES UNLESS OTHERWISE NOTED.
- ALL DIMENSIONS RELATED TO CURBS ARE FROM BASE OF CURB AT GUTTER.
- STRUCTURES TO BE ABANDONED
 - STRUCTURES TO BE REMOVED
 - STRUCTURES TO BE PROTECTED
 - THINGS TO BE REMOVED
 - THINGS TO BE REMOVED
 - SEDIMENT CONTROL REQUIRED

GEODETIC BENCHMARK ELEV. = 365.566

BM 1945 RWBY 371, TABLET SET IN CONC. RETAINING WALL ALONG TOP OF BRIDGE CARRYING R.R. RD. OVER HWY 78. TABLET IS SET IN FACE ON S END OF WALL AT END OF STEEL GUIDE RAIL, 0.2m ABOVE CHAMFER AND 0.4m N OF S END OF WALL.

- MUNICIPAL SERVICES:**
- EXISTING SANITARY SEWER
 - EXISTING STORM SEWER
 - EXISTING WATER MAIN
 - PROPOSED SANITARY SEWER
 - PROPOSED STORM SEWER
 - PROPOSED WATER MAIN

- UTILITIES:**
- BELL TELEPHONE
 - ENBRIDGE GAS
 - HYDRO
 - HYDRO ONE
 - RODGERS COMMUNICATIONS

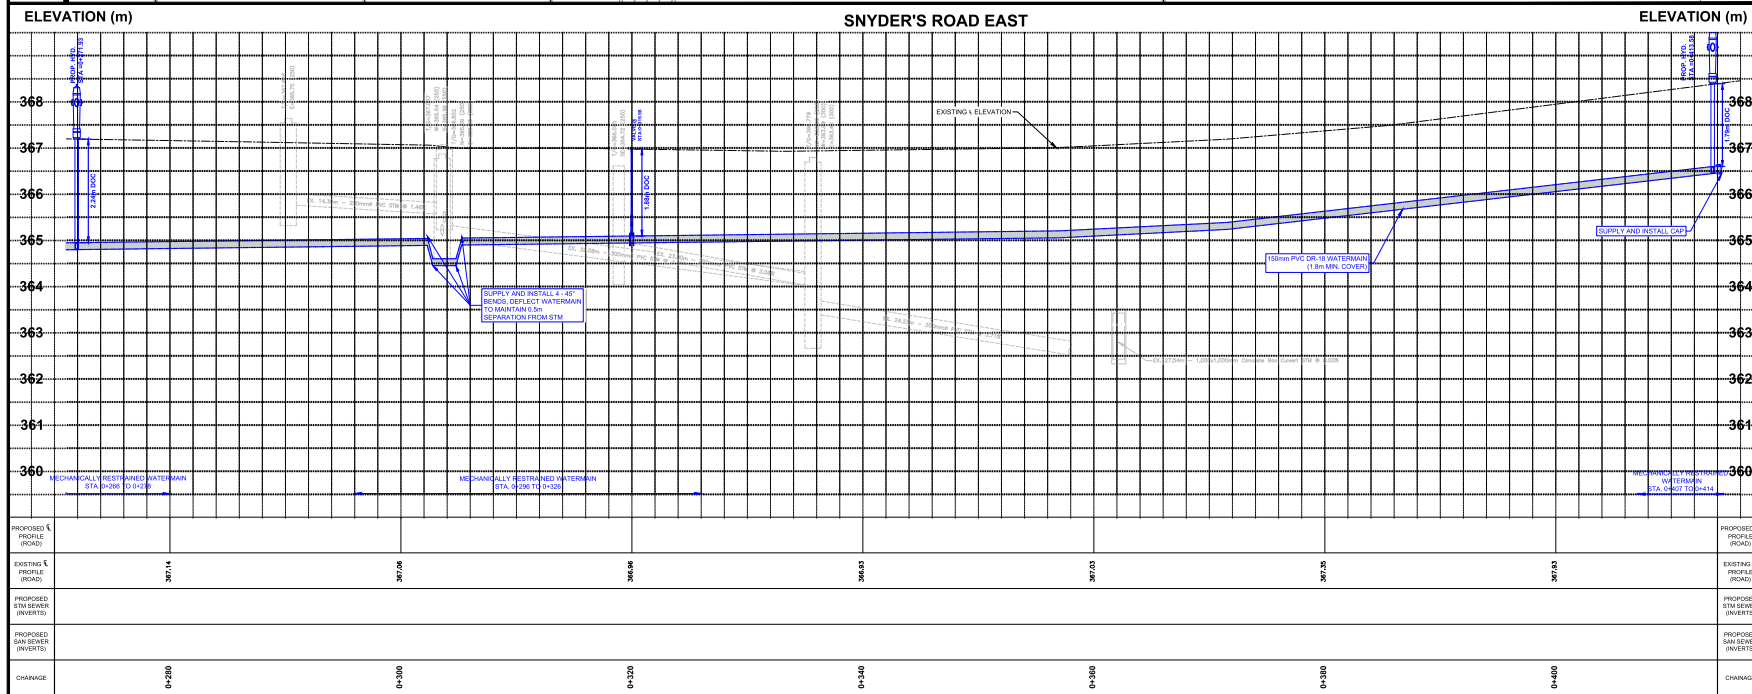

REVISIONS

No.	DESCRIPTION	DATE	BY
1	ISSUED FOR TENDER	MAY 15/2026	JRS
2	Revised per Region Comments	FEB. 25/26	D.R.
3	Revised per Region Comments	JAN. 18/26	D.R.
4	ISSUED FOR REVIEW MATERIAL	JAN. 27/26	D.R.

SNYDER'S ROAD EAST

WATER SYSTEM REPLACEMENT

CONTRACT RFT2026-06

SNYDER'S ROAD EAST

STA. 0+271 TO 0+407

PLAN & PROFILE

SCALE: HORIZ. 1:200 VERT. 1:50

DATE: MAY 15, 2026


DRAWN BY: J.S.

DESIGNED BY: J.S.


REVIEWED BY: D.R.

ENGINEERS STAMP


19 OF 28

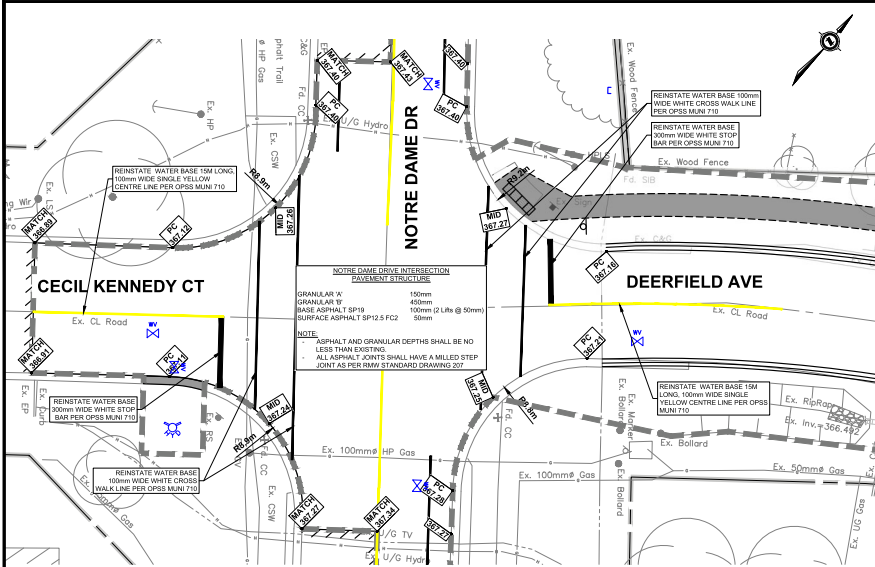


**INTERSECTION GRADING
NOTRE DAME DRIVE AT DEERFIELD AVENUE
SCALE: 1:150**

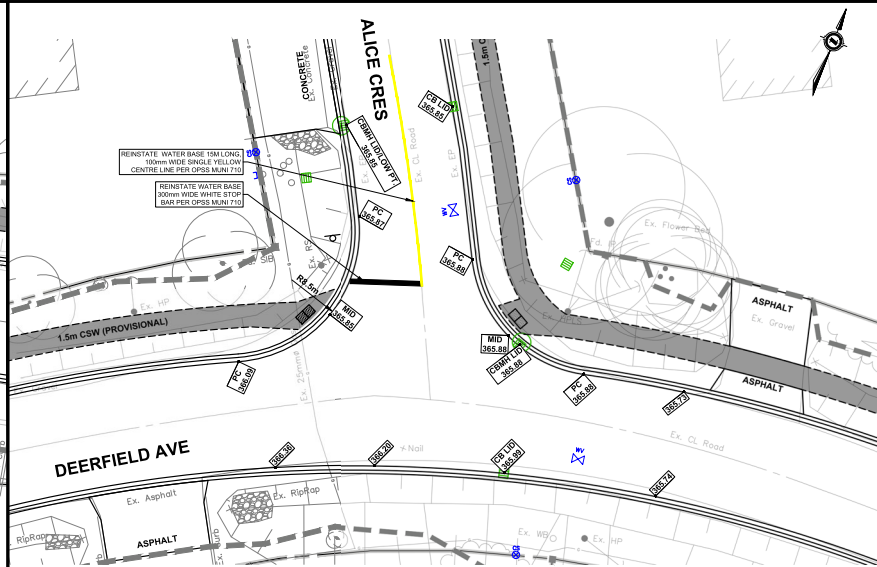

**INTERSECTION GRADING
DEERFIELD AVENUE AT ALICE CRESCENT
SCALE: 1:150**

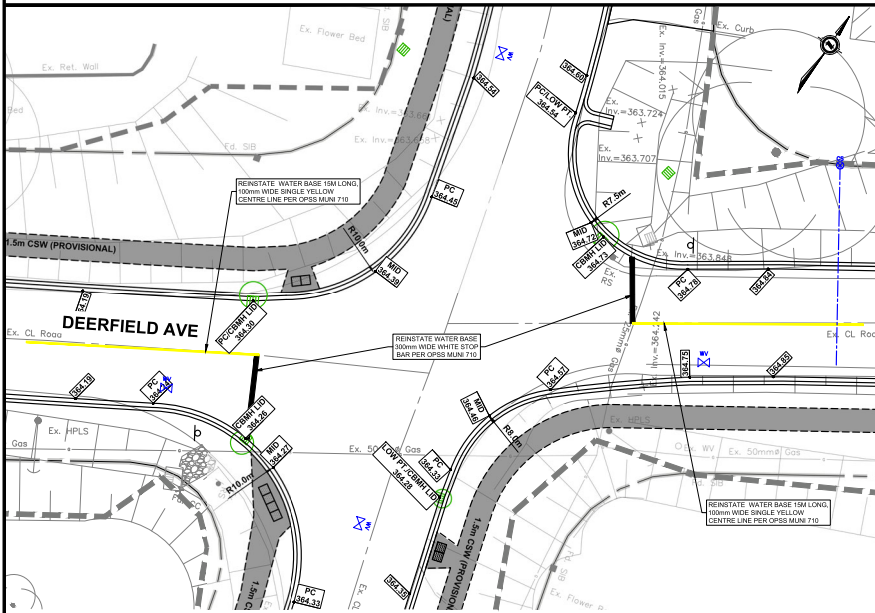

**INTERSECTION GRADING
DEERFIELD AVENUE AT ALICE CRESCENT
SCALE: 1:150**

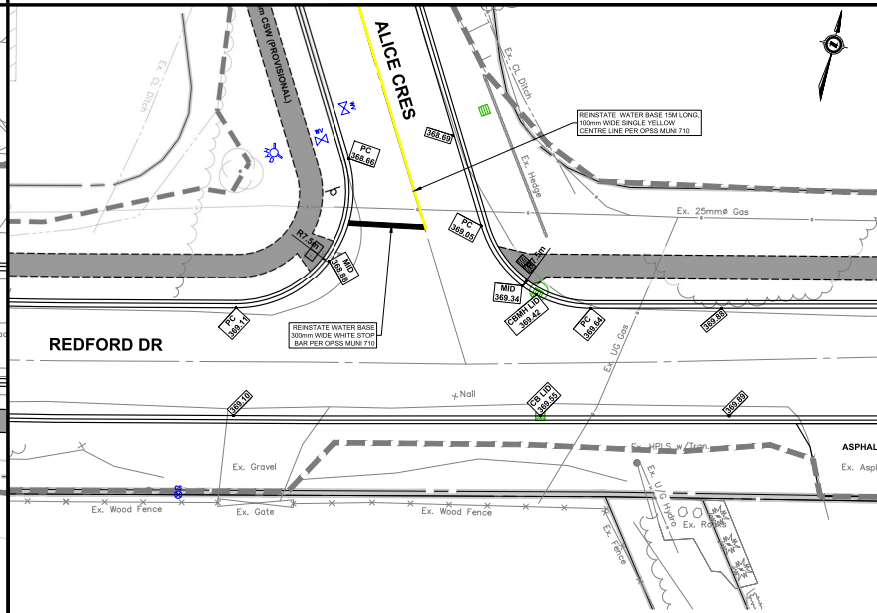

**INTERSECTION GRADING
ALICE CRESCENT AT REDFORD DRIVE
SCALE: 1:150**

KEY PLAN

GENERAL NOTES

THE POSITION OF POLE LINES, CONDUITS, WATERMANS, SEWERS AND OTHER UNDERGROUND AND ABOVE GROUND UTILITIES AND STRUCTURES ARE NOT NECESSARILY SHOWN ON THE CONTRACT DRAWINGS, AND WHERE SHOWN, THE ACCURACY OF THE POSITION OF SUCH UTILITIES AND STRUCTURES IS NOT GUARANTEED.

BEFORE STARTING WORK, THE CONTRACTOR(S) WILL PROVE THE POSITION OF ALL SUCH UTILITIES AND STRUCTURES AND WILL ASSUME LIABILITY FOR DAMAGE TO THEM.

ALL DIMENSIONS ARE IN METRES UNLESS OTHERWISE NOTED.

ALL DIMENSIONS RELATED TO CURBS ARE FROM BASE OF CURB AT GUTTER.

- STRUCTURES TO BE ABANDONED
- STRUCTURES TO BE REMOVED
- TREES TO BE PROTECTED
- TREES TO BE REMOVED
- SEGMENT CONTROL REQUIRED
- EX. TACTILE WARNING PLATE
- PROPOSED TACTILE WARNING PLATE
- EX. ELEVATION
- PROP. ELEVATION
- PIPE INSULATION

GEODETIC BENCHMARK ELEV. = 365.566

8M BMS BMS 371, TABLET SET IN CONC. RETAINING WALL ALONG TOP OF BRIDGE CARRYING RD TO OVER HWY 78. TABLET IS SET IN FACE ON S END OF WALL AT END OF STEEL GUIDE RAIL, 5.2M ABOVE CHAMFER AND 0.4M N OF S END OF WALL.

MUNICIPAL SERVICES:

EXISTING SANITARY SEWER

EXISTING WATER MAIN

PROPOSED SANITARY SEWER

PROPOSED STORM SEWER

PROPOSED WATER MAIN

UTILITIES:

BELL TELEPHONE

ENRIDGE GAS

HYDRO

HYDRO ONE

ROGERS COMMUNICATIONS

No.	DESCRIPTION	DATE	BY
1	ISSUED FOR TENDER	MAY 15/26	JRS

REVISIONS

THE CORPORATION OF THE
TOWNSHIP OF WILMOT
INFRASTRUCTURE SERVICES DEPARTMENT

**PETERSBURG
WATER SYSTEM REPLACEMENT
CONTRACT RFT2026-06**

**PETERSBURG
STA. 0+000 TO 0+000**

INTERSECTION GRADING AND PAVEMENT MARKING

SCALE: HORIZ: 1:150
VERT: 1:50

DATE: MAY 15, 2026


DRAWN BY: J.S.

DESIGNED BY: J.S.

REVIEWED BY: D.K.

SHEET: 20 OF 28

ENGINEERS STAMP

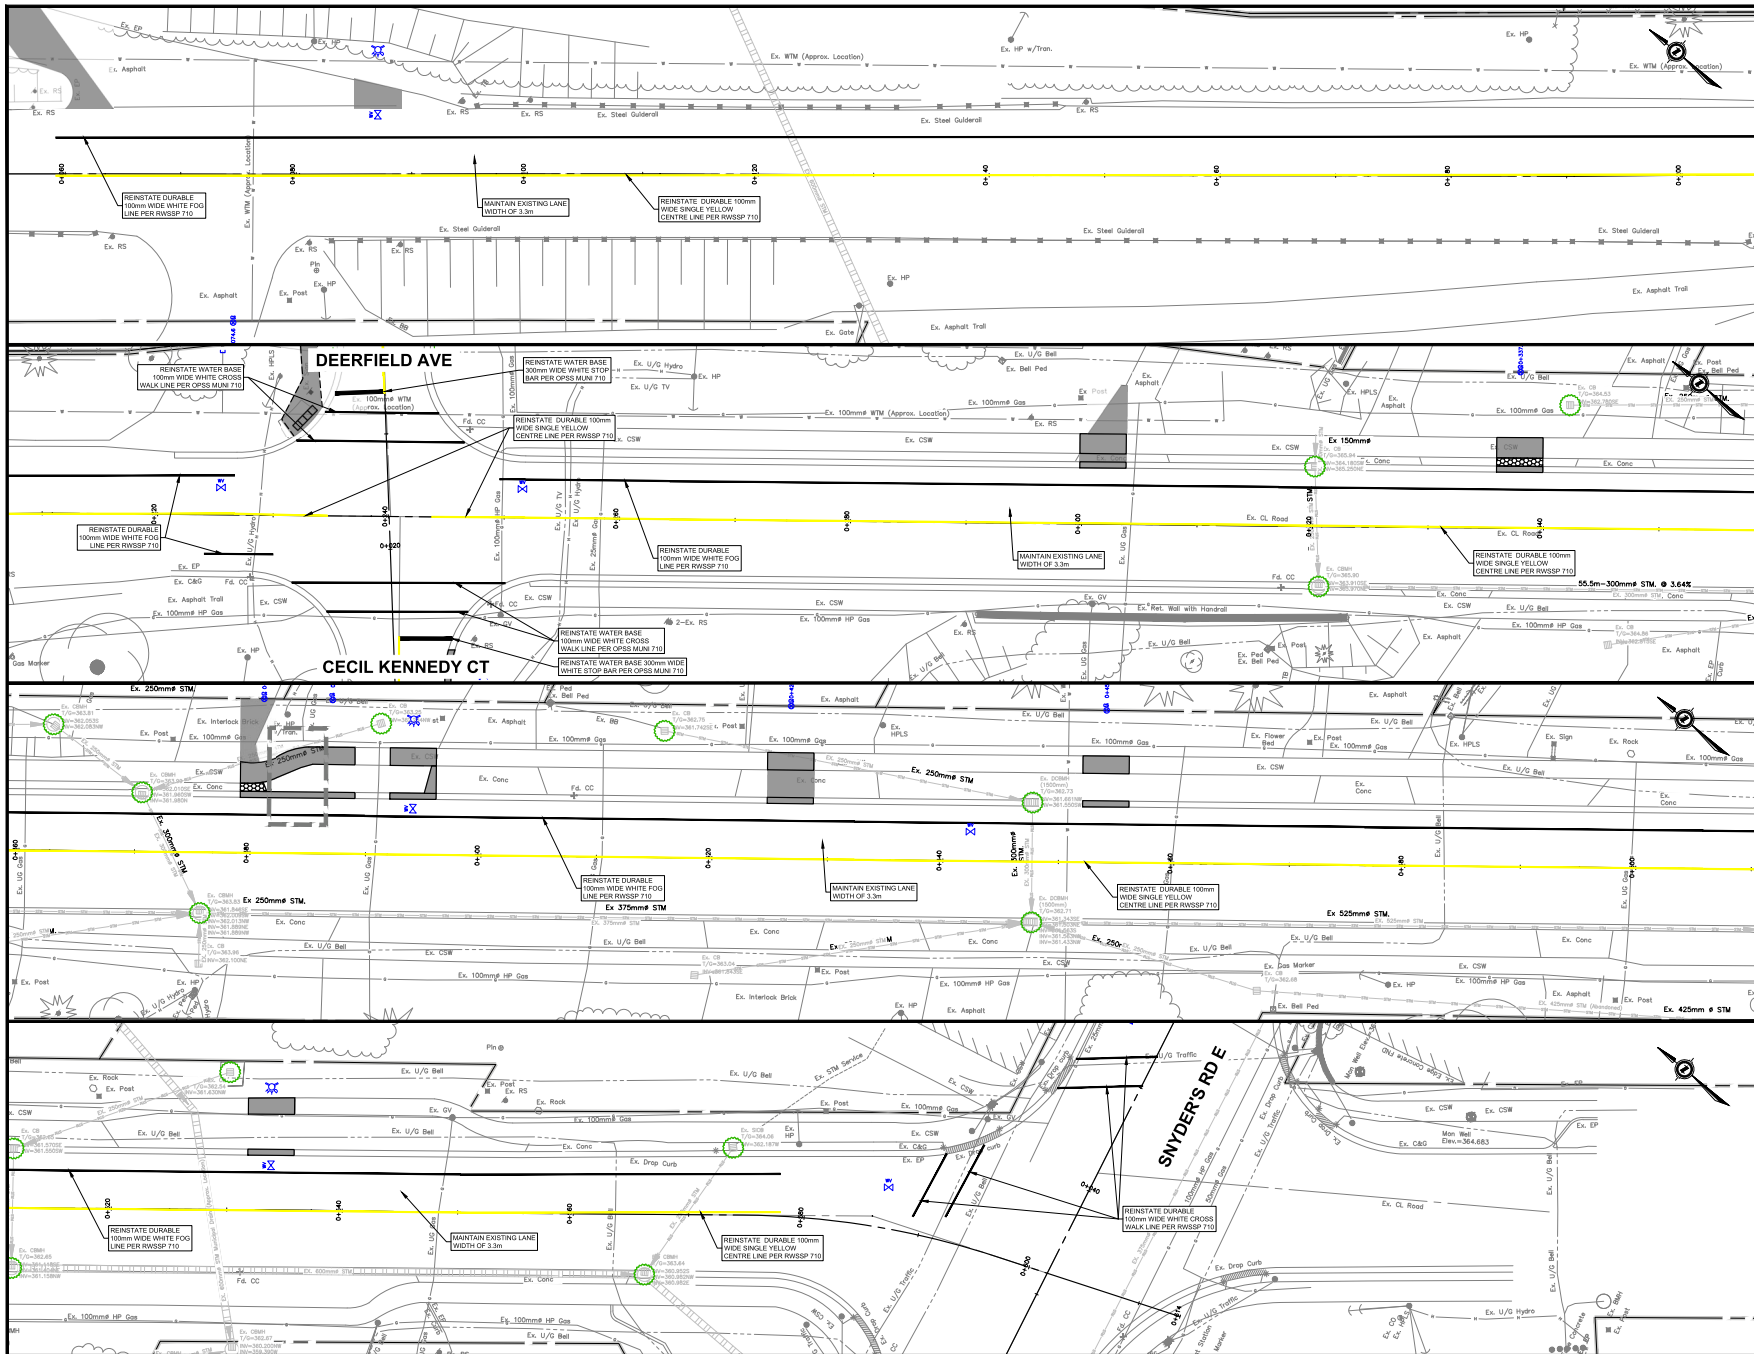

KEY PLAN

GENERAL NOTES

- THE POSITION OF POLE LINES, CONDUITS, WATERMANS, SEWERS AND OTHER UNDERGROUND AND ABOVE GROUND UTILITIES AND STRUCTURES ARE NOT NECESSARILY SHOWN ON THE CONTRACT DRAWINGS AND WHERE SHOWN, THE ACCURACY OF THE POSITION OF SUCH UTILITIES AND STRUCTURES IS NOT GUARANTEED.
- BEFORE STARTING WORK, THE CONTRACTOR(S) WILL PROVE THE POSITION OF ALL SUCH UTILITIES AND STRUCTURES AND WILL ASSUME LIABILITY FOR DAMAGE TO THEM.
- ALL DIMENSIONS ARE IN METRES UNLESS OTHERWISE NOTED.
- ALL DIMENSIONS RELATED TO CURBS ARE FROM BASE OF CURB AT GUTTER.
- STRUCTURES TO BE ABANDONED
- STRUCTURES TO BE REMOVED
- TREES TO BE PROTECTED
- TREES TO BE REMOVED
- SEDIMENT CONTROL REQUIRED
- EX. TACTILE WARNING PLATE
- PROPOSED TACTILE WARNING PLATE
- EX. ELEVATION
- PROP. ELEVATION
- PIPE INSULATION

GEODETIC BENCHMARK ELEV. = 365.566

BM 8885 RRM 371. TABLET SET IN CONC. RETAINING WALL ALONG TOP OF BRIDGE CARRYING RD TO OVER HWY 78. TABLET IS SET IN W FACE ON S END OF WALL AT END OF STEEL GUIDE RAIL, 5.2m ABOVE CHAMFER AND 0.4m OF S END OF WALL.

MUNICIPAL SERVICES:

- EXISTING SANITARY SEWER
- EXISTING WATER MAIN
- PROPOSED SANITARY SEWER
- PROPOSED FIBRE SEWER
- PROPOSED WATER MAIN

UTILITIES:

- BELL TELEPHONE
- ENRIDGE GAS
- HYDRO
- RODGERS COMMUNICATIONS

No.	DESCRIPTION	DATE	BY
1	ISSUED FOR TENDER	MAY 15/28	JRS

REVISIONS



NOTRE DAME DRIVE





WATER SYSTEM REPLACEMENT

CONTRACT RFT2026-06

NOTRE DAME DRIVE
STA. 0+050 TO 0+614

PAVEMENT MARKING PLAN

SCALE: HORIZ 1:200 VERT 1:10	ENGINEERS STAMP
DATE: MAY 15, 2028	
DRAWN BY: J.S.	
DESIGNED BY: J.S.	
REVIEWED BY: D.K.	
SHEET: 21 OF 28	

    

GENERAL NOTES

THE POSITION OF POLE LINES, CONDUITS, WATERMAINS, SEWERS AND OTHER UNDERGROUND AND ABOVE GROUND UTILITIES AND STRUCTURES ARE NOT NECESSARILY SHOWN ON THE CONTRACT DRAWINGS, AND WHERE SHOWN, THE ACCURACY OF THE POSITION OF SUCH UTILITIES AND STRUCTURES IS NOT GUARANTEED.

BEFORE STARTING WORK, THE CONTRACTOR(S) WILL PROVE THE POSITION OF ALL SUCH UTILITIES AND STRUCTURES AND WILL ASSUME LIABILITY FOR DAMAGE TO THEM.

ALL DIMENSIONS ARE IN METRES UNLESS OTHERWISE NOTED.

ALL DIMENSIONS RELATED TO CURB ARE FROM BASE OF CURB AT GUTTER.

- | | | | |
|---|----------------------------|--|----------------------------------|
|  | STRUCTURES TO BE ABANDONED |  | EX. TACTILE WARNING PLATE |
|  | STRUCTURES TO BE REMOVED |  | PROPOSED TACTILE WARNING PLATE |
|  | TREES TO BE PROTECTED | 361.540
 | EX. ELEVATION
PROP. ELEVATION |
|  | TREES TO BE REMOVED | /// | PIPE INSULATION |
|  | SEDIMENT CONTROL REQUIRED | | |

GEODETIC BENCHMARK ELEV. = 365.566

BM W449 RMW 371, TABLET SET IN CONC. RETAINING WALL ALONG TOP BRIDGE CARRYING REG RD 12 OVER HWY 7/B. TABLET IS SET IN WY FACE S END OF WALL AT END OF STEEL GUIDE RAIL, 0.2m ABOVE CHAMFER & 0.4m N OF S END OF WALL.

MUNICIPAL SERVICES

EXISTING SANITARY SEWER
EXISTING STORM SEWER
EXISTING WATER MAIN
PROPOSED SANITARY SEWER
PROPOSED STORM SEWER
PROPOSED WATER MAIN

UTILITIES:

BELL TELEPHONE	_____	B _____
ENBRIDGE GAS	_____	C _____
HYDRO	_____	H _____
HYDRO ONE	_____	HO _____
ROGERS COMMUNICATIONS	_____	TV _____

1	ISSUED FOR TENDER	MAY 15/26	JRS
No.	DESCRIPTION	DATE	BY

REVISIONS



THE CORPORATION OF THE
TOWNSHIP OF WILMOT
INFRASTRUCTURE SERVICES DEPARTMENT

PETERSBURG
WATER SYSTEM REPLACEMENT

CONTRACT RFT2026-06

PETERSBURG

STA. 0+000 TO 0+000

TYPICAL CROSS SECTIONS AND DETAILS

SCALE: _____

HORIZ: 1:100
VERT: 1:50

DATE: _____

MAY 15, 2026

DRAWN BY:
J.S.

DESIGNED BY:

J.S.


















REVIEWED BY:
D.R.

SHEET:

23 OF 28

1
 2
1	2	
---	---	---	---	---	---	---	---	---	----	----	-----	-----	

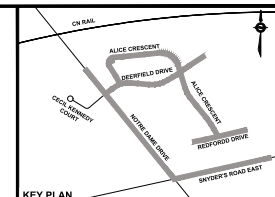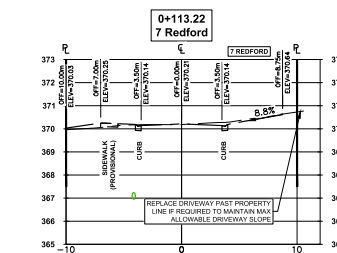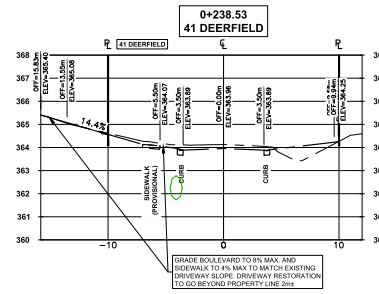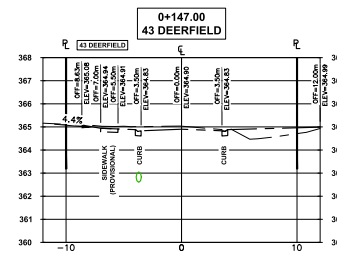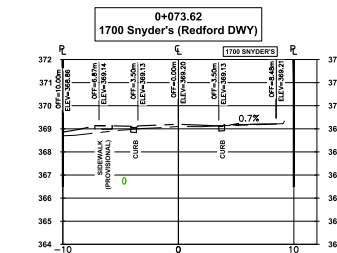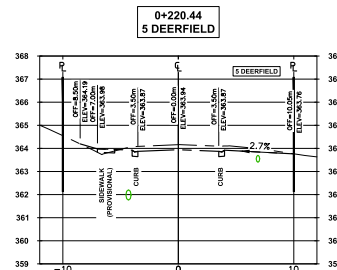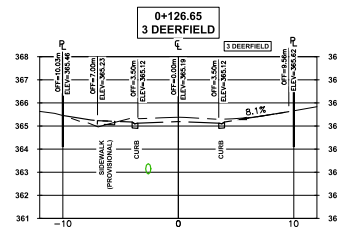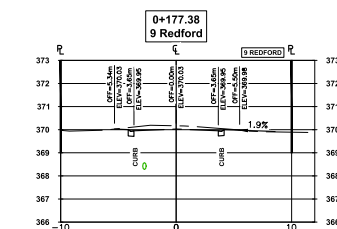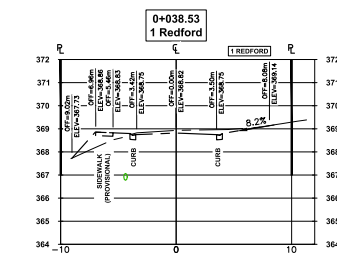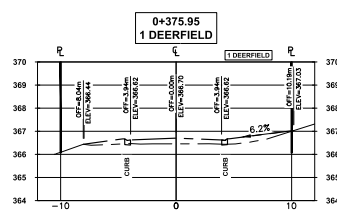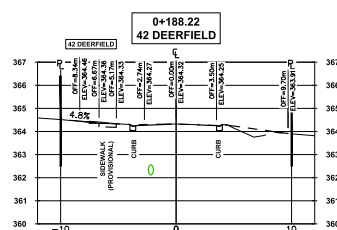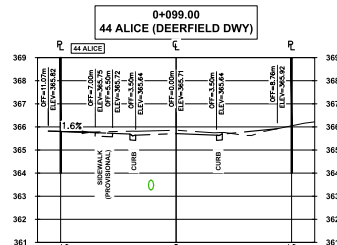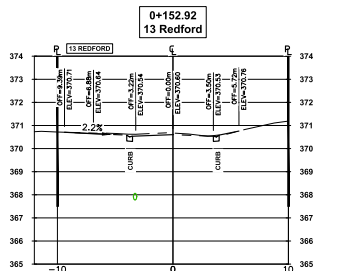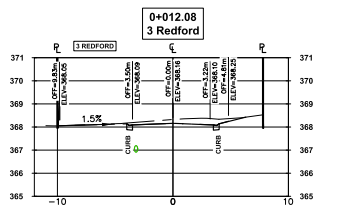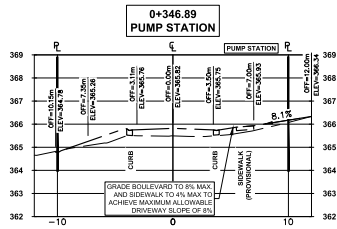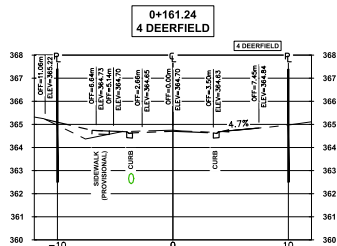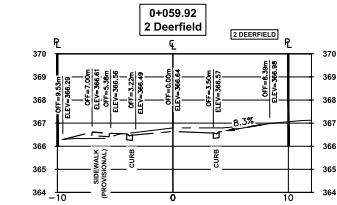

KEY PLAN

GENERAL NOTES

THE POSITION OF POLE LINES, CONDUITS, WATERMANS, SEWERS AND OTHER UNDERGROUND AND ABOVE GROUND UTILITIES AND STRUCTURES ARE NOT NECESSARILY SHOWN ON THE CONTRACT DRAWINGS AND WHERE SHOWN, THE ACCURACY OF THE POSITION OF SUCH UTILITIES AND STRUCTURES IS NOT GUARANTEED.

BEFORE STARTING WORK, THE CONTRACTOR(S) WILL PROVE THE POSITION OF ALL SUCH UTILITIES AND STRUCTURES AND WILL ASSUME LIABILITY FOR DAMAGE TO THEM.

ALL DIMENSIONS ARE IN METRES UNLESS OTHERWISE NOTED.

ALL DIMENSIONS RELATED TO CURBS ARE FROM BASE OF CURB AT GUTTER.

- STRUCTURES TO BE ABANDONED
- STRUCTURES TO BE REMOVED
- TREES TO BE PROTECTED
- TREES TO BE REMOVED
- SEEDMENT CONTROL REQUIRED
- EX. TACTILE WARNING PLATE
- PROPOSED TACTILE WARNING PLATE
- PRO. ELEVATION
- PIPE INSULATION

GEODETIC BENCHMARK ELEV. = 365.566

BM 8888 RM 371. TABLE SET IN CONC. RETAINING WALL ALONG TOP OF BRIDGE CARRYING RED RD TO OVER HWY 78. TABLE IS SET IN FACE ON S END OF WALL AT END OF STEEL GUIDE RAIL, 1.2m ABOVE CHAMFER AND 0.4m N OF S END OF WALL.

MUNICIPAL SERVICES:

EXISTING SANITARY SEWER

EXISTING STORM SEWER

EXISTING WATER MAIN

PROPOSED SANITARY SEWER

PROPOSED STORM SEWER

PROPOSED WATER MAIN

UTILITIES:

BELL TELEPHONE

ENBRIDGE GAS

HYDRO

HYDRO ONE

ROGERS COMMUNICATIONS

No.	DESCRIPTION	DATE	BY
1	ISSUED FOR TENDER	MAY 15/26	JRS

REVISIONS



DEERFIELD AVE. & REDFORD DR.

WATER SYSTEM REPLACEMENT






















CONTRACT RFT2026-06

DEERFIELD AVE. & REDFORD DR.

STA. 0+000 TO 0+000

DRIVEWAY CROSS SECTIONS

SCALE:	HORIZ: 1:200	VERT: 1:50
DATE:	MAY 15, 2026	ENGINEER'S STAMP
DRAWN BY:	J.S.	
DESIGNED BY:	J.S.	
REVIEWED BY:	D.R.	
SHEET:	24 OF 28	

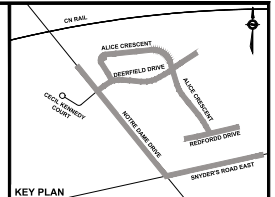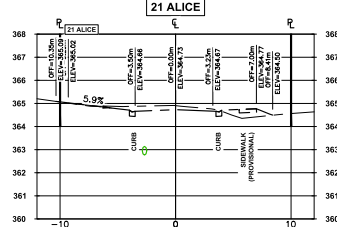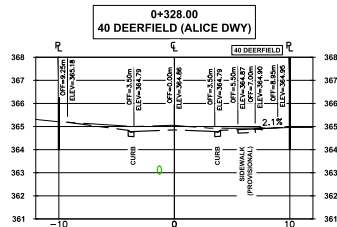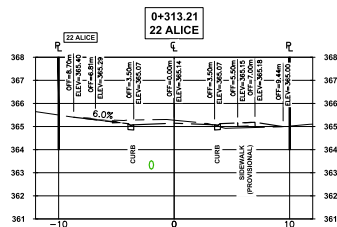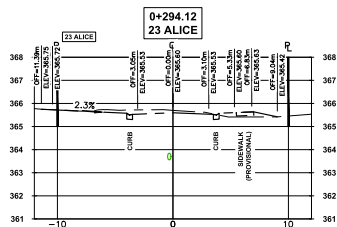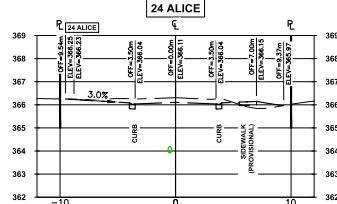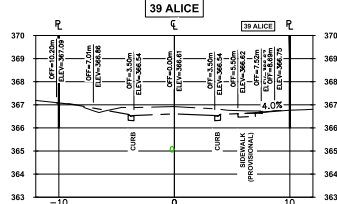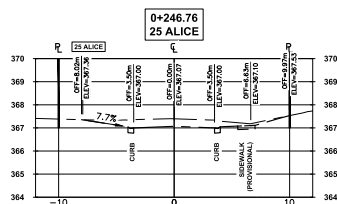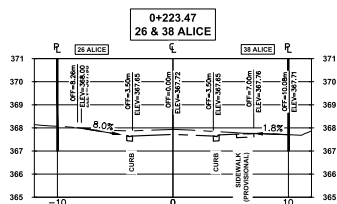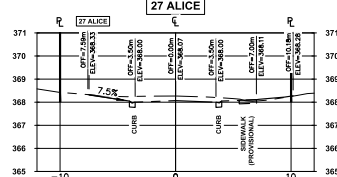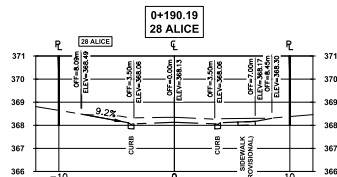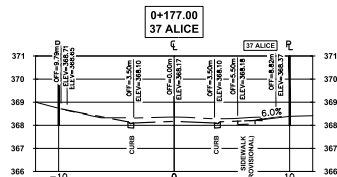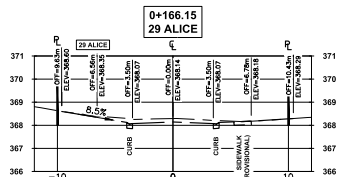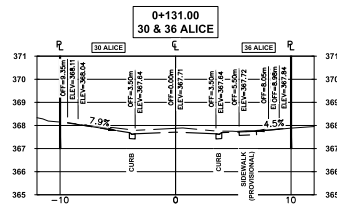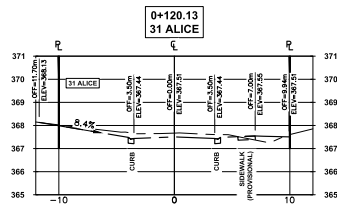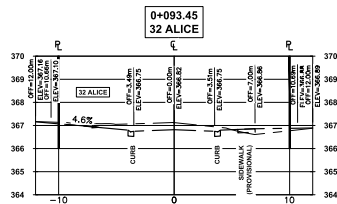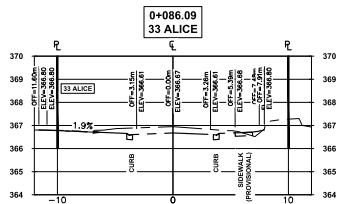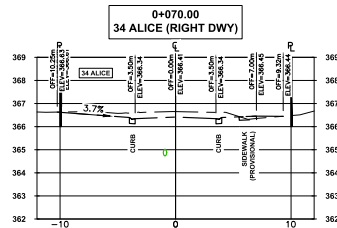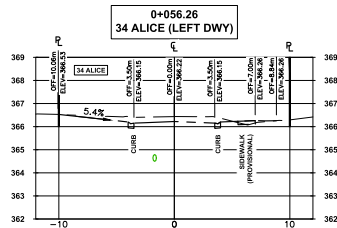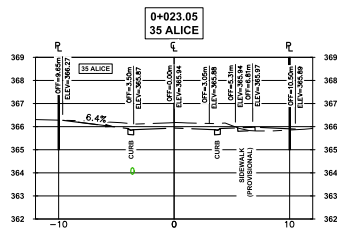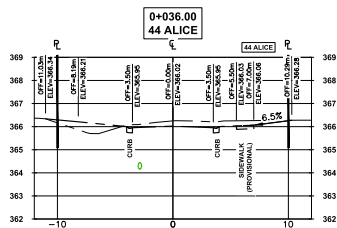

KEY PLAN

GENERAL NOTES

THE POSITION OF POLE LINES, CONDUITS, WATERMANS, SEWERS AND OTHER UNDERGROUND AND ABOVE GROUND UTILITIES AND STRUCTURES ARE NOT NECESSARILY SHOWN ON THE CONTRACT DRAWINGS AND WHERE SHOWN, THE ACCURACY OF THE POSITION OF SUCH UTILITIES AND STRUCTURES IS NOT GUARANTEED.

BEFORE STARTING WORK, THE CONTRACTOR(S) WILL PROVE THE POSITION OF ALL SUCH UTILITIES AND STRUCTURES AND WILL ASSUME LIABILITY FOR DAMAGE TO THEM.

ALL DIMENSIONS ARE IN METRES UNLESS OTHERWISE NOTED.

ALL DIMENSIONS RELATED TO CURBS ARE FROM BASE OF CURB AT GUTTER.

- STRUCTURES TO BE ABANDONED
- STRUCTURES TO BE REMOVED
- TREES TO BE PROTECTED
- TREES TO BE REMOVED
- SEEDING CONTROL REQUIRED
- EX. TACTILE WARNING PLATE
- PROPOSED TACTILE WARNING PLATE
- EX. ELEVATION
- PROF. ELEVATION
- PIPE INSULATION

GEODETIC BENCHMARK ELEV. = 365.566

BM 8885 8886 371. TABLE SET IN CONC. RETAINING WALL ALONG TOP OF BRIDGE CARRYING ROAD TO OVER HWY 78. TABLE IS SET IN FACE ON S END OF WALL AT END OF STEEL CURB RAIL, 1.2m ABOVE CHAMFER AND 0.4m N OF S END OF WALL.

MUNICIPAL SERVICES:

EXISTING SANITARY SEWER

EXISTING STORM SEWER

EXISTING WATER MAIN

PROPOSED SANITARY SEWER

PROPOSED STORM SEWER

PROPOSED WATER MAIN

UTILITIES:

BELL TELEPHONE

ENRIDGE GAS

HYDRO

HYDRO

ROGERS COMMUNICATIONS

No.	DESCRIPTION	DATE	BY
1	ISSUED FOR TENDER	MAY 15/26	JRS

REVISIONS




ALICE CRESCENT WATER SYSTEM REPLACEMENT CONTRACT RFT2026-06

ALICE CRESCENT
STA. 0+021 TO 0+338

DRIVEWAY CROSS SECTIONS

SCALE:	HORIZ 1:200 VERT. 1:50
DATE:	MAY 15, 2026
DRAWN BY:	J.S.
DESIGNED BY:	J.S.
REVIEWED BY:	D.R.
SHEET:	25 OF 28

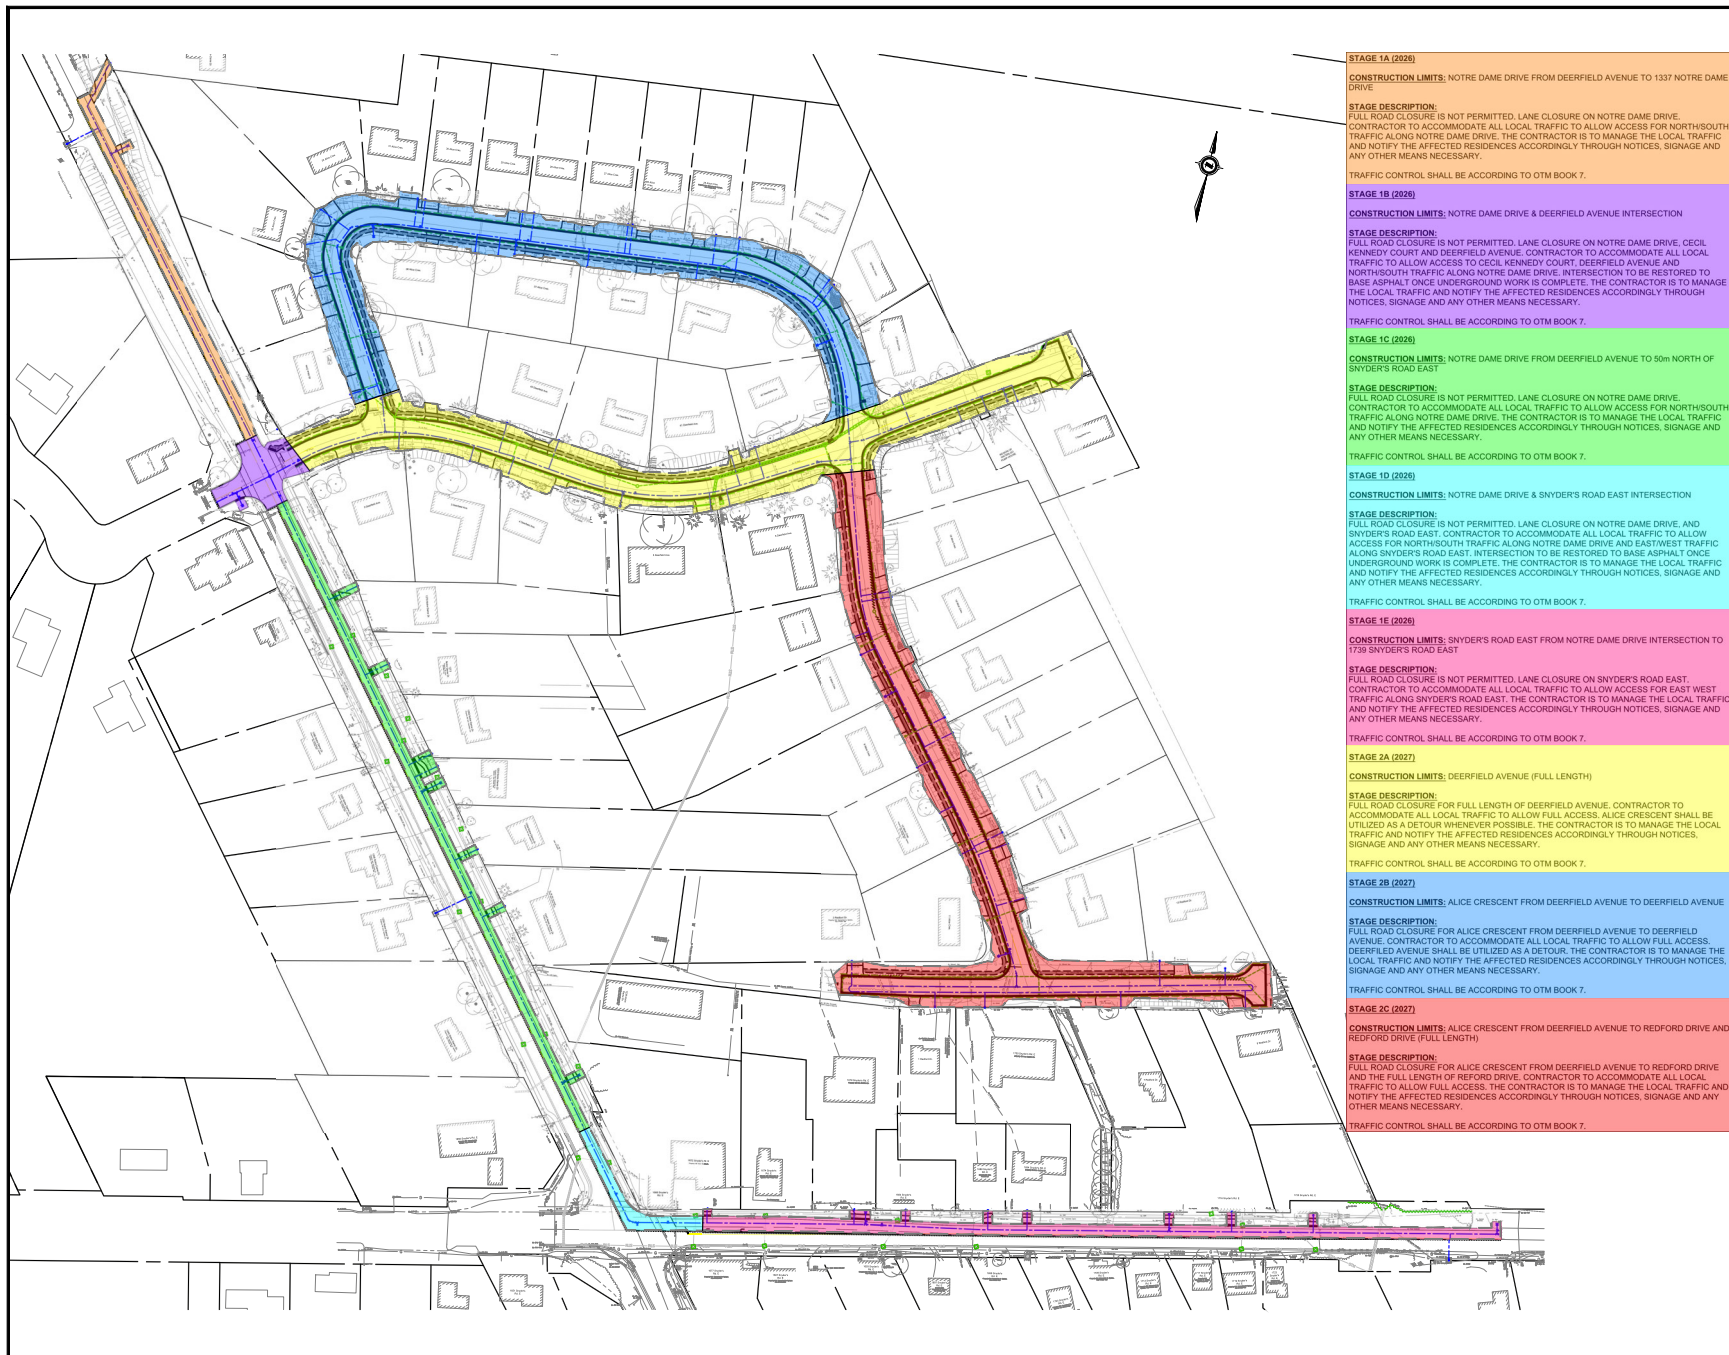

STAGE 1A (2026) CONSTRUCTION LIMITS: NOTRE DAME DRIVE FROM DEERFIELD AVENUE TO 1337 NOTRE DAME DRIVE STAGE DESCRIPTION: FULL ROAD CLOSURE IS NOT PERMITTED. LANE CLOSURE ON NOTRE DAME DRIVE. CONTRACTOR TO ACCOMMODATE ALL LOCAL TRAFFIC TO ALLOW ACCESS FOR NORTHSOUTH TRAFFIC ALONG NOTRE DAME DRIVE. THE CONTRACTOR IS TO MANAGE THE LOCAL TRAFFIC AND NOTIFY THE AFFECTED RESIDENCES ACCORDINGLY THROUGH NOTICES, SIGNAGE AND ANY OTHER MEANS NECESSARY. TRAFFIC CONTROL SHALL BE ACCORDING TO OTM BOOK 7.
STAGE 1B (2026) CONSTRUCTION LIMITS: NOTRE DAME DRIVE & DEERFIELD AVENUE INTERSECTION STAGE DESCRIPTION: FULL ROAD CLOSURE IS NOT PERMITTED. LANE CLOSURE ON NOTRE DAME DRIVE. CECIL KENNEDY COURT AND DEERFIELD AVENUE. CONTRACTOR TO ACCOMMODATE ALL LOCAL TRAFFIC TO ALLOW ACCESS TO CECIL KENNEDY COURT, DEERFIELD AVENUE AND NORTHSOUTH TRAFFIC ALONG NOTRE DAME DRIVE. INTERSECTION TO BE RESTORED TO BASE ASPHALT ONCE UNDERGROUND WORK IS COMPLETE. THE CONTRACTOR IS TO MANAGE THE LOCAL TRAFFIC AND NOTIFY THE AFFECTED RESIDENCES ACCORDINGLY THROUGH NOTICES, SIGNAGE AND ANY OTHER MEANS NECESSARY. TRAFFIC CONTROL SHALL BE ACCORDING TO OTM BOOK 7.
STAGE 1C (2026) CONSTRUCTION LIMITS: NOTRE DAME DRIVE FROM DEERFIELD AVENUE TO 50m NORTH OF SNYDER'S ROAD EAST STAGE DESCRIPTION: FULL ROAD CLOSURE IS NOT PERMITTED. LANE CLOSURE ON NOTRE DAME DRIVE. CONTRACTOR TO ACCOMMODATE ALL LOCAL TRAFFIC TO ALLOW ACCESS FOR NORTHSOUTH TRAFFIC ALONG NOTRE DAME DRIVE. THE CONTRACTOR IS TO MANAGE THE LOCAL TRAFFIC AND NOTIFY THE AFFECTED RESIDENCES ACCORDINGLY THROUGH NOTICES, SIGNAGE AND ANY OTHER MEANS NECESSARY. TRAFFIC CONTROL SHALL BE ACCORDING TO OTM BOOK 7.
STAGE 1D (2026) CONSTRUCTION LIMITS: NOTRE DAME DRIVE & SNYDER'S ROAD EAST INTERSECTION STAGE DESCRIPTION: FULL ROAD CLOSURE IS NOT PERMITTED. LANE CLOSURE ON NOTRE DAME DRIVE AND SNYDER'S ROAD EAST. CONTRACTOR TO ACCOMMODATE ALL LOCAL TRAFFIC TO ALLOW ACCESS FOR NORTHSOUTH TRAFFIC ALONG NOTRE DAME DRIVE AND EASTWEST TRAFFIC ALONG SNYDER'S ROAD EAST. INTERSECTION TO BE RESTORED TO BASE ASPHALT ONCE UNDERGROUND WORK IS COMPLETE. THE CONTRACTOR IS TO MANAGE THE LOCAL TRAFFIC AND NOTIFY THE AFFECTED RESIDENCES ACCORDINGLY THROUGH NOTICES, SIGNAGE AND ANY OTHER MEANS NECESSARY. TRAFFIC CONTROL SHALL BE ACCORDING TO OTM BOOK 7.
STAGE 1E (2026) CONSTRUCTION LIMITS: SNYDER'S ROAD EAST FROM NOTRE DAME DRIVE INTERSECTION TO 1739 SNYDER'S ROAD EAST STAGE DESCRIPTION: FULL ROAD CLOSURE IS NOT PERMITTED. LANE CLOSURE ON SNYDER'S ROAD EAST. CONTRACTOR TO ACCOMMODATE ALL LOCAL TRAFFIC TO ALLOW ACCESS FOR EAST WEST TRAFFIC ALONG SNYDER'S ROAD EAST. THE CONTRACTOR IS TO MANAGE THE LOCAL TRAFFIC AND NOTIFY THE AFFECTED RESIDENCES ACCORDINGLY THROUGH NOTICES, SIGNAGE AND ANY OTHER MEANS NECESSARY. TRAFFIC CONTROL SHALL BE ACCORDING TO OTM BOOK 7.
STAGE 2A (2027) CONSTRUCTION LIMITS: DEERFIELD AVENUE (FULL LENGTH) STAGE DESCRIPTION: FULL ROAD CLOSURE FOR FULL LENGTH OF DEERFIELD AVENUE. CONTRACTOR TO ACCOMMODATE ALL LOCAL TRAFFIC TO ALLOW FULL ACCESS. ALICE CRESCENT SHALL BE UTILIZED AS A DETOUR WHENEVER POSSIBLE. THE CONTRACTOR IS TO MANAGE THE LOCAL TRAFFIC AND NOTIFY THE AFFECTED RESIDENCES ACCORDINGLY THROUGH NOTICES, SIGNAGE AND ANY OTHER MEANS NECESSARY. TRAFFIC CONTROL SHALL BE ACCORDING TO OTM BOOK 7.
STAGE 2B (2027) CONSTRUCTION LIMITS: ALICE CRESCENT FROM DEERFIELD AVENUE TO DEERFIELD AVENUE STAGE DESCRIPTION: FULL ROAD CLOSURE FOR ALICE CRESCENT FROM DEERFIELD AVENUE TO DEERFIELD AVENUE. CONTRACTOR TO ACCOMMODATE ALL LOCAL TRAFFIC TO ALLOW FULL ACCESS. DEERFIELD AVENUE SHALL BE UTILIZED AS A DETOUR. THE CONTRACTOR IS TO MANAGE THE LOCAL TRAFFIC AND NOTIFY THE AFFECTED RESIDENCES ACCORDINGLY THROUGH NOTICES, SIGNAGE AND ANY OTHER MEANS NECESSARY. TRAFFIC CONTROL SHALL BE ACCORDING TO OTM BOOK 7.
STAGE 2C (2027) CONSTRUCTION LIMITS: ALICE CRESCENT FROM DEERFIELD AVENUE TO REDFORD DRIVE AND REDFORD DRIVE (FULL LENGTH) STAGE DESCRIPTION: FULL ROAD CLOSURE FOR ALICE CRESCENT FROM DEERFIELD AVENUE TO REDFORD DRIVE AND THE FULL LENGTH OF REDFORD DRIVE. CONTRACTOR TO ACCOMMODATE ALL LOCAL TRAFFIC TO ALLOW FULL ACCESS. THE CONTRACTOR IS TO MANAGE THE LOCAL TRAFFIC AND NOTIFY THE AFFECTED RESIDENCES ACCORDINGLY THROUGH NOTICES, SIGNAGE AND ANY OTHER MEANS NECESSARY. TRAFFIC CONTROL SHALL BE ACCORDING TO OTM BOOK 7.

KEY PLAN

GENERAL NOTES

THE POSITION OF POLE LINES, CONDUITS, WATERMANS, SEWERS AND OTHER UNDERGROUND AND ABOVE GROUND UTILITIES AND STRUCTURES ARE NOT NECESSARILY SHOWN ON THE CONTRACT DRAWINGS, AND WHERE SHOWN, THE ACCURACY OF THE POSITION OF SUCH UTILITIES AND STRUCTURES IS NOT GUARANTEED.

BEFORE STARTING WORK, THE CONTRACTOR(S) WILL PROBE THE POSITION OF ALL SUCH UTILITIES AND STRUCTURES AND WILL ASSUME LIABILITY FOR DAMAGE TO THEM.

ALL DIMENSIONS ARE IN METRES UNLESS OTHERWISE NOTED.

ALL DIMENSIONS RELATED TO CURBS ARE FROM BASE OF CURB AT OUTER.

STRUCTURES TO BE ABANDONED

STRUCTURES TO BE REMOVED

TREES TO BE PROTECTED

TREES TO BE REMOVED

SEEDING CONTROL REQUIRED

EX. TACTILE WARNING PLATE

PROPOSED TACTILE WARNING PLATE

EX. ELEVATION

PROP. ELEVATION

PIPE INSULATION

GEODETIC BENCHMARK ELEV. = 365.566

BM WMS BWM 371, TABLET SET IN CONC. RETAINING WALL ALONG TOP OF BRIDGE CARRYING Rte 10 OVER HWY 78. TABLET IS SET IN FACE ON S END OF WALL AT END OF STEEL GUIDE RAIL, 0.2m ABOVE CHAMFER AND 0.4m N OF S END OF WALL.

MUNICIPAL SERVICES:

EXISTING SANITARY SEWER

EXISTING STORM SEWER

EXISTING WATER MAIN

PROPOSED SANITARY SEWER

PROPOSED STORM SEWER

PROPOSED WATER MAIN

UTILITIES:

BELL TELEPHONE

ENRIDGE GAS

HYDRO ONE

RODGERS COMMUNICATIONS

No.	DESCRIPTION	DATE	BY
1	ISSUED FOR TENDER	MAY 15, 2026	JPS

REVISIONS

THE CORPORATION OF THE
TOWNSHIP OF WILMOT
INFRASTRUCTURE SERVICES DEPARTMENT

PETERSBURG

WATER SYSTEM REPLACEMENT

CONTRACT RFT2026-06

PETERSBURG

STA. 0+000 TO 0+000

CONSTRUCTION STAGING PLAN

SCALE: HORIZ. 1:1000
VERT. 1:100

DATE: MAY 15, 2026

DRAWN BY: J.S.

DESIGNED BY: J.S.

REVIEWED BY: D.R.

SHEET: 27 OF 28

ENGINEERS STAMP

