




PROPOSED LINIER SERVICING

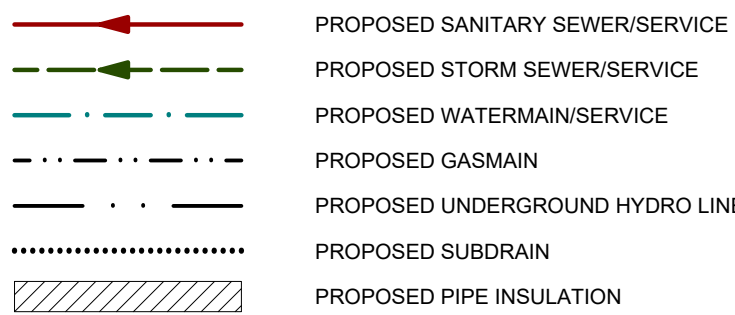


PROPOSED STANARD STRUCTURES

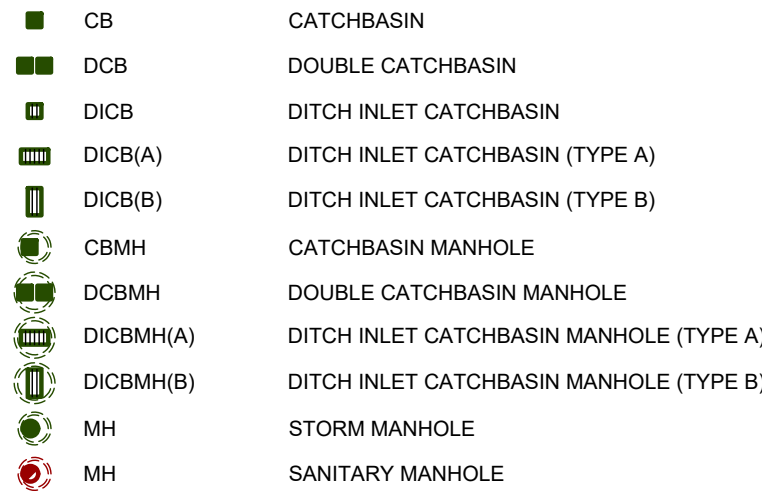

PROPOSED STORM HEADWALLS

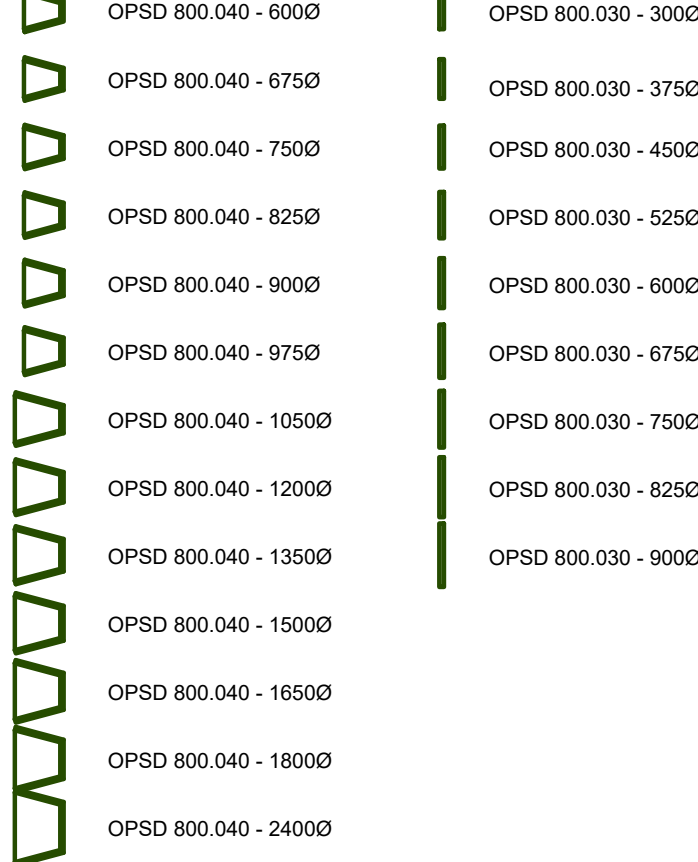

PROPOSED WATERMAIN FITTINGS

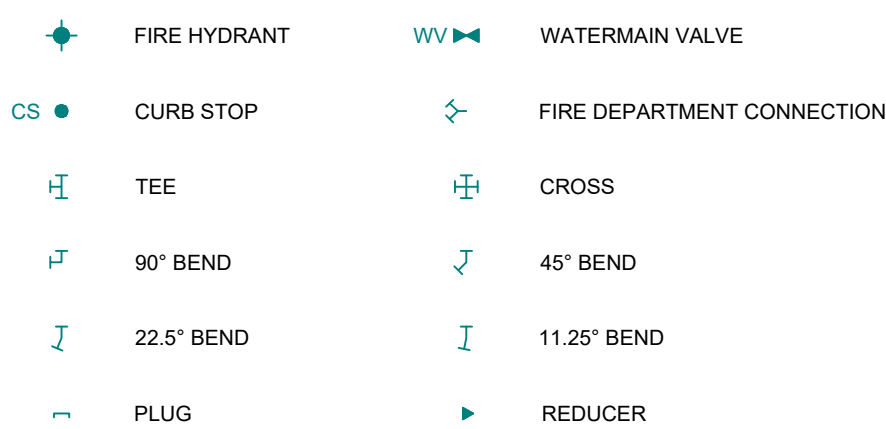

PROPOSED ELECTRICAL STRUCTURES




MATCHLINES


SHEET CX-X
STREET NAME
MATCHLINE

MATCHLINE
STREET NAME
SHEET CX-X


ROAD MARKINGS

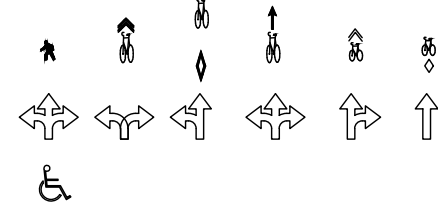


SURFACE FEATURES

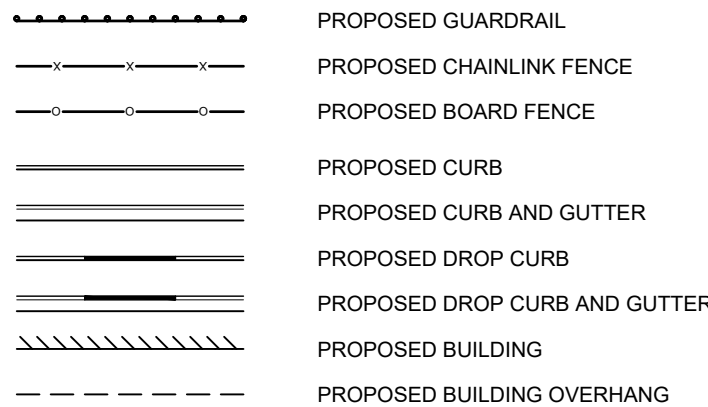


SURFACE FEATURES

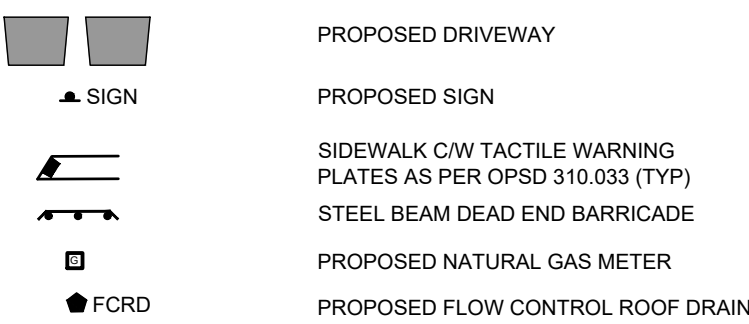


LEGAL FEATURES

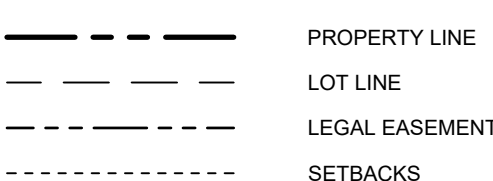

GRADING

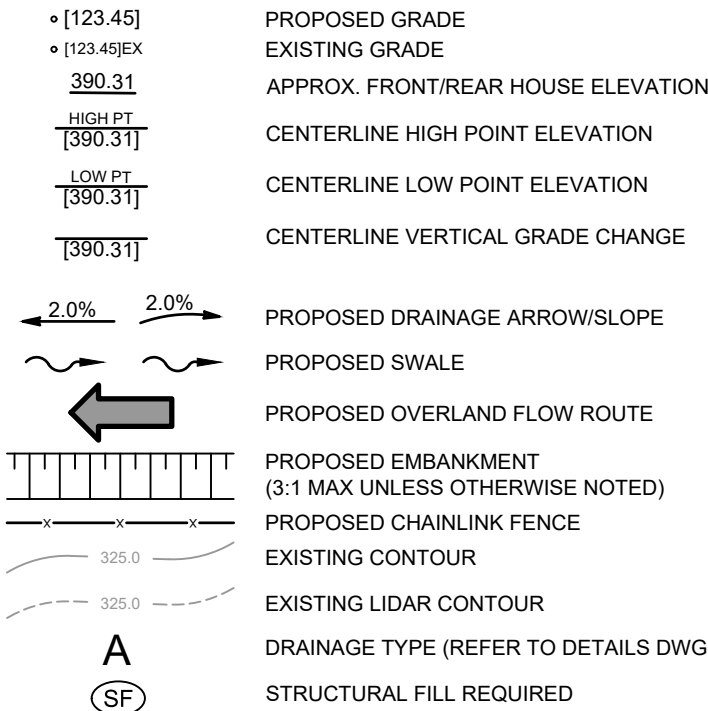

EROSION

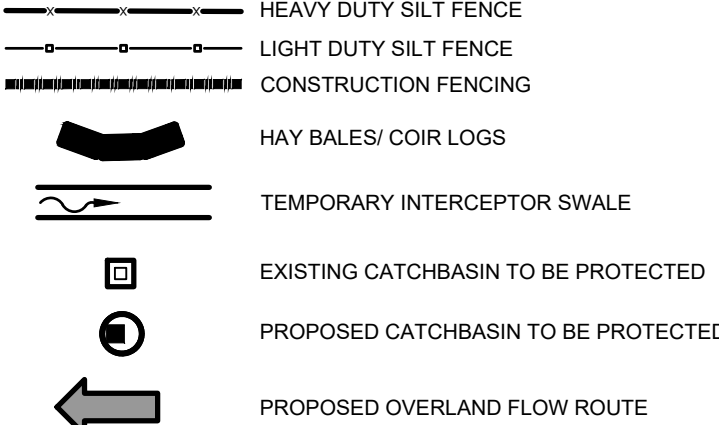


ACCESS ROAD CONSTRUCTION




PARKING AREAS




REMOVALS

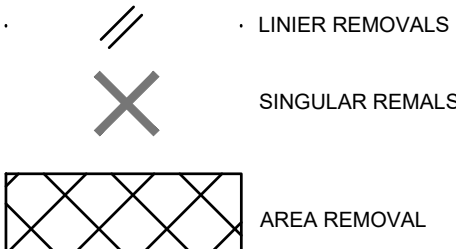


FLOOD LINES

 


SURFACE COVERAGE

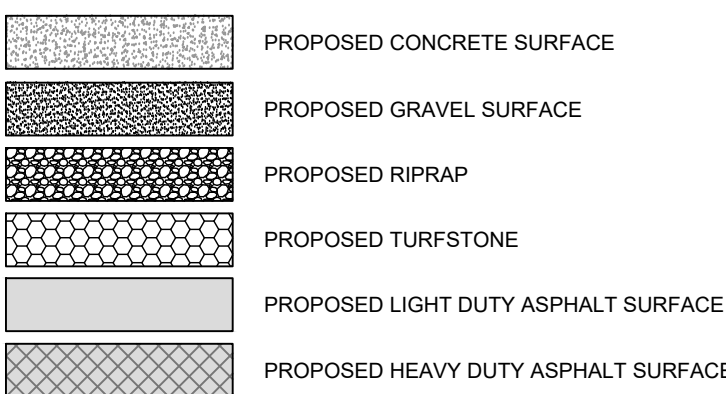


SANITARY AREAS

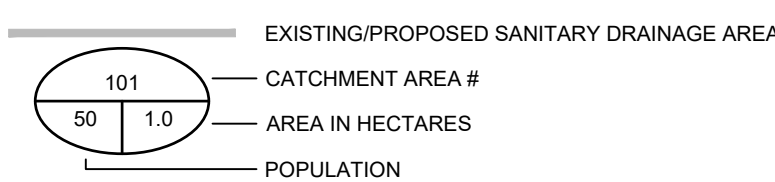


STORM AREAS

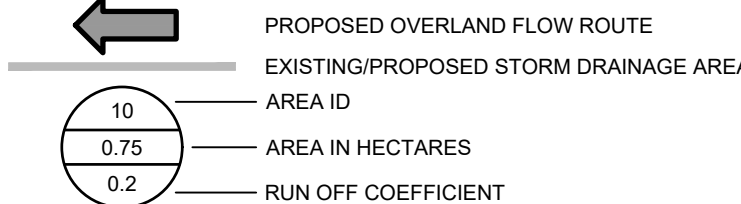


CUT/FILL

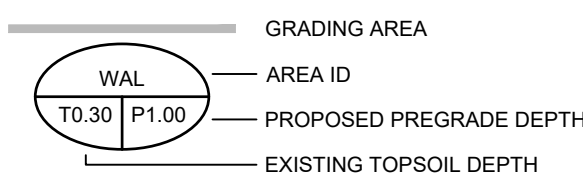


MISCELLANEOUS SYMBOLS

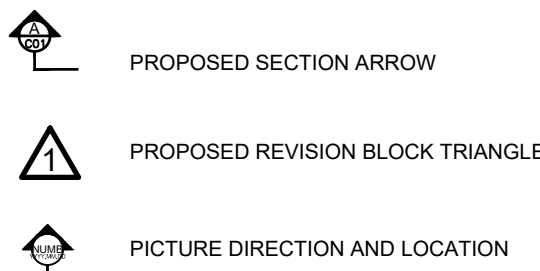



SECTIONS AND PROFILES

 

VERTICAL GEOMETRY POINTS

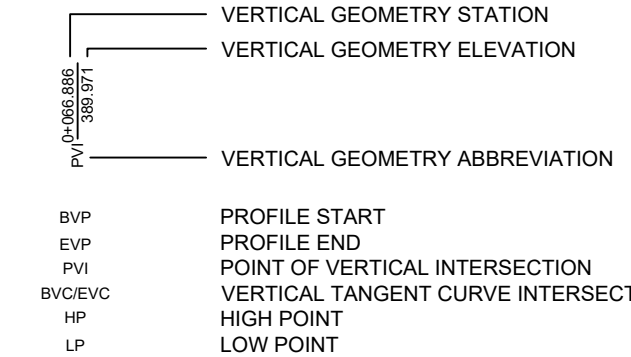

EXISTING SURVEY

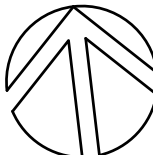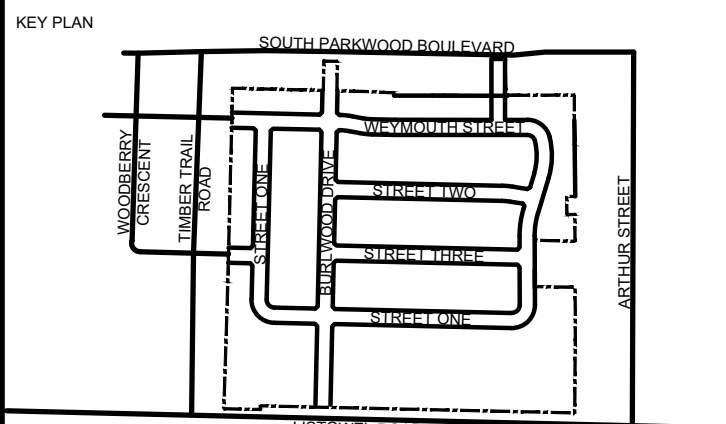

DATE	ISSUANCE	NO.
2025.06.06	ISSUED FOR DRAFT PLAN APPROVAL	

CLIENT
SCHLEGEL URBAN DEVELOPMENTS

PROJECT
SOUTHWOOD 5

1065 Listowel Rd, Elmira, ON

TITLE
LEGEND PLAN

WALTERFEDY
TORONTO | CALGARY | KITCHENER | HAMILTON
800.685.1378 walterfedy.com




REPRODUCTION OR DISTRIBUTION FOR PURPOSES OTHER THAN AUTHORIZED BY WALTERFEDY, A PART OF WF GROUP, IS FORBIDDEN. CONTRACTORS SHALL VERIFY AND BE RESPONSIBLE FOR ALL DIMENSIONS AND CONDITIONS ON THE JOB AND REPORT ANY VARIATIONS FROM THE DIMENSIONS AND CONDITIONS SHOWN ON DRAWINGS TO WALTERFEDY, A PART OF WF GROUP. - DO NOT SCALE THIS DRAWING -

SCALE	N.T.S.	SHEET NO.:
DATE	2025-05-26	C001
PROJECT NO.:	2022-0374-10	
DRAWN BY	KDB/UBM	
CHECKED BY	MN/EMW	

TYPICAL AERIAL PHOTO/MAPPING SOURCE: ESRI, MAXAR, GEOEYE, EARTHSTAR GEOGRAPHICS, SPINER/SURBUS DS, USGS, AEROGRIID, IGN, AND THE GIS USER COMMUNIT POWERED BY ESRI

NOTES:
1. LEGAL FABRIC PROVIDED BY VAN HARTEN, DATED DECEMBER 2024.
2. BENCHMARKS
SB LOCATED ON NORTH SIDE OF EXISTING BURLWOOD DRIVE RIGHT-OF-WAY, AT SOUTHWEST CORNER OF MUNICIPAL ADDRESS FOR BURLWOOD DRIVE, N 482625.60, E 34809.00, ELEV = 365.91
HEADWALL LOCATED SOUTH OF INTERSECTION OF BUR OAK DRIVE, AND SOUTH PARKWOOD BOULEVARD, N 482387.70, E 34665.08, ELEV = 363.350
3. CONCEPT PLAN PROVIDED BY GSP, DATED APRIL 2025.
4. ENVIRONMENTAL DISPLINES AND TREE SURVEY PROVIDED BY NRSI, 2025.

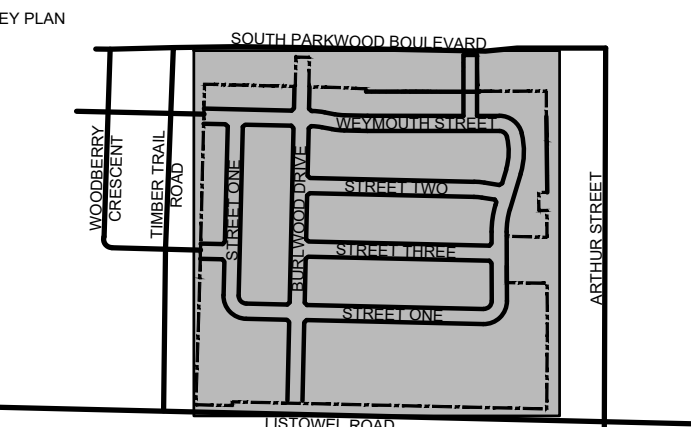

DATE	ISSUANCE	NO.
025.06.06	ISSUED FOR DRAFT PLAN APPROVAL	

	BOREHOLE	EXISTING BOREHOLE LOCATION
	TEST PIT	EXISTING TEST PIT LOCATION
	PIEZOMETER No.	EXISTING PIEZOMETER LOCATION
	EXISTING DECIDUOUS /CONIFEROUS TREE	
		EXISTING TREE DRIP LINE AND/OR VEGETATION LINE
	325.0	EXISTING CONTOUR
	325.0	EXISTING LIDAR CONTOUR
		REMOVALS
		EXISTING EDGE OF WATER
		PROPOSED TREE PROTECTION ZONE (NRSI)
		INSPECTED ROOT ZONES (NRSI)



1065 Listowel Rd, Elmira, ON

WALTERFEDY


TORONTO | CALGARY | **KITCHENER** | HAMILTON

800.685.1378 walterfedy.com




COPYRIGHT © 2025 WalterFedy, A Part of WF Group Inc.

SCALE:	1:1000	SHEET NO: C100
DATE:	2025-06-06	
PROJECT NO.:	2022-0374-10	
DRAWN BY:	KDB/JBM	
CHECKED BY:	MN/EMW	

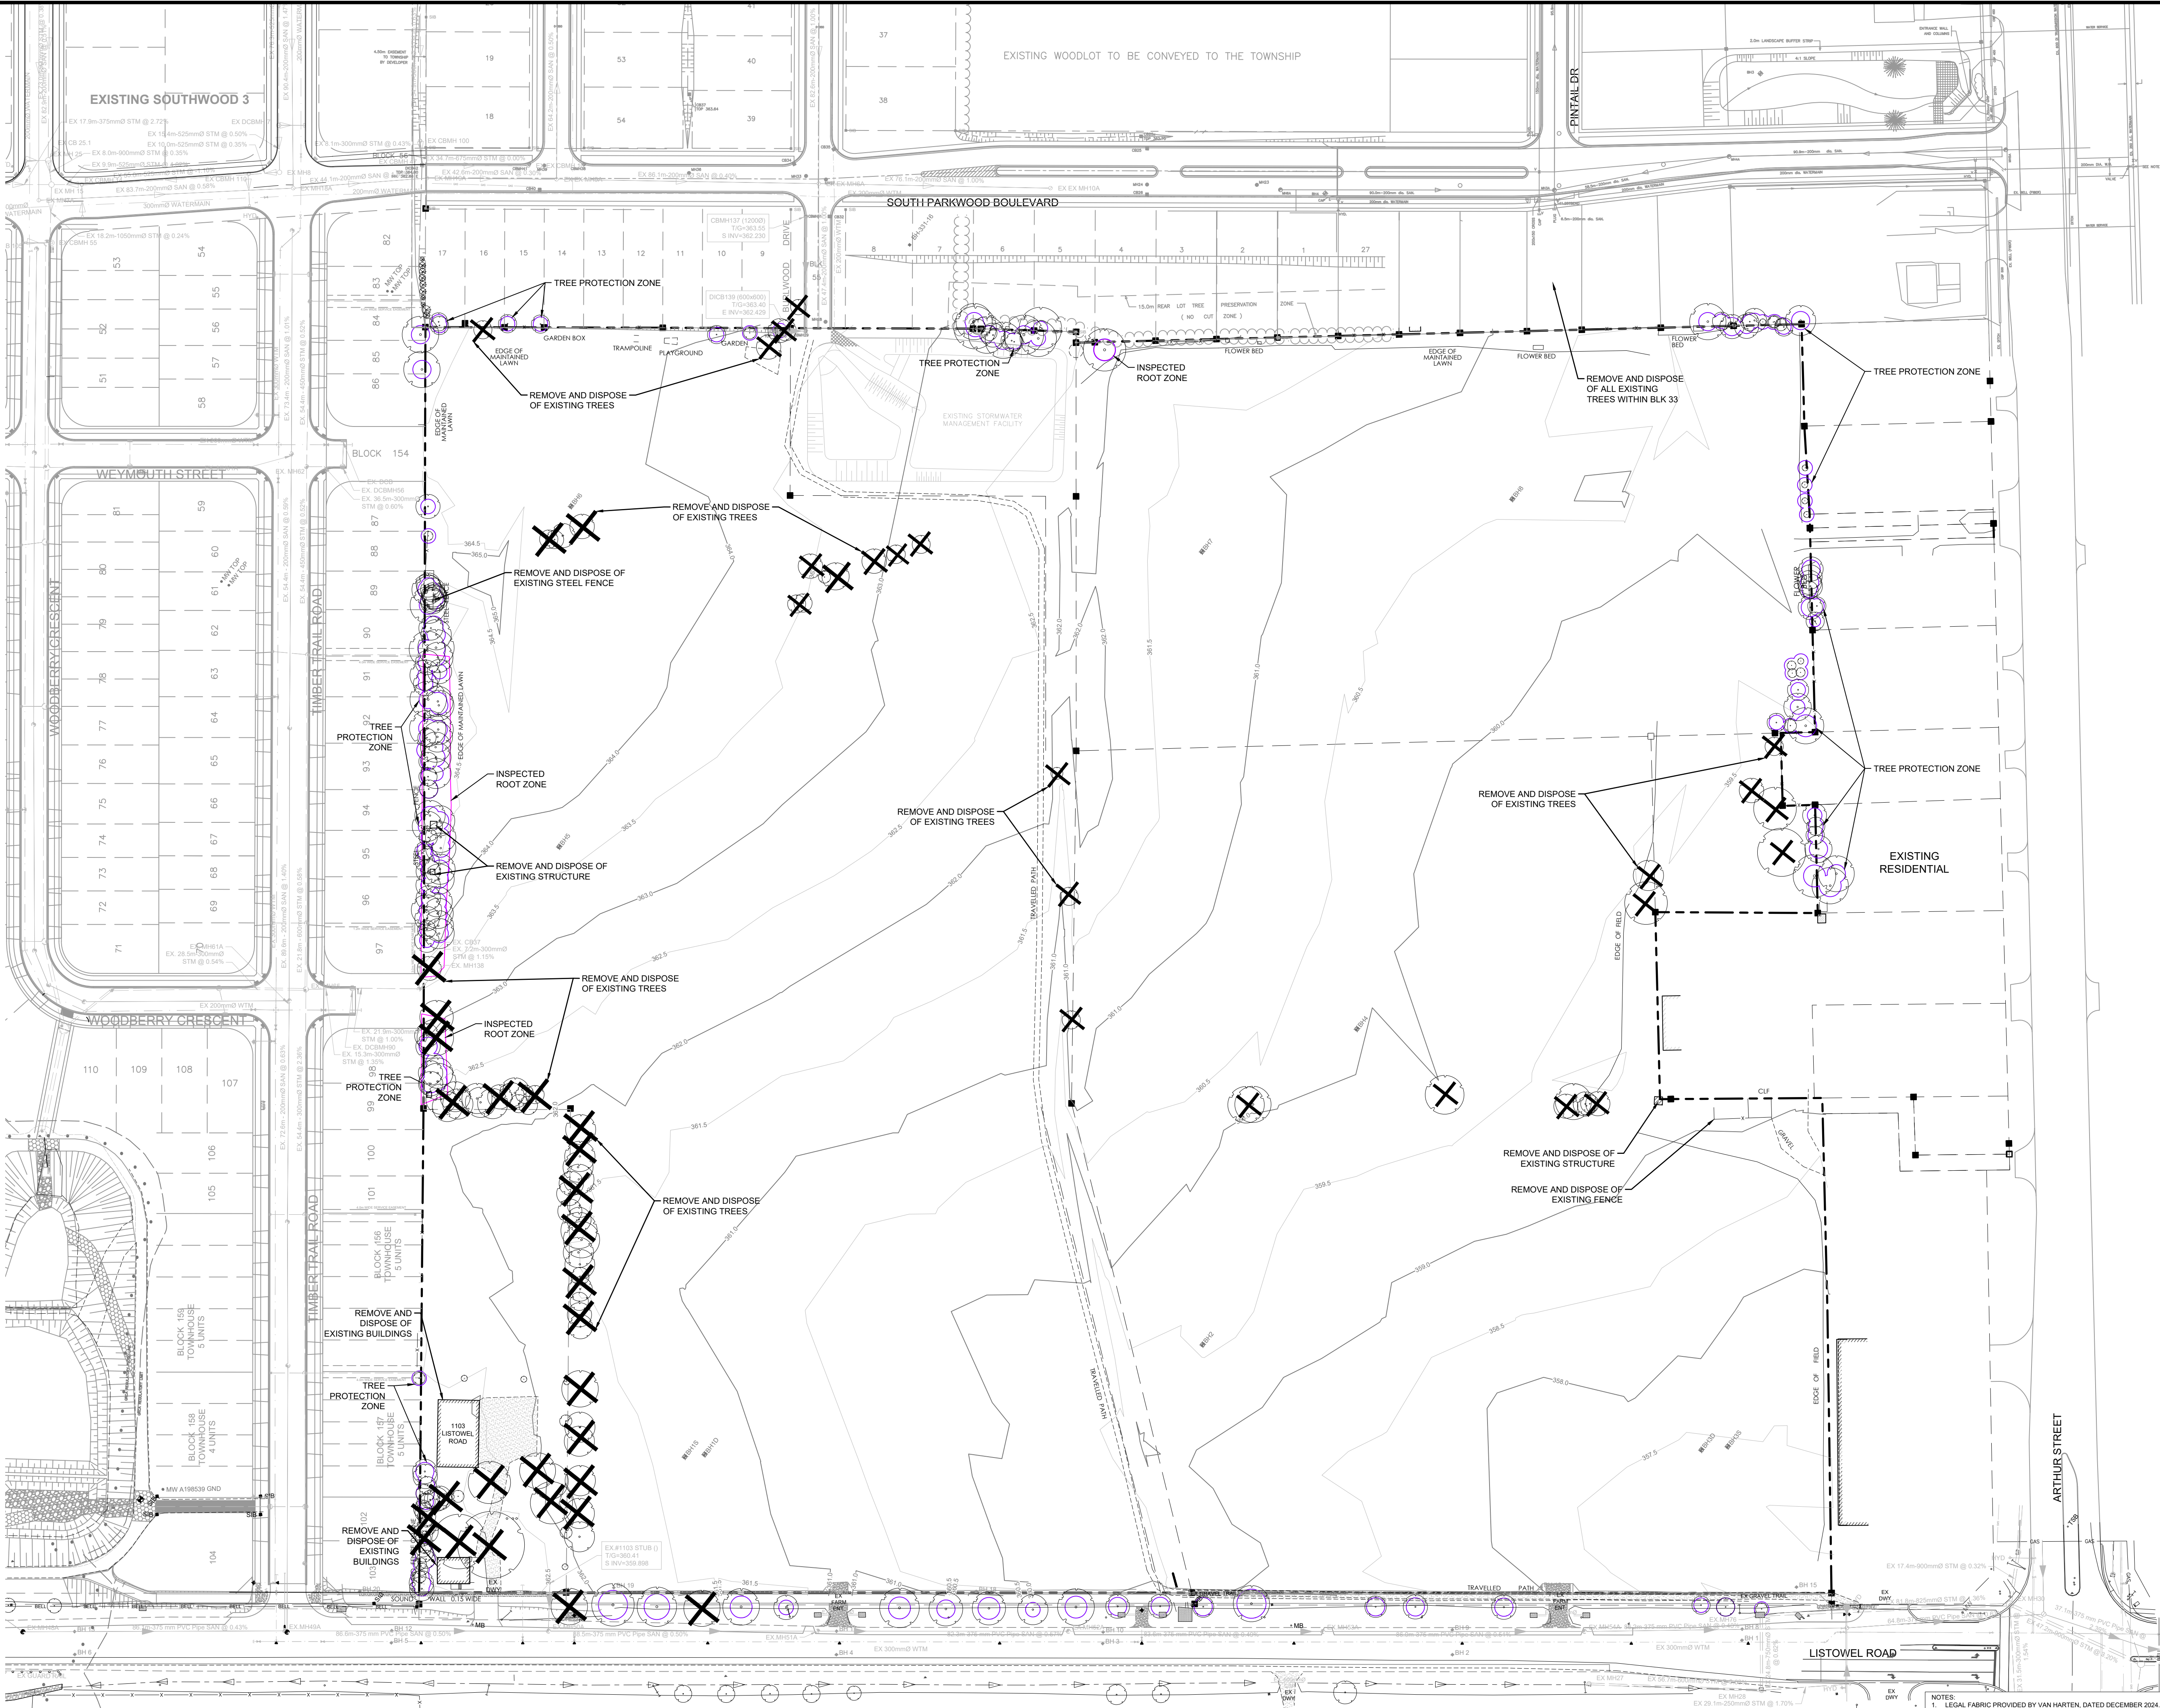

NOTES:

1. LEGAL FABRIC PROVIDED BY VAN HARTEN, DATED DECEMBER 2024.
2. BENCHMARKS
SIB LOCATED ON NORTH SIDE OF EXISTING BURLWOOD DRIVE RIGHT-OF-WAY, A SOUTHWEST CORNER OF MUNICIPAL ADDRESS #29 BURLWOOD DRIVE, N 482550.00, E 534808.03, ELEV = 363.350
HEADWALL LOCATED SOUTH OF INTERSECTION OF BUR OAK DRIVE, AND SOUTH PARKWOOD BOULEVARD
N 4825397.782, E 534655.084, ELEV = 363.350
3. CONCEPT PLAN PROVIDED BY GSP, DATED APRIL 2025.
4. ENVIRONMENTAL DRIPLINES AND TREE SURVEY PROVIDED BY NSRI, 2025.

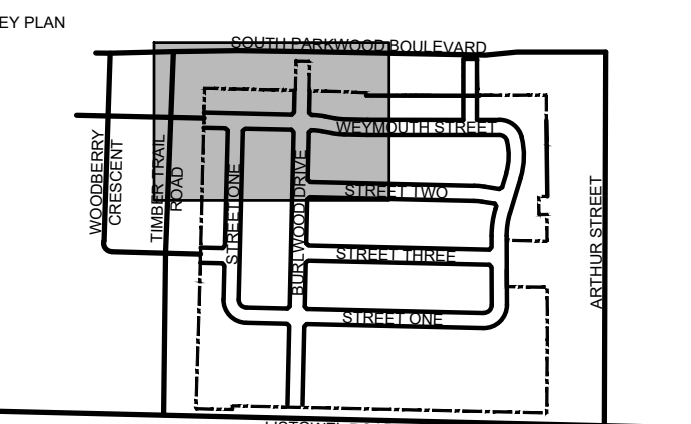

DATE	ISSUANCE	NO.
2025.06.06	ISSUED FOR DRAFT PLAN APPROVAL	

• [123.45] • [123.45]EX	PROPOSED GRADE EXISTING GRADE
	PROPOSED DRAINAGE ARROWS/SLOPE
	PROPOSED SWALE
	PROPOSED OVERLAND FLOW ROUTE
	PROPOSED EMBANKMENT (3:1 MAX UNLESS OTHERWISE NOTED)
	PROPOSED CHAINLINK FENCE
	EXISTING CONTOUR
	EXISTING LIDAR CONTOUR
	PROPOSED CONCRETE SURFACE
	PROPOSED GRAVEL SURFACE
	PROPOSED RIPRAP
	PROPOSED LIGHT DUTY ASPHALT SURFACE
	PROPOSED HEAVY DUTY ASPHALT SURFACE
	PROPOSED TREE PROTECTION ZONE (NRSI)
	INSPECTED ROOT ZONES (NRSI)




COPYRIGHT © 2025 WalterFedy, A Part of WF Group Inc.

SCALE: 1:500	SHEET NO: C200
DATE: 2025-06-06	
PROJECT NO.: 2022-0374-10	
DRAWN BY: KDB/JBM	
CHECKED BY: MN/EMW	

C200

C:\Users\jmillar\OneDrive\Documents\Walterfedy\2022-0374-10_Southwood 5\Project Files\2022-0374-10_GSD_P11_G2_Note_Jordan.Miller_2025-06-09_11:18:15 AM

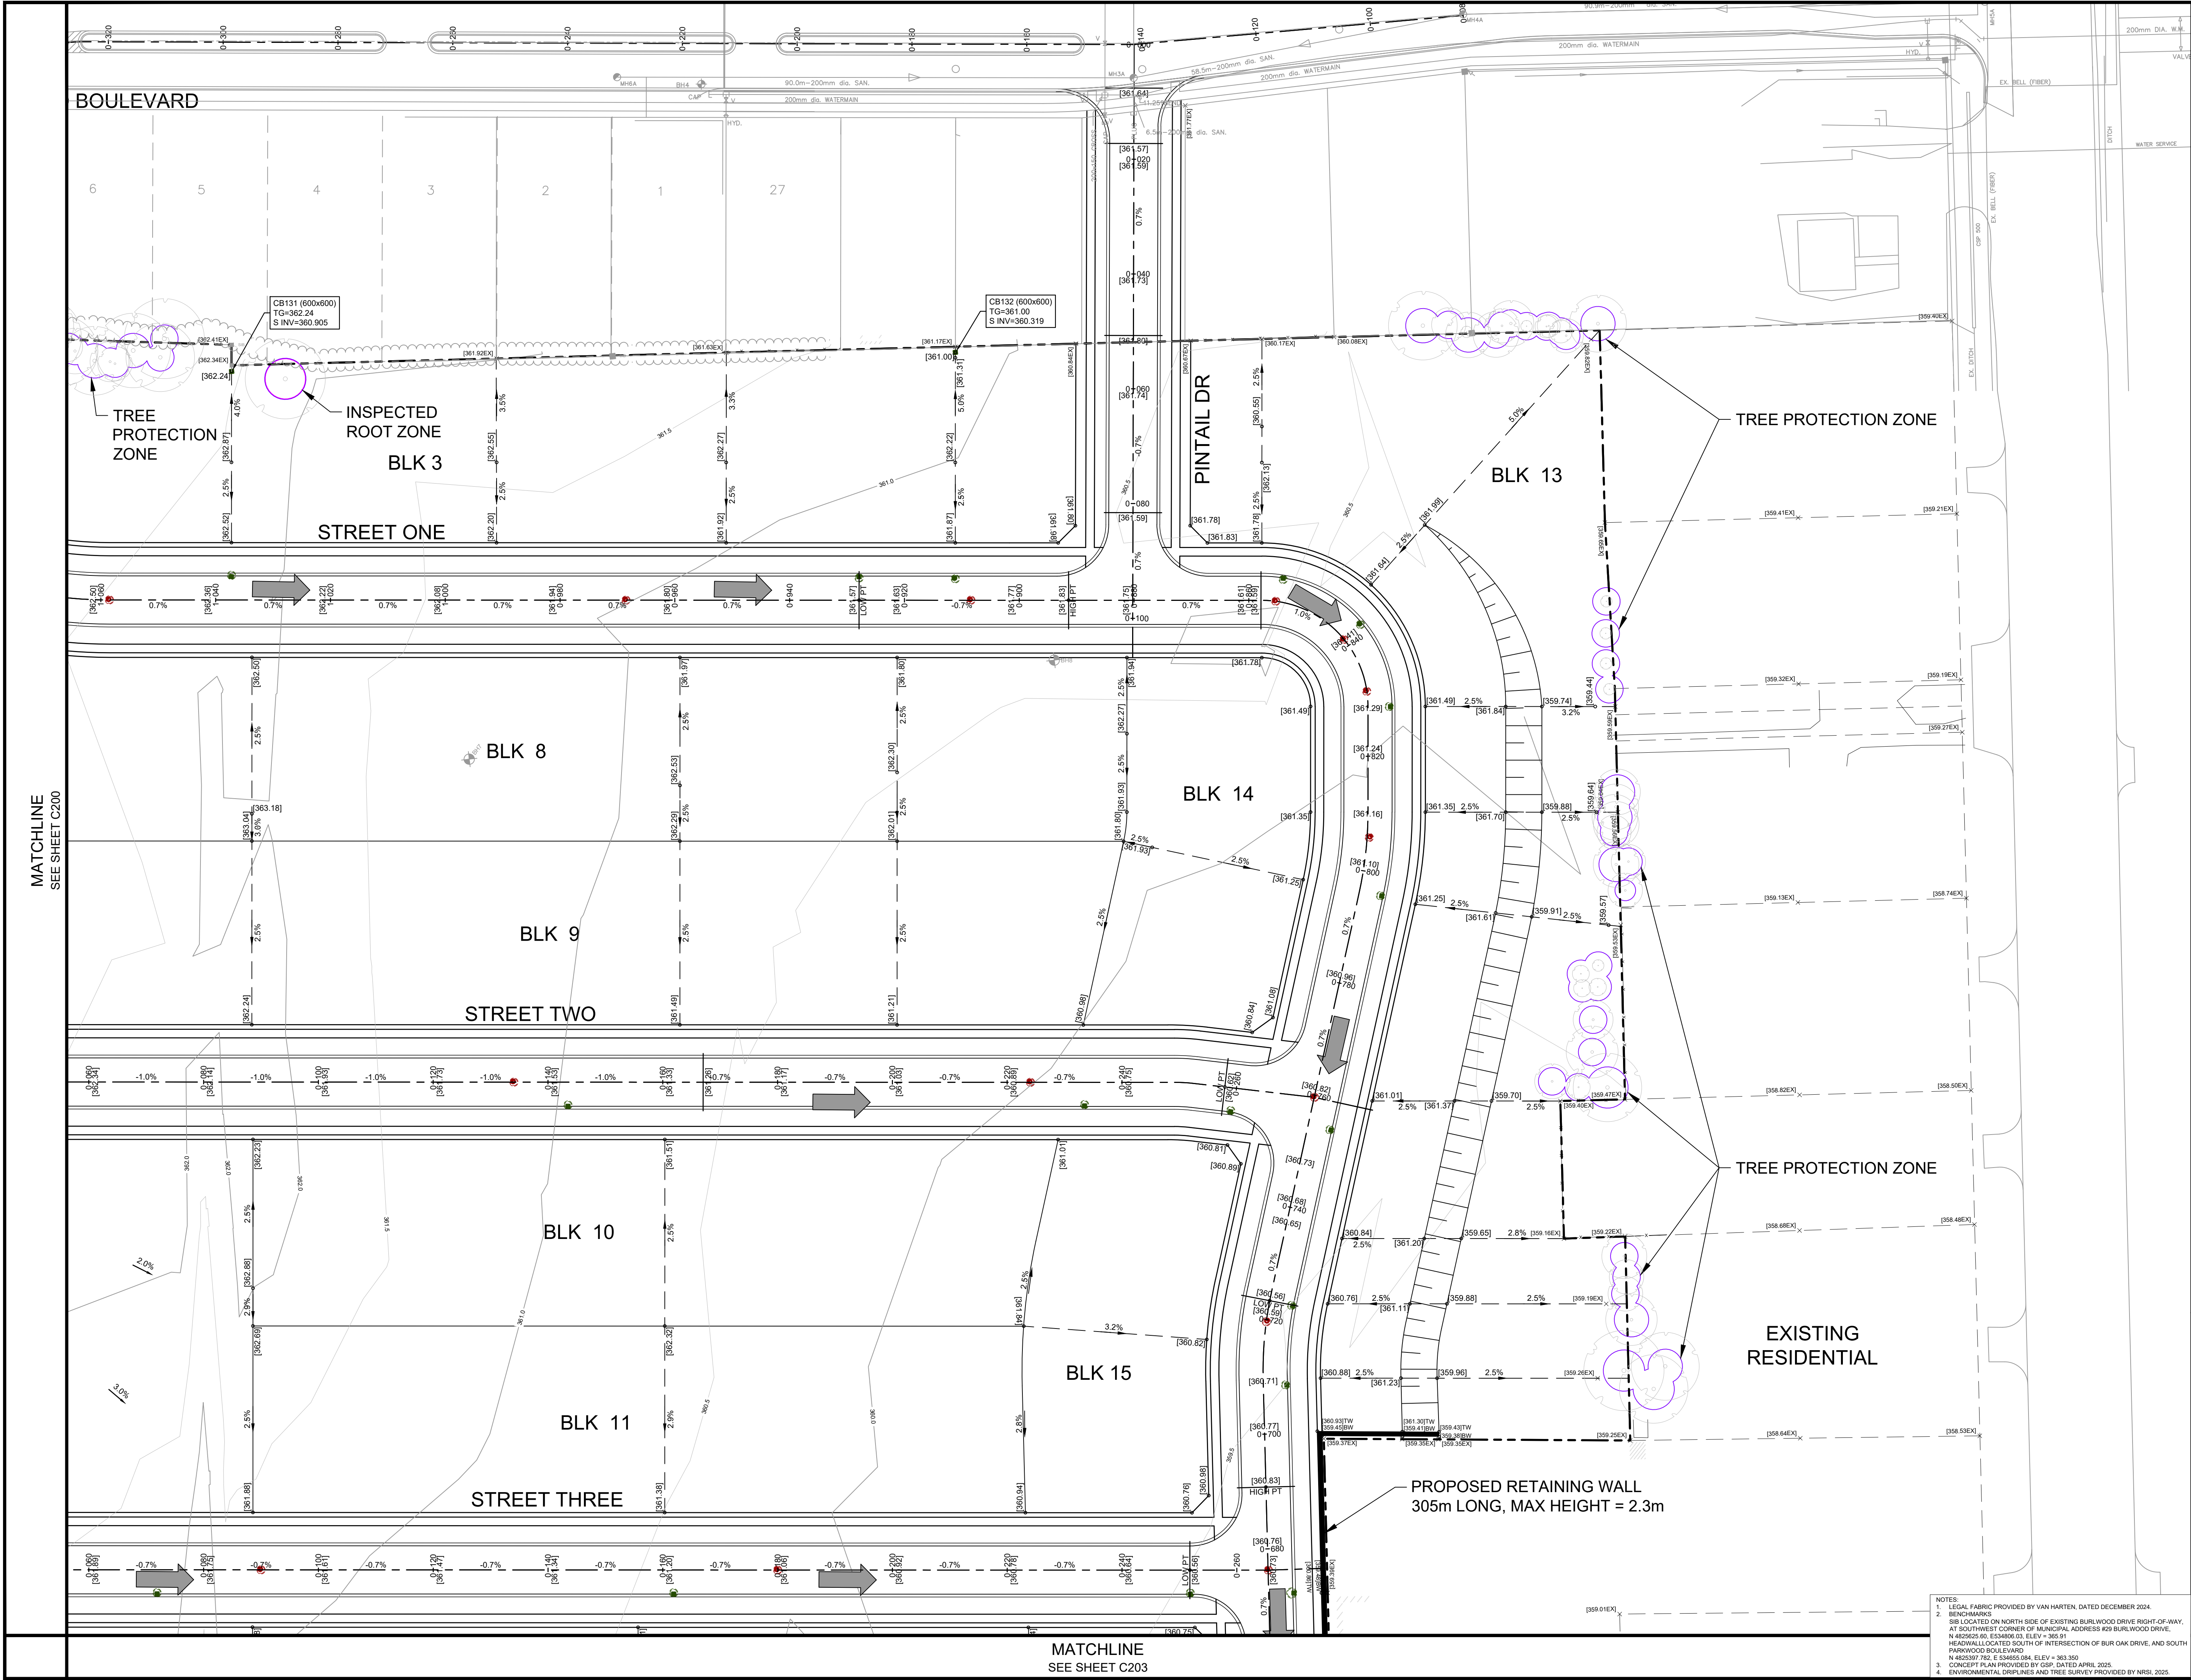

SCHLEGEL URBAN DEVELOPMENTS

KEY PLAN

North

DATE	ISSUANCE	NO.
2025.06.06	ISSUED FOR DRAFT PLAN APPROVAL	

LEGEND

- [123.45] PROPOSED GRADE
- [123.45] EX EXISTING GRADE
- 2.0% 2.0% PROPOSED DRAINAGE ARROW/SLOPE
- PROPOSED SWALE
- PROPOSED OVERLAND FLOW ROUTE
- PROPOSED EMBANKMENT (3:1 MAX UNLESS OTHERWISE NOTED)
- PROPOSED CHAINLINK FENCE
- EXISTING CONTOUR
- EXISTING LIDAR CONTOUR
- PROPOSED CONCRETE SURFACE
- PROPOSED GRAVEL SURFACE
- PROPOSED RIPRAP
- PROPOSED LIGHT DUTY ASPHALT SURFACE
- PROPOSED HEAVY DUTY ASPHALT SURFACE
- PROPOSED TREE PROTECTION ZONE (NRSI)
- INSPECTED ROOT ZONES (NRSI)

1:500 0 5.0 10.0 25.0

CLIENT

SCHLEGEL URBAN DEVELOPMENTS

PROJECT

SOUTHWOOD 5

1065 Listowel Rd, Elmira, ON

TITLE

GRADING PLAN

SHEET 2 OF 4

WALTERFEDY

TORONTO | CALGARY | KITCHENER | HAMILTON

800.685.1378 walterfedy.com

LICENSED PROFESSIONAL ENGINEER
M. A. HUNGWIA
100114044
June 4/25
PROVINCE OF ONTARIO

LICENSED PROFESSIONAL ENGINEER
E. M. WOODS
100591669
June 01, 2025
PROVINCE OF ONTARIO

REPRODUCTION OR DISTRIBUTION FOR PURPOSES OTHER THAN AUTHORIZED BY WALTERFEDY, A PART OF WF GROUP, IS FORBIDDEN. CONTRACTORS SHALL VERIFY AND BE RESPONSIBLE FOR ALL DIMENSIONS AND CONDITIONS ON THE JOB AND REPORT ANY VARIATIONS FROM THE DIMENSIONS AND CONDITIONS SHOWN ON DRAWINGS TO WALTERFEDY, A PART OF WF GROUP. DO NOT SCALE THIS DRAWING.

COPYRIGHT © 2025 WalterFedy, A Part of WF Group Inc.

NOTES:

- LEGAL FABRIC PROVIDED BY VAN HARTEN, DATED DECEMBER 2024.
- BENCHMARKS
SB LOCATED ON NORTH SIDE OF EXISTING BURLWOOD DRIVE RIGHT-OF-WAY, AT SOUTHWEST CORNER OF MUNICIPAL ADDRESS FOR BURLWOOD DRIVE, N 482626 S.D. E33489.03, ELEV = 361.91
HEADWALL LOCATED SOUTH OF INTERSECTION OF BUR OAK DRIVE, AND SOUTH PARKWOOD BOULEVARD
N 482397 TOL. E 334655.04, ELEV = 363.350
- CONCEPT PLAN PROVIDED BY GSP, DATED APRIL 2025.
- ENVIRONMENTAL DISPLINES AND TREE SURVEY PROVIDED BY NRSI, 2025.

SCALE: 1:500

DATE: 2025-06-06


PROJECT NO.: 2022-0374-10

DRAWN BY: KDB/UBM

CHECKED BY: MN/EMW

SHEET NO.: **C201**

C:\Users\jmillar\OneDrive\Documents\Walterfedy\2022-0374-10 Southwood 5\Project Files\1.05.1 Plot_Files\2022-0374-10_GSD_PLOT_03_Note_Jordan Miller_2025-06-09 11:18:20 AM

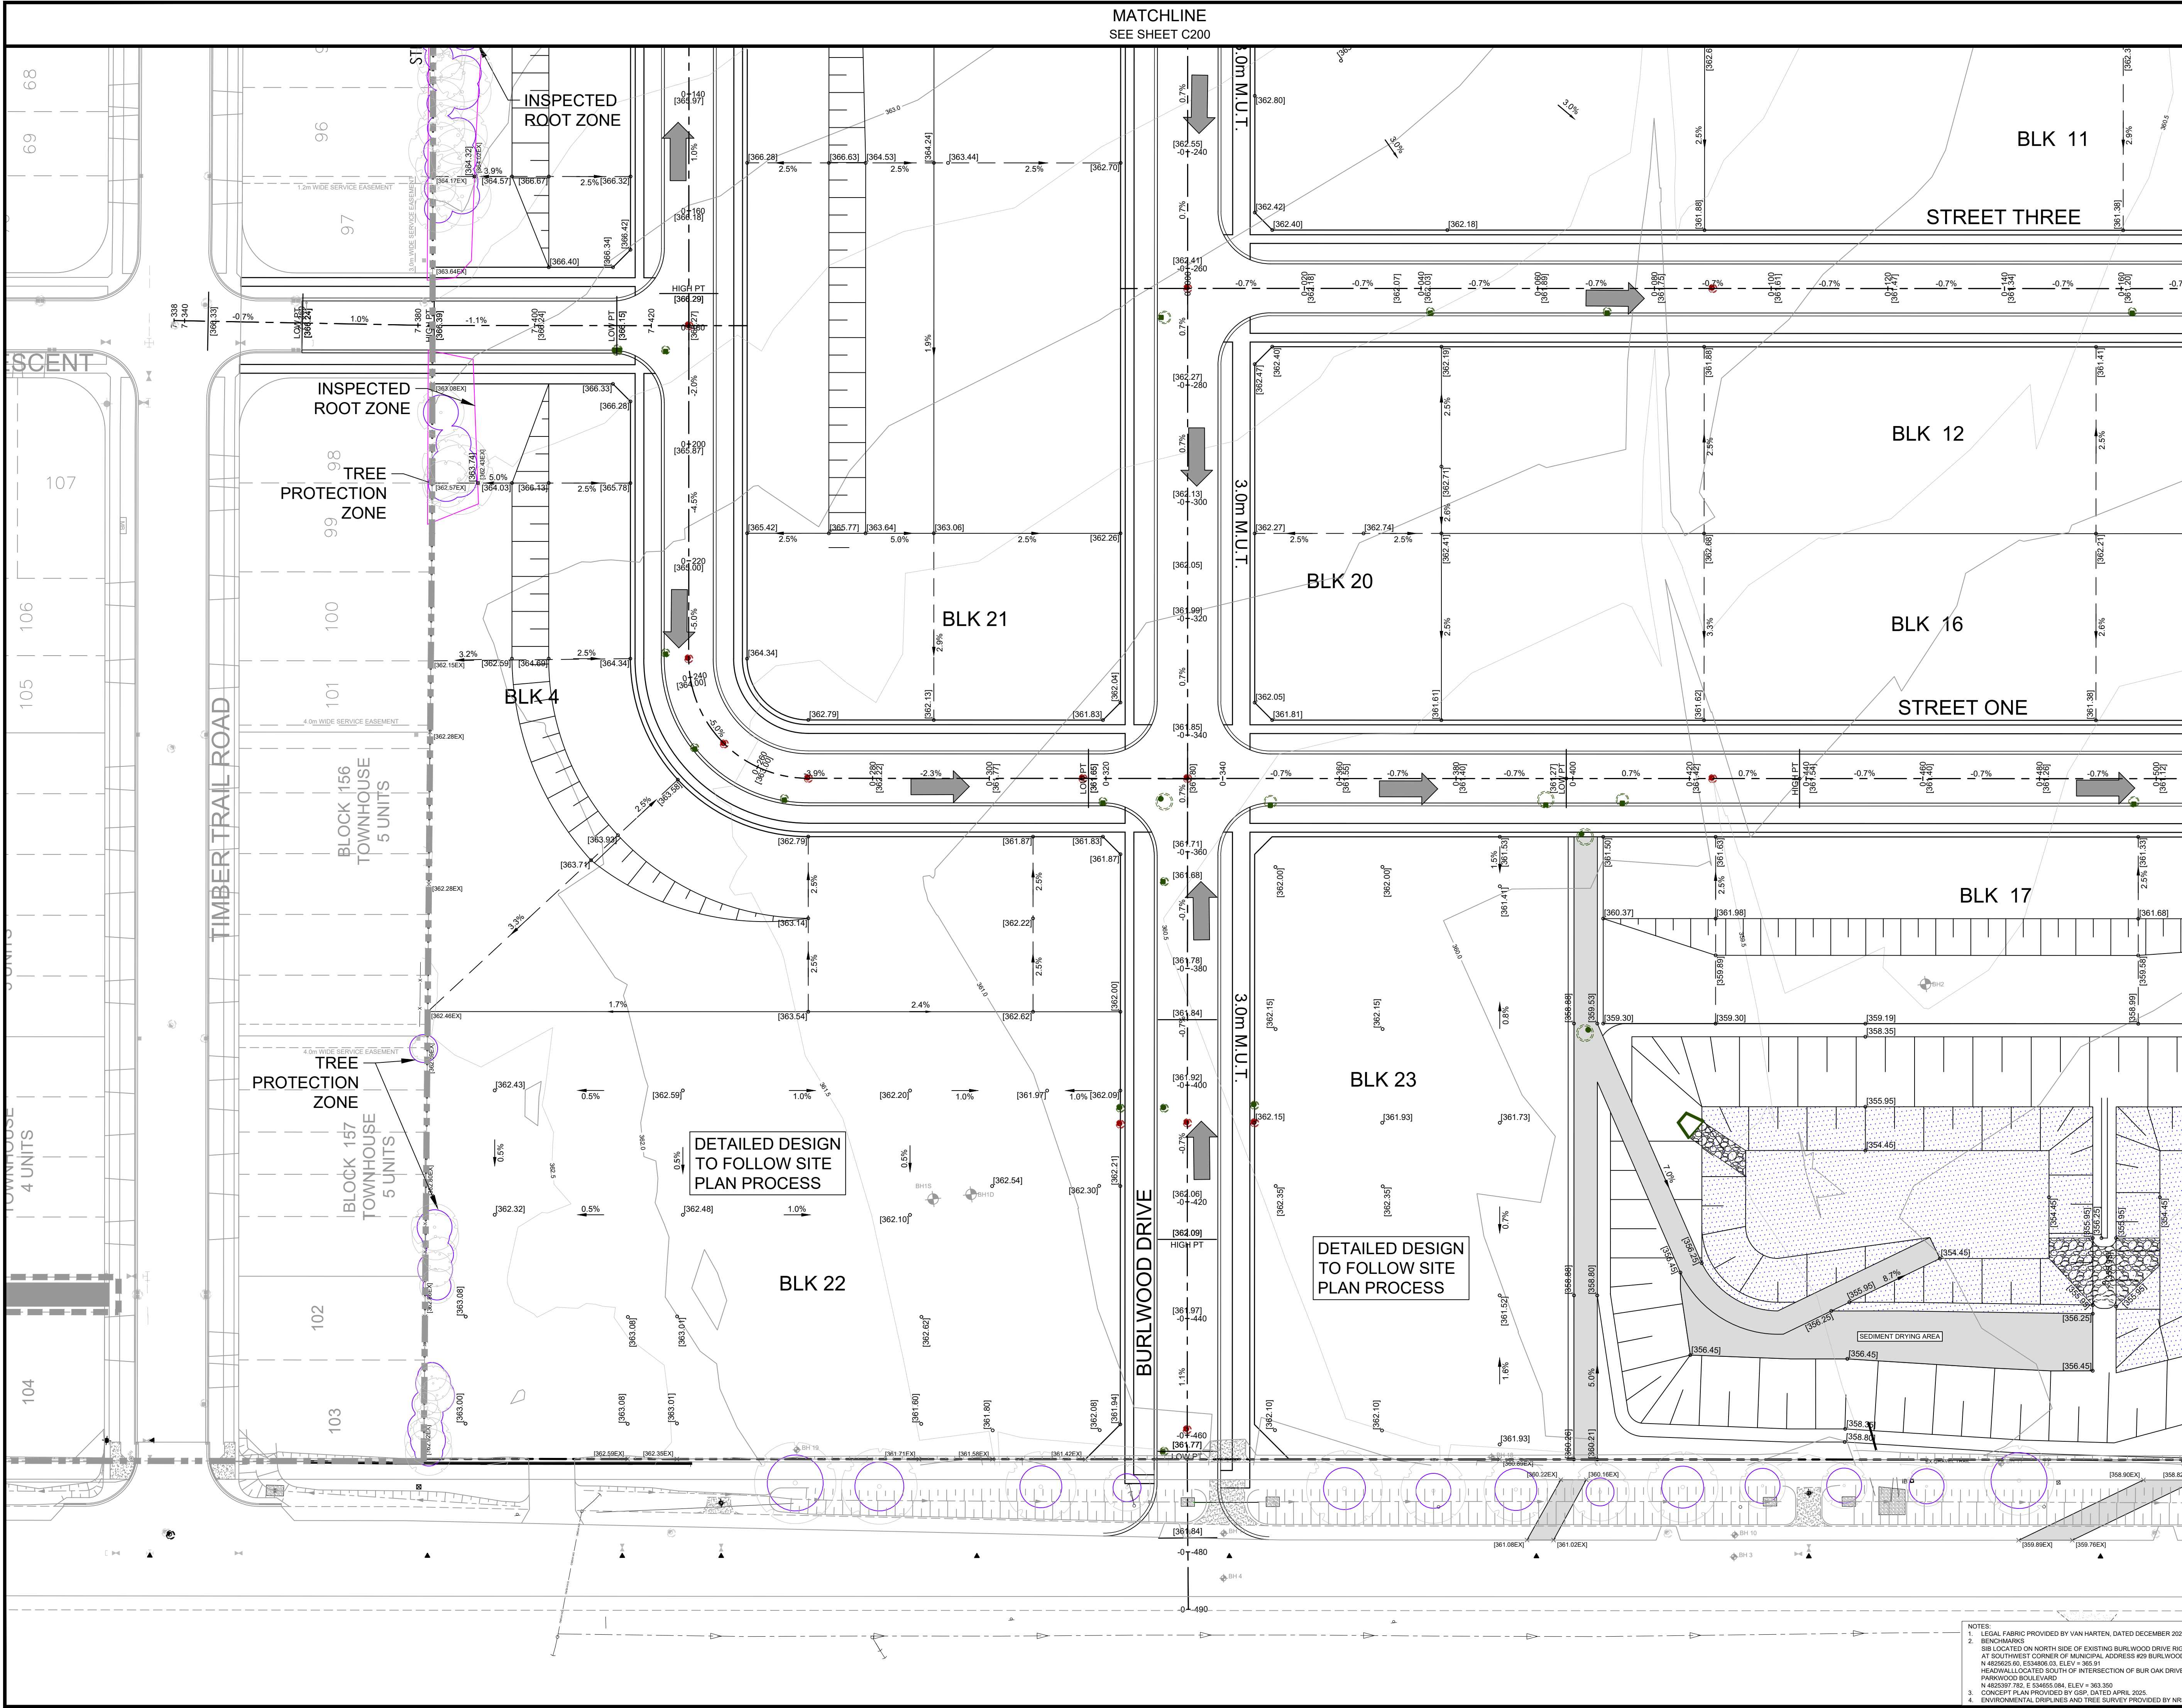

KEY PLAN

North

DATE: 2025.06.06 ISSUED FOR DRAFT PLAN APPROVAL

ISSUANCE

NO.

LEGEND

- [123.45] PROPOSED GRADE
- [123.45] EXISTING GRADE
- 2.0% 2.0% PROPOSED DRAINAGE ARROW/SLOPE
- PROPOSED SWALE
- PROPOSED OVERLAND FLOW ROUTE
- PROPOSED EMBANKMENT (3:1 MAX UNLESS OTHERWISE NOTED)
- PROPOSED CHAINLINK FENCE
- EXISTING CONTOUR
- EXISTING LIDAR CONTOUR
- PROPOSED CONCRETE SURFACE
- PROPOSED GRAVEL SURFACE
- PROPOSED RIPRAP
- PROPOSED LIGHT DUTY ASPHALT SURFACE
- PROPOSED HEAVY DUTY ASPHALT SURFACE
- PROPOSED TREE PROTECTION ZONE (NRSI)
- INSPECTED ROOT ZONES (NRSI)

1:500

0 5.0 10.0 25.0

CLIENT

SCHLEGEL URBAN DEVELOPMENTS

PROJECT

SOUTHWOOD 5

1065 Listowel Rd, Elmira, ON

TITLE

GRADING PLAN

SHEET 3 OF 4

WALTERFEDY

TORONTO | CALGARY | KITCHENER | HAMILTON

800.685.1378 walterfedy.com

PROFESSIONAL ENGINEER

M. A. HUNGMIA

100114544

June 10, 2025

PROVINCE OF ONTARIO

PROFESSIONAL ENGINEER

E. M. WOODS

100581669

June 10, 2025

PROVINCE OF ONTARIO

REPRODUCTION OR DISTRIBUTION FOR PURPOSES OTHER THAN AUTHORIZED BY WALTERFEDY, A PART OF WF GROUP, IS FORBIDDEN. CONTRACTORS SHALL VERIFY AND BE RESPONSIBLE FOR ALL DIMENSIONS AND CONDITIONS ON THE JOB AND REPORT ANY VARIATIONS FROM THE DIMENSIONS AND CONDITIONS SHOWN ON DRAWINGS TO WALTERFEDY, A PART OF WF GROUP. - DO NOT SCALE THIS DRAWING -

COPYRIGHT © 2025 Walterfedy, A Part of WF Group Inc.

NOTES:

- LEGAL FABRIC PROVIDED BY VAN HARTEN, DATED DECEMBER 2024
- BENCHMARKS
- SB LOCATED ON NORTH SIDE OF EXISTING BURLEWOOD DRIVE RIGHT-OF-WAY, AT SOUTHWEST CORNER OF MUNICIPAL ADDRESS FOR BURLEWOOD DRIVE, N 482625.00, E 23489.00, ELEV = 369.1
- HEADWALL LOCATED SOUTH OF INTERSECTION OF BUR OAK DRIVE, AND SOUTHWOOD BOULEVARD, N 482387.70, E 346655.04, ELEV = 363.350
- CONCEPT PLAN PROVIDED BY GSP, DATED APRIL 2025
- ENVIRONMENTAL DISPLINES AND TREE SURVEY PROVIDED BY NRSI, 2025.

SCALE: 1:500

DATE: 2025-06-06

PROJECT NO.: 2022-0374-10

DRAWN BY: KDB/JBM

CHECKED BY: MN/EMW

SHEET NO.:

C202

MATCHLINE
SEE SHEET C201

BLK 15

BLK 11

STREET THREE

BLK 12

BLK 16

STREET ONE

BLK 18

BLK 24

BLK 17

BLK 27
SWM

STORM WATER MANAGEMENT POND
REFER TO C600 FOR DETAILS

SERVICE EASEMENT
AND EMERGENCY EXIT



EXISTING
RESIDENTIAL

PROPOSED RETAINING WALL
305m LONG, MAX HEIGHT = 2.3m

DETAILED DESIGN
TO FOLLOW SITE
PLAN PROCESS

ARTHUR STREET

LISTOWEL ROAD

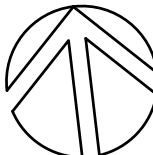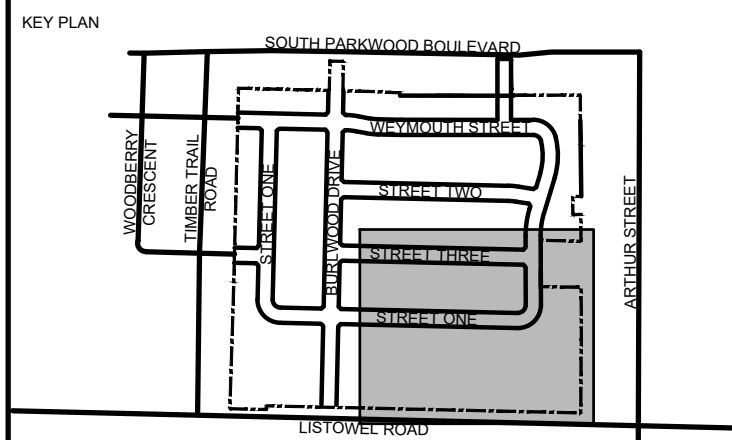

DATE	ISSUANCE	NO.
2025.06.06	ISSUED FOR DRAFT PLAN APPROVAL	

LEGEND	
• [123.45]	PROPOSED GRADE
• [123.45]EX	EXISTING GRADE
2.0%	PROPOSED DRAINAGE ARROW/SLOPE
~	PROPOSED SWALE
←	PROPOSED OVERLAND FLOW ROUTE
[]	PROPOSED EMBANKMENT (3:1 MAX UNLESS OTHERWISE NOTED)
[]	PROPOSED CHAINLINK FENCE
---	EXISTING LIDAR CONTOUR
[]	PROPOSED CONCRETE SURFACE
[]	PROPOSED GRAVEL SURFACE
[]	PROPOSED RIPRAP
[]	PROPOSED LIGHT DUTY ASPHALT SURFACE
[]	PROPOSED HEAVY DUTY ASPHALT SURFACE
[]	PROPOSED TREE PROTECTION ZONE (NRSI)
[]	INSPECTED ROOT ZONES (NRSI)

1:500
0 5.0 10.0 25.0


CLIENT
SCHLEGEL URBAN DEVELOPMENTS

PROJECT
SOUTHWOOD 5

1065 Listowel Rd, Elmira, ON

TITLE
**GRADING PLAN
SHEET 4 OF 4**

WALTERFEDY
TORONTO | CALGARY | KITCHENER | HAMILTON
800.685.1378 walterfedy.com

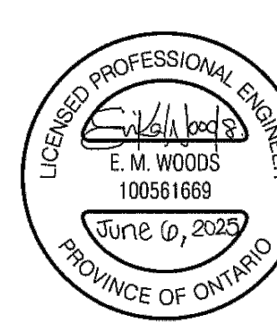

REPRODUCTION OR DISTRIBUTION FOR PURPOSES OTHER THAN AUTHORIZED BY WALTERFEDY, A PART OF WF GROUP, IS FORBIDDEN. CONTRACTORS SHALL VERIFY AND BE RESPONSIBLE FOR ALL DIMENSIONS AND CONDITIONS ON THE JOB AND REPORT ANY VARIATIONS FROM THE DIMENSIONS AND CONDITIONS SHOWN ON DRAWINGS TO WALTERFEDY, A PART OF WF GROUP. - DO NOT SCALE THIS DRAWING -


COPYRIGHT © 2025 WalterFedy, A Part of WF Group Inc.

SCALE	DATE	SHEET NO.
1:500	2025-06-06	C203
PROJECT NO.	2022-0374-10	
DRAWN BY	KDB/UBM	
CHECKED BY	MN/EMW	

MATCHLINE
SEE SHEET C203


NOTES
1. LEGAL FABRIC PROVIDED BY VAN HARTEN, DATED DECEMBER 2024.
2. BENCHMARKS
SB LOCATED ON NORTH SIDE OF EXISTING BURLWOOD DRIVE RIGHT-OF-WAY,
AT SOUTHWEST CORNER OF MUNICIPAL ADDRESS FOR BURLWOOD DRIVE,
N 482625.80, E 34889.03, ELEV = 363.91
HEADWALL LOCATED SOUTH OF INTERSECTION OF BUR OAK DRIVE, AND SOUTH
PARKWOOD BOULEVARD,
N 482397.70, E 34665.04, ELEV = 363.350
3. CONCEPT PLAN PROVIDED BY GSI, DATED APRIL 2025.
4. ENVIRONMENTAL DISPLINES AND TREE SURVEY PROVIDED BY NRSI, 2025.

C:\Users\jmillier\OneDrive\Documents\Walterfedy\2022-0374-10_Southwood 5\Project Files\Blank_Note_Jonathan Miller, 2025-06-09 11:19:20 AM

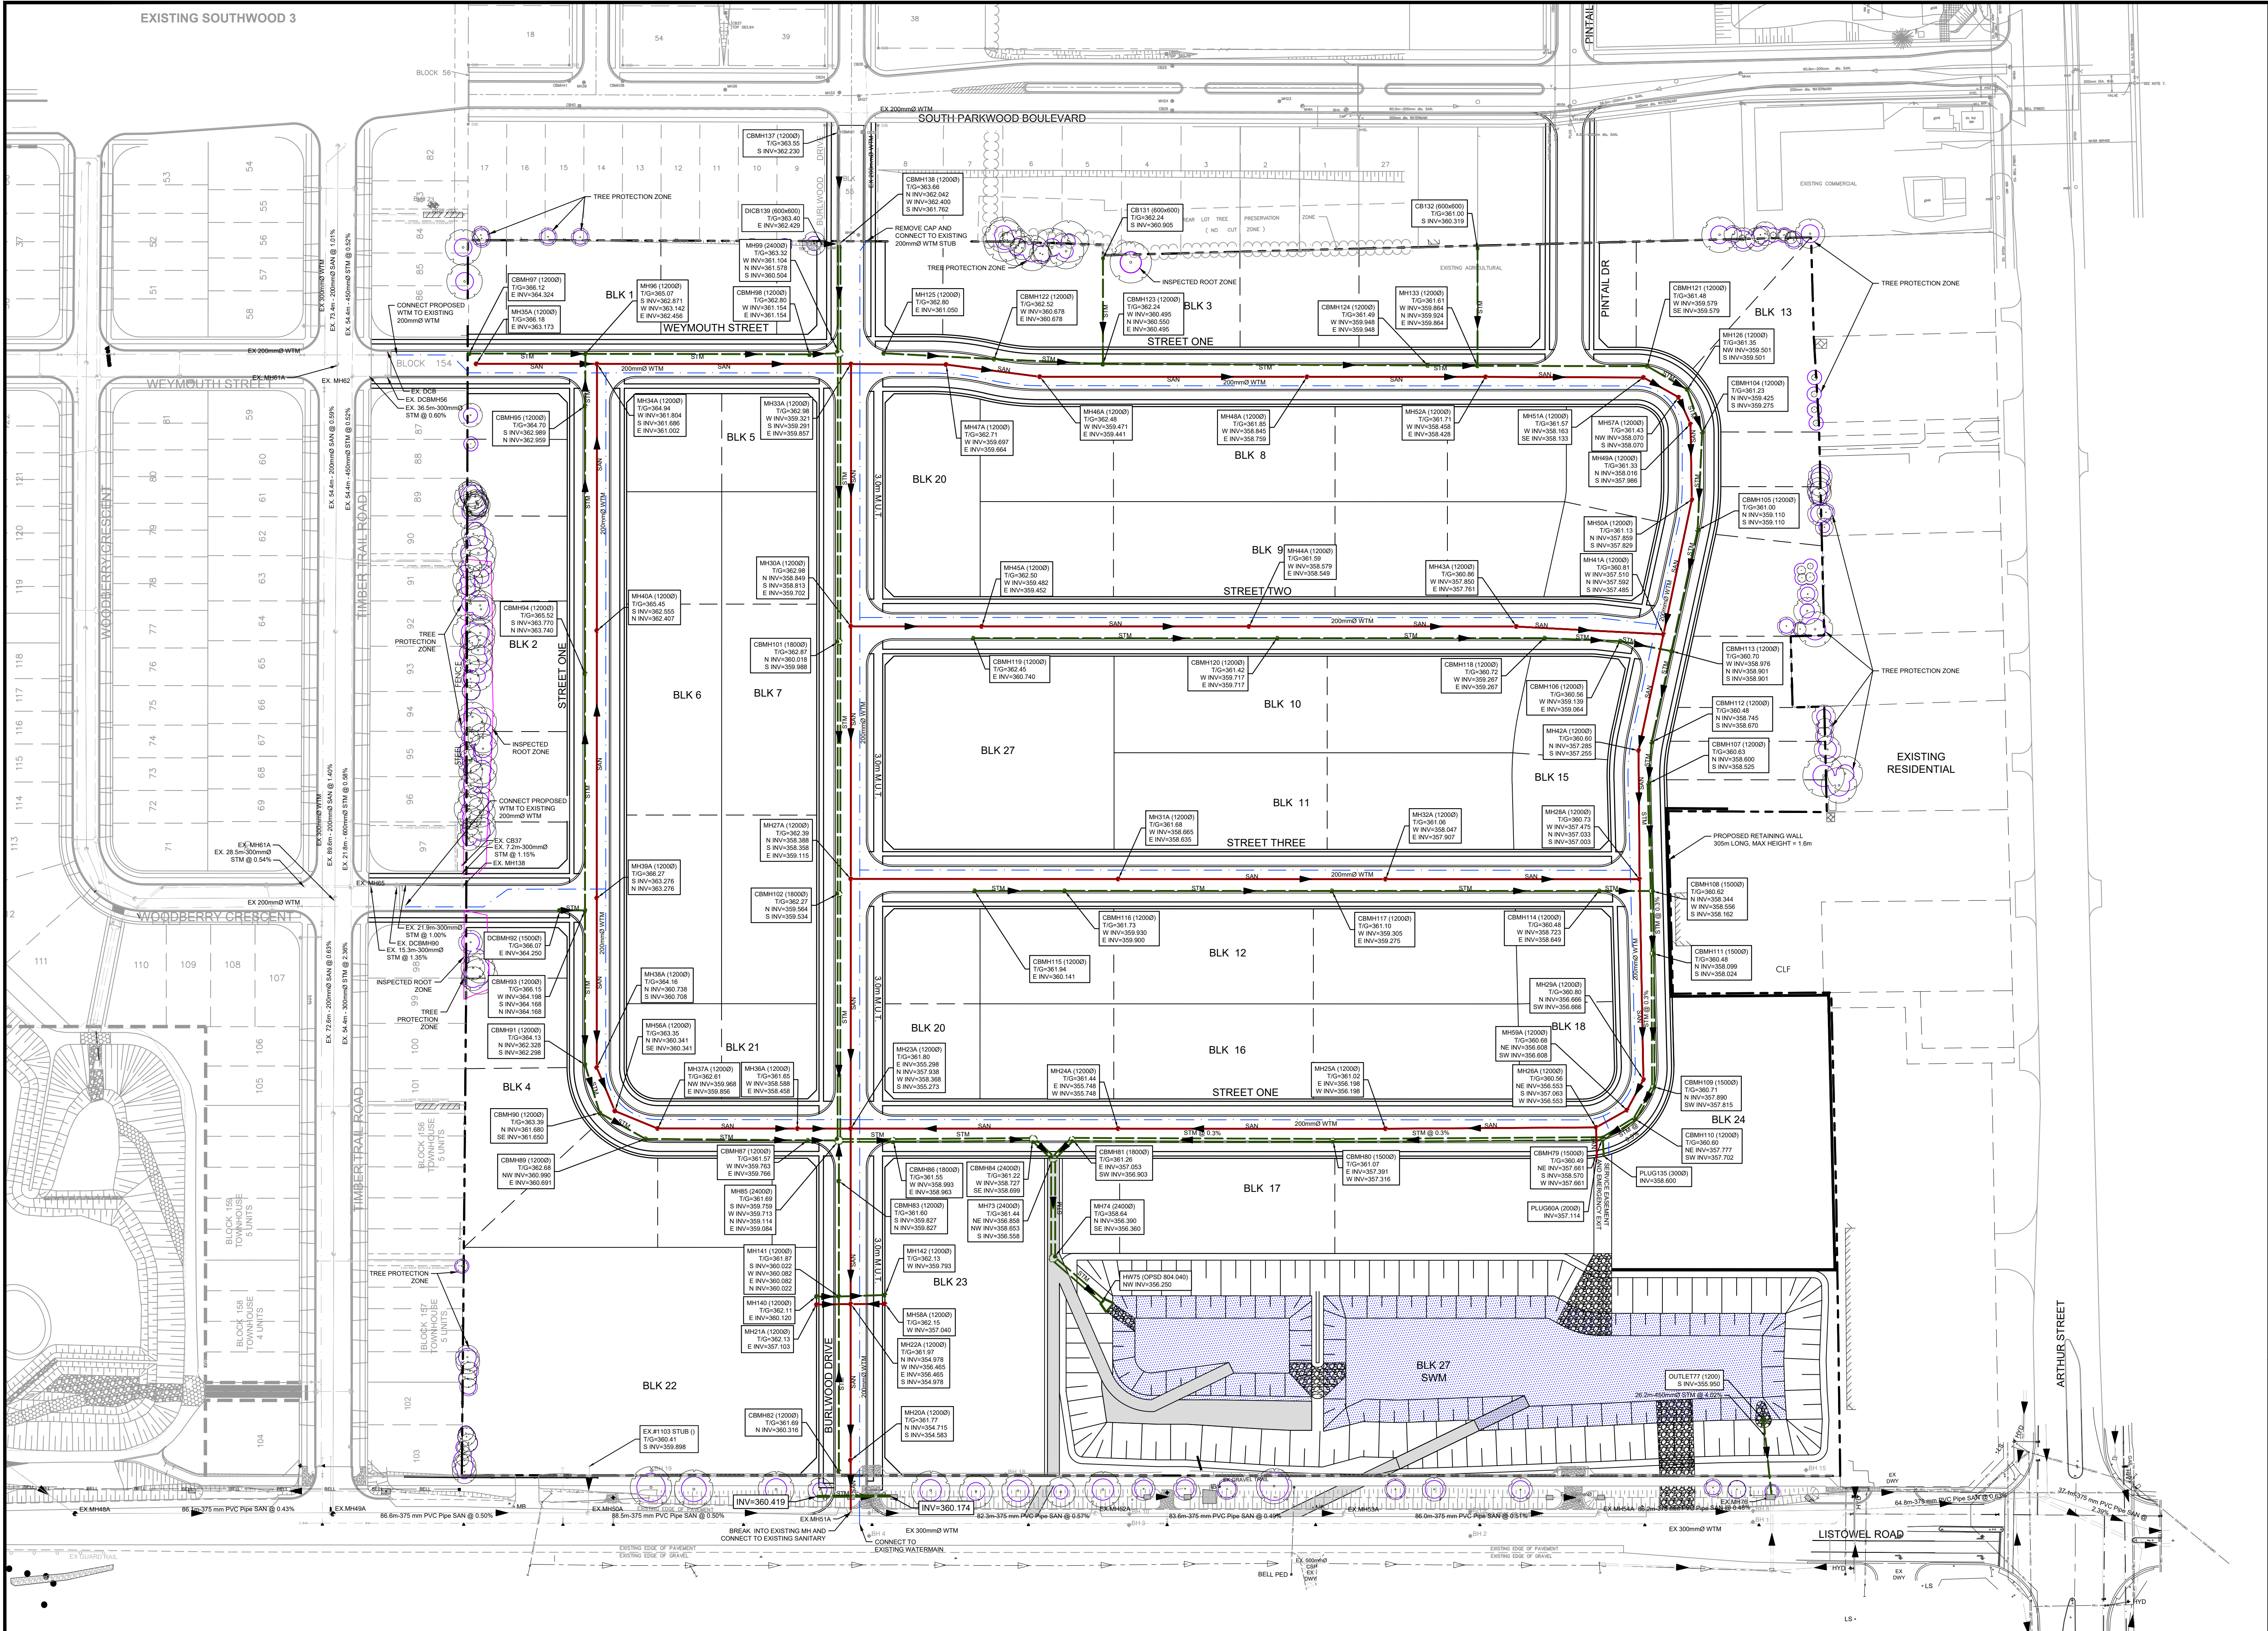



KEY PLAN

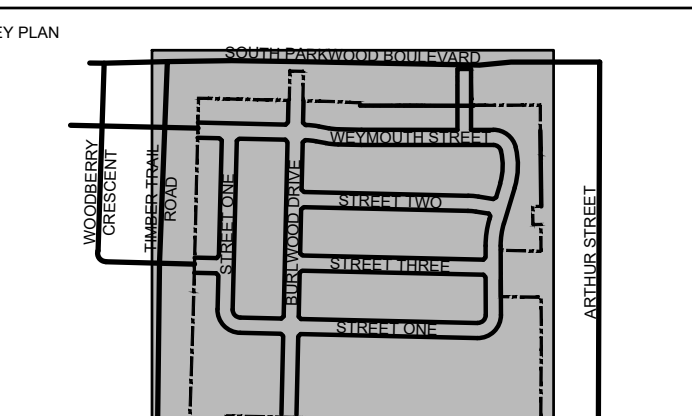

North

DATE: 2025.06.06 ISSUED FOR DRAFT PLAN APPROVAL

ISSUANCE

NO.

LEGEND

CB / DCB	PROPOSED CATCHBASIN / DOUBLE CATCHBASIN
DCB/DDCB	PROPOSED DITCH INLET CATCHBASIN / DOUBLE CATCHBASIN
CBMH / DCBMH	PROPOSED CATCHBASIN MANHOLE / DOUBLE CATCHBASIN MANHOLE
DCBMA / DCBMA	PROPOSED DITCH INLET CATCHBASIN MANHOLE (TYPE A) / (TYPE B)
MH	PROPOSED STORM MANHOLE
MH	PROPOSED SANITARY MANHOLE
HYD	PROPOSED FIRE HYDRANT
WV	PROPOSED WATERMAIN VALVE
CS	PROPOSED CURB STOP
REDUCER	PROPOSED REDUCER
EX CB / DCB	EXISTING CATCHBASIN / DOUBLE CATCHBASIN
EX CB	EXISTING CATCHBASIN
EX MH	EXISTING MANHOLE
EX CBMH / DCBMH	EXISTING CATCHBASIN MANHOLE / DOUBLE CATCHBASIN MANHOLE
EX SAN MH	EXISTING SANITARY MANHOLE
EX HYD	EXISTING FIRE HYDRANT
EX WV	EXISTING WATERMAIN VALVE
EX CS	EXISTING CURB STOP
EX WELL	EXISTING FIRE DEPARTMENT CONNECTION
EXISTING WELL	EXISTING WELL
PROPOSED SANITARY SEWER/SERVICE	PROPOSED SANITARY SEWER/SERVICE
PROPOSED WATERMAIN/SERVICE	PROPOSED WATERMAIN/SERVICE
EXISTING SANITARY SERVICE	EXISTING SANITARY SERVICE
EXISTING WATERMAIN	EXISTING WATERMAIN
PROPOSED SUDRAIN	PROPOSED SUDRAIN
PROPOSED LAMP STANDARD	PROPOSED LAMP STANDARD
PROPOSED UTILITY / HYDRO POLE	PROPOSED UTILITY / HYDRO POLE
SIGN	PROPOSED SIGN
PR HYDRO	PROPOSED HYDRO TRANSFORMER
TRANSFORMER	PROPOSED TREE PROTECTION ZONE (NRSI)
	INSPECTED ROOT ZONES (NRSI)

1:1000

0 10.0 20.0 50.0

CLIENT

SCHLEGEL URBAN DEVELOPMENTS

PROJECT

SOUTHWOOD 5

1065 Listowel Rd, Elmira, ON

TITLE

GENERAL SERVICING PLAN

SHEET 1 OF 1

WALTERFEDY

TORONTO | CALGARY | KITCHENER | HAMILTON

800.685.1378 walterfedy.com

LICENSED PROFESSIONAL ENGINEER
M. A. HUNNIMYIA
100114544
June 1/25
PROVINCE OF ONTARIO

LICENSED PROFESSIONAL ENGINEER
E. M. WOODS
100551669
June 1/25
PROVINCE OF ONTARIO

REPRODUCTION OR DISTRIBUTION FOR PURPOSES OTHER THAN AUTHORIZED BY WALTERFEDY, A PART OF WF GROUP, IS FORBIDDEN. CONTRACTORS SHALL VERIFY AND BE RESPONSIBLE FOR ALL DIMENSIONS AND CONDITIONS ON THE JOB AND REPORT ANY VARIATIONS FROM THE DIMENSIONS AND CONDITIONS SHOWN ON DRAWINGS TO WALTERFEDY, A PART OF WF GROUP. - DO NOT SCALE THIS DRAWING -

COPYRIGHT © 2025 Walterfedy, A Part of WF Group Inc.

NOTES:

- LEGAL FABRIC PROVIDED BY VAN HARTEN, DATED DECEMBER 2024.
- BENCHMARKS
- SB LOCATED ON NORTH SIDE OF EXISTING BURWOOD DRIVE RIGHT-OF-WAY, AT SOUTHWEST CORNER OF MUNICIPAL ADDRESS FOR BURWOOD DRIVE, N 425626.60, E 34898.03, ELEV = 363.91
- HEADWALL LOCATED SOUTH OF INTERSECTION OF BUR OAK DRIVE, AND SOUTH PARKWOOD BOULEVARD, N 425297.72, E 34665.04, ELEV = 363.350
- CONCEPT PLAN PROVIDED BY GSP, DATED APRIL 2025.
- ENVIRONMENTAL DISPLINES AND TREE SURVEY PROVIDED BY NRSI, 2025.

SCALE: 1:1000

DATE: 2025-06-06



PROJECT NO.: 2022-0374-10

DRAWN BY: KDB/JBM


CHECKED BY: MN/EMW

SHEET NO.: **C300**

C:\Users\jmillar\OneDrive\Documents\WalterFedy\2022-0374-10_Southwood 5\Project Files\1.05_1_Plot_Plan\2022-0374-10_PWP_PLOT_01E.dwg, None, Jonathan Miller, 2025-06-09 11:20:01 AM

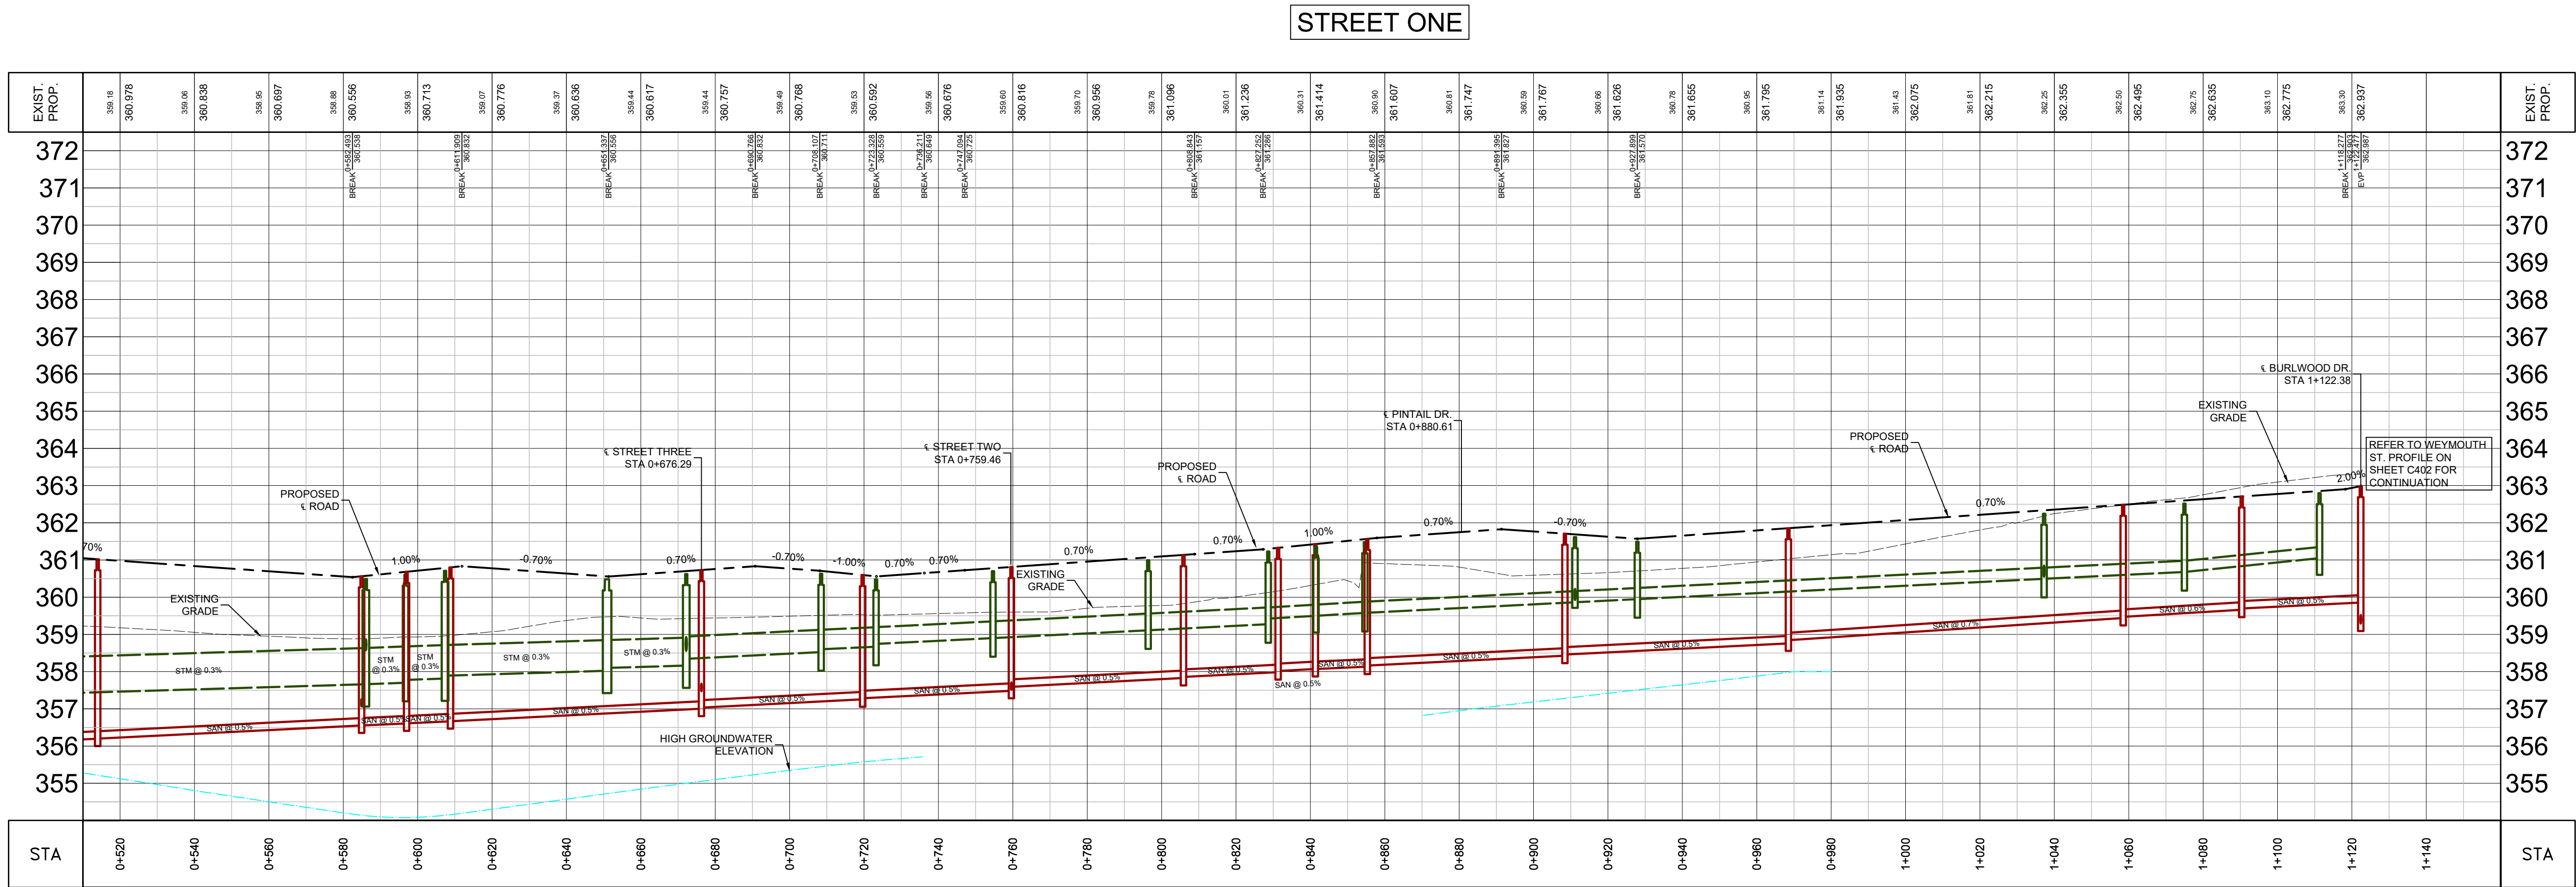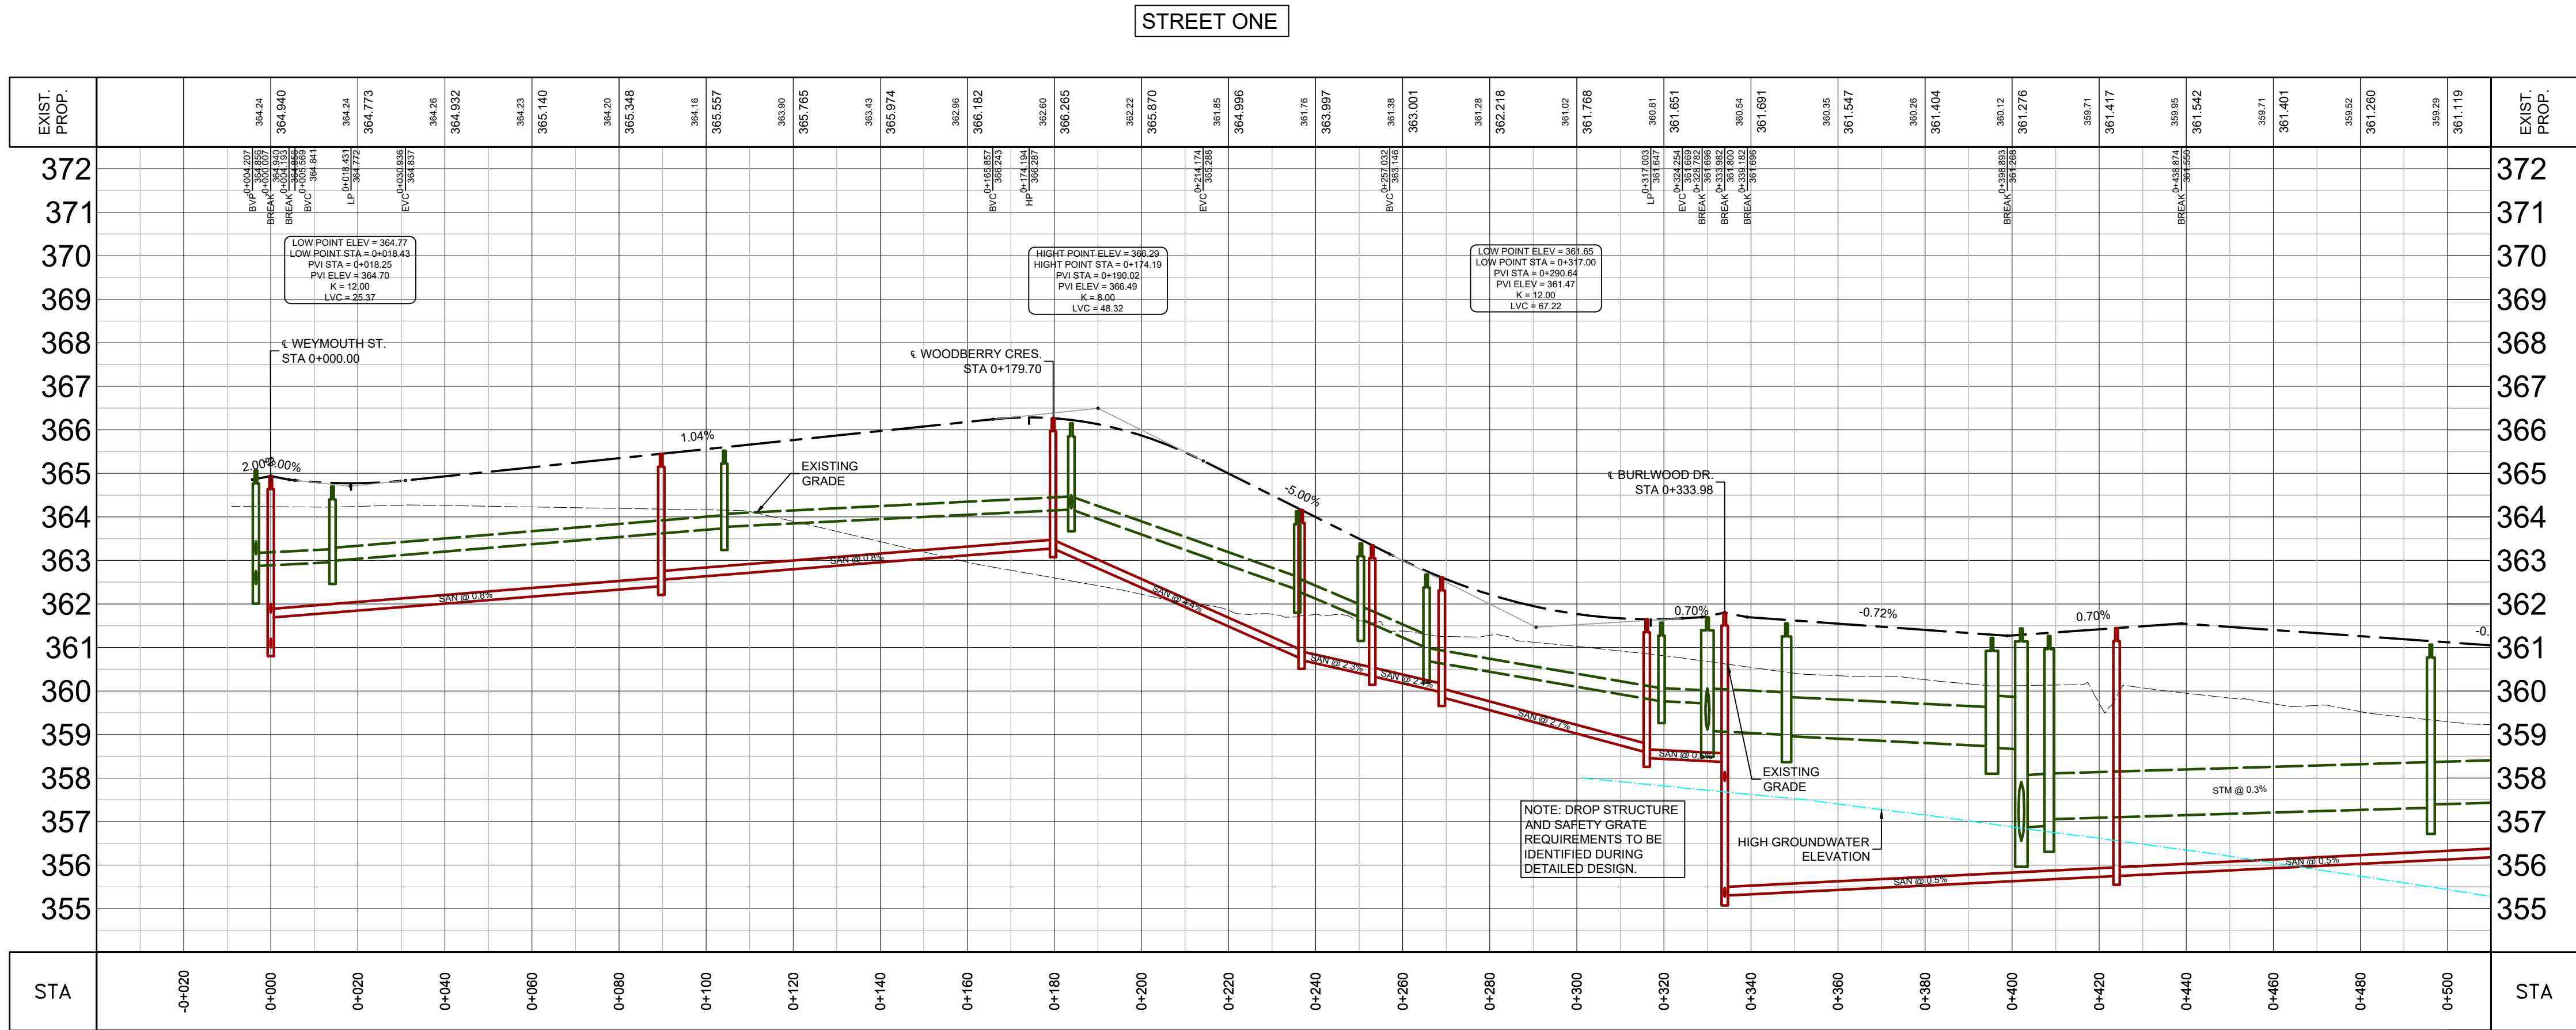

NOTES:
1. LEGAL FABRIC PROVIDED BY VAN HARTEN, DATED DECEMBER 2024.
2. BENCHMARKS
SB LOCATED ON NORTH SIDE OF EXISTING BURLWOOD DRIVE RIGHT-OF-WAY,
AT SOUTHWEST CORNER OF MUNICIPAL ADDRESS FOR BURLWOOD DRIVE,
N 482625.00, E 34898.00, ELEV = 365.91
HEADWALL LOCATED SOUTH OF INTERSECTION OF BUR OAK DRIVE, AND SOUTH
PARKWOOD BOULEVARD
N 482387.70, E 348655.04, ELEV = 363.350
3. CONCEPT PLAN PROVIDED BY GSP, DATED APRIL 2025.
4. ENVIRONMENTAL DISPLINES AND TREE SURVEY PROVIDED BY NRSI, 2025.

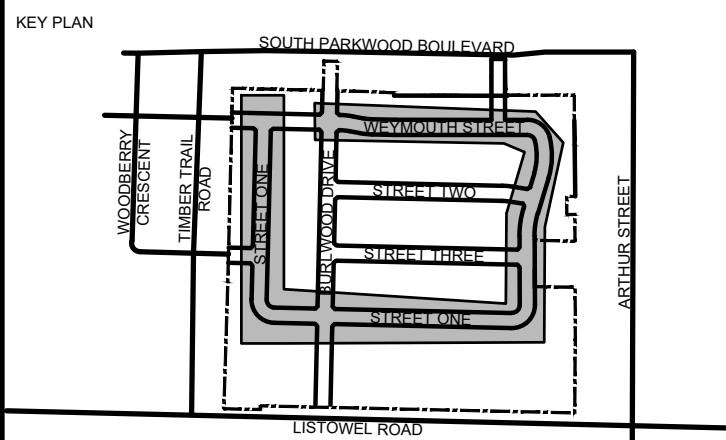


DATE	ISSUANCE	NO.
2025.06.06	ISSUED FOR DRAFT PLAN APPROVAL	

LEGEND

- PROPOSED SANITARY SEWER
- PROPOSED STORM SEWER

NOTE:
1. DROP STRUCTURES AND SAFETY GRATES REQUIREMENTS TO BE REVIEWED DURING DETAILED DESIGN.
2. PIPE & STRUCTURE SIZES TO BE REVIEWED DURING DETAILED DESIGN.

 

CLIENT
SCHLEGELE URBAN DEVELOPMENTS

PROJECT
SOUTHWOOD 5

1065 Listowel Rd, Elmira, ON

TITLE
STREET ONE
SHEET 1 OF 3

WALTERFEDY
TORONTO | CALGARY | KITCHENER | HAMILTON
800.685.1378 walterfedy.com



REPRODUCTION OR DISTRIBUTION FOR PURPOSES OTHER THAN AUTHORIZED BY WALTERFEDY, A PART OF WF GROUP, IS FORBIDDEN. CONTRACTORS SHALL VERIFY AND BE RESPONSIBLE FOR ALL DIMENSIONS AND CONDITIONS ON THE JOB AND REPORT ANY VARIATIONS FROM THE DIMENSIONS AND CONDITIONS SHOWN ON DRAWINGS TO WALTERFEDY, A PART OF WF GROUP. - DO NOT SCALE THIS DRAWING -

COPYRIGHT © 2025 WalterFedy, A Part of WF Group Inc.

SCALE	SHEET NO.
H1:1000 V1:100	
DATE	
2025-06-04	
PROJECT NO.	
2022-0374-10	
DRAWN BY	
KDB/UBM	
CHECKED BY	
MNEMEW	

C400

LEGEND

— PROPOSED SANITARY SEWER

- - - PROPOSED STORM SEWER

H1:1000 V1:100


Segment	Value
1	0
2	1.0
3	2.0
4	5.0

0 10.0 20.0 50.0

TITLE

SHEET TWO & THREE

SHEET 2 OF 3

 

REPRODUCTION OR DISTRIBUTION FOR PURPOSES OTHER THAN AUTHORIZED BY WALTERFEDY, A PART OF WF GROUP, IS FORBIDDEN. CONTRACTORS SHALL VERIFY AND BE RESPONSIBLE FOR ALL DIMENSIONS AND CONDITIONS ON THE JOB AND REPORT ANY VARIATIONS FROM THE DIMENSIONS AND CONDITIONS SHOWN ON DRAWINGS TO WALTERFEDY, A PART OF WF GROUP. - DO NOT SCALE THIS DRAWING -

SCALE:	H1:1000 V1:100	SHEET NO.: C401
DATE:	2025-06-04	
PROJECT NO.:	2022-0374-10	
RAWN BY:	KDB/JBM	
CHECKED BY:	MN/EMW	

C401

EXIST. PROP.																		EXIST. PROP.
367																		367
366																		366
365																		365
364																		364
363																		363
362																		362
361																		361
360																		360
359																		359
358																		358
357																		357
356																		356
STA	-0+020	0+000	0+020	0+040	0+060	0+080	0+100	0+120	0+140	0+160	0+180	0+200	0+220	0+240	0+260		STA	

EXIST. PROP.																			EXIST. PROP.
367																			367
366																			366
365																			365
364																			364
363																			363
362																			362
361																			361
360																			360
359																			359
358																			358
357																			357
356																			356
STA	0+020	0+040	0+060	0+080	0+100	0+120	0+140	0+160	0+180	0+200	0+220	0+240	0+260	0+280	STA				


NOTES:

1. LEGAL FABRIC PROVIDED BY VAN HARTEN, DATED DECEMBER 2024.
2. BENCHMARKS
SIB LOCATED ON NORTH SIDE OF EXISTING BURWOOD DRIVE RIGHT-OF-WAY, AT SOUTHWEST CORNER OF MUNICIPAL ADDRESS #29 BURWOOD DRIVE, N 4825625.60, E 534806.03, ELEV = 365.91
HEADWALL LOCATED SOUTH OF INTERSECTION OF BUR OAK DRIVE, AND SOUTH PARKWOOD BOULEVARD
N 482397.782, E 534655.084, ELEV = 363.350
3. CONCEPT PLAN PROVIDED BY GSP, DATED APRIL 2025
4. ENVIRONMENTAL COMPLIANCE AND TRFEE SURVEY PROVIDED BY NRSL 2025


SCALE: H1:1000 V1:100	SHEET NO.: C401
DATE: 2025-06-04	
PROJECT NO.: 2022-0374-10	
RAWN BY: KDB/JBM	
CHECKED BY: MN/EMW	

C:\Users\jmillier\OneDrive\Documents\WalterFedy\2022-0374-10_Southwood 5\Project Files\1_Plot_Plan\2022-0374-10_PWP_PLOT_WET1_Notes_Jonathan Miller_2025-06-09_11:02:02 AM


BURLWOOD DR.

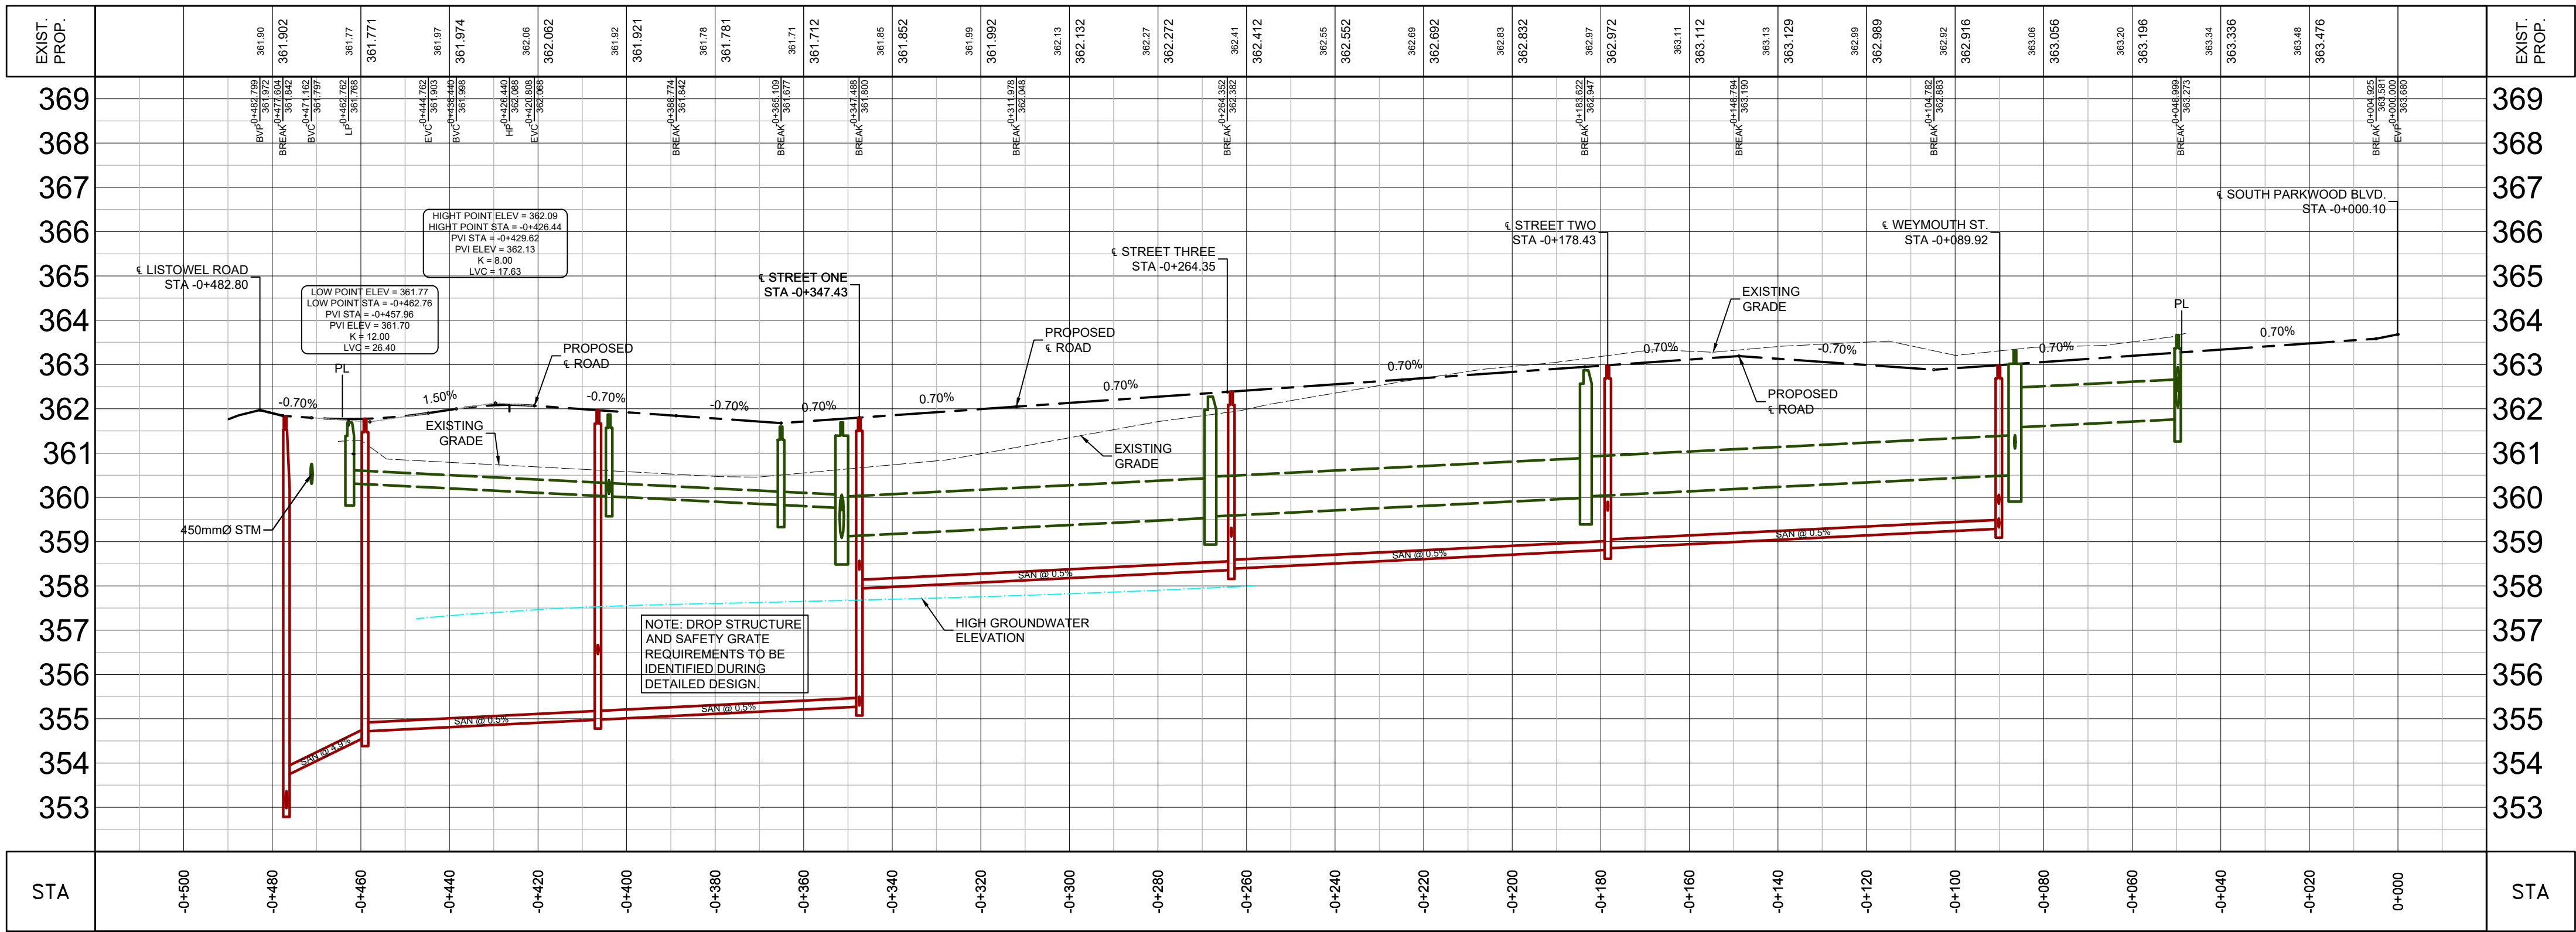



WEYMOUTH ST.

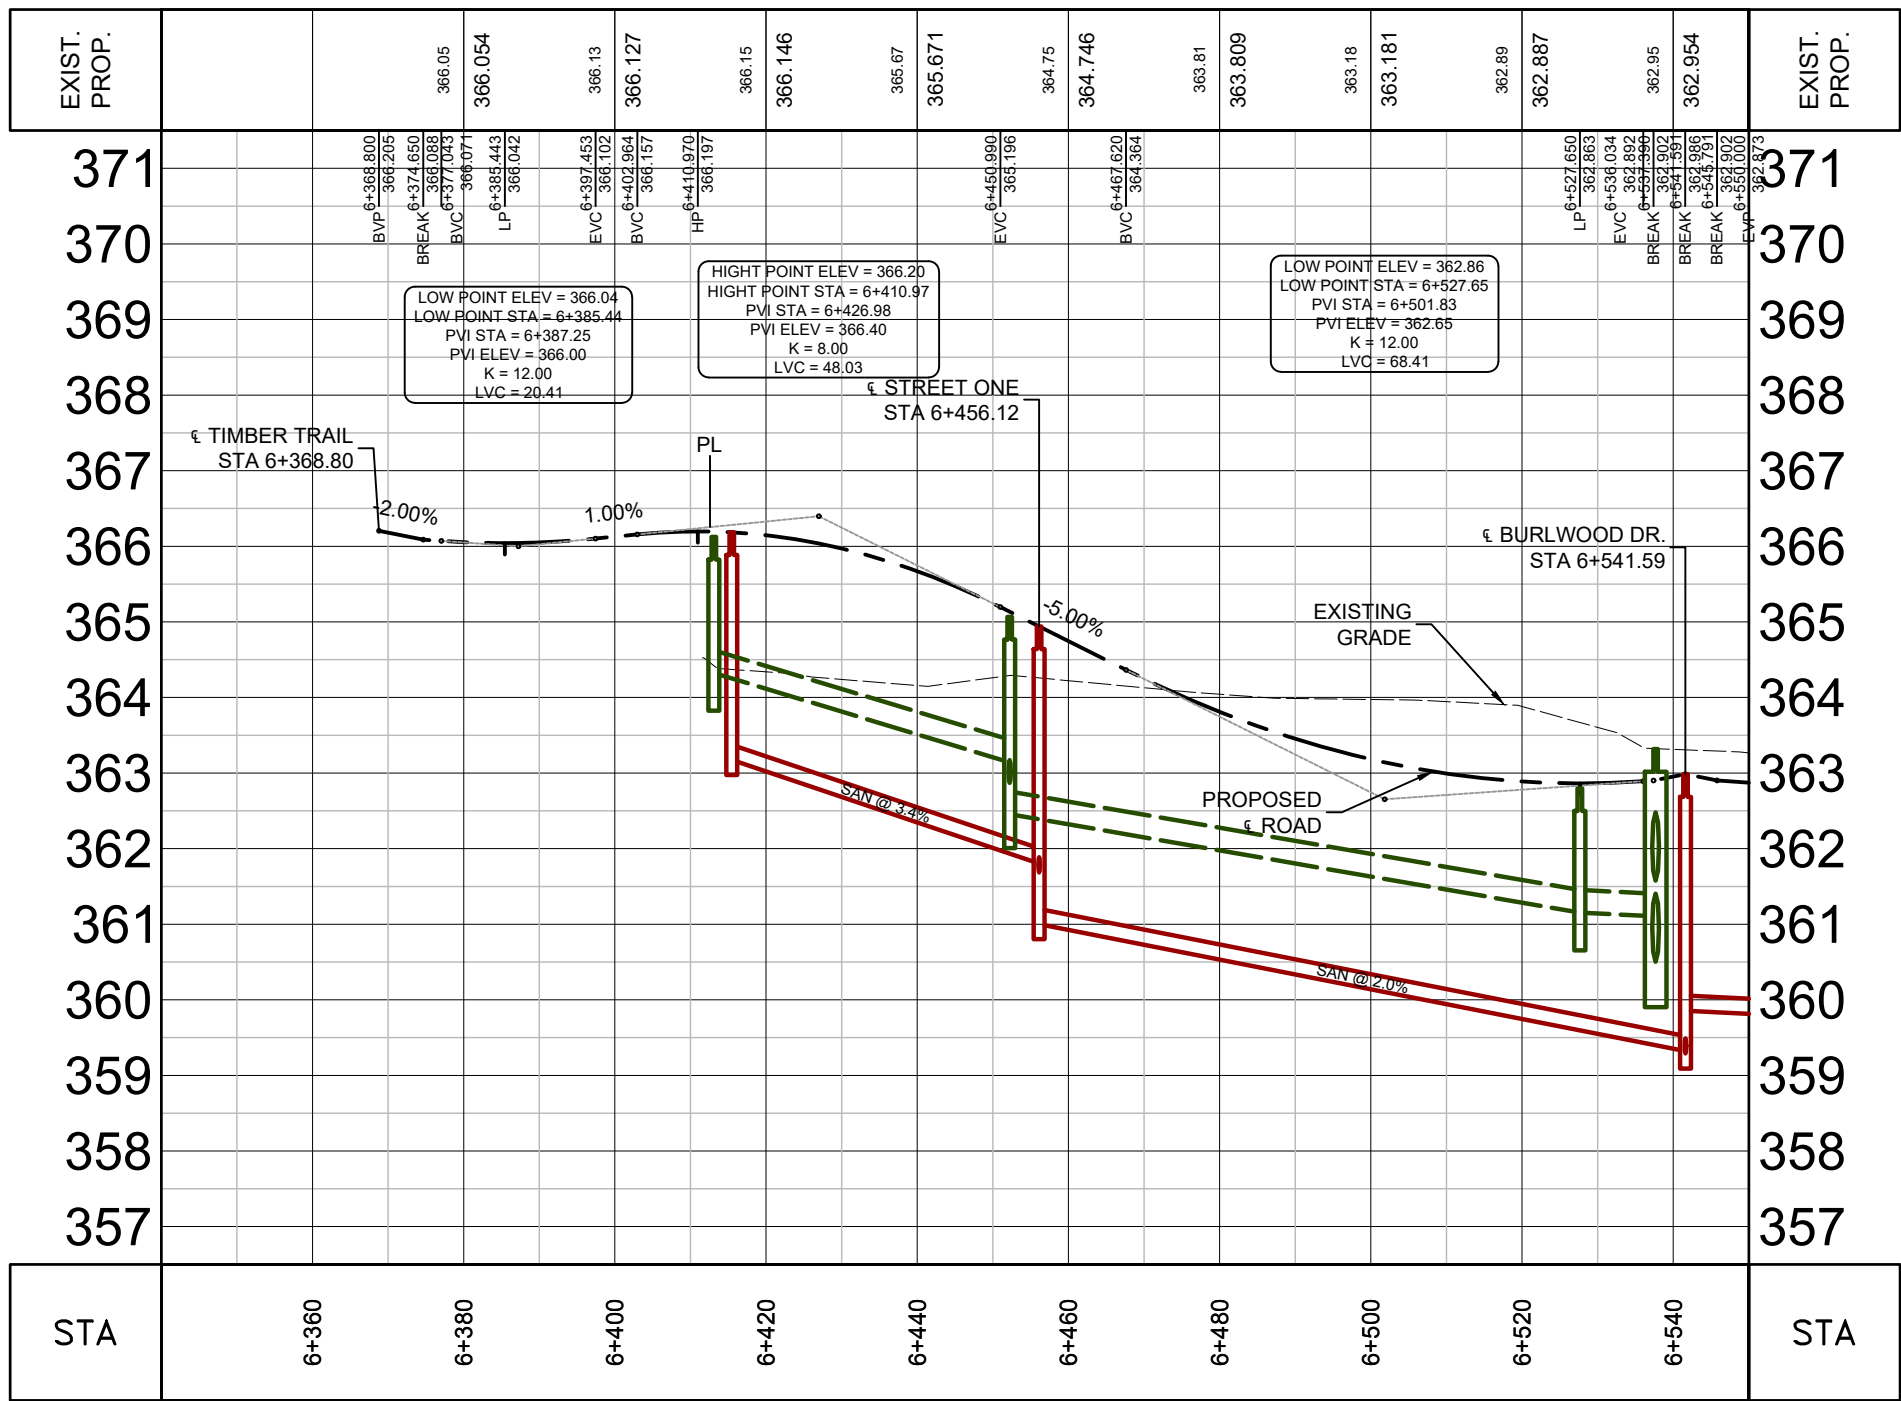

PINTAIL DR.

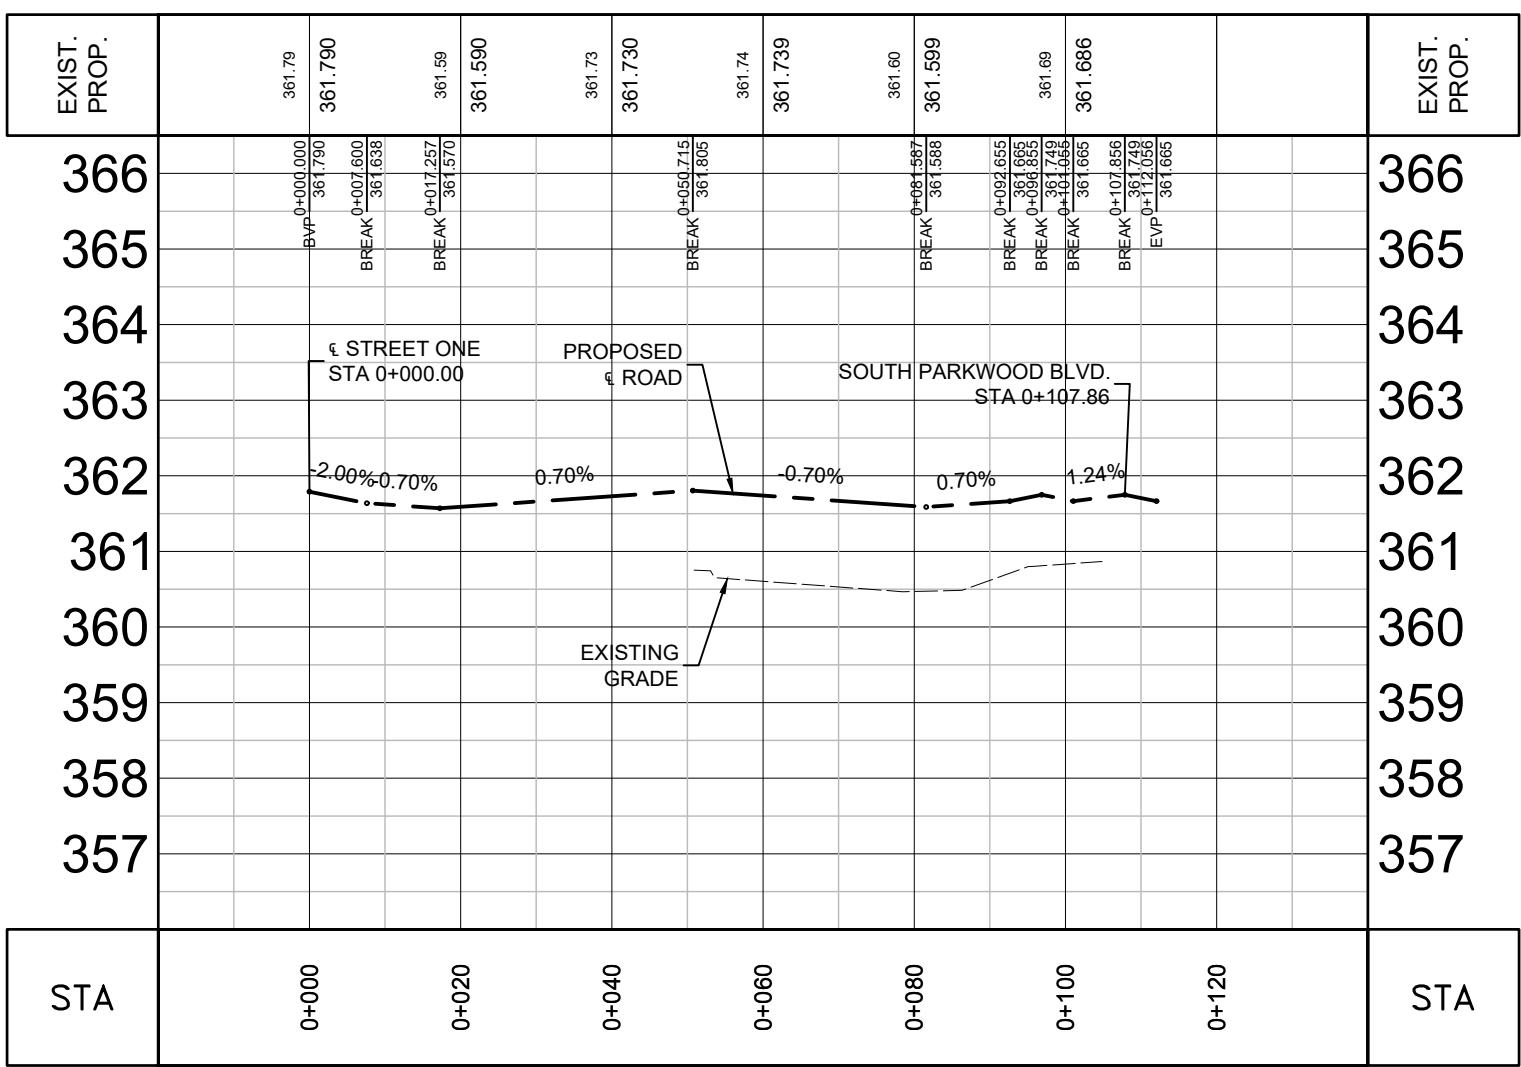


WOODBERRY CRES.

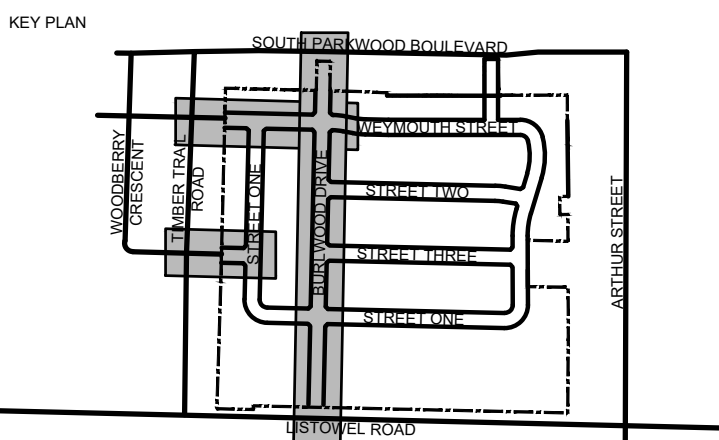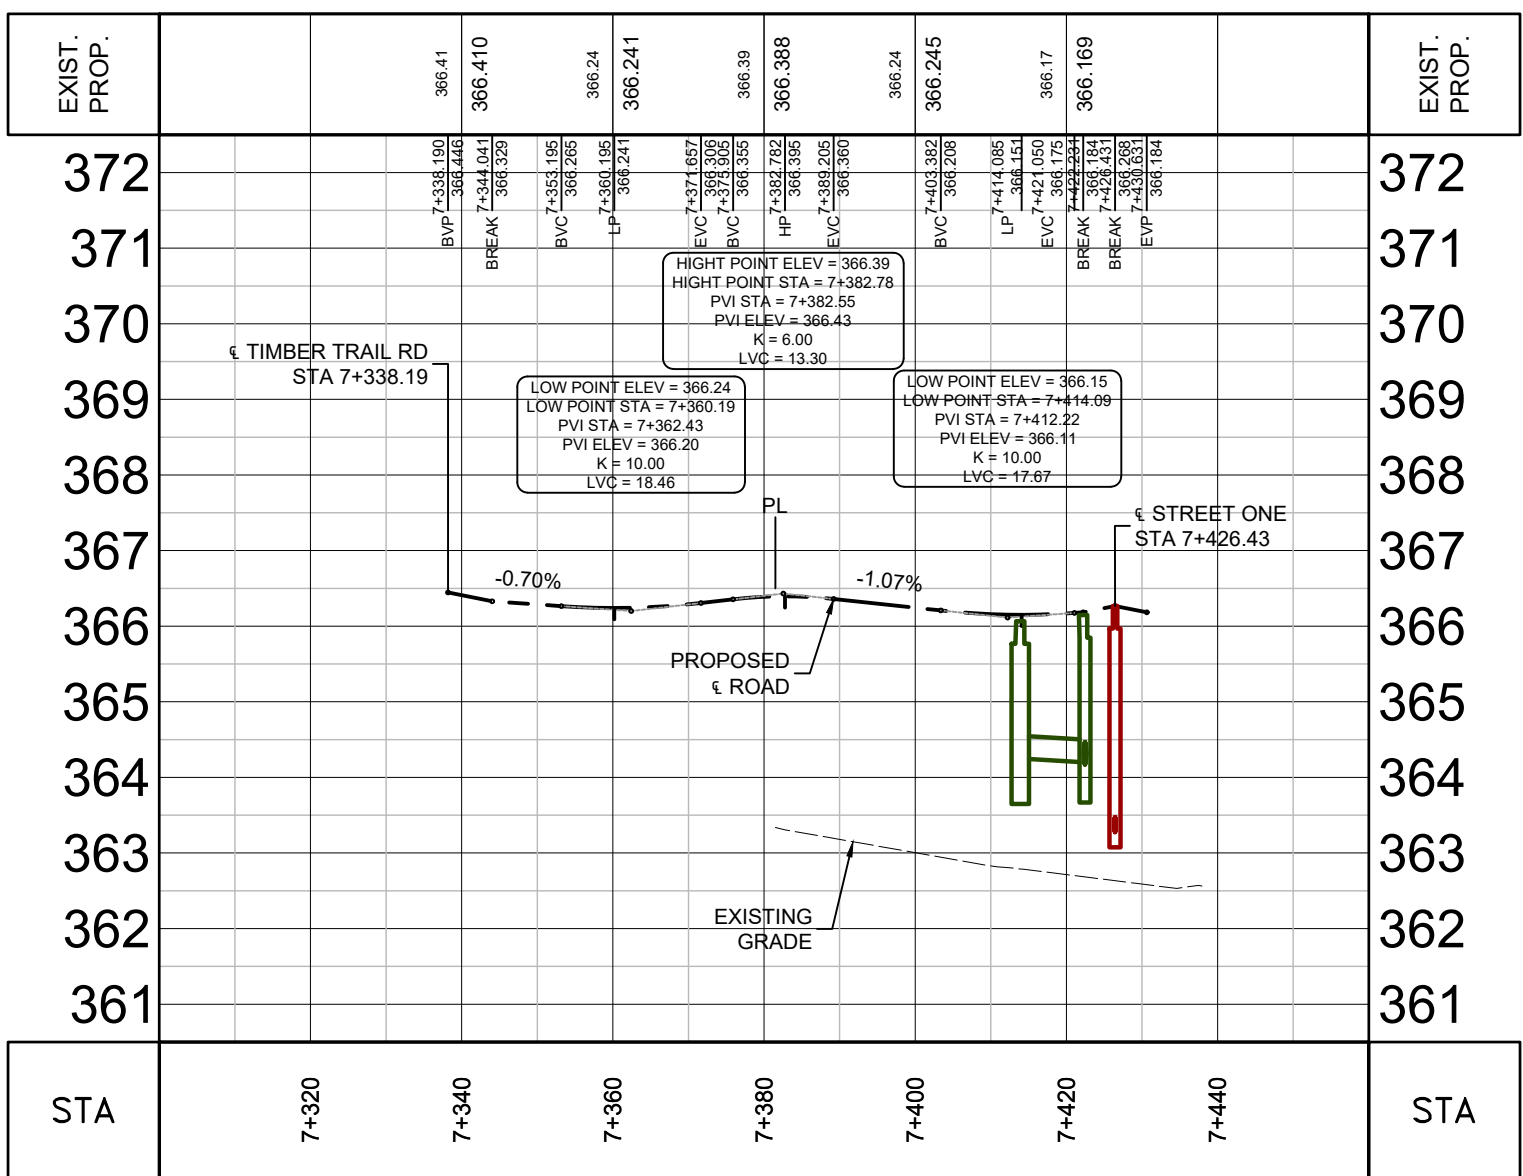

DATE	ISSUANCE	NO.
2025.06.06	ISSUED FOR DRAFT PLAN APPROVAL	

LEGEND	
—	PROPOSED SANITARY SEWER
---	PROPOSED STORM SEWER

- NOTE:
- DROP STRUCTURES AND SAFETY GRATES REQUIREMENTS TO BE REVIEWED DURING DETAILED DESIGN.
 - PIPE & STRUCTURE SIZES TO BE REVIEWED DURING DETAILED DESIGN.

 

CLIENT
SCHLEGEL URBAN DEVELOPMENTS

PROJECT
SOUTHWOOD 5

1065 Listowel Rd, Elmira, ON

TITLE
**BURLWOOD DR, WEYMOUTH ST & WOODBERRY CRES
SHEET 3 OF 3**

WALTERFEDY
TORONTO | CALGARY | KITCHENER | HAMILTON
800.685.1378 walterfedy.com



REPRODUCTION OR DISTRIBUTION FOR PURPOSES OTHER THAN AUTHORIZED BY WALTERFEDY, A PART OF WF GROUP, IS FORBIDDEN. CONTRACTORS SHALL VERIFY AND BE RESPONSIBLE FOR ALL DIMENSIONS AND CONDITIONS ON THE JOB AND REPORT ANY VARIATIONS FROM THE DIMENSIONS AND CONDITIONS SHOWN ON DRAWINGS TO WALTERFEDY, A PART OF WF GROUP. - DO NOT SCALE THIS DRAWING -

COPYRIGHT © 2025 WalterFedy, A Part of WF Group Inc.

NOTES:
1. LEGAL FABRIC PROVIDED BY VAN HARTEN, DATED DECEMBER 2024.
2. BENCHMARKS
SB LOCATED ON NORTH SIDE OF EXISTING BURLWOOD DRIVE RIGHT-OF-WAY.
AT SOUTHWEST CORNER OF MUNICIPAL ADDRESS FOR BURLWOOD DRIVE.
N 482625.60, E 34898.00, ELEV = 365.91
HEADWALL LOCATED SOUTH OF INTERSECTION OF BUR OAK DRIVE, AND SOUTH PARKWOOD BOULEVARD.
N 482387.70, E 346655.04, ELEV = 363.350
3. CONCEPT PLAN PROVIDED BY GSP, DATED APRIL 2025.
4. ENVIRONMENTAL DISPLINES AND TREE SURVEY PROVIDED BY NRSL 2025.

SCALE: H1:1000 V1:100
DATE: 2025-06-04
PROJECT NO.: 2022-0374-10
DRAWN BY: KDB/UBM
CHECKED BY: MN/EMW

C402

