
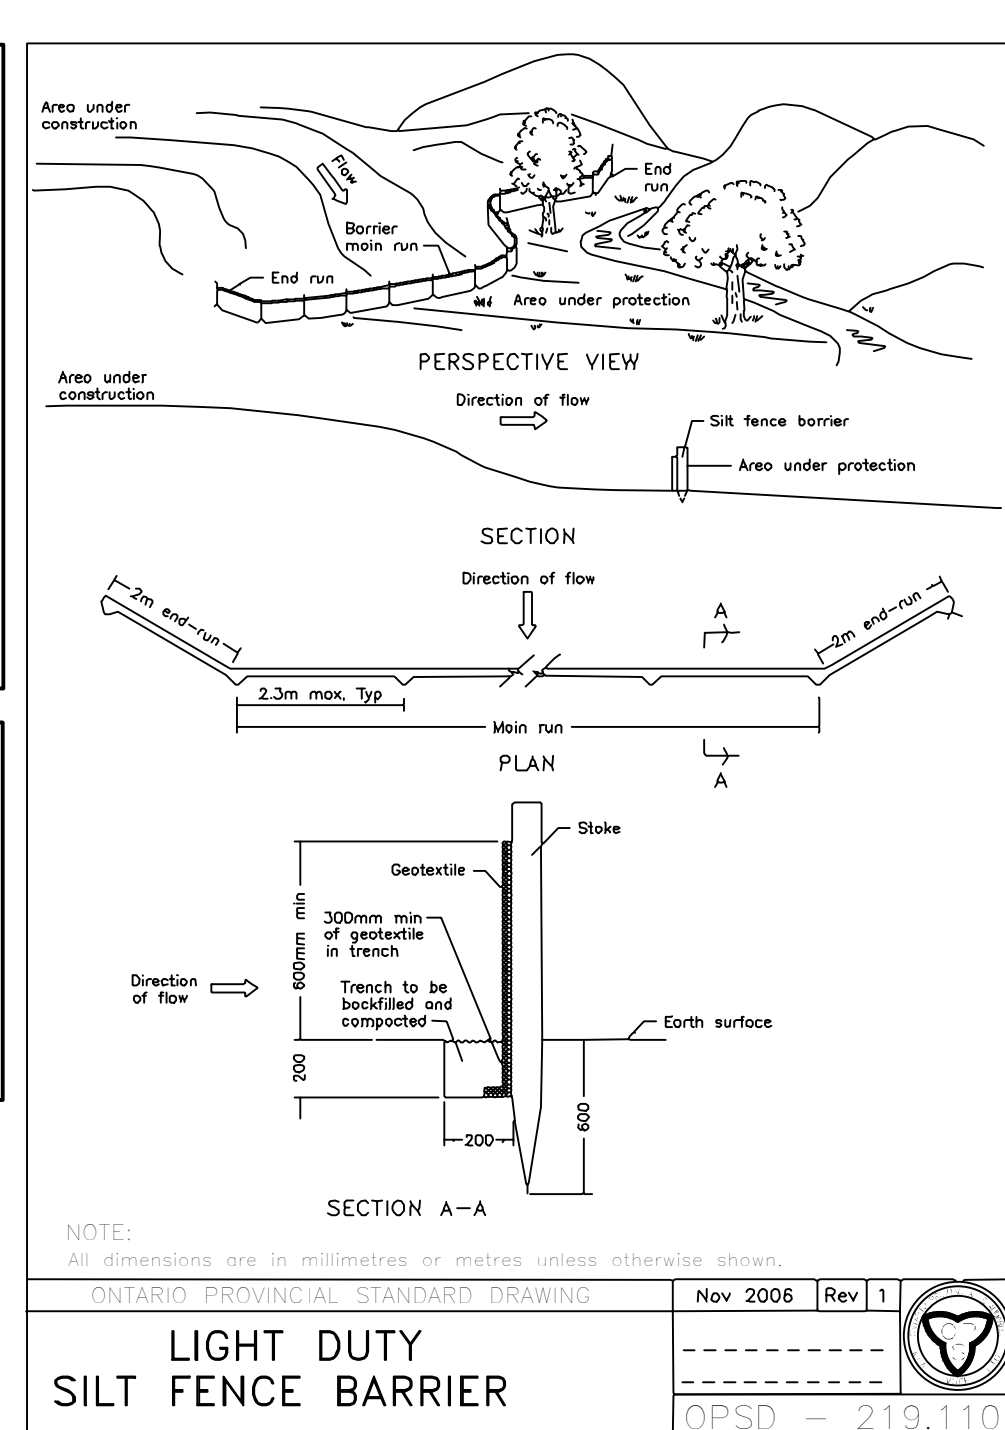
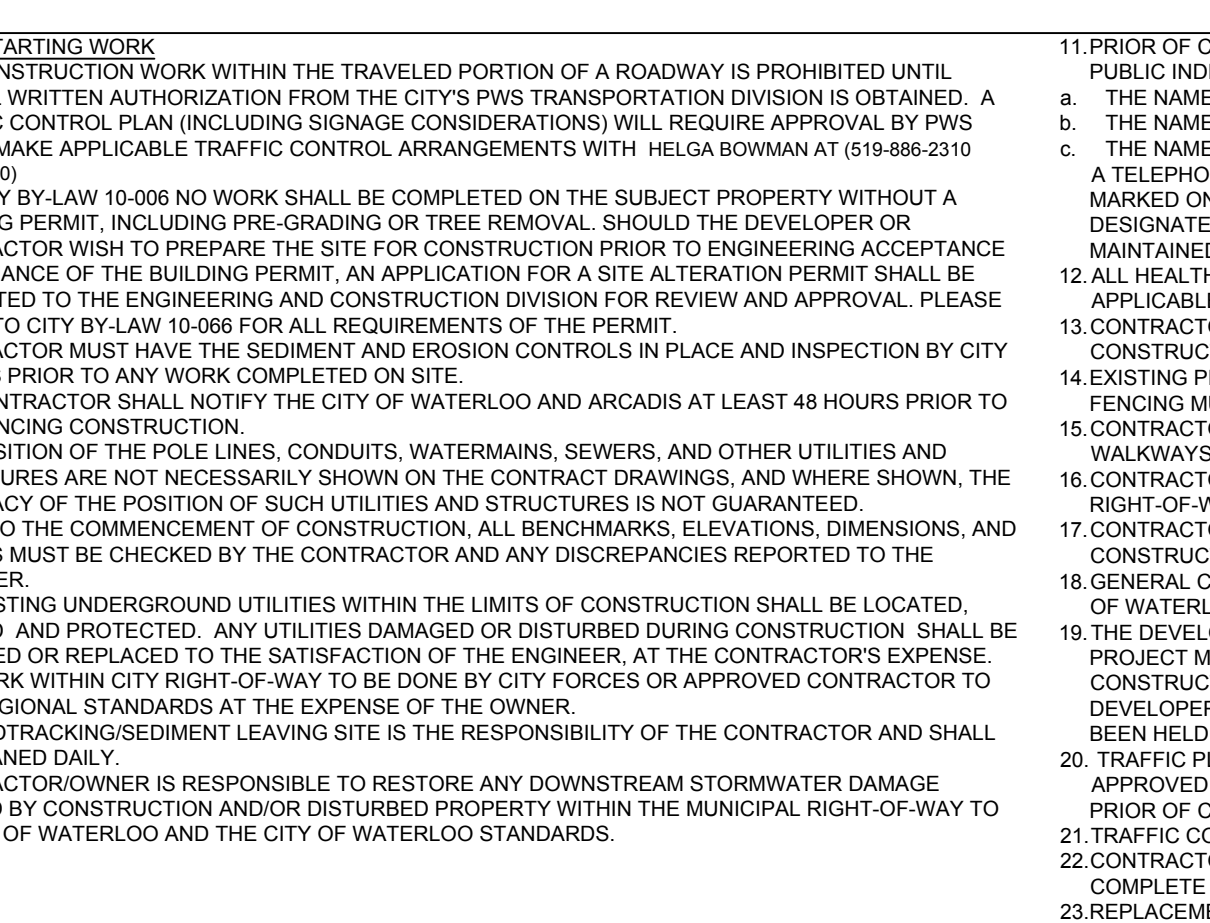
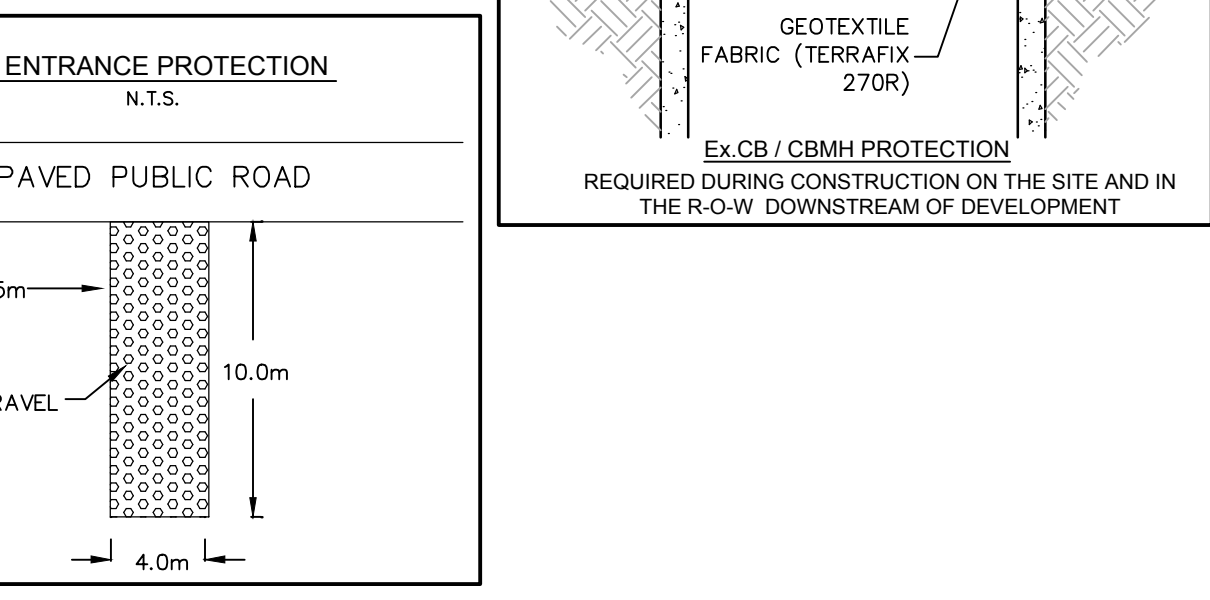
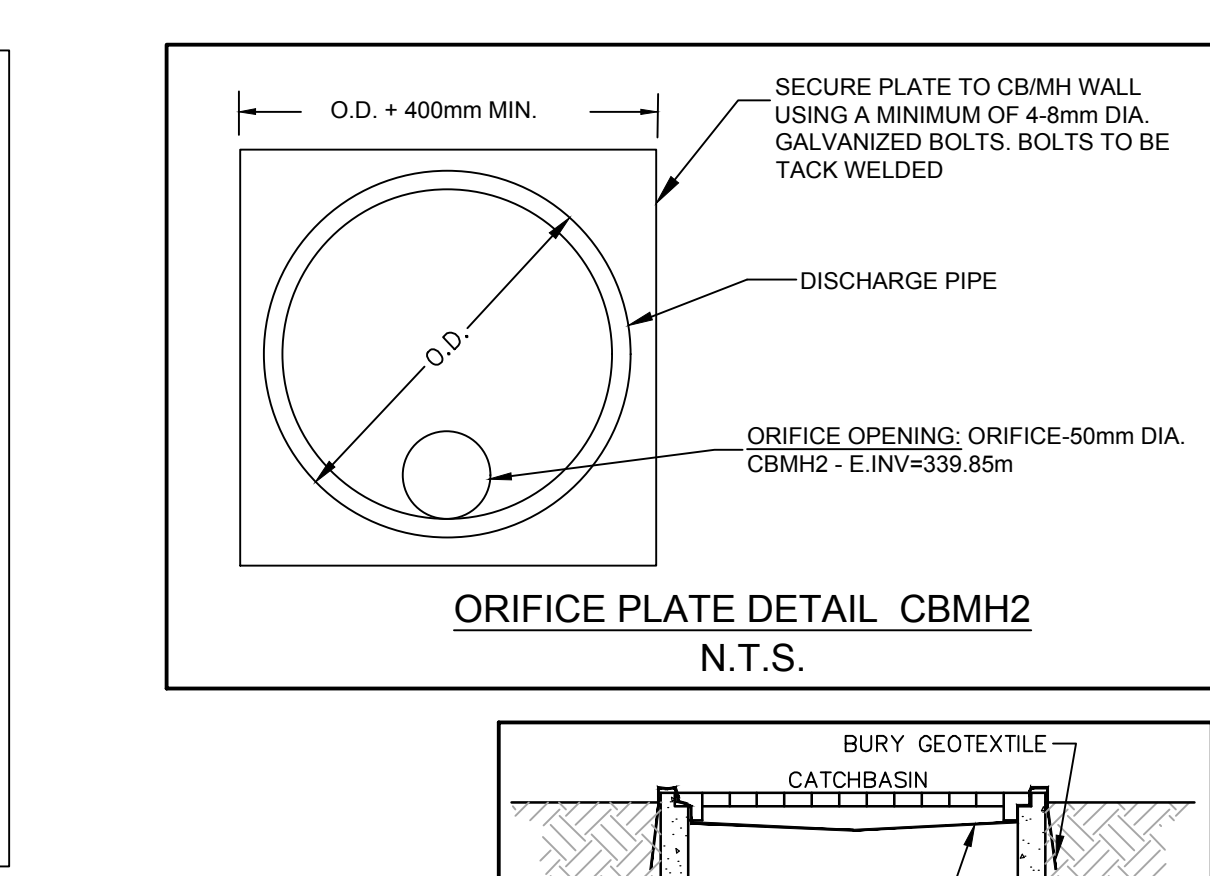
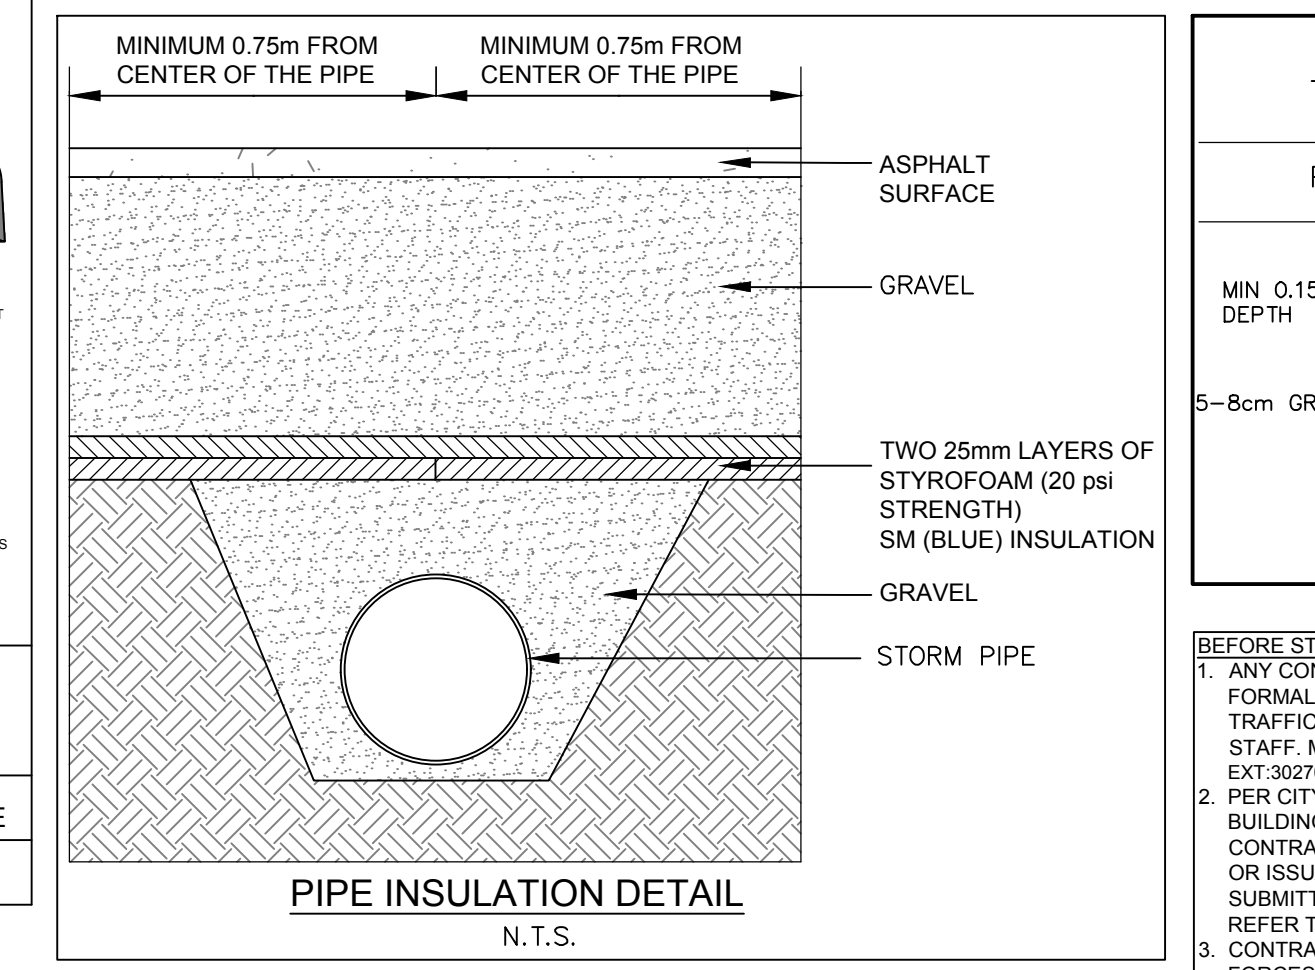
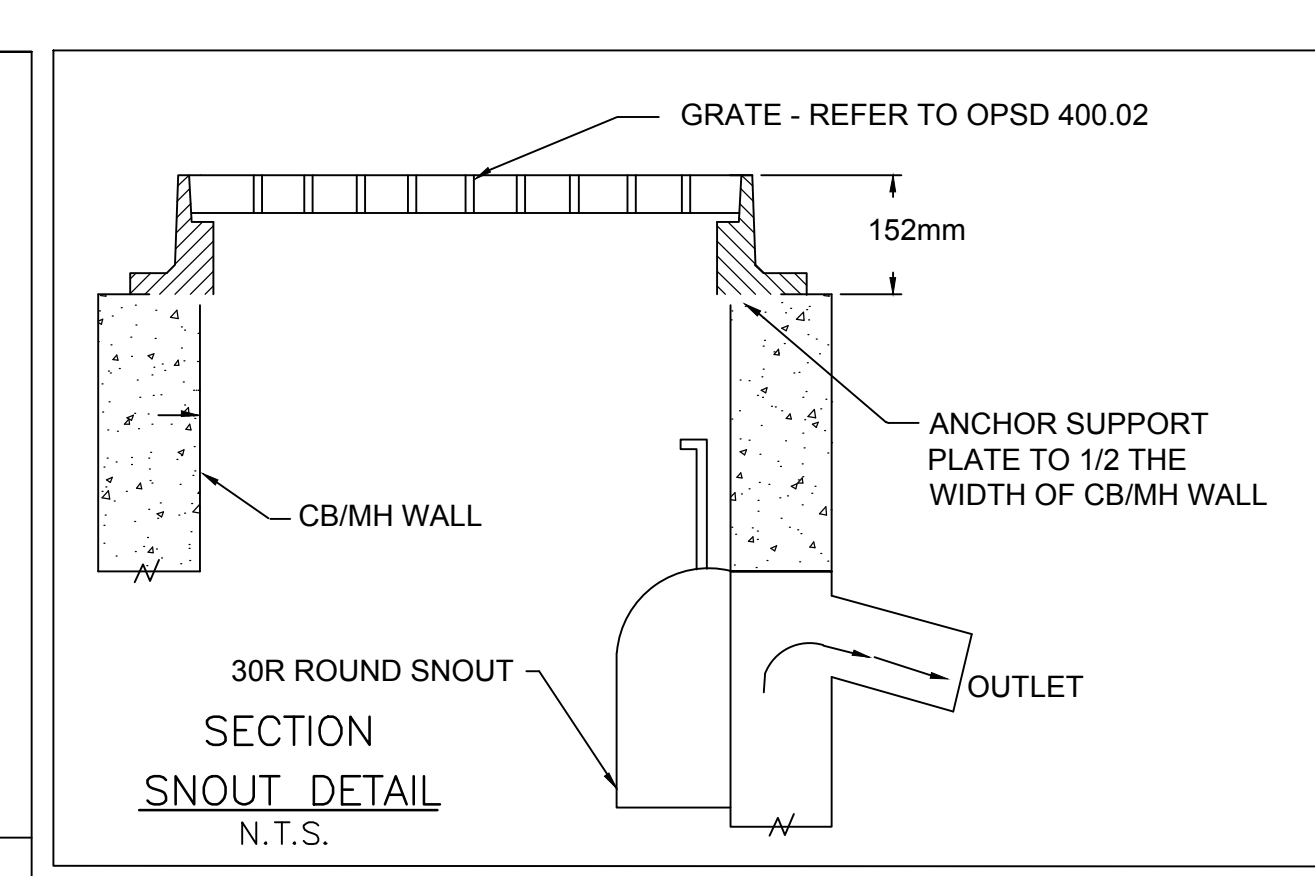
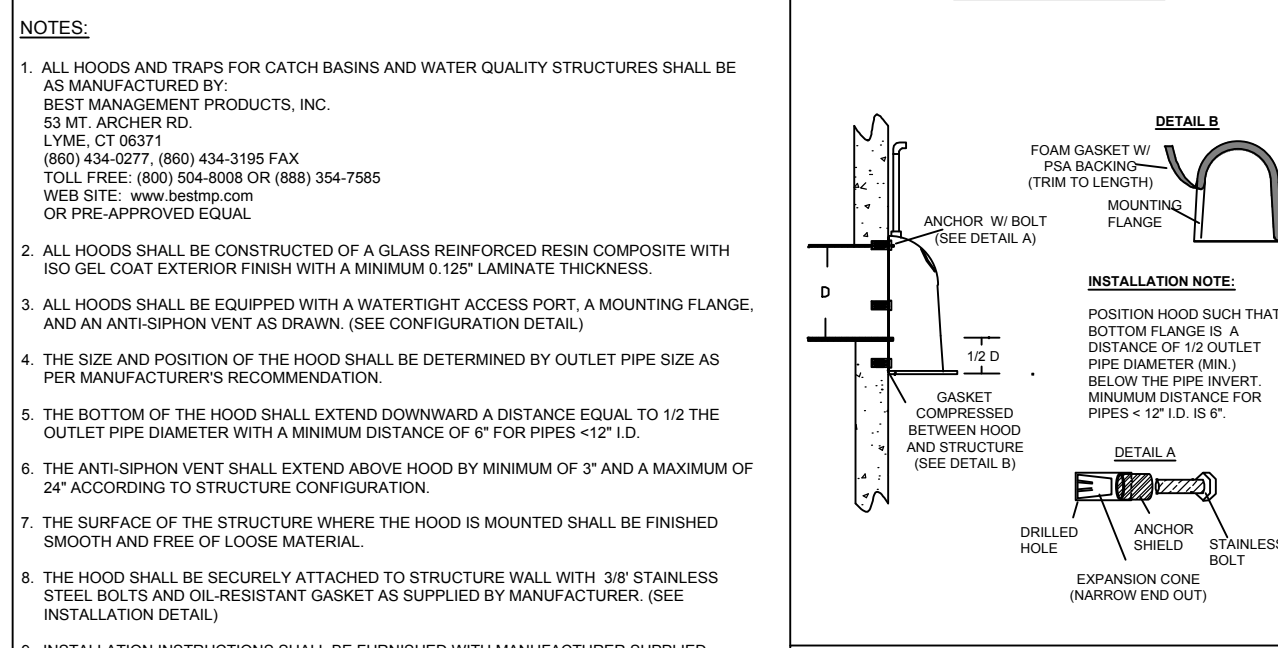
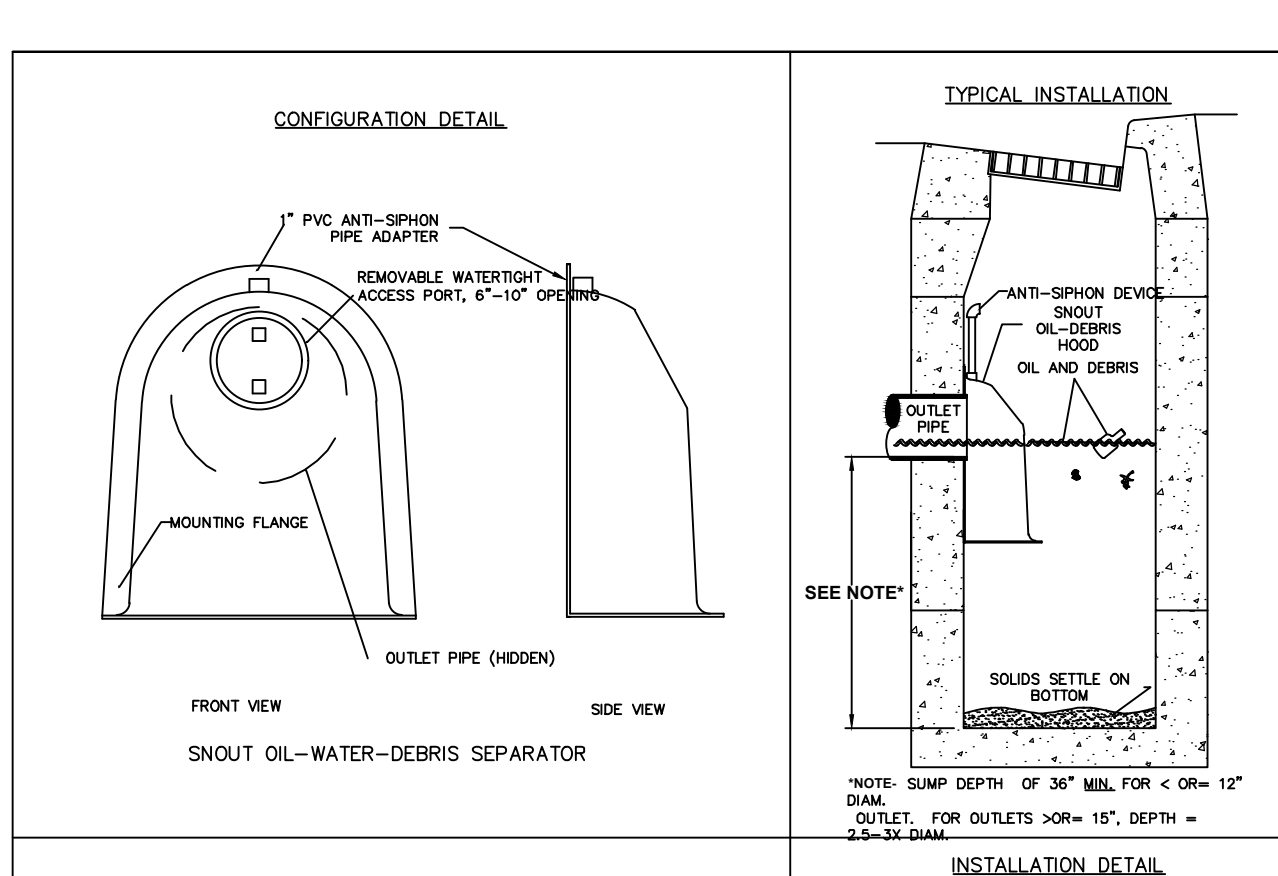


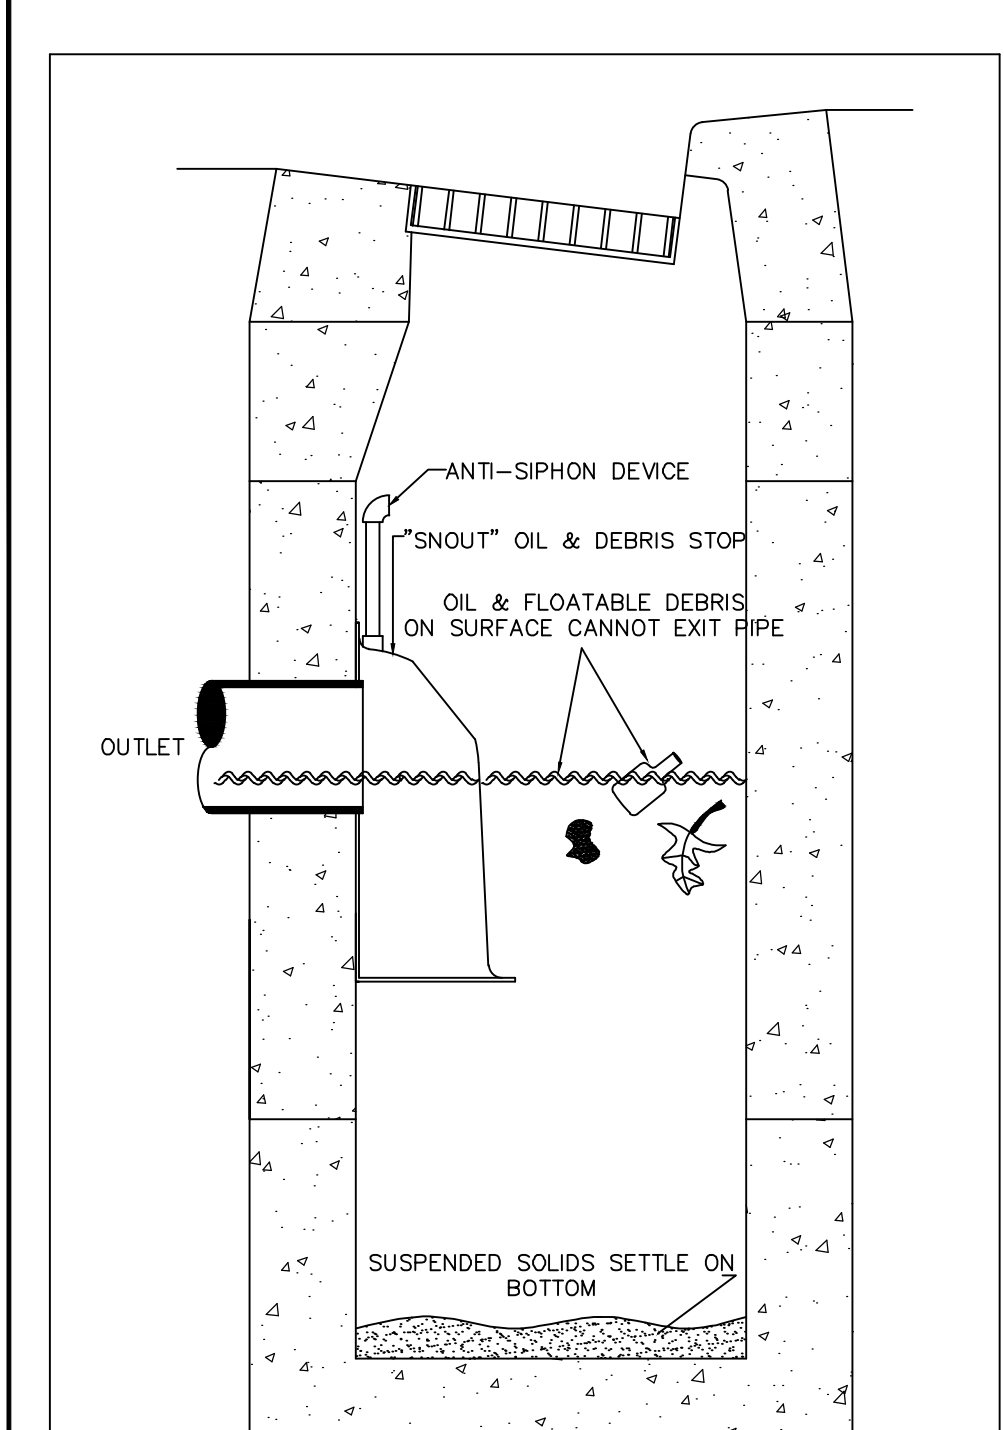

LOCAL DISTRIBUTOR:
AQUA-SPEC Ltd.
LONDON, ONTARIO
Tel: 519-657-7504

BMP, INC.
53 MT. ARCHER ROAD, LYME, CT. 06371
(800) 504-8008 FAX: (860) 434-3195

HOOD SPECIFICATION FOR CATCH BASINS AND WATER QUALITY STRUCTURES

BEFORE STARTING WORK

LIGHT DUTY SILT FENCE BARRIER

MAINTENANCE RECOMMENDATIONS FOR SNOOT, SWM QUALITY PRODUCT BY BMP:

FIRST YEAR ONLY RECOMMENDATIONS:

- MONTHLY MONITORING OF A NEW INSTALLATION AFTER THE SITE HAS BEEN STABILIZED.
- MEASUREMENTS SHOULD BE TAKEN AFTER EACH RAIN EVENT OF 12.0 mm OR MORE, OR MONTHLY, AS DETERMINED BY LOCAL WEATHER CONDITIONS.
- CHECKING SEDIMENT DEPTH AND NOTING THE SURFACE POLLUTANTS IN THE STRUCTURE WILL BE HELPFUL IN PLANNING MAINTENANCE. RAINFALL VOLUME VS. SEDIMENT AND DEBRIS CAPTURE CAN THEN BE PLOTTED AS AN ACCURATE PREDICTOR OF SERVICE INTERVALS.

FOR ONGOING MAINTENANCE AFTER FIRST YEAR:

- ALL HOODS COLLECTED IN SNOOT EQUIPPED STRUCTURES WILL CONSIST OF FLOATABLE DEBRIS, TRASH AND OILS ON THE SURFACE OF THE CAPTURED WATER, AND CHECKING SEDIMENT DEPTH AND NOTING THE SURFACE POLLUTANTS IN THE STRUCTURE WILL BE HELPFUL IN PLANNING MAINTENANCE. RAINFALL VOLUME VS. SEDIMENT AND DEBRIS CAPTURE CAN THEN BE PLOTTED AS AN ACCURATE PREDICTOR OF SERVICE INTERVALS.
- IT IS BEST TO SCHEDULE MAINTENANCE BASED ON THE SOLIDS COLLECTED IN THE SUMP.
- OPTIMALLY, THE STRUCTURE SHOULD BE CLEANED WHEN THE SUMP IS HALF FULL (E.G. WHEN 2 FEET OF MATERIAL COLLECTS IN A 4 FOOT SUMP, CLEAN IT OUT).
- FOR FLOATABLES AND TRASH ONLY (WITH OR WITHOUT TRASH SCREEN), SERVICE WHEN 15cm OF FLOATING MATERIAL ACCUMULATES ON SURFACE ABOVE STATIC WATER LEVEL.
- STRUCTURES SHOULD ALSO BE CLEANED IF A SPILL OR OTHER INCIDENT CAUSES A LARGER THAN NORMAL ACCUMULATION OF POLLUTANTS IN A STRUCTURE.
- MAINTENANCE IS BEST DONE WITH A VACUUM TRUCK.
- IF BIO-SKIRTS ARE BEING USED IN THE STRUCTURE TO ENHANCE HYDROCARBON CAPTURE AND/OR BACTERIA REMOVAL, THEY SHOULD BE CHANGED ON A TYPICAL BASIS AND SERVICED OR REPLACED WHEN MORE THAN 2/3 OF THE BOOM IS SUBMERGED, INDICATING A NEARLY SATURATED STATE. ASSUMING A TYPICAL POLLUTANT-LOADING ENVIRONMENT EXISTS, BIO-SKIRTS SHOULD BE SERVICED OR REPLACED ANNUALLY.
- IN THE CASE OF AN OIL SPILL, THE STRUCTURE SHOULD BE SERVICED AND BIO-SKIRTS REPLACED (IF ANY) IMMEDIATELY.
- ALL COLLECTED WASTES MUST BE HANDLED AND DISPOSED OF ACCORDING TO LOCAL ENVIRONMENTAL REQUIREMENTS.
- TO MAINTAIN THE SNOOT HOODS THEMSELVES, AN ANNUAL INSPECTION OF THE ANTI-SIPHON VENT AND ACCESS HATCH ARE RECOMMENDED. A SIMPLE FLUSHING OF THE VENT, OR A GENTLE RODDING WITH A FLEXIBLE WIRE ARE ALL THAT'S NEEDED TO MAINTAIN THE ANTI-SIPHON PROPERTIES. OPENING AND CLOSING THE ACCESS HATCH ONCE A YEAR ENSURES A LIFETIME OF TROUBLE-FREE SERVICE.
- TO MAINTAIN TRASH SCREEN, HOSE OFF DEBRIS FROM SCREEN (IF ANY) PRIOR TO REMOVAL OF POLLUTANTS BY VACUUM TRUCK.

NOTES

- CONTRACTOR IS REQUIRED TO REFER THE APPROVED VEGETATION MANAGEMENT PLAN WITH RESPECT TO THE INFORMATION FOR TREE REMOVAL / TREE PROTECTION.
- CONTRACTOR TO INFORM CITY'S PWS INSPECTOR PRIOR OF ALL SERVICE DISCONNECTIONS. CITY'S INSPECTOR TO BE ON SITE DURING SERVICE DISCONNECTIONS.
- EXISTING WATER SERVICE TO BE REMOVED AND AT MAIN, DISCONNECTED PIPE MUST BE CAPPED OR BULK HEADED.
- LEAD TEST JOINTS DRAINED, SUMP FLUSHED AND CHLORINATED WITH POSSIBLE MAIN SHUT DOWN.
- EXISTING SANITARY SERVICE TO BE REMOVED AND CAPPED AT PROPERTY LINE.
- IF EXISTING SANITARY SERVICE PIPE CONSIST OF BITUMINOUS FIBER PIPE, THE FULL SERVICE TO BE REMOVED AND CAPPED AT THE MAIN.
- EXISTING VEGETATION NOT TO BE REMOVED UNTIL A BUILDING PERMIT HAS BEEN ISSUED OR UNTIL CONTROL MEASURES HAVE BEEN INSTALLED AND ACCEPTED BY CITY LANDSCAPE TECHNOLOGIST.
- EXISTING CONCRETE SIDEWALK TO REMAIN UNTIL ALL CONSTRUCTION WORKS HAVE FINISHED.
- CONCRETE CURBS AND GUTTER, SIDEWALKS OF PAVING WILL NOT BE PERMITTED AFTER NOVEMBER 30TH OF EACH YEAR UNLESS SPECIFICALLY APPROVED IN WRITING BY THE DIRECTOR OF ENGINEERING SERVICES.
- ALL MUNICIPAL DRAIN INLETS, ON SITE CB AND MHs (UPON COMPLETION OF SERVICING), OR ANY OTHER CB INLETS IN THE AREA OF THE SITE AND ON HALL, ROUTES MUST BE PROTECTED WITH FILTER FABRIC, OR EQUIVALENT BARRIERS MEETING CRITERIA, STANDARDS AND SPECIFICATIONS ACCEPTABLE BY THE ENGINEERING AND CONSTRUCTION DIVISION.
- EROSION AND SEDIMENT CONTROL AND CONCEPTUAL WORKSPACE MANAGEMENT PLAN MUST BE REVIEWED JOINTLY BY THE CONSULTANT, CONTRACTOR, SUPERINTENDENT AND THE CITY STAFF PRIOR TO COMMENCEMENT OF CONSTRUCTION, AND REVISIONS TO THE PLANS RESUBMITTED TO THE ENGINEERING AND CONSTRUCTION DIVISION, AS NECESSARY.
- NO CONSTRUCTION WORK TO BE UNDERTAKEN ON THE SUBJECT PROPERTY WITHOUT FINAL ENGINEERING ACCEPTANCE AND A BUILDING PERMIT ISSUED BY THE CITY.
- ALL WORK TO BE DONE IN ACCORDANCE WITH STANDARDS AND SPECIFICATION OF THE REGION OF WATERLOO (DOSSMS), CITY OF WATERLOO AND OPD EXCEPT WHICHEVER ARE MORE STRINGENT. NEW CURBS AND SDO TO BE REINSTATED AS REQUIRED. ANY AREAS IN RIGHT OF WAY DISTURBED THROUGH CONSTRUCTION TO BE REPLACED AT THE DEVELOPERS COST.
- EXISTING CONC. SIDEWALK TO BE REMOVED AND REPLACED AT NEW ENTRANCE AS PER CITY STANDARD DWG. W-230. NEW SIDEWALK TO BE REPLACED AT THE DEVELOPERS COST.

ALL SERVICE CONNECTIONS TO THE PROPERTY LINE MUST BE INSTALLED TO THE CITY'S SATISFACTION PRIOR TO ANY INTERNAL SERVICING WORKS AS PER CITY BY-LAW.

CITY OF WATERLOO, ENGINEERING SERVICES DEPARTMENT MUST BE NOTIFIED OF ANY SIGNIFICANT CHANGES TO THE APPROVED DESIGN THAT MAY OCCUR DURING CONSTRUCTION.

CONTRACTOR IS RESPONSIBLE FOR RESTORING ALL AFFECTED PROPERTY TO ORIGINAL CONDITION AT THE OWNERS EXPENSE.

EXISTING WATER SERVICE TO BE REMOVED AND AT MAIN, DISCONNECTED PIPE MUST BE CAPPED OR BULK HEADED.

LEAD TEST JOINTS DRAINED, SUMP FLUSHED AND CHLORINATED WITH POSSIBLE MAIN SHUT DOWN.

EXISTING SANITARY SERVICE TO BE REMOVED AND CAPPED AT PROPERTY LINE.

IF EXISTING SANITARY SERVICE PIPE CONSIST OF BITUMINOUS FIBER PIPE, THE FULL SERVICE TO BE REMOVED AND CAPPED AT THE MAIN.

EXISTING VEGETATION NOT TO BE REMOVED UNTIL A BUILDING PERMIT HAS BEEN ISSUED OR UNTIL CONTROL MEASURES HAVE BEEN INSTALLED AND ACCEPTED BY CITY LANDSCAPE TECHNOLOGIST.

EXISTING CONCRETE SIDEWALK TO REMAIN UNTIL ALL CONSTRUCTION WORKS HAVE FINISHED.

CONCRETE CURBS AND GUTTER, SIDEWALKS OF PAVING WILL NOT BE PERMITTED AFTER NOVEMBER 30TH OF EACH YEAR UNLESS SPECIFICALLY APPROVED IN WRITING BY THE DIRECTOR OF ENGINEERING SERVICES.

ALL MUNICIPAL DRAIN INLETS, ON SITE CB AND MHs (UPON COMPLETION OF SERVICING), OR ANY OTHER CB INLETS IN THE AREA OF THE SITE AND ON HALL, ROUTES MUST BE PROTECTED WITH FILTER FABRIC, OR EQUIVALENT BARRIERS MEETING CRITERIA, STANDARDS AND SPECIFICATIONS ACCEPTABLE BY THE ENGINEERING AND CONSTRUCTION DIVISION.

EROSION AND SEDIMENT CONTROL AND CONCEPTUAL WORKSPACE MANAGEMENT PLAN MUST BE REVIEWED JOINTLY BY THE CONSULTANT, CONTRACTOR, SUPERINTENDENT AND THE CITY STAFF PRIOR TO COMMENCEMENT OF CONSTRUCTION, AND REVISIONS TO THE PLANS RESUBMITTED TO THE ENGINEERING AND CONSTRUCTION DIVISION, AS NECESSARY.

NO CONSTRUCTION WORK TO BE UNDERTAKEN ON THE SUBJECT PROPERTY WITHOUT FINAL ENGINEERING ACCEPTANCE AND A BUILDING PERMIT ISSUED BY THE CITY.

ALL WORK TO BE DONE IN ACCORDANCE WITH STANDARDS AND SPECIFICATION OF THE REGION OF WATERLOO (DOSSMS), CITY OF WATERLOO AND OPD EXCEPT WHICHEVER ARE MORE STRINGENT. NEW CURBS AND SDO TO BE REINSTATED AS REQUIRED. ANY AREAS IN RIGHT OF WAY DISTURBED THROUGH CONSTRUCTION TO BE REPLACED AT THE DEVELOPERS COST.

EXISTING CONC. SIDEWALK TO BE REMOVED AND REPLACED AT NEW ENTRANCE AS PER CITY STANDARD DWG. W-230. NEW SIDEWALK TO BE REPLACED AT THE DEVELOPERS COST.

BEFORE STARTING WORK

- ANY CONSTRUCTION WORK WITHIN THE TRAVELED PORTION OF A ROADWAY IS PROHIBITED UNTIL FORMAL WRITTEN AUTHORIZATION FROM THE CITY'S PWS TRANSPORTATION DIVISION IS OBTAINED. A TRAFFIC CONTROL PLAN (INCLUDING SIGNAGE CONSIDERATIONS) WILL REQUIRE APPROVAL BY PWS STAFF. MAKE APPLICABLE TRAFFIC CONTROL ARRANGEMENTS WITH HELGA BOWMAN AT (519) 886-2310 EXT 30070.
- PER CITY BY-LAW 10-006 NO WORK SHALL BE COMPLETED ON THE SUBJECT PROPERTY WITHOUT A BUILDING PERMIT. INCLUDING PRE-GRADING OR TREE REMOVAL. SHOULD THE DEVELOPER OR CONTRACTOR WISH TO PREPARE THE SITE FOR CONSTRUCTION PRIOR TO ENGINEERING ACCEPTANCE OR ISSUANCE OF THE BUILDING PERMIT, AN APPLICATION FOR A SITE ALTERATION PERMIT SHALL BE SUBMITTED TO THE ENGINEERING AND CONSTRUCTION DIVISION FOR REVIEW AND APPROVAL. PLEASE REFER TO CITY BY-LAW 10-066 FOR ALL REQUIREMENTS OF THE PERMIT.
- CONTRACTOR MUST HAVE THE SEDIMENT AND EROSION CONTROLS IN PLACE AND INSPECTION BY CITY FORCES PRIOR TO ANY WORK COMPLETED ON SITE.
- THE CONTRACTOR SHALL NOTIFY THE CITY OF WATERLOO AND ARCADIS AT LEAST 48 HOURS PRIOR TO COMMENCING CONSTRUCTION.
- THE POSITION OF THE POLE LINES, CONDUITS, WATERMANS, SEWERS, AND OTHER UTILITIES AND STRUCTURES ARE NOT NECESSARILY SHOWN ON THE CONTRACT DRAWINGS, AND WHERE SHOWN, THE ACCURACY OF THE POSITION OF SUCH UTILITIES AND STRUCTURES IS NOT GUARANTEED.
- PRIOR TO THE COMMENCEMENT OF CONSTRUCTION, ALL BENCHMARKS, ELEVATIONS, DIMENSIONS, AND GRADES MUST BE CHECKED BY THE CONTRACTOR AND ANY DISCREPANCIES REPORTED TO THE ENGINEER.
- ALL EXISTING UNDERGROUND UTILITIES WITHIN THE LIMITS OF CONSTRUCTION SHALL BE LOCATED, MARKED AND PROTECTED. ANY UTILITIES DAMAGED OR DISTURBED DURING CONSTRUCTION SHALL BE REPAIRED OR REPLACED TO THE SATISFACTION OF THE ENGINEER, AT THE CONTRACTOR'S EXPENSE.
- ALL WORK WITHIN CITY RIGHT-OF-WAY TO BE DONE BY CITY FORCES OR APPROVED CONTRACTOR TO CITY/REGIONAL STANDARDS AT THE EXPENSE OF THE OWNER.
- ALL MUDTRACKING/SEDIMENT LEAVING SITE IS THE RESPONSIBILITY OF THE CONTRACTOR AND SHALL BE CLEANED DAILY.
- CONTRACTOR/OWNER IS RESPONSIBLE TO RESTORE ANY DOWNSTREAM STORMWATER DAMAGE CAUSED BY CONSTRUCTION AND/OR DISTURBED PROPERTY WITHIN THE MUNICIPAL RIGHT-OF-WAY TO REGION OF WATERLOO AND THE CITY OF WATERLOO STANDARDS.

11. PRIOR OF CONSTRUCTION OWNER OF THE SITE TO INSTALL A PROJECT SIGN CLEARLY VISIBLE TO THE PUBLIC INDICATING:

- THE NAME OF THE REGISTERED OWNER OR DEVELOPER.
- THE NAME OF THE CONSULTING ENGINEER.
- THE NAME OF THE GENERAL CONTRACTOR.

A TELEPHONE CONTACT NUMBER FOR EACH OF THE ABOVE TO BE CLEARLY MARKED ON THE SIGN, AT LEAST ONE OF THE TELEPHONE NUMBERS TO BE DESIGNATED AS A 24 HOUR EMERGENCY CONTACT NUMBER. SIGN TO BE MAINTAINED IN GOOD ORDER UNTIL PROJECT IS COMPLETED.

12. ALL HEALTH AND SAFETY RELATED SIGNAGE MUST BE POSTED AT THE SITE REQUIRED BY THE APPLICABLE LAW AND BEST MANAGEMENT PRACTICES.

13. CONTRACTOR TO ENSURE ALL CATCHBASINS ALONG ROADS BORDERING AND DOWNSTREAM OF CONSTRUCTION MUST BE PROTECTED WITH FILTER FABRIC.

14. EXISTING PROPERTY LINE MUST BE SURVEYED AND IDENTIFIED PRIOR TO CONSTRUCTION AND ALL FENCING MUST BE PLACED INSIDE THE PROPERTY LINE.

15. CONTRACTOR IS REQUIRED TO INSTALL FULL BOARD HOARDING BETWEEN CONSTRUCTION AND PUBLIC WALKWAYS WITHIN PEDESTRIAN TRAFFIC.

16. CONTRACTOR MUST NOTIFY ALL NEIGHBORING RESIDENCE PRIOR OF PROPOSED WORKS ON THE ROAD RIGHT-OF-WAY. CLEAR ACCESS TO ADJACENT PROPERTIES MUST BE MAINTAINED AT ALL TIMES.

17. CONTRACTOR TO PROVIDE LOCATION OF EMERGENCY ACCESS TO THE SITE REQUIRED BY THE APPLICABLE LAW AND BEST MANAGEMENT PRACTICES.

18. GENERAL CONTRACTOR IS RESPONSIBLE TO SCHEDULE PRE-CONSTRUCTION MEETING WITH THE CITY OF WATERLOO ENGINEERING SERVICE REPRESENTATIVE AND ARCADIS PRIOR OF CONSTRUCTION.






19. THE DEVELOPERS CONSULTING ENGINEER SHALL NOTIFY THE CITY'S ENGINEERING AND CONSTRUCTION PROJECT MANAGER AT LEAST ONE WEEK IN ADVANCE OF ALL PRE-CONSTRUCTION AND SITE MEETINGS. CONSTRUCTION CAN NOT PROCEED UNTIL A PRE-CONSTRUCTION MEETING INCLUDING THE DEVELOPERS REPRESENTATIVE, THE CONTRACTOR AND ENGINEERING AND CONSTRUCTION STAFF HAS BEEN HELD.

20. TRAFFIC PLAN BASED ON ONTARIO TRAFFIC MANUAL (OTM) BOOK 7 IS REQUIRED AND MUST BE APPROVED BY THE CITY OF WATERLOO. CONTRACTOR TO PROVIDE THE TRAFFIC PLAN TO THE CITY PRIOR OF CONSTRUCTION. COPY OF TRAFFIC PLAN TO BE ON THE SITE AT ALL TIMES.

21. TRAFFIC CONTROL PLAN MUST BE BASED ON ONTARIO TRAFFIC MANUAL (OTM) BOOK 7.

22. CONTRACTOR TO INFORM PUBLIC WORKS SERVICES STAFF OF ALL DISCONNECTIONS. PWS STAFF TO COMPLETE AN INSPECTION DURING EXISTING SERVICE DISCONNECTIONS.

23. REPLACEMENT OF FULL SIDEWALK FRONTING PROPERTY IS REQUIRED AT A COST TO THE DEVELOPER.

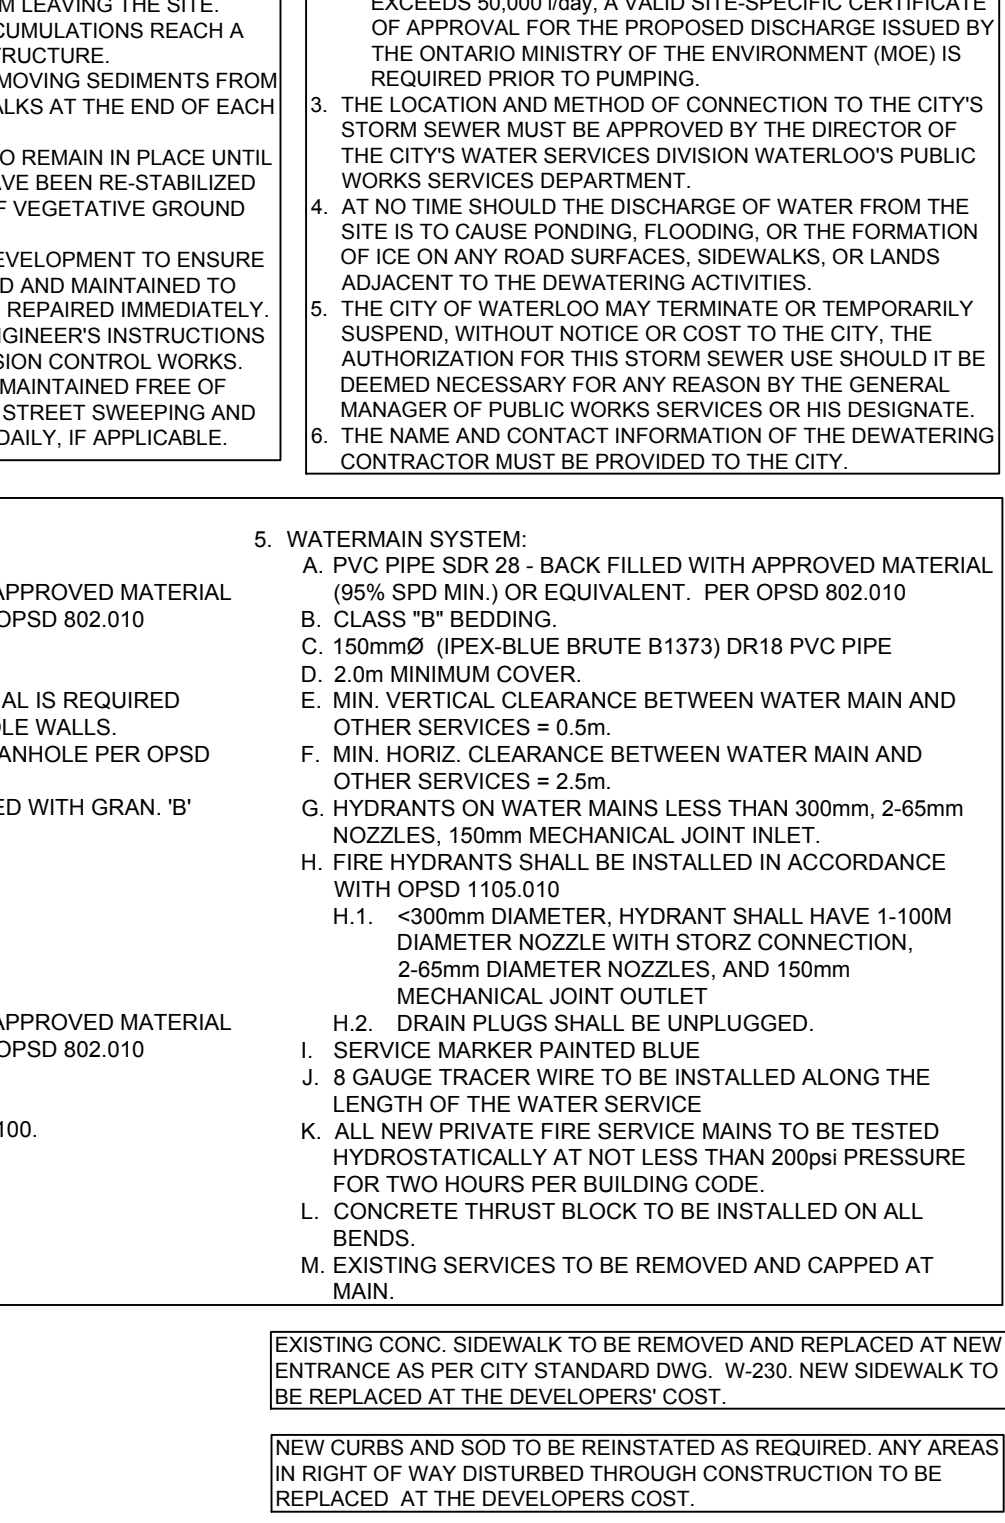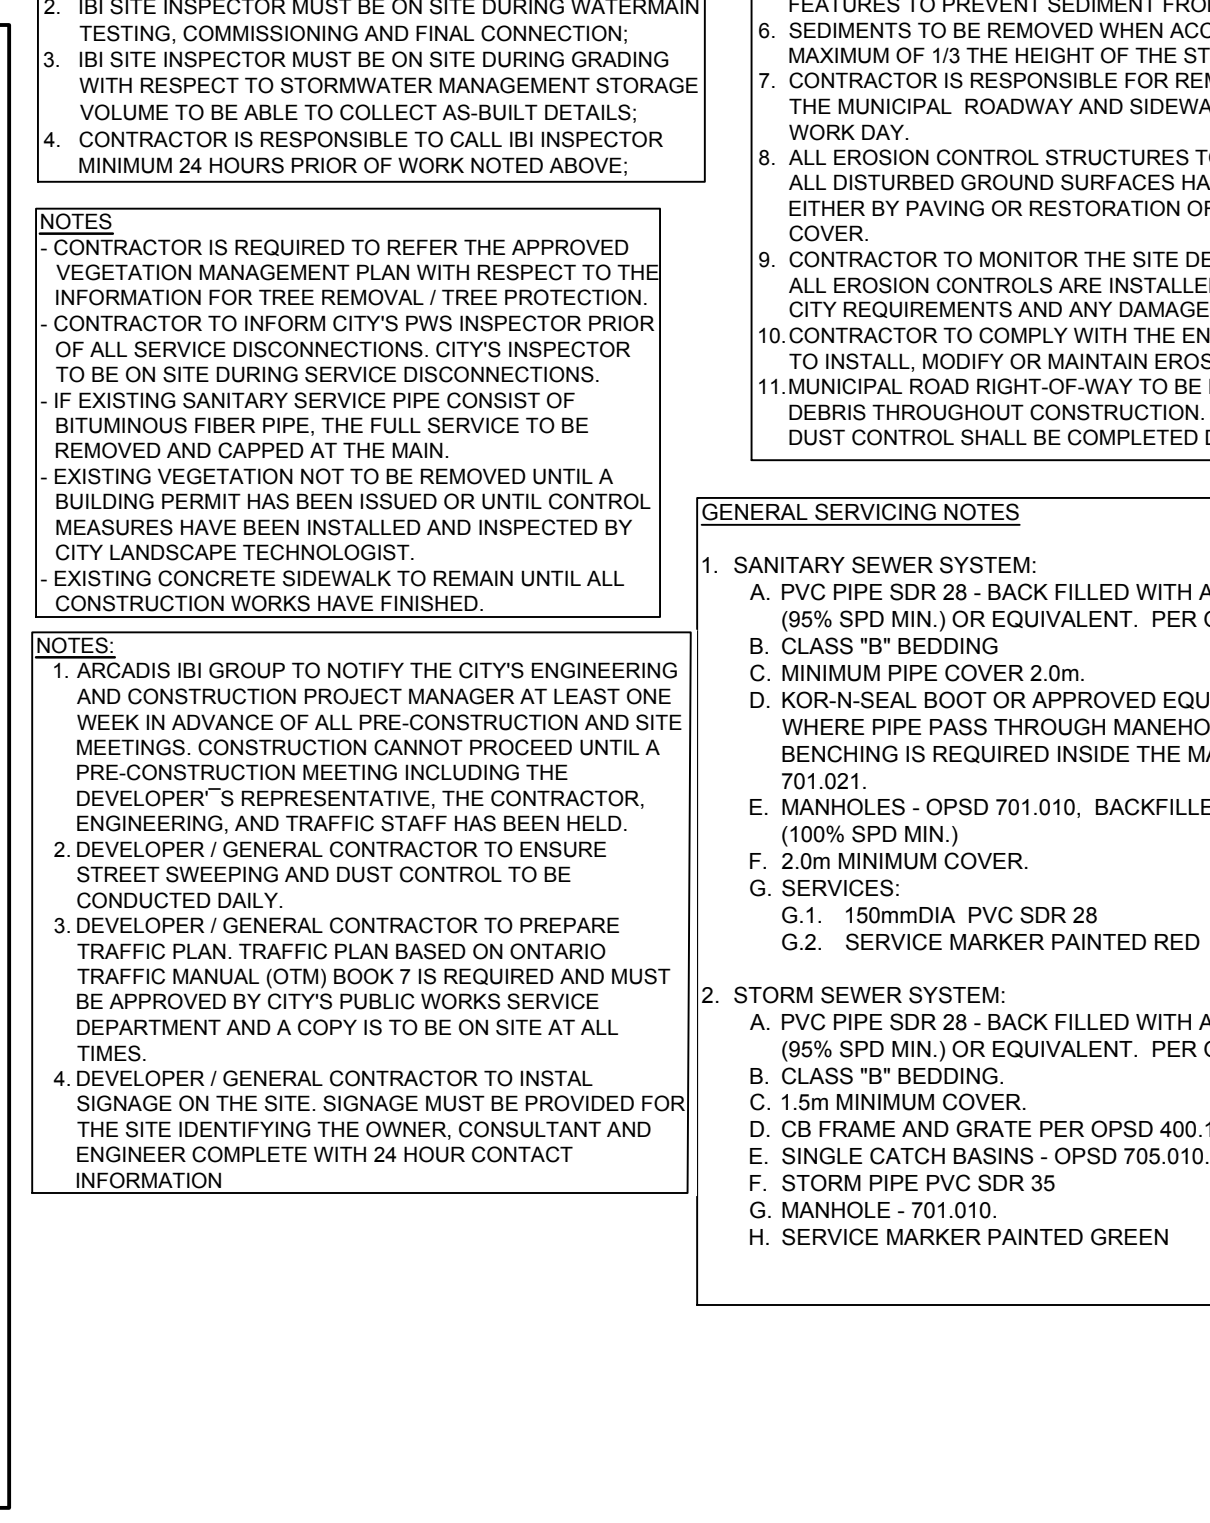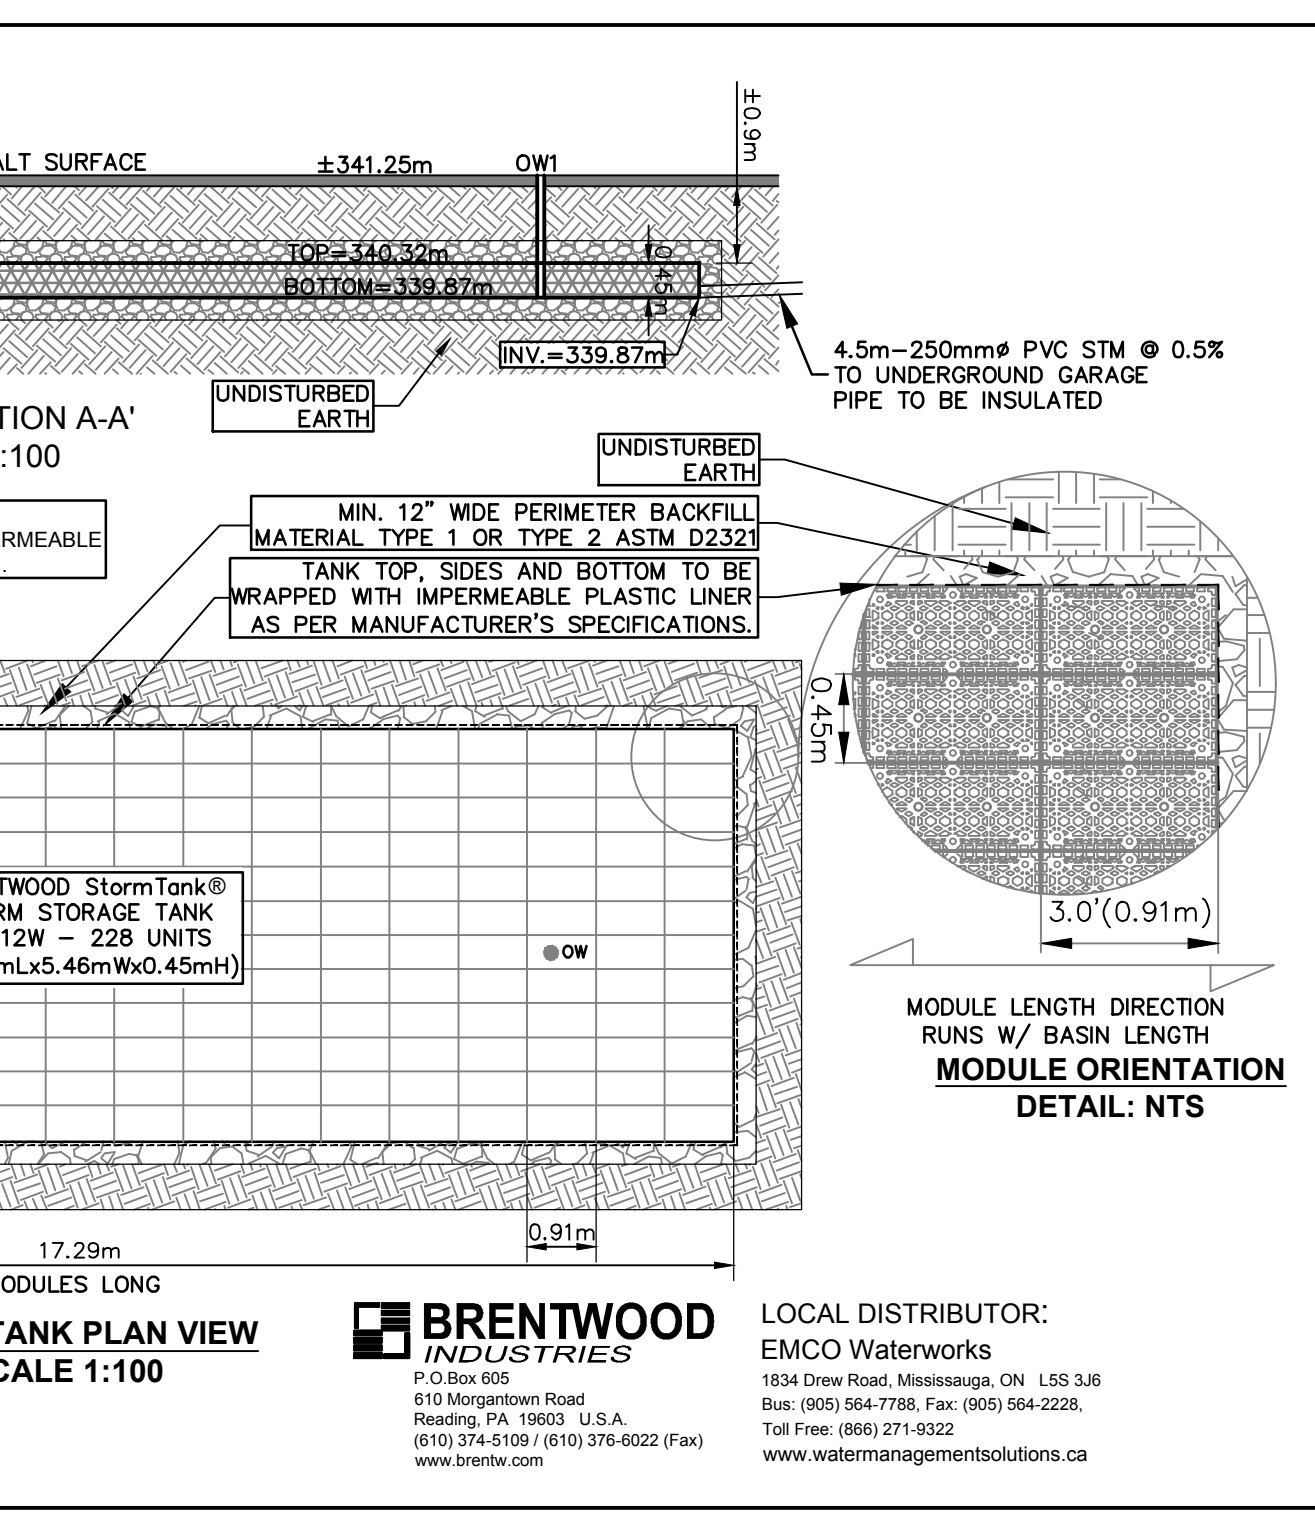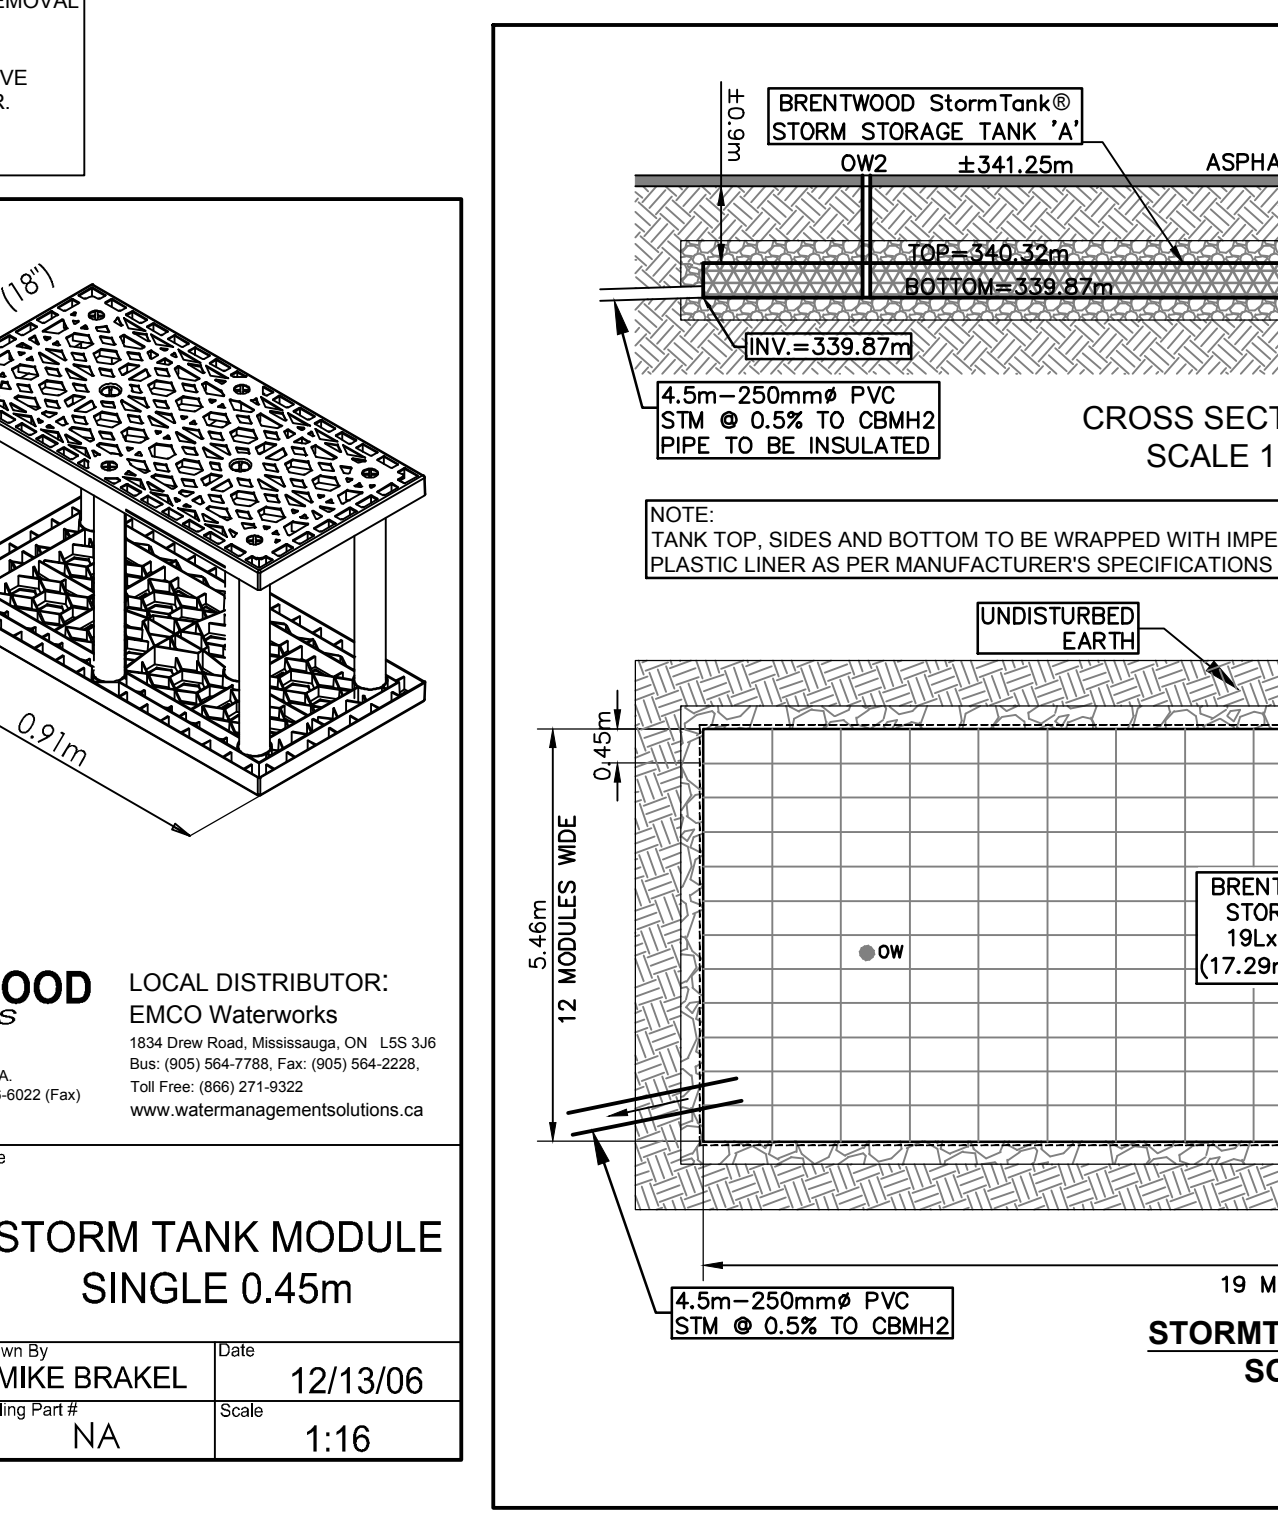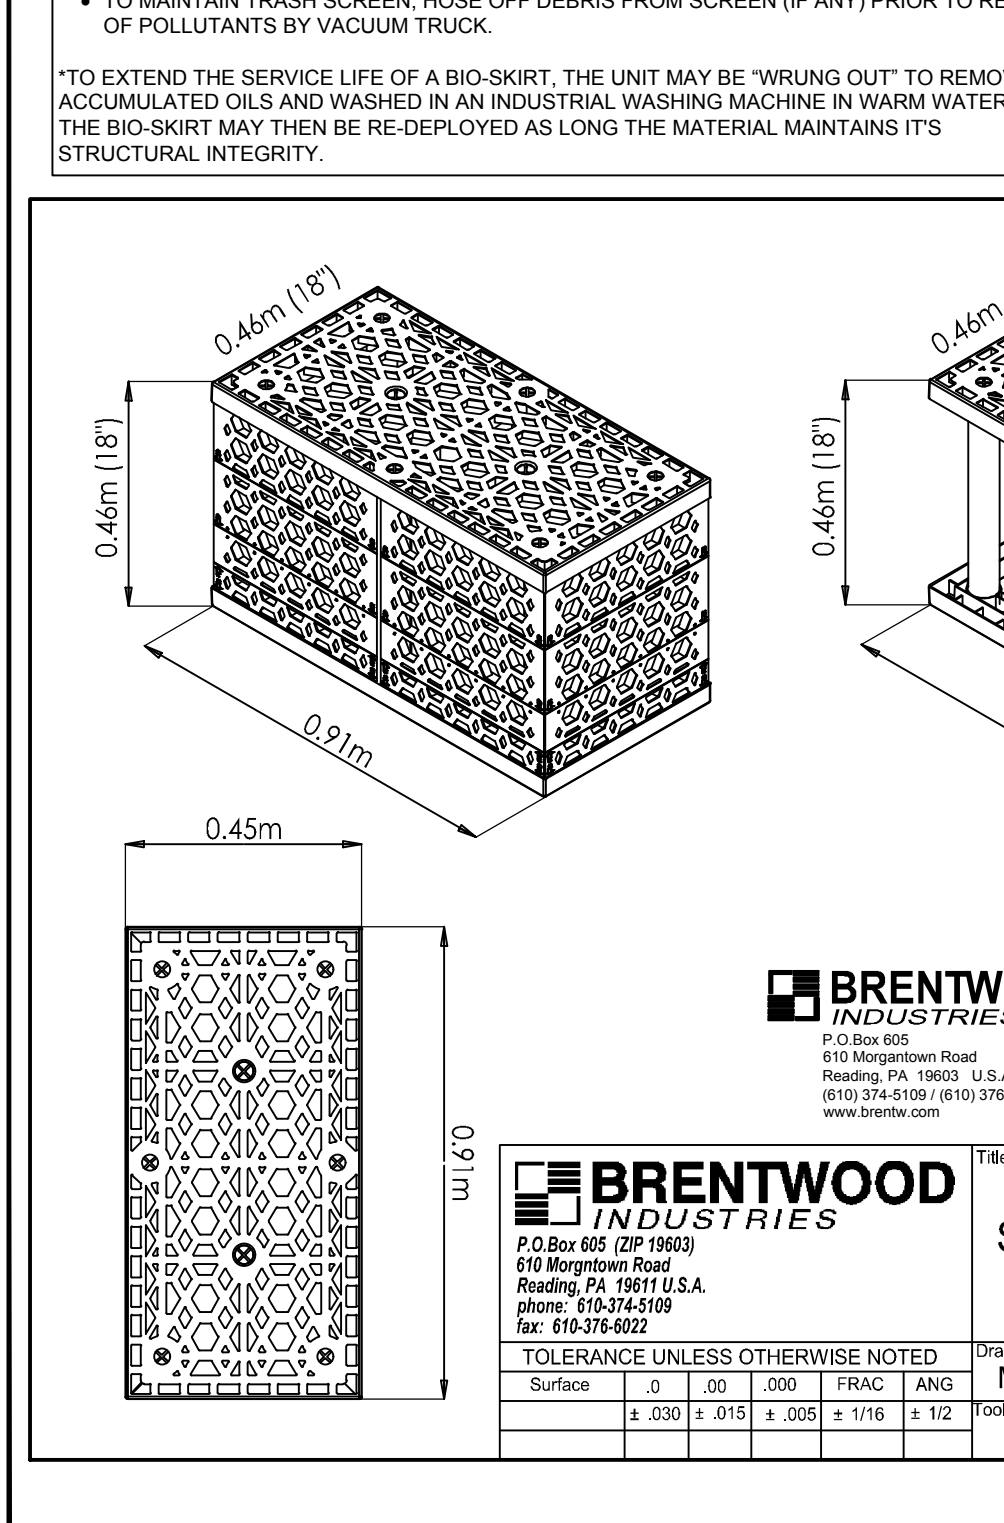

CLIENT

Lester Sunview Development Inc.

COPYRIGHT

This drawing has been prepared solely for the intended use. Thus any reproduction or distribution for any purpose other than authorized by Arcadis is forbidden. Written directions shall have precedence over verbal communications. Contractors shall verify and be responsible for all dimensions and conditions on the job, and Arcadis shall be informed of any variations from the dimensions and conditions shown on the drawing. Shop drawings shall be submitted to Arcadis for general conformance before proceeding with fabrication.

ISSUES

No.	DESCRIPTION	DATE
1	ISSUED FOR SPA - FIRST SUBMISS.	2022-10-27
2	ISSUED FOR 2BA-SECOND SUBMISS.	2023-10-24
3	####	####
4	####	####
5	####	####

KEY PLAN

PROJECT

249 SUNVIEW STREET APARTMENT BUILDING

CITY OF WATERLOO

PROJECT NO: 139419

SCALE: AS NOTED

DRAWN BY: E. CERIC

CHECKED BY: E. CERIC

PROJECT MGR: Tim McCormick

APPROVED BY: K. COBBE

SHEET TITLE

DETAILS AND NOTES

SHEET NUMBER **5**

ISSUE **2**