


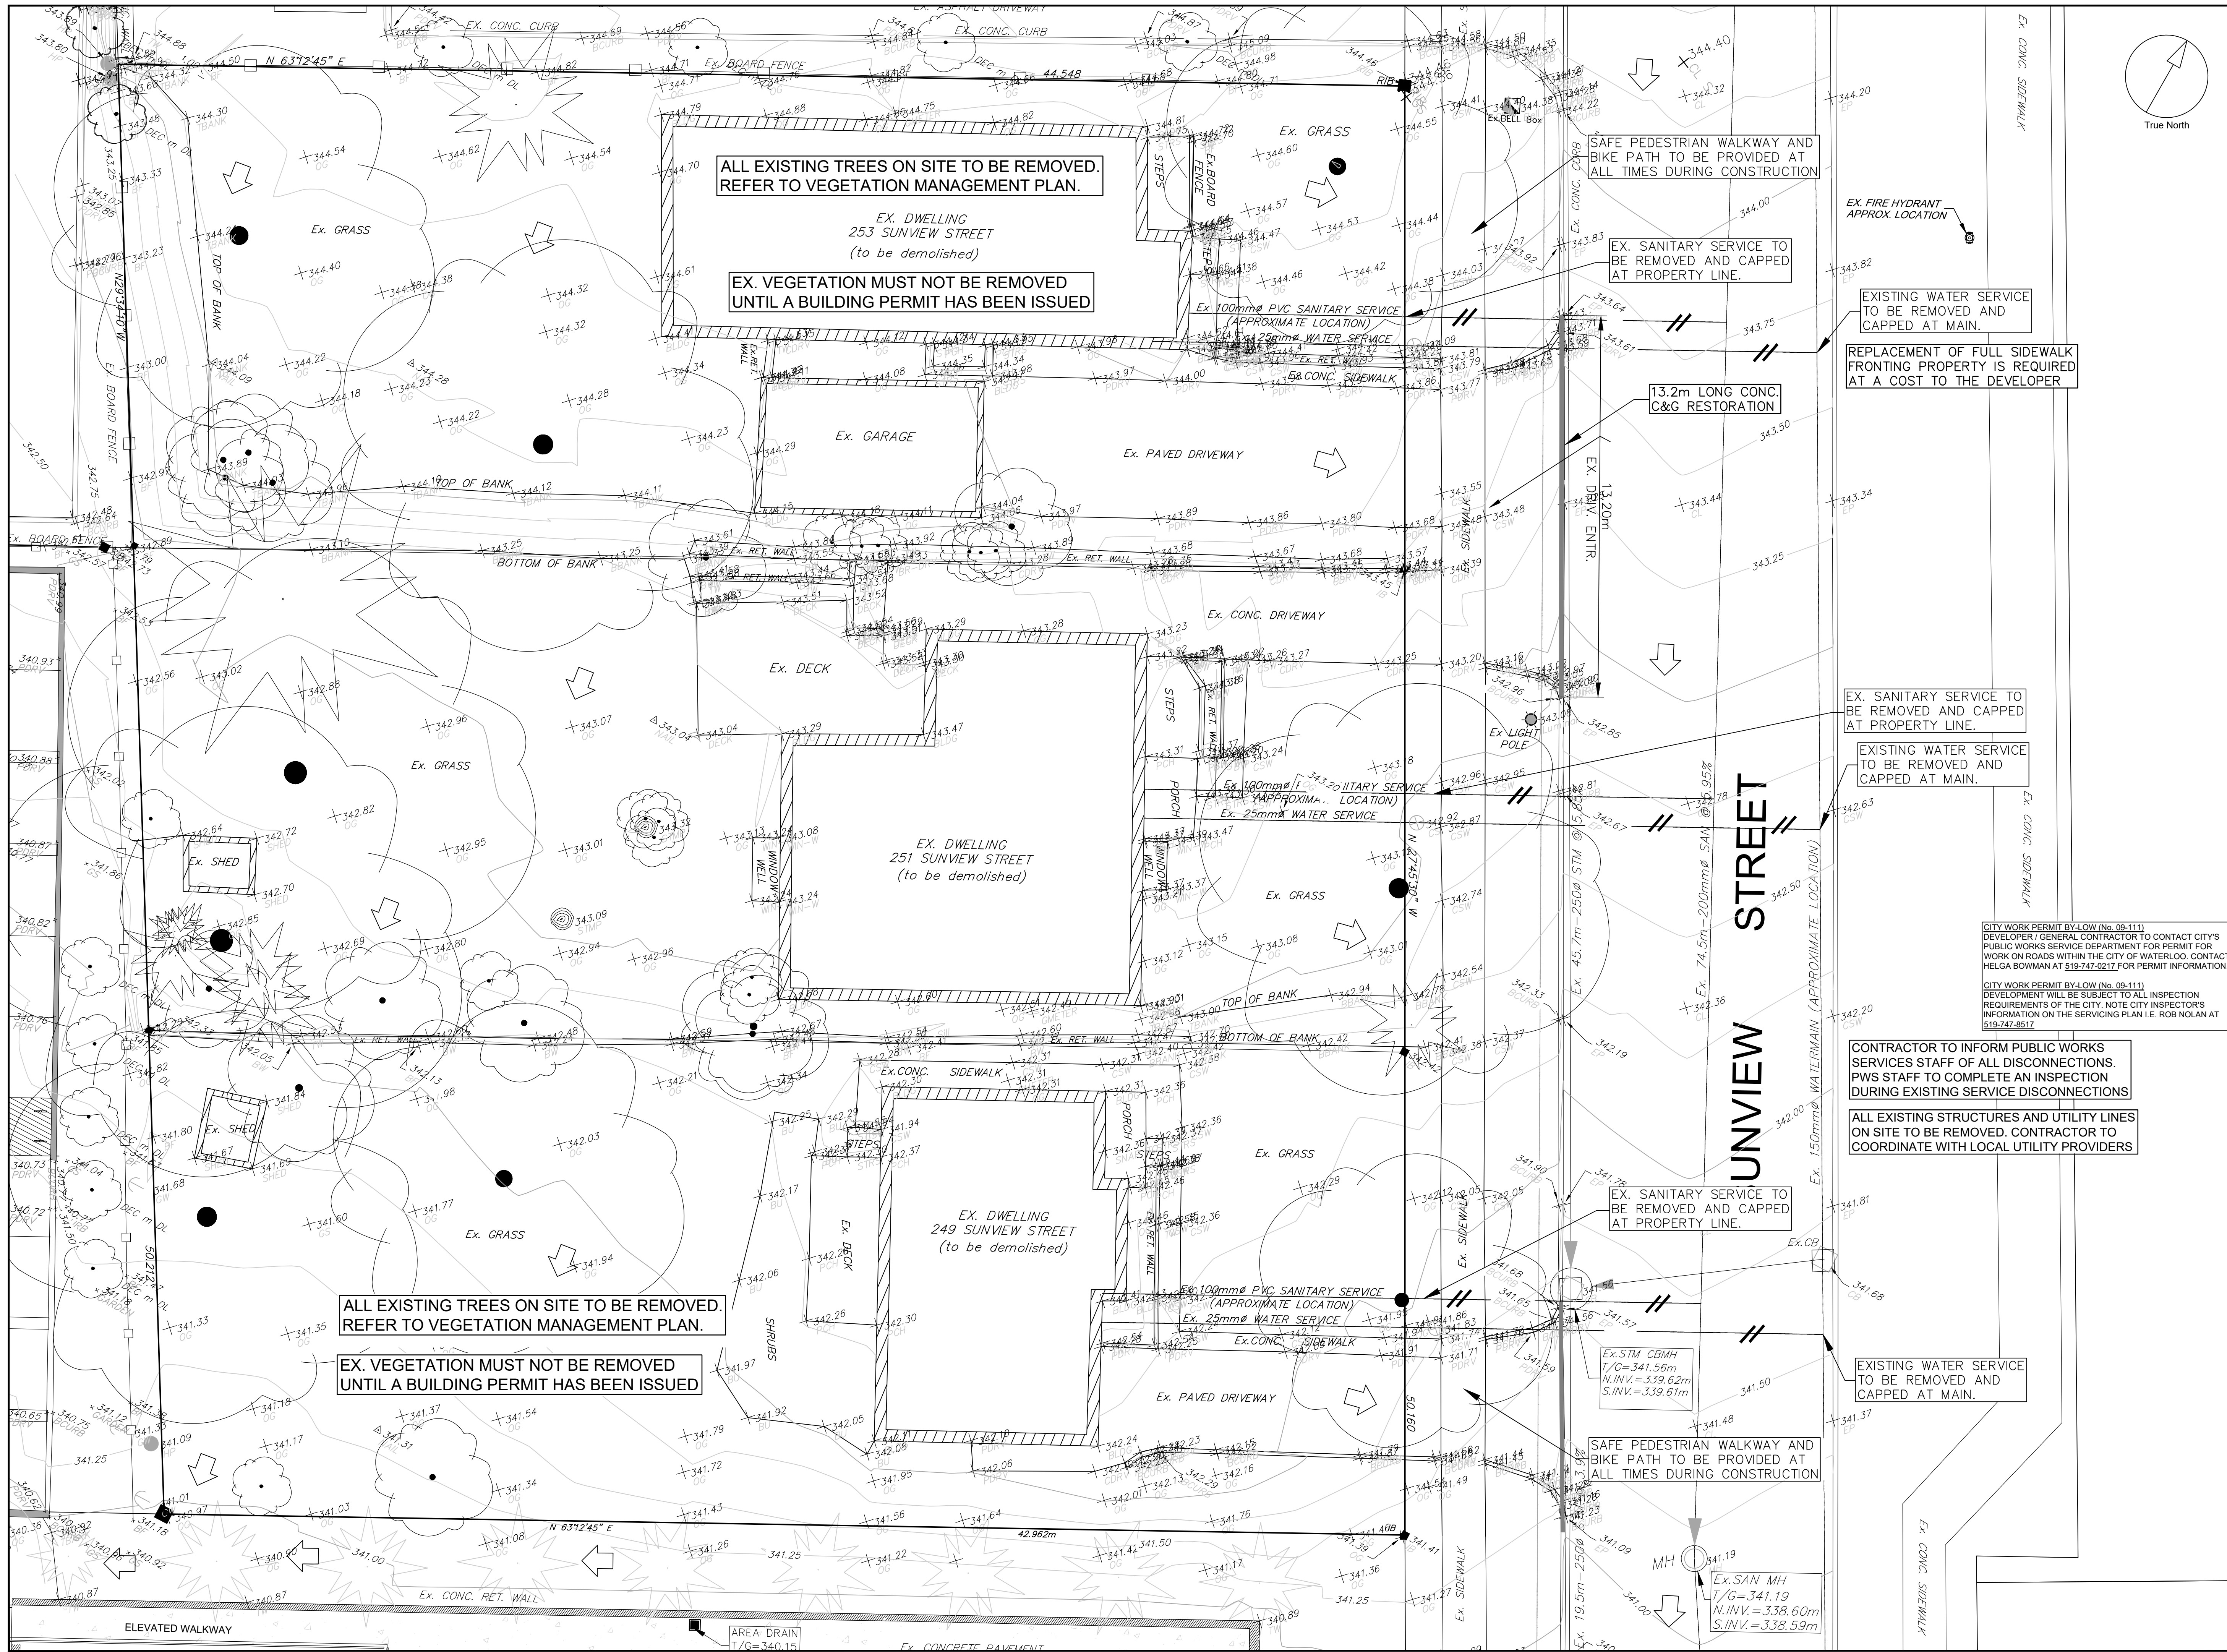

CLIENT

Lester Sunview Development Inc.

COPYRIGHT

This drawing has been prepared solely for the intended use, thus any reproduction or distribution for any purpose other than authorized by Arcadis is forbidden. Without limitation, the user shall have no right to copy, reproduce, or otherwise use the information contained herein for any purpose other than that for which it was prepared. The user shall be responsible for all dimensions and conditions on the job, and Arcadis shall be informed of any variations from the dimensions and conditions shown on the drawing. Shop drawings shall be submitted to Arcadis for general conformance before proceeding with fabrication.

ISSUES

No.	DESCRIPTION	DATE
1	ISSUED FOR SPA - FIRST SUBMISS.	2022-10-27
2	ISSUED FOR ZBA-SECOND SUBMISS	2023-10-24
3	ISSUED FOR SPA-THIRD SUBMISS	2024-07-16
4	####	####
5	####	####

KEY PLAN

LEGEND

CB	EXISTING CATCH BASIN
STM-MH	EXISTING STORM MANHOLE
CB-MH	EXISTING CB MANHOLE
CB-MH	EXISTING STORM FLOW DIRECTION
SAN-MH	EXISTING SANITARY MANHOLE
SAN-MH	EXISTING SANITARY FLOW DIRECTION
HYD	EXISTING HYDRANT
WV	EXISTING WATER VALVE
WM	EXISTING WATERMAIN
WM	EXISTING DECIDUOUS TREE REMAIN
WM	EXISTING CONIFEROUS TREE TO REMAIN
WM	TREE TO BE REMOVED
WM	REMOVE EXISTING STORM, SANITARY SEWER AND WATERMAIN INCLUDING STRUCTURES AND FITTINGS.
WM	ORIGINAL GROUND CONTOUR
WM	ORIGINAL GROUND ELEVATION
WM	EXISTING WOOD BOARD FENCE
WM	EXISTING CHAIN LINK FENCE
WM	EXISTING OVERLAND FLOW ROUTE

BENCHMARK - ELEVATION

WATERS TOPOGRAPHY LTD.
ELEVATION=324.760m
SOUTHEAST CORNER OF KING STREET NORTH AND UNIVERSITY AVENUE, TABLE IN FACE OF NORTH CONCRETE FOUNDATION WALL OF ROYAL BANK OF CANADA BUILDING (FACING UNIVERSITY AVENUE), 44cm EAST FROM NW CORNER OF BUILDING AND 10cm BELOW STONE FACING.
LOCAL BENCHMARK
NAIL IN HYDRO POLE AT SOUTHEAST CORNER OF THE SITE
ELEVATION = 327.219m

LEGAL DESCRIPTION

PLAN SHOWING PART OF LOTS 20, 21 AND 22
DEVELOPER / GENERAL CONTRACTOR TO CONTACT CITY'S PUBLIC WORKS SERVICE DEPARTMENT FOR PERMIT FOR WORK ON ROADS WITHIN THE CITY OF WATERLOO. CONTACT HELGA BOWMAN AT 519-747-0217 FOR PERMIT INFORMATION.
CITY WORK PERMIT BY-LAW (No. 09-111)
DEVELOPMENT WILL BE SUBJECT TO ALL INSPECTION REQUIREMENTS OF THE CITY. NOTE CITY INSPECTOR'S INFORMATION ON THE SERVING PLAN I.E. ROB NOLAN AT 519-747-8517.
THIS PLAN IS TO BE READ IN CONJUNCTION WITH THE: GRADING PLAN, SERVING PLAN, TREE PRESERVATION PLAN, DETAILS AND NOTES PLAN AND THE STORM WATER MANAGEMENT REPORT PREPARED BY IBI GROUP.
THE POSITION OF POLE LINES, CONDUITS, WATERMAINS, SEWERS AND OTHER UNDERGROUND AND ABOVEGROUND UTILITIES AND STRUCTURES IS NOT NECESSARILY SHOWN ON THE CONTRACT DRAWINGS, AND WHERE SHOWN, THE ACCURACY OF THE POSITION OF SUCH UTILITIES AND STRUCTURES IS NOT GUARANTEED. BEFORE STARTING WORK, THE CONTRACTOR SHALL INFORM HIMSELF OF THE EXACT LOCATION OF ALL SUCH UTILITIES AND STRUCTURES, AND SHALL ASSUME ALL LIABILITY FOR ANY DAMAGE TO THEM.

ENGINEERING TECHNOLOGIST

EMIR CERIC

PROFESSIONAL ENGINEER

EMIR CERIC

PROFESSIONAL ENGINEER

ARCADIS

Arcadis Professional Services (Canada) Inc.
Suite 101 - 410 Albert Street Waterloo ON N2L 3V3
Canada, Tel 519 585 2255
arcadis.com

PROJECT

249 SUNVIEW STREET
APARTMENT BUILDING

CITY OF WATERLOO

PROJECT NO:
139419

SCALE:
1:100

DRAWN BY:
E. CERIC

CHECKED BY:
E. CERIC

PROJECT MGR:
V. LABRECHE

APPROVED BY:
M. SHOOSHTRY

SHEET TITLE

EXISTING CONDITION AND
REMOVAL PLAN

SHEET NUMBER

1

ISSUE

3