


HALLMAN PIT

EXISTING CONDITIONS PLAN

SHEET 1 OF 7

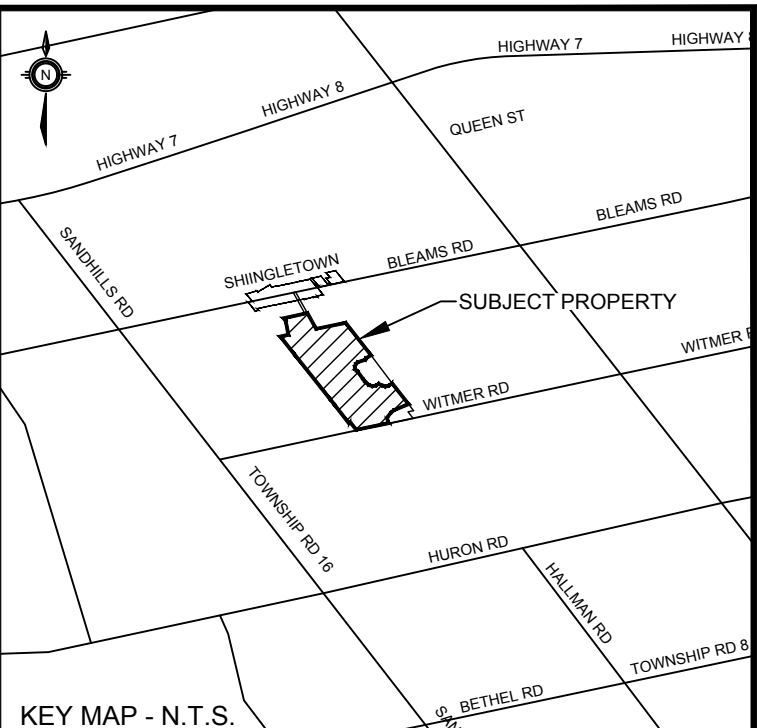

LEGEND

- PROPERTY BOUNDARY
- EXISTING POST & WIRE FENCE
- LICENSED AREA
- LIMIT OF EXTRACTION
- LIMIT OF 120m SETBACK
- FLAGGED WETLAND BOUNDARY
- EXISTING TREELINE
- EXISTING BUILDING
- EXISTING POND
- EXISTING ENTRANCE/EXIT
- EXISTING FARM GATE
- EXISTING CONTOUR (2m INTERVAL)
- SURFACE DRAINAGE DIRECTION
- C.M.B. CONCRETE MANURE BUNKER RUIN
- C.F.B. CONCRETE FEED BUNKER RUIN
- BARN RUIN
- BH1 BOREHOLE
- MW1 MONITORING WELL/SURFACE GAUGE
- SHINGLETOWN SETTLEMENT AREA

SITE DATA

AREA TO BE LICENSED	57.27 ha
AREA TO BE EXTRACTED	52.27 ha
EX. DISTURBED AREA	NIL
TOTAL LAND PARCEL	66.2 ha

REVISIONS PRIOR TO APPROVAL

DATE	Revisions as per MNRFP notes & details
2019/10/16	

SITE PLAN AMENDMENTS

No.	DATE	BY	DESCRIPTION

THESE SITE PLANS ARE CERTIFIED BY THE UNDERSIGNED BY THE AUTHORITY OF MINISTRIAL APPROVAL AS SPECIFIED IN THE AGGREGATE RESOURCES ACT SECTION 8 (4) FOR A CLASS A, LICENCE CATEGORY 3 PIT.

SEPTEMBER 17, 2019

DATE:  DAVID R. SISCO, RPP, MCIP



IBI GROUP
101 - 410 Albert Street
Waterloo ON N2L 3V3 Canada
tel 519 585 2255
ibigroup.com

PART LOT 10 CONCESSION SOUTH OF BLEAM'S ROAD,
TOWNSHIP OF WILMOT
REGIONAL MUNICIPALITY OF WATERLOO

JACKSON HARVEST FARMS LTD.
2879 HERRGOTT ROAD
ST. CLEMENTS, ON. N0B 2M0

EXISTING CONDITIONS PLAN

DESIGNED BY: JS SCALE: 1:1250
DRAWN BY: JS/PR FILE NUMBER: 115985
CHECKED BY: DS SHEET NUMBER: 1 OF 7
DATE: 2019-09-17

Sources Used For The Preparation Of The Site Plans:

- Region of Waterloo Official Plan June 18, 2015.
- Township of Wilmot Zoning By-Law 83-38.
- Google Map (2018).
- U.A.V. Survey by High Eye Aerial Imaging Inc., July 4, 2018.
- Boreholes drilled by Aardvark Drilling Inc. April 2017.
- Monitoring wells installed by Aardvark Drilling Inc. July 2017.
- Numerous site visits including May 23, 2018, Oct. 23, 2018, Jan. 11, 2019, July 29, 2019.

Notes:

- The final groundwater elevation has been determined by Harden Environmental to vary between 355.7 mASL in the north portion of the site and 352.9 mASL in the southern portion.
- Excluded from the licensed boundary are: a) the Schindelstiedle South Wetland Complex and its contiguous lands, b) the woodlot at the south east corner of the property and corresponding buffers and c) the +/- 8.5 m wide farm-lane to Bleam's Road.
- The wetland boundary was determined (flagged) by GRCA staff on September 17, 2018 and surveyed by IBI on October 23, 2018.

