


FILE:J:\115985_jacksonharvest\5.9 Drawings\9pin\current\115985-OPERATIONAL_20191016 LAYOUT1.OP CTB: AIA Standard.ctb SAVED BY:Emma.Julery, 2019-Oct-17 10:00 AM

HALLMAN PIT

OPERATIONAL PLAN

SHEET 2 OF 7

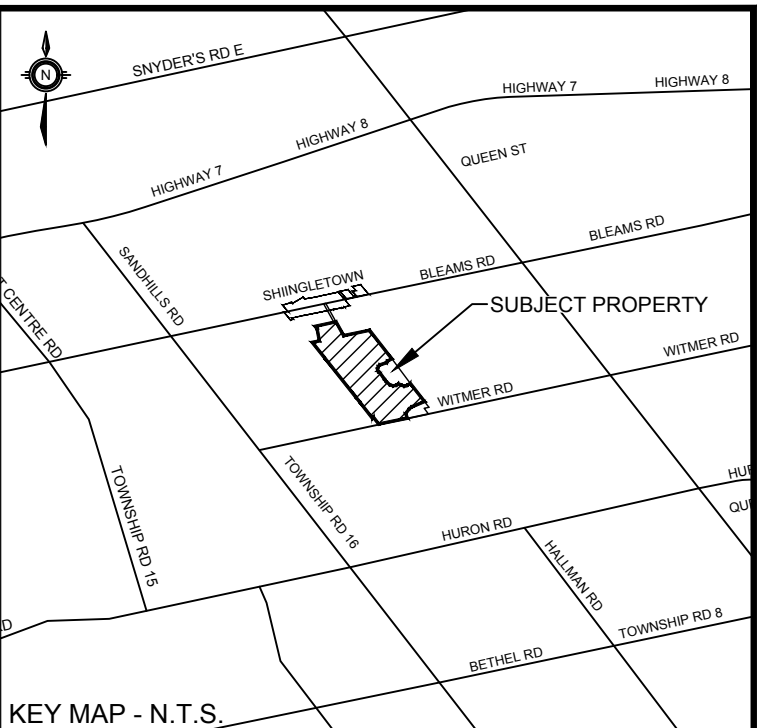

LEGEND

- PROPERTY BOUNDARY
- POST & WIRE FENCE
- PHASING LINES
- LICENSED AREA
- LIMIT OF EXTRACTION
- LIMIT OF 120m SETBACK
- FLAGGED WETLAND BOUNDARY
- 1.5m HIGH T-BAR POSTS
- PROPOSED SILT FENCE
- EXISTING TREELINE
- PROPOSED VEGETATION
- EXISTING BUILDING
- EXISTING POND
- PHASING NUMBER
- DIRECTION OF EXTRACTION
- ENTRANCE/EXIT
- FARM GATE
- EXISTING ELEVATION
NUMBER OF LIFTS
FINAL EXTRACTED ELEVATION
- MW1 MONITORING WELL/
SURFACE GAUGE
- PROPOSED WASH POND
- PROPOSED BERM
- SHINGLETOWN SETTLEMENT AREA (WILMOT D.P.)
- PROPOSED BAT BOXES (SEE NOTE 2 UNDER POSSIBLE BAT HABITAT UNDER NATURAL ENVIRONMENT RECOMMENDATIONS)

SITE DATA

AREA TO BE LICENSED	57.27 ha
AREA TO BE EXTRACTED	52.27 ha
EX. DISTURBED AREA	N/A
TOTAL LAND PARCEL	66.2 ha

NOTE: REFER TO SHEET 2 OF 7 AND 3 OF 7 FOR OPERATIONAL NOTES

SITE PLAN OVERRIDES

5.1	No fencing abutting pine plantation as those lands are owned by the licensee and the exterior boundary will be fenced or access is restricted.
5.10.1	No setback abutting pine plantation as those lands are owned by the licensee and the buffer is in place outside the licensee boundary
5.10.1	No setback abutting the sugar maple forest in the south-east as those lands are owned by the applicant.

REVISIONS PRIOR TO APPROVAL

DATE	REVISIONS AS PER MNRF NOTES & DETAILS
2019/10/16	

SITE PLAN AMENDMENTS

No.	DATE	BY	DESCRIPTION

THESE SITE PLANS ARE CERTIFIED BY THE UNDERSIGNED BY THE AUTHORITY OF MINISTERIAL APPROVAL AS SPECIFIED IN THE AGGREGATE RESOURCES ACT SECTION 5 (4) FOR A CLASS A, LICENCE CATEGORY 3 PIT.

SEPTEMBER 24, 2019
DATE
DRAFT, SISCO, RPP, MCIP



IBI GROUP
101 - 410 Albert Street
Waterloo ON N2L 3V3 Canada
tel 519 585 2255
ibigroup.com

PART LOT 10 CONCESSION SOUTH OF BLEAM'S ROAD,
TOWNSHIP OF WILMOT
REGIONAL MUNICIPALITY OF WATERLOO

JACKSON HARVEST FARMS LTD.
2879 HERRGOTT ROAD
ST. CLEMENTS, ON, N0B 2M0

OPERATIONAL PLAN

DESIGNED BY: JFMS SCALE: 1:2500
DRAWN BY: JFMSR FILE NUMBER: 115985
CHECKED BY: DS SHEET NUMBER: 2 OF 7
DATE: 2019-09-24

