




508 BEECHWOOD DRIVE

17015

Rendering



DATE : 08.08.2018
SCALE :

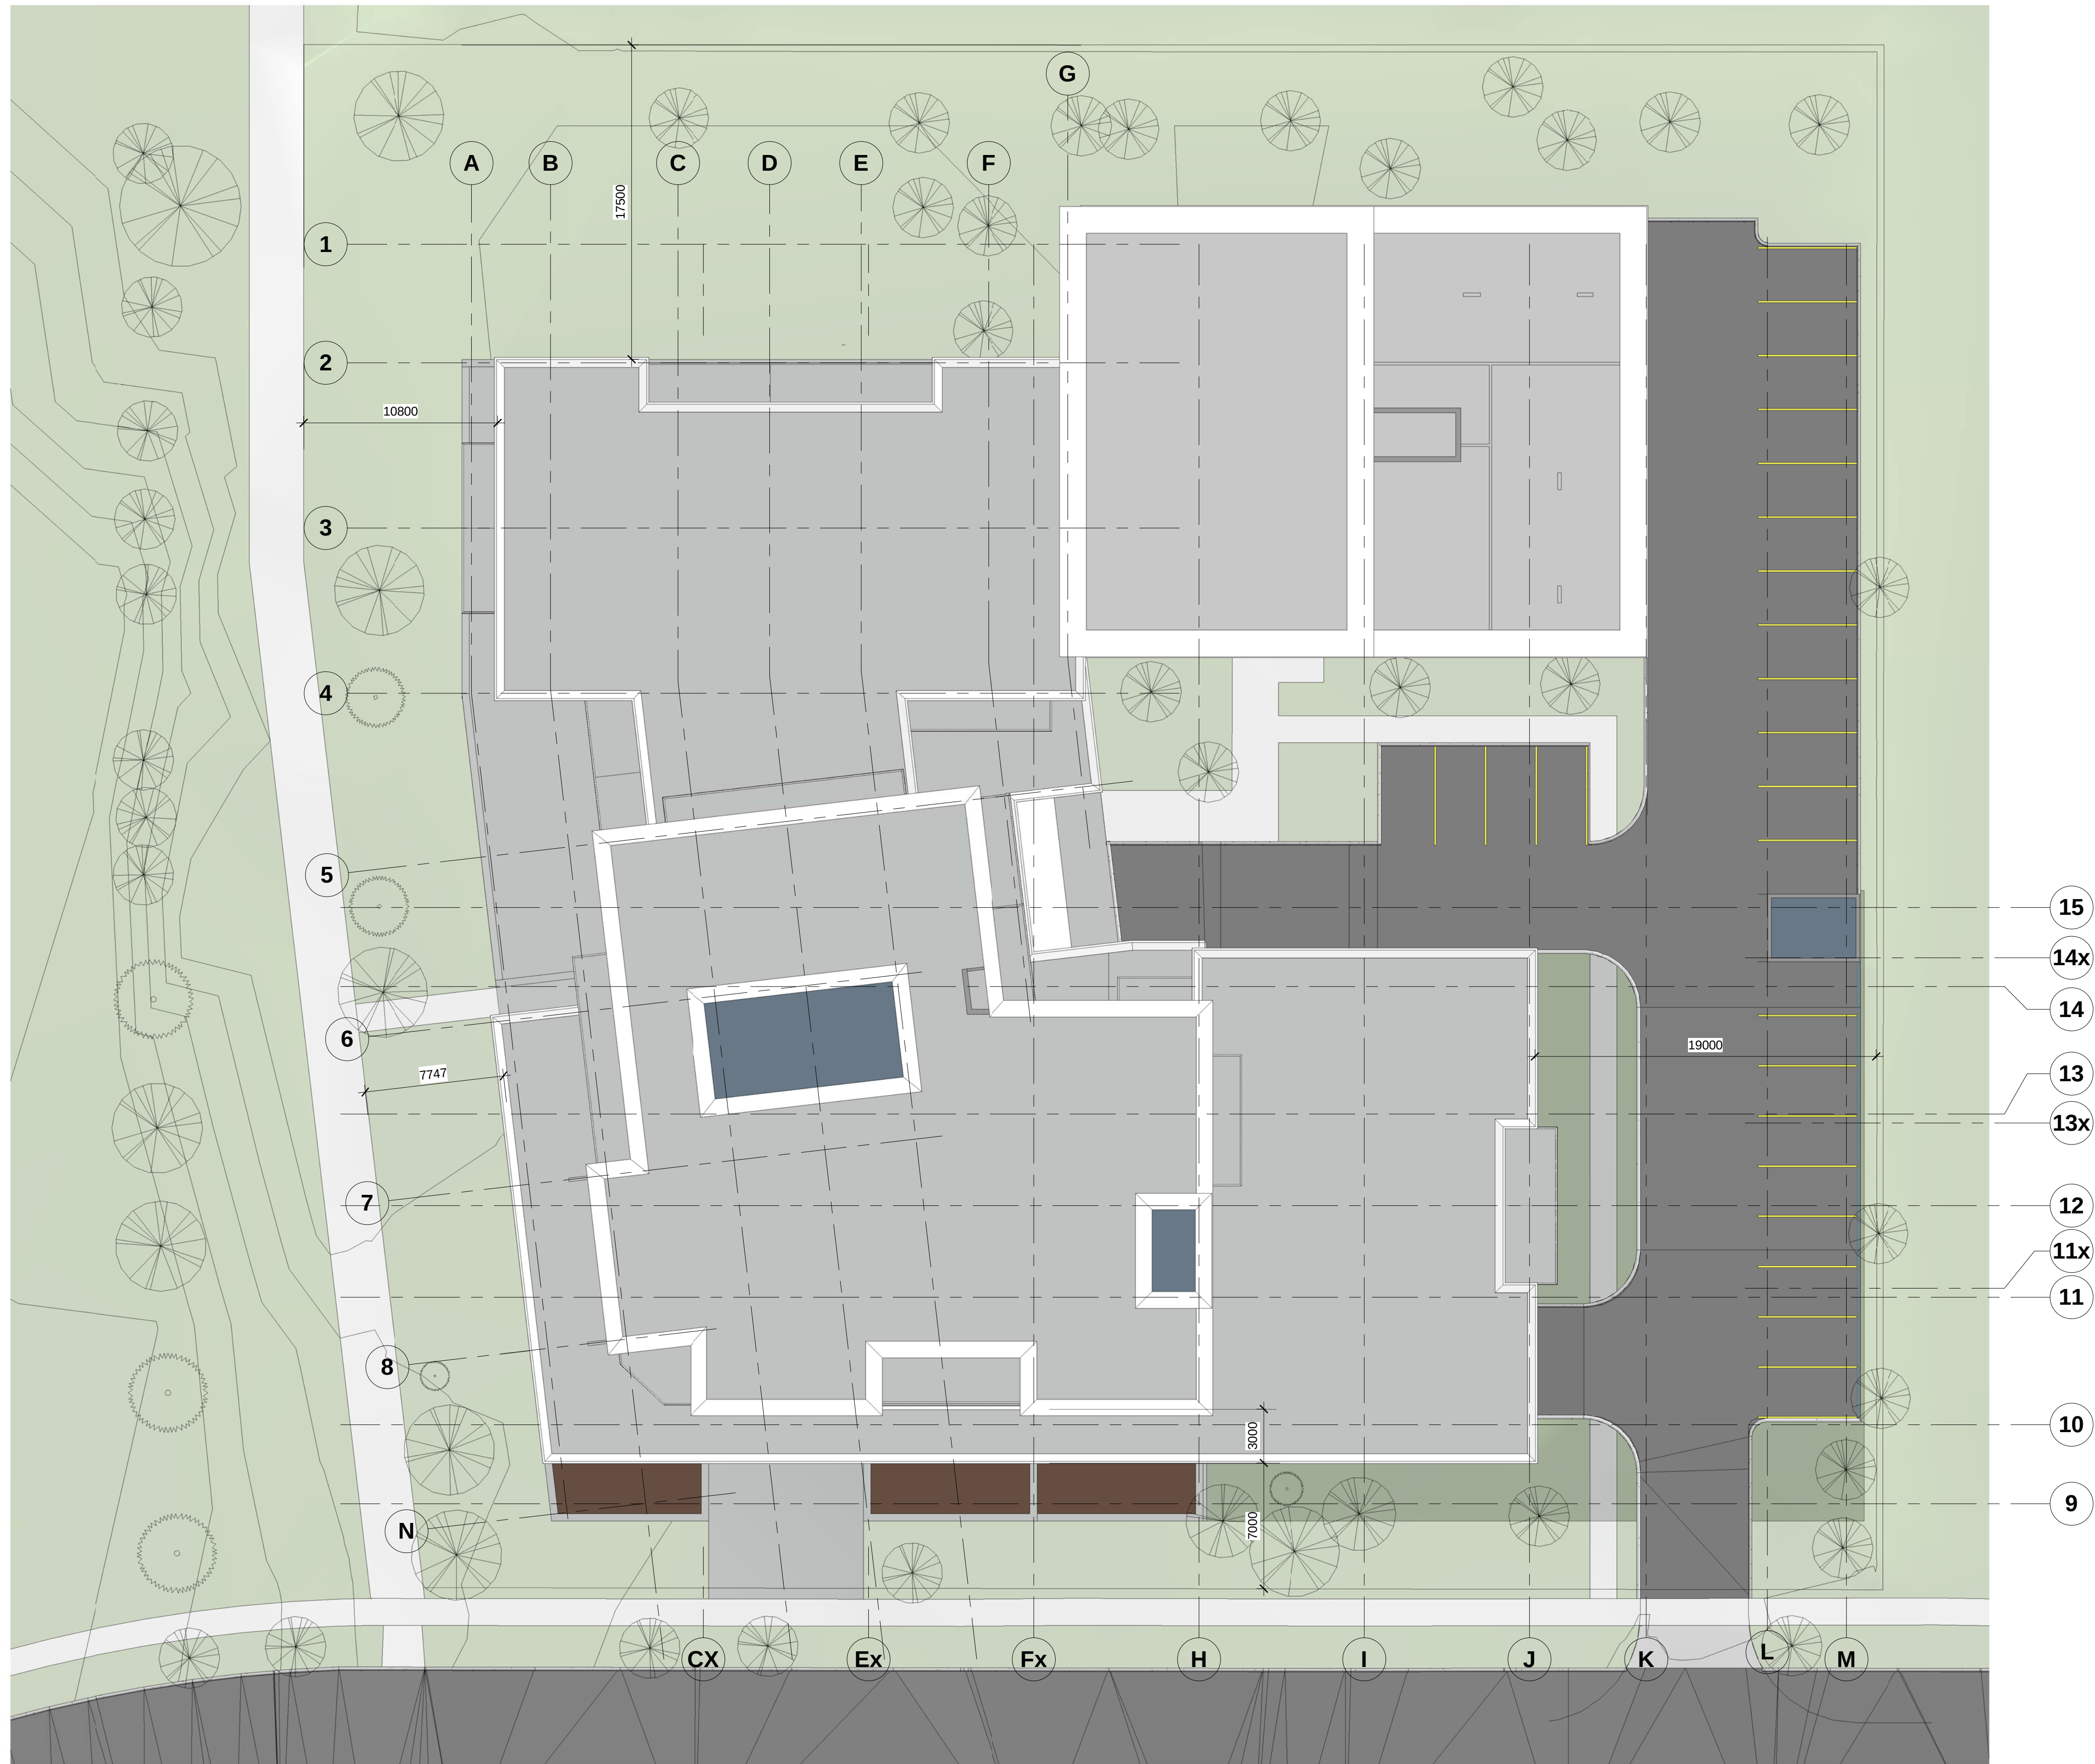

508 BEECHWOOD DRIVE


Site Plan

17015


DATE : 08.08.2018
SCALE : 1 : 200




A-SP

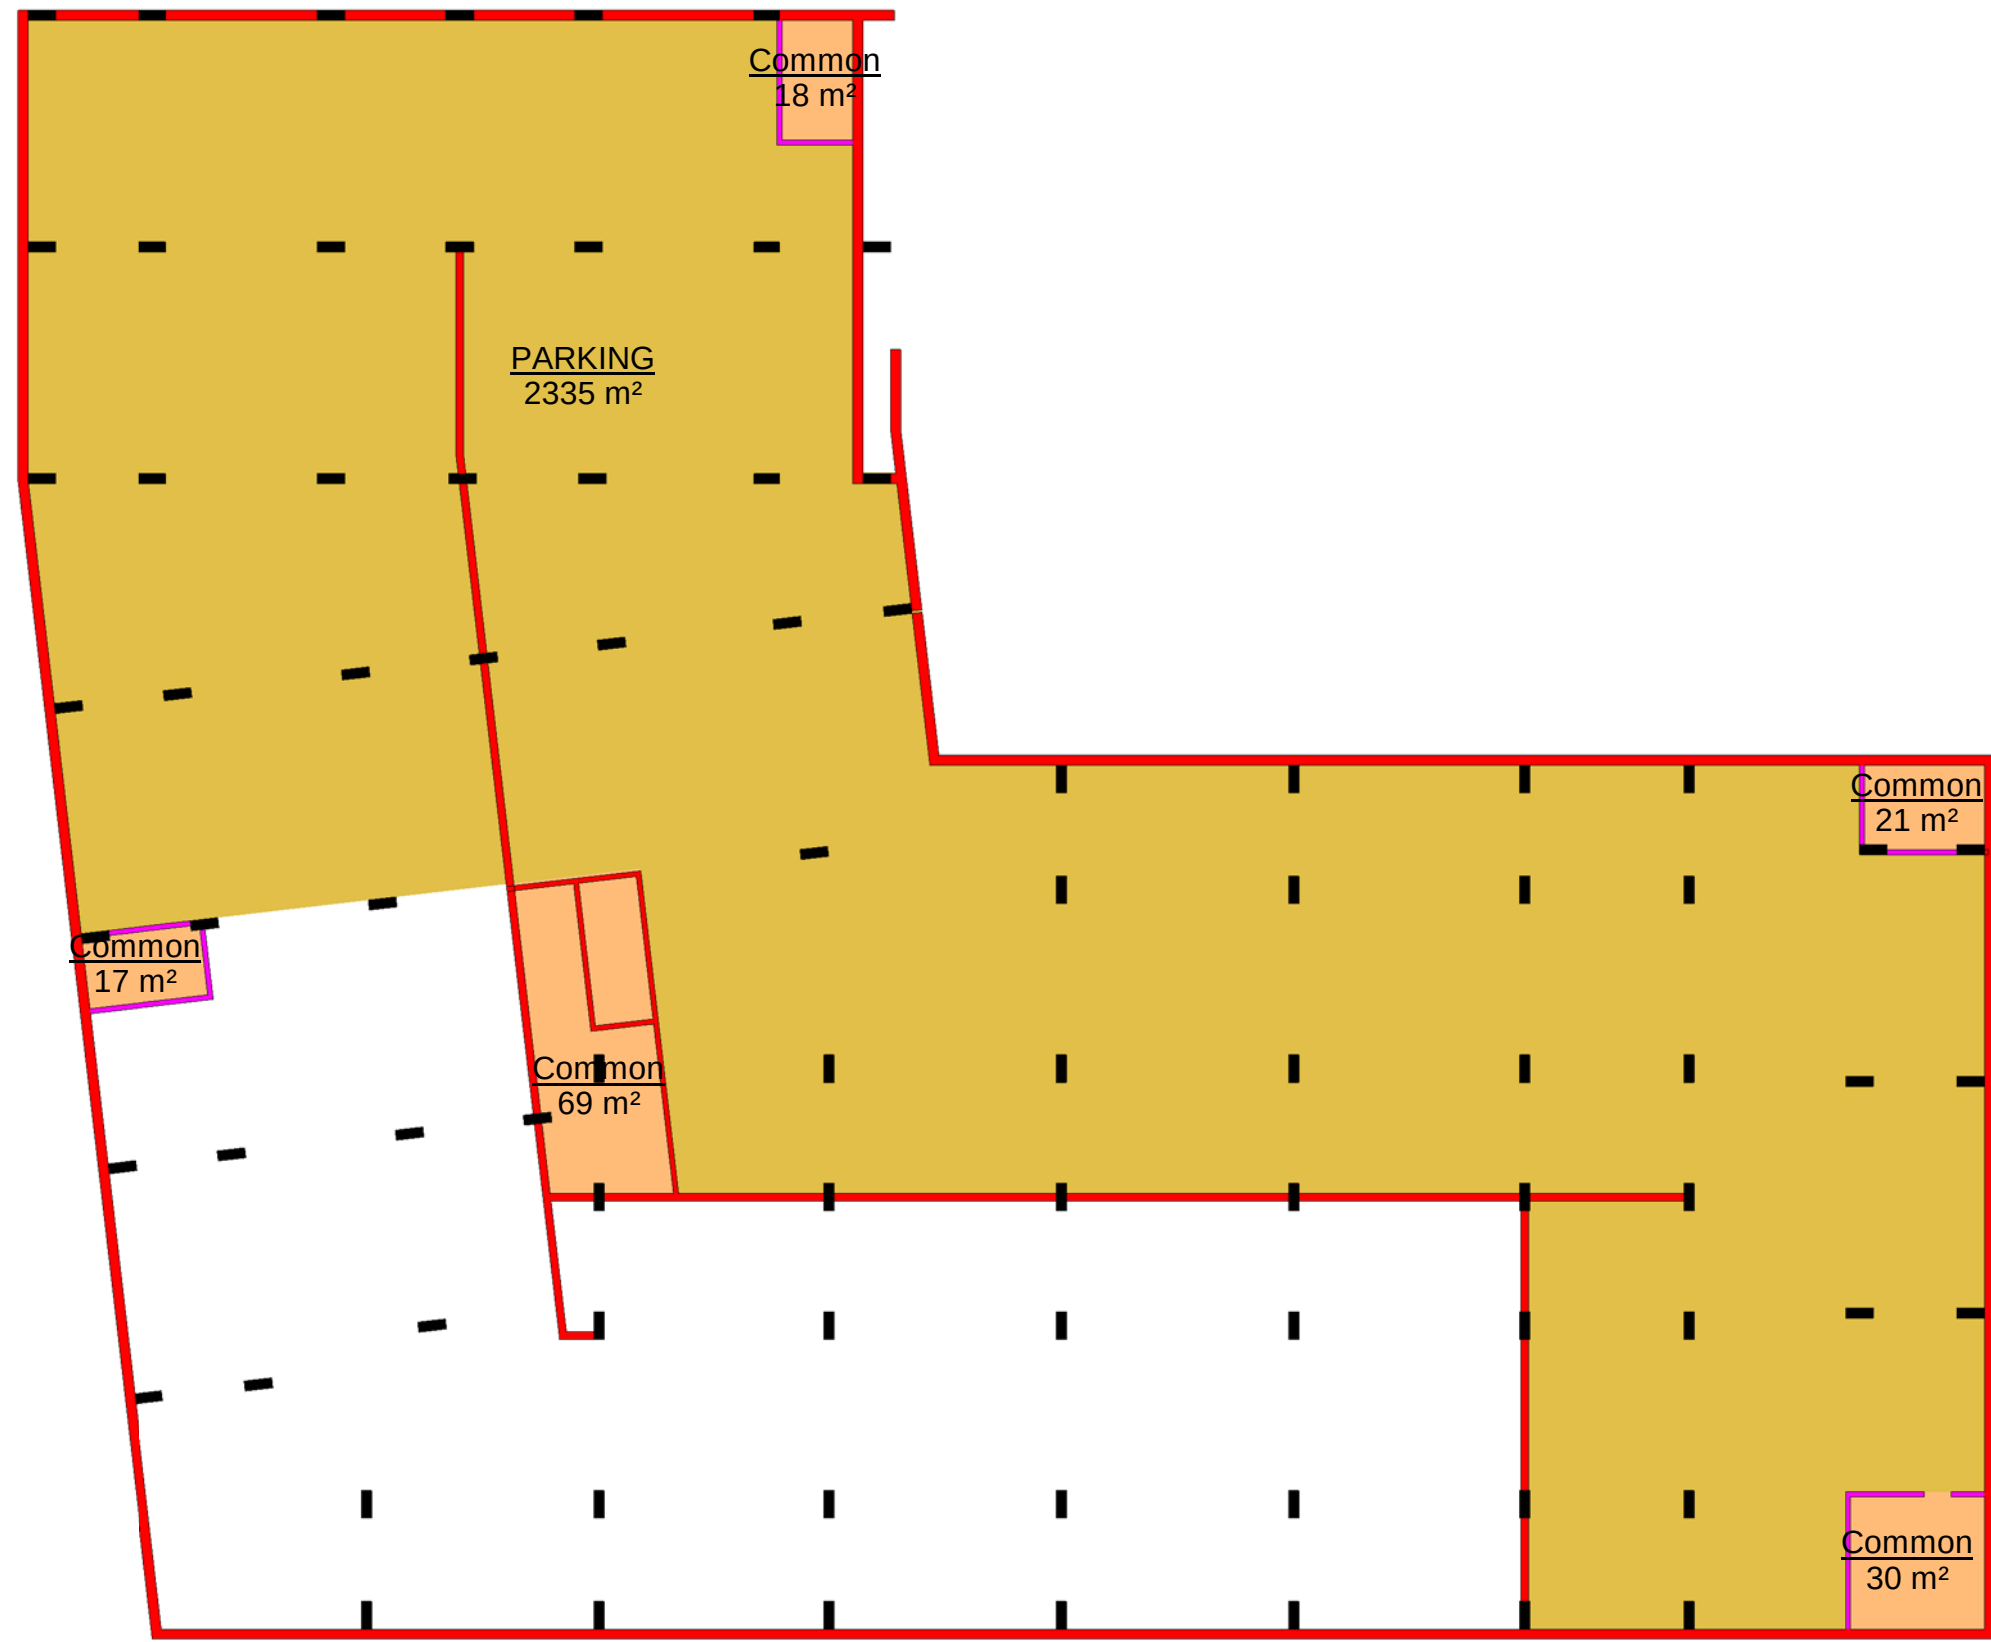


1 Parking Level B2
1 : 300

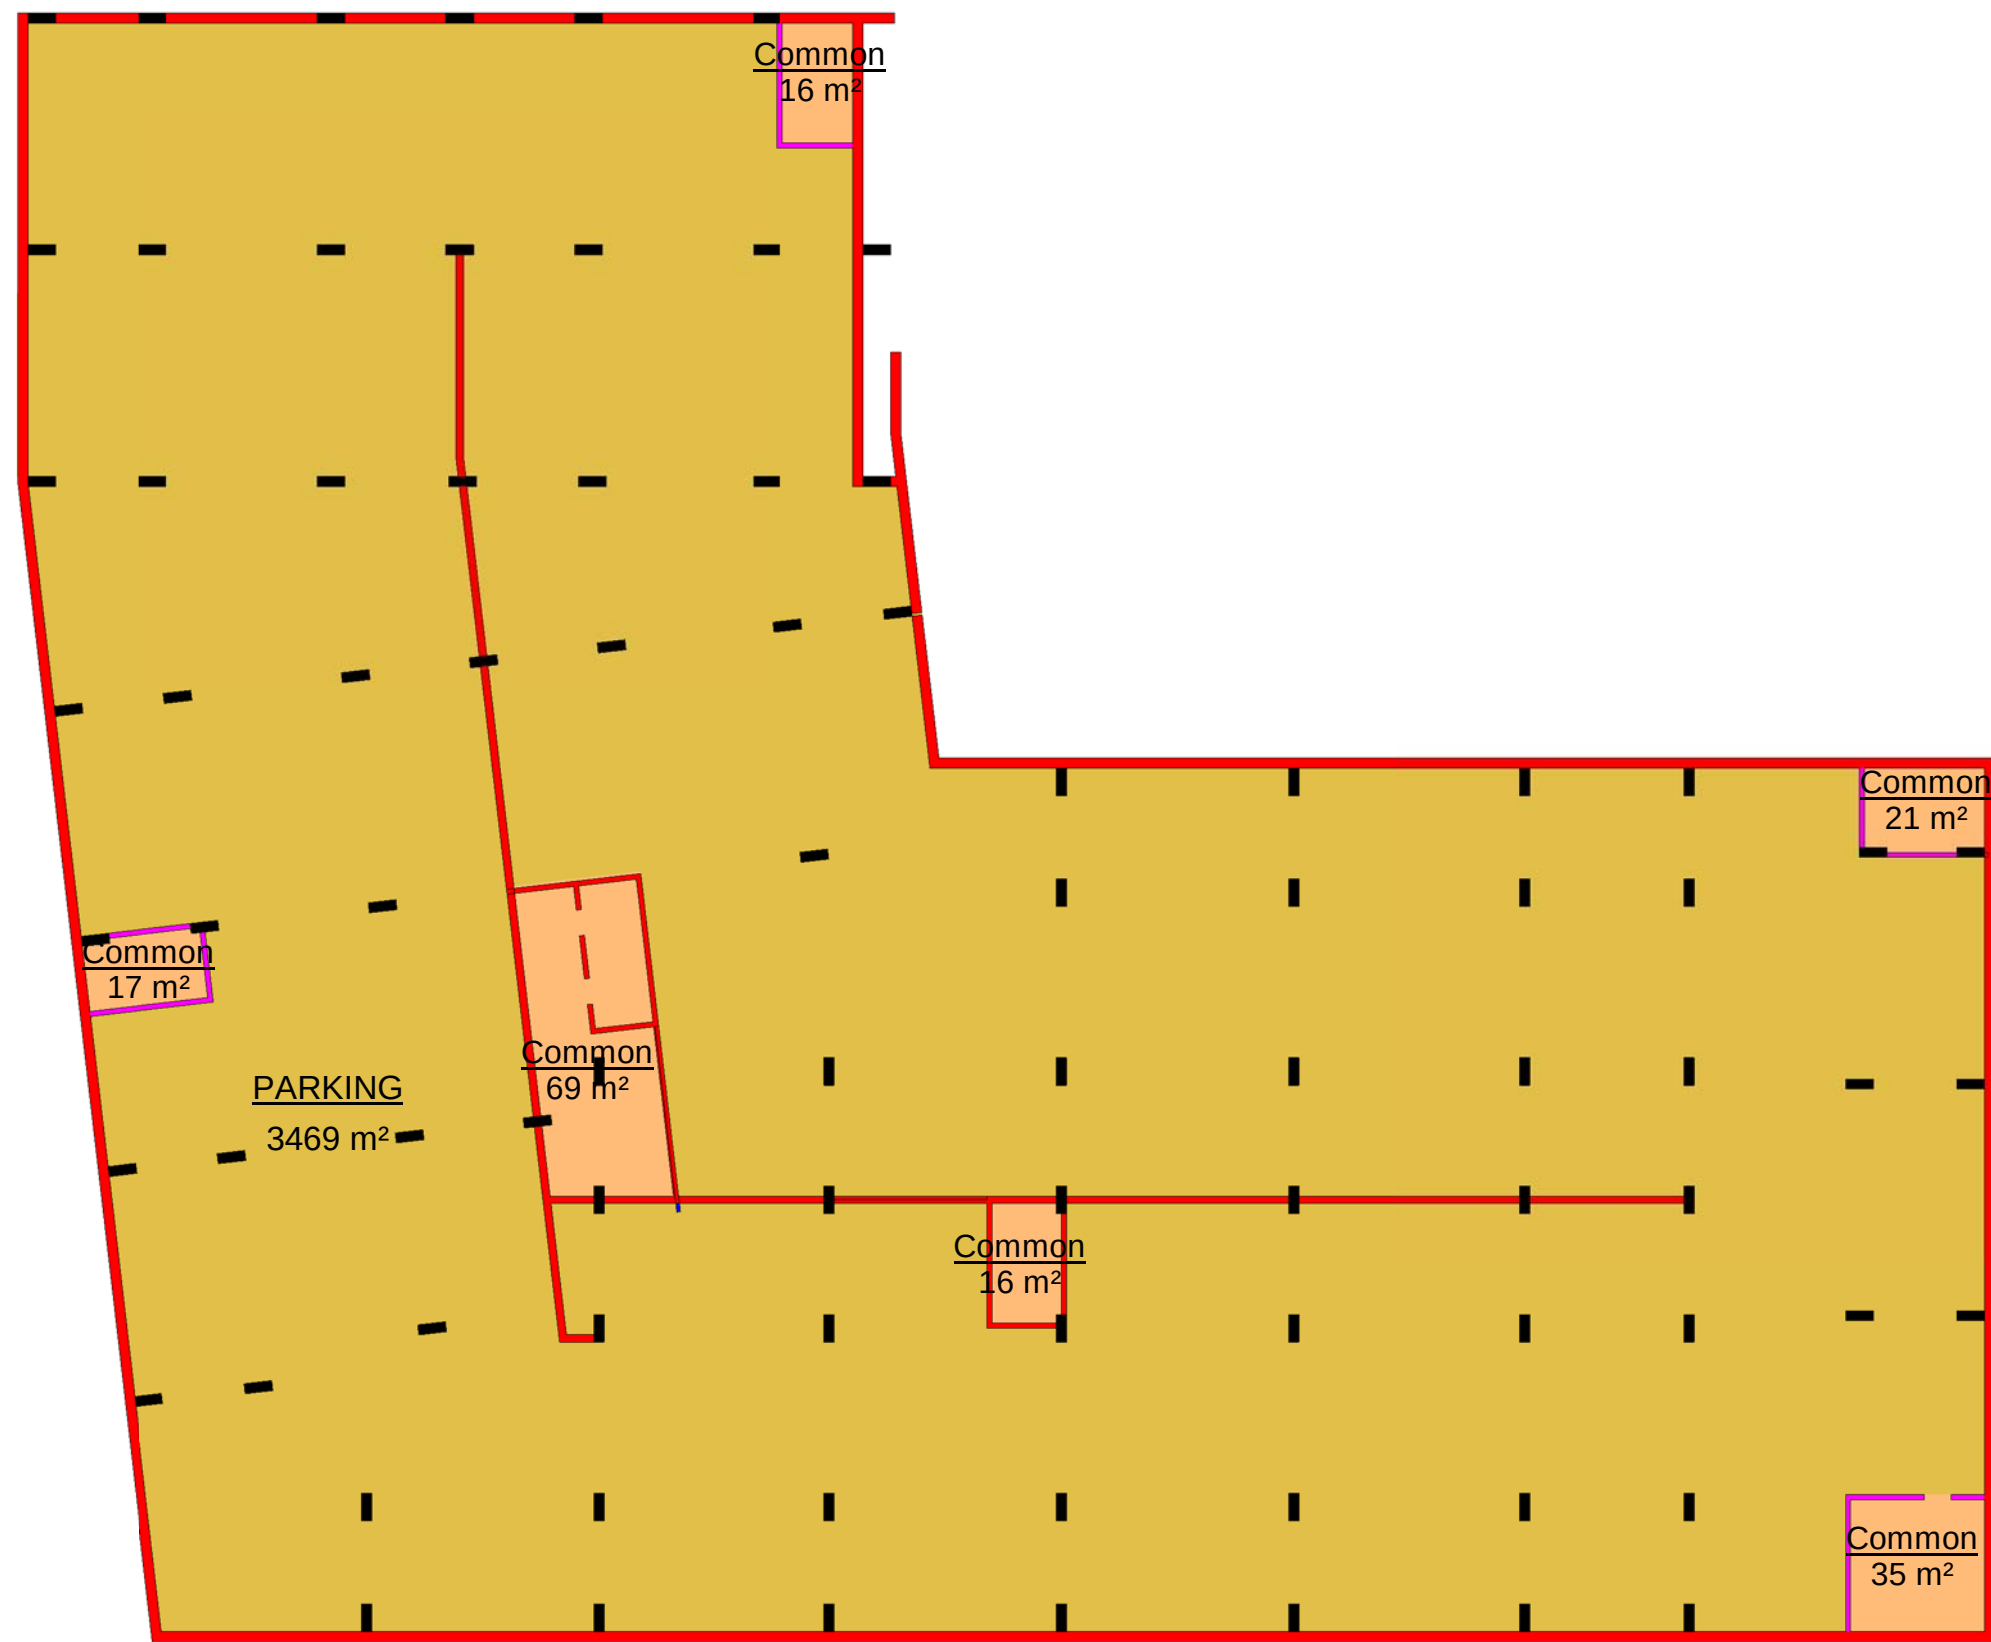


2 Parking Level B1
1 : 300

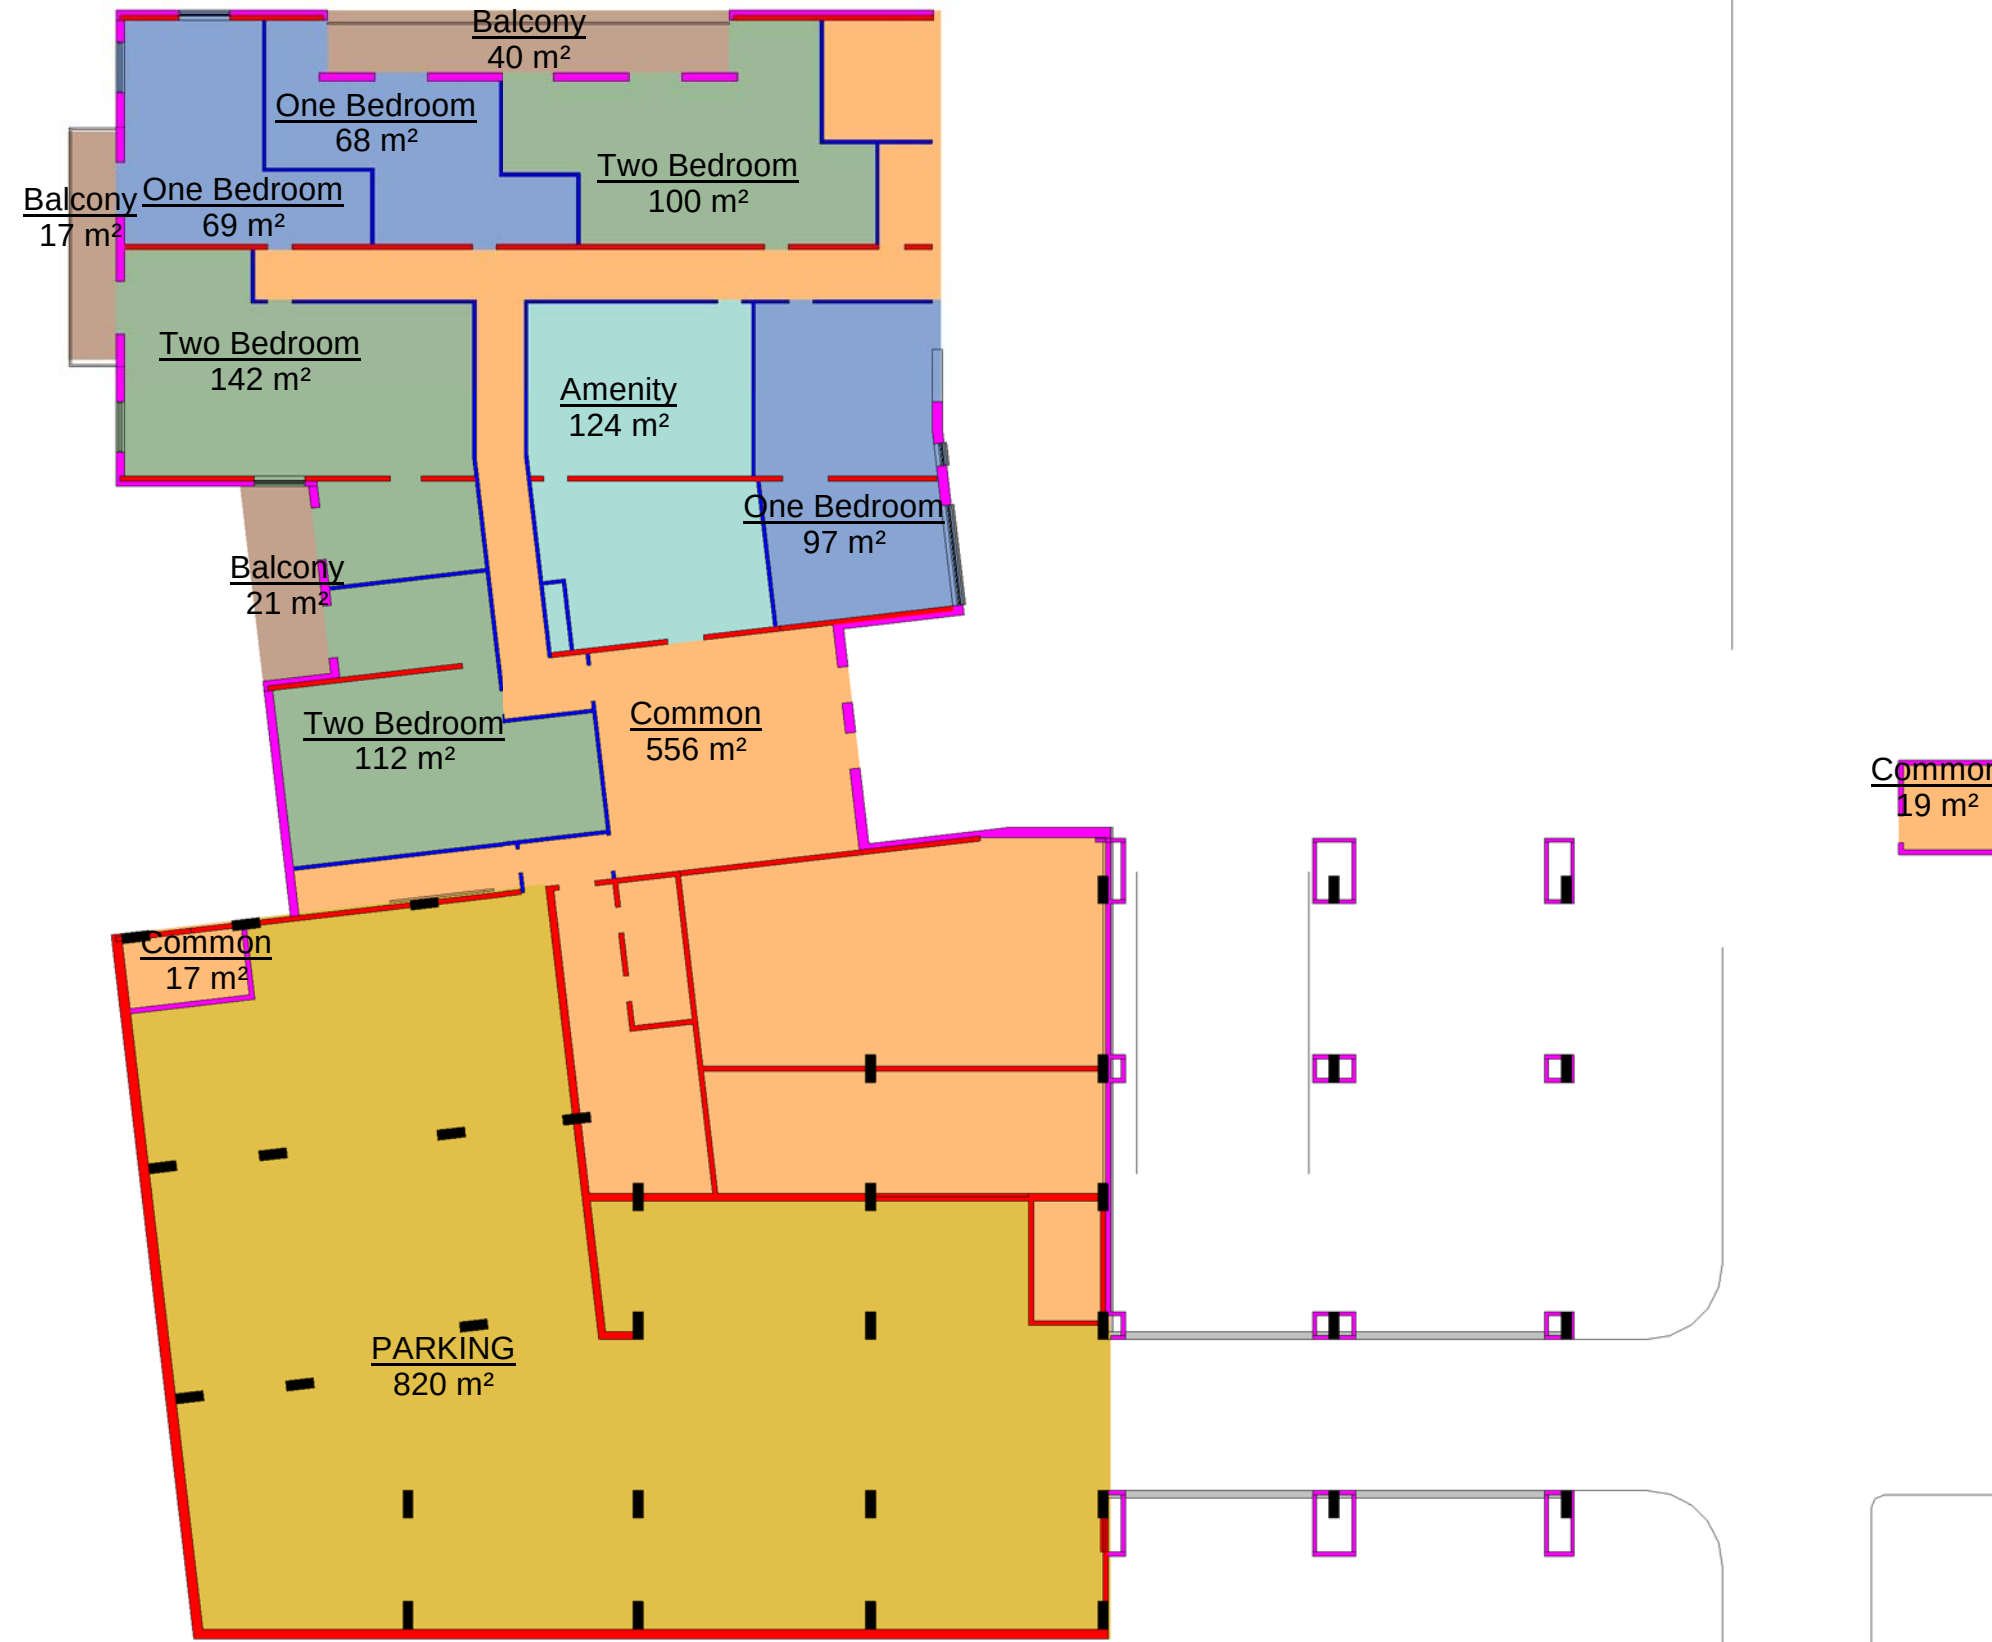

3 Parking Level 1
1 : 300

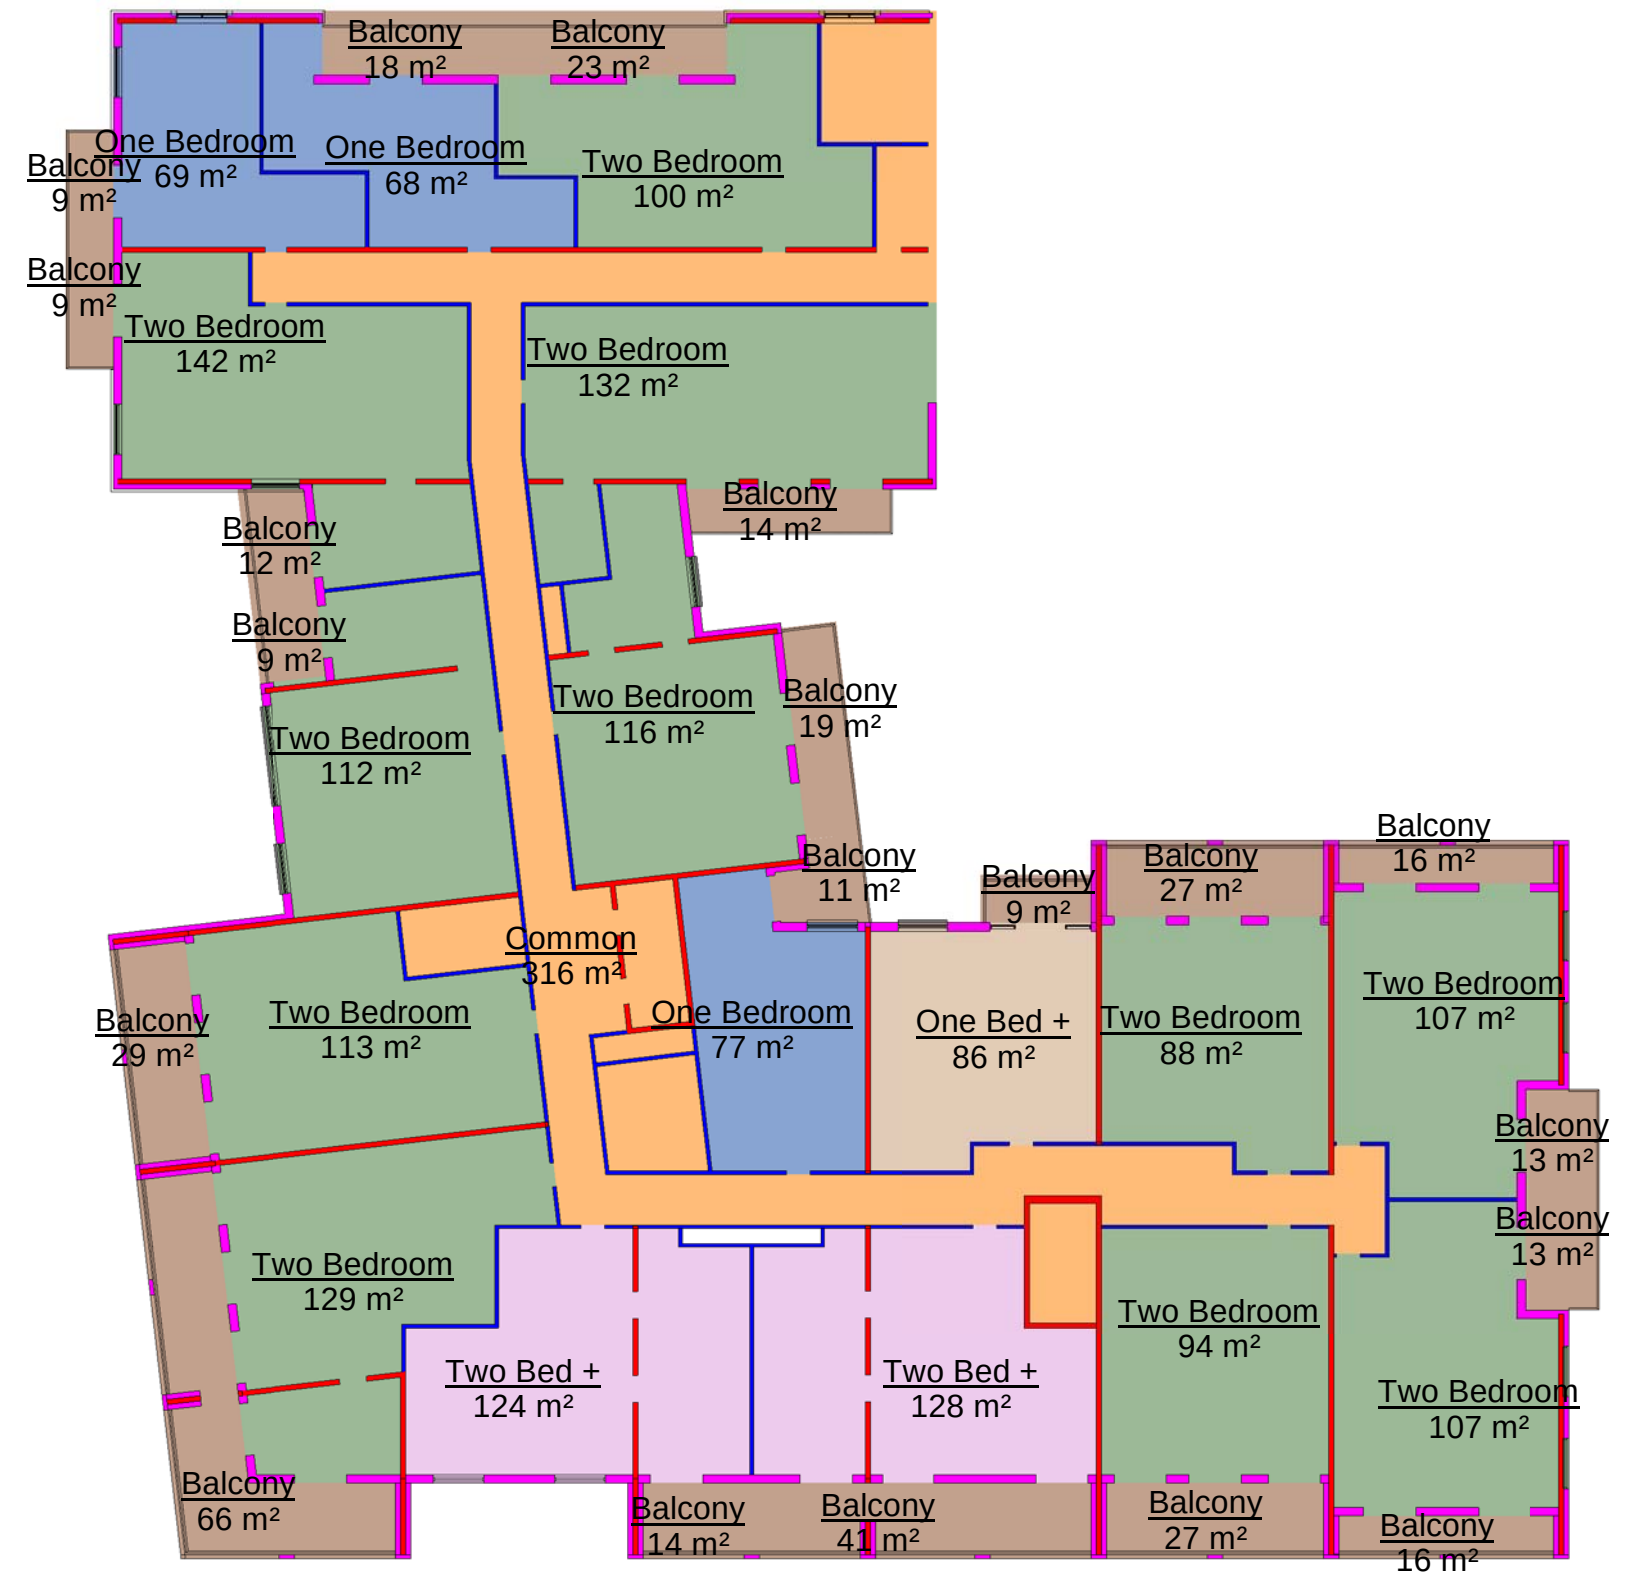


5 L2 to L4- AREA FLOOR PLAN
1 : 300

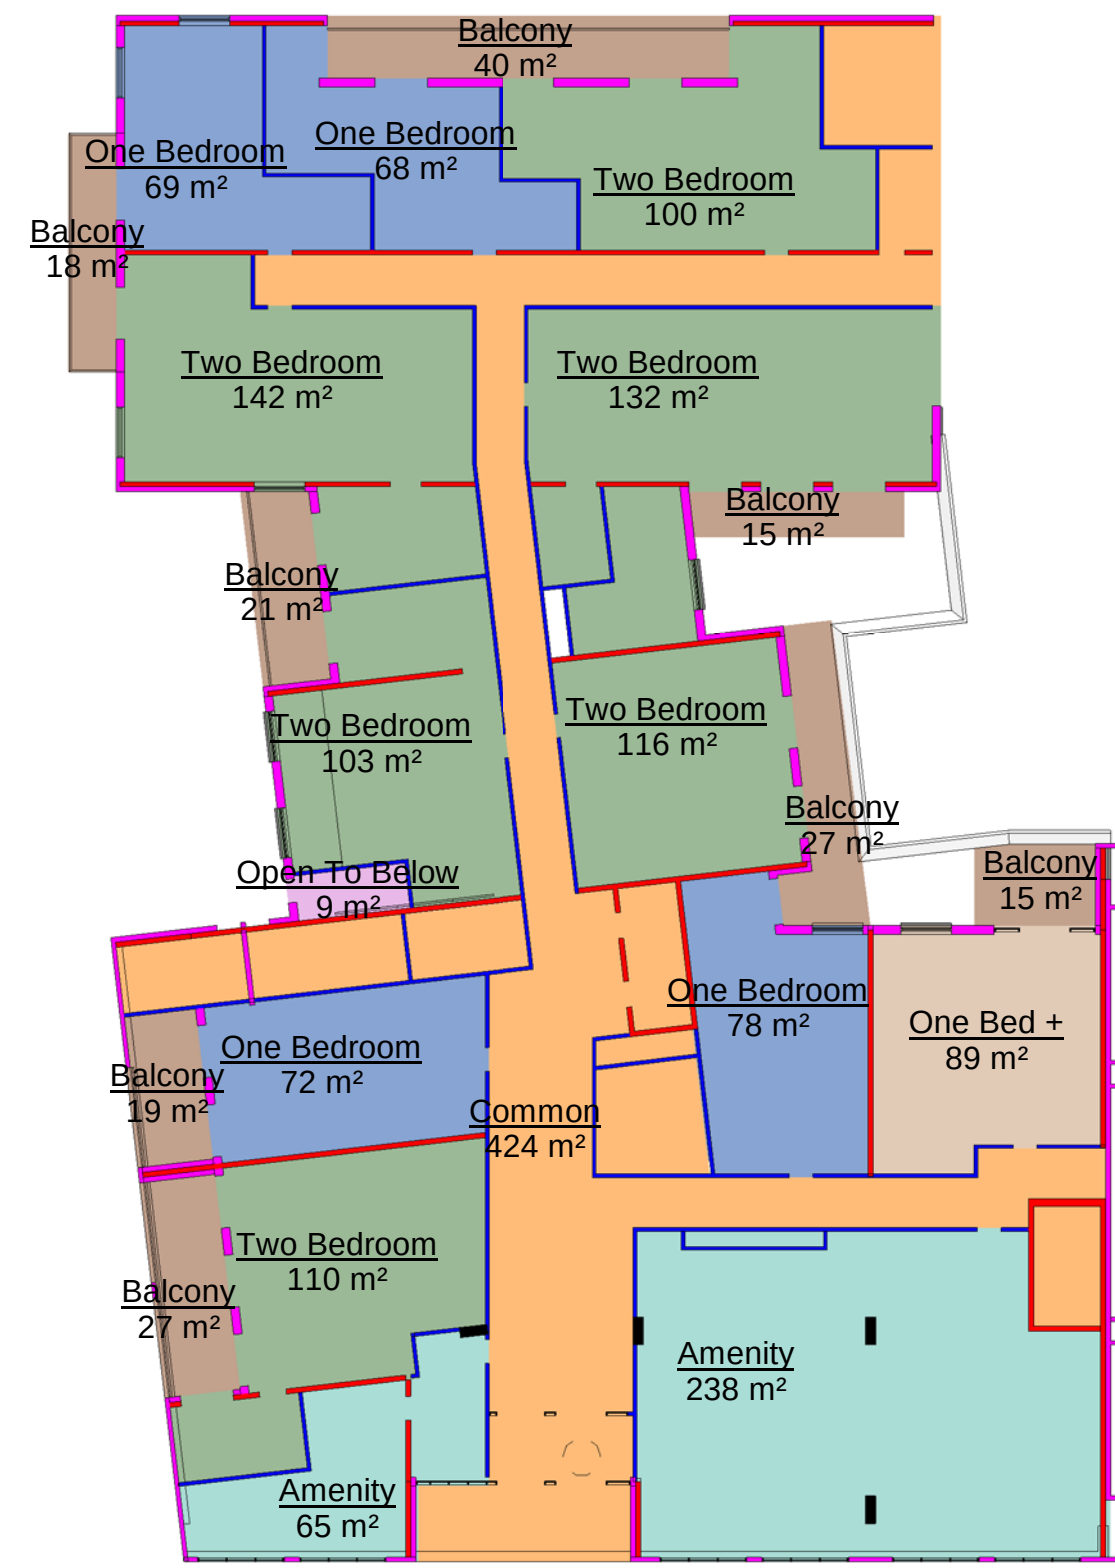

4 L1- AREA FLOOR PLAN
1 : 300

Building Area Legend

- Amenity
- Balcony
- Common
- One Bed +
- One Bedroom
- Open To Below
- Two Bedroom

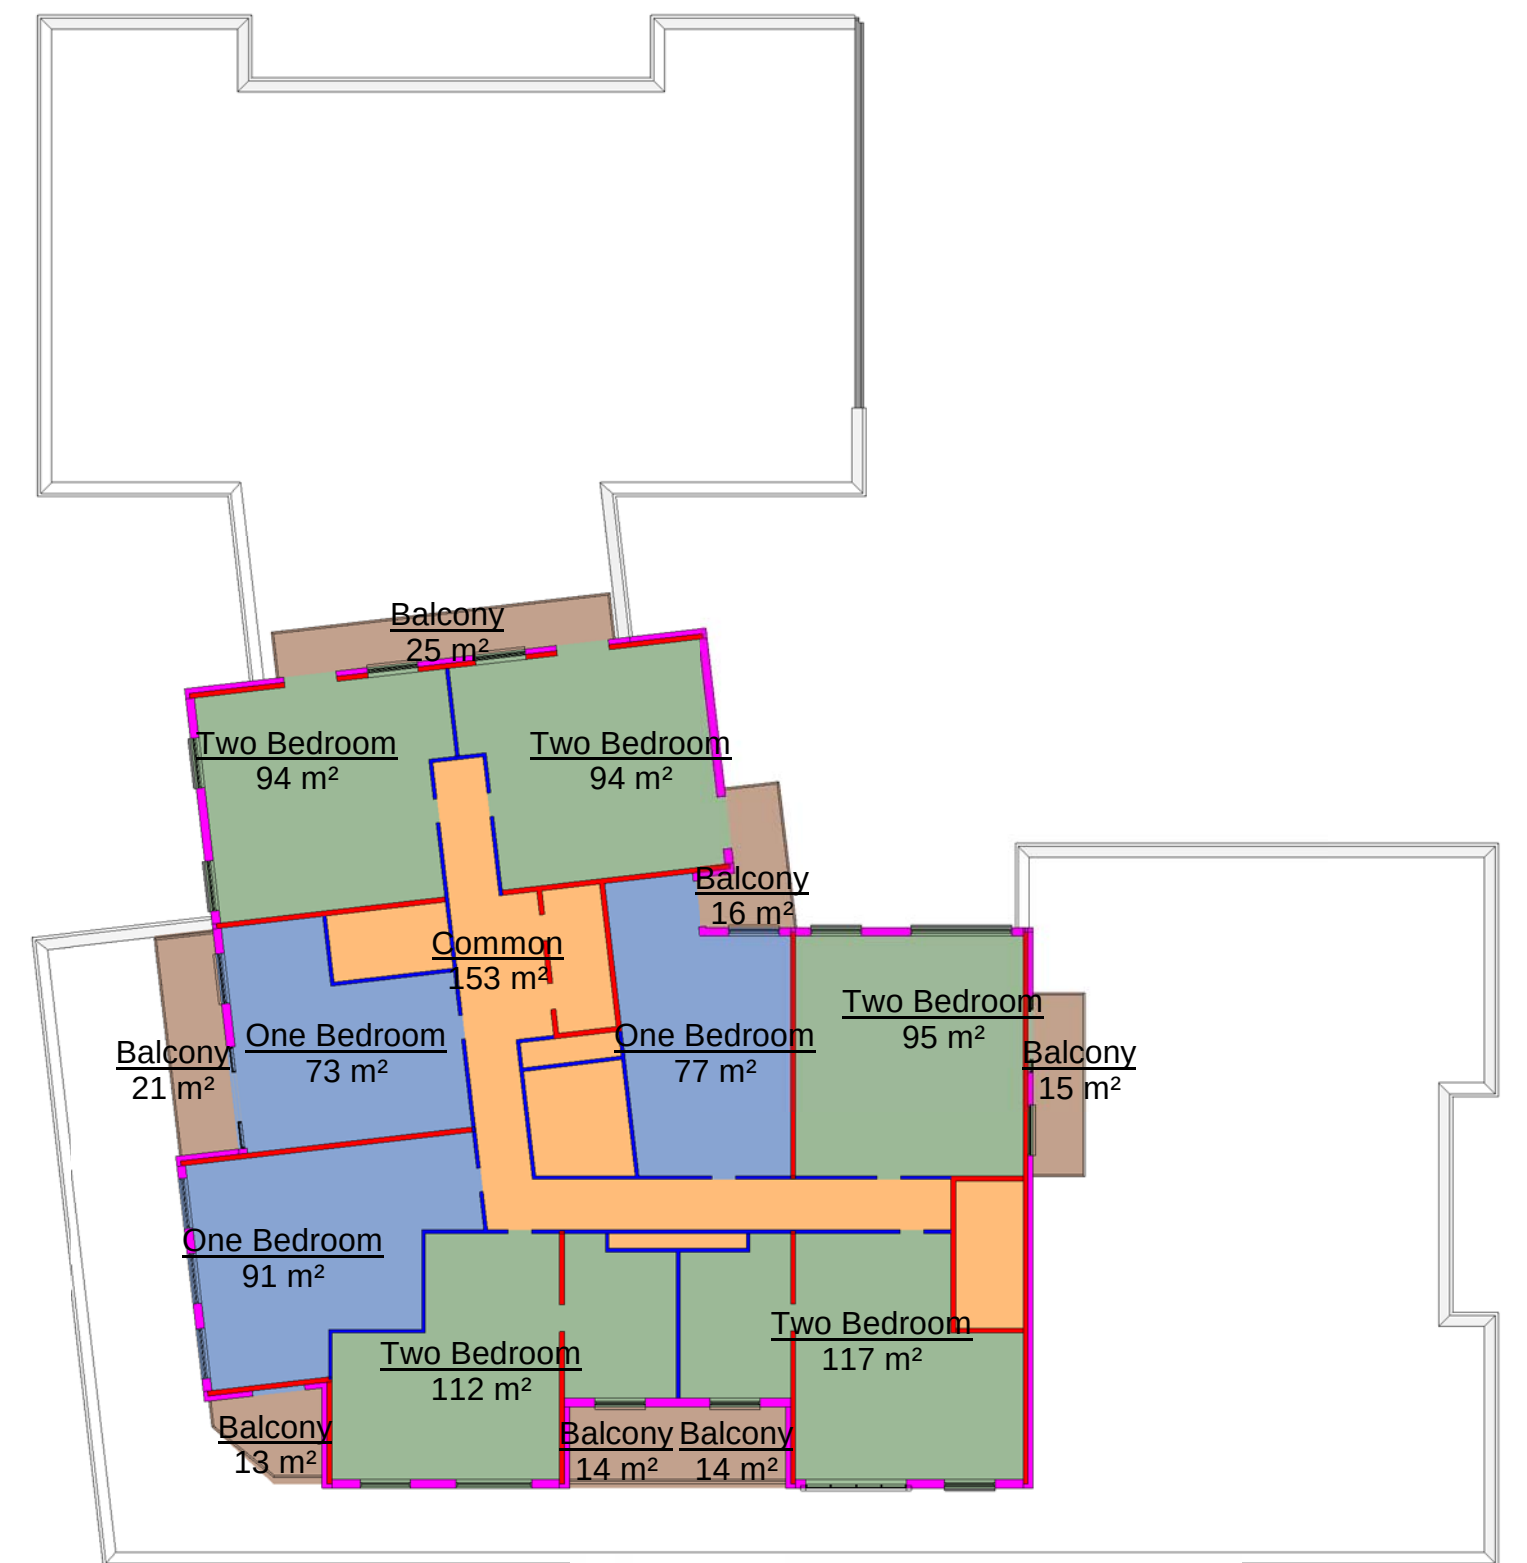

6 L5 to L12 Area Plan
1 : 300

508 BEECHWOOD DRIVE


17015

Area Floor Plans

DATE : 08.08.2018
SCALE : 1 : 300



A00

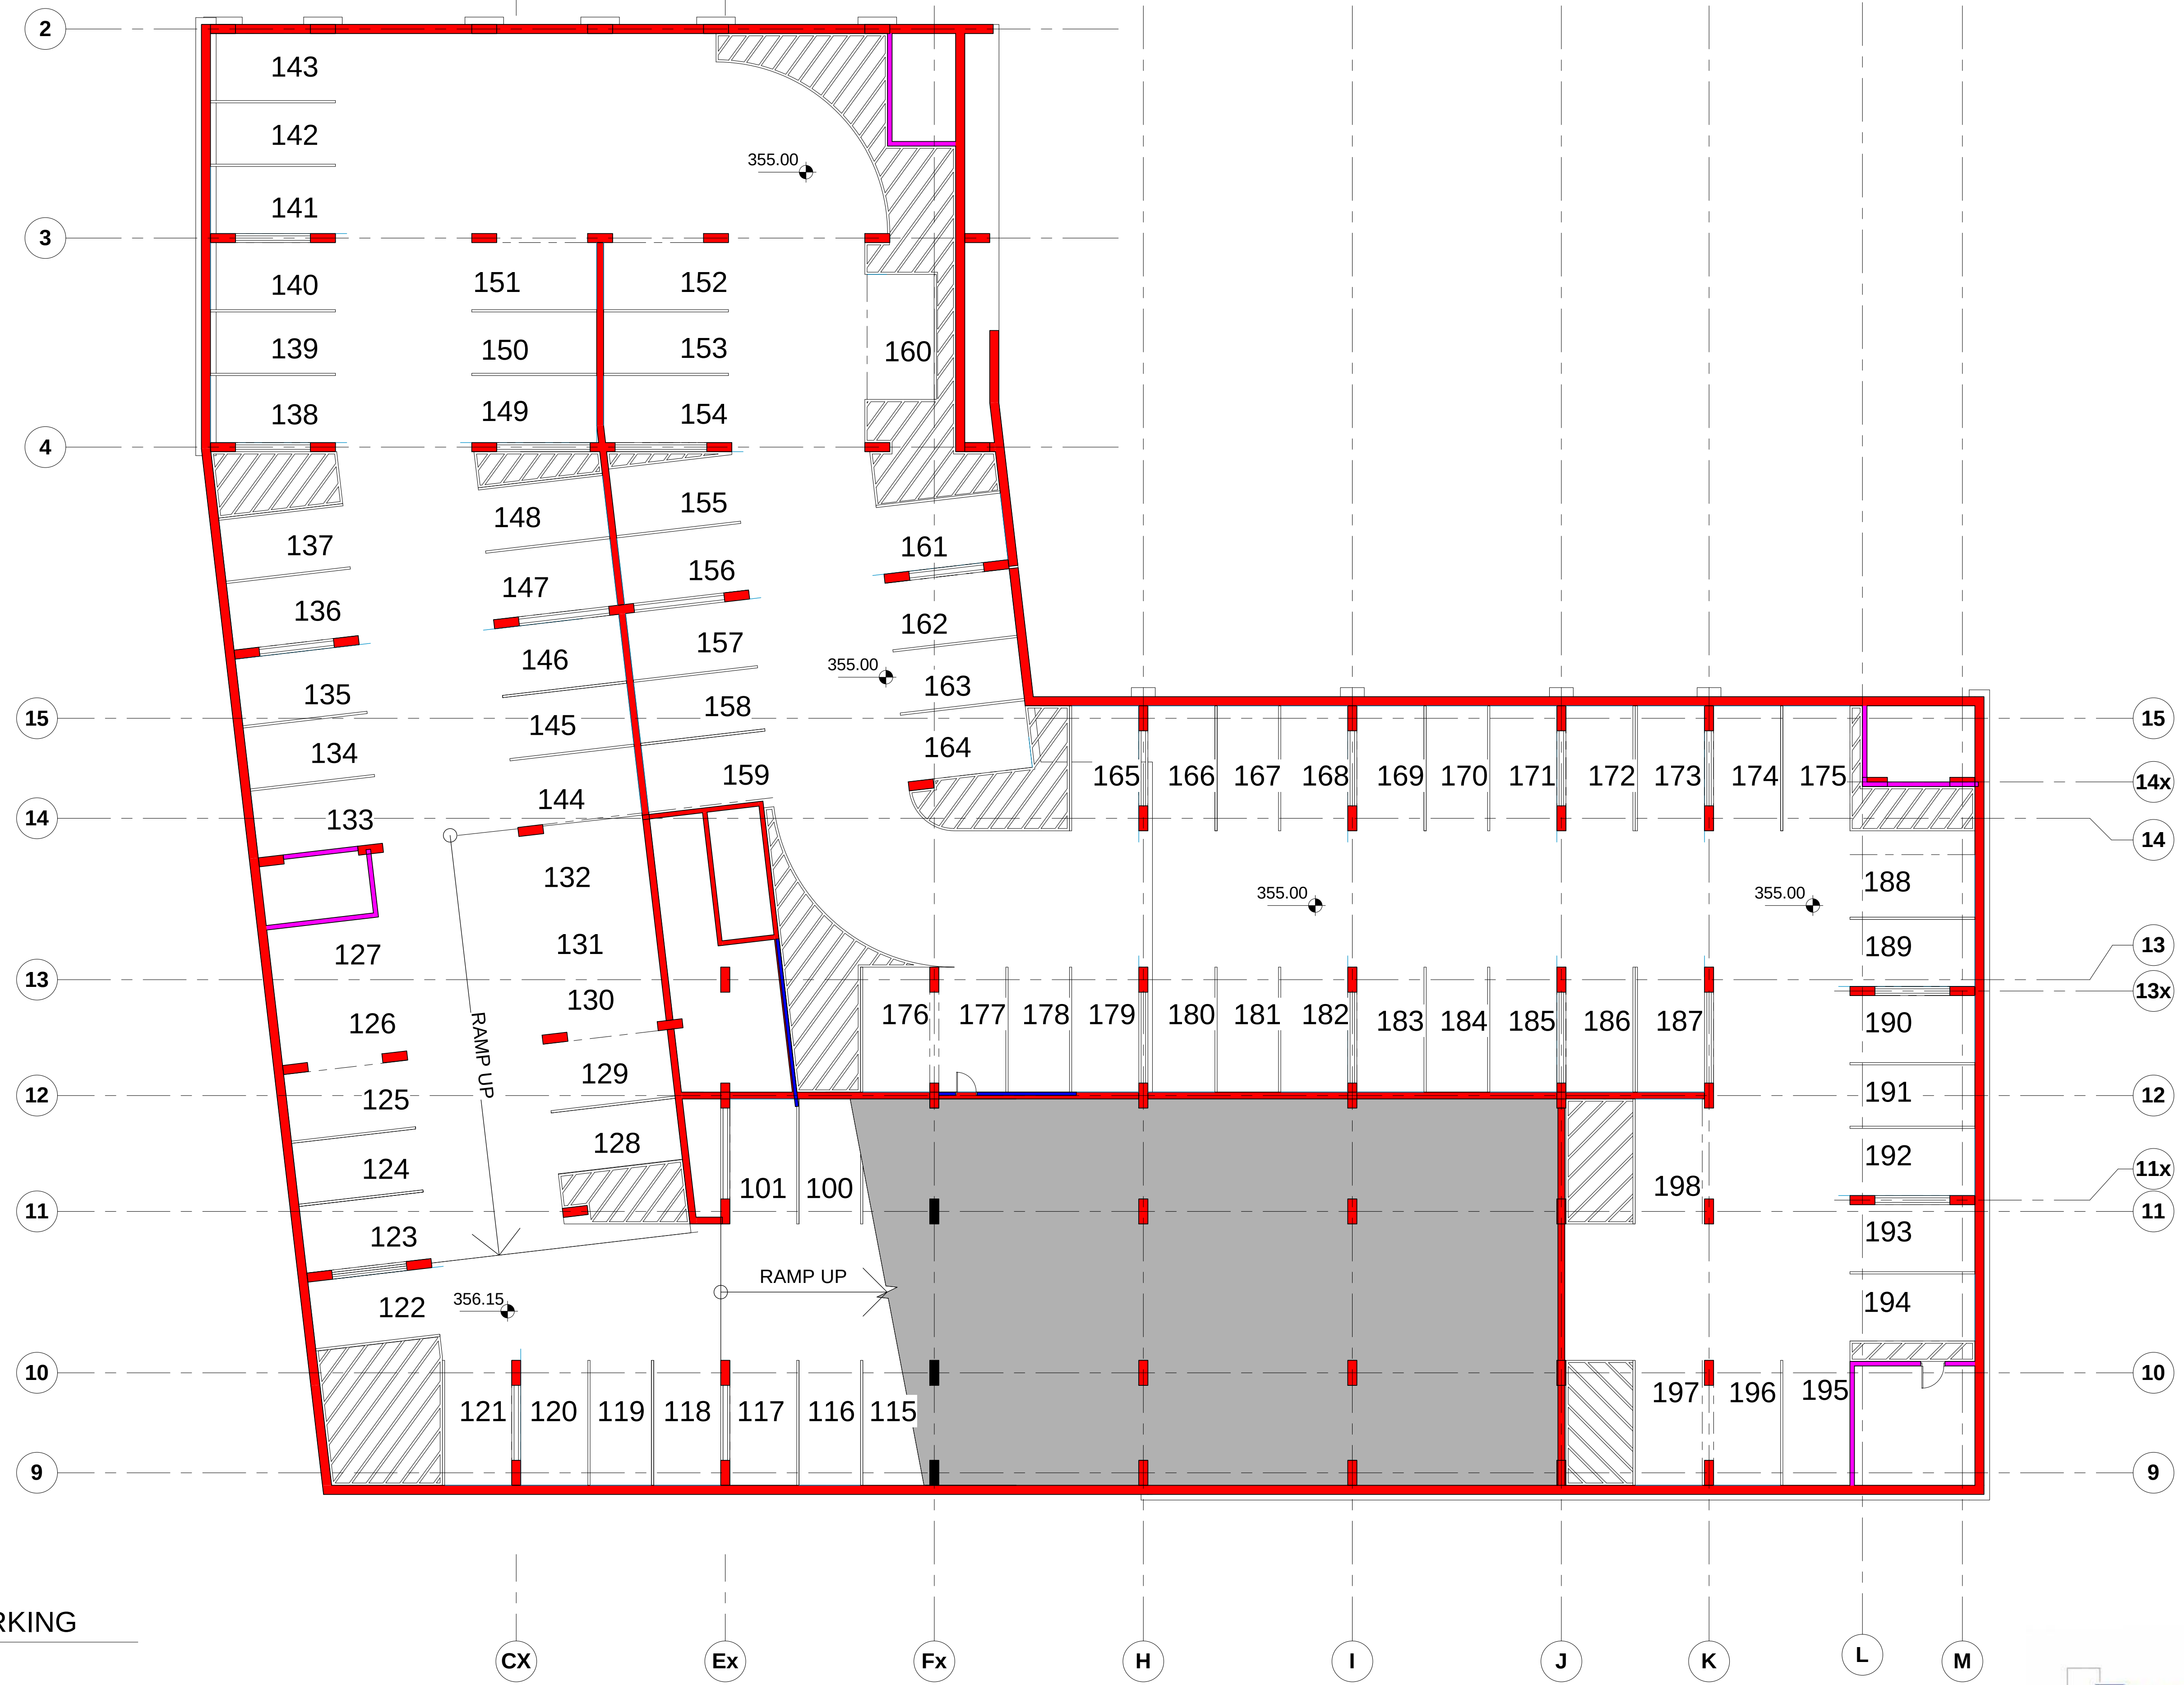

1 B2. PARKING
1:150

508 BEECHWOOD DRIVE


Basement 2 - Floor Plan

17015



DATE : 08.08.2018
SCALE : 1:150

A-B2

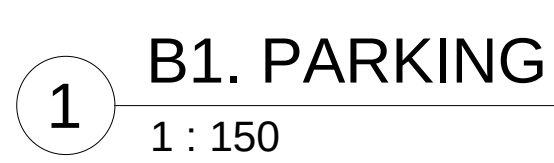

17015



REINDERS
RIEDER

A-B1

DATE : 08.08.2018
SCALE : 1:150