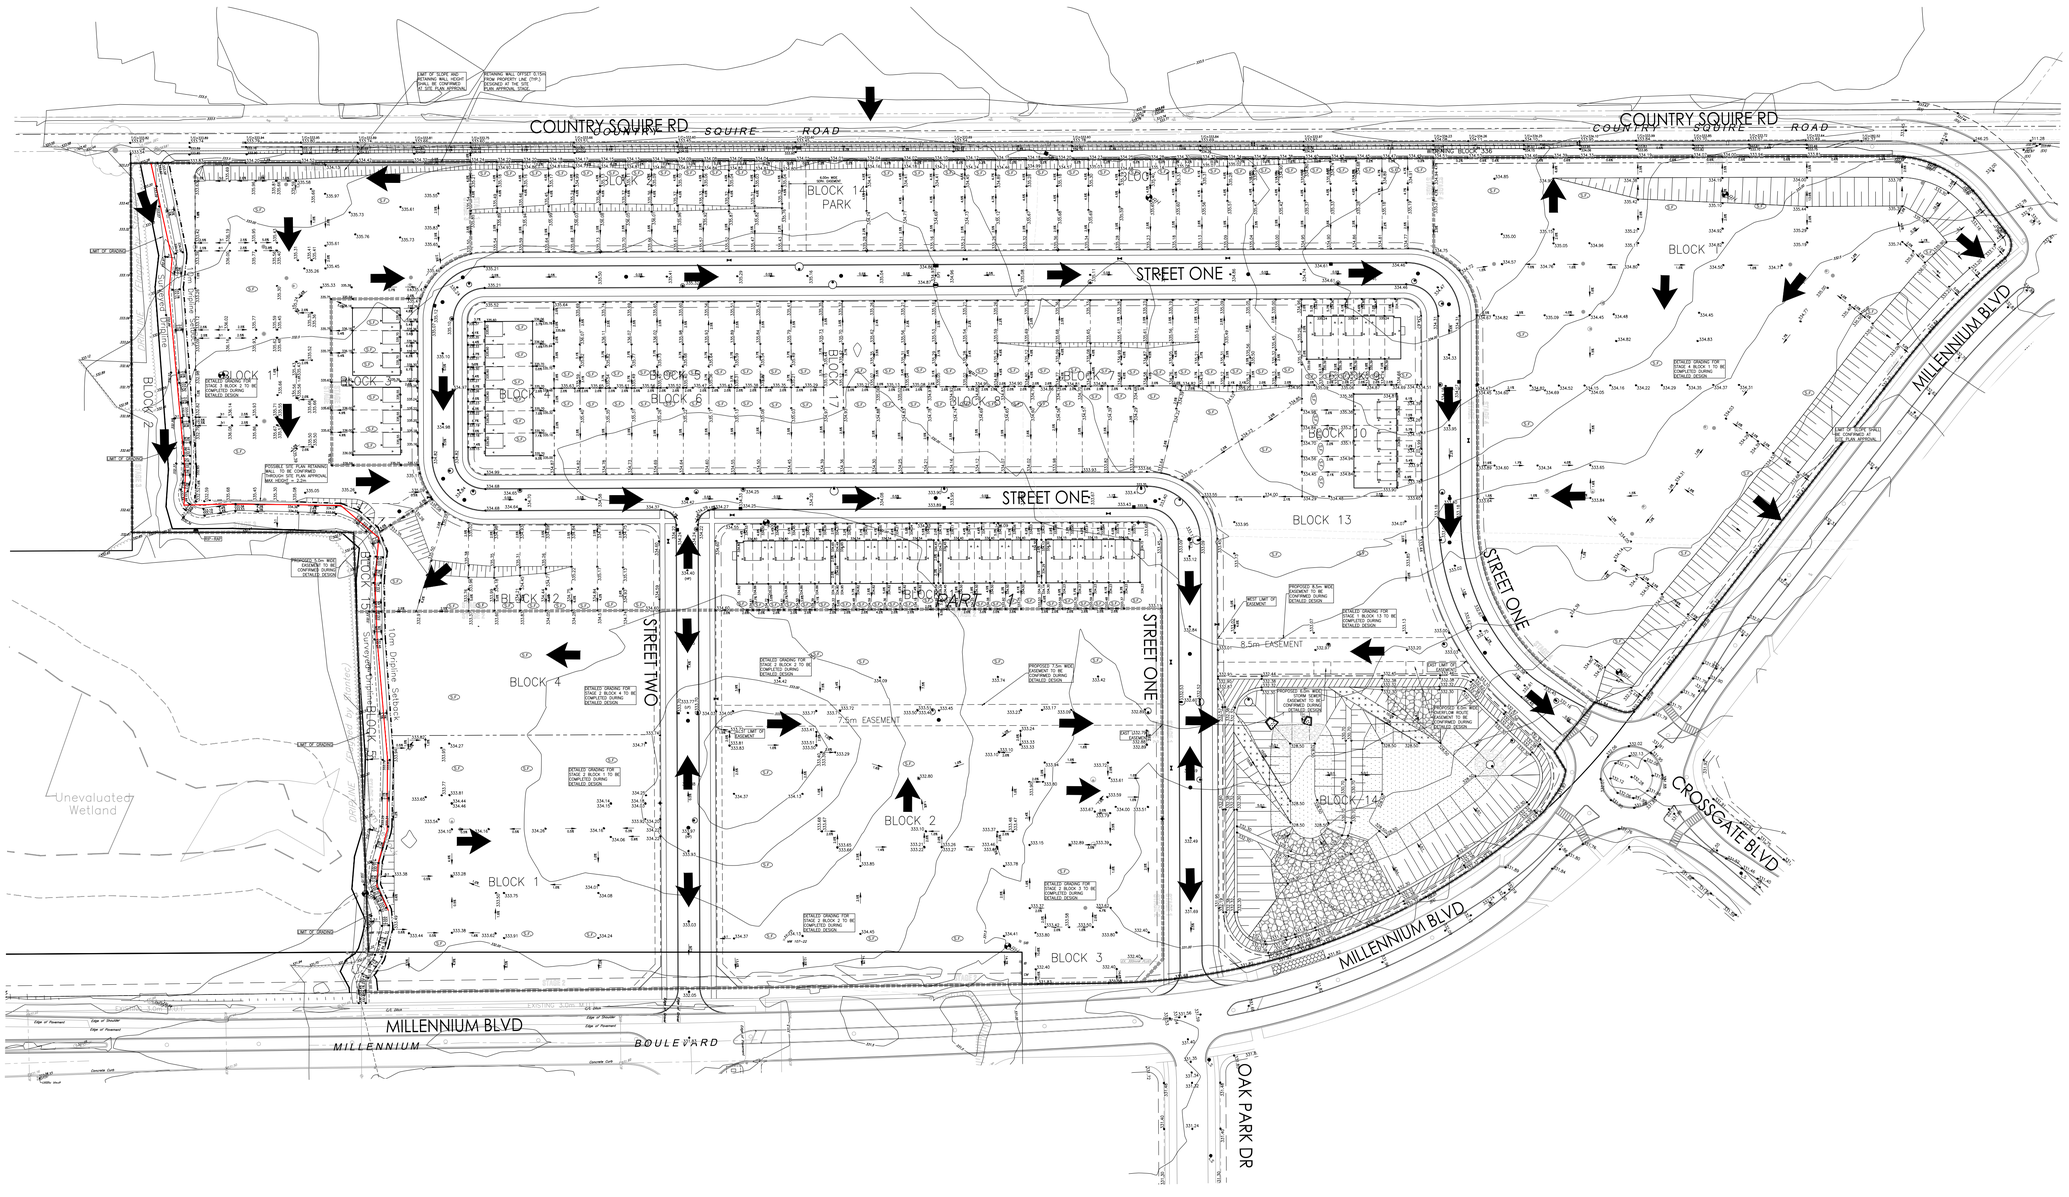



Stantec

Stantec Consulting Ltd.
100-300 Hagey Boulevard
Waterloo ON N2L 0A4
Tel: (519) 579-4410
www.stantec.com

Copyright Reserved

The Contractor shall verify and be responsible for all dimensions. DO NOT scale the drawing - any errors or omissions shall be reported to Stantec without delay.
The Copyrights to all designs and drawings are the property of Stantec. Reproduction or use for any purpose other than that authorized by Stantec is forbidden.

Key Map NTS.

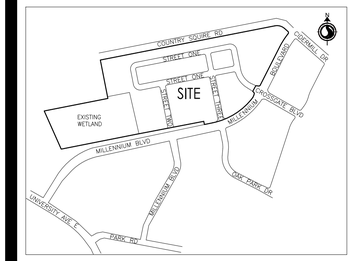

Legend

- EXISTING ELEVATION
- PROPOSED ELEVATION
- FLOW DIRECTION
- PROPOSED DRAINAGE SWALE
- EXISTING CONTOUR
- RETAINING WALL
- PROPOSED GRADING LIMIT
- PROPERTY LINE
- DRIPLINE
- 10m SURVEYED DRIPLINE SETBACK
- PROPOSED SLOPE
- OVERLAND FLOW DIRECTION
- PROPOSED STORM MANHOLE
- PROPOSED STORM CATCHBASIN MANHOLE
- PROPOSED DOUBLE CATCHBASIN
- PROPOSED AREA DRAIN
- PROPOSED SANITARY MANHOLE
- PROPOSED VALVE & BOX
- PROPOSED HYDRANT
- PROPOSED CLEAN WATER MANHOLE
- PROPOSED CLEAN WATER CATCHBASIN MANHOLE
- PROPOSED CLEAN WATER COLLECTOR CLEAN-OUT

4. REVISED DRAFT PLAN MODIFICATION	SAK	HL	2026.10.13
3. DRAFT PLAN MODIFICATION	SAK	HL	2026.07.07
2. REVISED PER CITY COMMENTS	WAM	SZ	2025.05.02
1. REVISED DP SUBMISSION PER CITY COMMENTS	WAM	SZ	2024.10.30
0. DRAFT PLAN SUBMISSION			2023.11.24
Revision/Issue	By	Appd	YYYY.MM.DD
File Name: 161414703_C-400GP_CONCEPTUAL RAS	RAS	TAHF	2026.10.09
	Dwn.	Dsgn.	Chkd. YYYY.MM.DD

Permit-Seal

PRELIMINARY NOT FOR CONSTRUCTION

Not for permits, pricing or other official purposes. This document has not been completed or checked and is for general information or comment only.

Client/Project
ACTIVA HOLDINGS INC.

MILLENNIUM BOULEVARD

WATERLOO, ON

Title
GENERAL GRADING PLAN

Project No. 161414703

Scale 1:1000 (0 10 30 50m)

Revision 4

Sheet 1 of 1

Drawing No. **C-400**

V:\161414\active\161414703\design\drawings\sheet_files\Concepts\161414703_C-400GP_CONCEPTUAL.dwg
12/12/2025 2:18:54 PM By: Mashton, Sarah

ORIGINAL SHEET - ARCH D