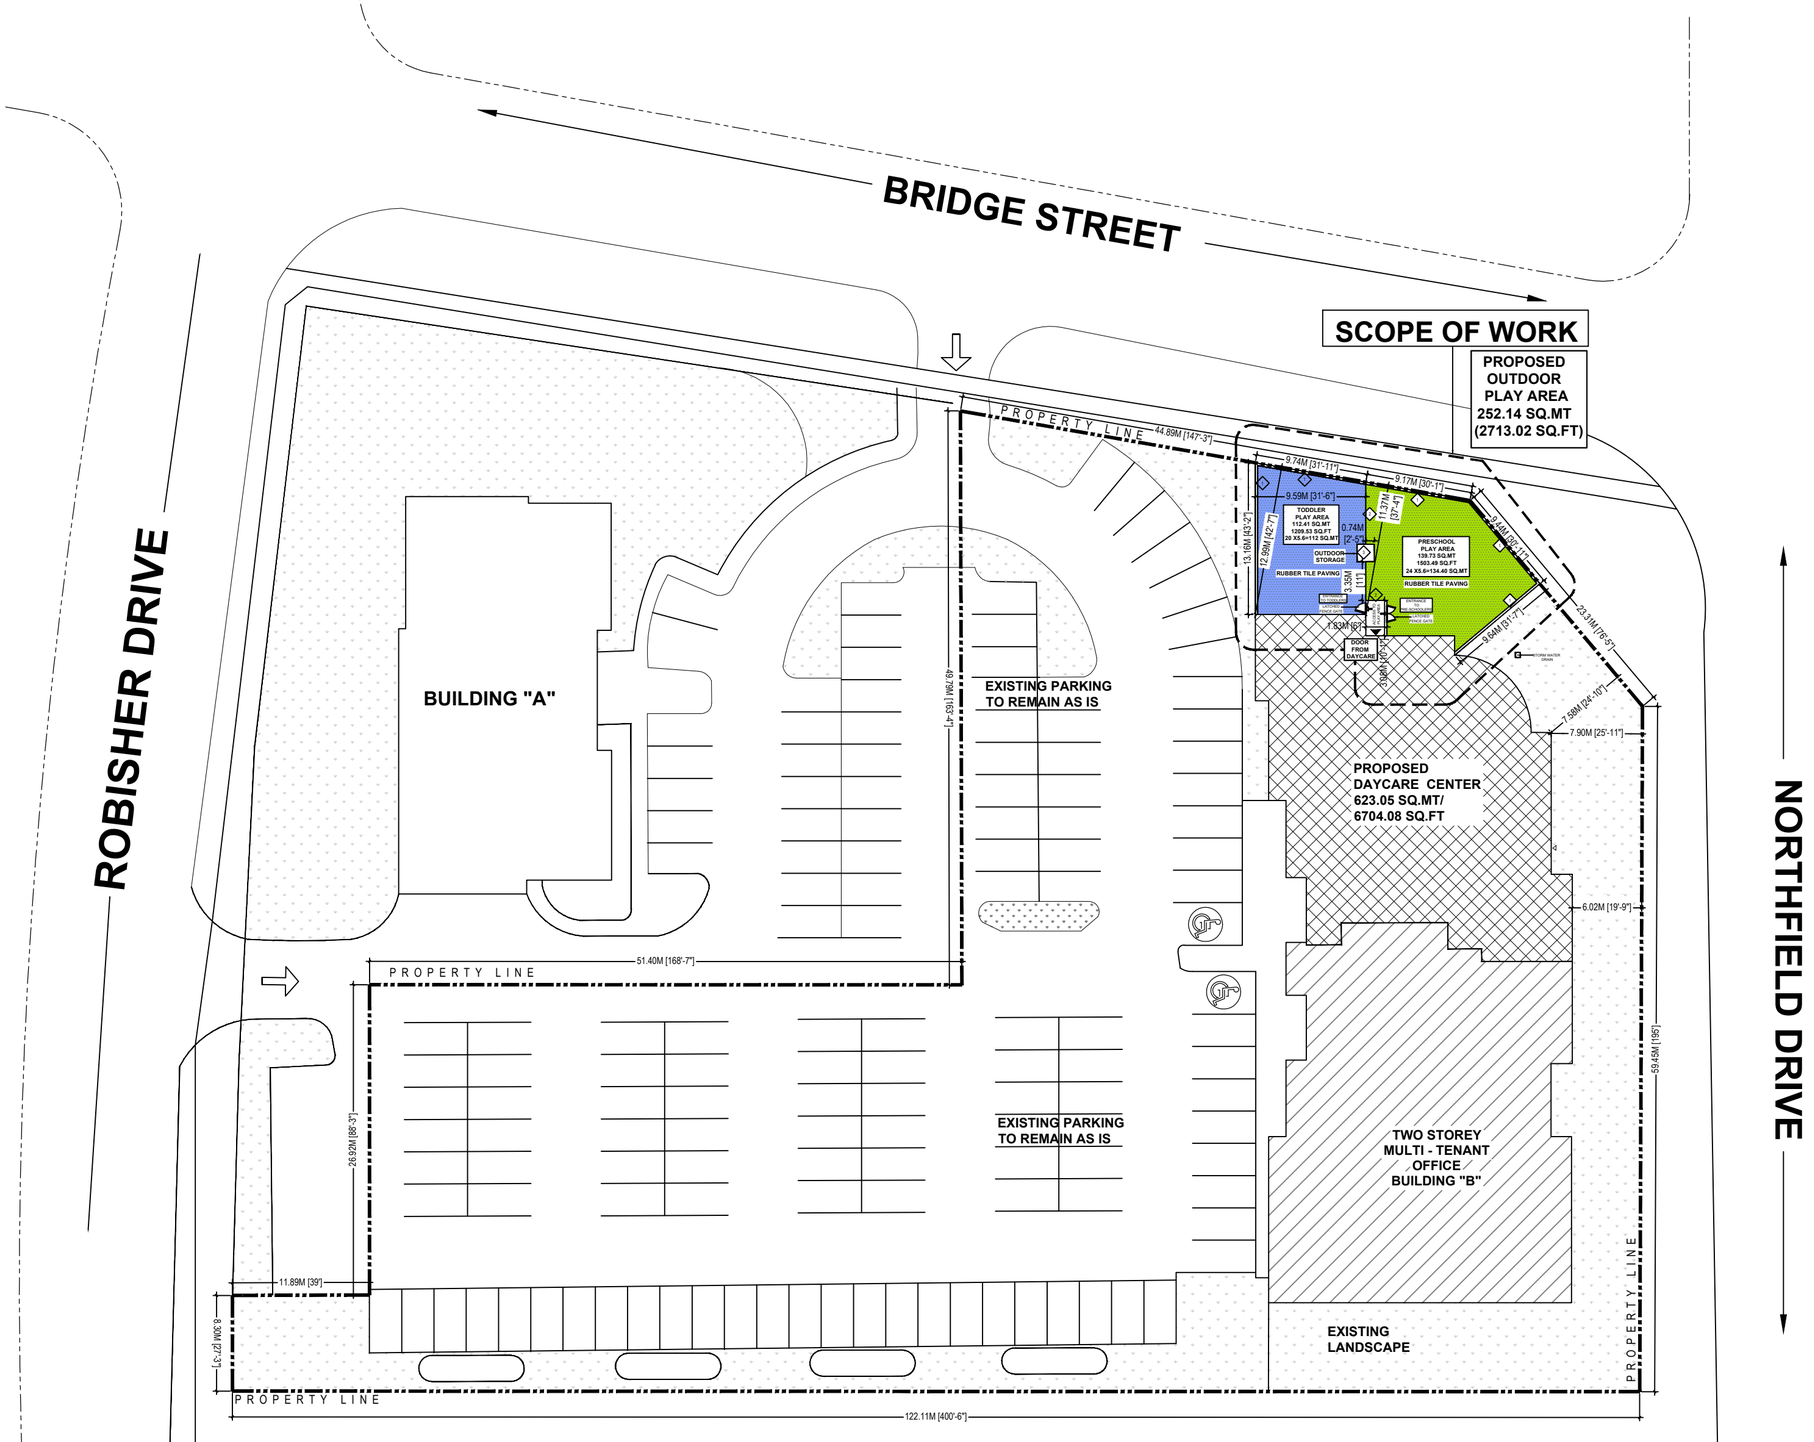


1 **SITE PLAN**
1:400

KEYNOTE	
1	PROPOSED 8" OR 10" RETAINING WALL WITH 8'-0" HIGH SOUND BARRIER FENCE (FOR EXTERNAL PERIMETER)
2	PROPOSED 4'-0" HIGH PRIVACY AND SAFETY FENCE (FOR PLAY AREA INTERNAL PARTITION)
3	5'-0"X5'-0" STORAGE FOR OUTDOOR PLAY MATERIAL AND EQUIPMENT

EXISTING LANDSCAPE
EXISTING BUILDING
PRE SCHOOLERS PLAY AREA
SCOPE OF WORK
TODDLERS LANDSCPE

ARCHITECT :
B'PAL
ARCHITECTURE STUDIO INC.
6720 Davand Drive ,Unit # 3
Mississauga,ON Canada,L5T 2K7
Office: 905-799-2225
Cell- 647-300-1675
Email- manmeet@bpalstudio.com

JUNE-25-2026

STRUCTURE CONSULTANT:

MEP CONSULTANT:

PROJECT NAME AND ADDRESS :
PROPOSED DAYCARE CENTRE AT,
725 BRIDGE STREET WEST ,UNIT-101 , WATERLOO,ON,CANADA

DRAWING TITLE :
SITE PLAN

REV	ISSUED FOR	DATE
01		
00	ISSUED FOR BUILDING PERMIT	25-06-2026

DRAWN BY	CHECKED BY	APPROVED BY
up	MB	MB
SCALE 1:400	SIZE A2	ISSUED DATE 25-06-2026
SHEET NO A01	STAGE BUILDING PERMIT	PHASE 00 / REV 00