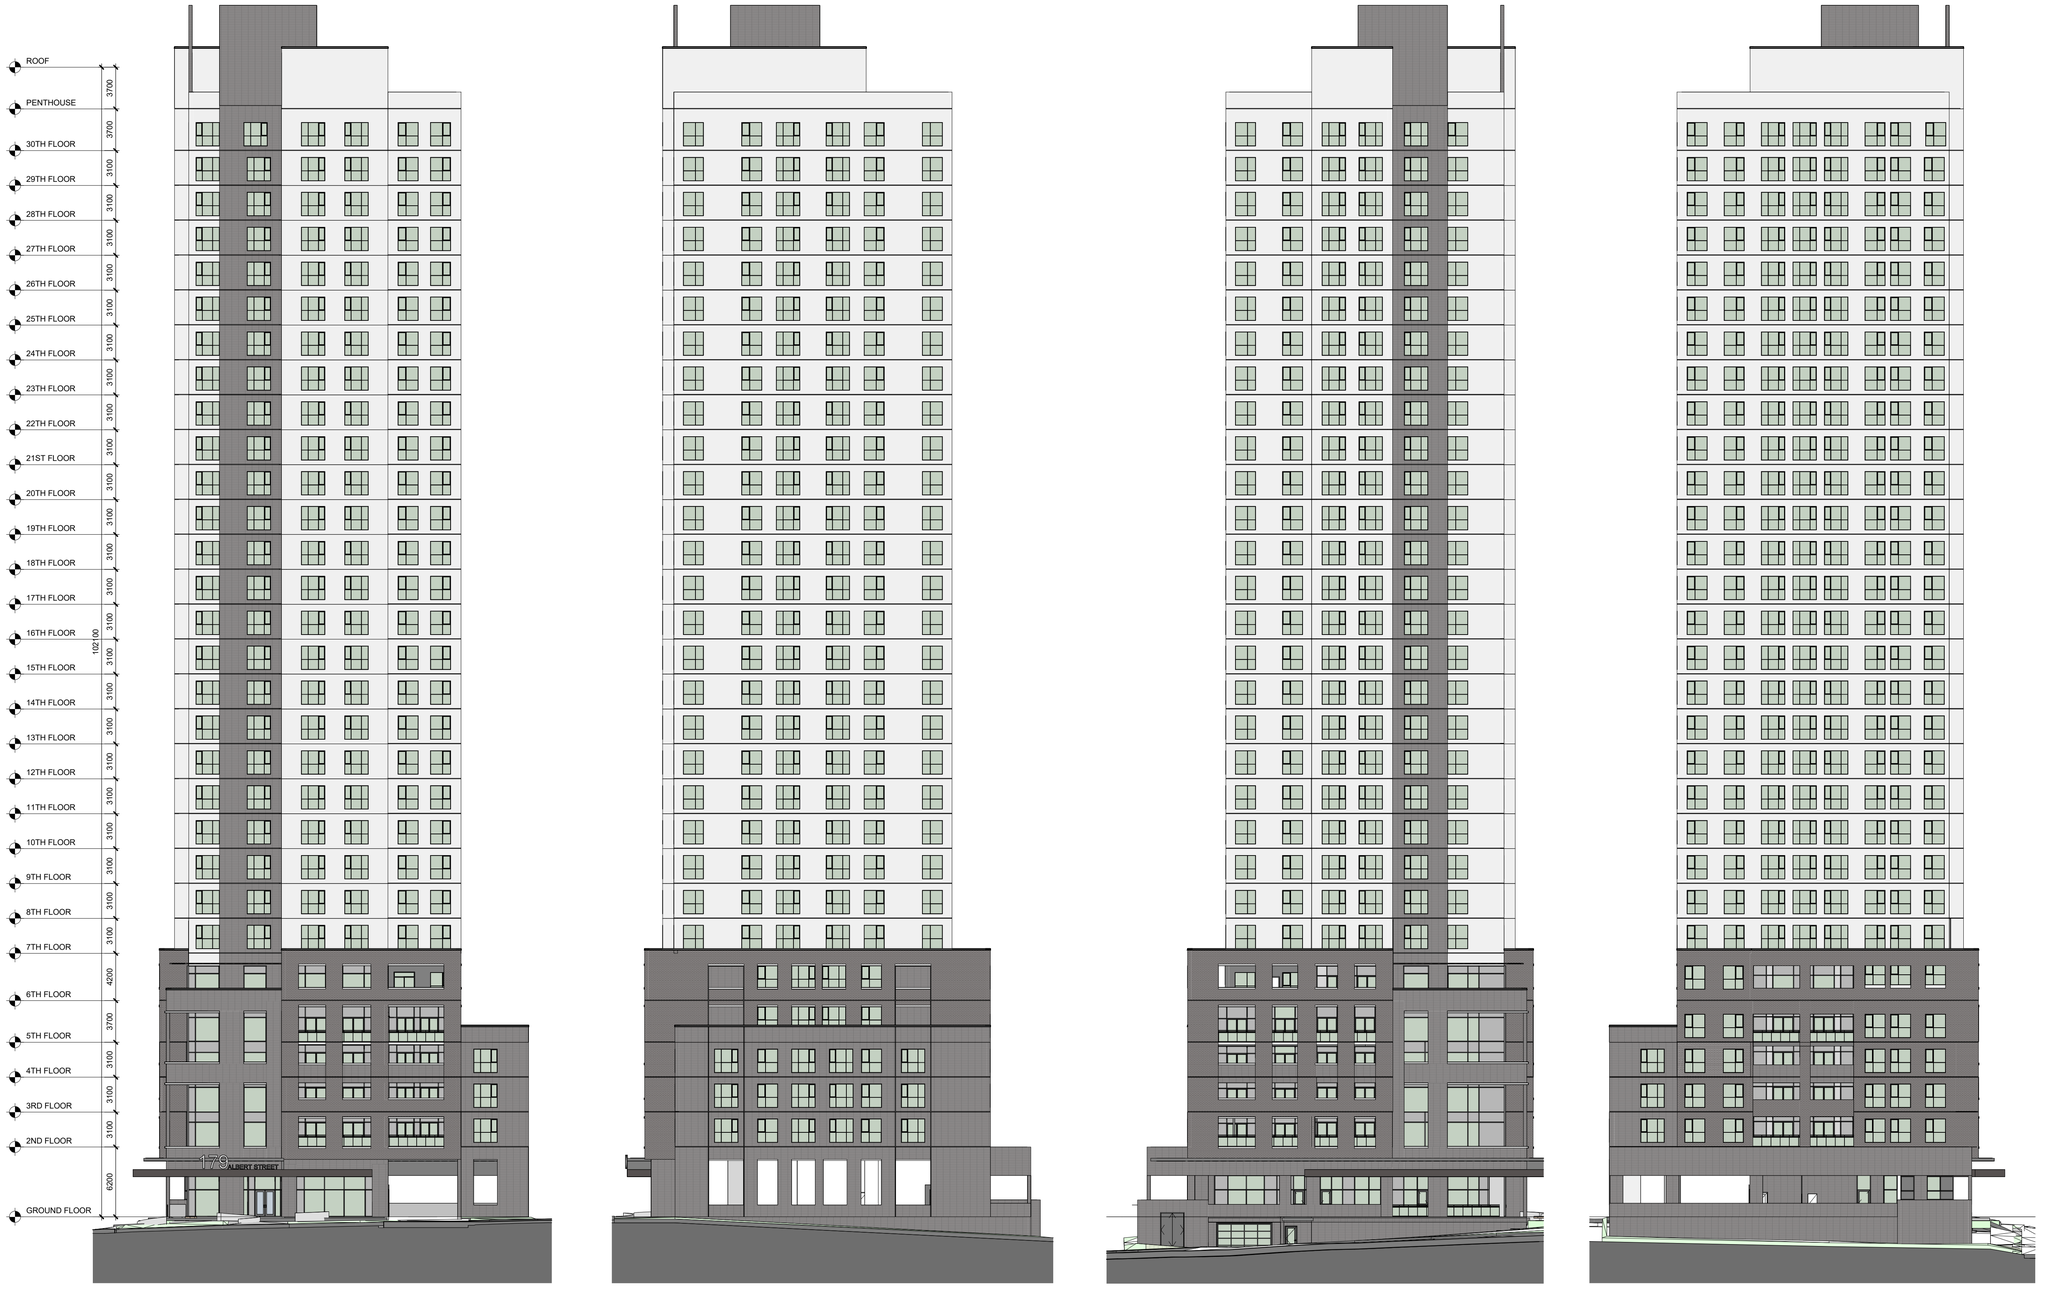


1 / ..A4.1 **EAST ELEVATION (ALBERT STREET)**
SCALE: **1 : 250**

2 / ..A4.1 **NORTH ELEVATION**
SCALE: **1 : 250**

3 / ..A4.1 **SOUTH ELEVATION (SEAGRAM DRIVE)**
SCALE: **1 : 250**

4 / ..A4.1 **WEST ELEVATION**
SCALE: **1 : 250**

THE CONTRACTOR SHALL VERIFY ALL DIMENSIONS AND REPORT ALL ERRORS AND DISCREPANCIES TO THE CONSULTANT.

THESE DOCUMENTS ARE COPYRIGHTED INSTRUMENTS OF SERVICE AND PROPERTY OF THE ARCHITECT.

THESE DOCUMENTS ARE TO BE USED ONLY ONCE FOR THE INTENDED PURPOSE INDICATED UNDER THE ISSUED DATE.

ANY ALTERATION, DUPLICATION OR COPYING WITHOUT THE CONSENT OF THE ARCHITECT IS PROHIBITED.

DO NOT SCALE THESE DRAWINGS.

REVISIONS:

NO.:	DATE:	ISSUED:
1	2025.05.12	ISSUED FOR OPA/ZBA

ONTARIO ASSOCIATION OF ARCHITECTS
BEEMA MASRI
LICENCE
5048
2025

MASRI O Inc.
ARCHITECTS
101-609 KUMPF DRIVE
WATERLOO, ON, N2V 1K8
PH. 519.579.0072
www.masrioarchitects.ca.

PROJECT:

177-179 ALBERT ST

177-179 ALBERT STREET, WATERLOO

MODERN REAL ESTATE DEVELOPMENT

DRAWING TITLE:

ELEVATIONS

DATE: 2025.04.08
SCALE: 1 : 250
DRAWN: HS
STATUS: WD
JOB NO.: 2410

DRAWING NO.:

..A4.1