Figures


Updated Environmental Noise & Vibration Assessment

170 Northfield Drive West, Waterloo

Forgestone Capital Management L.P.

SLR Project No.: 241.030968.00001

April 2, 2025

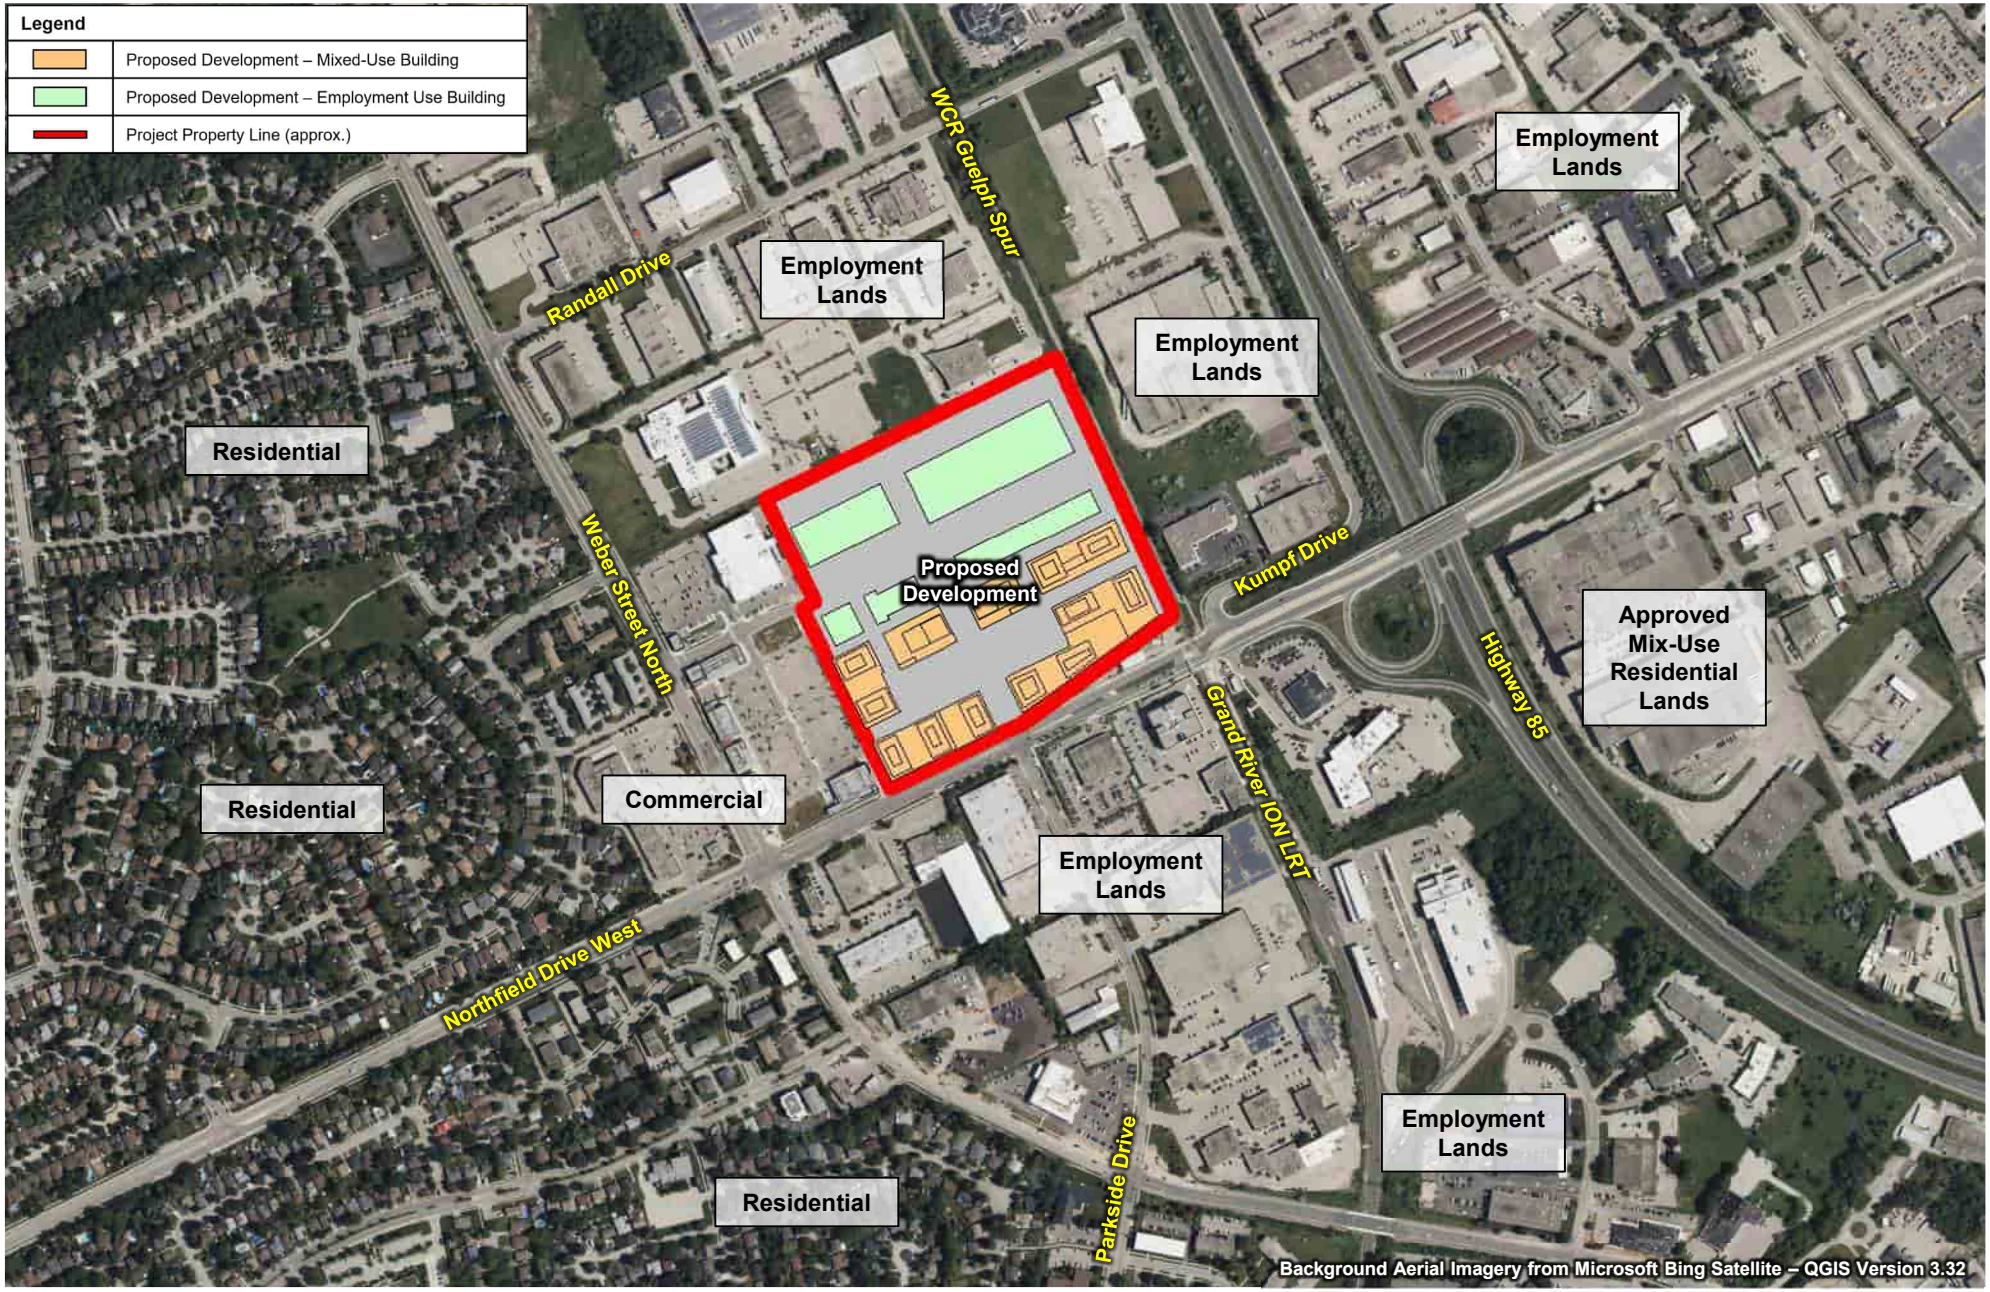

FORGESTONE CAPITAL MANAGEMENT L.P.

170 NORTHFIELD DRIVE WEST, WATERLOO

CONTEXT PLAN

True North

Scale: 1:8,000

METRES


Date: Apr. 2, 2025

Rev. 1


Project No. 241.030968.00001

Figure No. **1**

SLR

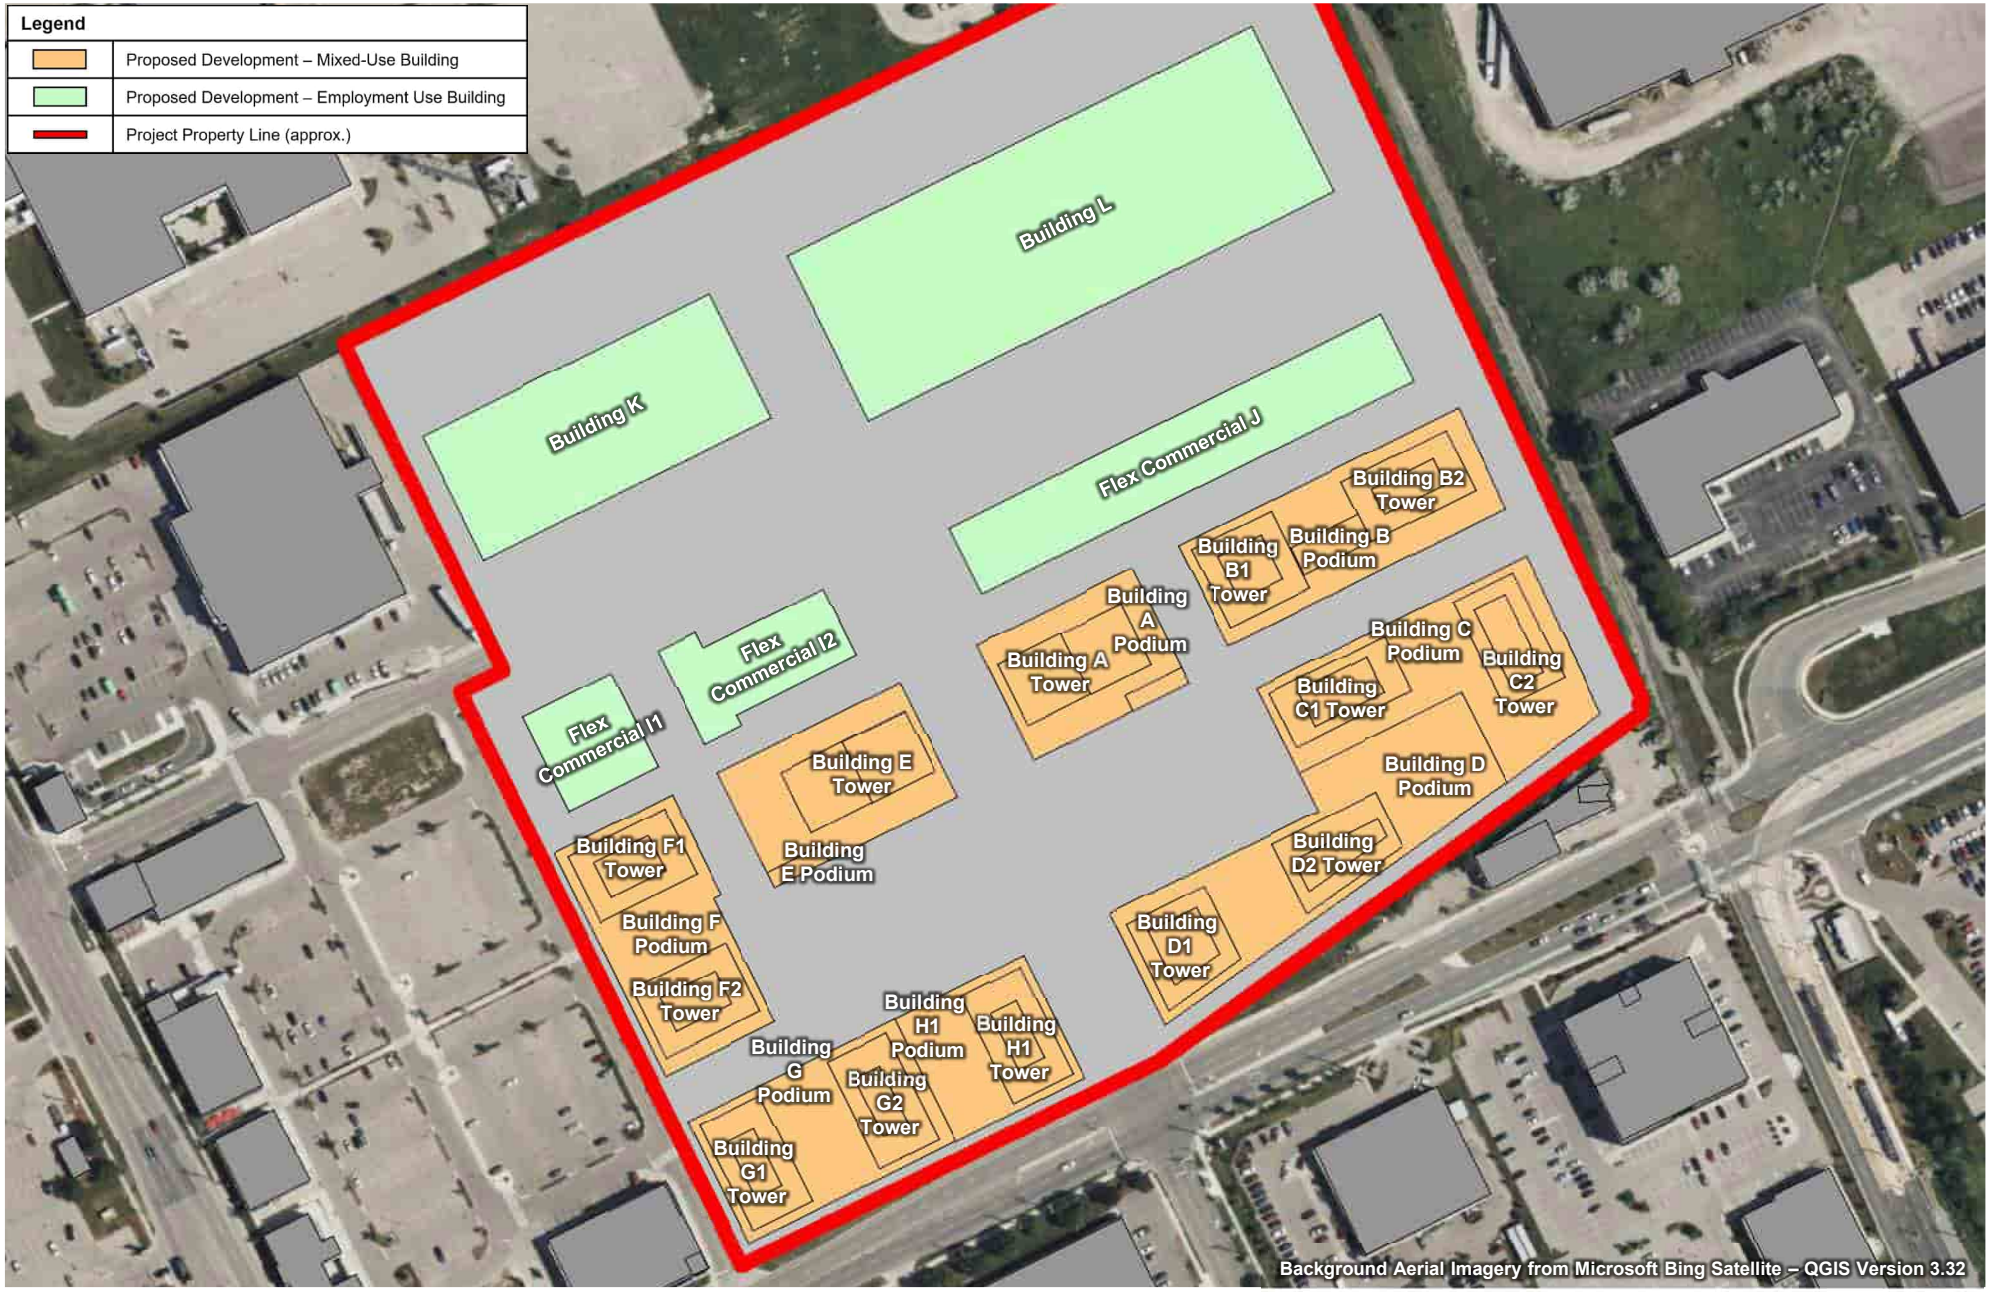


FORGESTONE CAPITAL MANAGEMENT L.P.	True North	Scale: 1:2,500	METRES
170 NORTHFIELD DRIVE WEST, WATERLOO		Date: Apr. 2, 2025 Rev. 1	Figure No. **2**
SITE PLAN EXCERPT		Project No. 241.030968.00001	

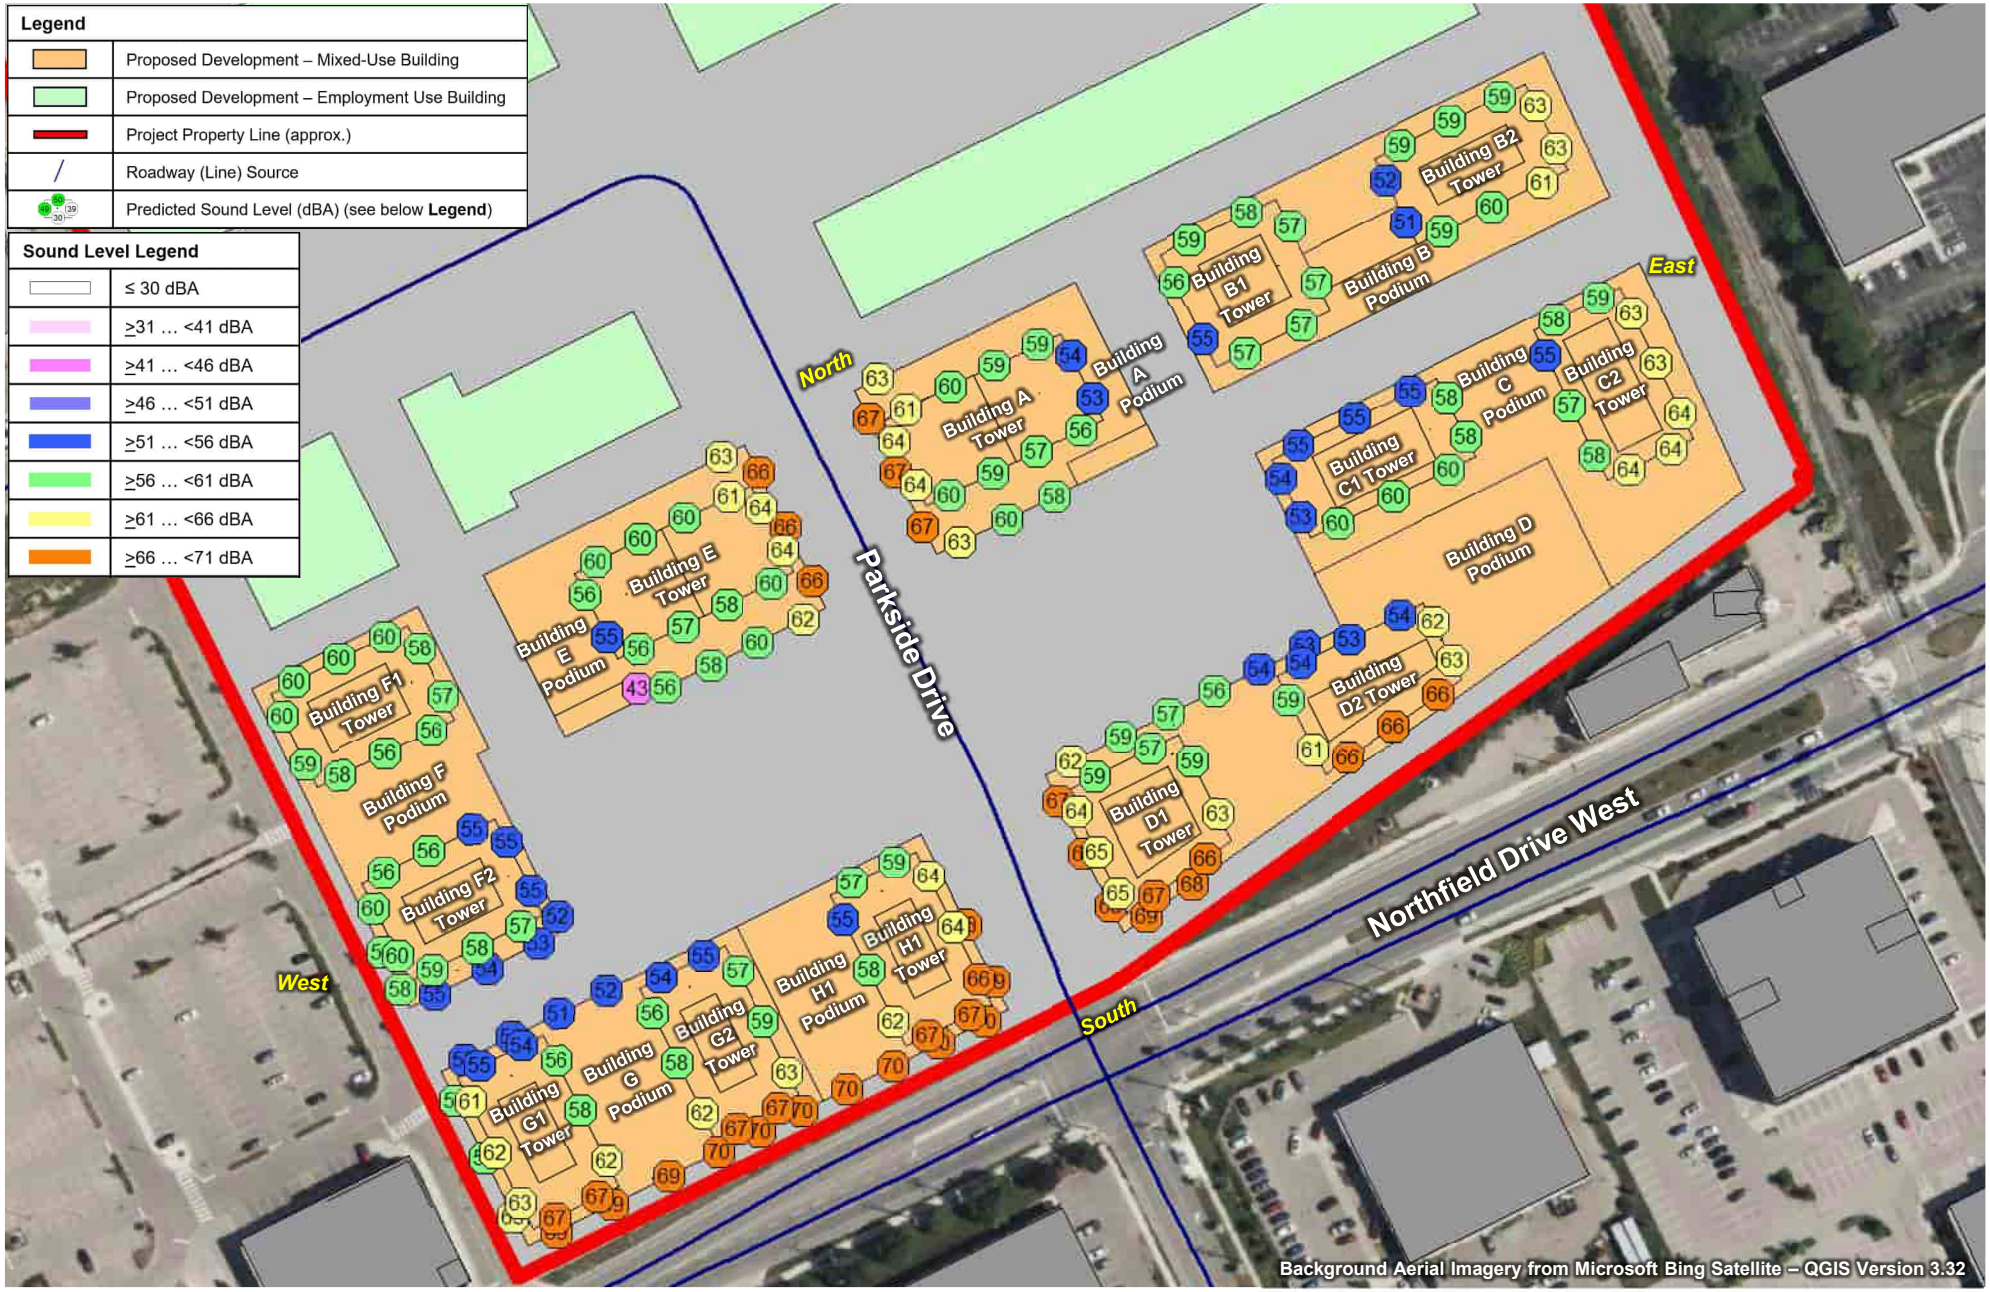


FORGESTONE CAPITAL MANAGEMENT L.P.	True North	Scale: 1:1,750	METRES
170 NORTHFIELD DRIVE WEST, WATERLOO		Date: Apr. 2, 2025 Rev. 1	Figure No. **3**
PREDICTED FAÇADE SOUND LEVELS – ROAD TRAFFIC – DAYTIME		Project No. 241.030968.00001	

SLR

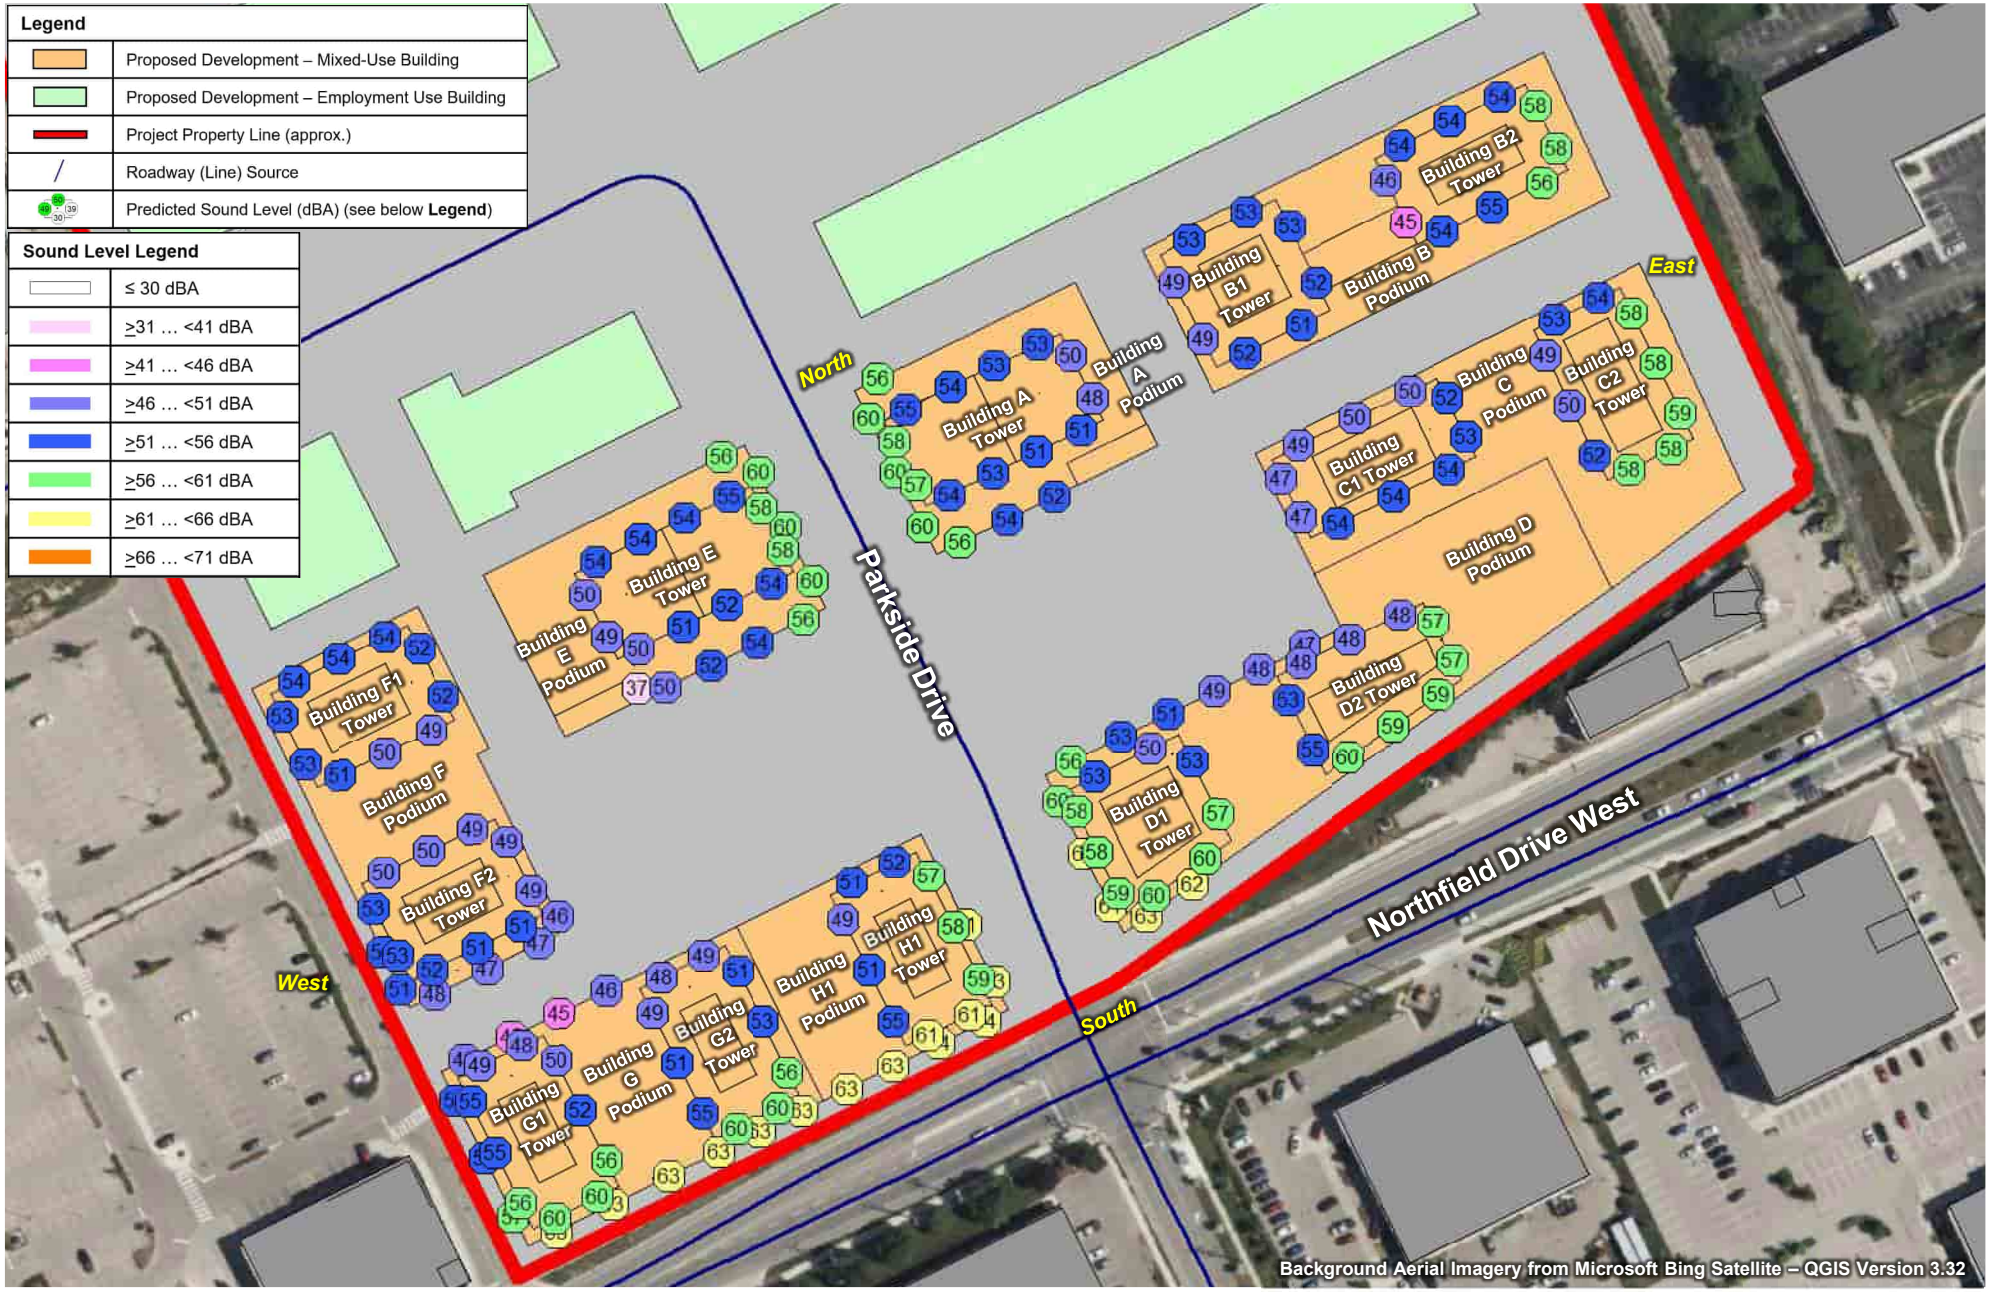


FORGESTONE CAPITAL MANAGEMENT L.P.	True North	Scale: 1:1,750	METRES
170 NORTHFIELD DRIVE WEST, WATERLOO		Date: Apr. 2, 2025 Rev. 1	Figure No. **4**
PREDICTED FAÇADE SOUND LEVELS – ROAD TRAFFIC – NIGHT-TIME		Project No. 241.030968.00001	SLR

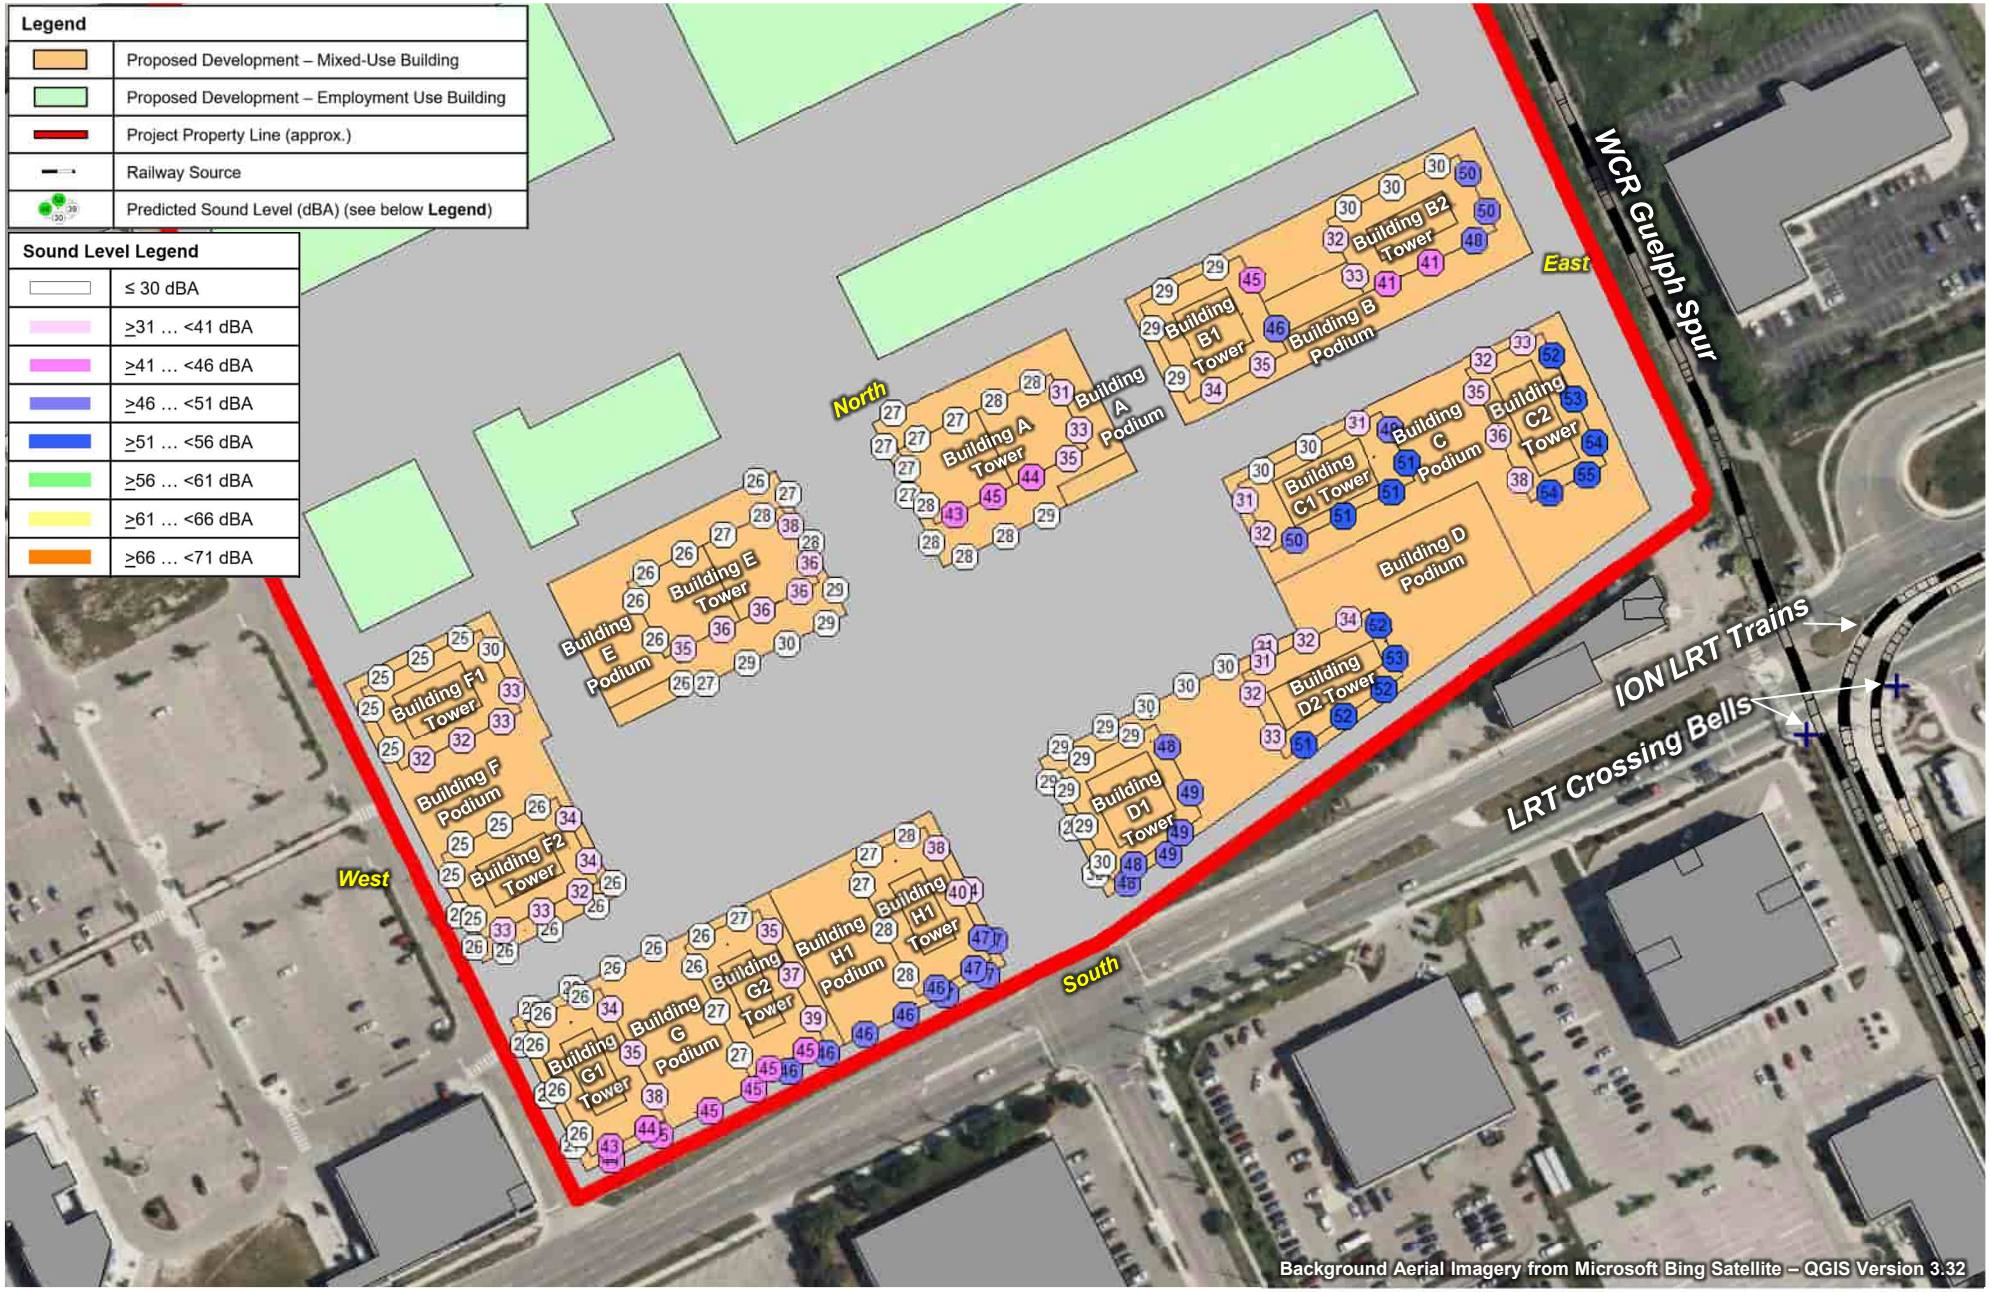


FORGESTONE CAPITAL MANAGEMENT L.P.	True North	Scale: 1:2,000	METRES
170 NORTHFIELD DRIVE WEST, WATERLOO		Date: Apr. 2, 2025 Rev. 1	Figure No. **5**
PREDICTED FAÇADE SOUND LEVELS – RAIL SOURCES – DAYTIME		Project No. 241.030968.00001	

SLR

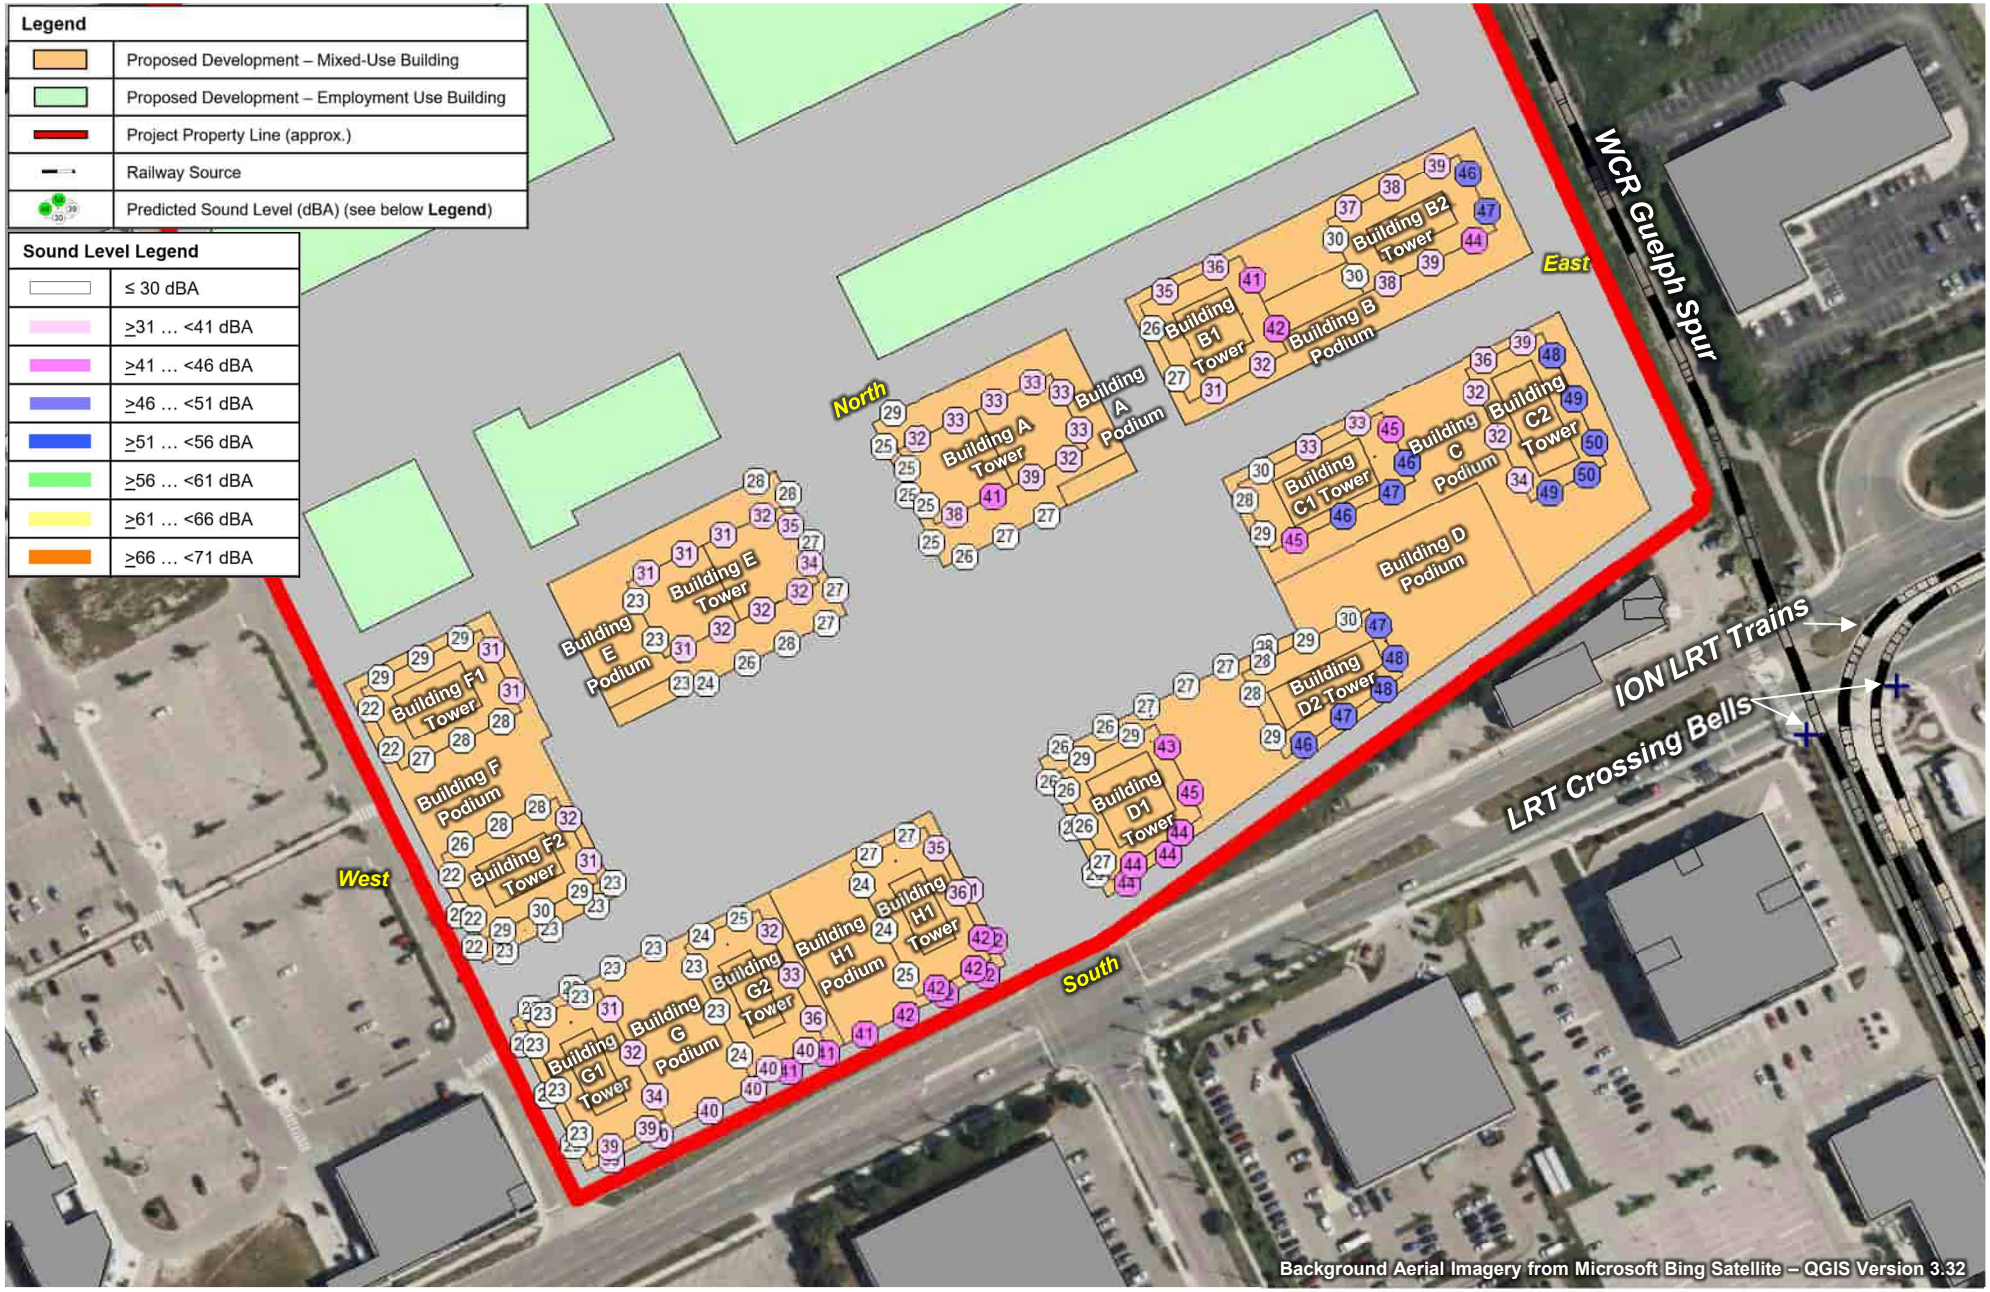


FORGESTONE CAPITAL MANAGEMENT L.P.	True North	Scale: 1:2,000	METRES
170 NORTHFIELD DRIVE WEST, WATERLOO		Date: Apr. 2, 2025 Rev. 1	Figure No. **6**
PREDICTED FAÇADE SOUND LEVELS – RAIL SOURCES – NIGHT-TIME		Project No. 241.030968.00001	

SLR

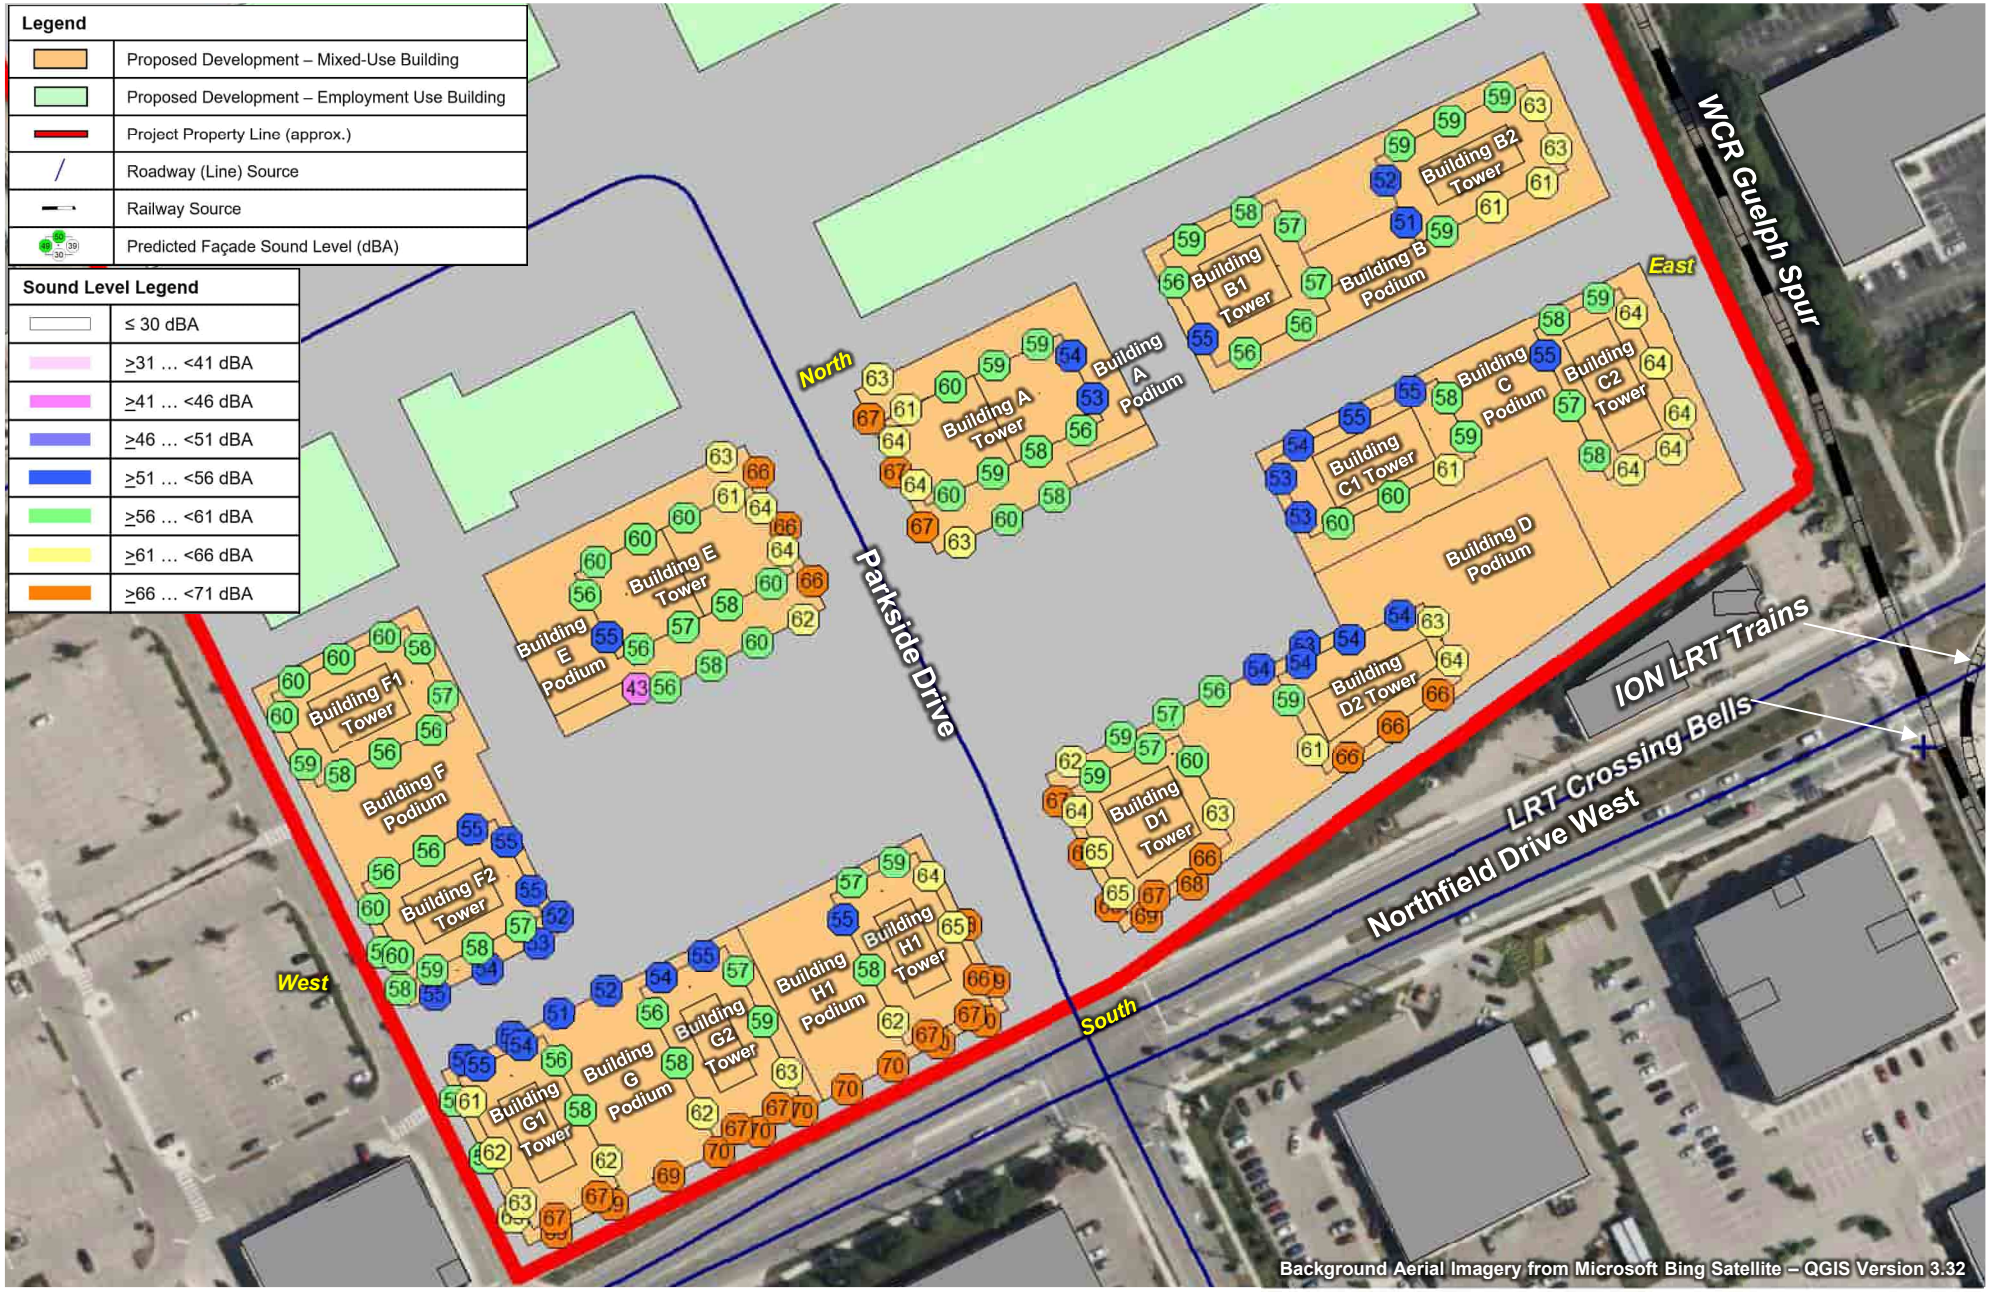


FORGESTONE CAPITAL MANAGEMENT L.P.	True North	Scale: 1:1,750	METRES
170 NORTHFIELD DRIVE WEST, WATERLOO		Date: Apr. 2, 2025 Rev. 1	Figure No. **7**
PREDICTED FAÇADE SOUND LEVELS – TRANSPORTATION SOURCES – DAYTIME		Project No. 241.030968.00001	

SLR

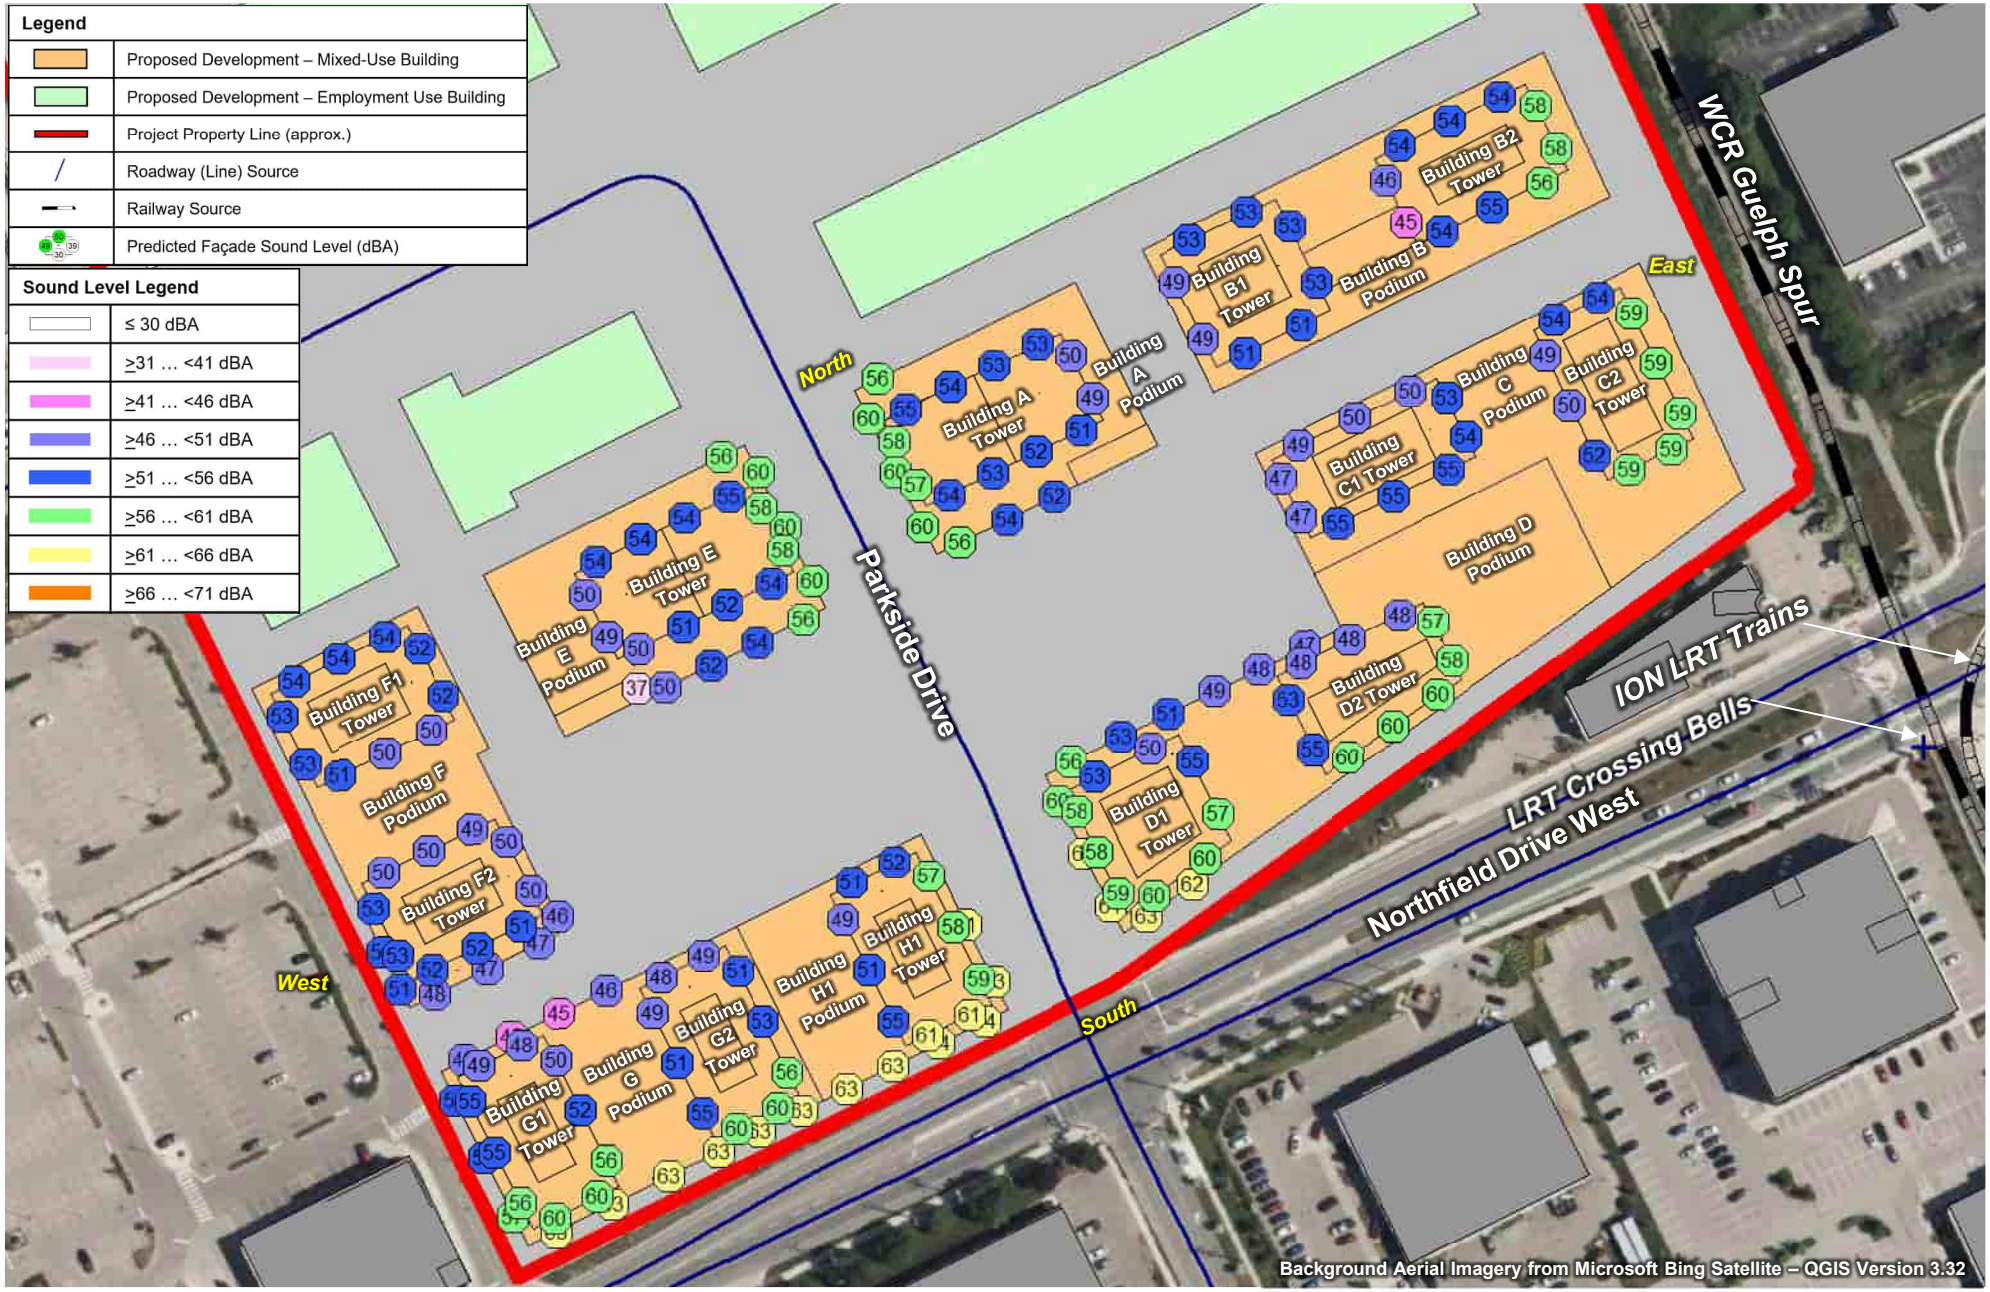


FORGESTONE CAPITAL MANAGEMENT L.P.	True North	Scale: 1:1,750	METRES
170 NORTHFIELD DRIVE WEST, WATERLOO		Date: Apr. 2, 2025 Rev. 1	Figure No. **8**
PREDICTED FAÇADE SOUND LEVELS – TRANSPORTATION SOURCES – NIGHT-TIME		Project No. 241.030968.00001	SLR

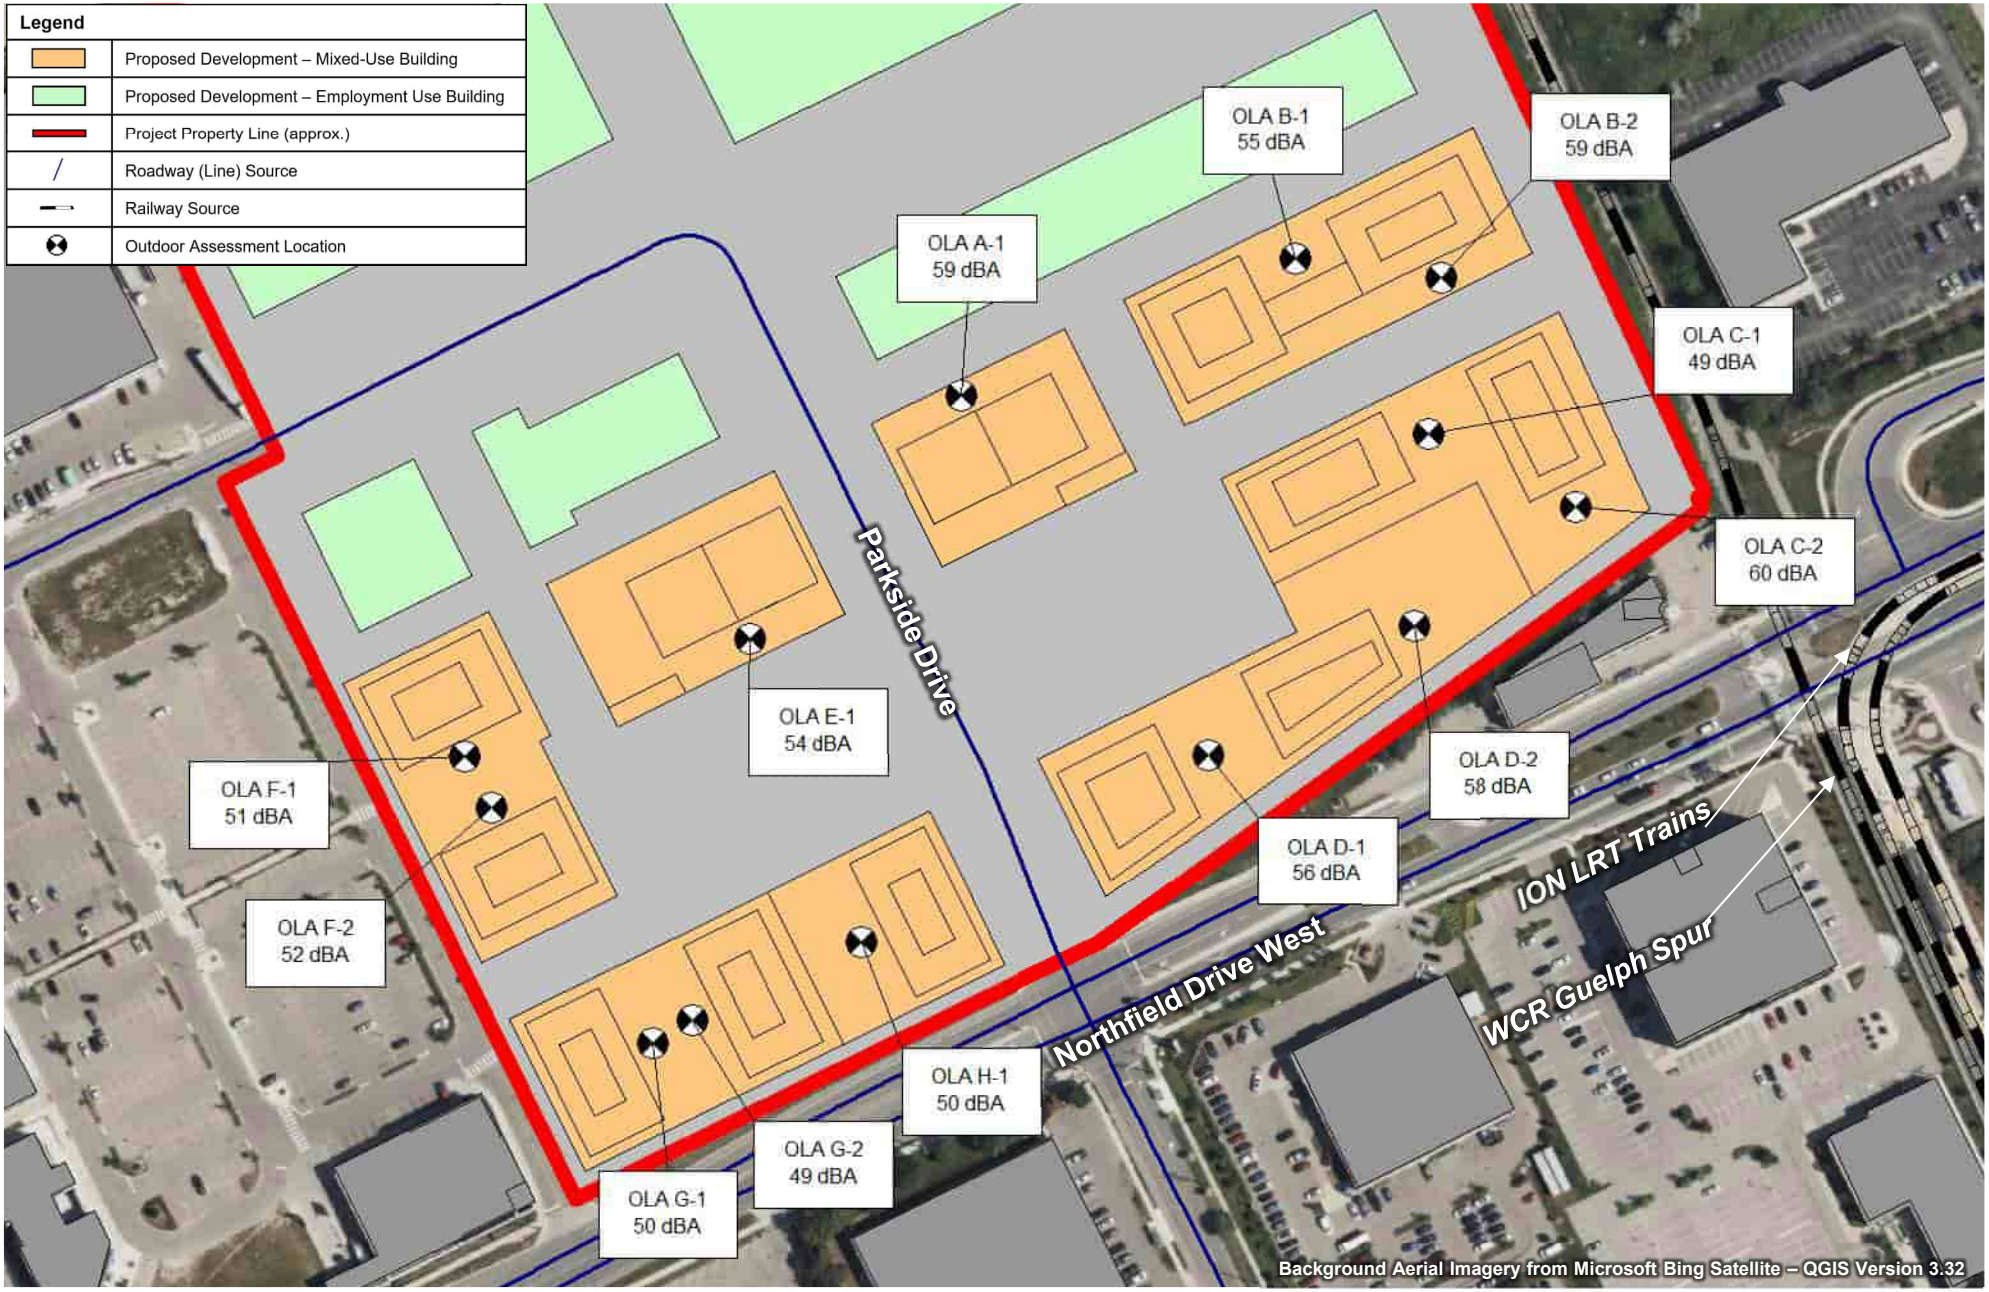


FORGESTONE CAPITAL MANAGEMENT L.P.	True North	Scale: 1:2,000	METRES
170 NORTHFIELD DRIVE WEST, WATERLOO		Date: Apr. 2, 2025 Rev. 1	Figure No. **9**
PREDICTED OUTDOOR LIVING AREA SOUND LEVELS – TRANSPORTATION SOURCES – DAYTIME		Project No. 241.030968.00001	

SLR

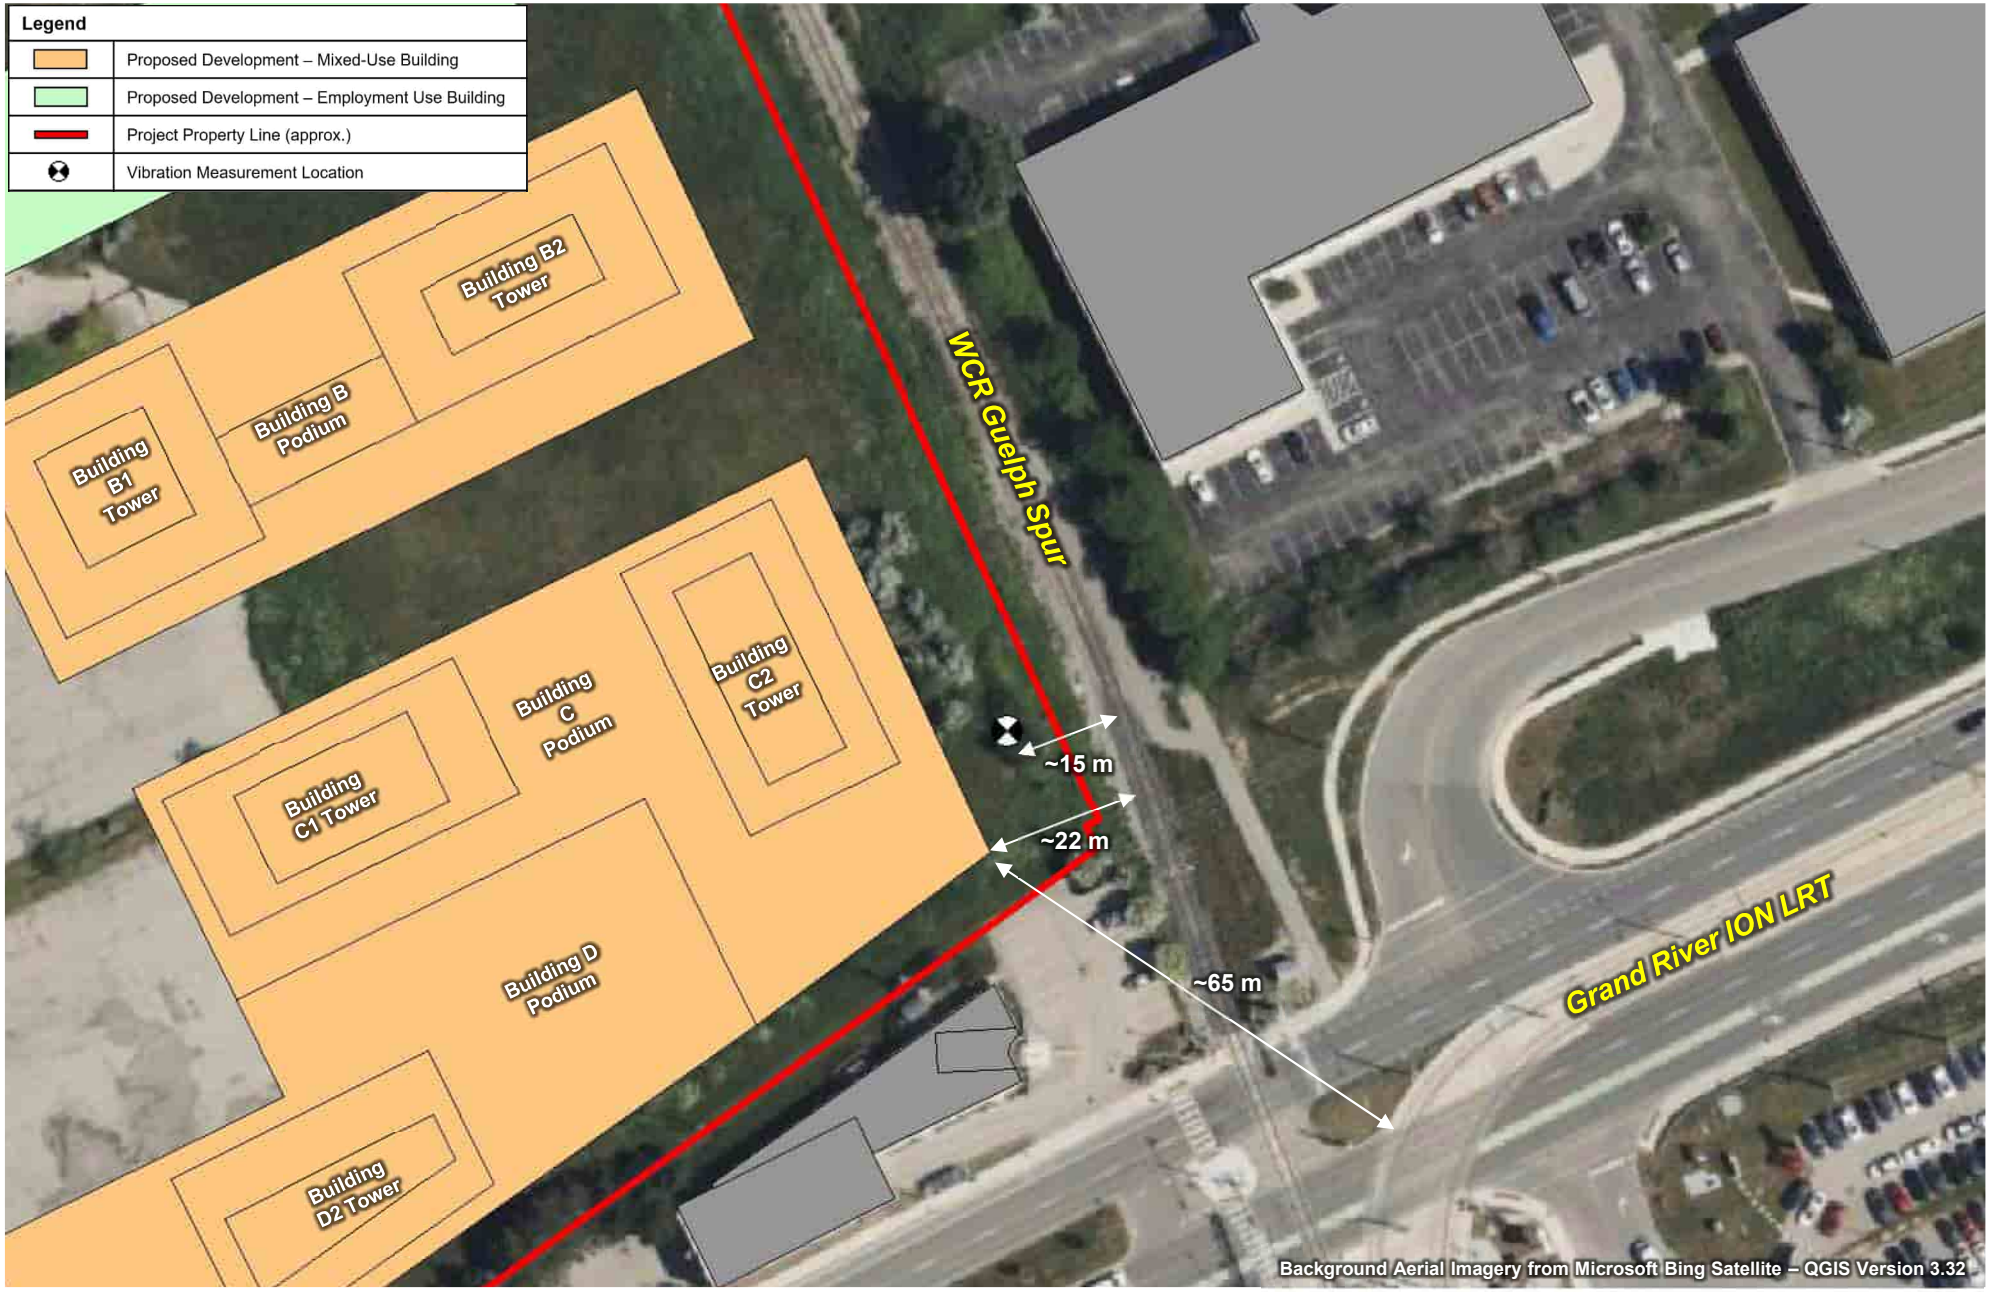

FORGESTONE CAPITAL MANAGEMENT L.P.	True North	Scale: 1:1,000	METRES	SLR
170 NORTHFIELD DRIVE WEST, WATERLOO		Date: Apr. 2, 2025 Rev. 1	Figure No. **10**	
VIBRATION MEASUREMENT LOCATION AND SETBACK DISTANCES		Project No. 241.030968.00001		

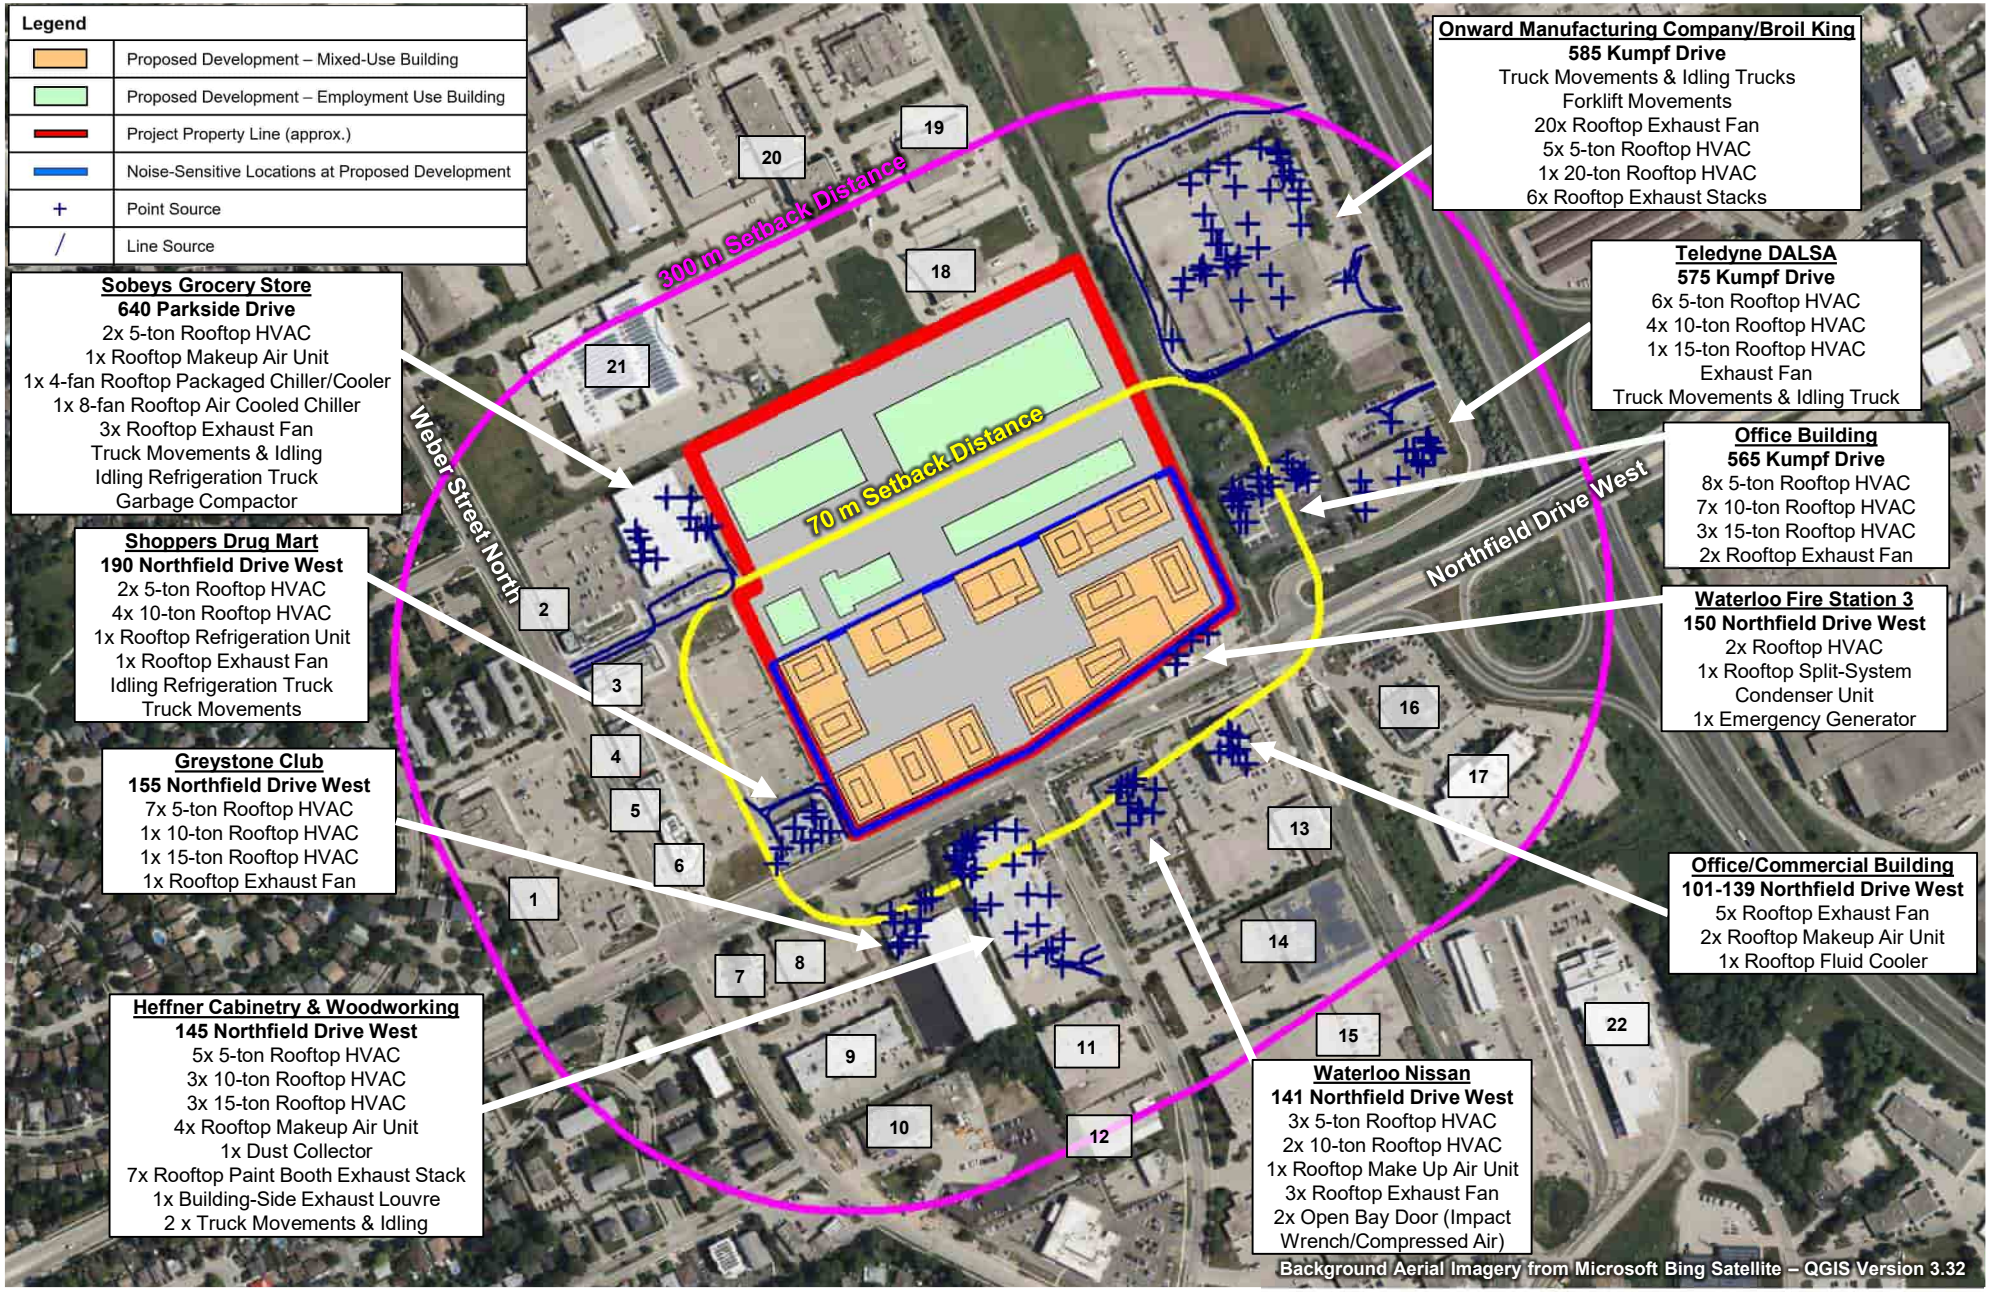

FORGESTONE CAPITAL MANAGEMENT L.P.

170 NORTHFIELD DRIVE WEST, WATERLOO

SURROUNDING STATIONARY SOURCE LOCATIONS

True North


Scale: 1:6,000 METRES

Date: Apr. 2, 2025 Rev. 1

Project No. 241.030968.00001


Figure No. **11**

SLR

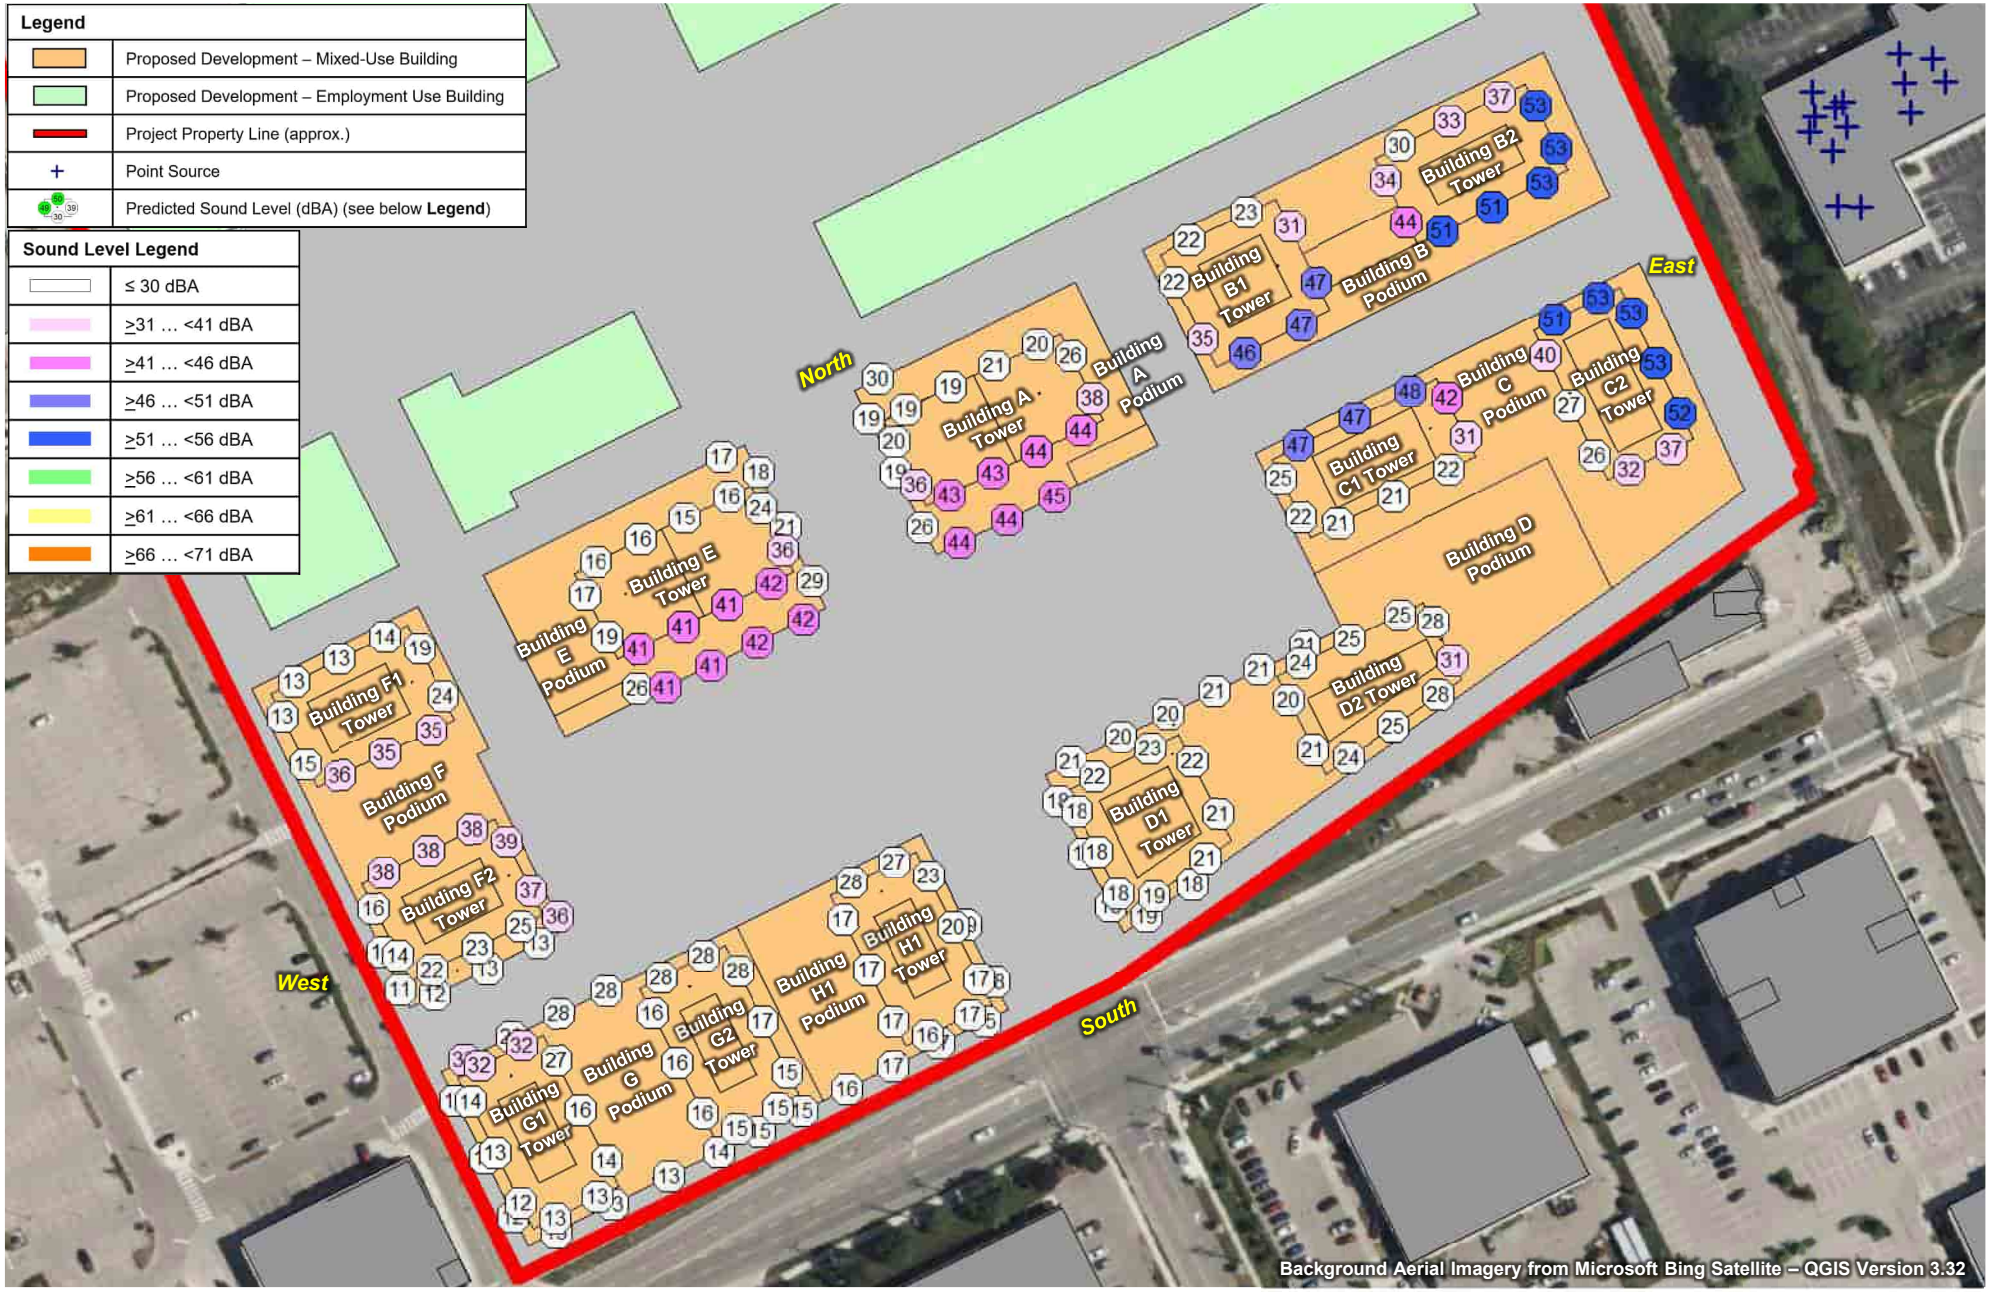


FORGESTONE CAPITAL MANAGEMENT L.P.	True North	Scale: 1:1,750	METRES
170 NORTHFIELD DRIVE WEST, WATERLOO		Date: Apr. 2, 2025 Rev. 1	Figure No. **12**
PREDICTED FAÇADE SOUND LEVELS – STATIONARY SOURCES – OFFICE BUILDING, 565 KUMPF DRIVE – DAYTIME/EVENING		Project No. 241.030968.00001	

SLR

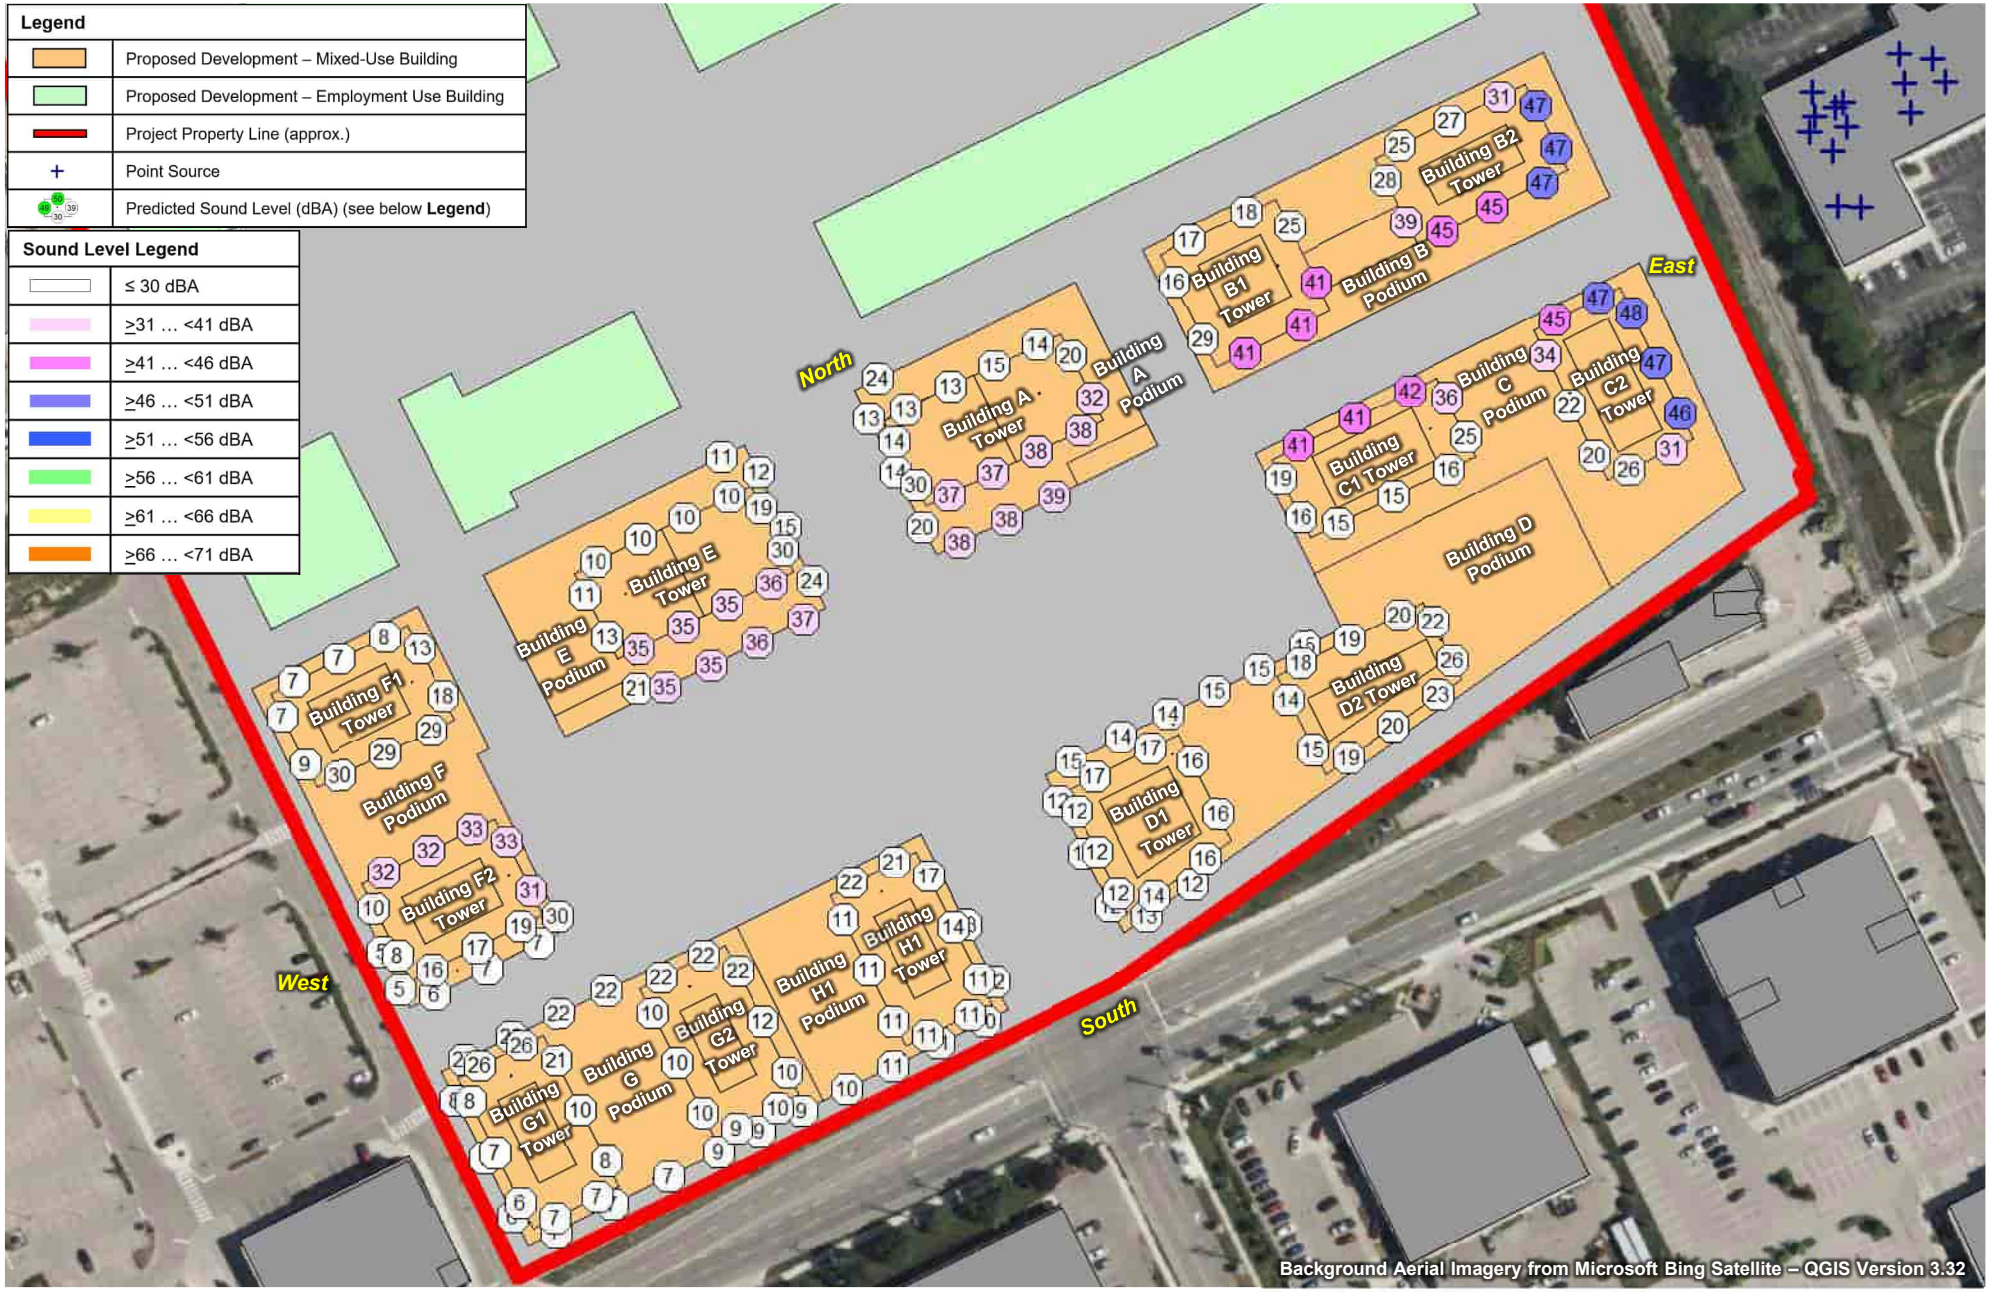


FORGESTONE CAPITAL MANAGEMENT L.P.	True North	Scale: 1:1,750	METRES
170 NORTHFIELD DRIVE WEST, WATERLOO		Date: Apr. 2, 2025 Rev. 1	Figure No. **13**
PREDICTED FAÇADE SOUND LEVELS – STATIONARY SOURCES – OFFICE BUILDING, 565 KUMPF DRIVE – NIGHT-TIME		Project No. 241.030968.00001	

SLR

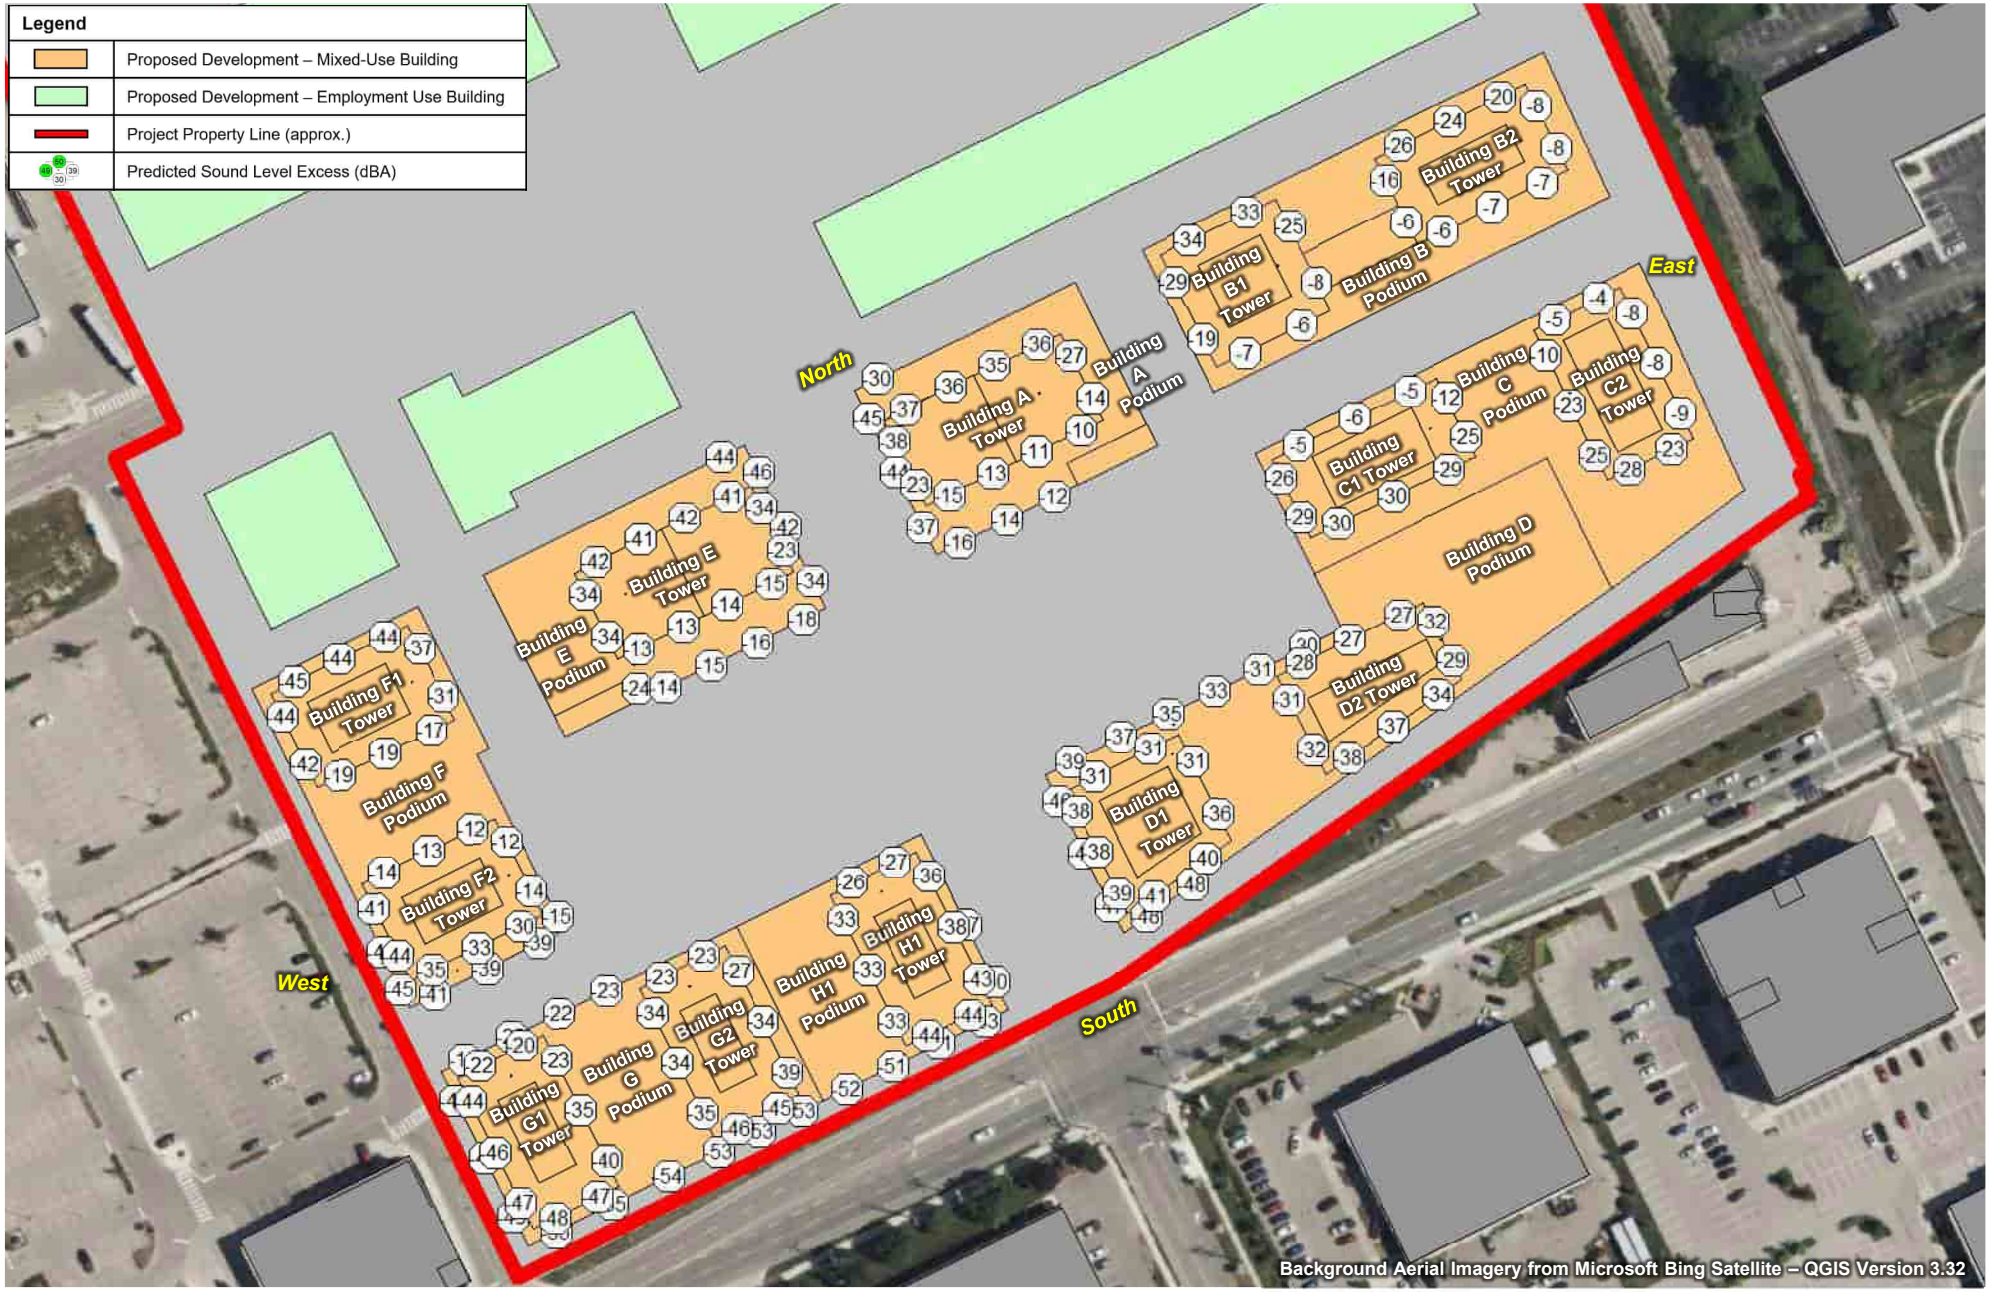


FORGESTONE CAPITAL MANAGEMENT L.P.	True North	Scale: 1:1,750	METRES
170 NORTHFIELD DRIVE WEST, WATERLOO		Date: Apr. 2, 2025 Rev. 1	Figure No. **14**
PREDICTED FAÇADE SOUND LEVEL EXCESSES – STATIONARY SOURCES – OFFICE BUILDING, 565 KUMPF DRIVE – DAYTIME		Project No. 241.030968.00001	

SLR

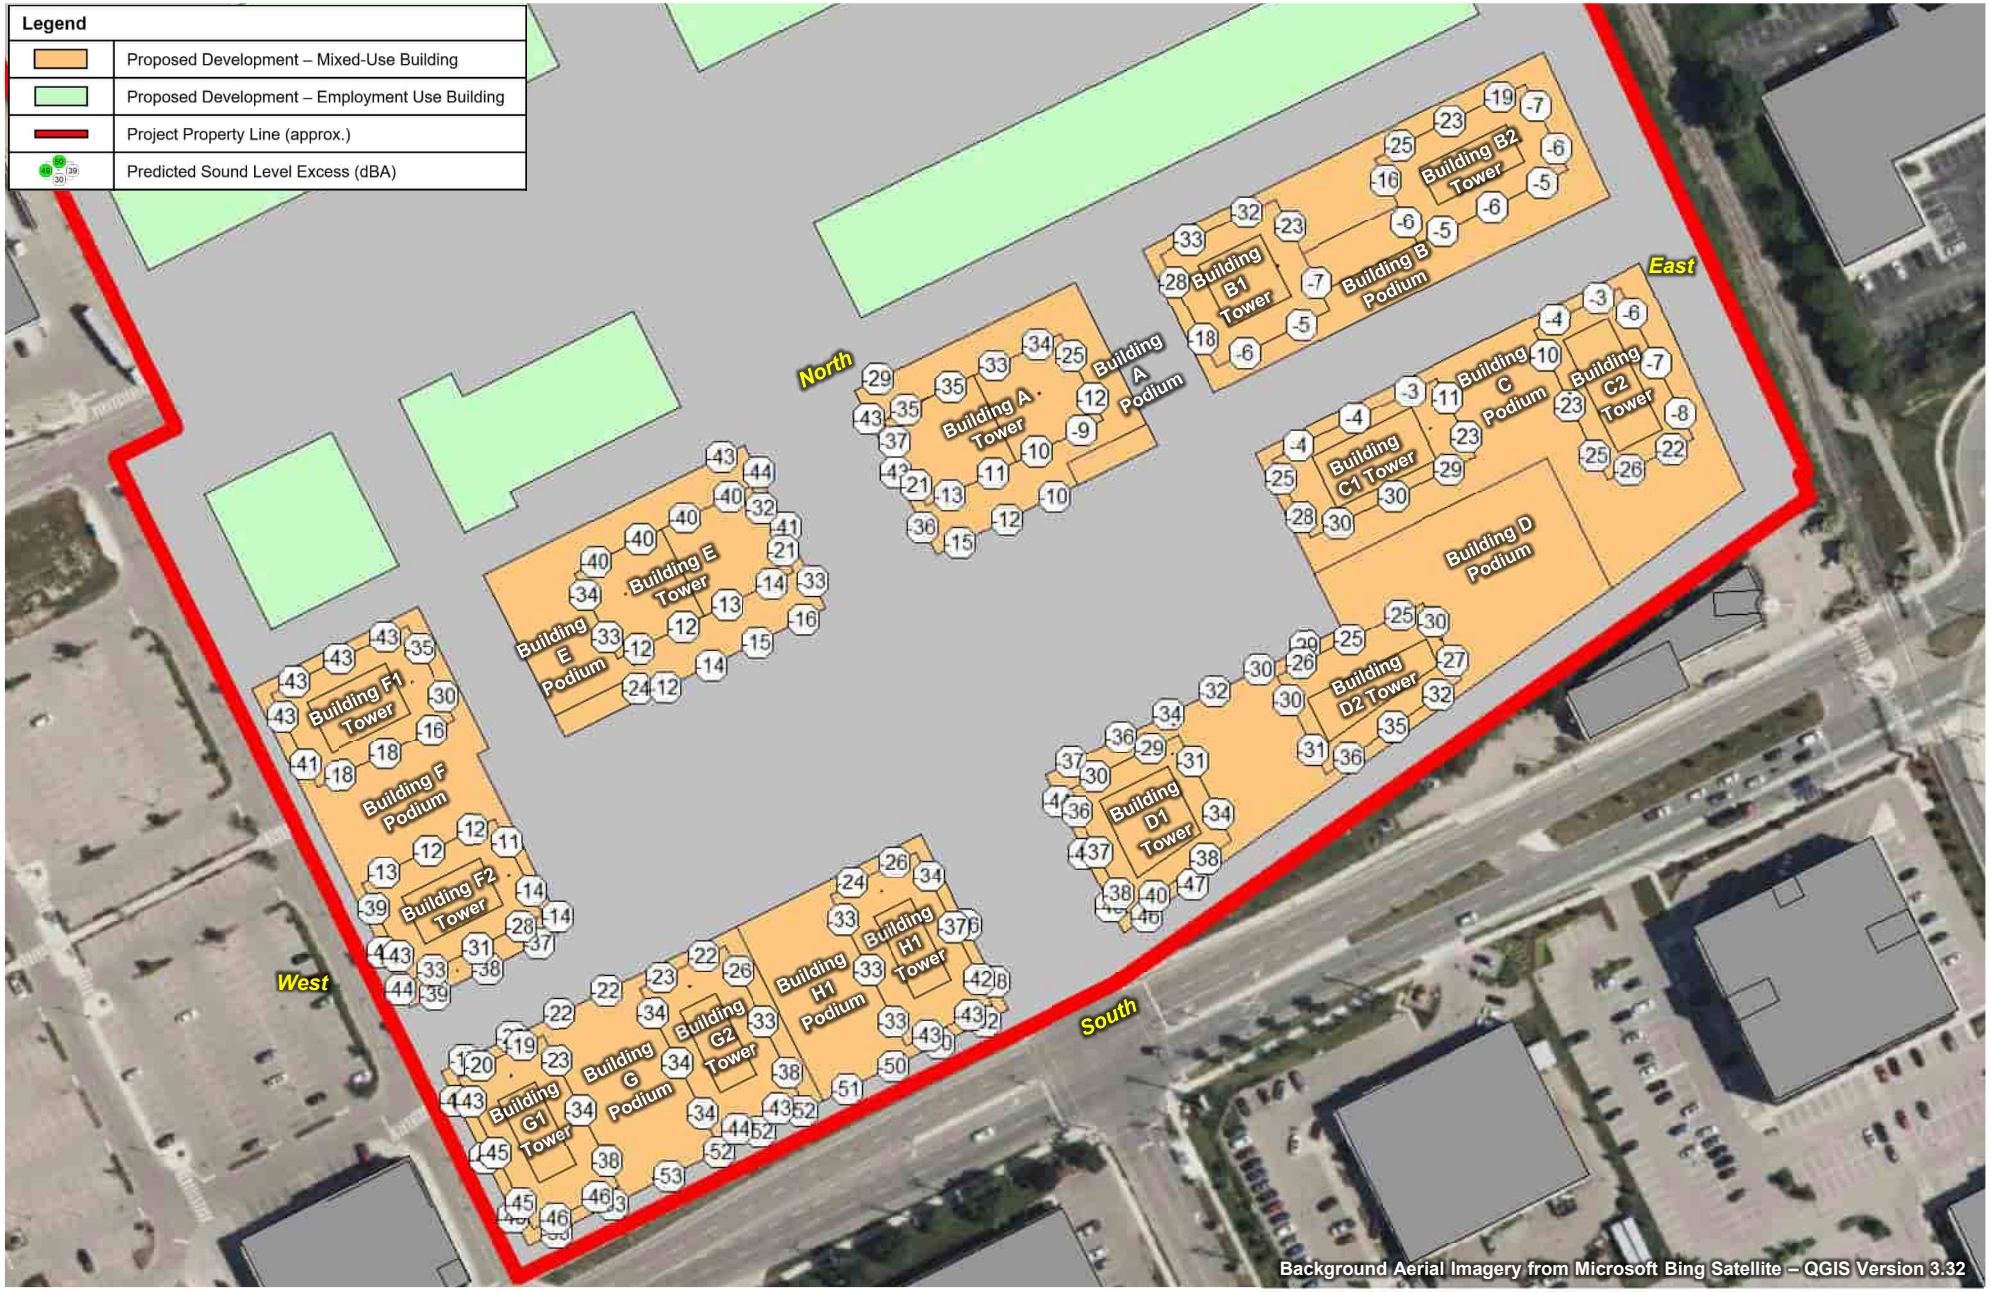


FORGESTONE CAPITAL MANAGEMENT L.P.	True North	Scale: 1:1,750	METRES
170 NORTHFIELD DRIVE WEST, WATERLOO		Date: Apr. 2, 2025 Rev. 1	Figure No. **15**
PREDICTED FAÇADE SOUND LEVEL EXCESSES – STATIONARY SOURCES – OFFICE BUILDING, 565 KUMPF DRIVE – EVENING		Project No. 241.030968.00001	

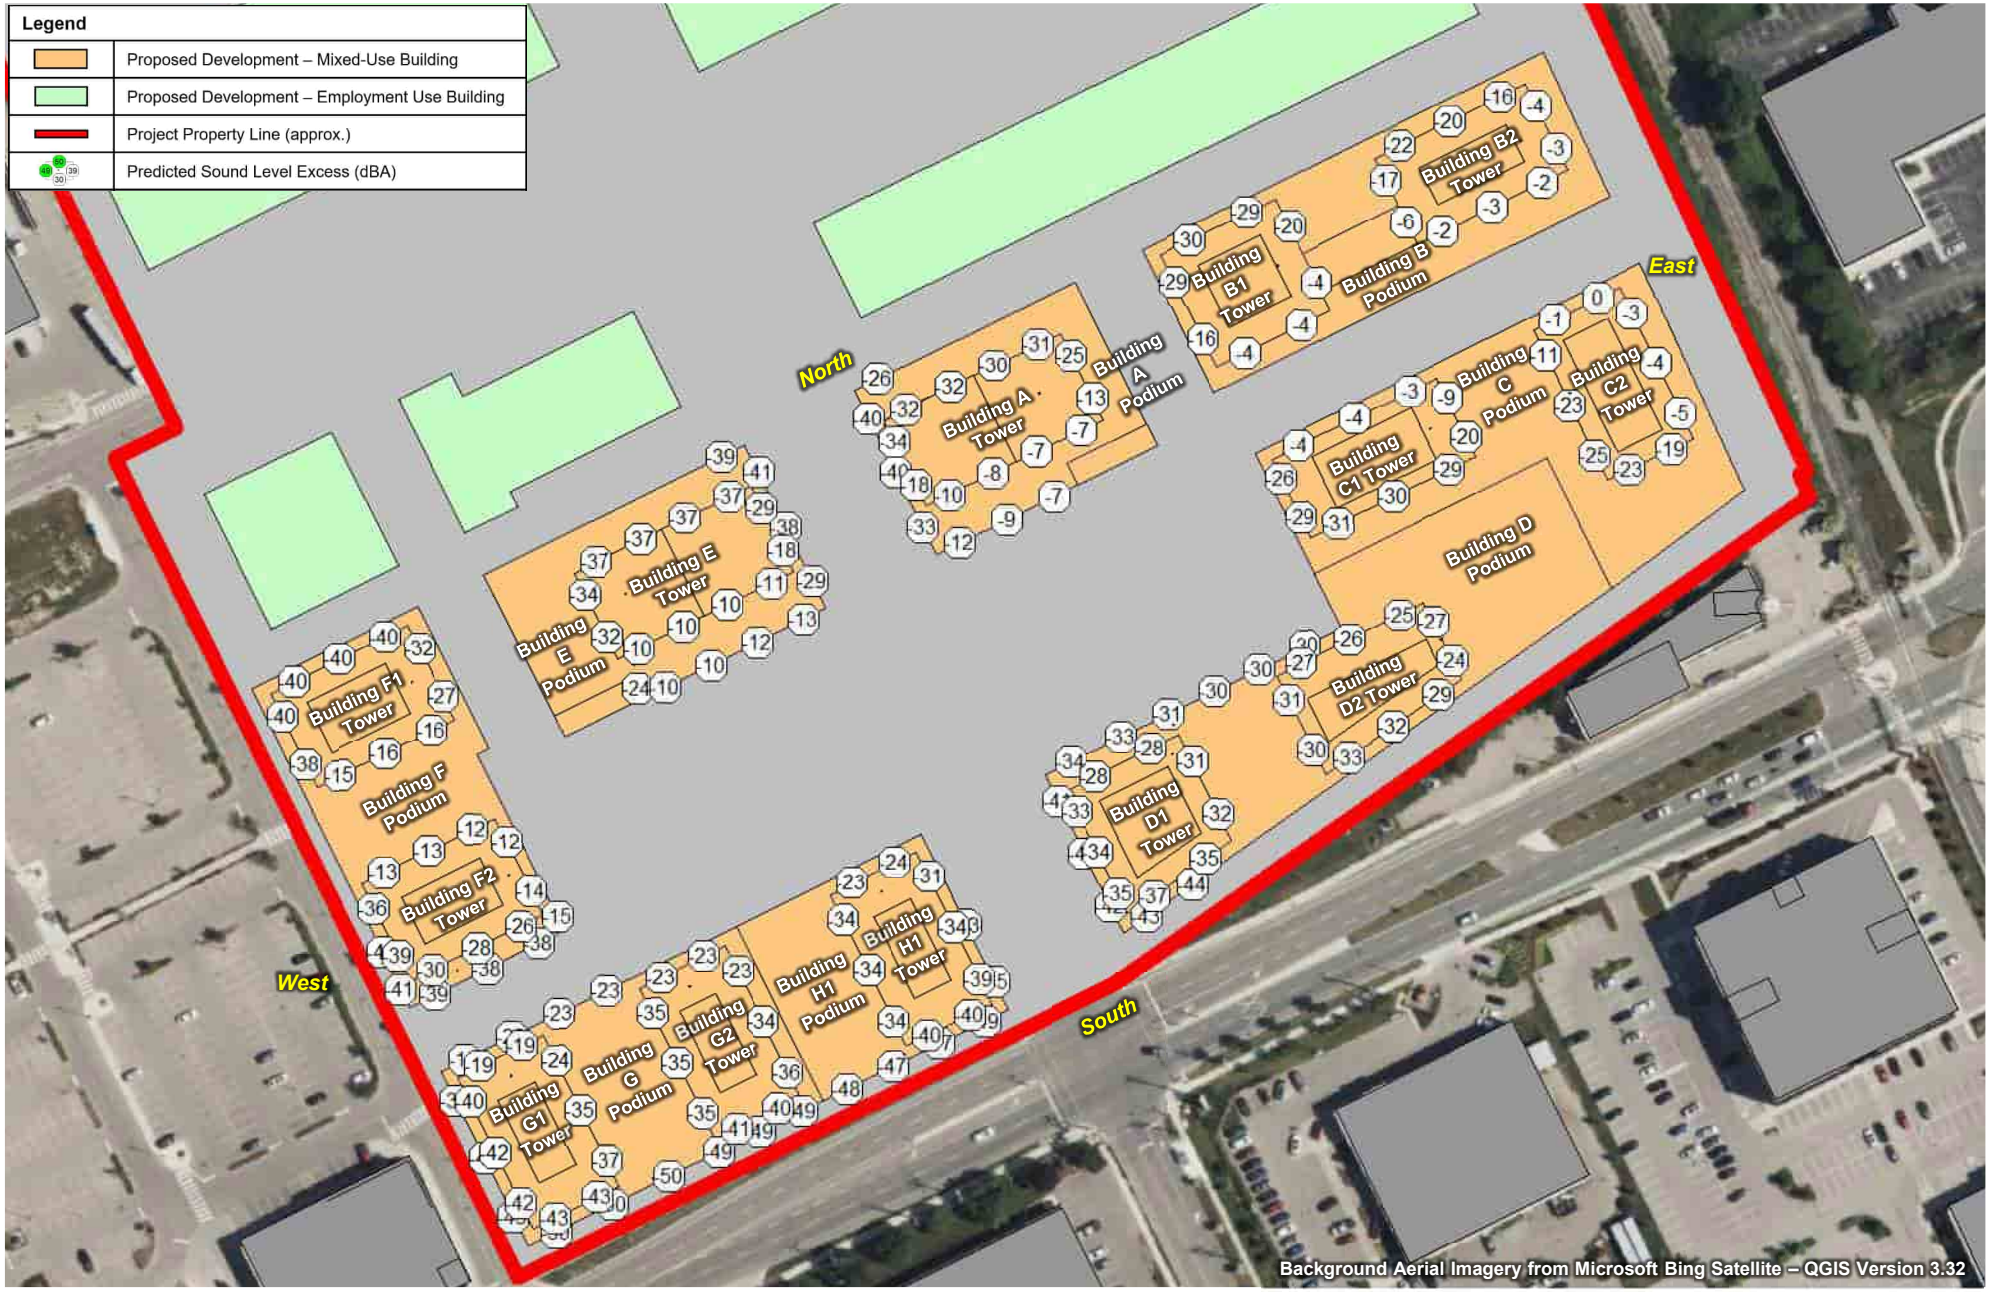


FORGESTONE CAPITAL MANAGEMENT L.P.	True North	Scale: 1:1,750	METRES
170 NORTHFIELD DRIVE WEST, WATERLOO		Date: Apr. 2, 2025 Rev. 1	Figure No. **16**
PREDICTED FAÇADE SOUND LEVEL EXCESSES – STATIONARY SOURCES – OFFICE BUILDING, 565 KUMPF DRIVE – NIGHT-TIME		Project No. 241.030968.00001	


SLR

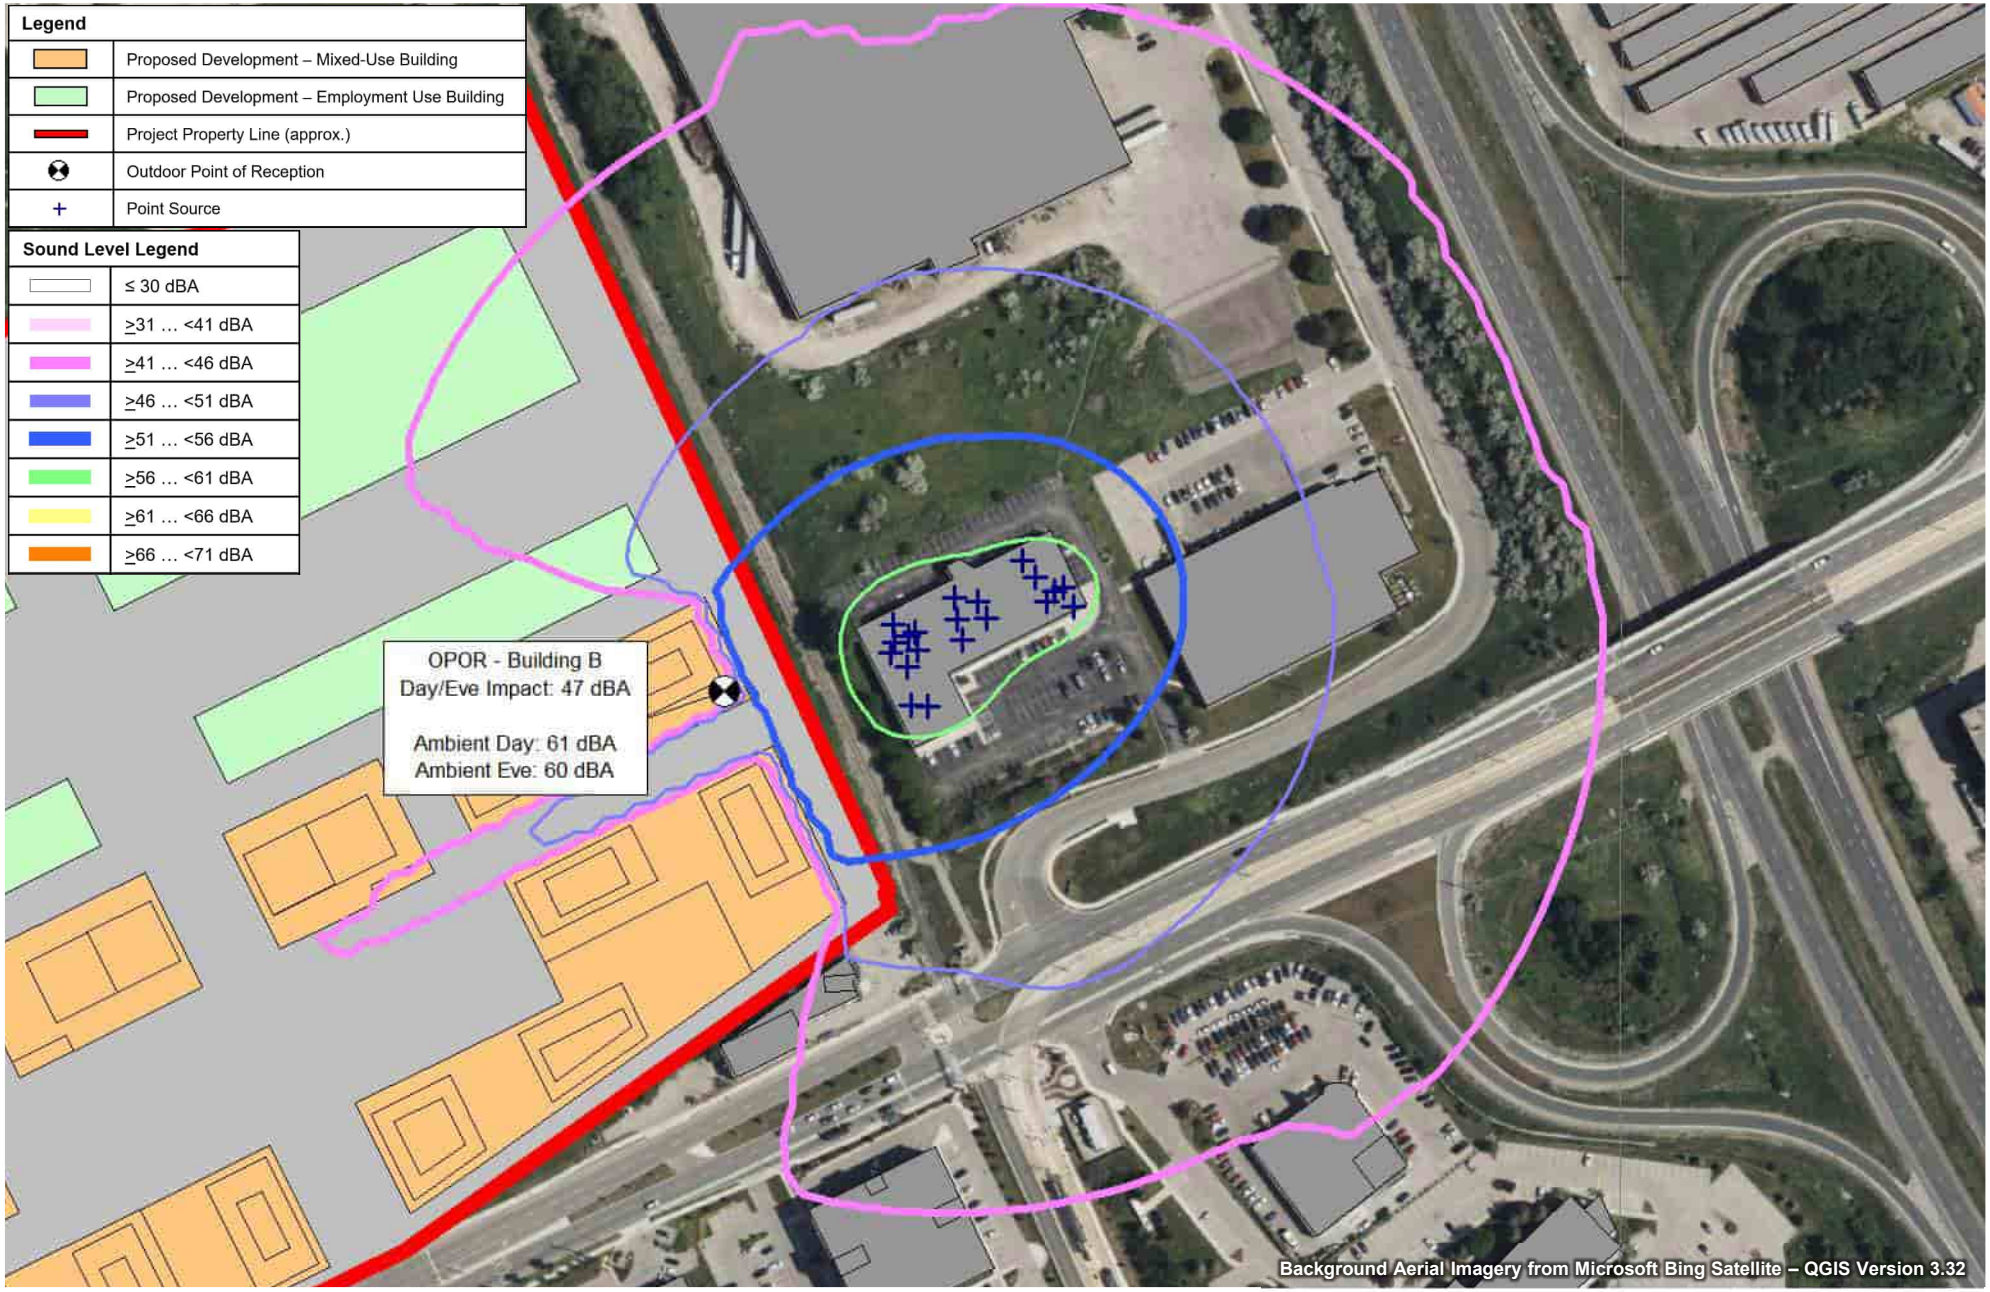


FORGESTONE CAPITAL MANAGEMENT L.P.	True North	Scale: 1:2,250	METRES
170 NORTHFIELD DRIVE WEST, WATERLOO		Date: Apr. 2, 2025 Rev. 1	Figure No. **17**
PREDICTED OPOR SOUND LEVELS – STATIONARY SOURCES – OFFICE BUILDING, 565 KUMPF DRIVE – DAYTIME/EVENING		Project No. 241.030968.00001	SLR

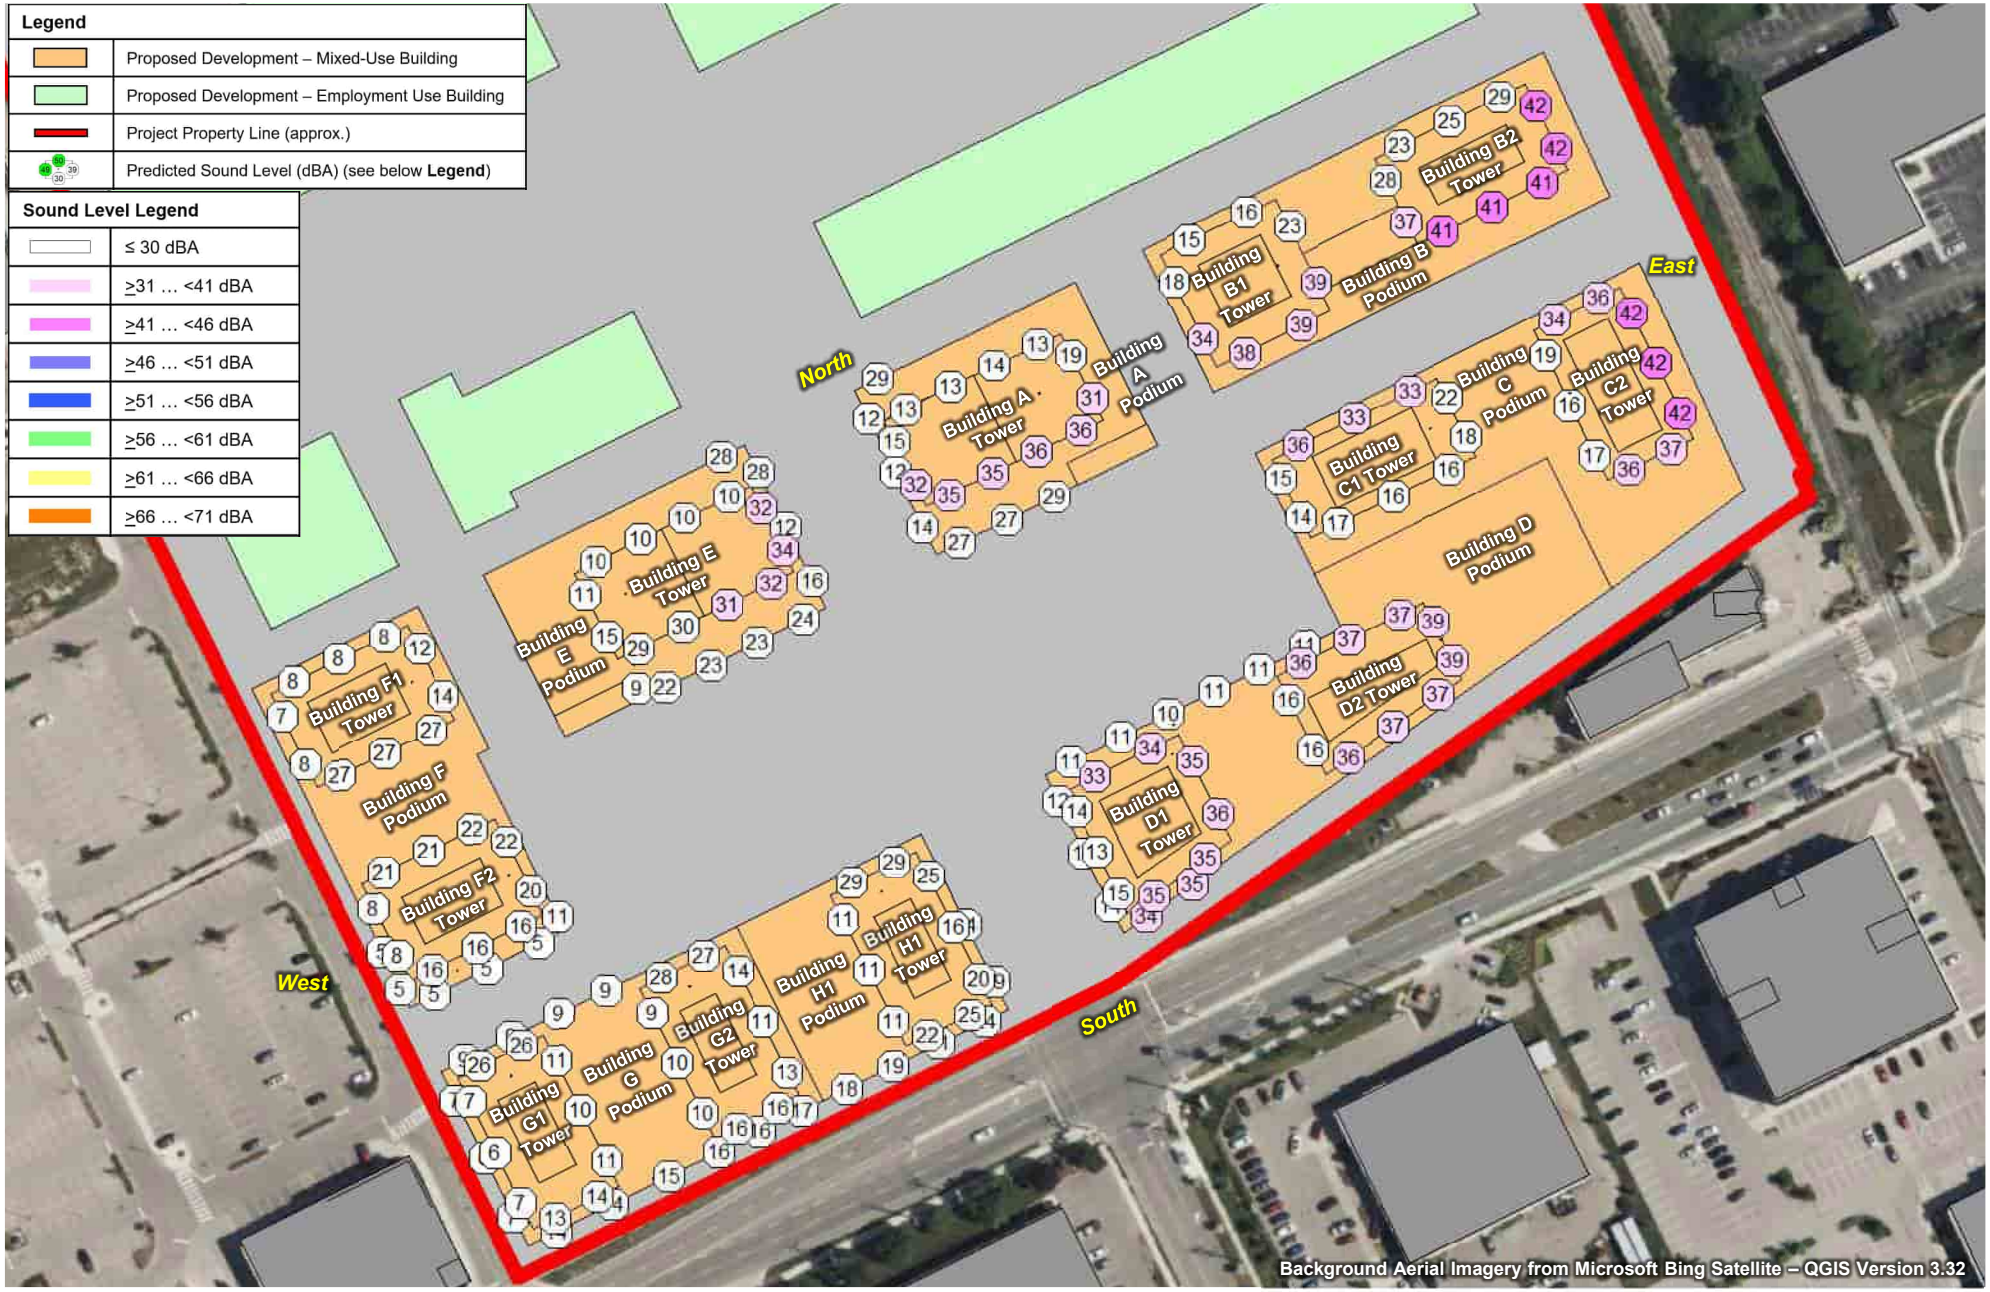


FORGESTONE CAPITAL MANAGEMENT L.P.	True North	Scale: 1:1,750	METRES
170 NORTHFIELD DRIVE WEST, WATERLOO		Date: Apr. 2, 2025 Rev. 1	Figure No. **18**
PREDICTED FAÇADE SOUND LEVELS – STATIONARY SOURCES – TELEDYNE DALSA – 575 KUMPF DRIVE – DAYTIME/EVENING		Project No. 241.030968.00001	

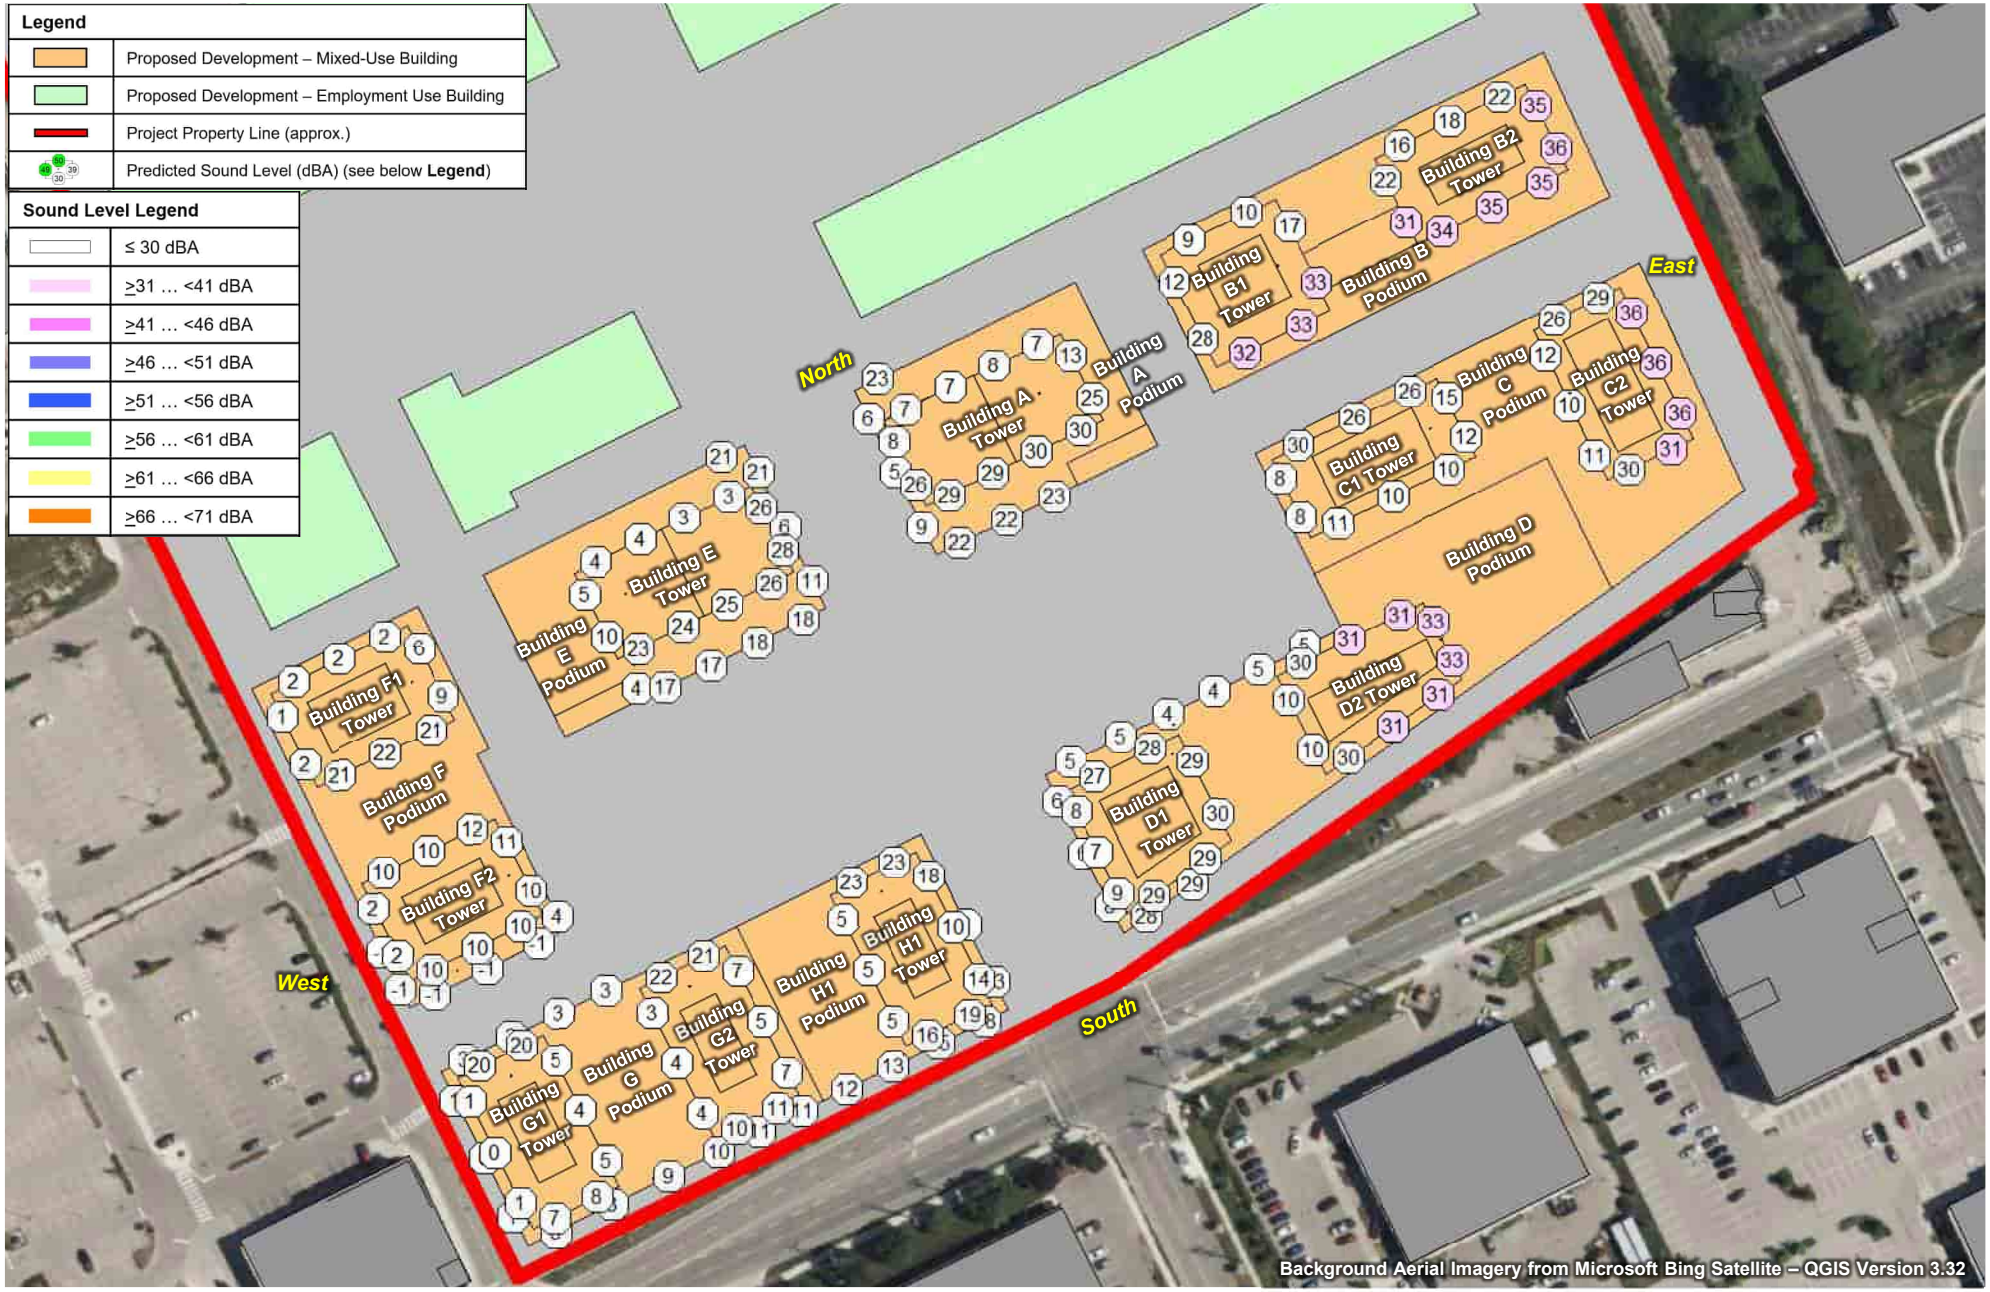

FORGESTONE CAPITAL MANAGEMENT L.P.	True North	Scale: 1:1,750	METRES
170 NORTHFIELD DRIVE WEST, WATERLOO		Date: Apr. 2, 2025 Rev. 1	Figure No. **19**
PREDICTED FAÇADE SOUND LEVELS – STATIONARY SOURCES – TELEDYNE DALSA – 575 KUMPF DRIVE – NIGHT-TIME		Project No. 241.030968.00001	

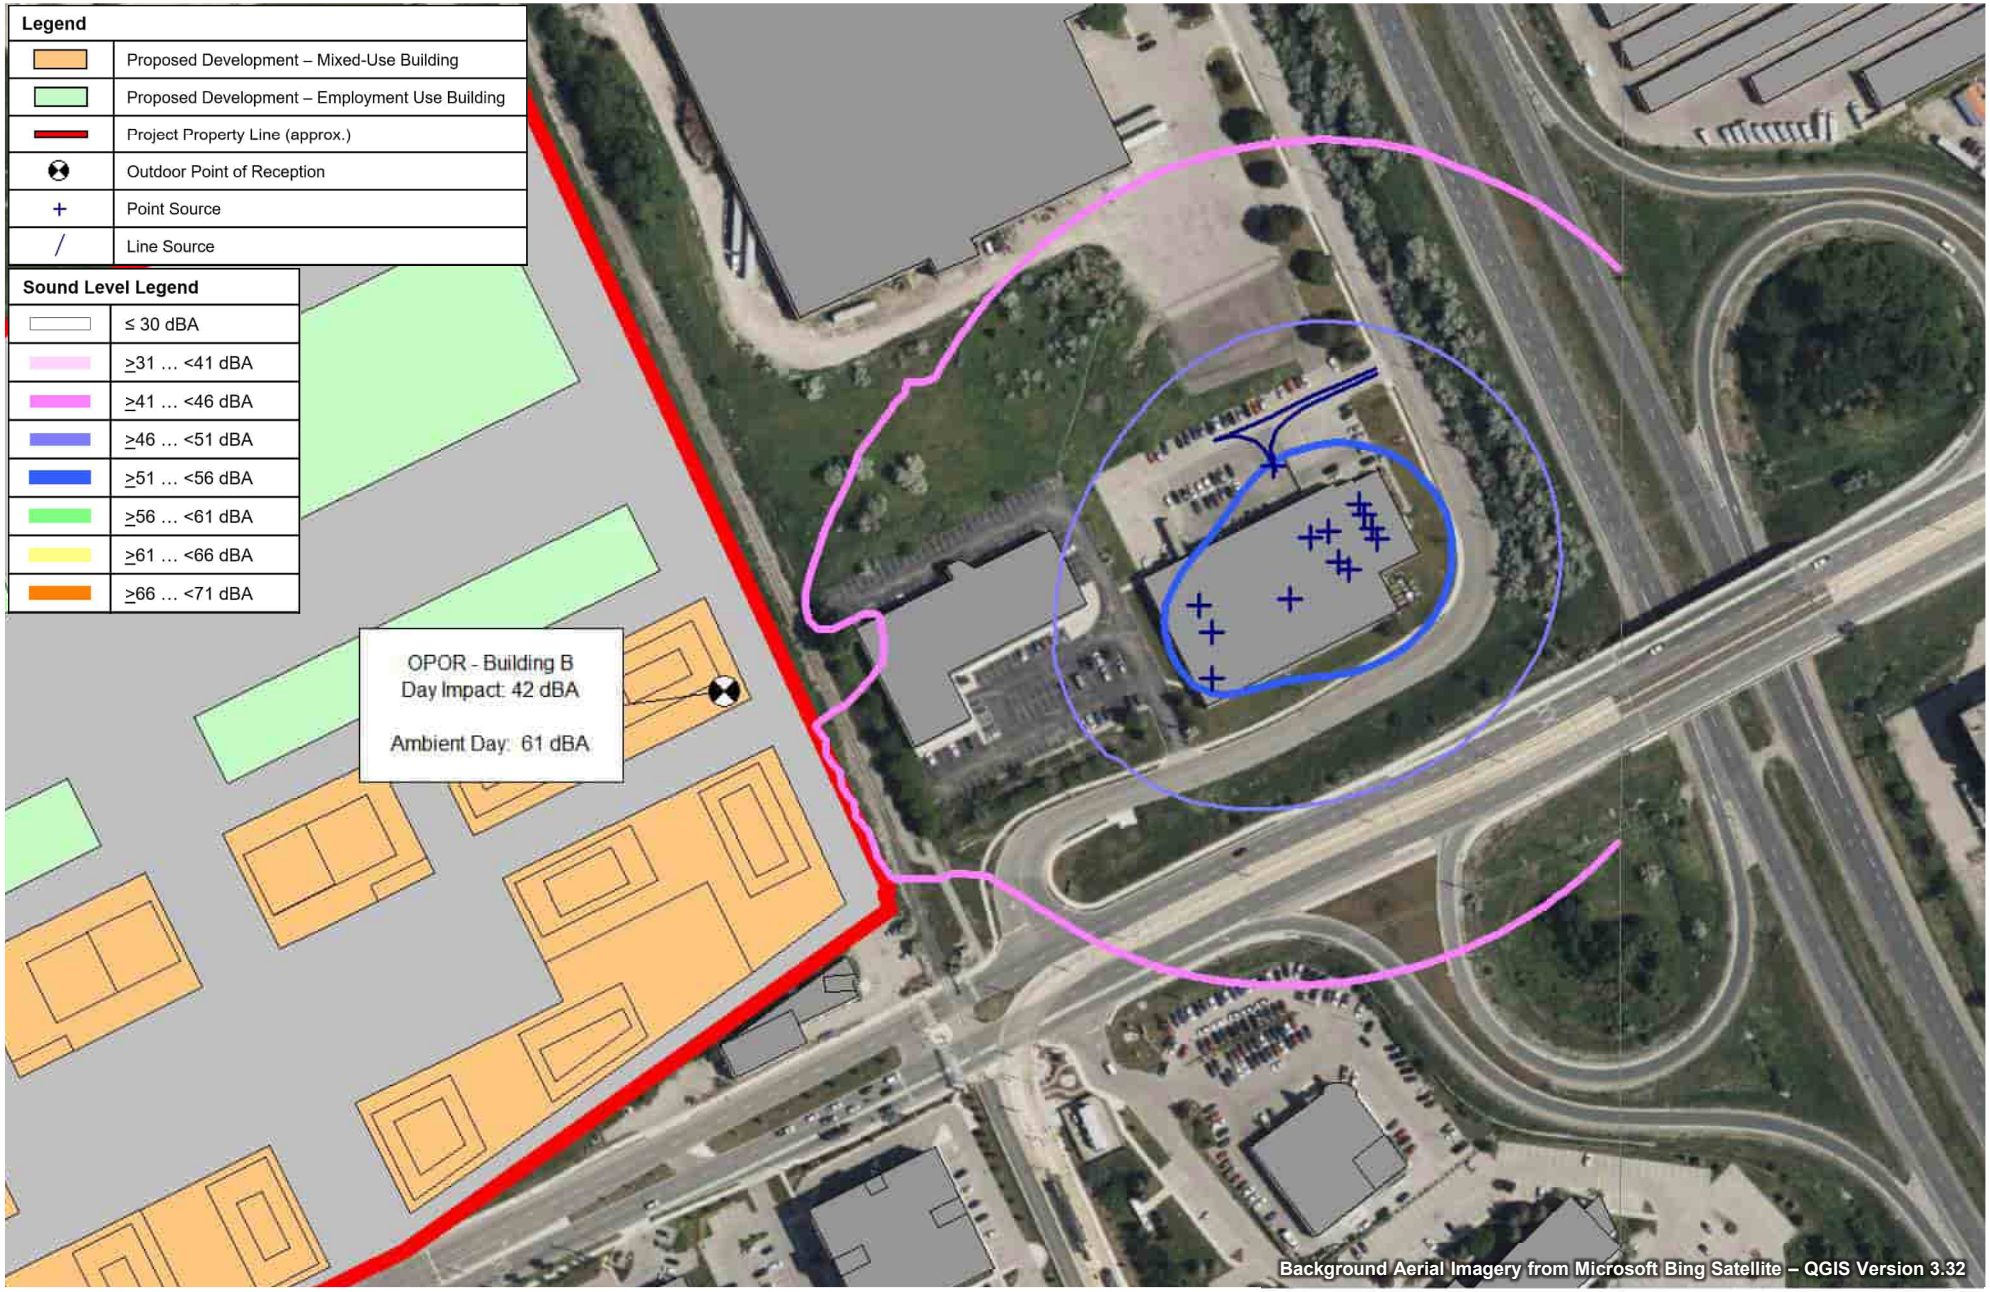

FORGESTONE CAPITAL MANAGEMENT L.P.	True North	Scale: 1:2,500	METRES
170 NORTHFIELD DRIVE WEST, WATERLOO		Date: Apr. 2, 2025 Rev. 1	Figure No. **20**
PREDICTED OPOR SOUND LEVELS – STATIONARY SOURCES – TELEDYNE DALSA, 575 KUMPF DRIVE – DAYTIME		Project No. 241.030968.00001	SLR

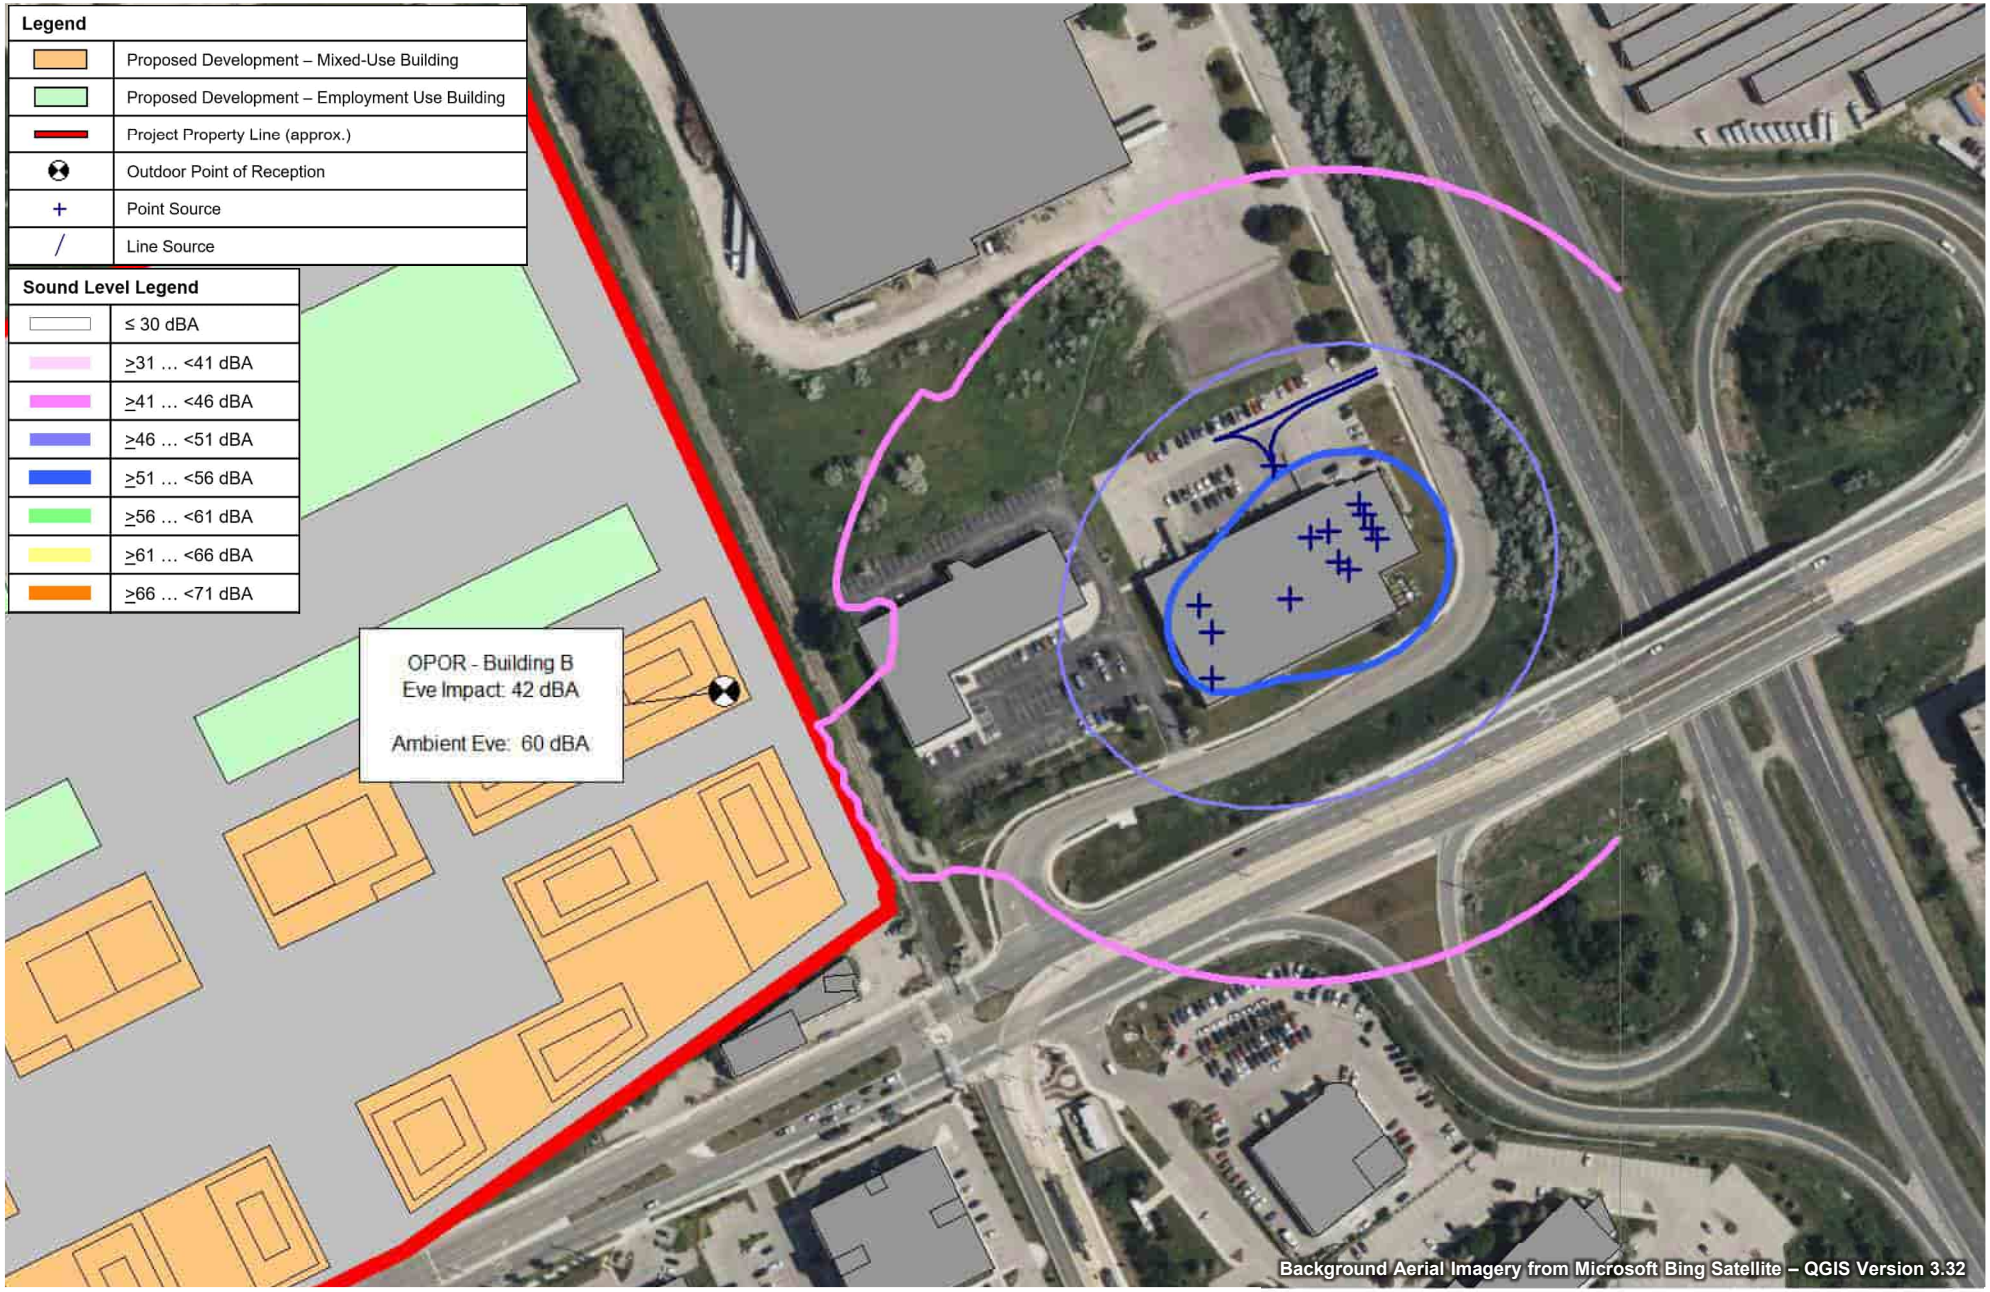

FORGESTONE CAPITAL MANAGEMENT L.P.

170 NORTHFIELD DRIVE WEST, WATERLOO

PREDICTED OPOR SOUND LEVELS – STATIONARY SOURCES –
TELEDYNE DALSA, 575 KUMPF DRIVE – EVENING

True North


Scale: 1:2,500 METRES

Date: Apr. 2, 2025 Rev. 1

Project No. 241.030968.00001


Figure No. **21**

SLR

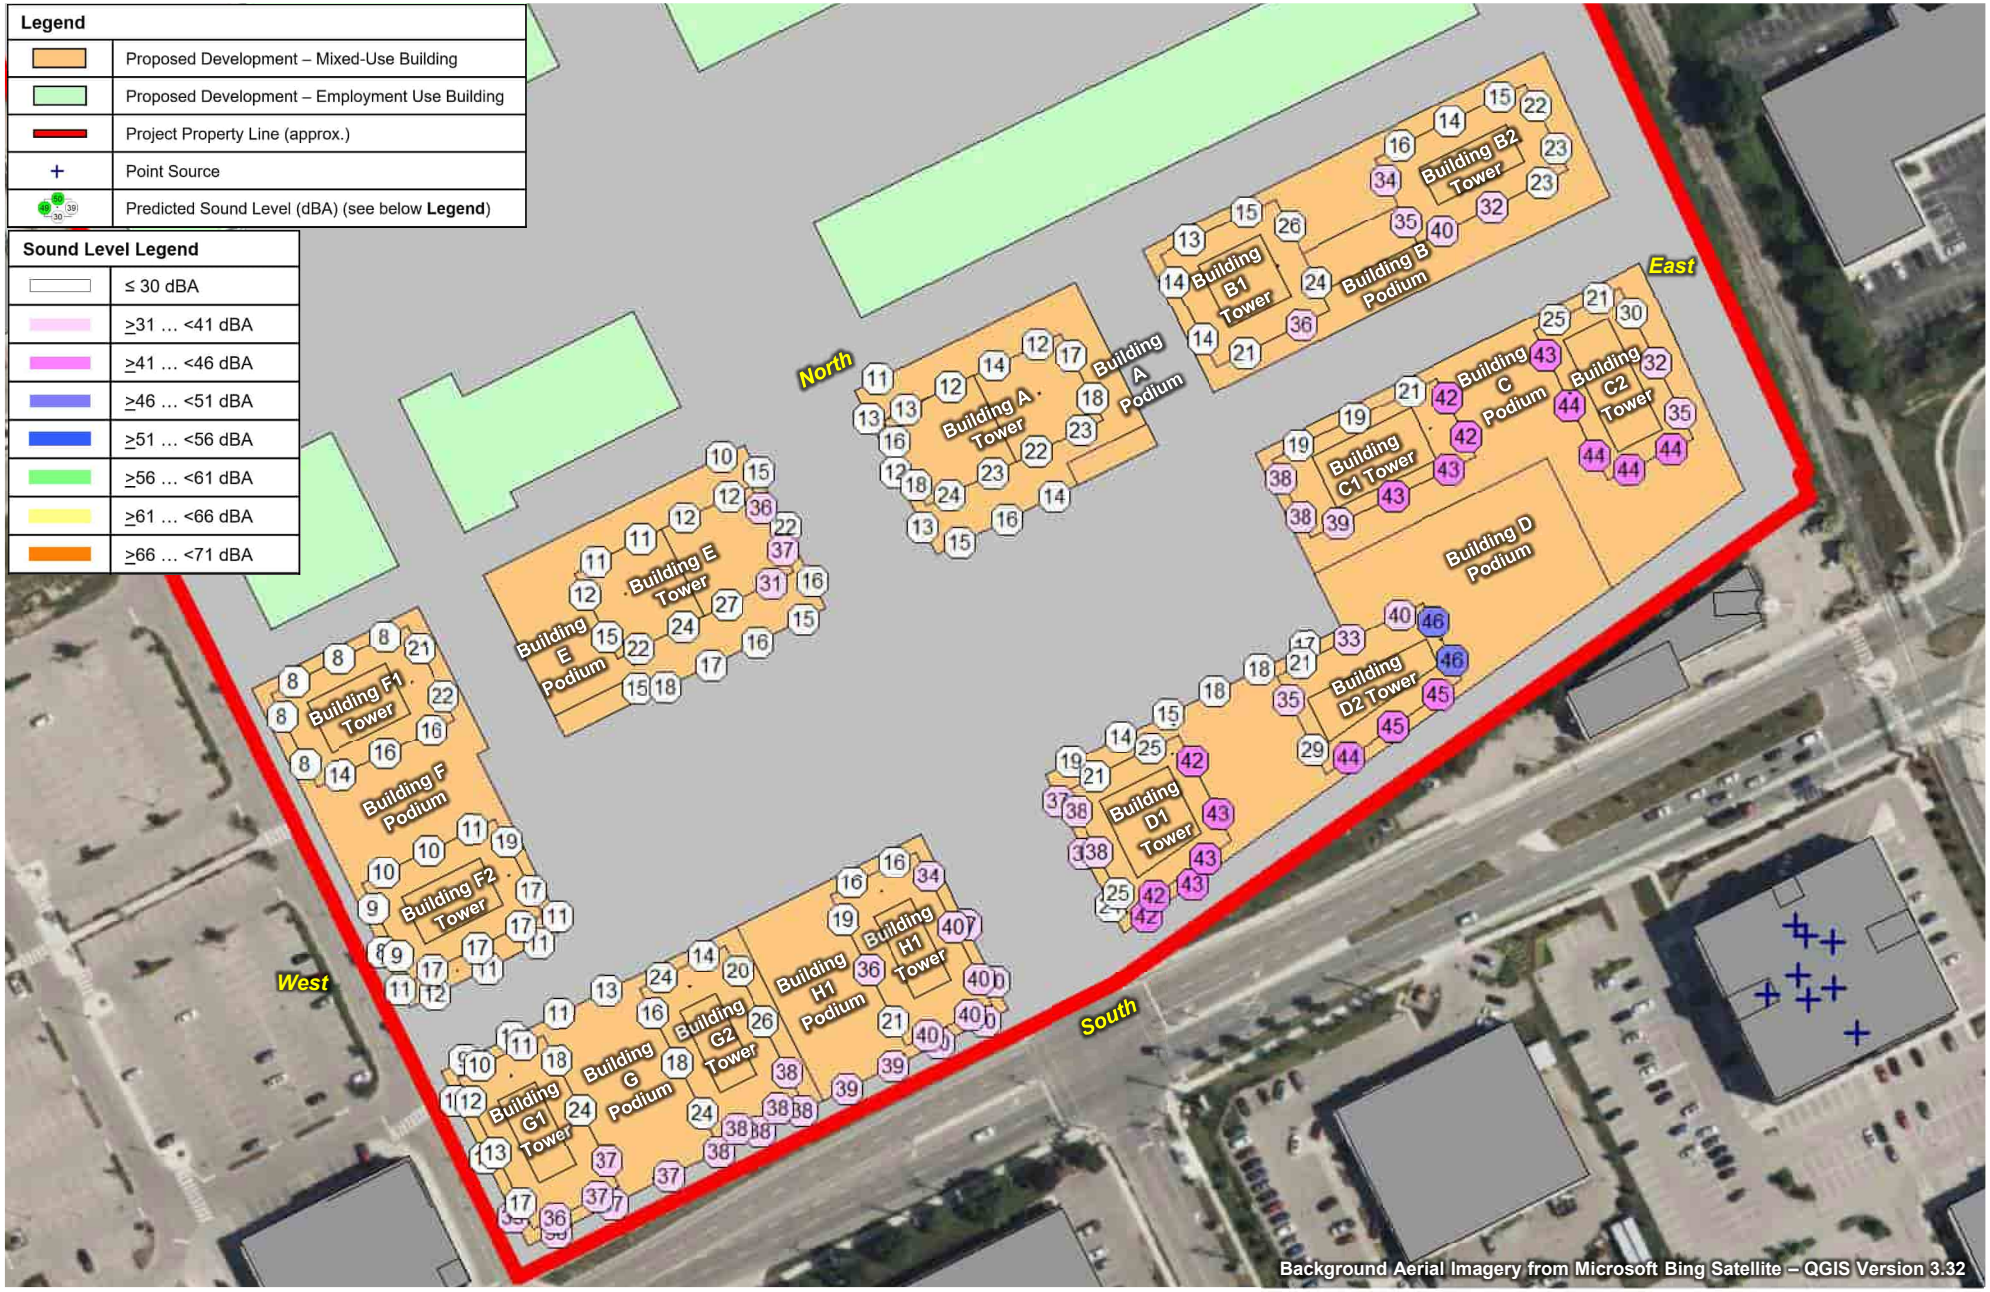


FORGESTONE CAPITAL MANAGEMENT L.P.	True North	Scale: 1:1,750	METRES
170 NORTHFIELD DRIVE WEST, WATERLOO		Date: Apr. 2, 2025 Rev. 1	Figure No. **22**
PREDICTED FAÇADE SOUND LEVELS – STATIONARY SOURCES – OFFICE/COMMERCIAL BUILDING, 101-139 NORTHFIELD DRIVE WEST – DAYTIME/EVENING		Project No. 241.030968.00001	


SLR

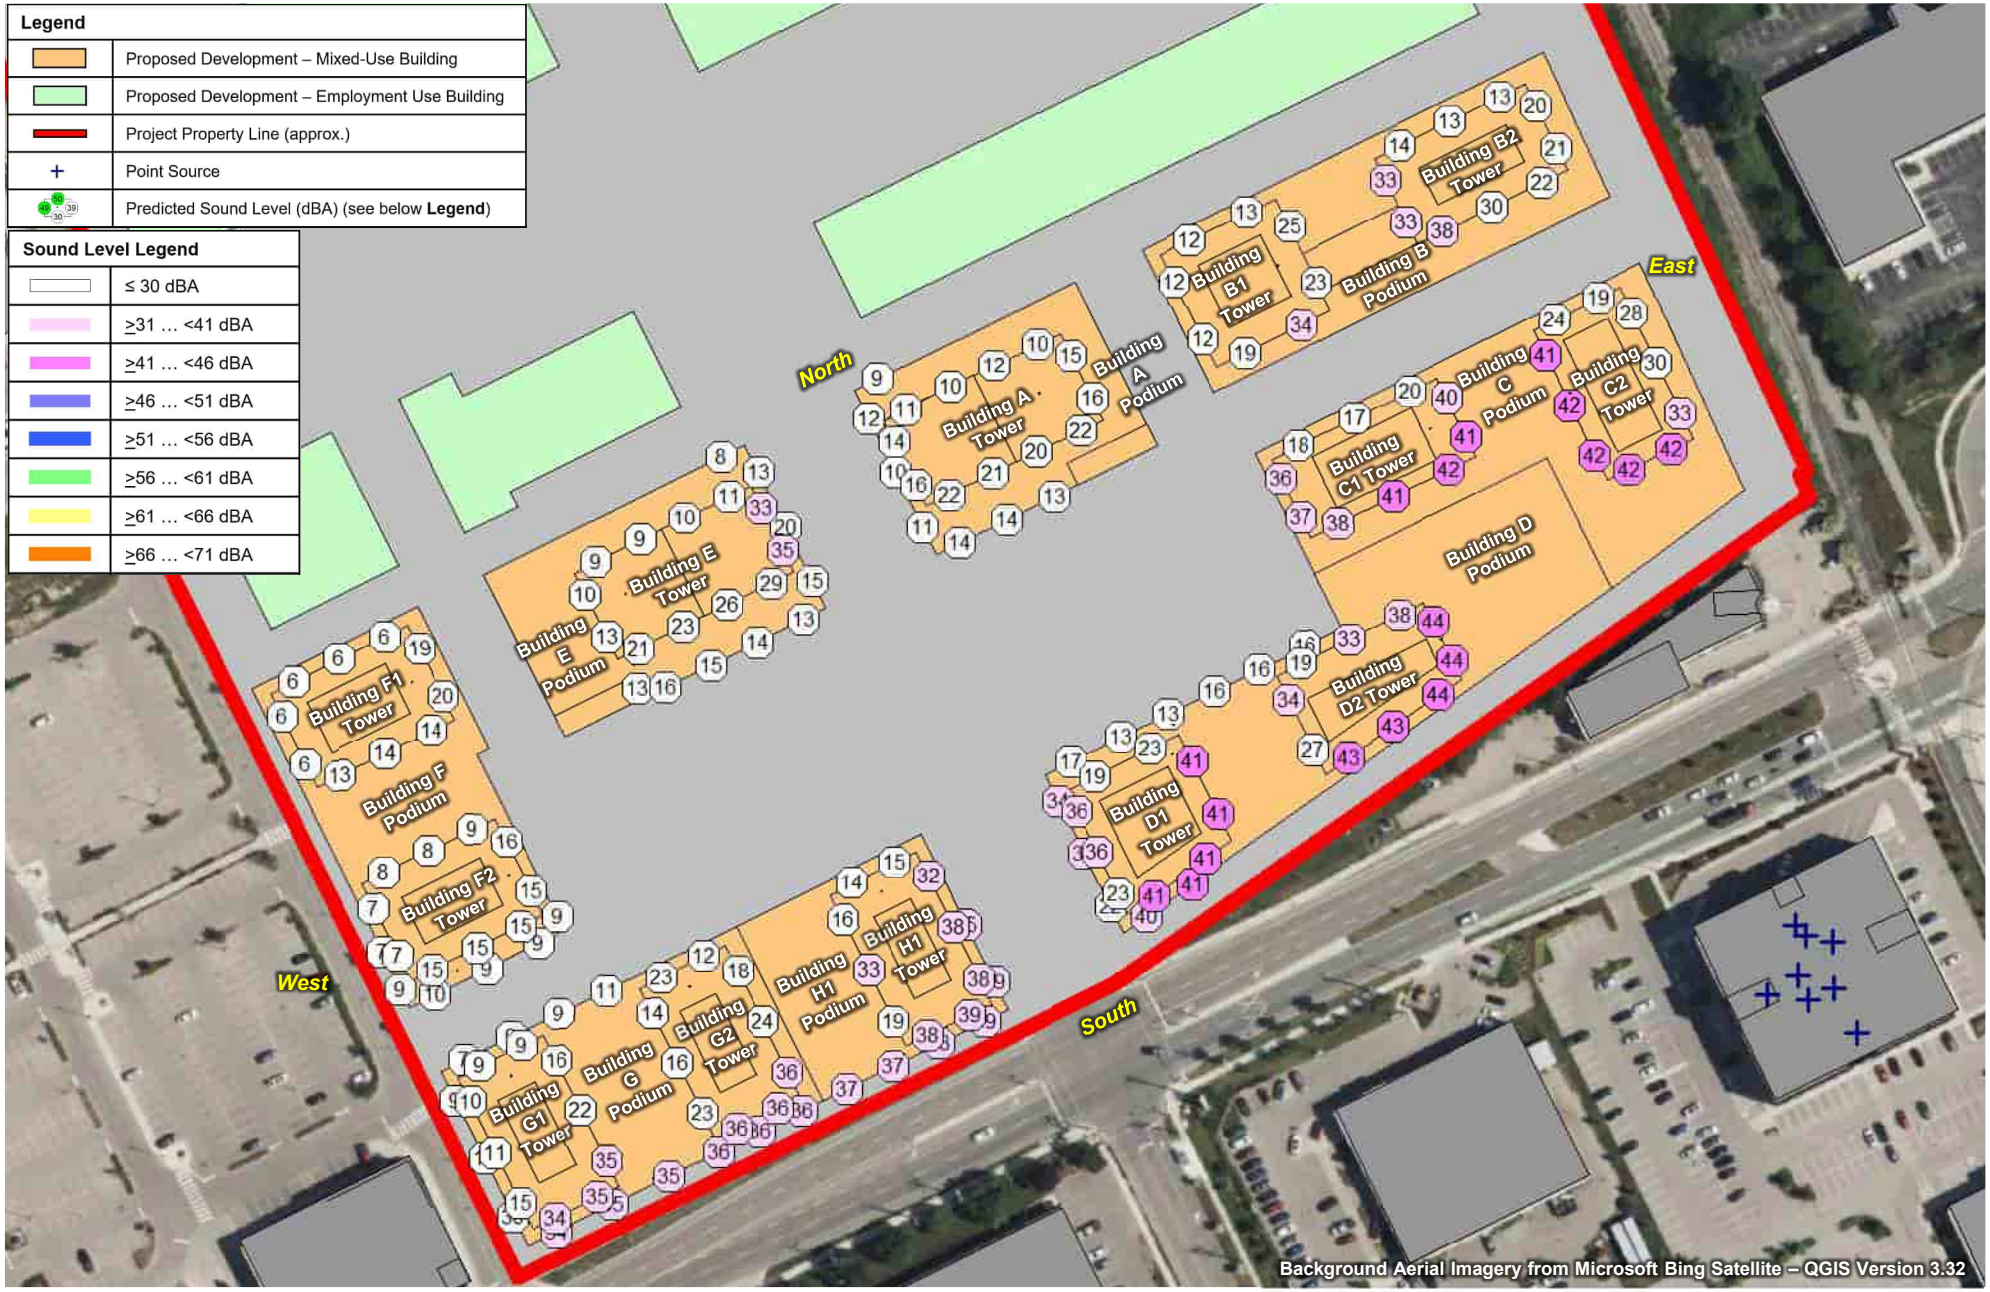


FORGESTONE CAPITAL MANAGEMENT L.P.	True North	Scale: 1:1,750	METRES
170 NORTHFIELD DRIVE WEST, WATERLOO		Date: Apr. 2, 2025 Rev. 1	Figure No. **23**
PREDICTED FAÇADE SOUND LEVELS – STATIONARY SOURCES – OFFICE/COMMERCIAL BUILDING, 101-139 NORTHFIELD DRIVE WEST – NIGHT-TIME		Project No. 241.030968.00001	

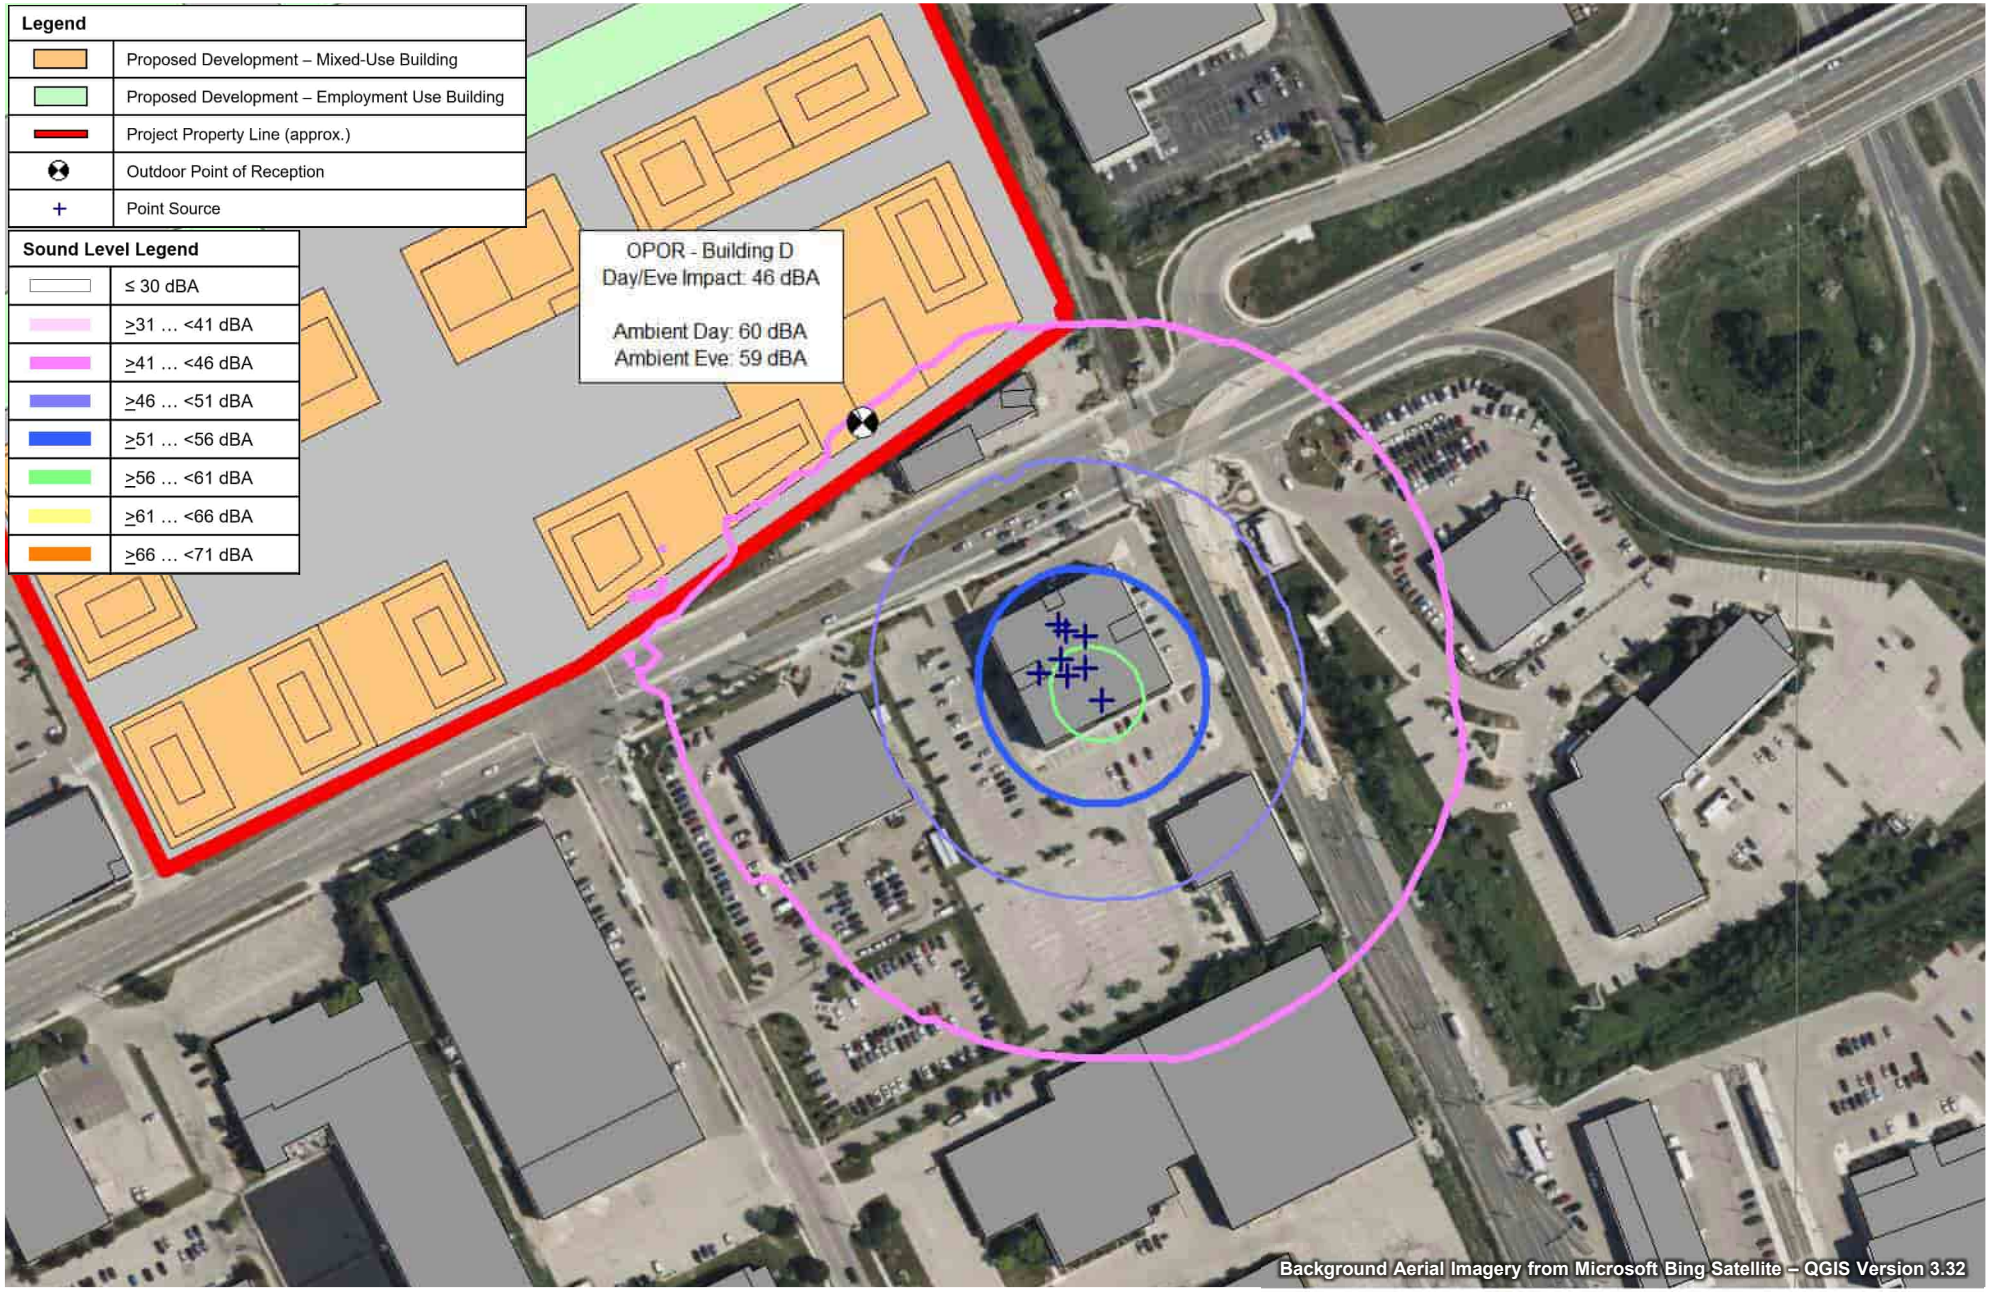

FORGESTONE CAPITAL MANAGEMENT L.P.	True North	Scale: 1:2,500	METRES
170 NORTHFIELD DRIVE WEST, WATERLOO		Date: Apr. 2, 2025 Rev. 1	Figure No. **24**
PREDICTED OPOR SOUND LEVELS – STATIONARY SOURCES – OFFICE/COMMERCIAL BUILDING, 101-139 NORTHFIELD DRIVE WEST – DAYTIME/EVENING		Project No. 241.030968.00001	SLR

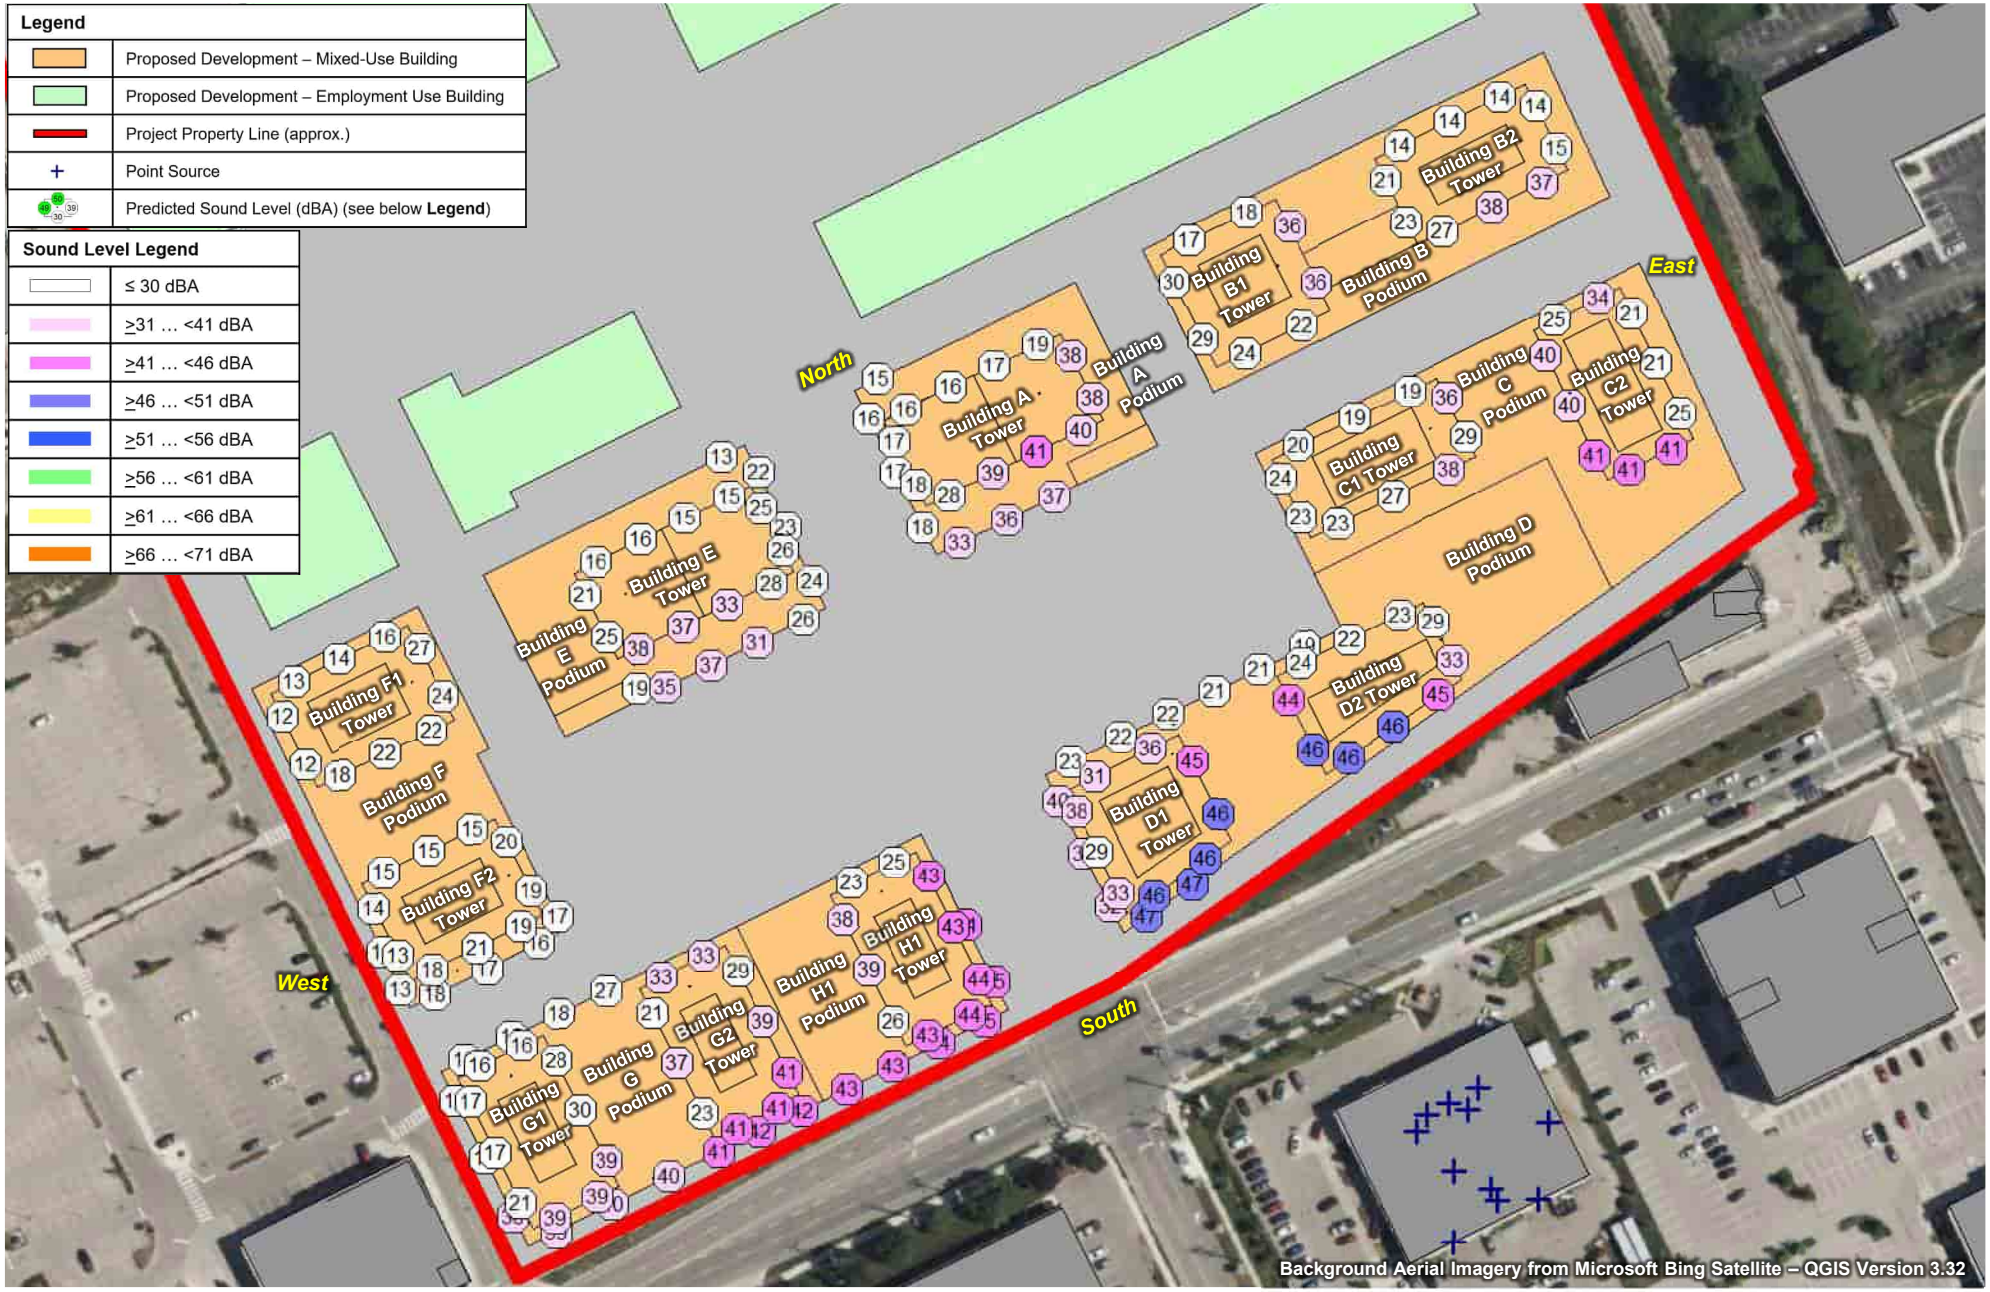


FORGESTONE CAPITAL MANAGEMENT L.P.	True North	Scale: 1:1,750	METRES
170 NORTHFIELD DRIVE WEST, WATERLOO		Date: Apr. 2, 2025 Rev. 1	Figure No. **25**
PREDICTED FAÇADE SOUND LEVELS – STATIONARY SOURCES – WATERLOO NISSAN, 141 NORTHFIELD DRIVE WEST – DAYTIME/EVENING		Project No. 241.030968.00001	SLR

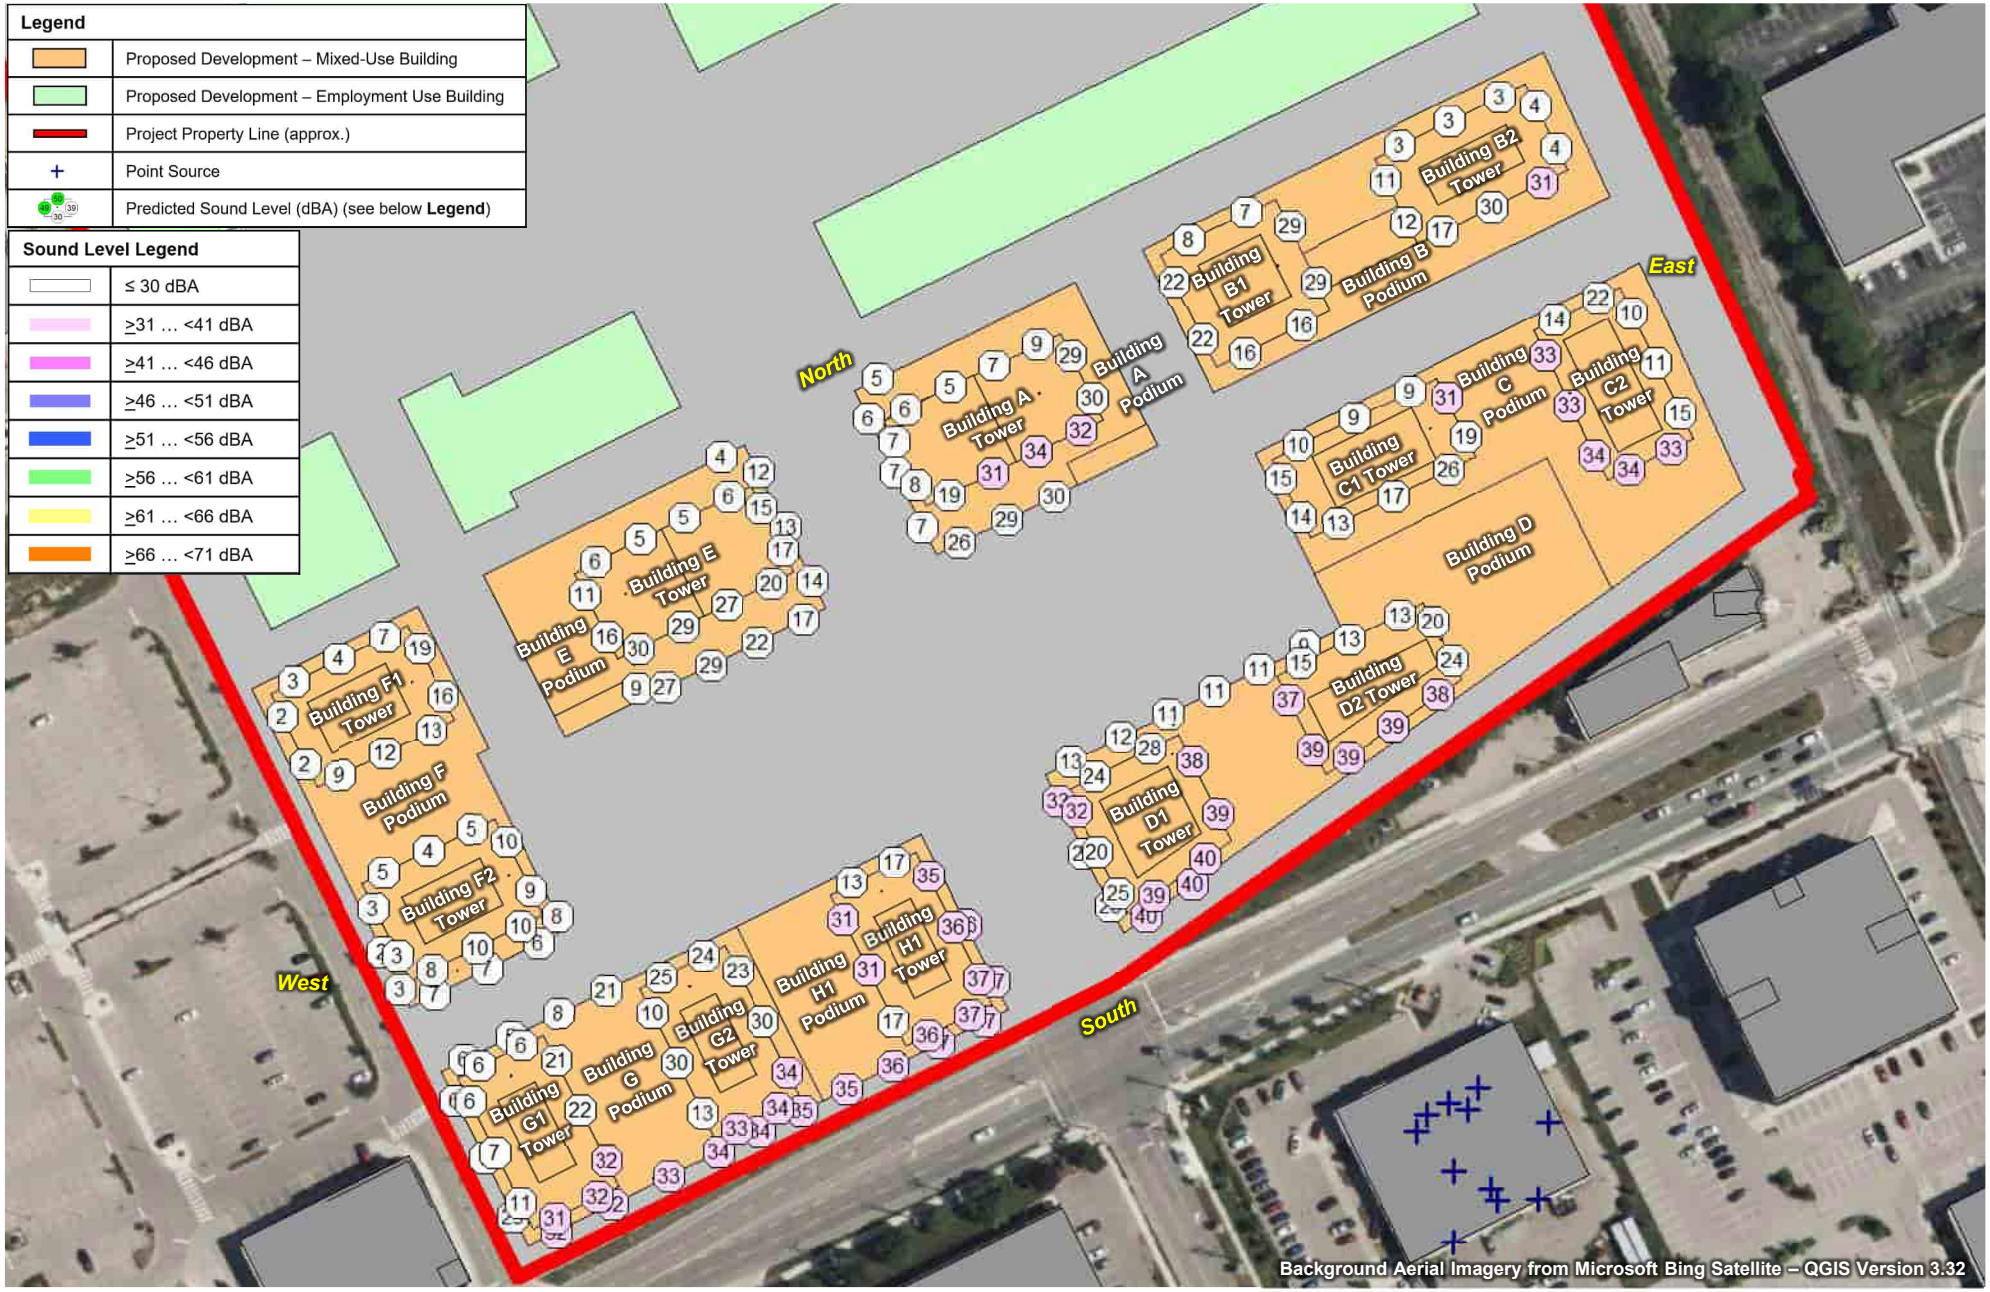


FORGESTONE CAPITAL MANAGEMENT L.P.	True North	Scale: 1:1,750	METRES
170 NORTHFIELD DRIVE WEST, WATERLOO		Date: Apr. 2, 2025 Rev. 1	Figure No. **26**
PREDICTED FAÇADE SOUND LEVELS – STATIONARY SOURCES – WATERLOO NISSAN, 141 NORTHFIELD DRIVE WEST – NIGHT-TIME		Project No. 241.030968.00001	

SLR

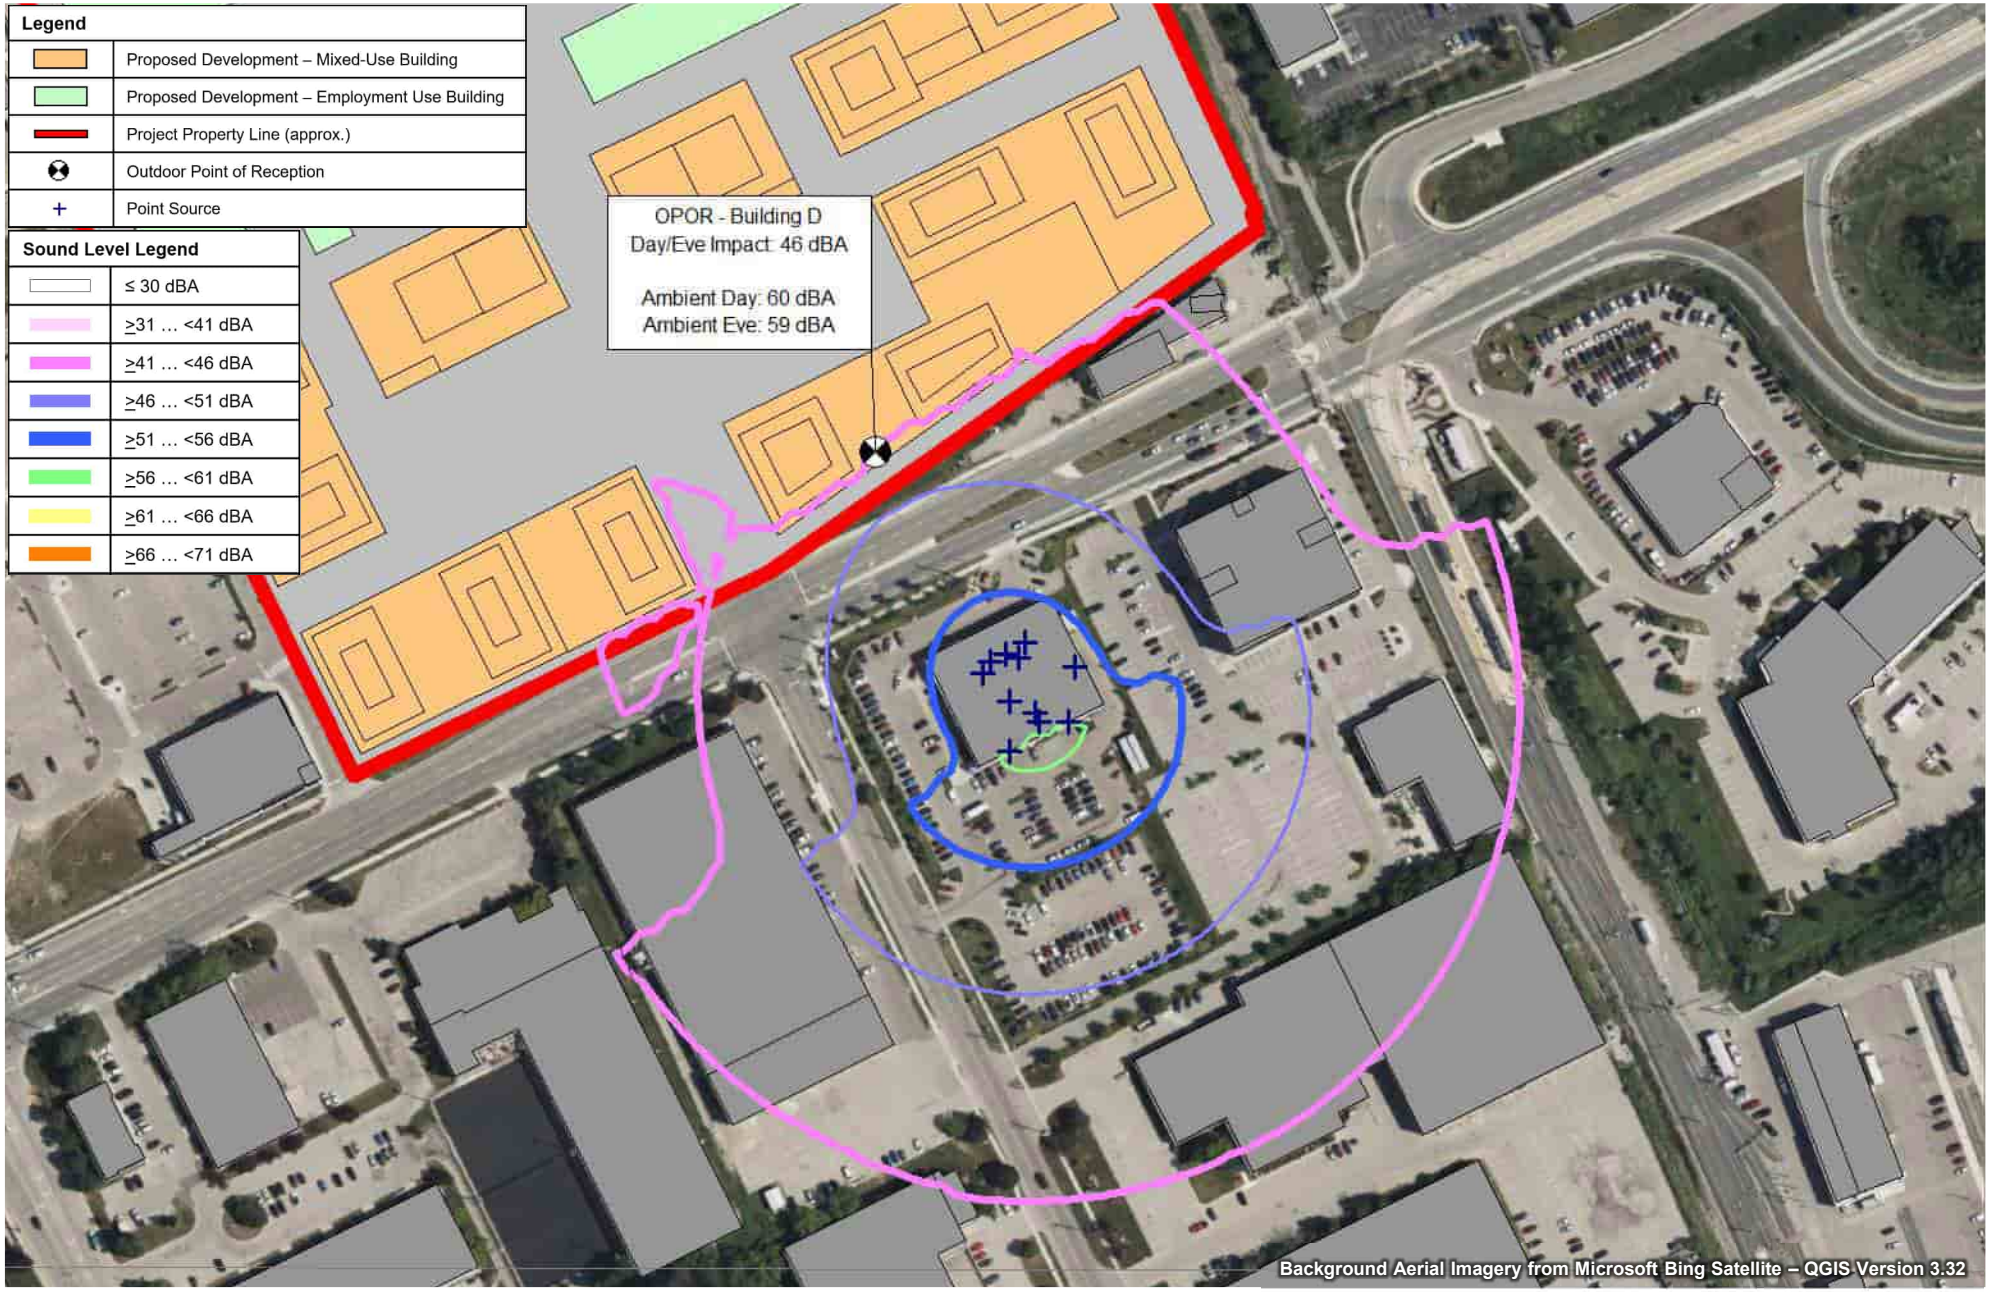


FORGESTONE CAPITAL MANAGEMENT L.P.	True North	Scale: 1:2,500	METRES
170 NORTHFIELD DRIVE WEST, WATERLOO		Date: Apr. 2, 2025 Rev. 1	Figure No. **27**
PREDICTED OPOR SOUND LEVELS – STATIONARY SOURCES – WATERLOO NISSAN, 141 NORTHFIELD DRIVE WEST – DAYTIME/EVENING		Project No. 241.030968.00001	

SLR

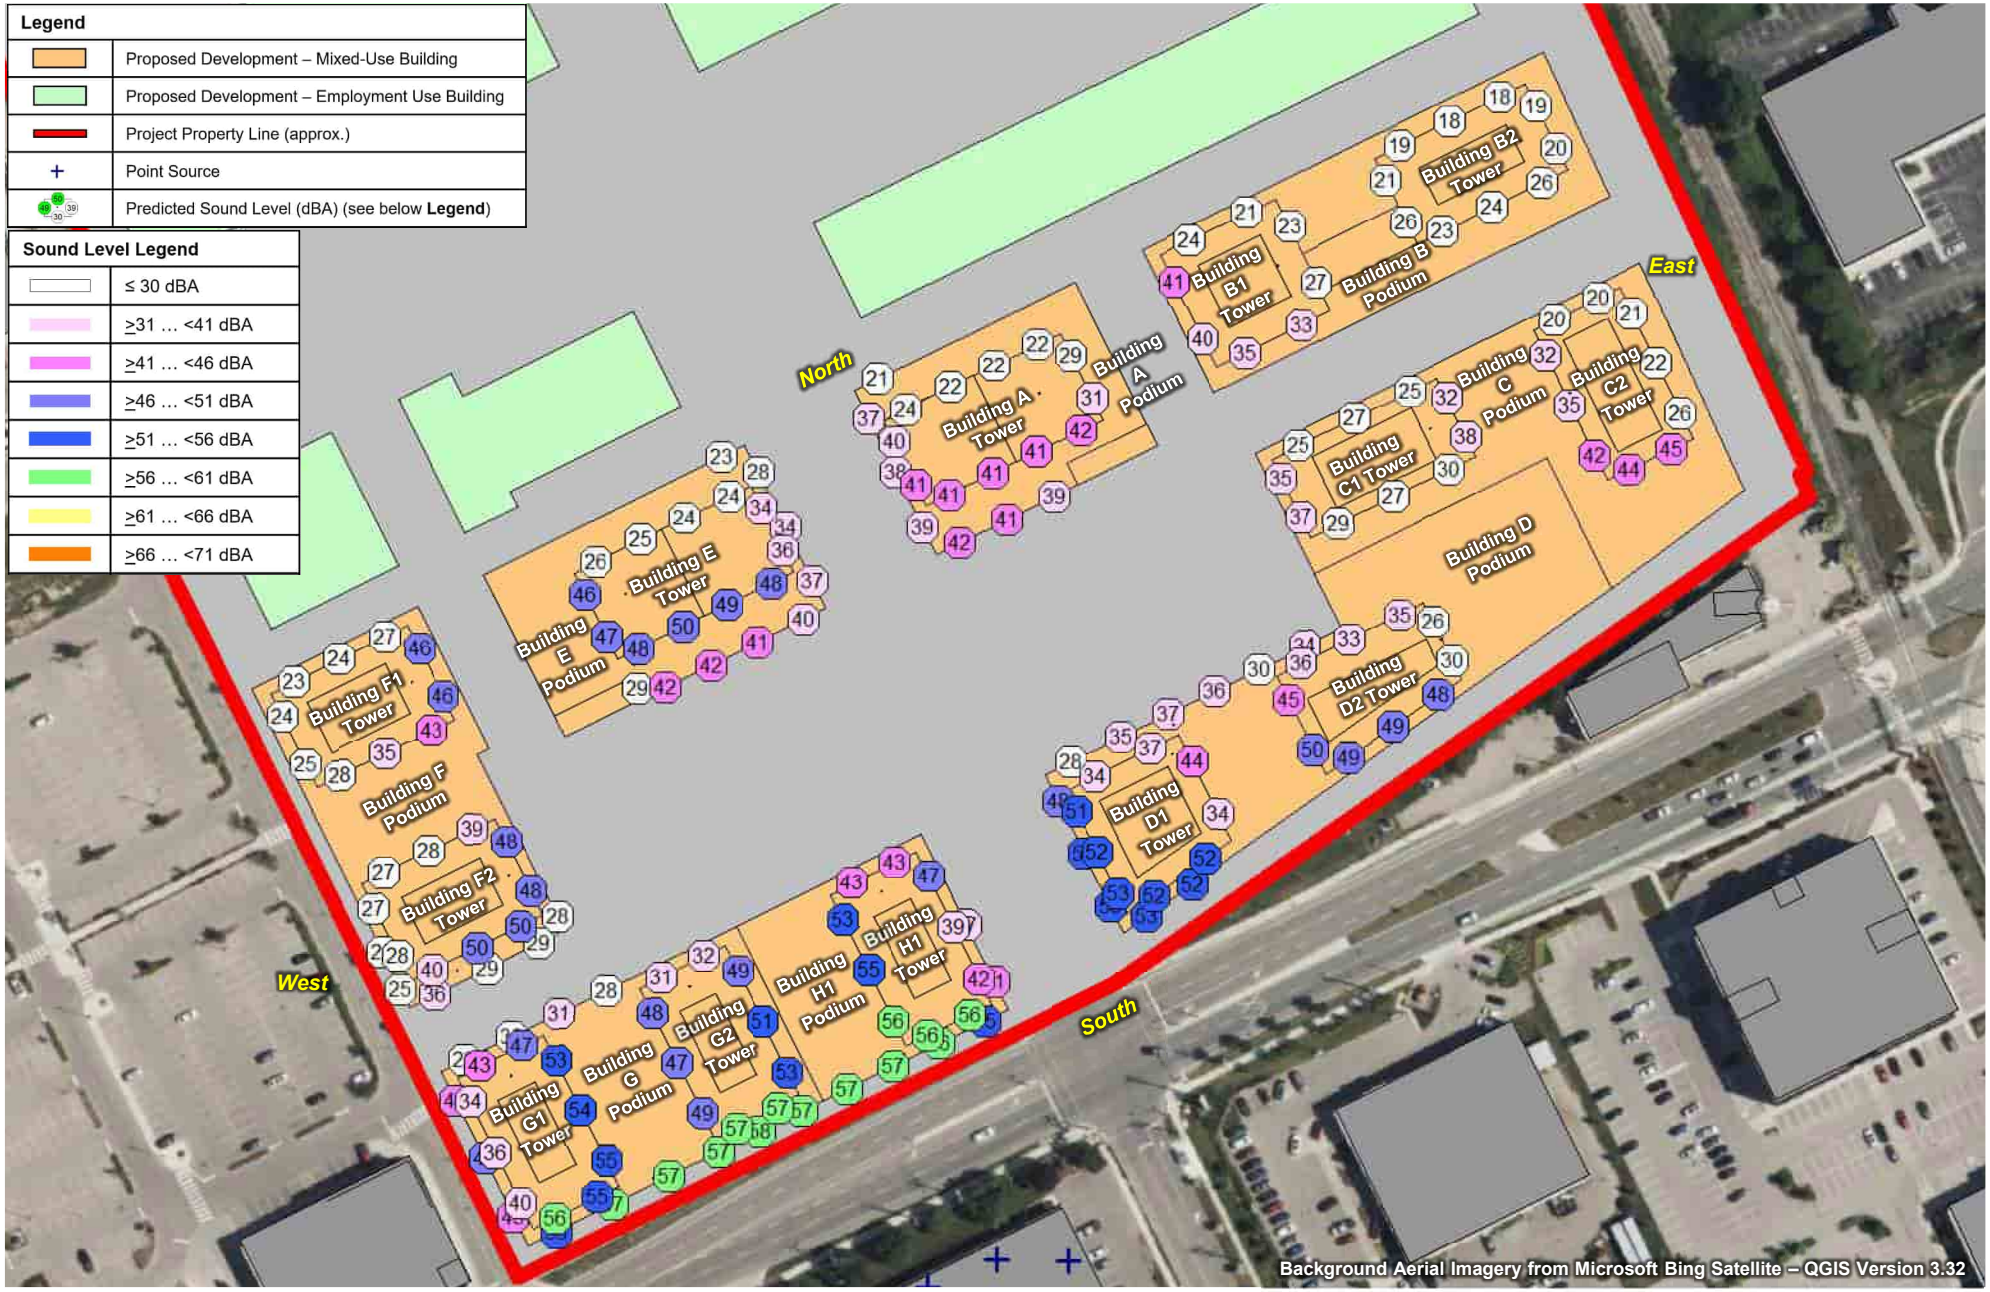


FORGESTONE CAPITAL MANAGEMENT L.P.	True North	Scale: 1:1,750	METRES
170 NORTHFIELD DRIVE WEST, WATERLOO		Date: Apr. 2, 2025 Rev. 1	Figure No. **28**
PREDICTED FAÇADE SOUND LEVELS – STATIONARY SOURCES – HEFFNER CABINETRY & WOODWORKING, 145 NORTHFIELD DRIVE WEST – DAYTIME		Project No. 241.030968.00001	

SLR

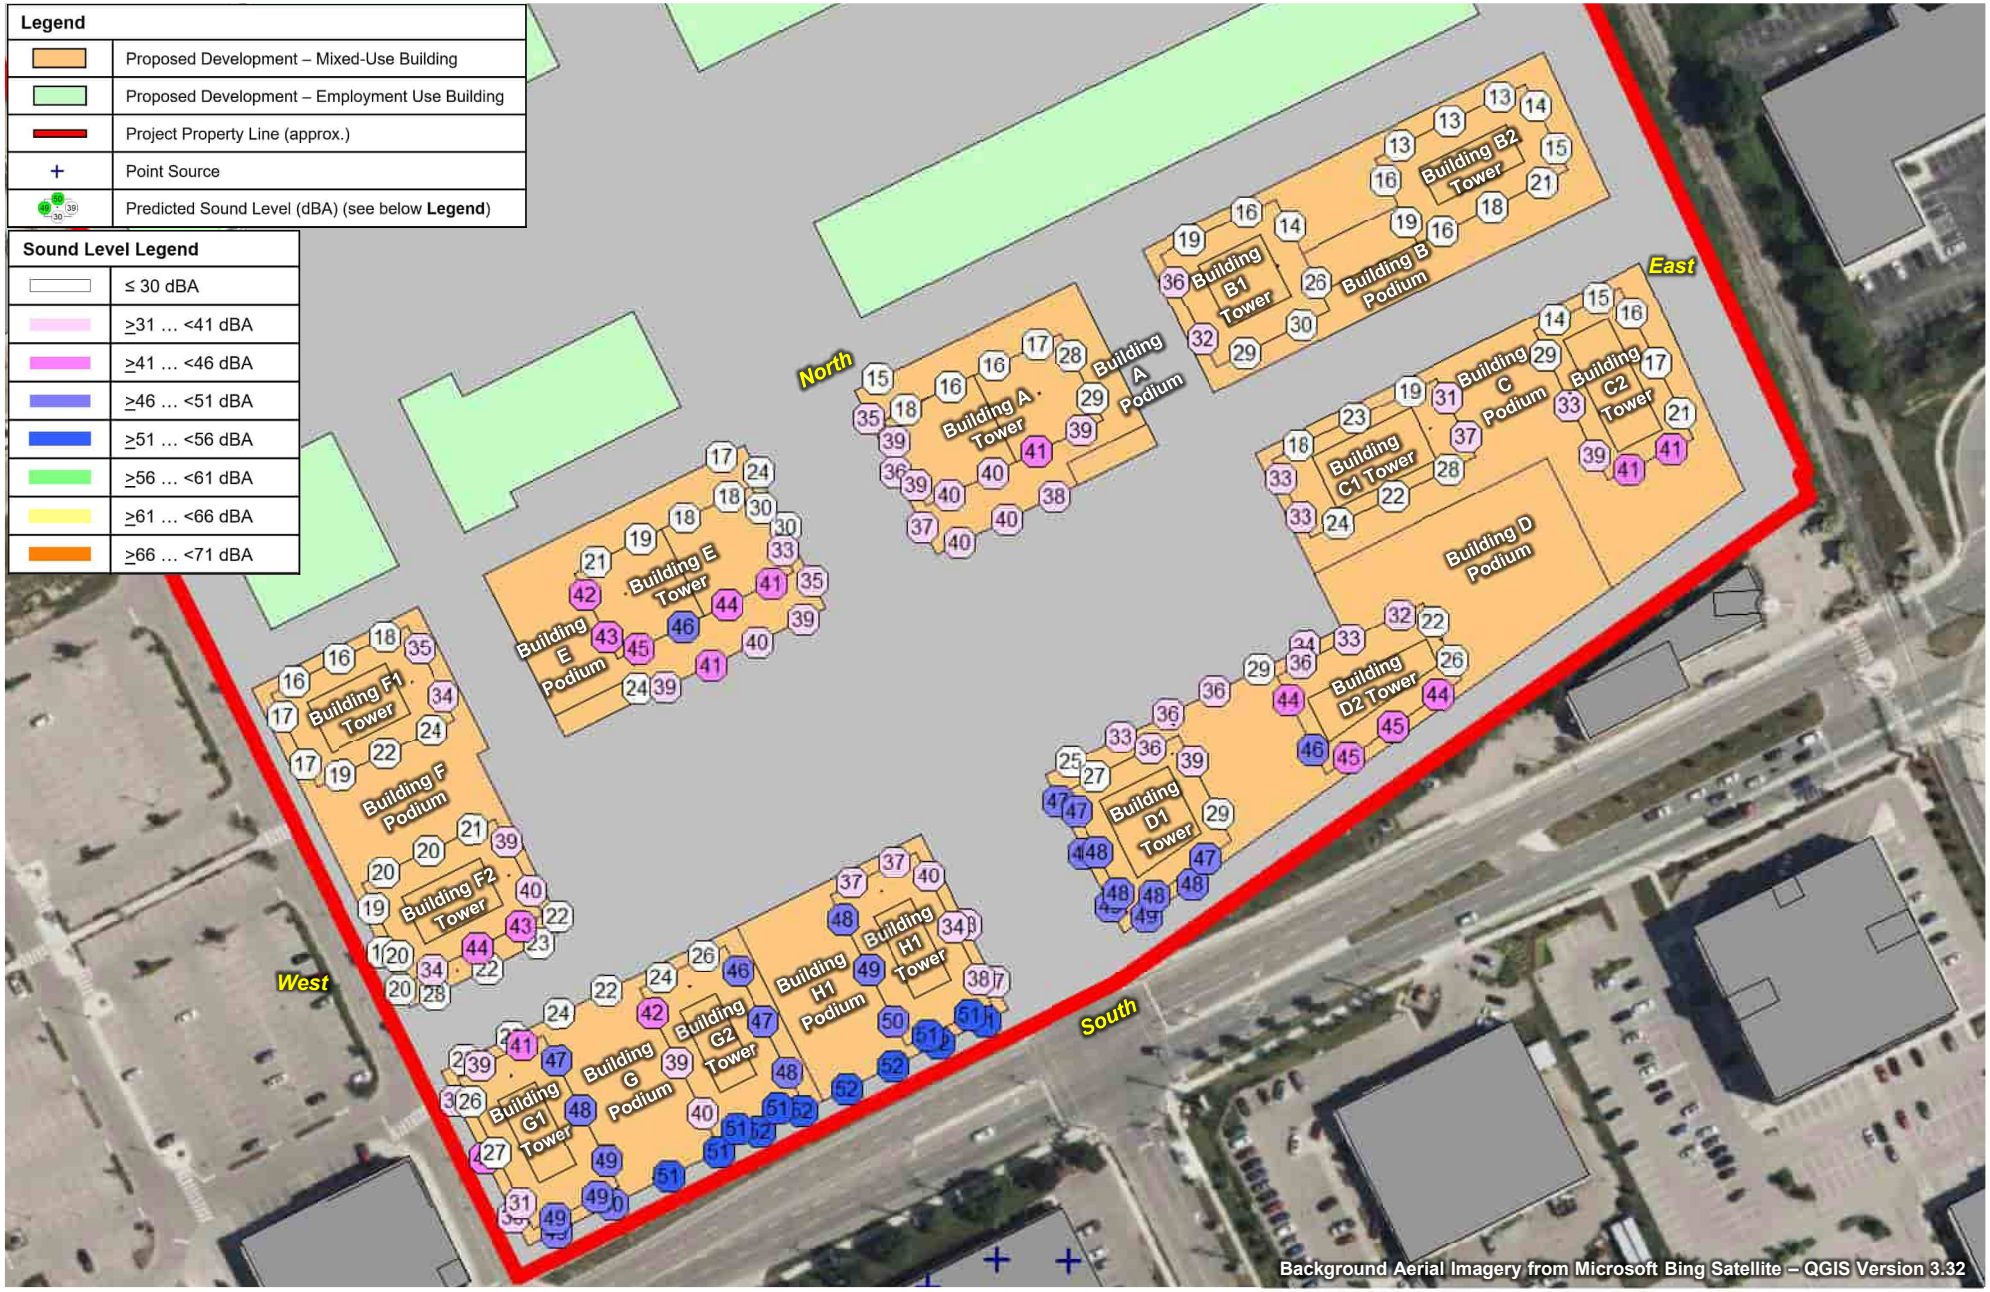


FORGESTONE CAPITAL MANAGEMENT L.P.	True North	Scale: 1:1,750	METRES
170 NORTHFIELD DRIVE WEST, WATERLOO		Date: Apr. 2, 2025 Rev. 1	Figure No. **29**
PREDICTED FAÇADE SOUND LEVELS – STATIONARY SOURCES – HEFFNER CABINETRY & WOODWORKING, 145 NORTHFIELD DRIVE WEST – EVENING		Project No. 241.030968.00001	

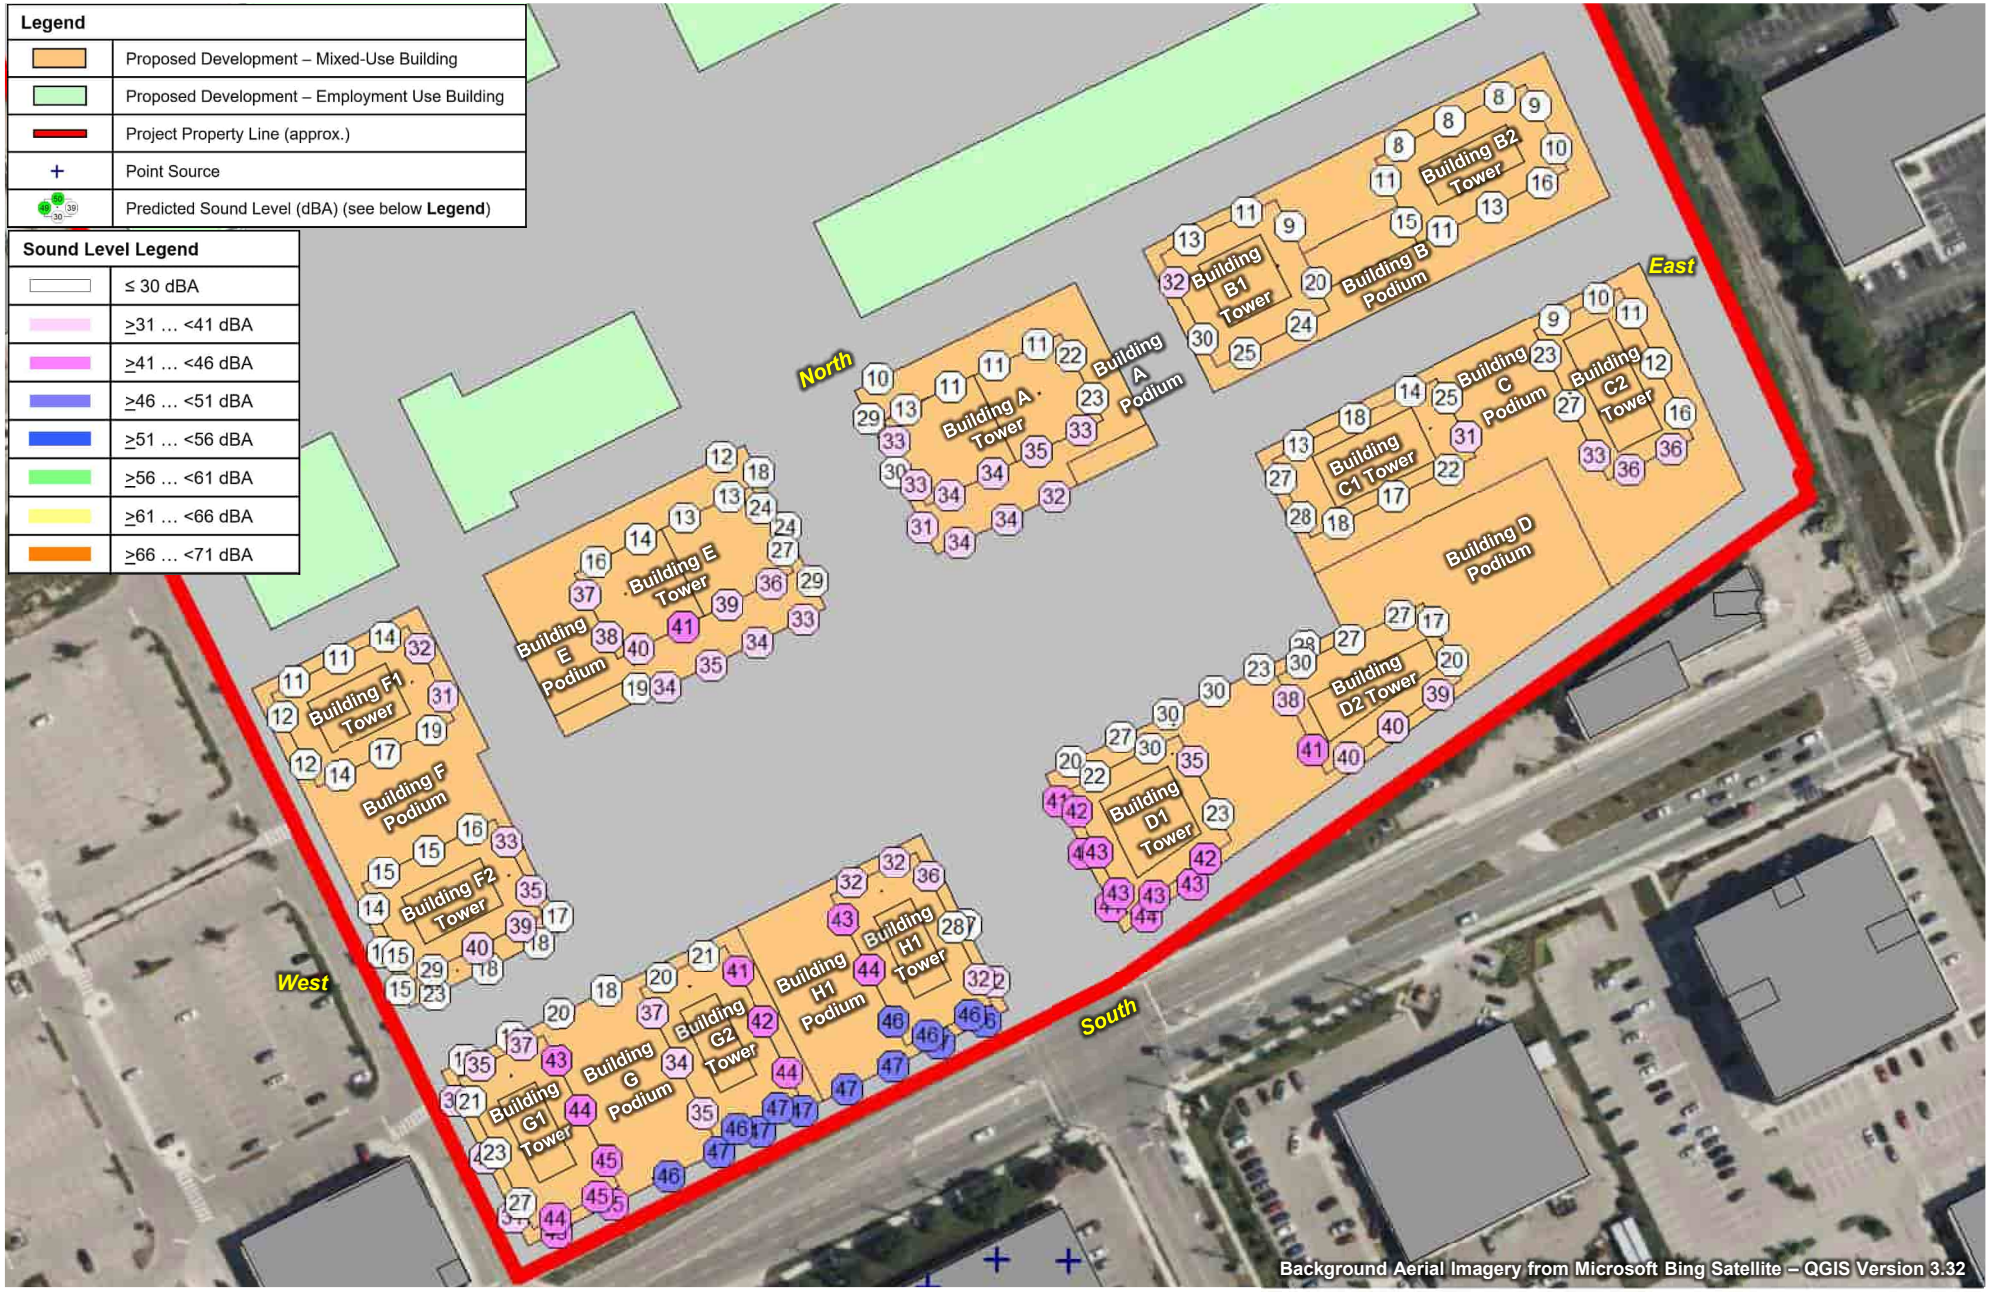


FORGESTONE CAPITAL MANAGEMENT L.P.	True North	Scale: 1:1,750	METRES
170 NORTHFIELD DRIVE WEST, WATERLOO		Date: Apr. 2, 2025 Rev. 1	Figure No. **30**
PREDICTED FAÇADE SOUND LEVELS – STATIONARY SOURCES – HEFFNER CABINETRY & WOODWORKING, 145 NORTHFIELD DRIVE WEST – NIGHT-TIME		Project No. 241.030968.00001	

SLR

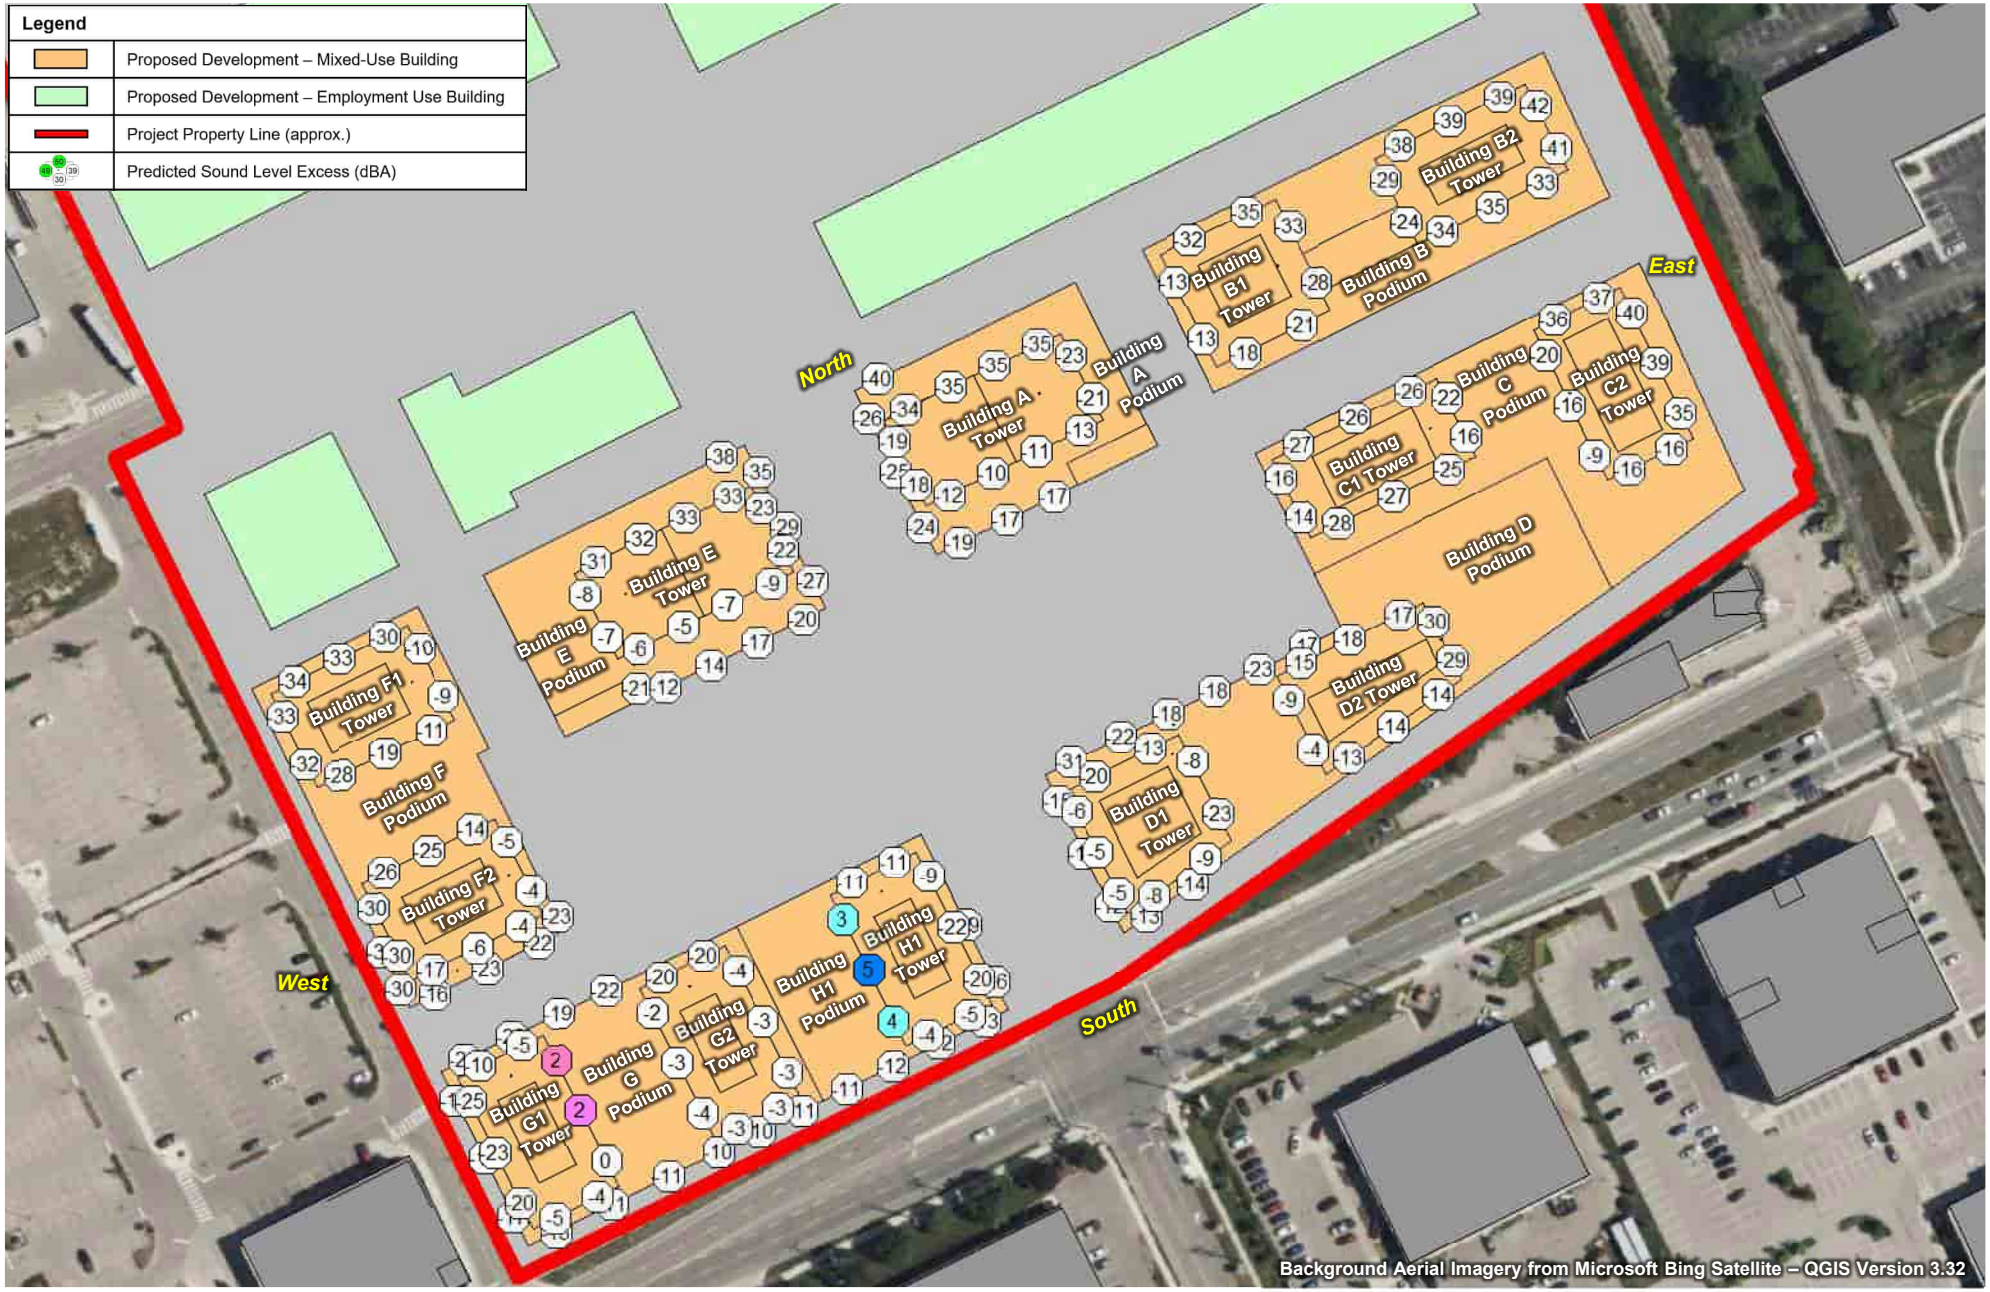


FORGESTONE CAPITAL MANAGEMENT L.P.	True North	Scale: 1:1,750	METRES
170 NORTHFIELD DRIVE WEST, WATERLOO		Date: Apr. 2, 2025 Rev. 1	Figure No. **31a**
PREDICTED FAÇADE SOUND LEVEL EXCESSES – STATIONARY SOURCES – HEFFNER CABINETRY & WOODWORKING, 145 NORTHFIELD DRIVE WEST – DAYTIME – UNMITIGATED		Project No. 241.030968.00001	SLR

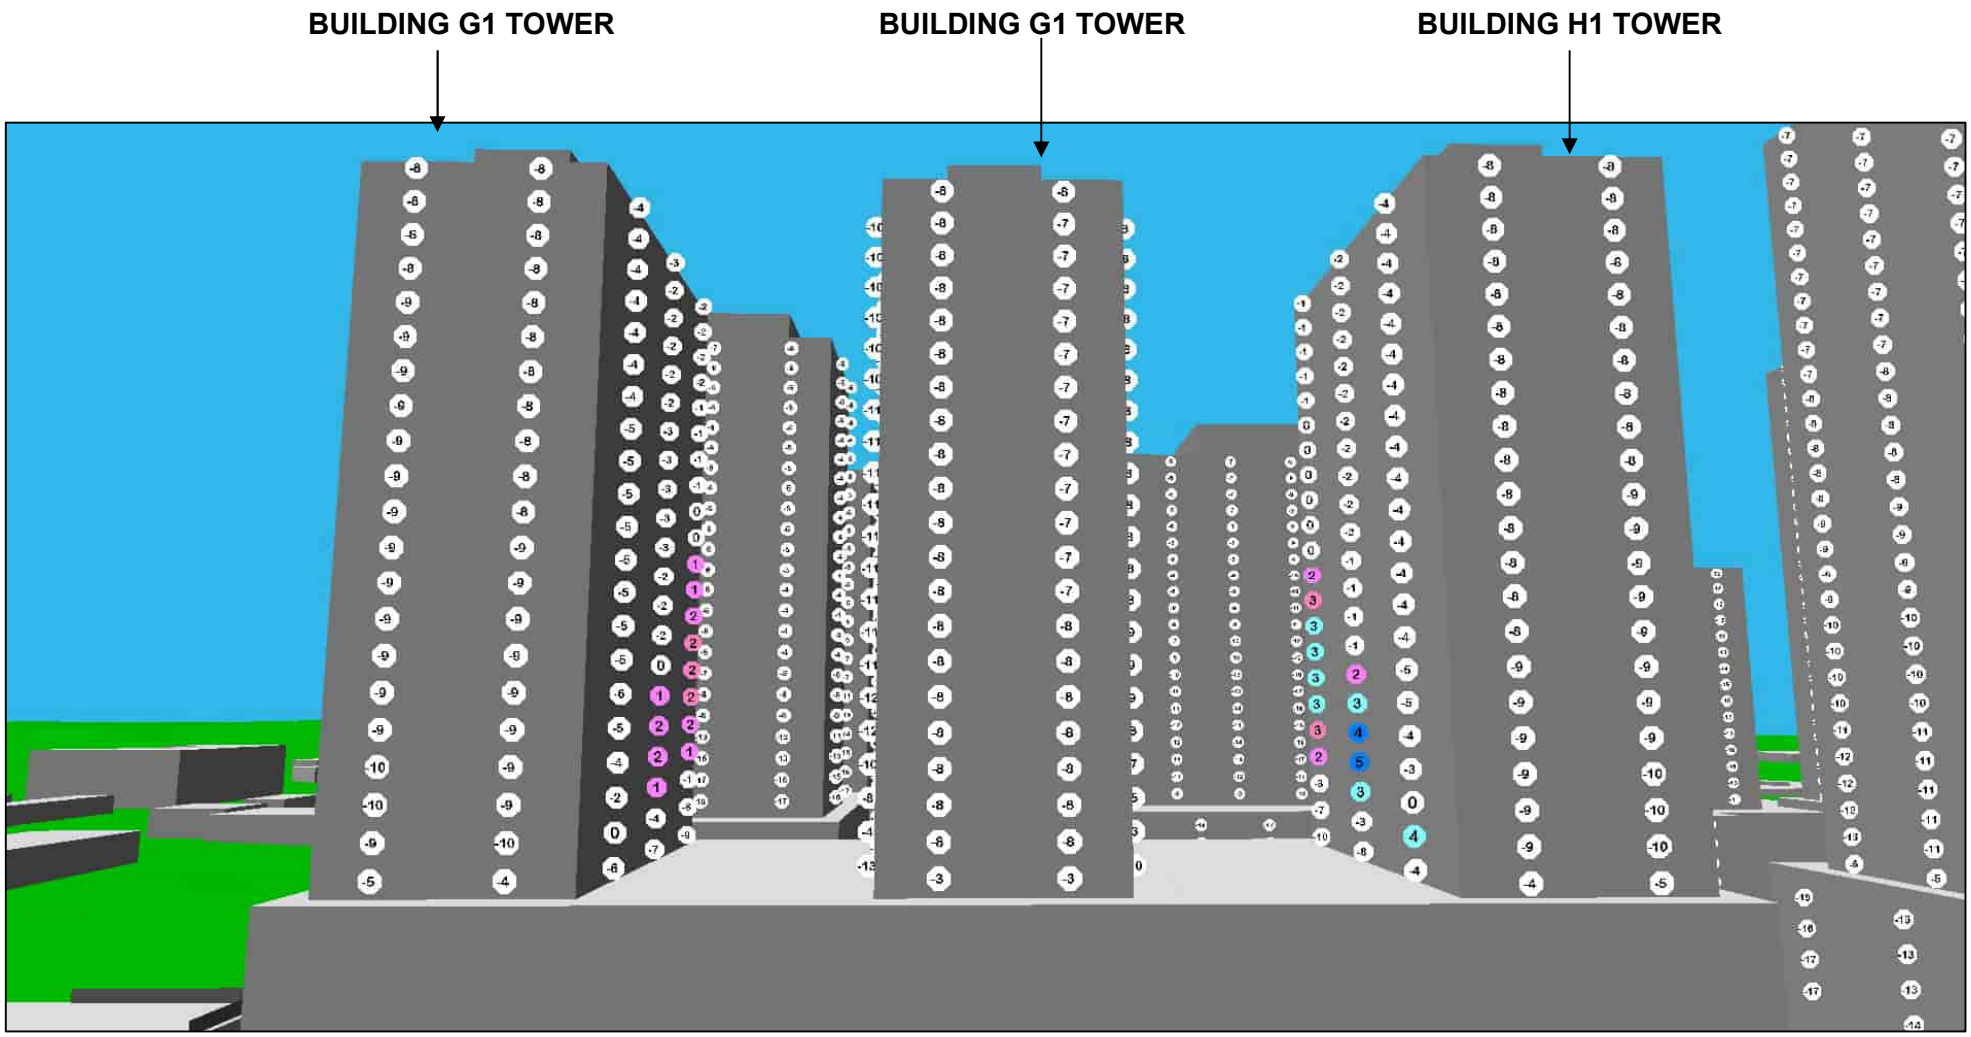


Sound level excesses: dB above applicable limit (higher of minimum exclusionary limit for Class 1 area/ambient sound level due to road traffic).

FORGESTONE CAPITAL MANAGEMENT L.P.	True North	Scale: N.T.S.	METRES	SLR
170 NORTHFIELD DRIVE WEST, WATERLOO		Date: Apr. 2, 2025 Rev. 1	Figure No. **31b**	
PREDICTED FAÇADE SOUND LEVEL EXCESSES – STATIONARY SOURCES – HEFFNER CABINETRY & WOODWORKING, 145 NORTHFIELD DRIVE WEST – DAYTIME – UNMITIGATED – 3D (FROM SOUTH)		Project No. 241.030968.00001		

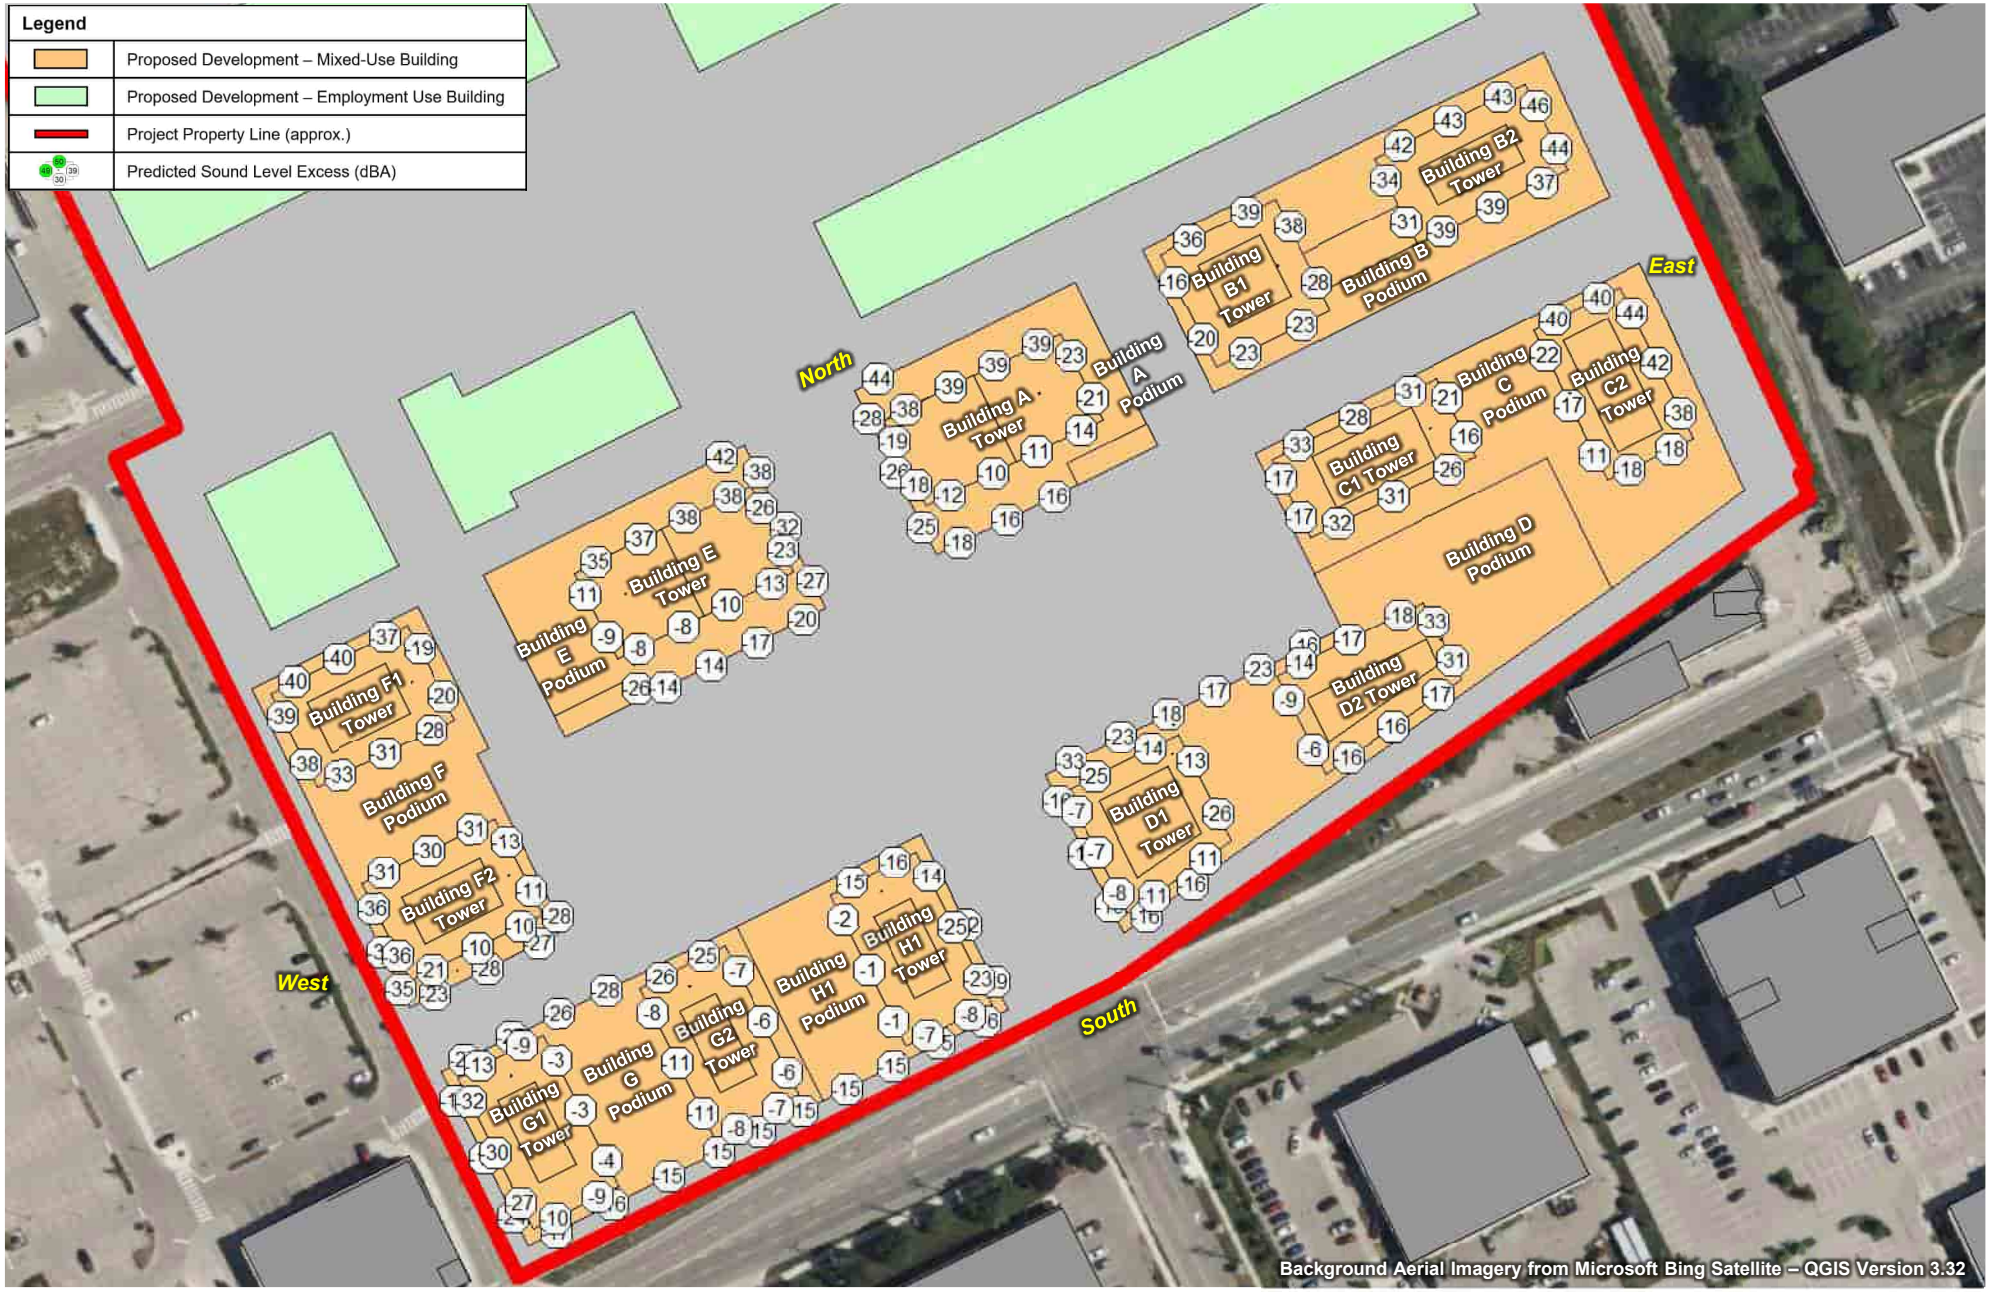


FORGESTONE CAPITAL MANAGEMENT L.P.	True North	Scale: 1:1,750	METRES
170 NORTHFIELD DRIVE WEST, WATERLOO		Date: Apr. 2, 2025 Rev 1.0	Figure No. **32**
PREDICTED FAÇADE SOUND LEVEL EXCESSES – STATIONARY SOURCES – HEFFNER CABINETRY & WOODWORKING, 145 NORTHFIELD DRIVE WEST – EVENING – UNMITIGATED		Project No. 241.030968.00001	

SLR

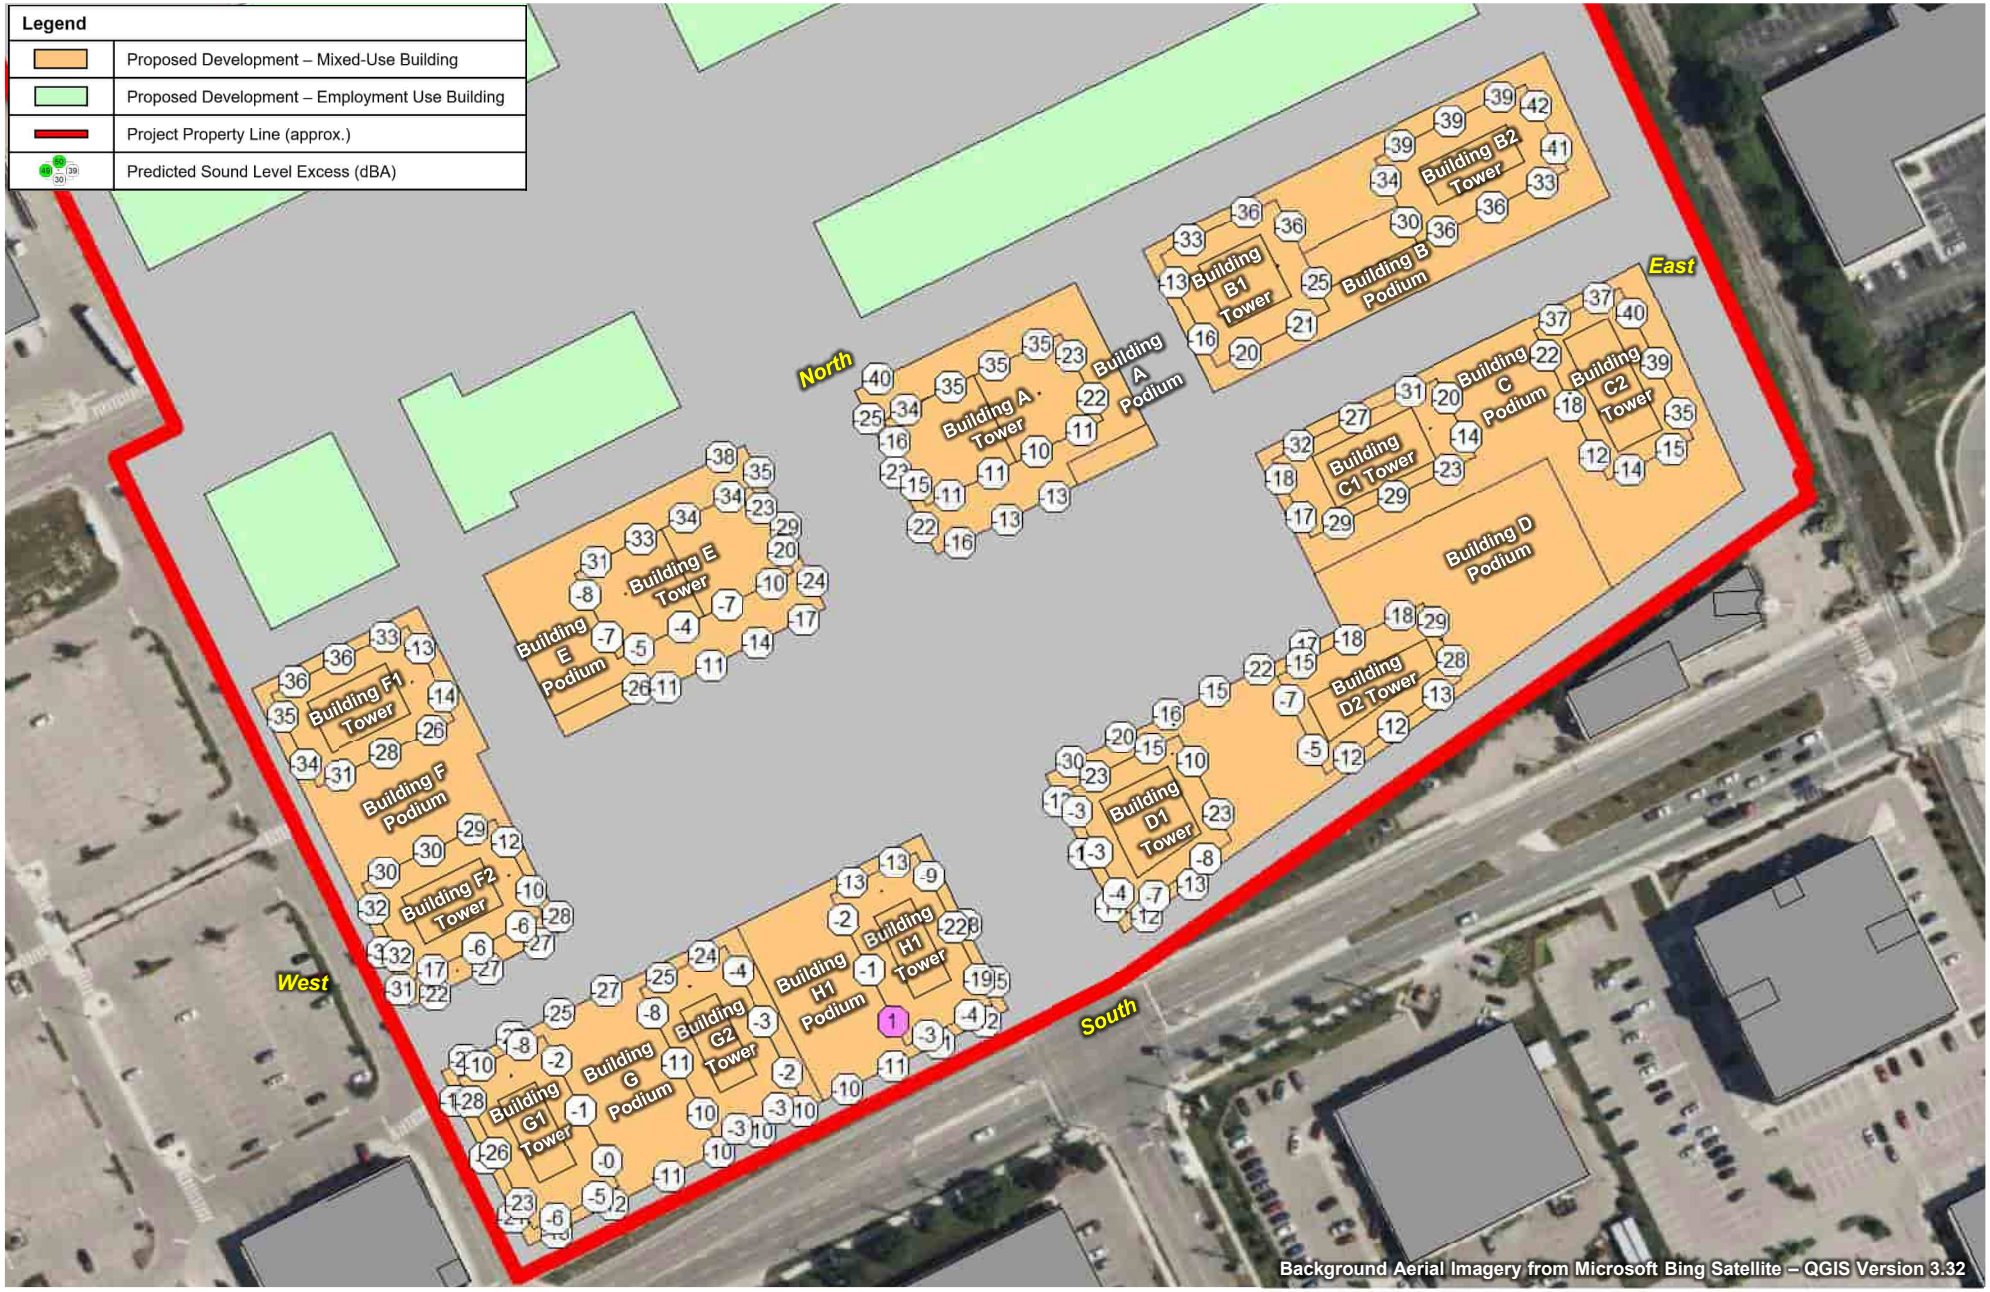


FORGESTONE CAPITAL MANAGEMENT L.P.	True North	Scale: 1:1,750	METRES
170 NORTHFIELD DRIVE WEST, WATERLOO		Date: Apr. 2, 2025 Rev 1.0	Figure No. **33a**
PREDICTED FAÇADE SOUND LEVEL EXCESSES – STATIONARY SOURCES – HEFFNER CABINETRY & WOODWORKING, 145 NORTHFIELD DRIVE WEST – NIGHT-TIME – UNMITIGATED		Project No. 241.030968.00001	

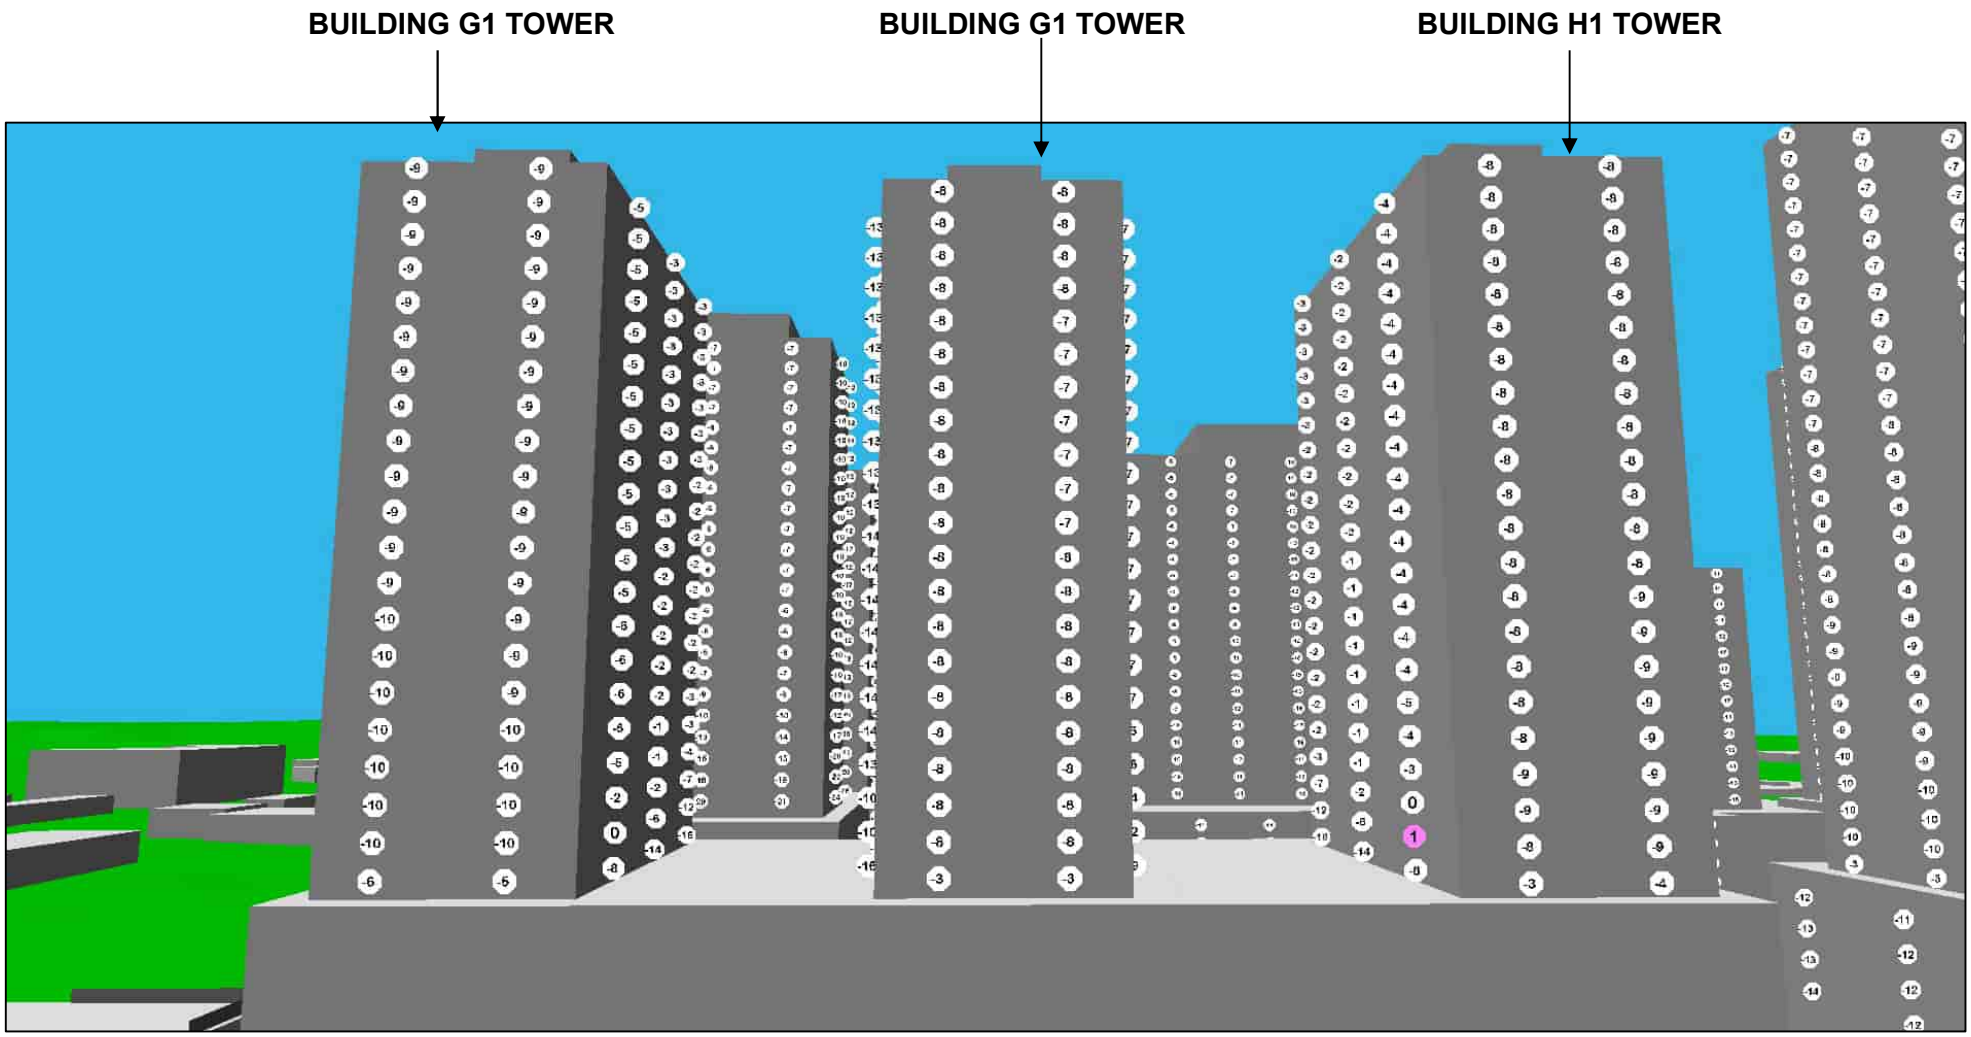


Sound level excesses: dB above applicable limit (higher of minimum exclusionary limit for Class 1 area/ambient sound level due to road traffic).


FORGESTONE CAPITAL MANAGEMENT L.P.	True North	Scale: N.T.S.	METRES	SLR
170 NORTHFIELD DRIVE WEST, WATERLOO		Date: Apr. 2, 2025 Rev. 1	Figure No. **33b**	
PREDICTED FAÇADE SOUND LEVEL EXCESSES – STATIONARY SOURCES – HEFFNER CABINETRY & WOODWORKING, 145 NORTHFIELD DRIVE WEST – NIGHT-TIME – UNMITIGATED – 3D (FROM SOUTH)		Project No. 241.030968.00001		

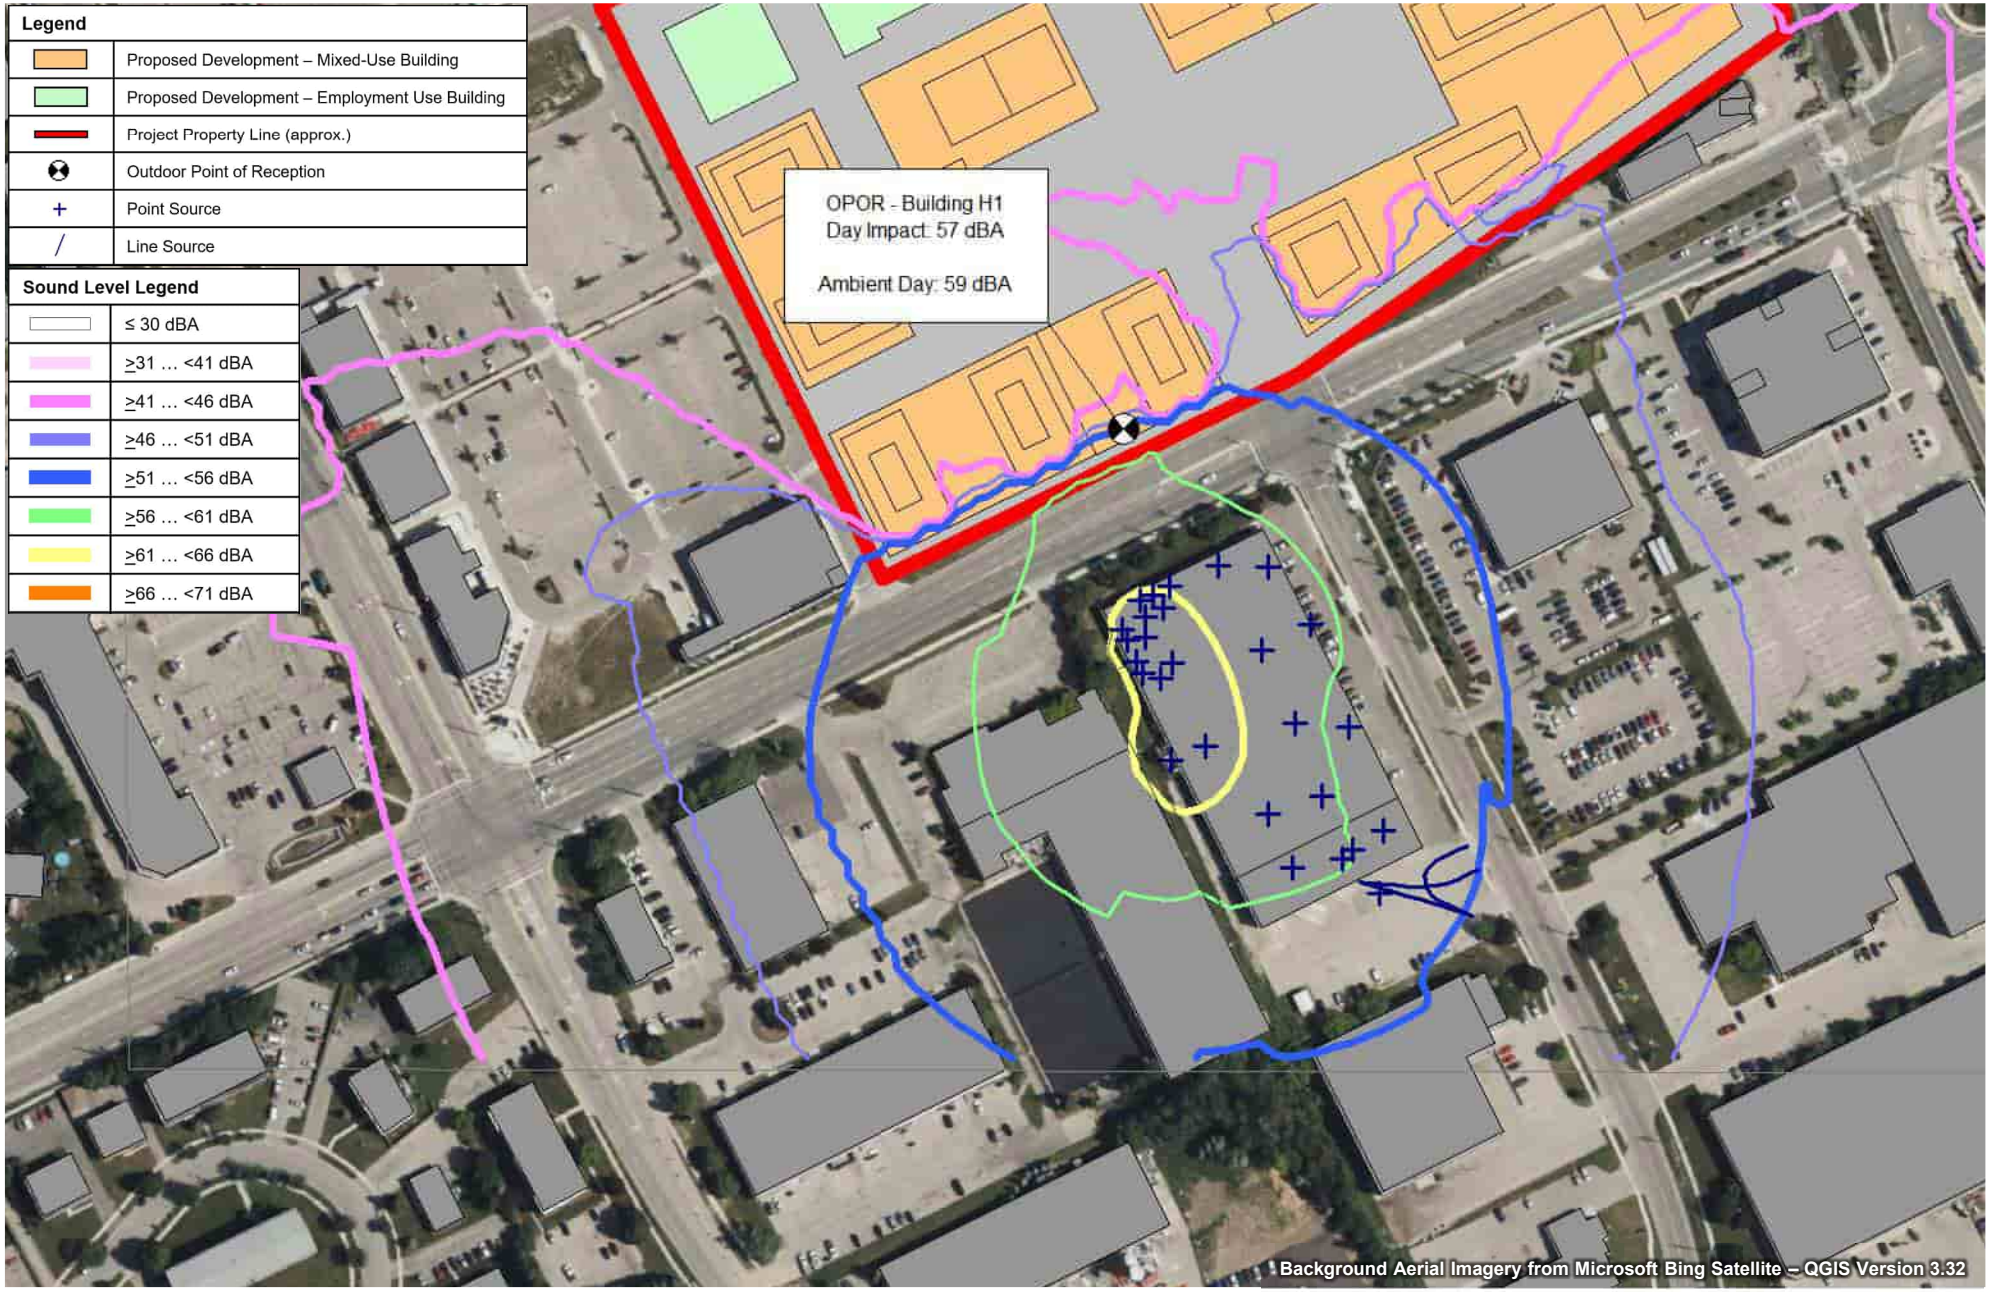


FORGESTONE CAPITAL MANAGEMENT L.P.	True North	Scale: 1:2,500	METRES
170 NORTHFIELD DRIVE WEST, WATERLOO		Date: Apr. 2, 2025 Rev. 1	Figure No. **34**
PREDICTED OPOR SOUND LEVELS – STATIONARY SOURCES – HEFFNER CABINETRY & WOODWORKING, 145 NORTHFIELD DRIVE WEST – DAYTIME		Project No. 241.030968.00001	SLR

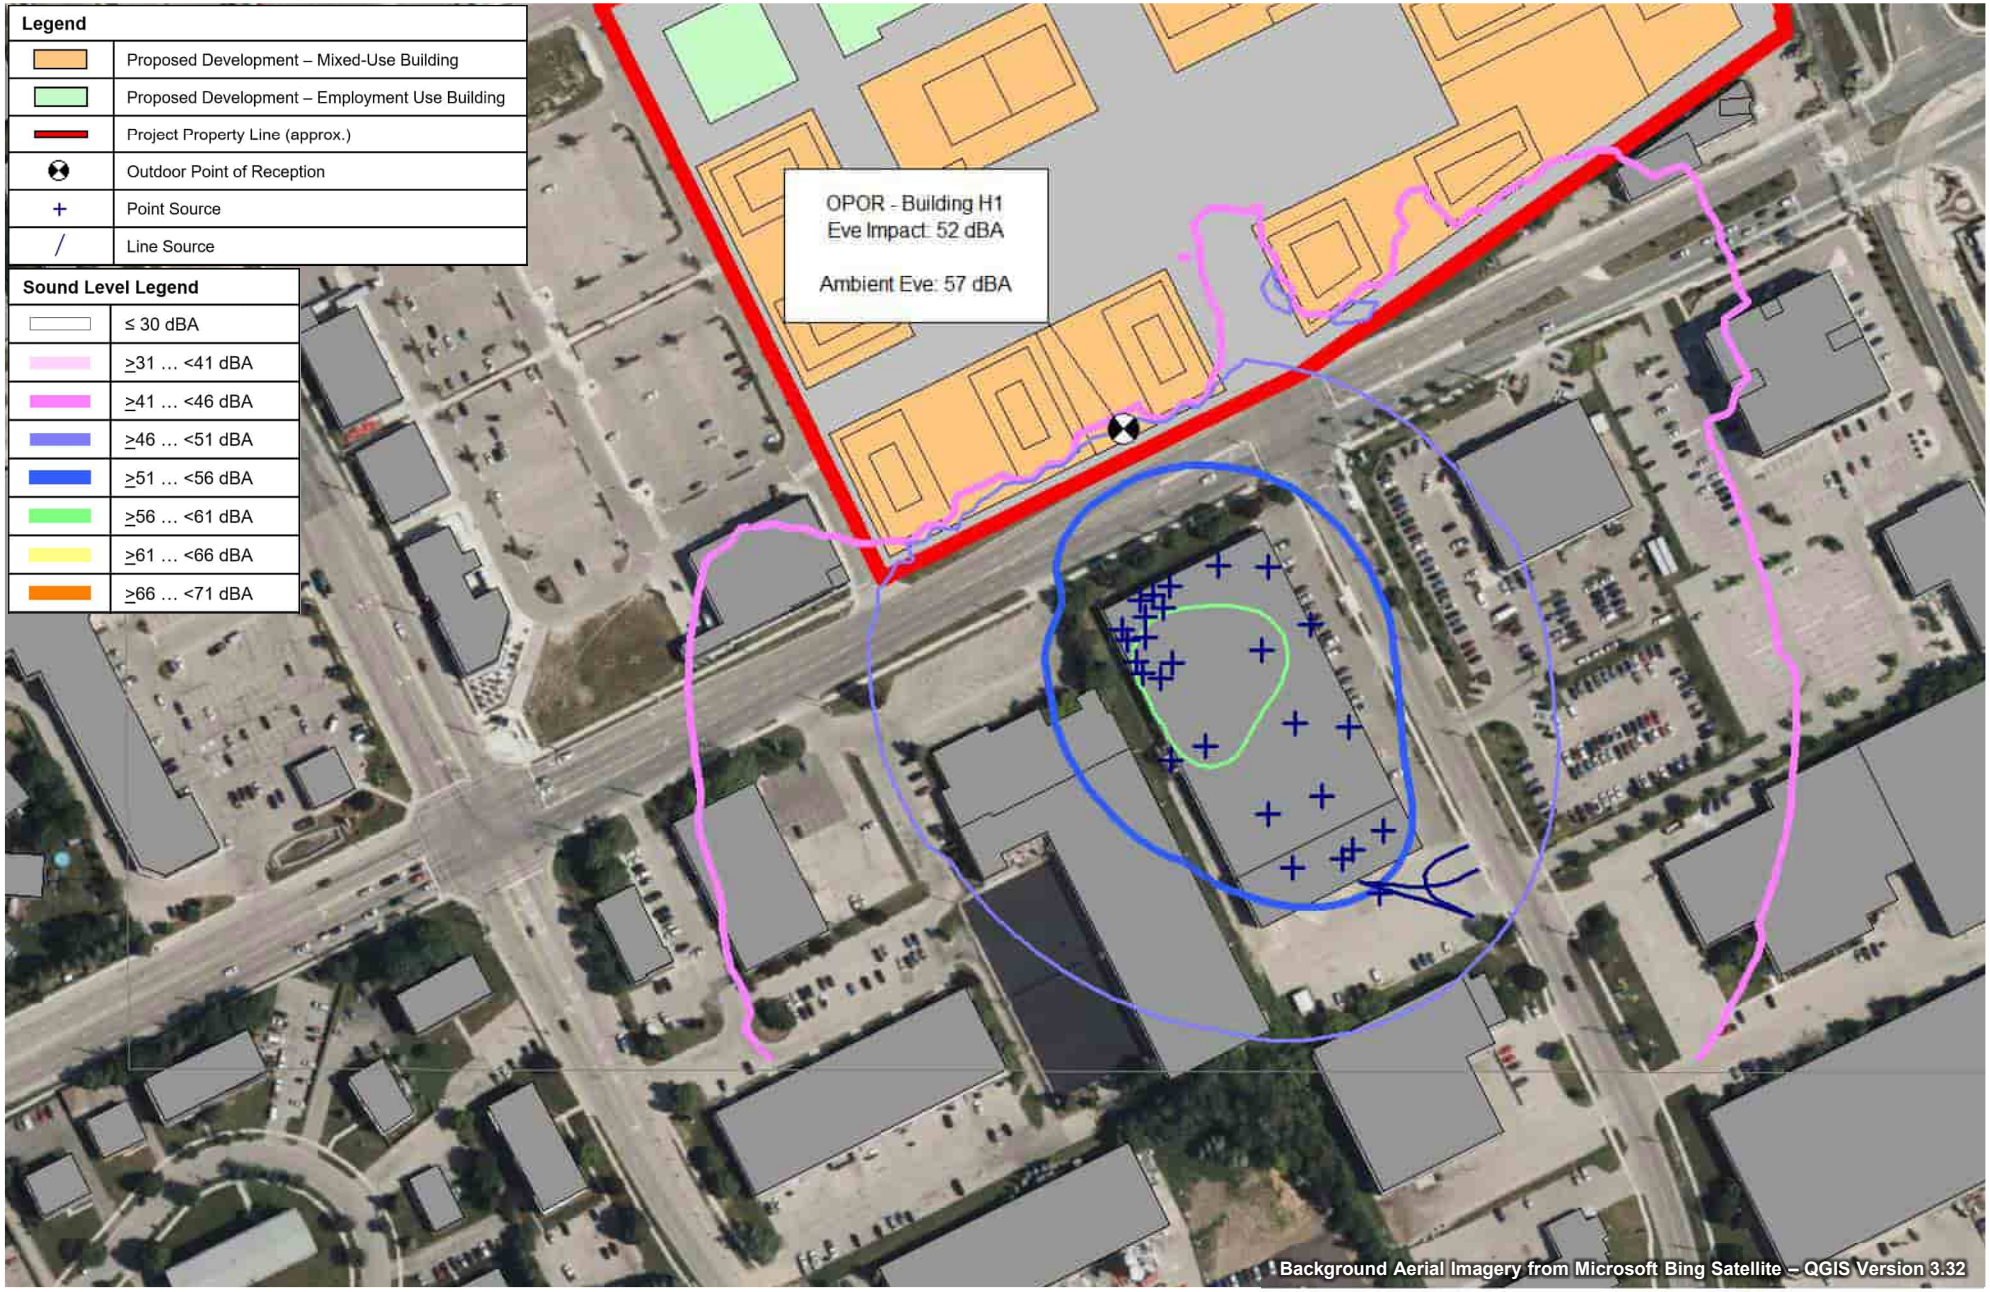

FORGESTONE CAPITAL MANAGEMENT L.P.	True North	Scale: 1:2,500	METRES
170 NORTHFIELD DRIVE WEST, WATERLOO		Date: Apr. 2, 2025 Rev. 1	Figure No. **35**
PREDICTED OPOR SOUND LEVELS – STATIONARY SOURCES – HEFFNER CABINETRY & WOODWORKING, 145 NORTHFIELD DRIVE WEST – EVENING		Project No. 241.030968.00001	SLR

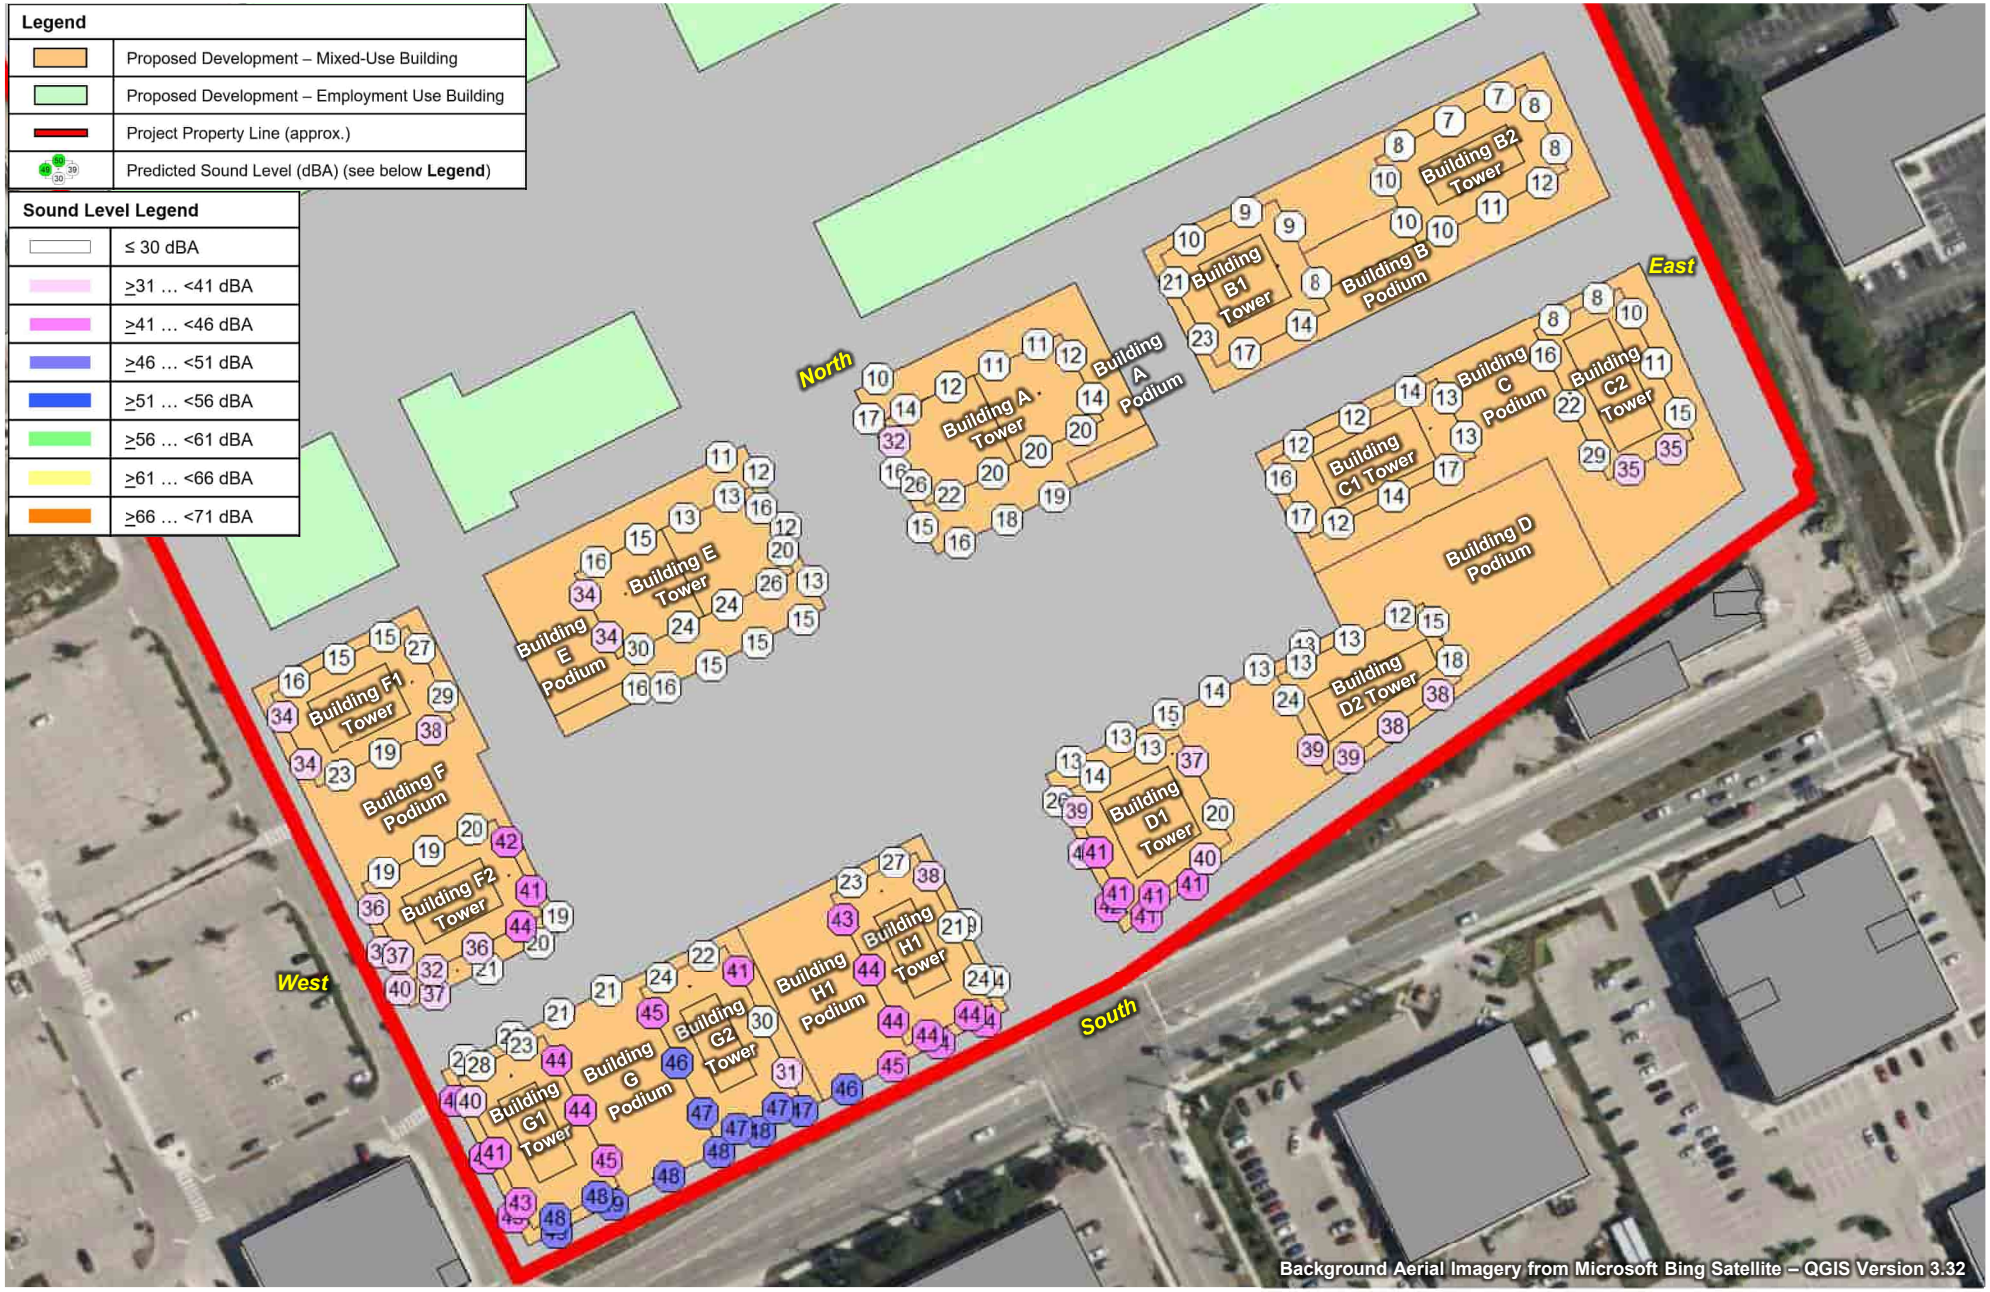


FORGESTONE CAPITAL MANAGEMENT L.P.	True North	Scale: 1:1,750	METRES
170 NORTHFIELD DRIVE WEST, WATERLOO		Date: Apr. 2, 2025 Rev. 1	Figure No. **36**
PREDICTED FAÇADE SOUND LEVELS – STATIONARY SOURCES – GREYSTONE CLUB, 155 NORTHFIELD DRIVE WEST – DAYTIME/EVENING		Project No. 241.030968.00001	SLR

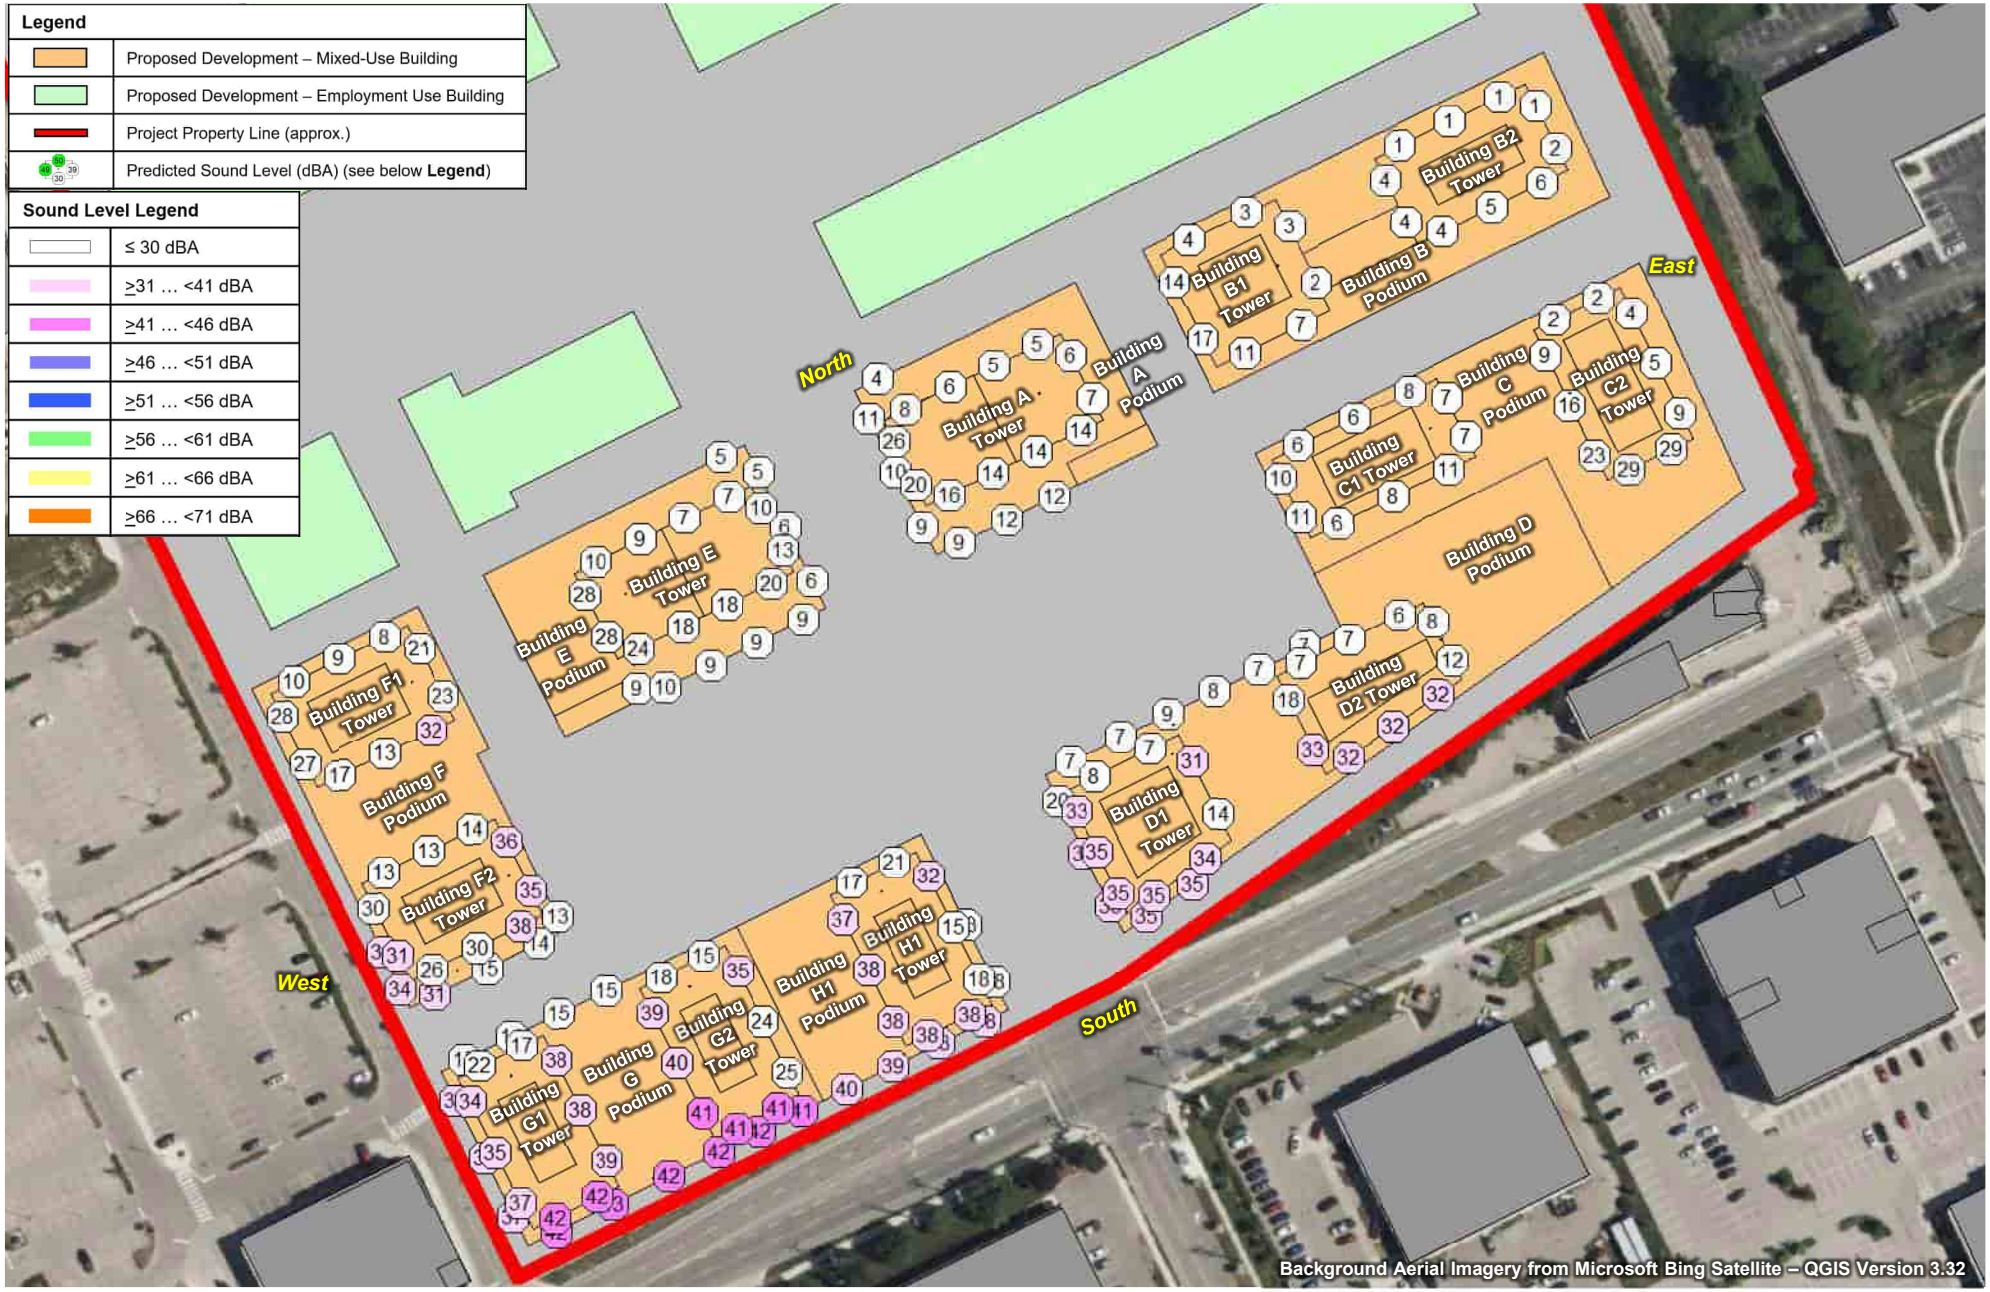


FORGESTONE CAPITAL MANAGEMENT L.P.	True North	Scale: 1:1,750	METRES
170 NORTHFIELD DRIVE WEST, WATERLOO		Date: Apr. 2, 2025 Rev. 1	Figure No. **37**
PREDICTED FAÇADE SOUND LEVELS – STATIONARY SOURCES – GREYSTONE CLUB, 155 NORTHFIELD DRIVE WEST – NIGHT-TIME		Project No. 241.030968.00001	

SLR

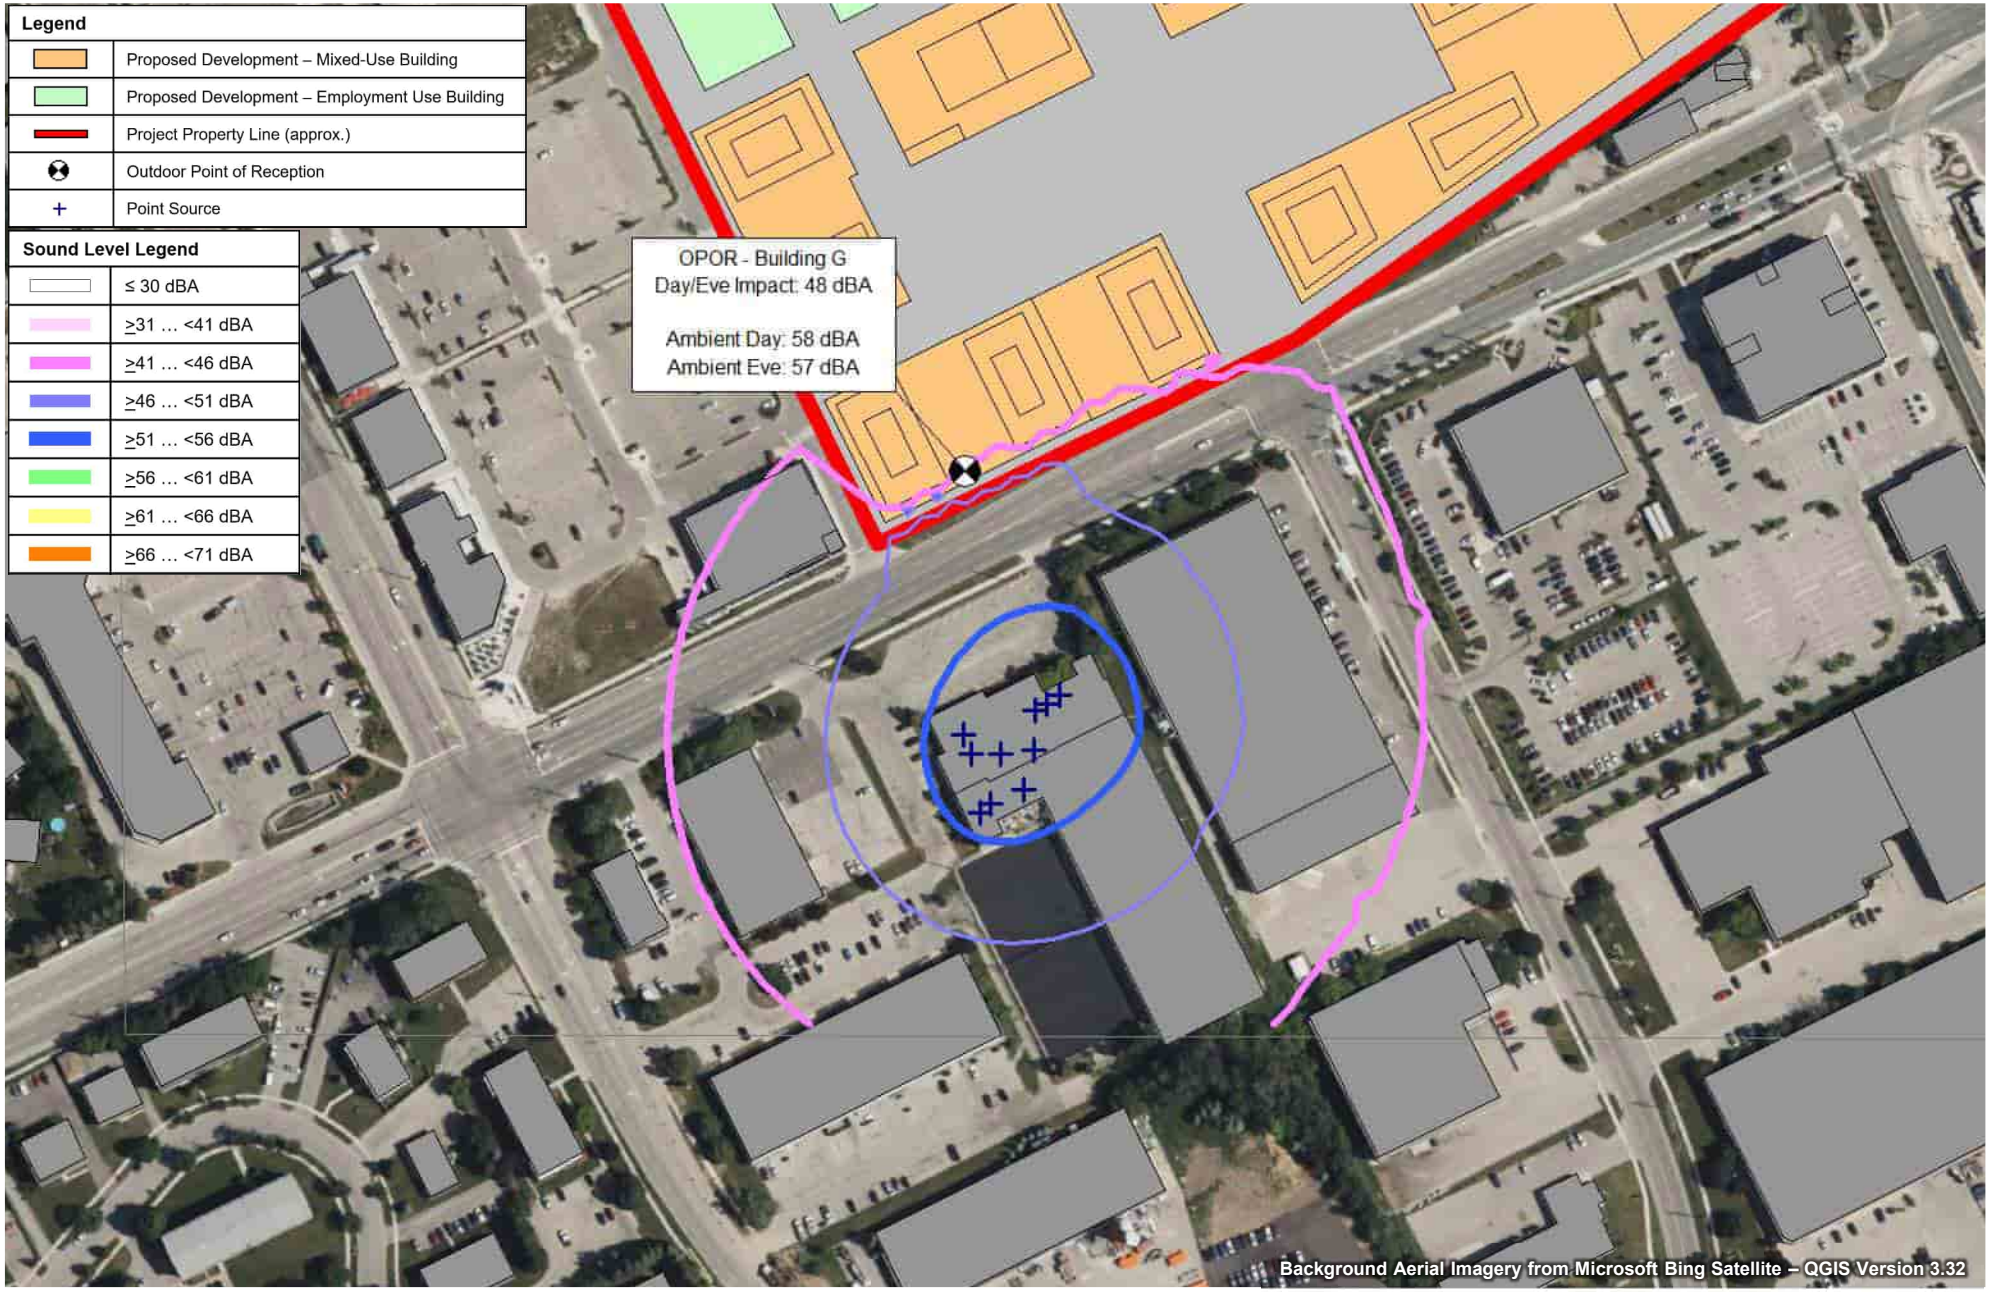


FORGESTONE CAPITAL MANAGEMENT L.P.	True North	Scale: 1:2,500	METRES
170 NORTHFIELD DRIVE WEST, WATERLOO		Date: Apr. 2, 2025 Rev. 1	Figure No. **38**
PREDICTED OPOR SOUND LEVELS – STATIONARY SOURCES – GREYSTONE CLUB, 155 NORTHFIELD DRIVE WEST – DAYTIME/EVENING		Project No. 241.030968.00001	SLR

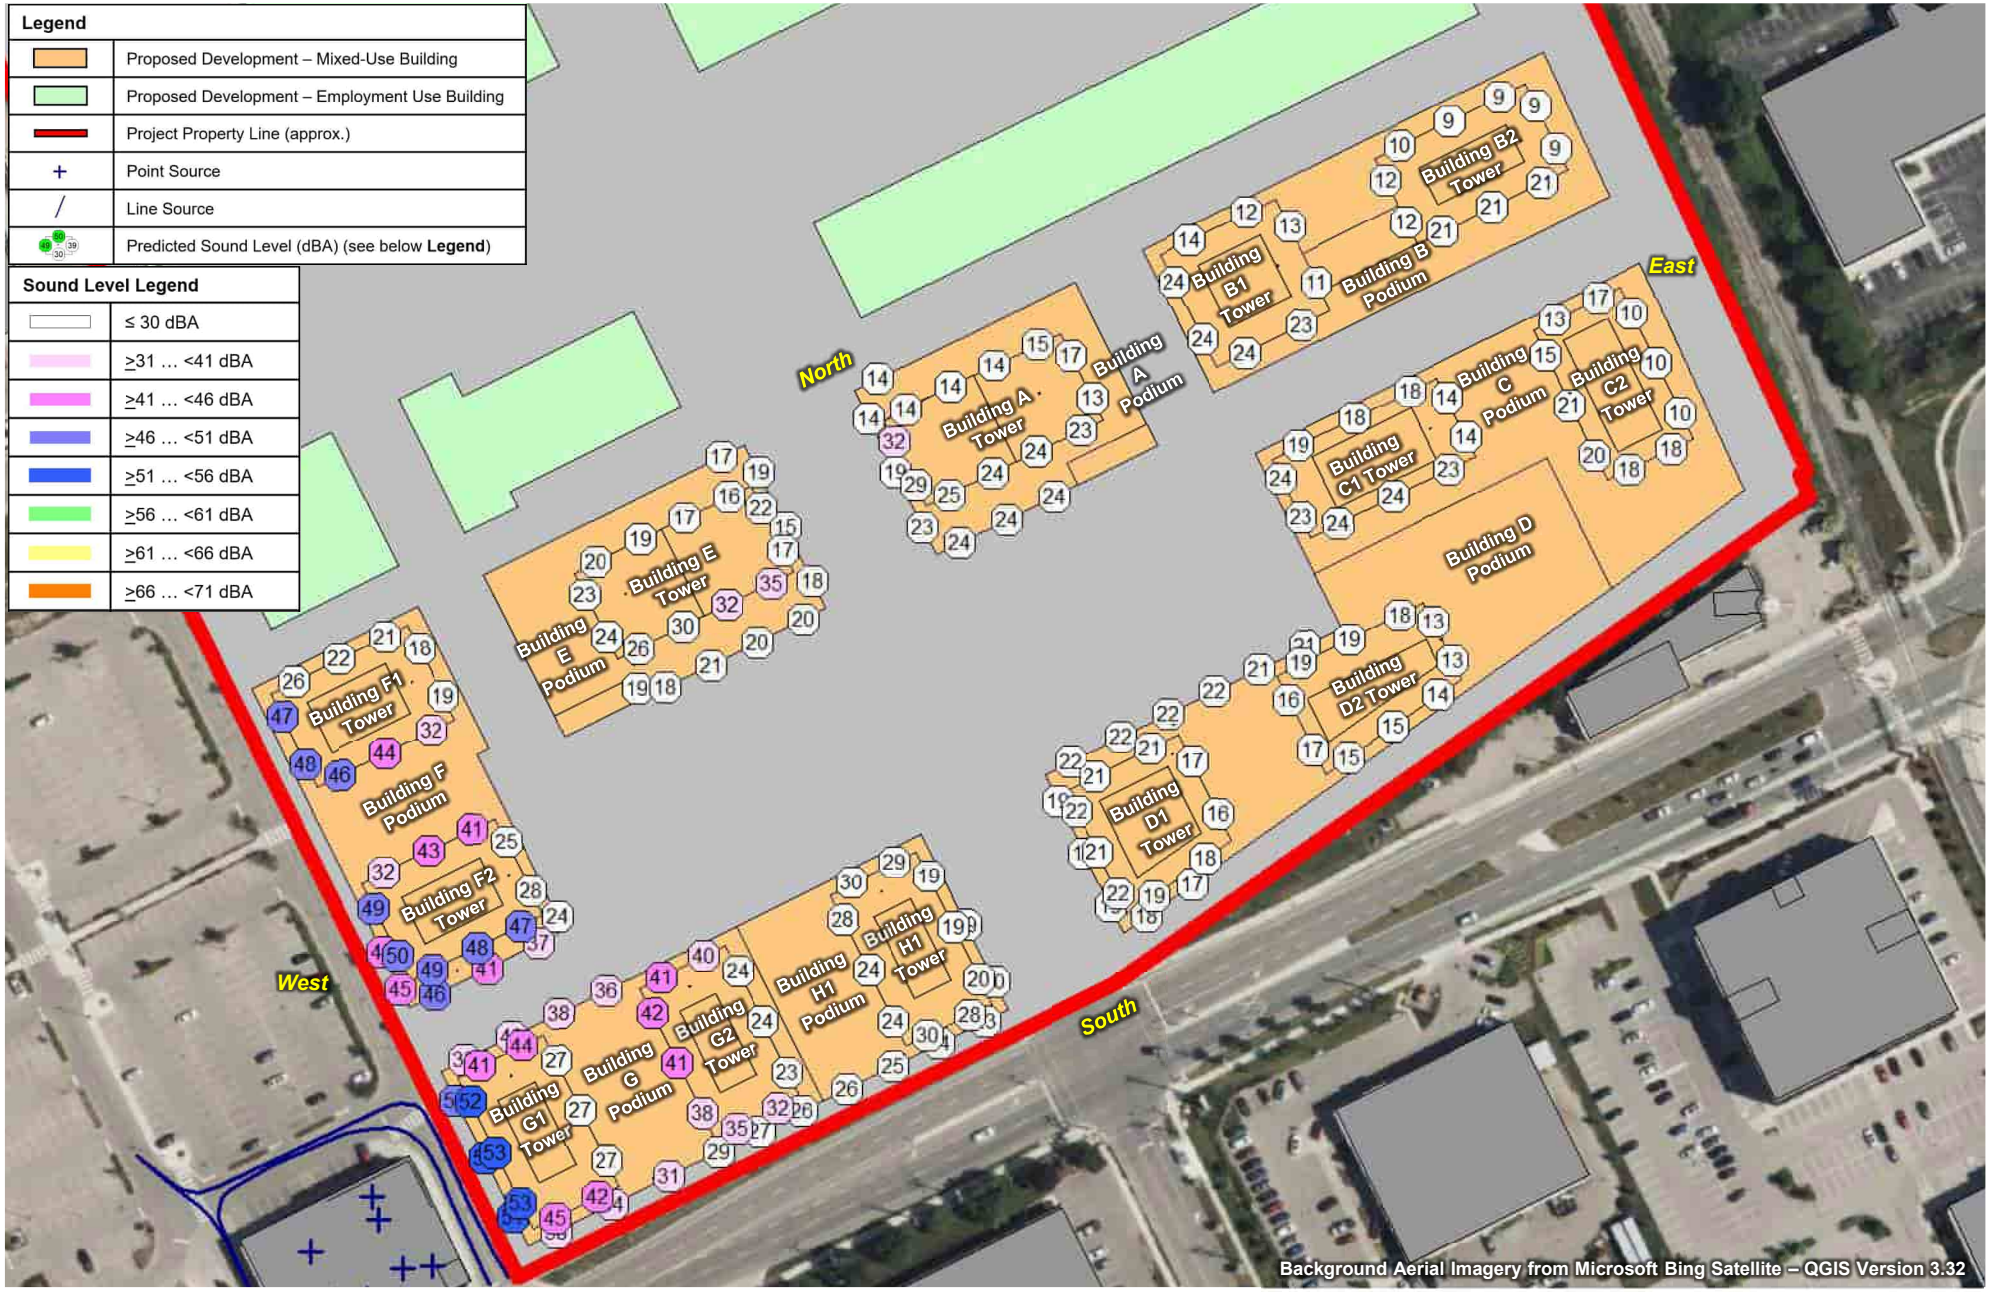


FORGESTONE CAPITAL MANAGEMENT L.P.	True North	Scale: 1:1,750	METRES
170 NORTHFIELD DRIVE WEST, WATERLOO		Date: Apr. 2, 2025 Rev. 1	Figure No. **39**
PREDICTED FAÇADE SOUND LEVELS – STATIONARY SOURCES – SHOPPERS DRUG MART, 190 NORTHFIELD DRIVE WEST – DAYTIME		Project No. 241.030968.00001	

SLR

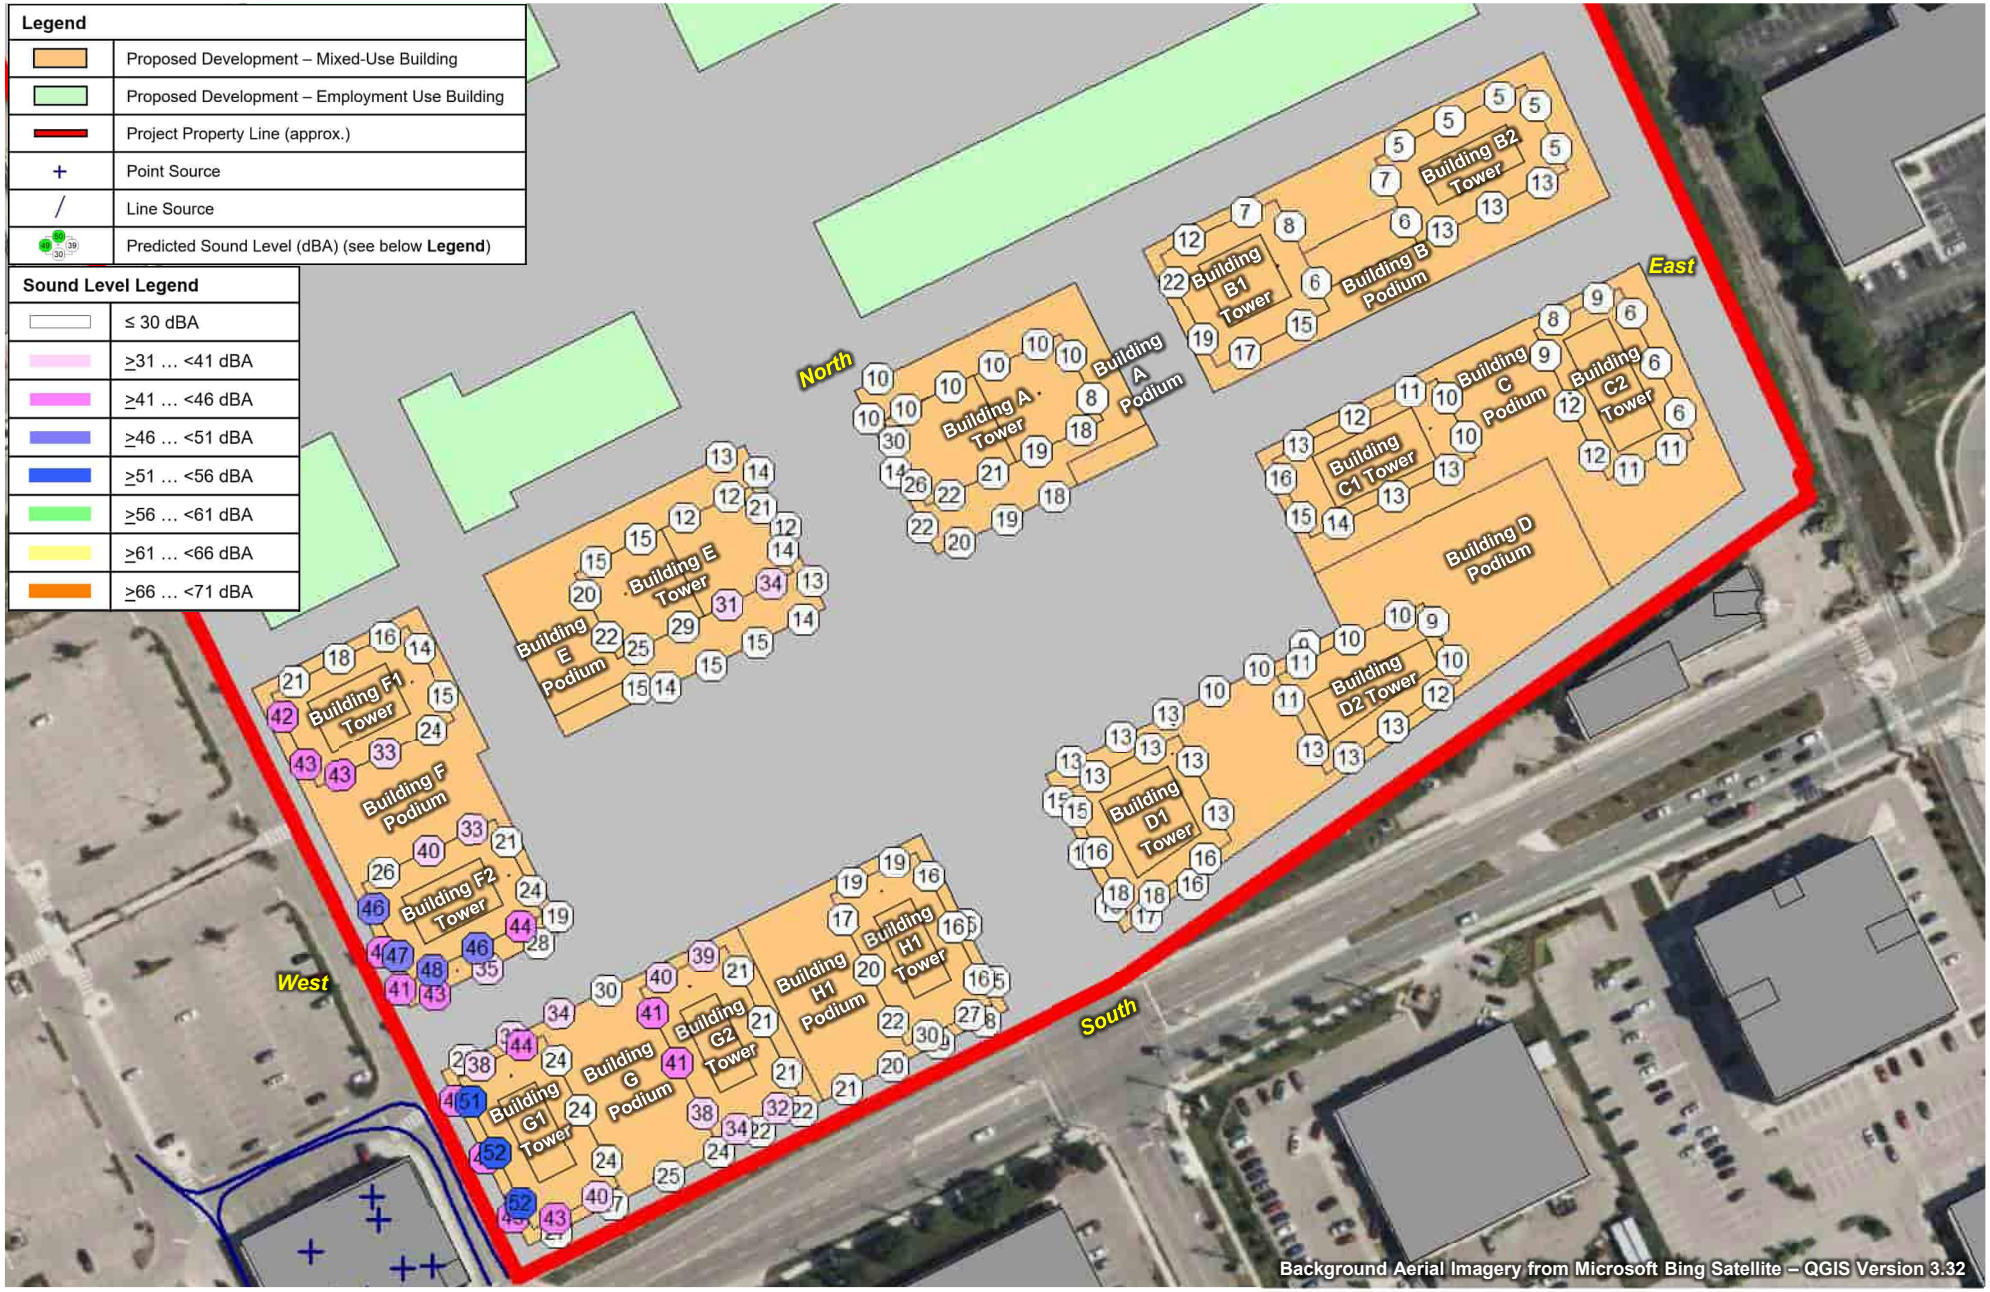


FORGESTONE CAPITAL MANAGEMENT L.P.	True North	Scale: 1:1,750	METRES
170 NORTHFIELD DRIVE WEST, WATERLOO		Date: Apr. 2, 2025 Rev. 1	Figure No. **40**
PREDICTED FAÇADE SOUND LEVELS – STATIONARY SOURCES – SHOPPERS DRUG MART, 190 NORTHFIELD DRIVE WEST – EVENING		Project No. 241.030968.00001	

SLR

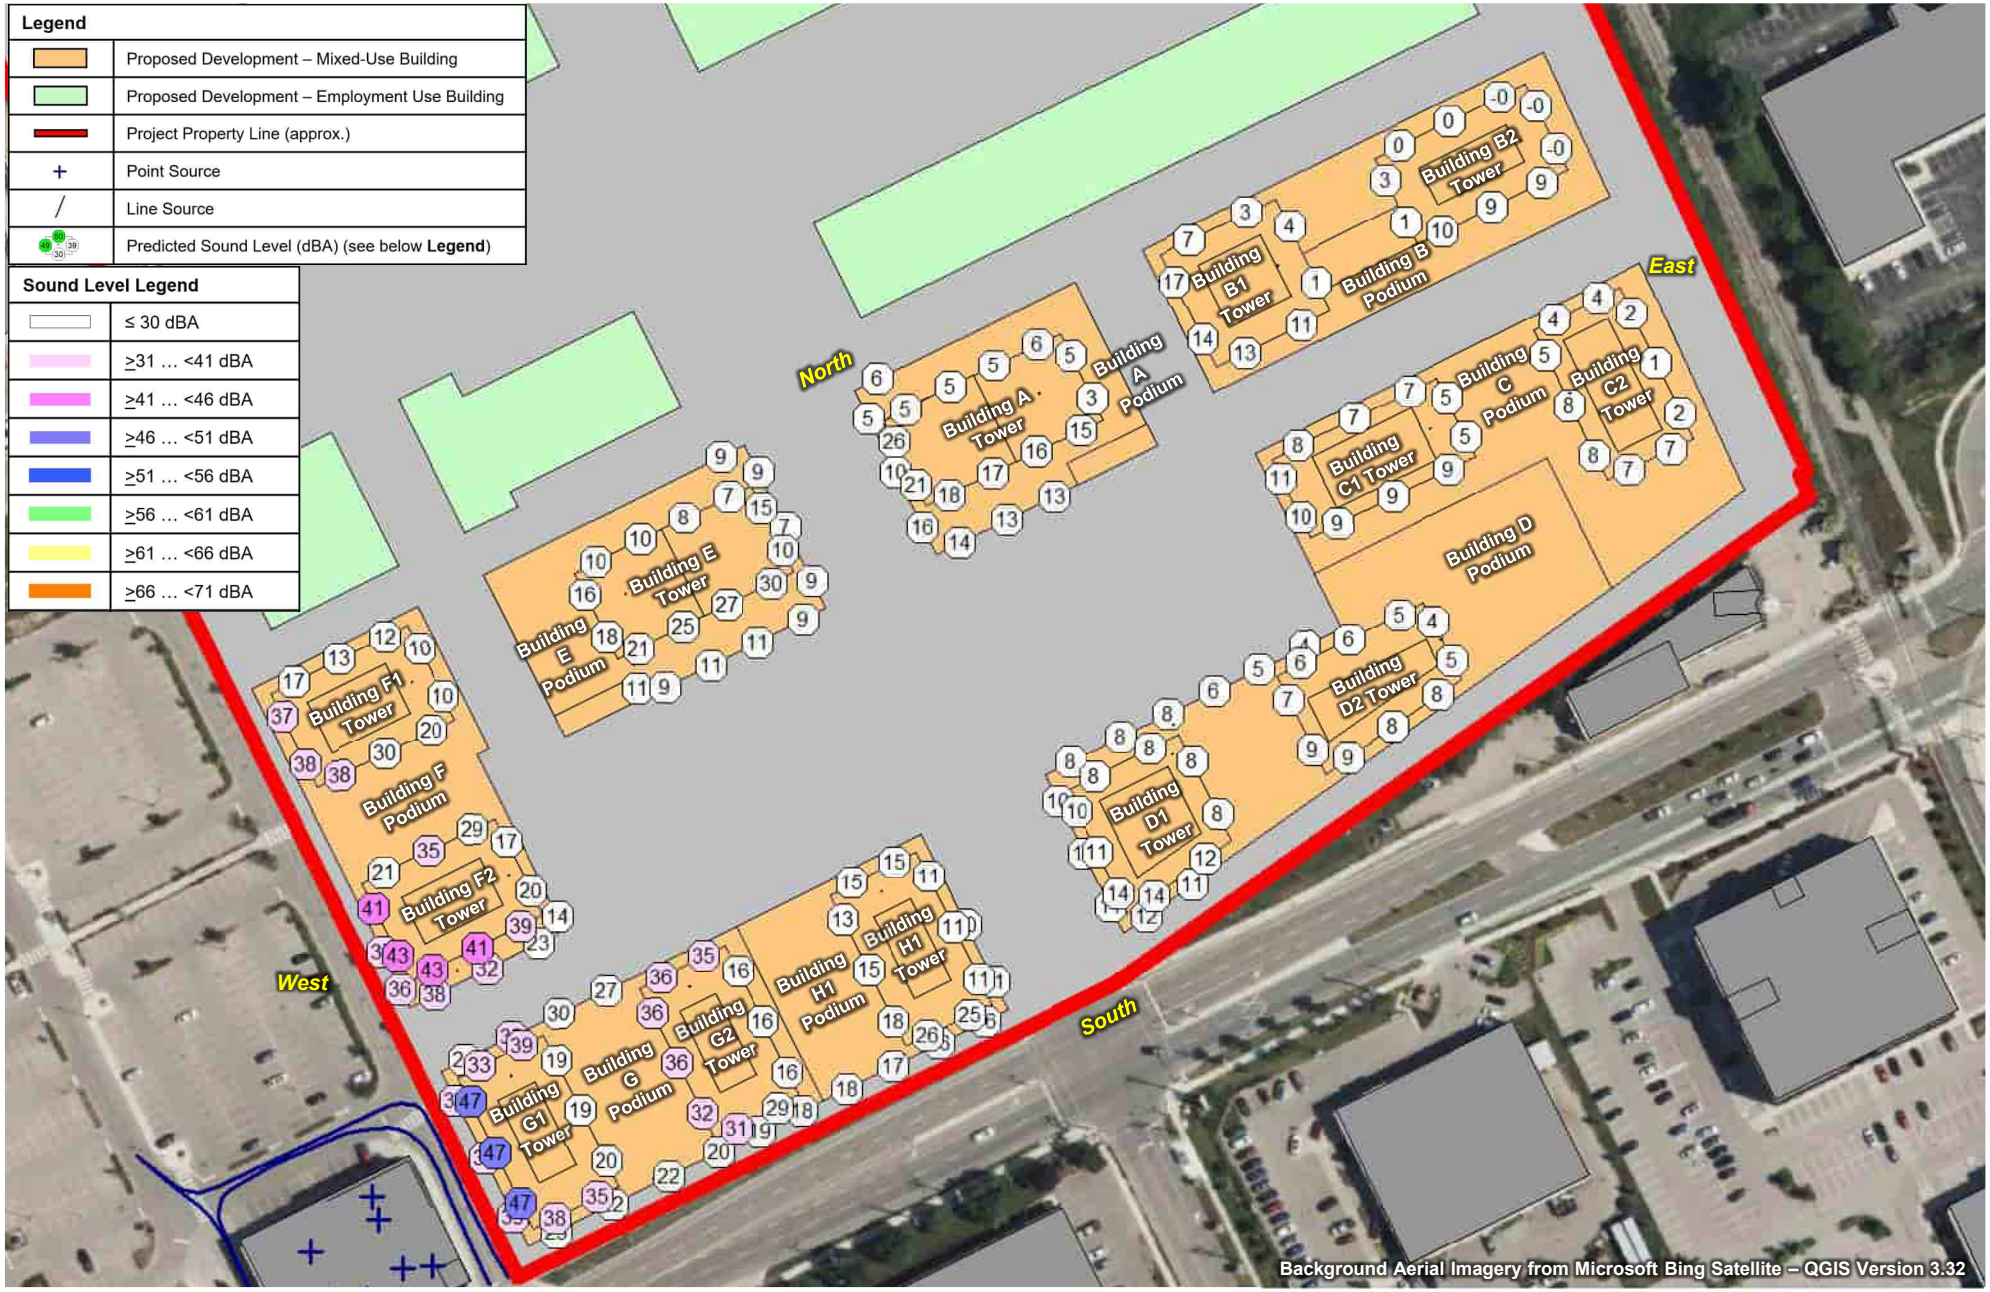


FORGESTONE CAPITAL MANAGEMENT L.P.	True North	Scale: 1:1,750	METRES
170 NORTHFIELD DRIVE WEST, WATERLOO		Date: Apr. 2, 2025 Rev. 1	Figure No. **41**
PREDICTED FAÇADE SOUND LEVELS – STATIONARY SOURCES – SHOPPERS DRUG MART, 190 NORTHFIELD DRIVE WEST – NIGHT-TIME		Project No. 241.030968.00001	

SLR

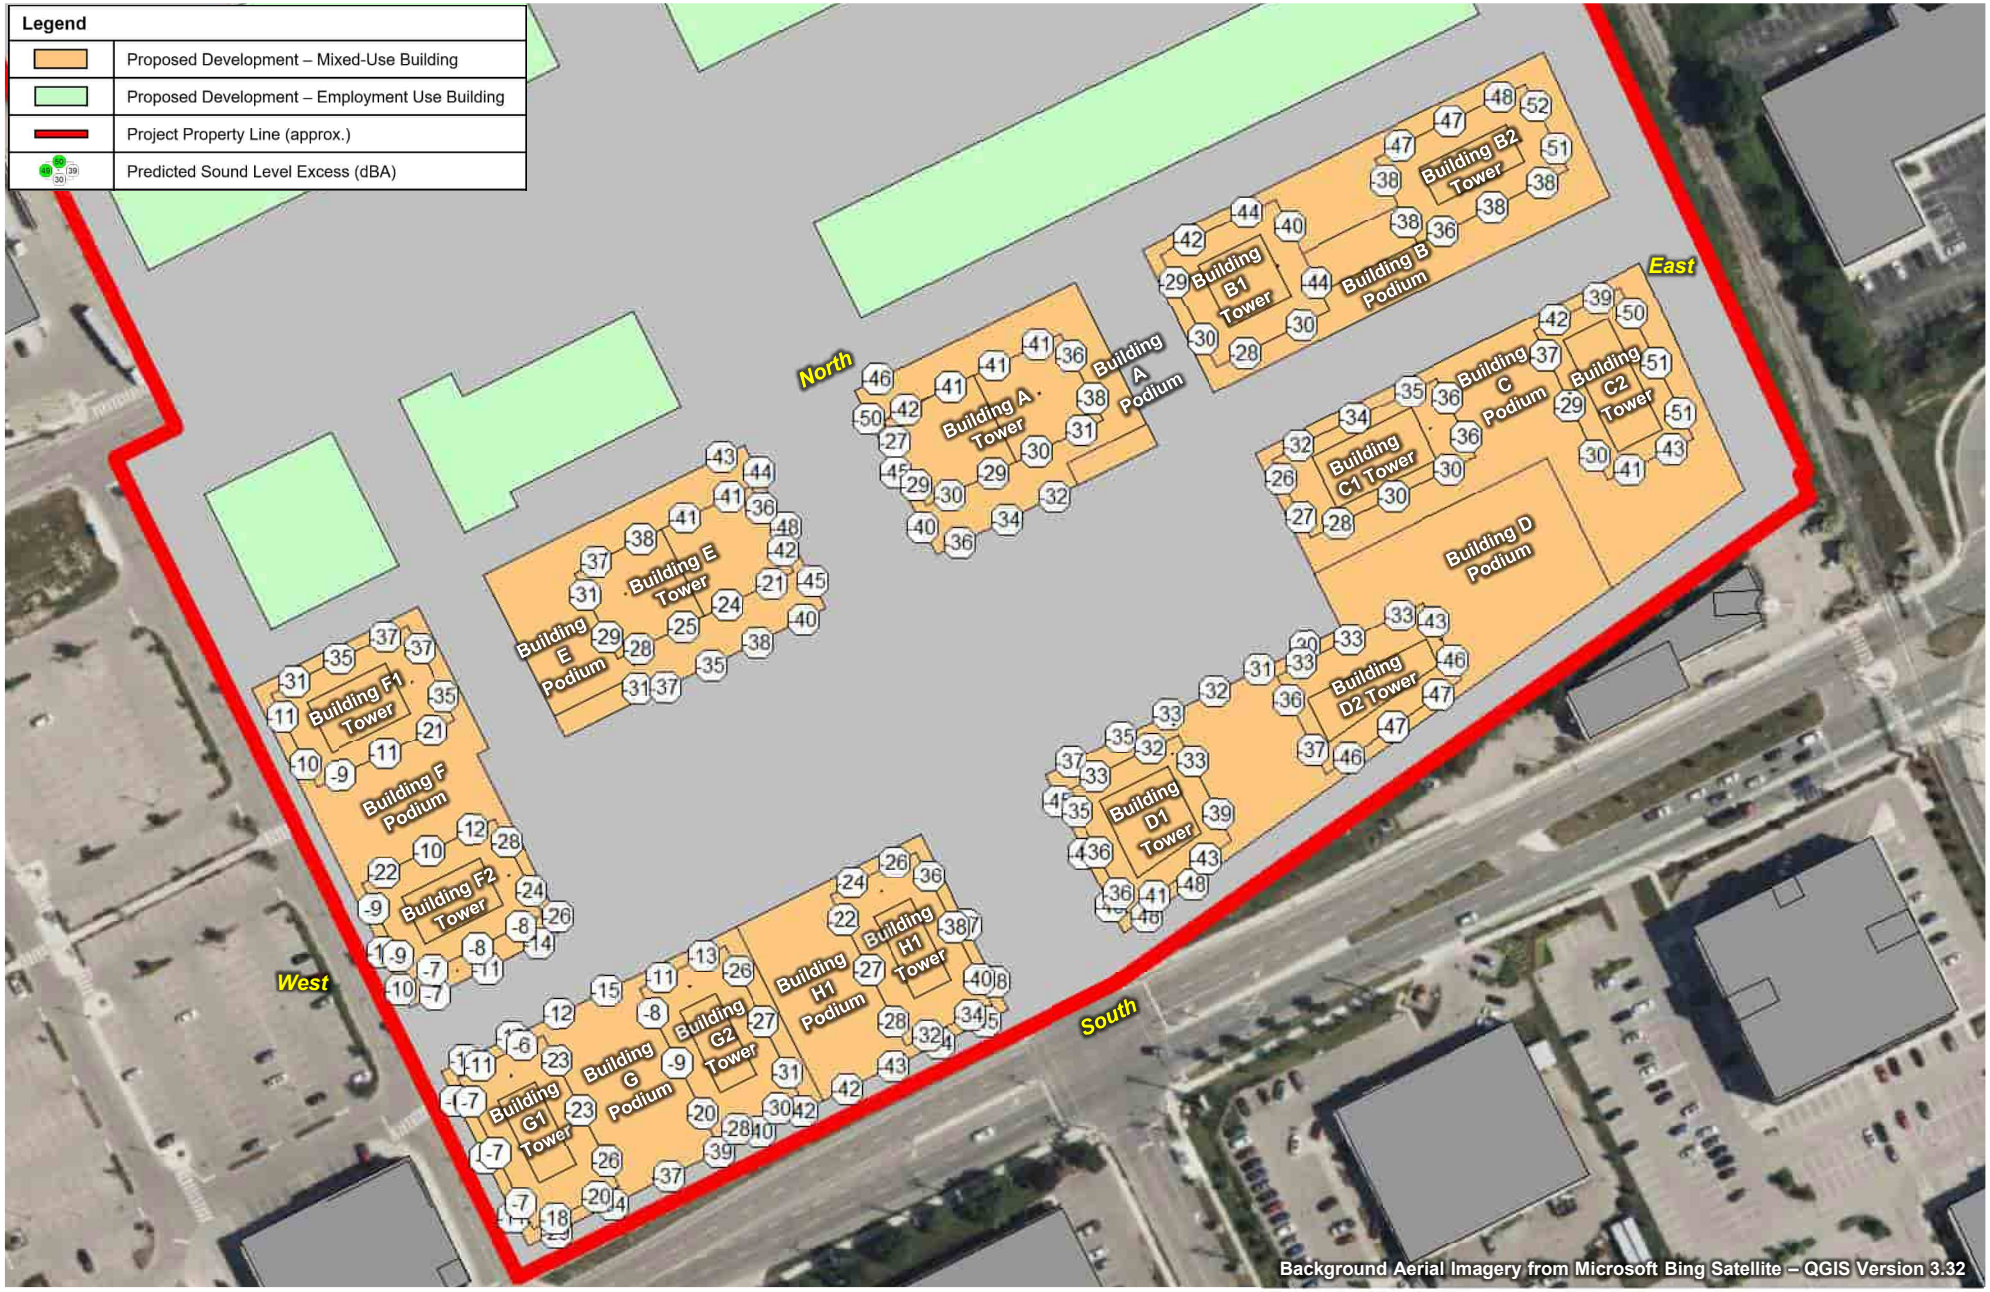


FORGESTONE CAPITAL MANAGEMENT L.P.	True North	Scale: 1:1,750	METRES
170 NORTHFIELD DRIVE WEST, WATERLOO		Date: Apr. 2, 2025 Rev. 1	Figure No. **42**
PREDICTED FAÇADE SOUND LEVEL EXCESSES – STATIONARY SOURCES – SHOPPERS DRUG MART, 190 NORTHFIELD DRIVE WEST – DAYTIME		Project No. 241.030968.00001	

SLR

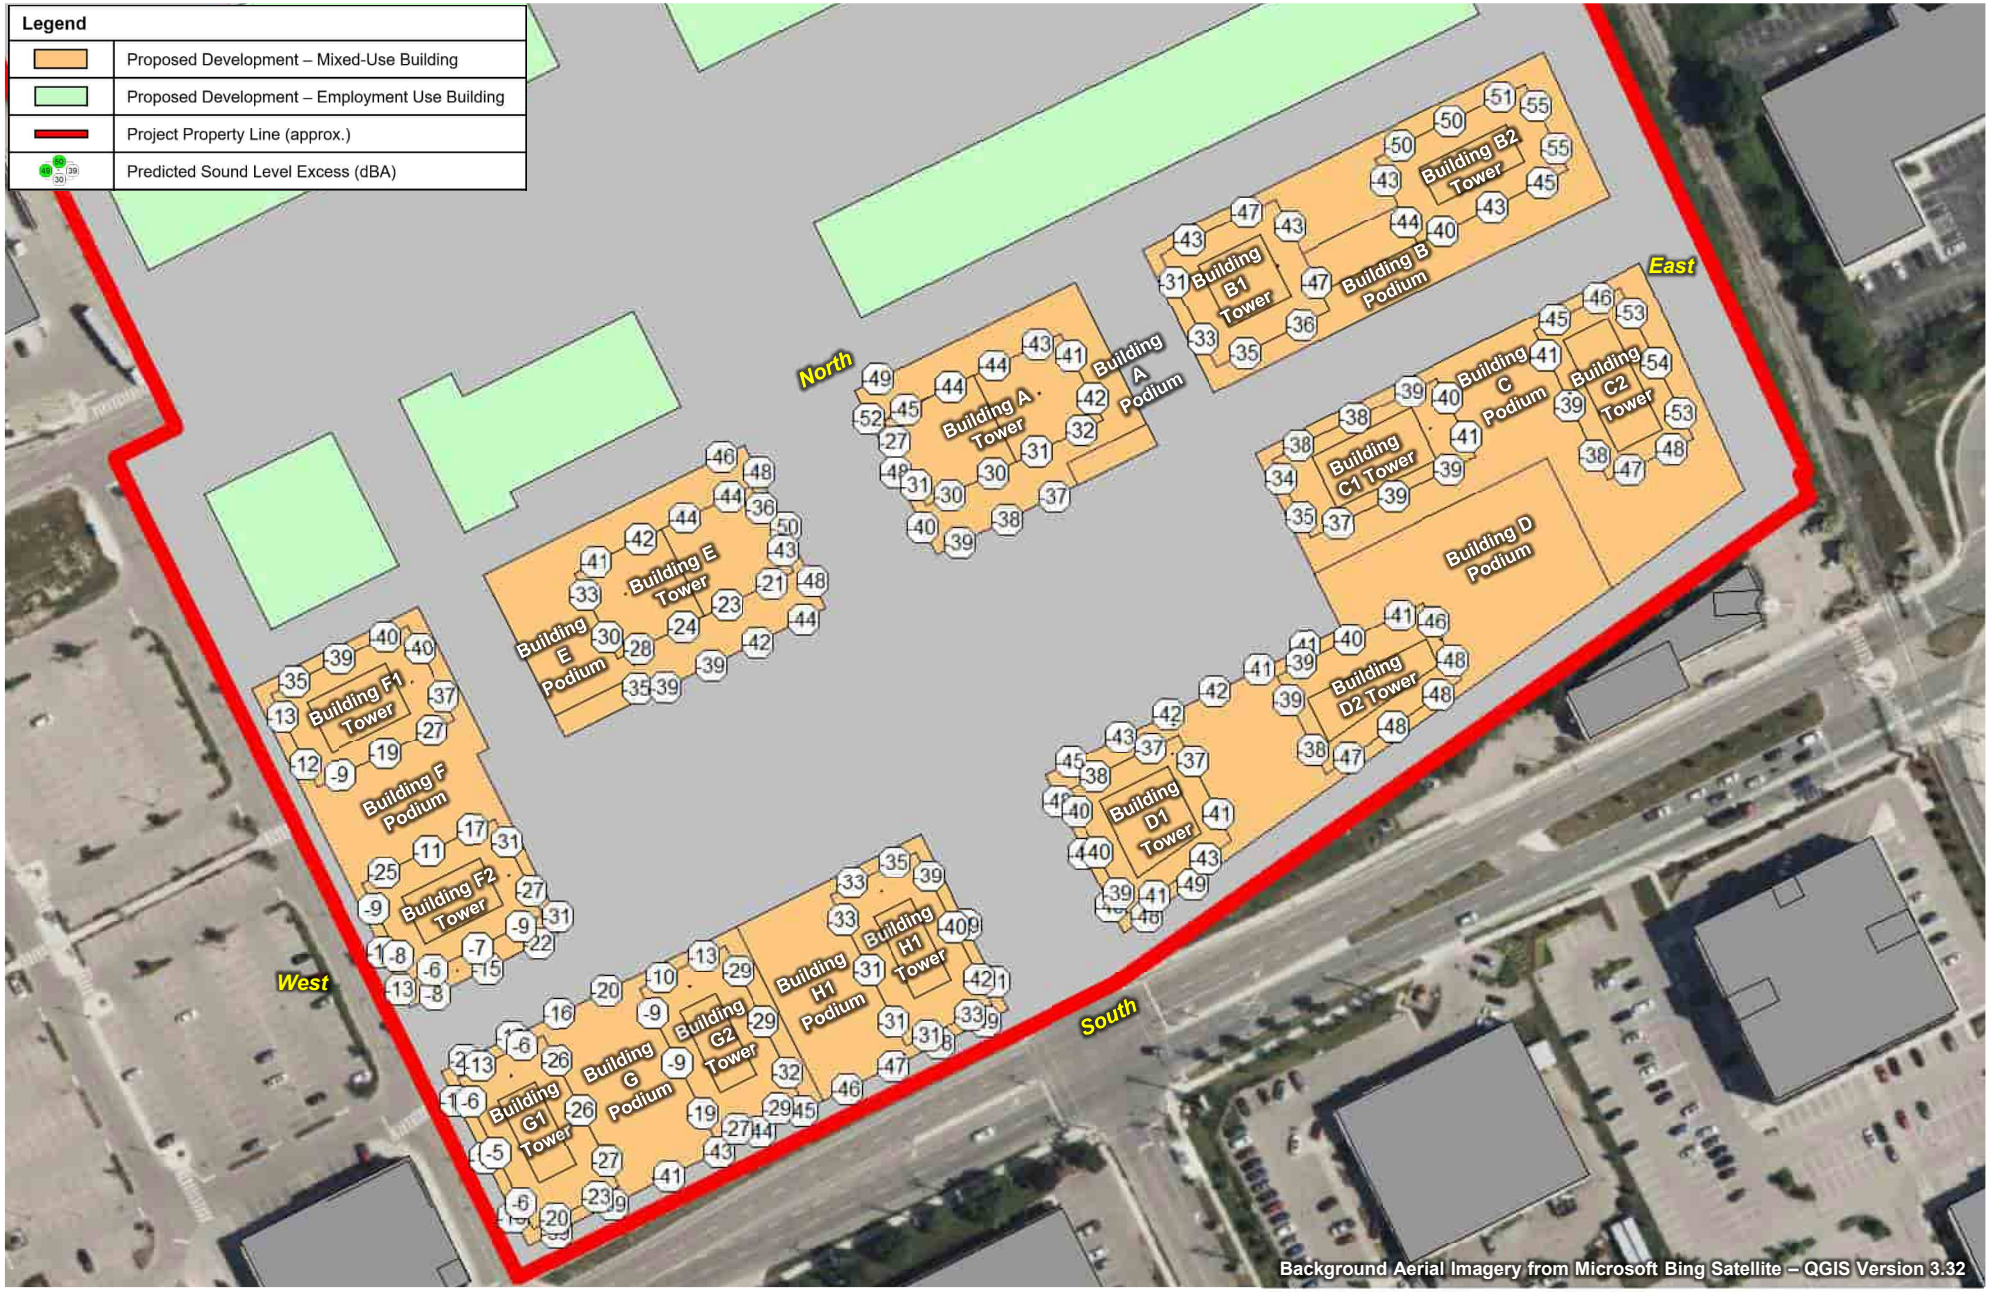


FORGESTONE CAPITAL MANAGEMENT L.P.	True North	Scale: 1:1,750	METRES
170 NORTHFIELD DRIVE WEST, WATERLOO		Date: Apr. 2, 2025 Rev. 1	Figure No. **43**
PREDICTED FAÇADE SOUND LEVEL EXCESSES – STATIONARY SOURCES – SHOPPERS DRUG MART, 190 NORTHFIELD DRIVE WEST – EVENING		Project No. 241.030968.00001	SLR

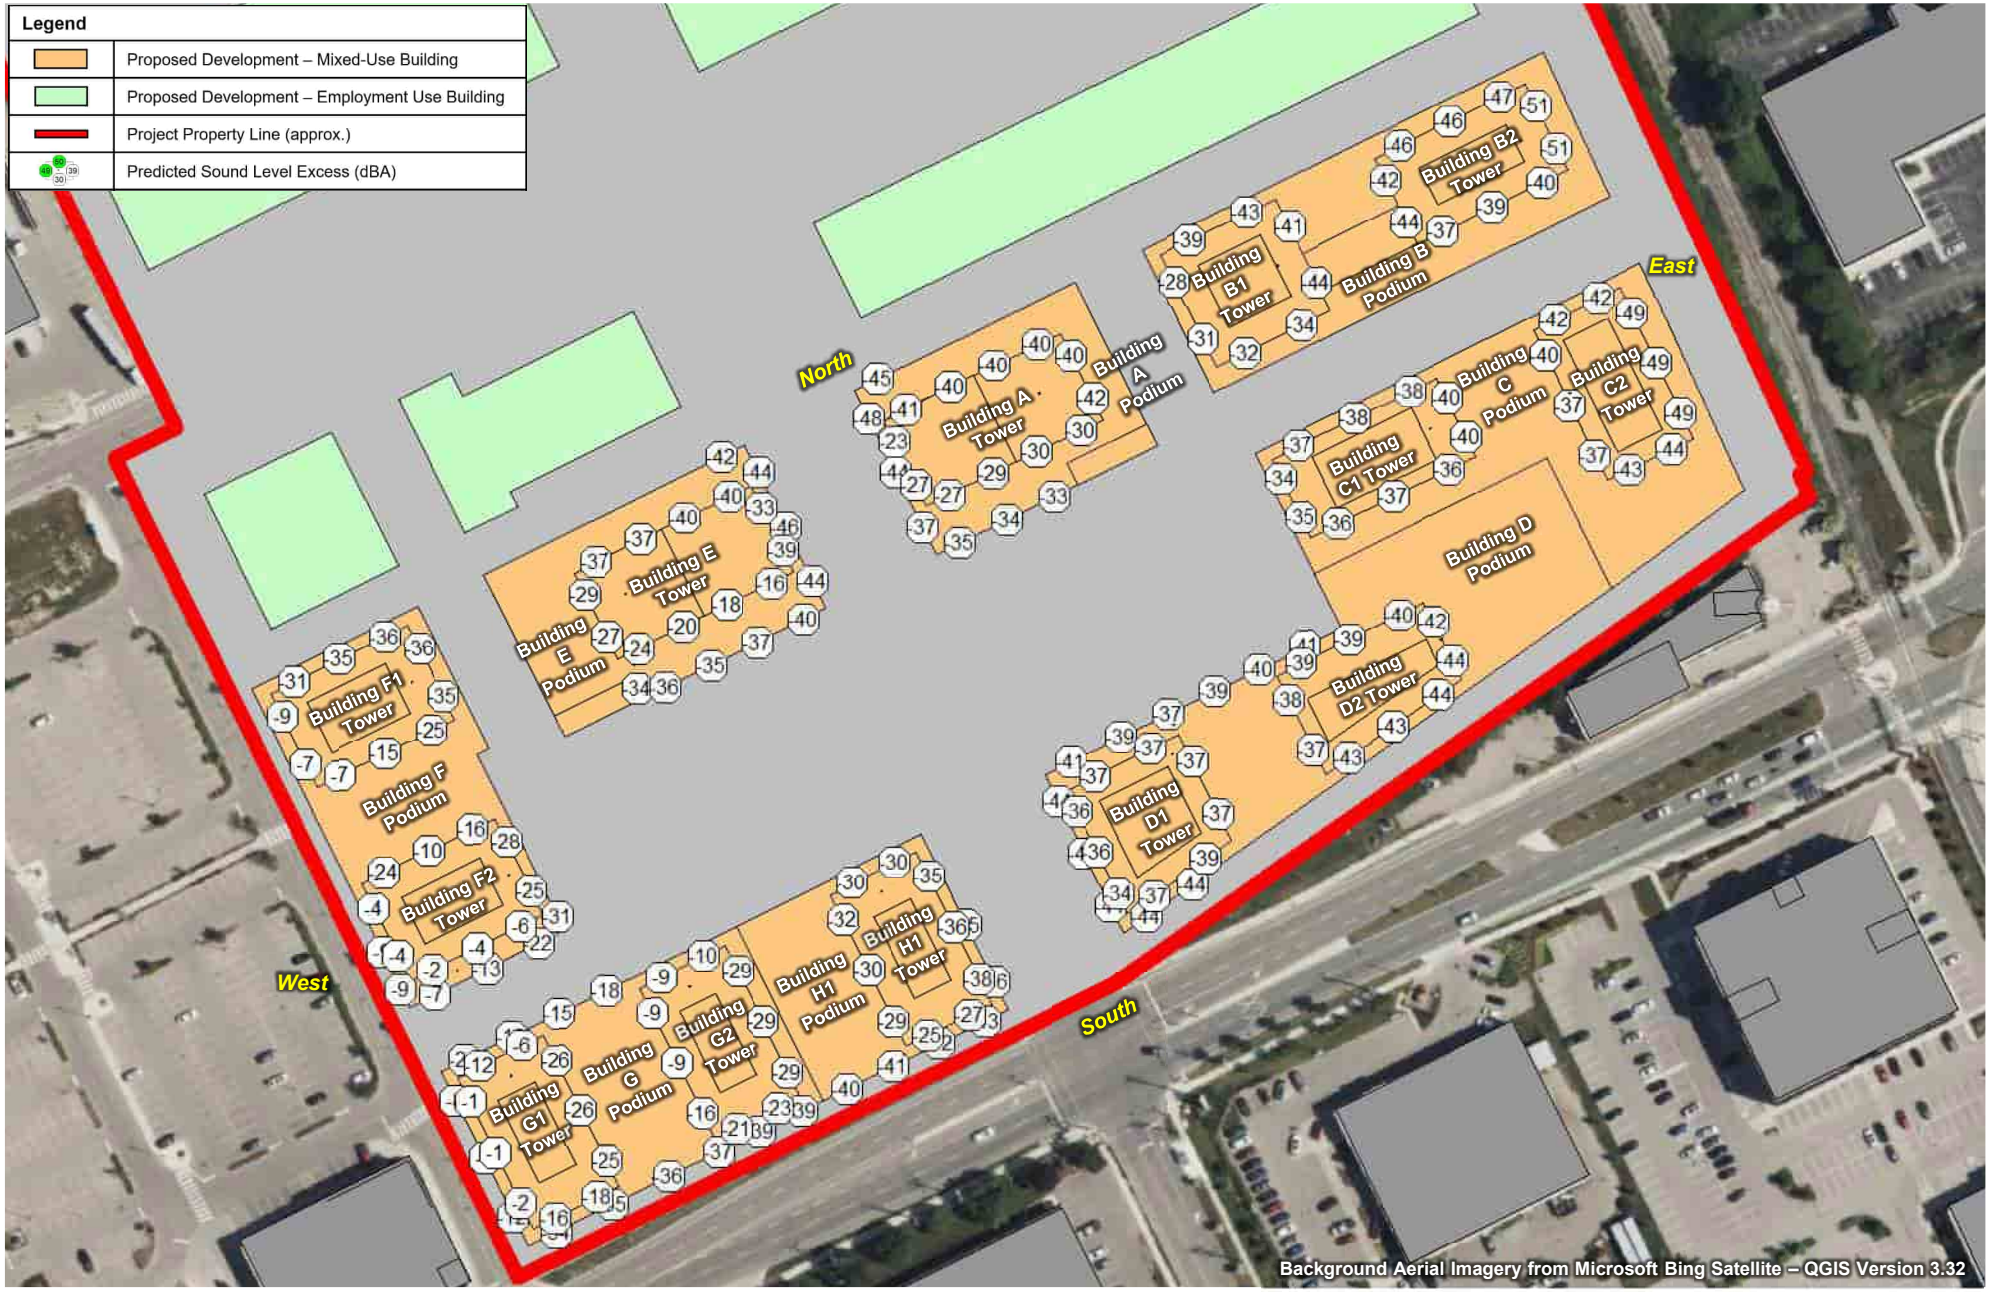


FORGESTONE CAPITAL MANAGEMENT L.P.	True North	Scale: 1:1,750	METRES
170 NORTHFIELD DRIVE WEST, WATERLOO		Date: Apr. 2, 2025 Rev. 1	Figure No. **44**
PREDICTED FAÇADE SOUND LEVEL EXCESSES – STATIONARY SOURCES – SHOPPERS DRUG MART, 190 NORTHFIELD DRIVE WEST – NIGHT-TIME		Project No. 241.030968.00001	


SLR

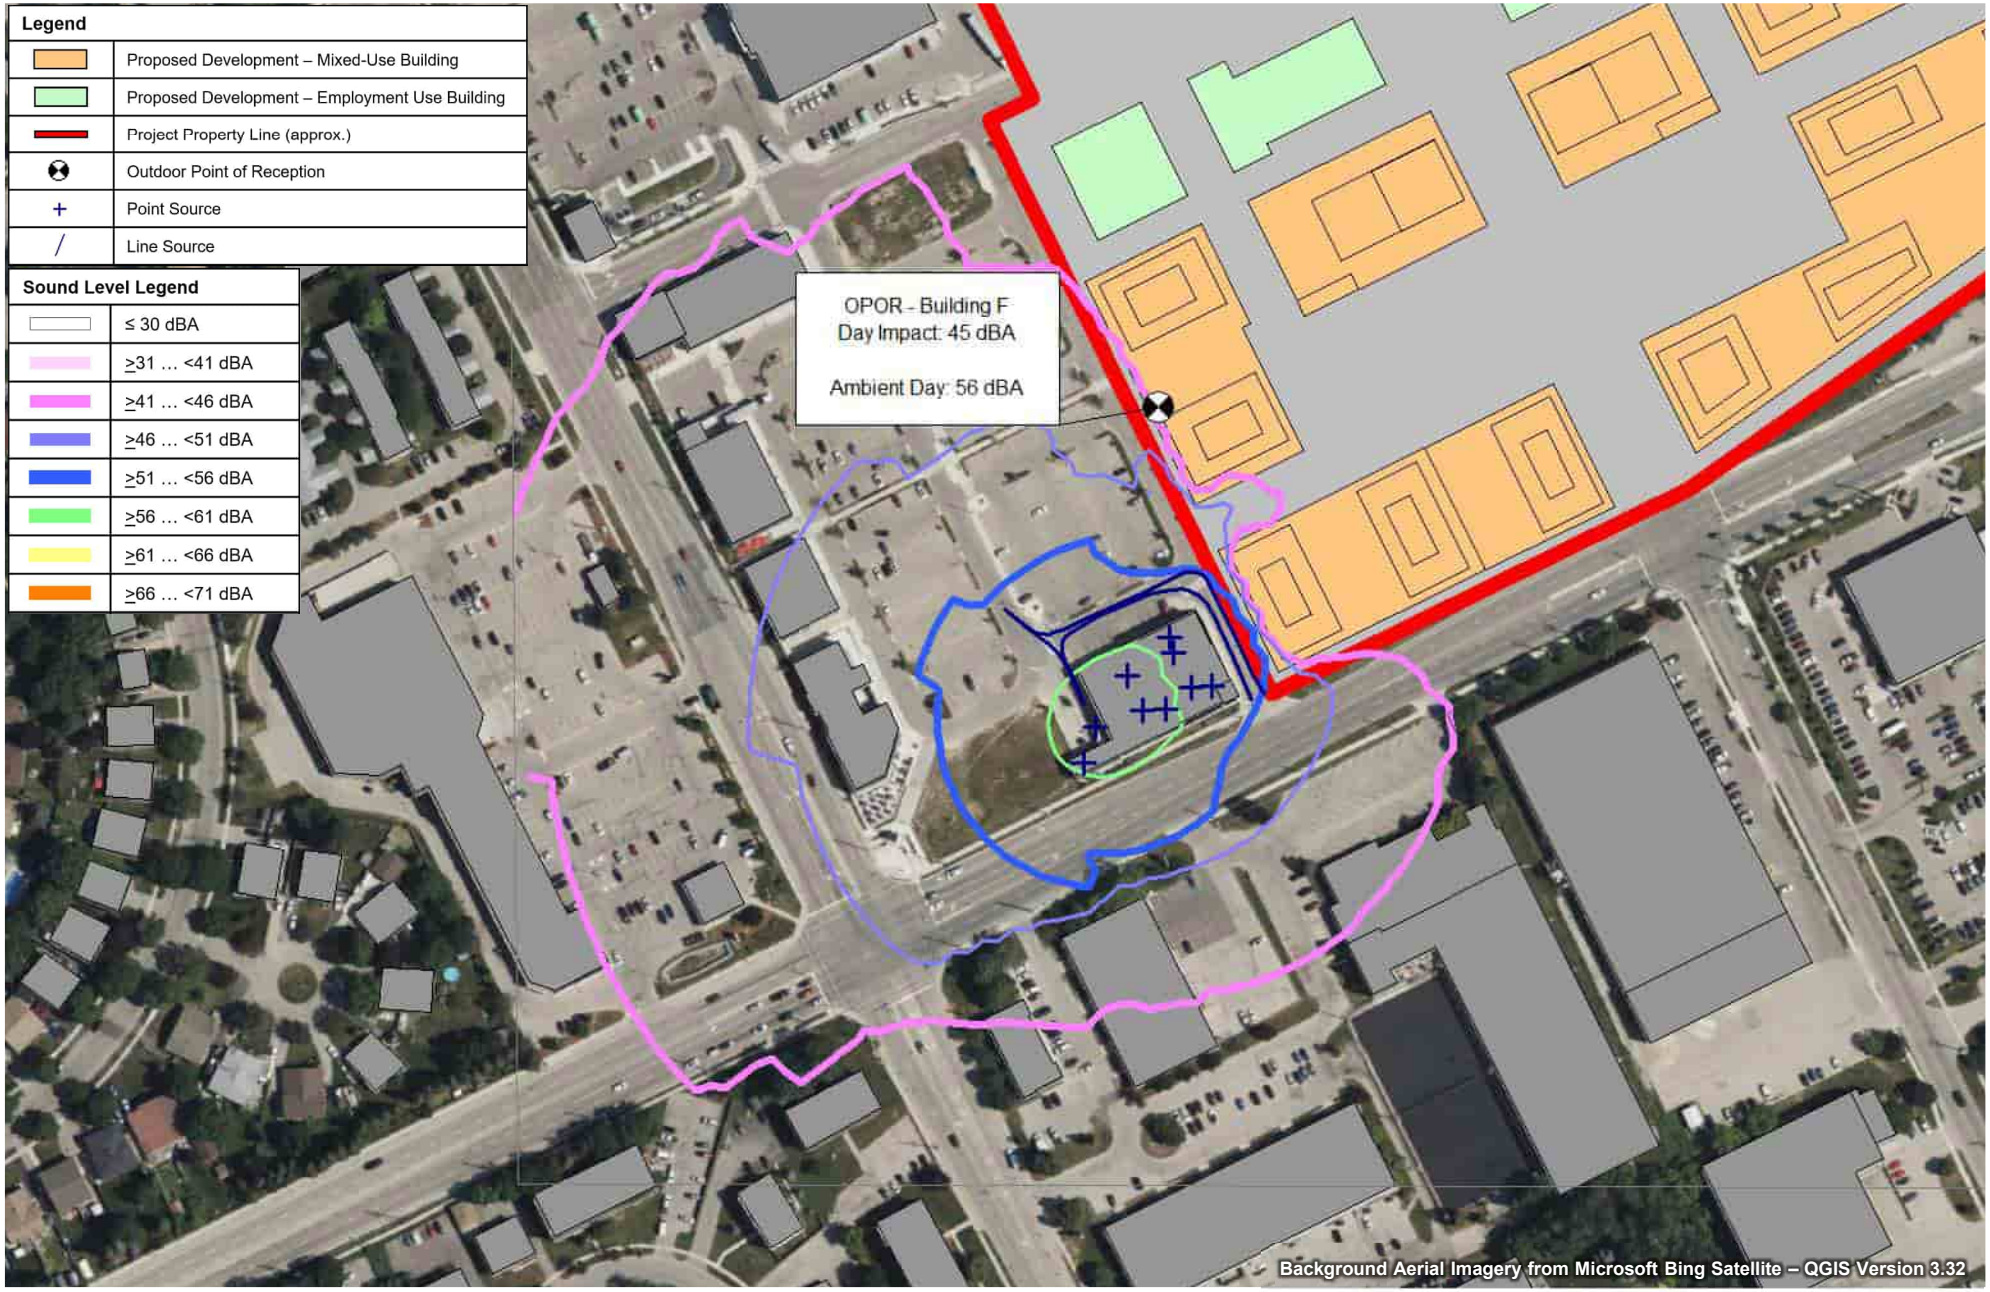


FORGESTONE CAPITAL MANAGEMENT L.P.	True North	Scale: 1:2,500	METRES
170 NORTHFIELD DRIVE WEST, WATERLOO		Date: Apr. 2, 2025 Rev. 1	Figure No. **45**
PREDICTED OPOR SOUND LEVELS – STATIONARY SOURCES – SHOPPERS DRUG MART, 190 NORTHFIELD DRIVE WEST – DAYTIME		Project No. 241.030968.00001	SLR

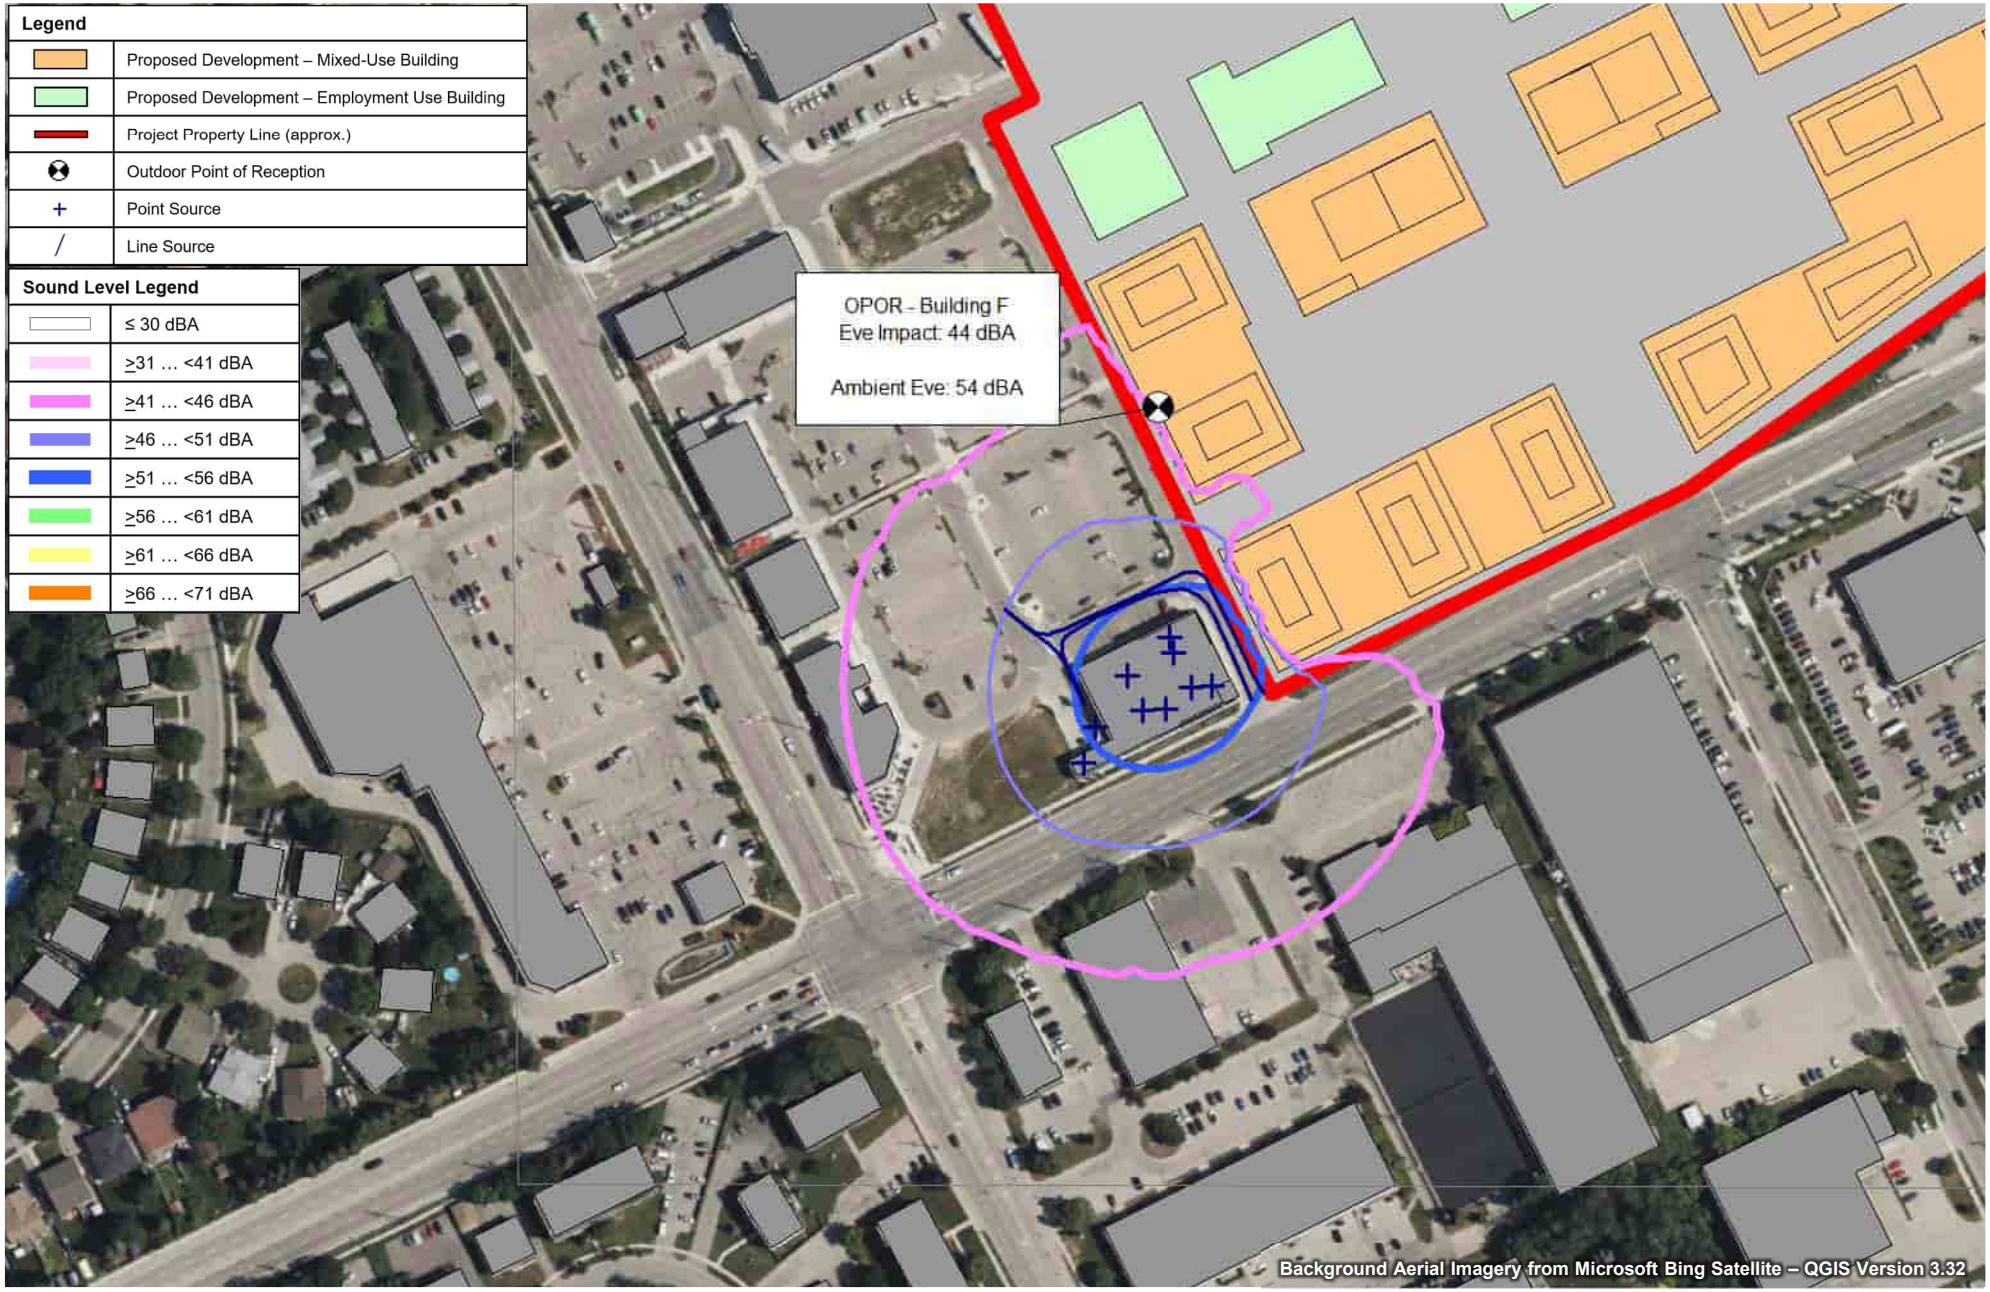

FORGESTONE CAPITAL MANAGEMENT L.P.	True North	Scale: 1:2,500	METRES
170 NORTHFIELD DRIVE WEST, WATERLOO		Date: Apr. 2, 2025 Rev. 1	Figure No. **46**
PREDICTED OPOR SOUND LEVELS – STATIONARY SOURCES – SHOPPERS DRUG MART, 190 NORTHFIELD DRIVE WEST – EVENING		Project No. 241.030968.00001	SLR

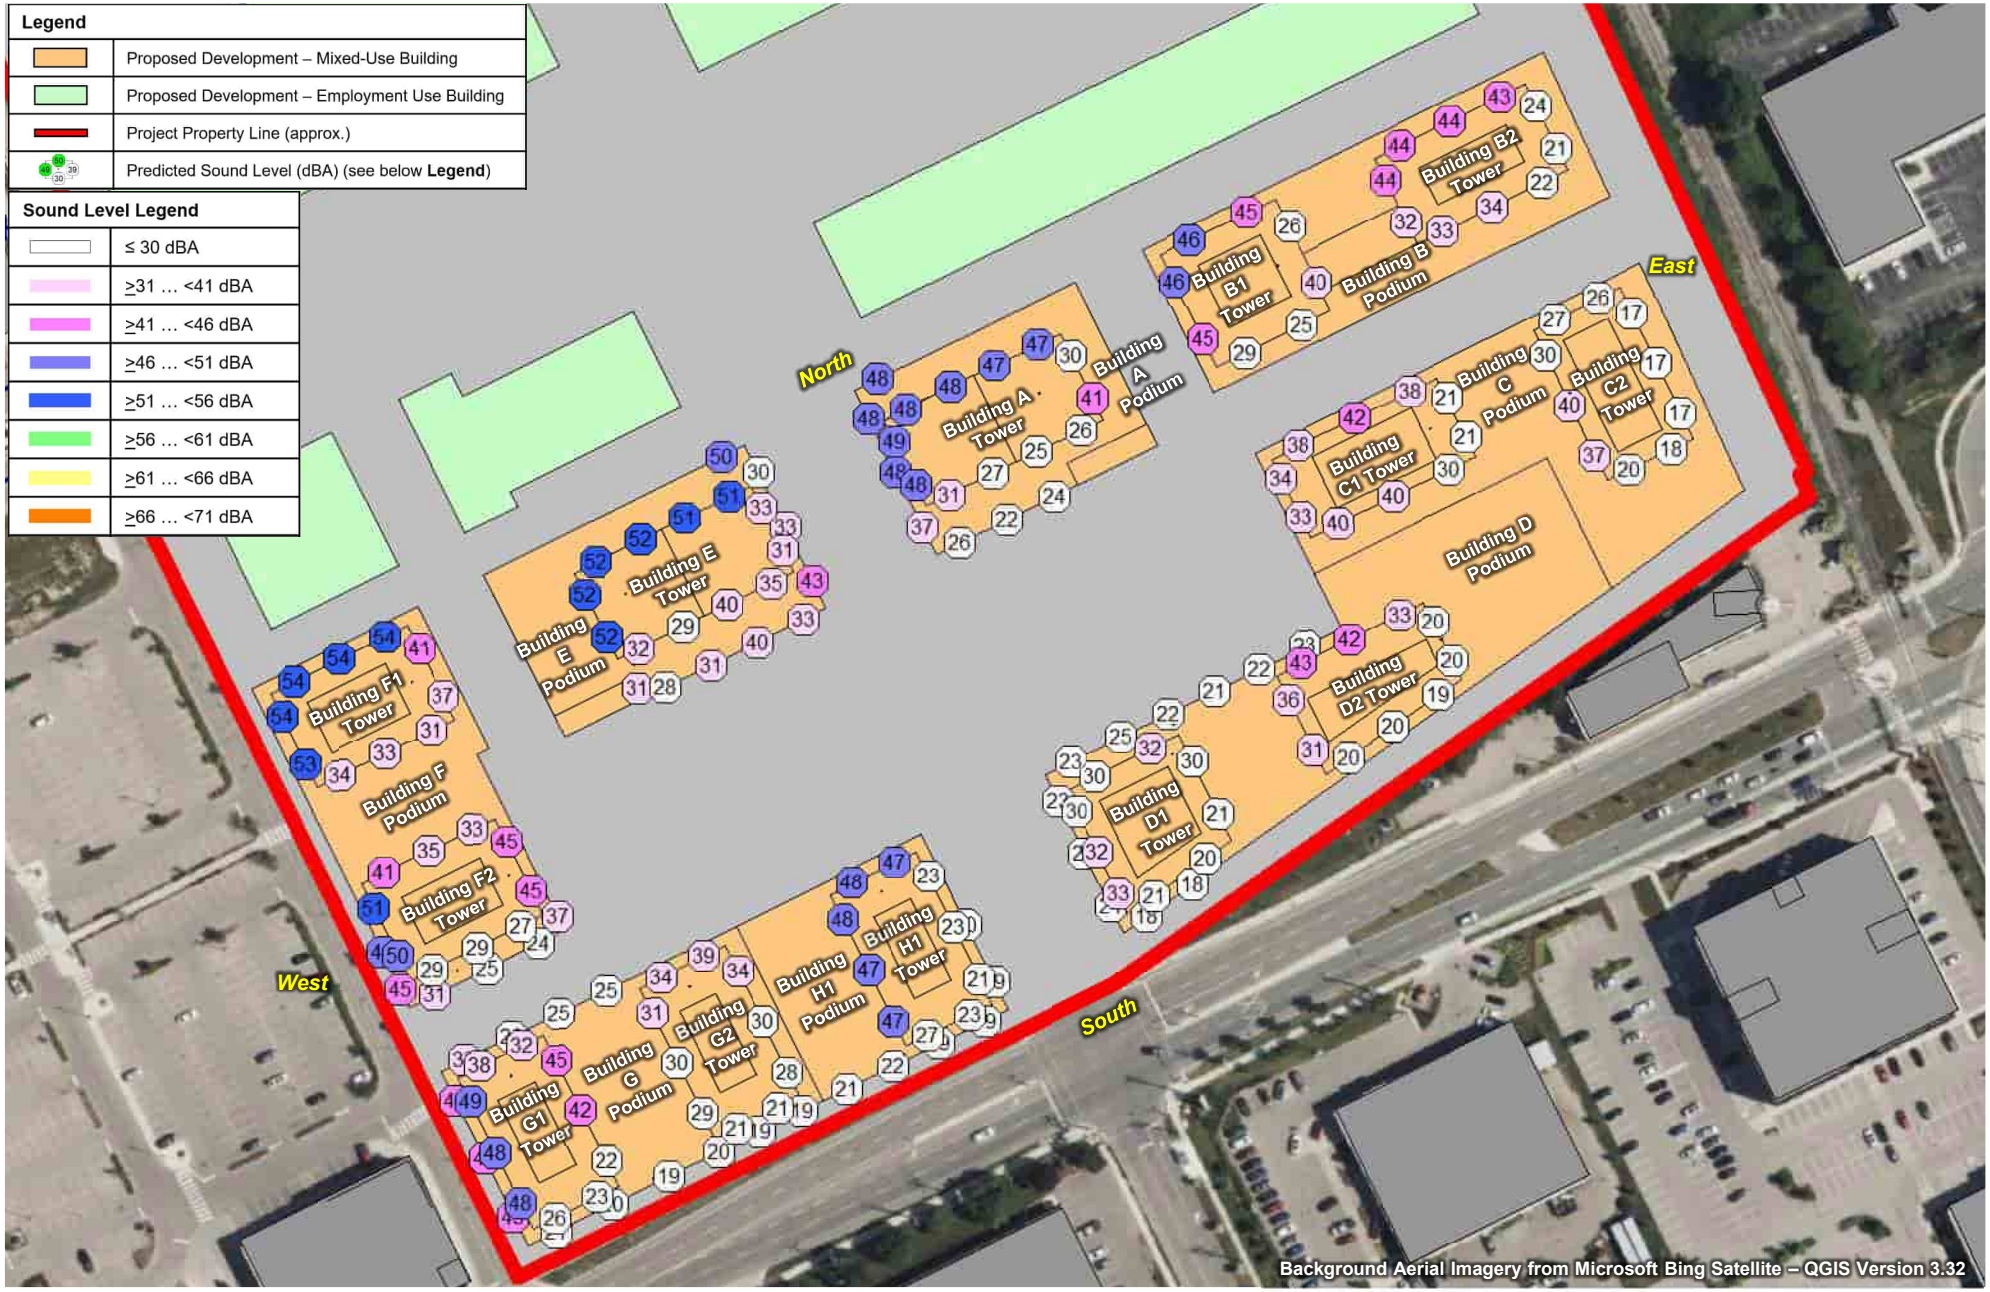


FORGESTONE CAPITAL MANAGEMENT L.P.	True North	Scale: 1:1,750	METRES
170 NORTHFIELD DRIVE WEST, WATERLOO		Date: Apr. 2, 2025 Rev. 1	Figure No. **47**
PREDICTED FAÇADE SOUND LEVELS – STATIONARY SOURCES – SOBEYS, 640 PARKSIDE DRIVE – DAYTIME		Project No. 241.030968.00001	

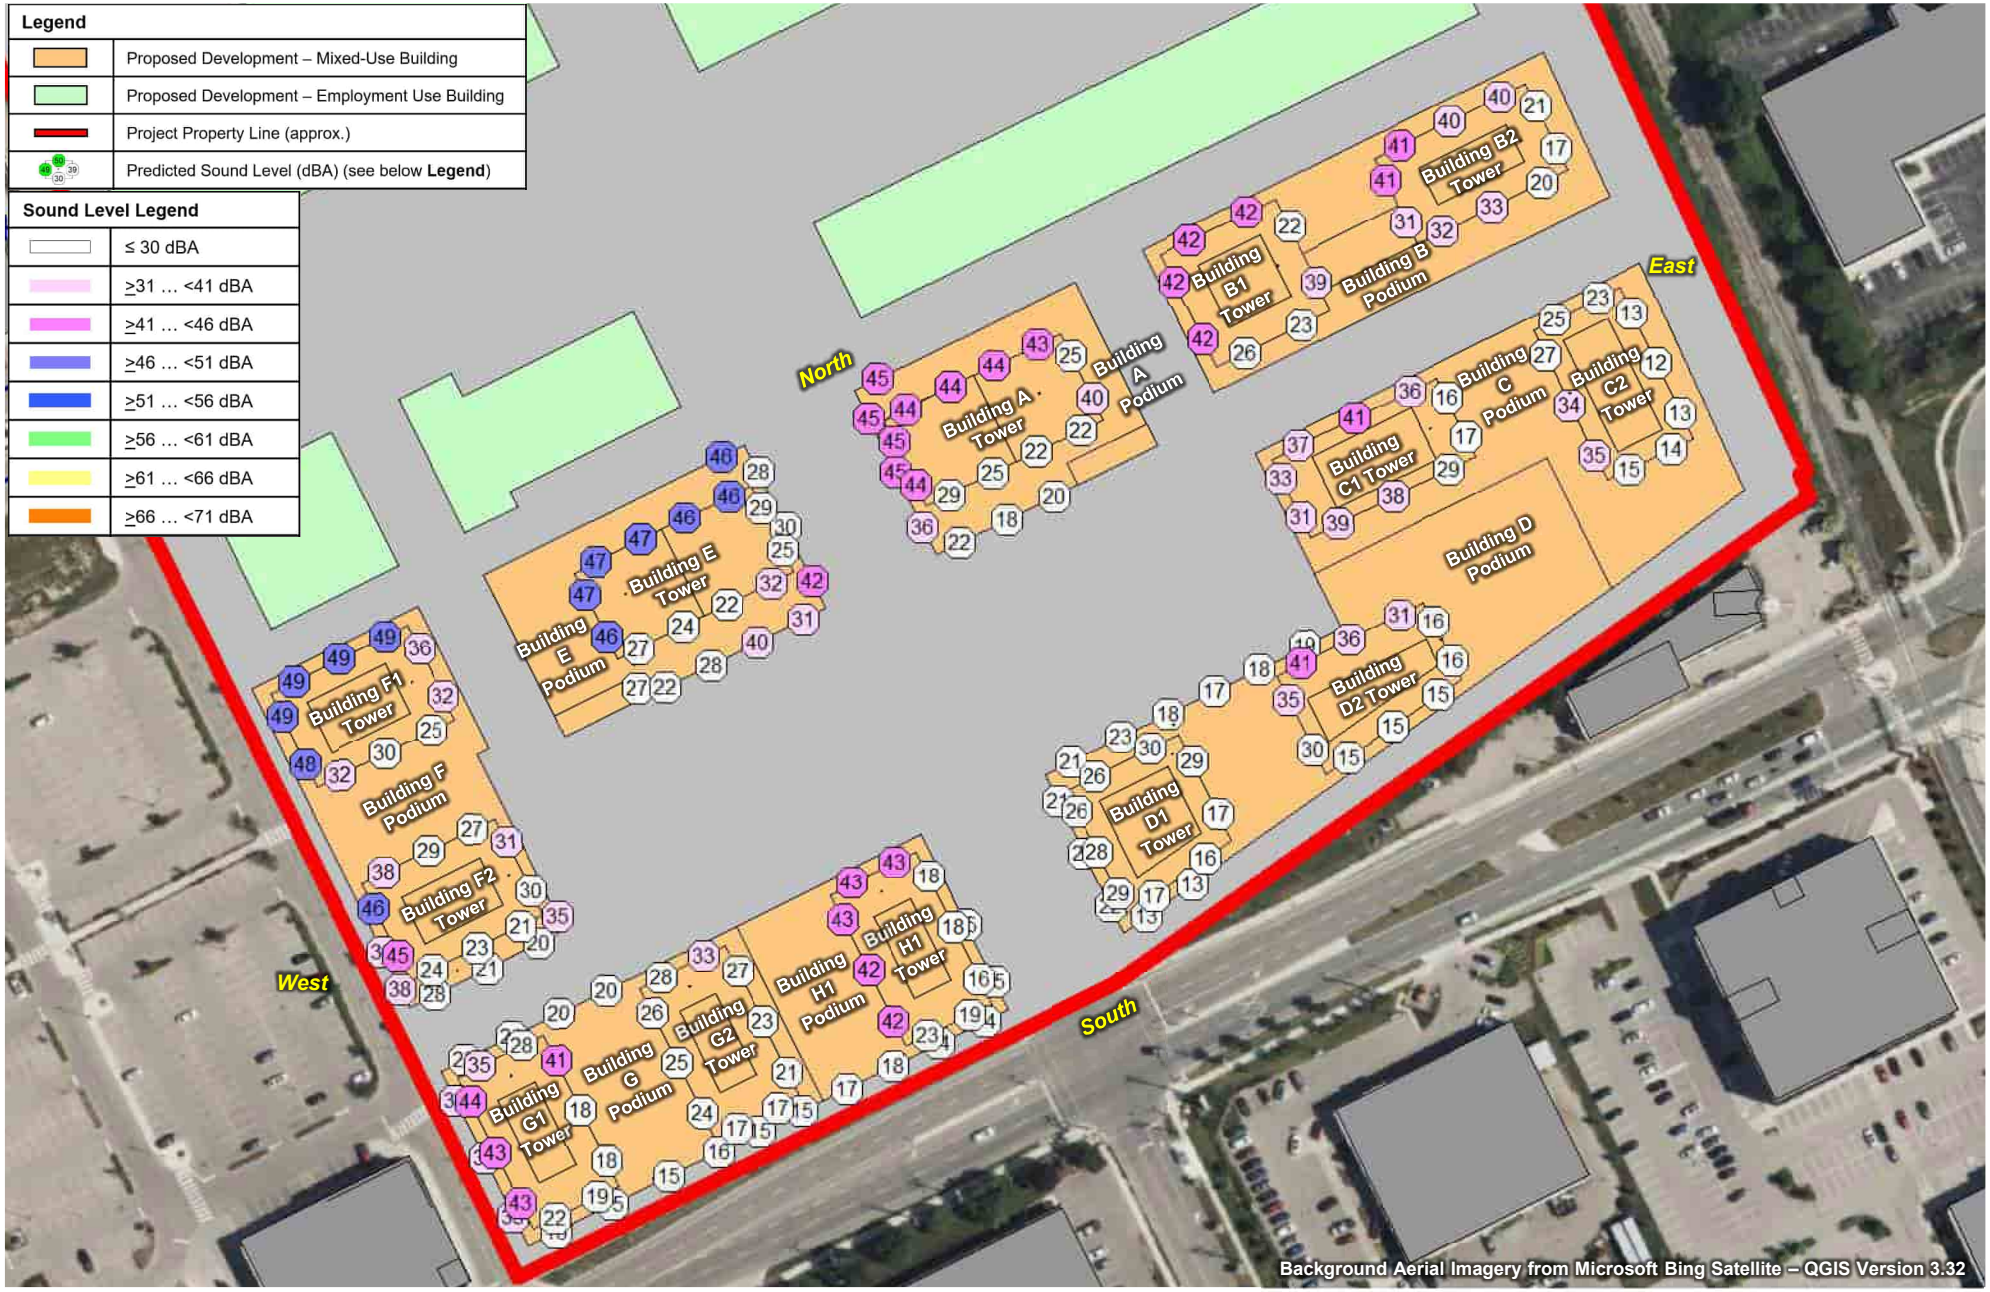


FORGESTONE CAPITAL MANAGEMENT L.P.	True North	Scale: 1:1,750	METRES
170 NORTHFIELD DRIVE WEST, WATERLOO		Date: Apr. 2, 2025 Rev. 1	Figure No. **48**
PREDICTED FAÇADE SOUND LEVELS – STATIONARY SOURCES – SOBEYS, 640 PARKSIDE DRIVE – EVENING		Project No. 241.030968.00001	

SLR

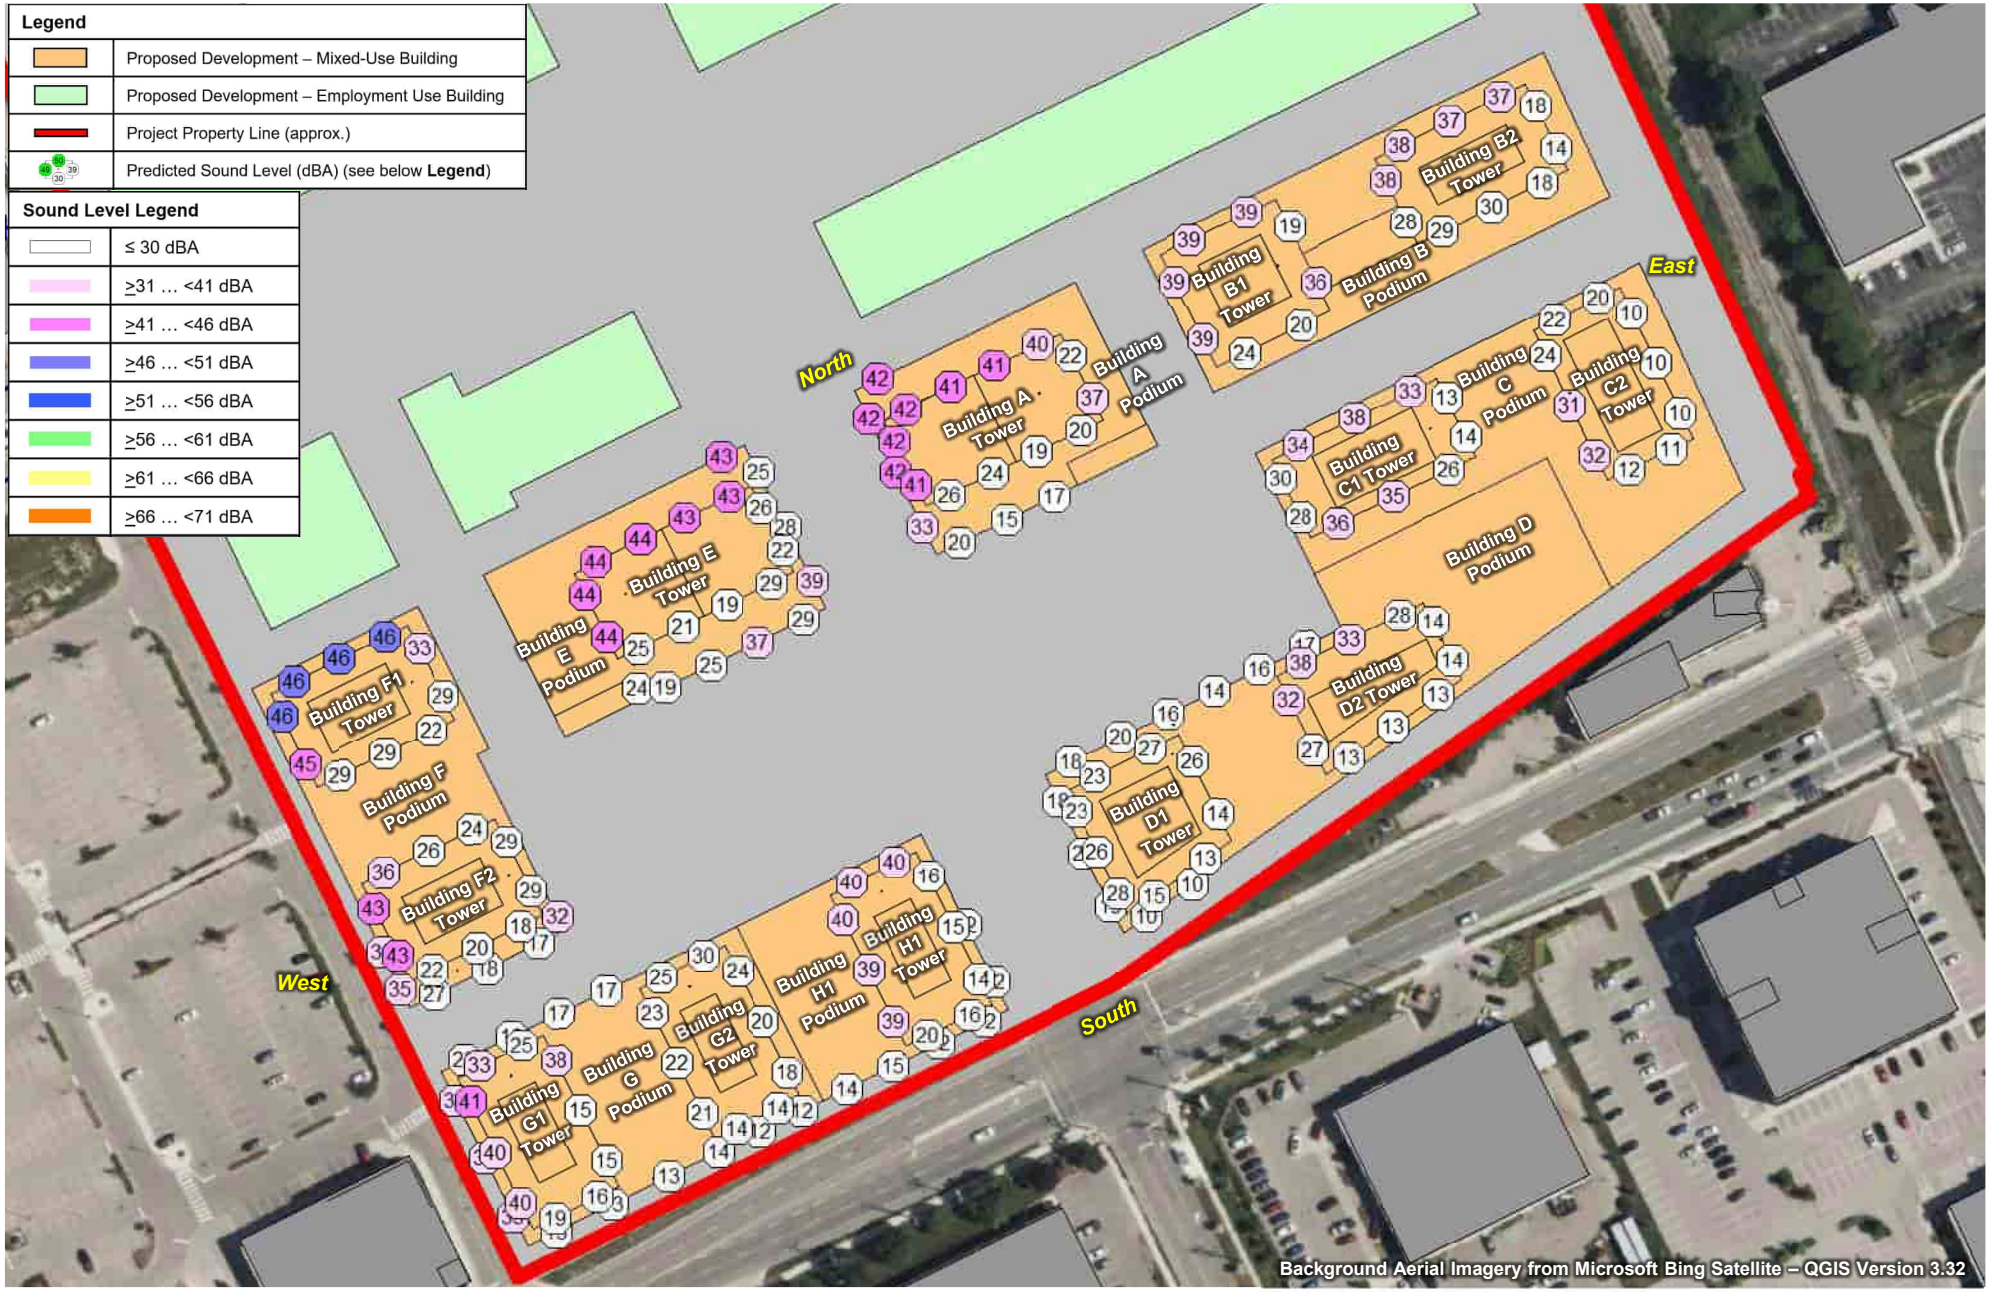

FORGESTONE CAPITAL MANAGEMENT L.P.	True North	Scale: 1:1,750	METRES
170 NORTHFIELD DRIVE WEST, WATERLOO		Date: Apr. 2, 2025 Rev. 1	Figure No. **49**
PREDICTED FAÇADE SOUND LEVELS – STATIONARY SOURCES – SOBEYS, 640 PARKSIDE DRIVE – NIGHT-TIME		Project No. 241.030968.00001	

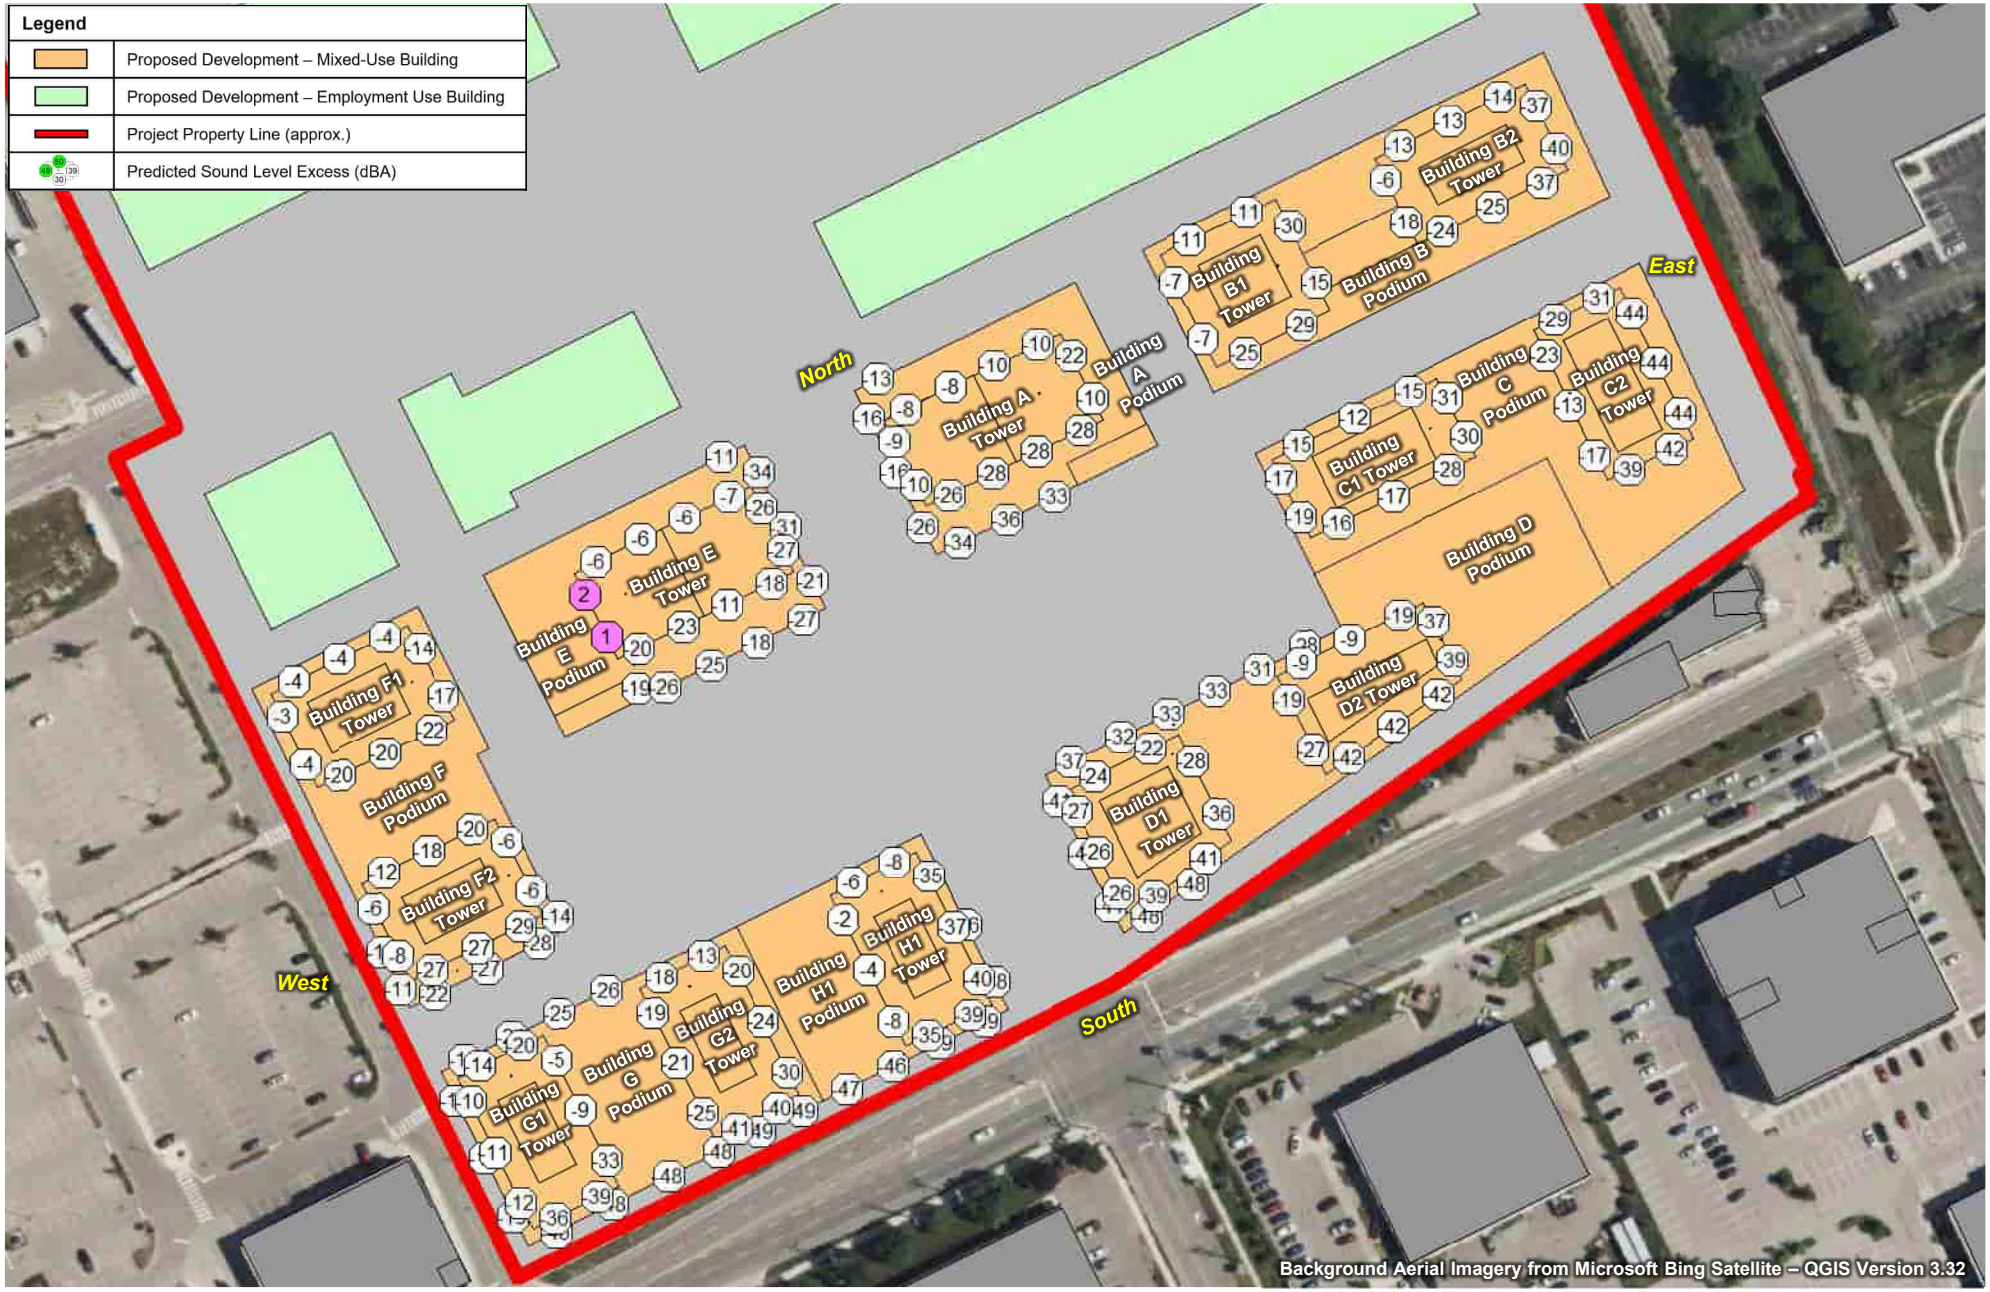


FORGESTONE CAPITAL MANAGEMENT L.P.	True North	Scale: 1:1,750	METRES
170 NORTHFIELD DRIVE WEST, WATERLOO		Date: Apr. 2, 2025 Rev. 1	Figure No. **50a**
PREDICTED FAÇADE SOUND LEVEL EXCESSES – STATIONARY SOURCES – SOBEYS, 640 PARKSIDE DRIVE – DAYTIME		Project No. 241.030968.00001	

SLR


BUILDING E TOWER

BUILDING F1 TOWER

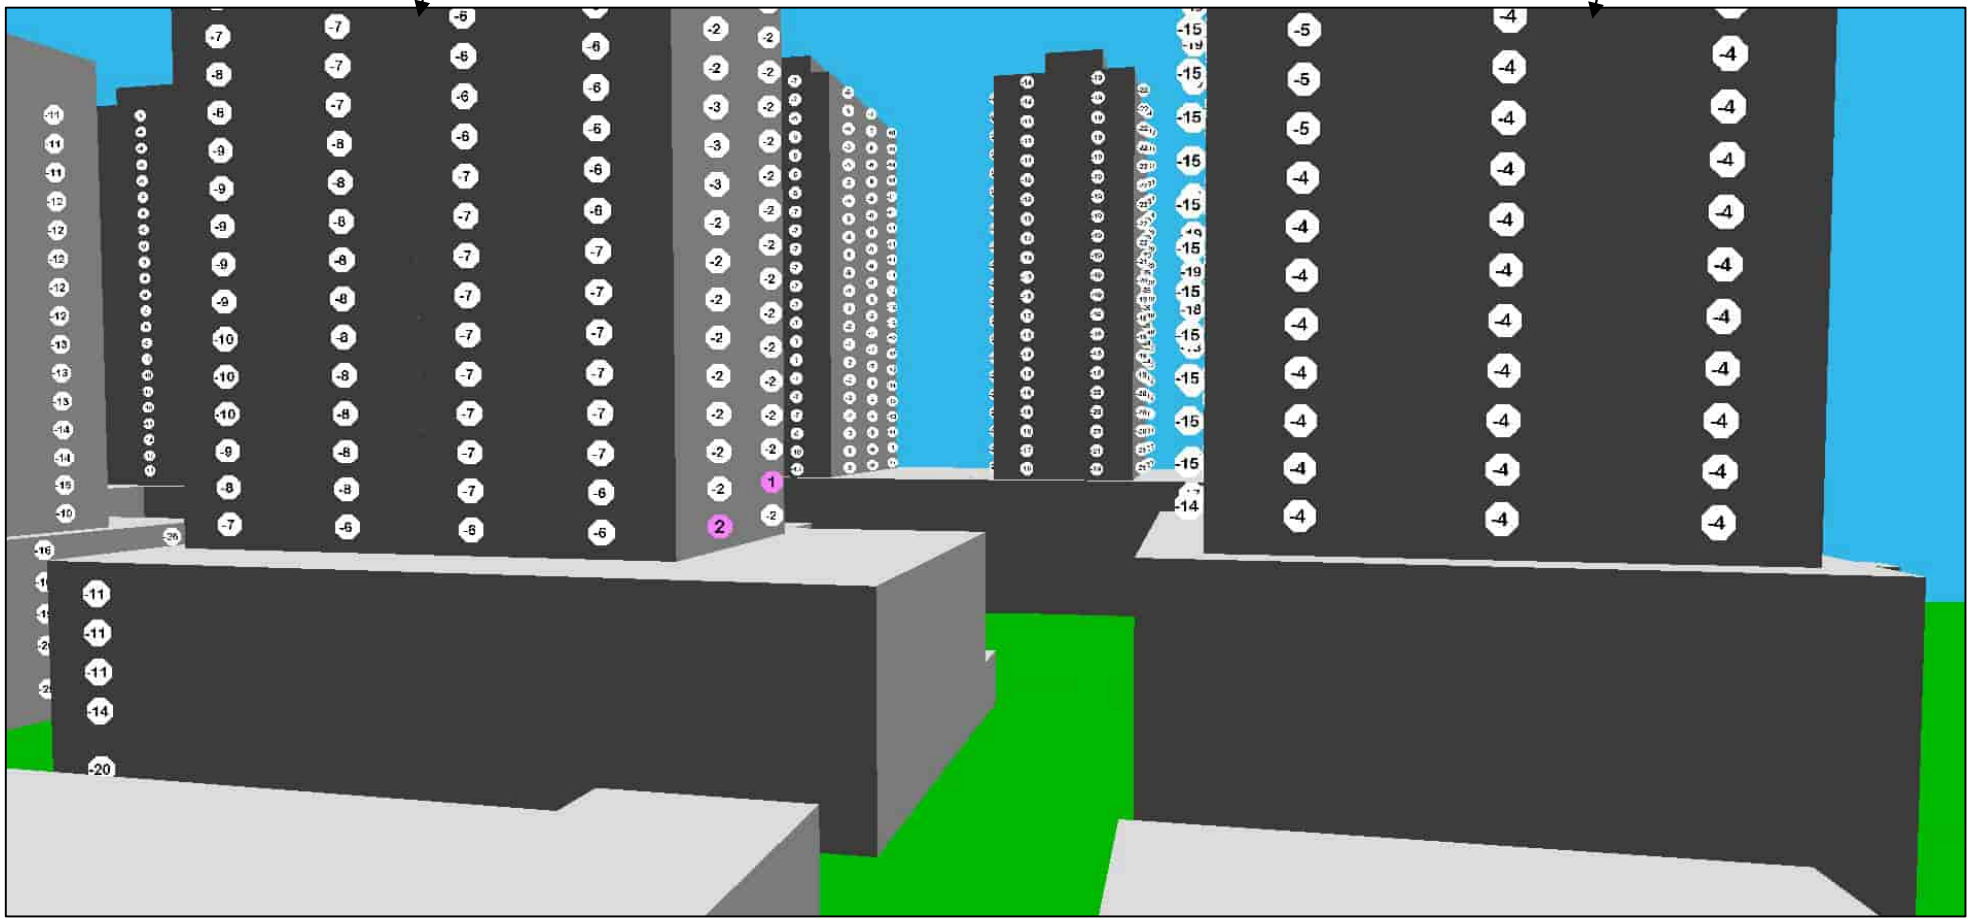


Sound level excesses: dB above applicable limit (higher of minimum exclusionary limit for Class 1 area/ambient sound level due to road traffic).

FORGESTONE CAPITAL MANAGEMENT L.P.	True North	Scale: N.T.S.	METRES	SLR
170 NORTHFIELD DRIVE WEST, WATERLOO		Date: Apr. 2, 2025 Rev. 1	Figure No. **50b**	
PREDICTED FAÇADE SOUND LEVEL EXCESSES – STATIONARY SOURCES – SOBEYS, 640 PARKSIDE DRIVE – DAYTIME – 3D (FROM NORTHWEST)		Project No. 241.030968.00001		

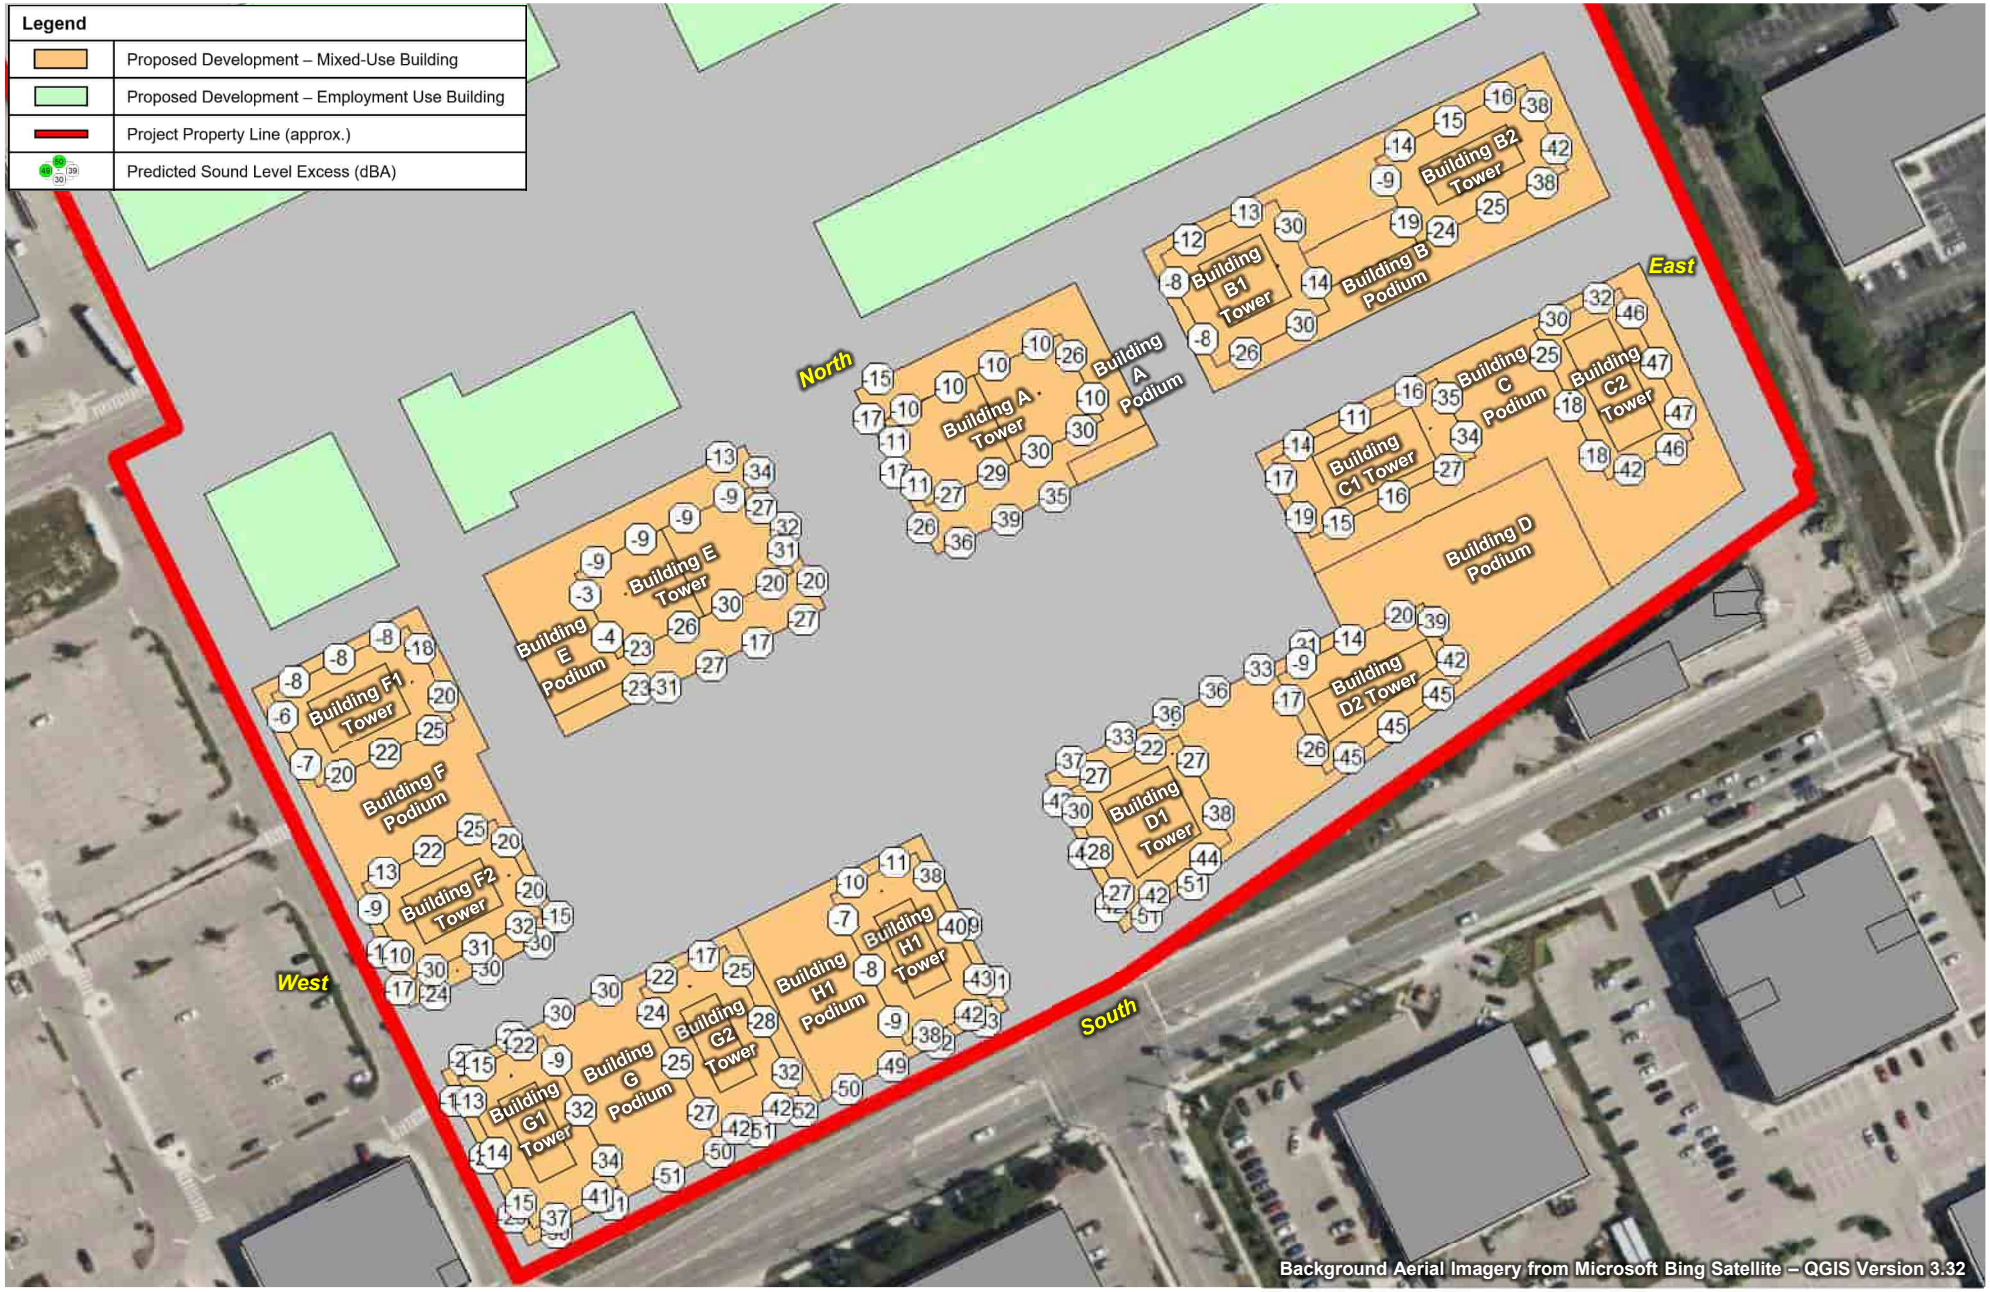


FORGESTONE CAPITAL MANAGEMENT L.P.	True North	Scale: 1:1,750	METRES
170 NORTHFIELD DRIVE WEST, WATERLOO		Date: Apr. 2, 2025 Rev. 1	Figure No. **51**
PREDICTED FAÇADE SOUND LEVEL EXCESSES – STATIONARY SOURCES – SOBEYS, 640 PARKSIDE DRIVE – EVENING		Project No. 241.030968.00001	SLR

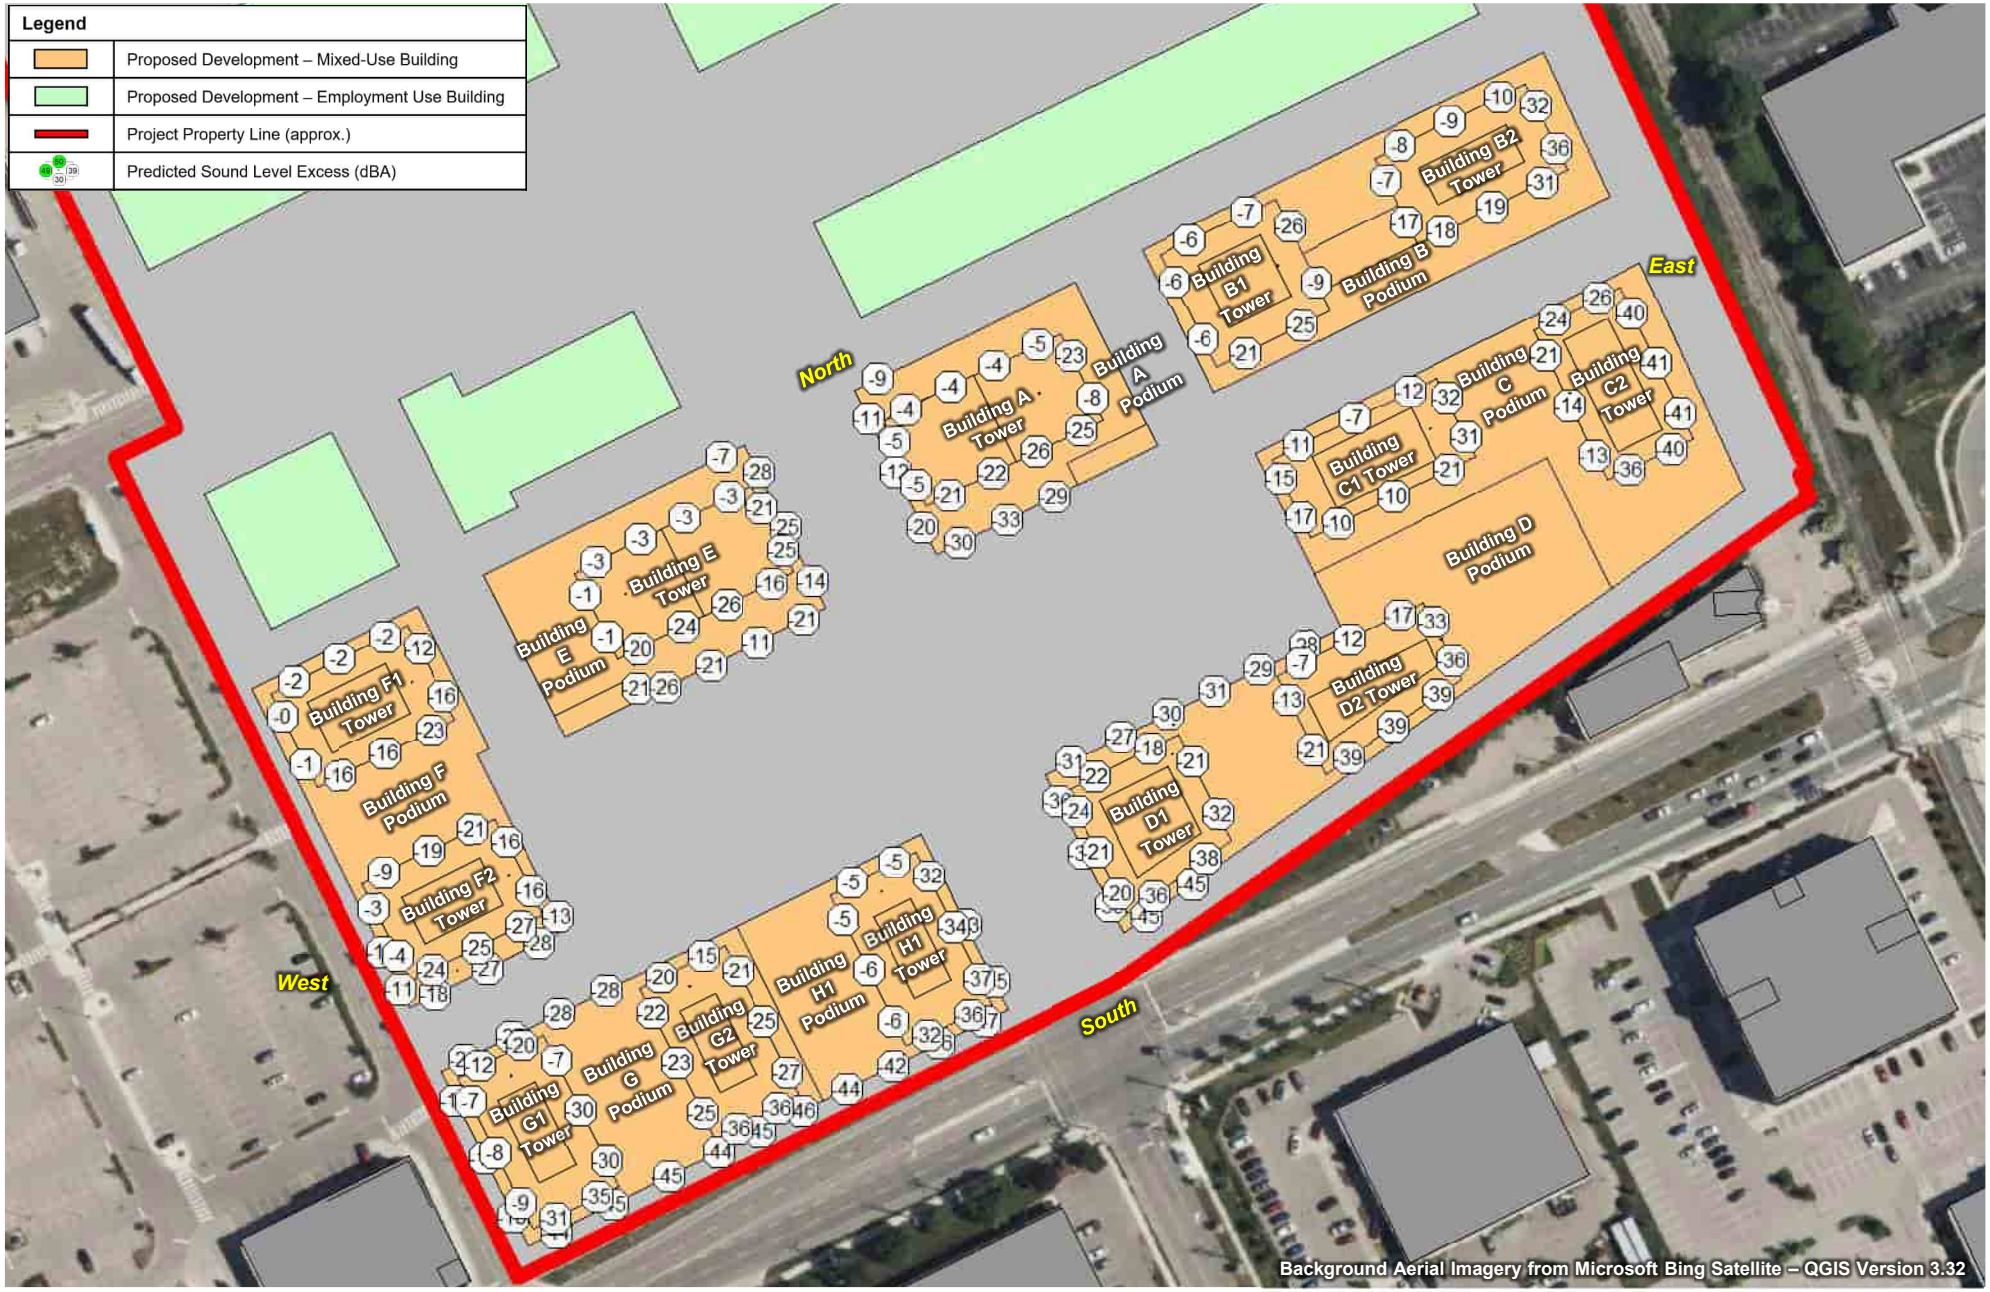


FORGESTONE CAPITAL MANAGEMENT L.P.	True North	Scale: 1:1,750	METRES
170 NORTHFIELD DRIVE WEST, WATERLOO		Date: Apr. 2, 2025 Rev. 1	Figure No. **52**
PREDICTED FAÇADE SOUND LEVEL EXCESSES – STATIONARY SOURCES – SOBEYS, 640 PARKSIDE DRIVE – NIGHT-TIME		Project No. 241.030968.00001	


SLR

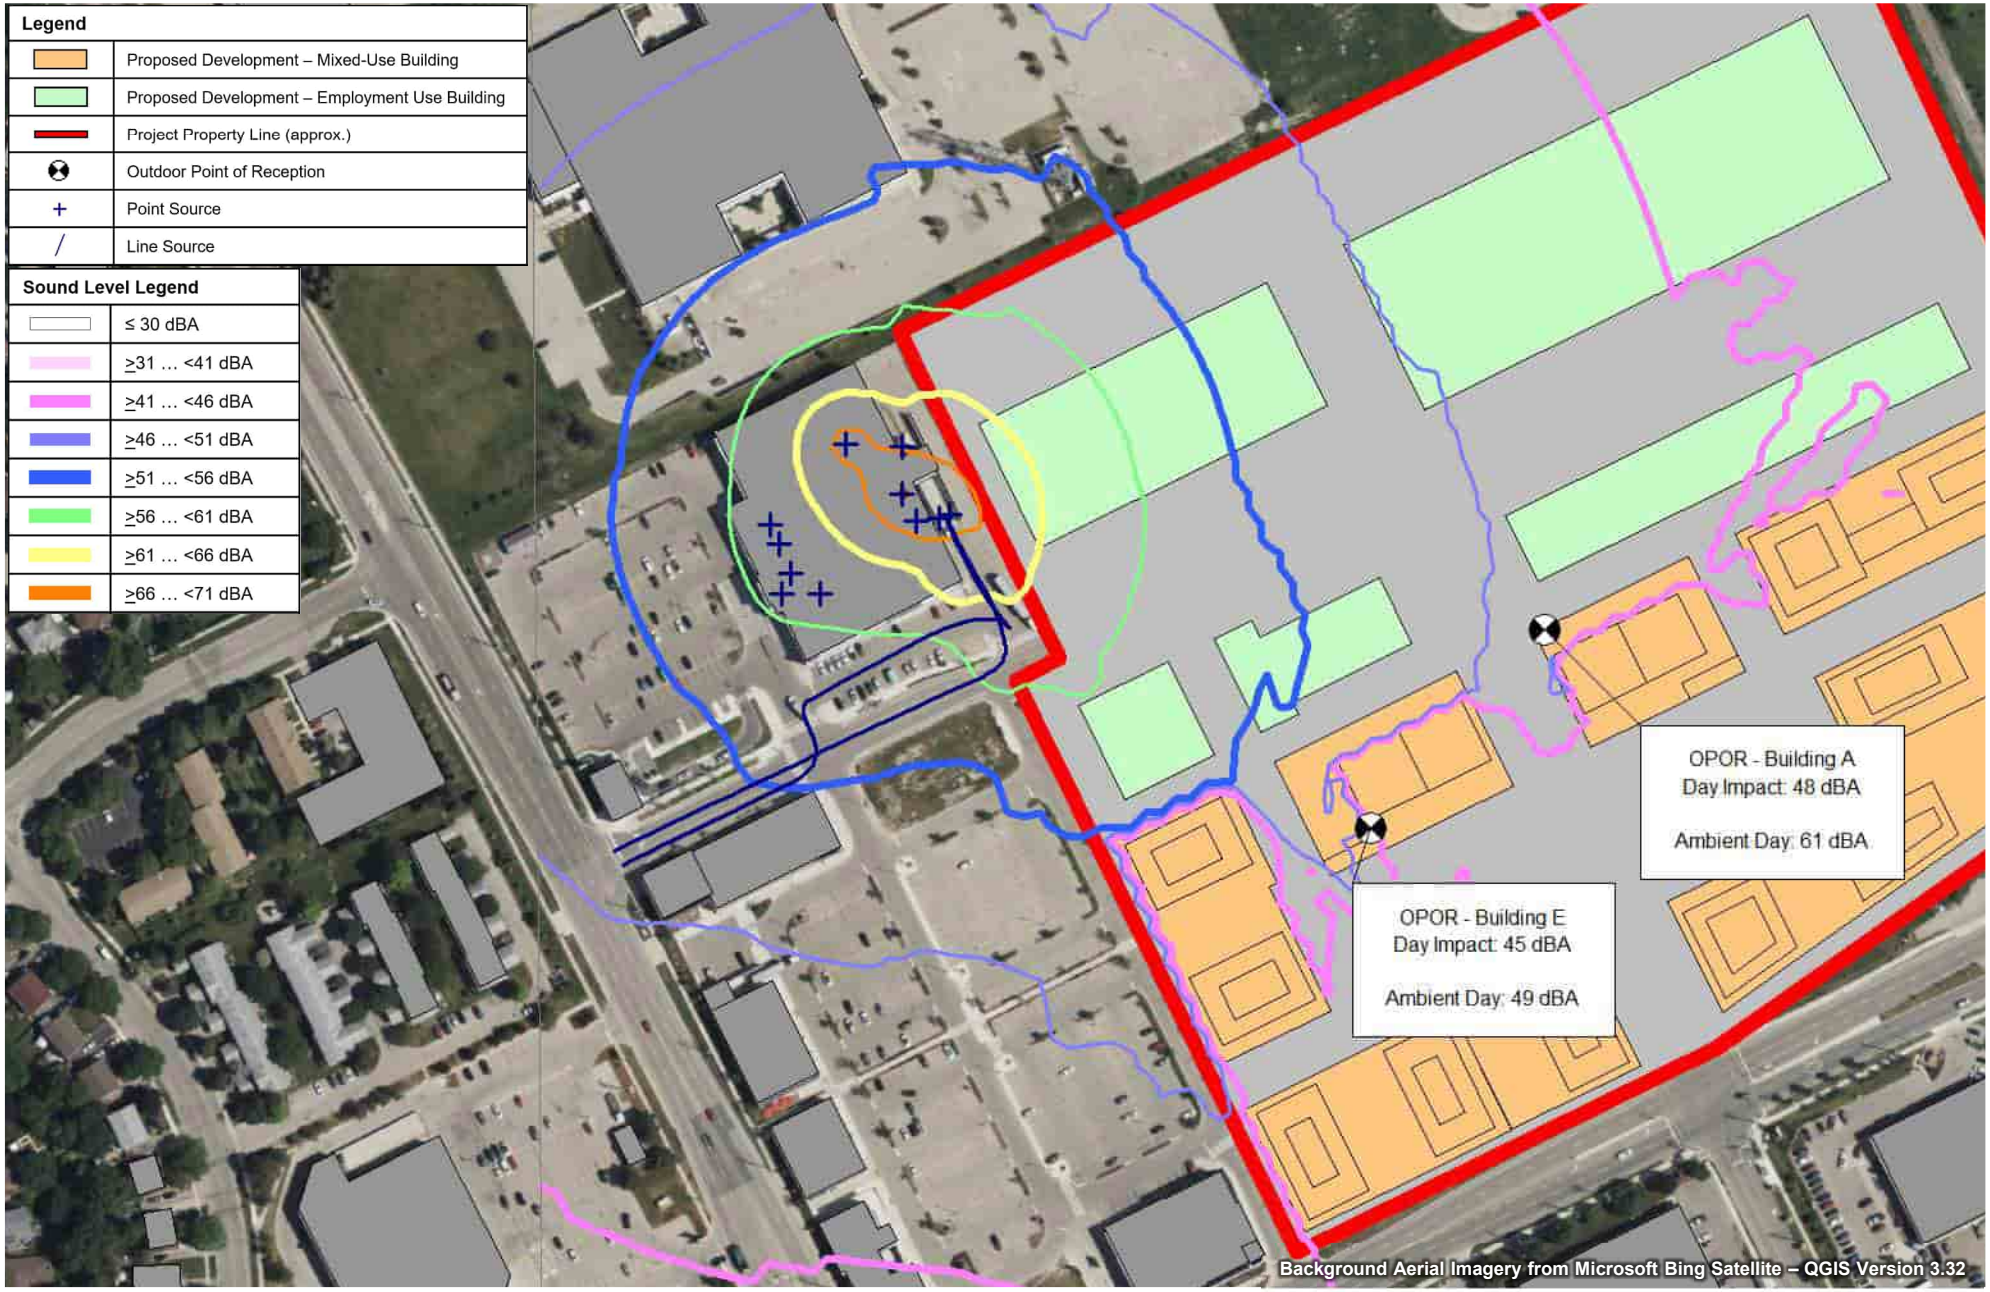


FORGESTONE CAPITAL MANAGEMENT L.P.	True North	Scale: 1:2,500	METRES
170 NORTHFIELD DRIVE WEST, WATERLOO		Date: Apr. 2, 2025 Rev. 1	Figure No. **53**
PREDICTED OPOR SOUND LEVELS – STATIONARY SOURCES – SOBEYS, 640 PARKSIDE DRIVE – DAYTIME		Project No. 241.030968.00001	SLR

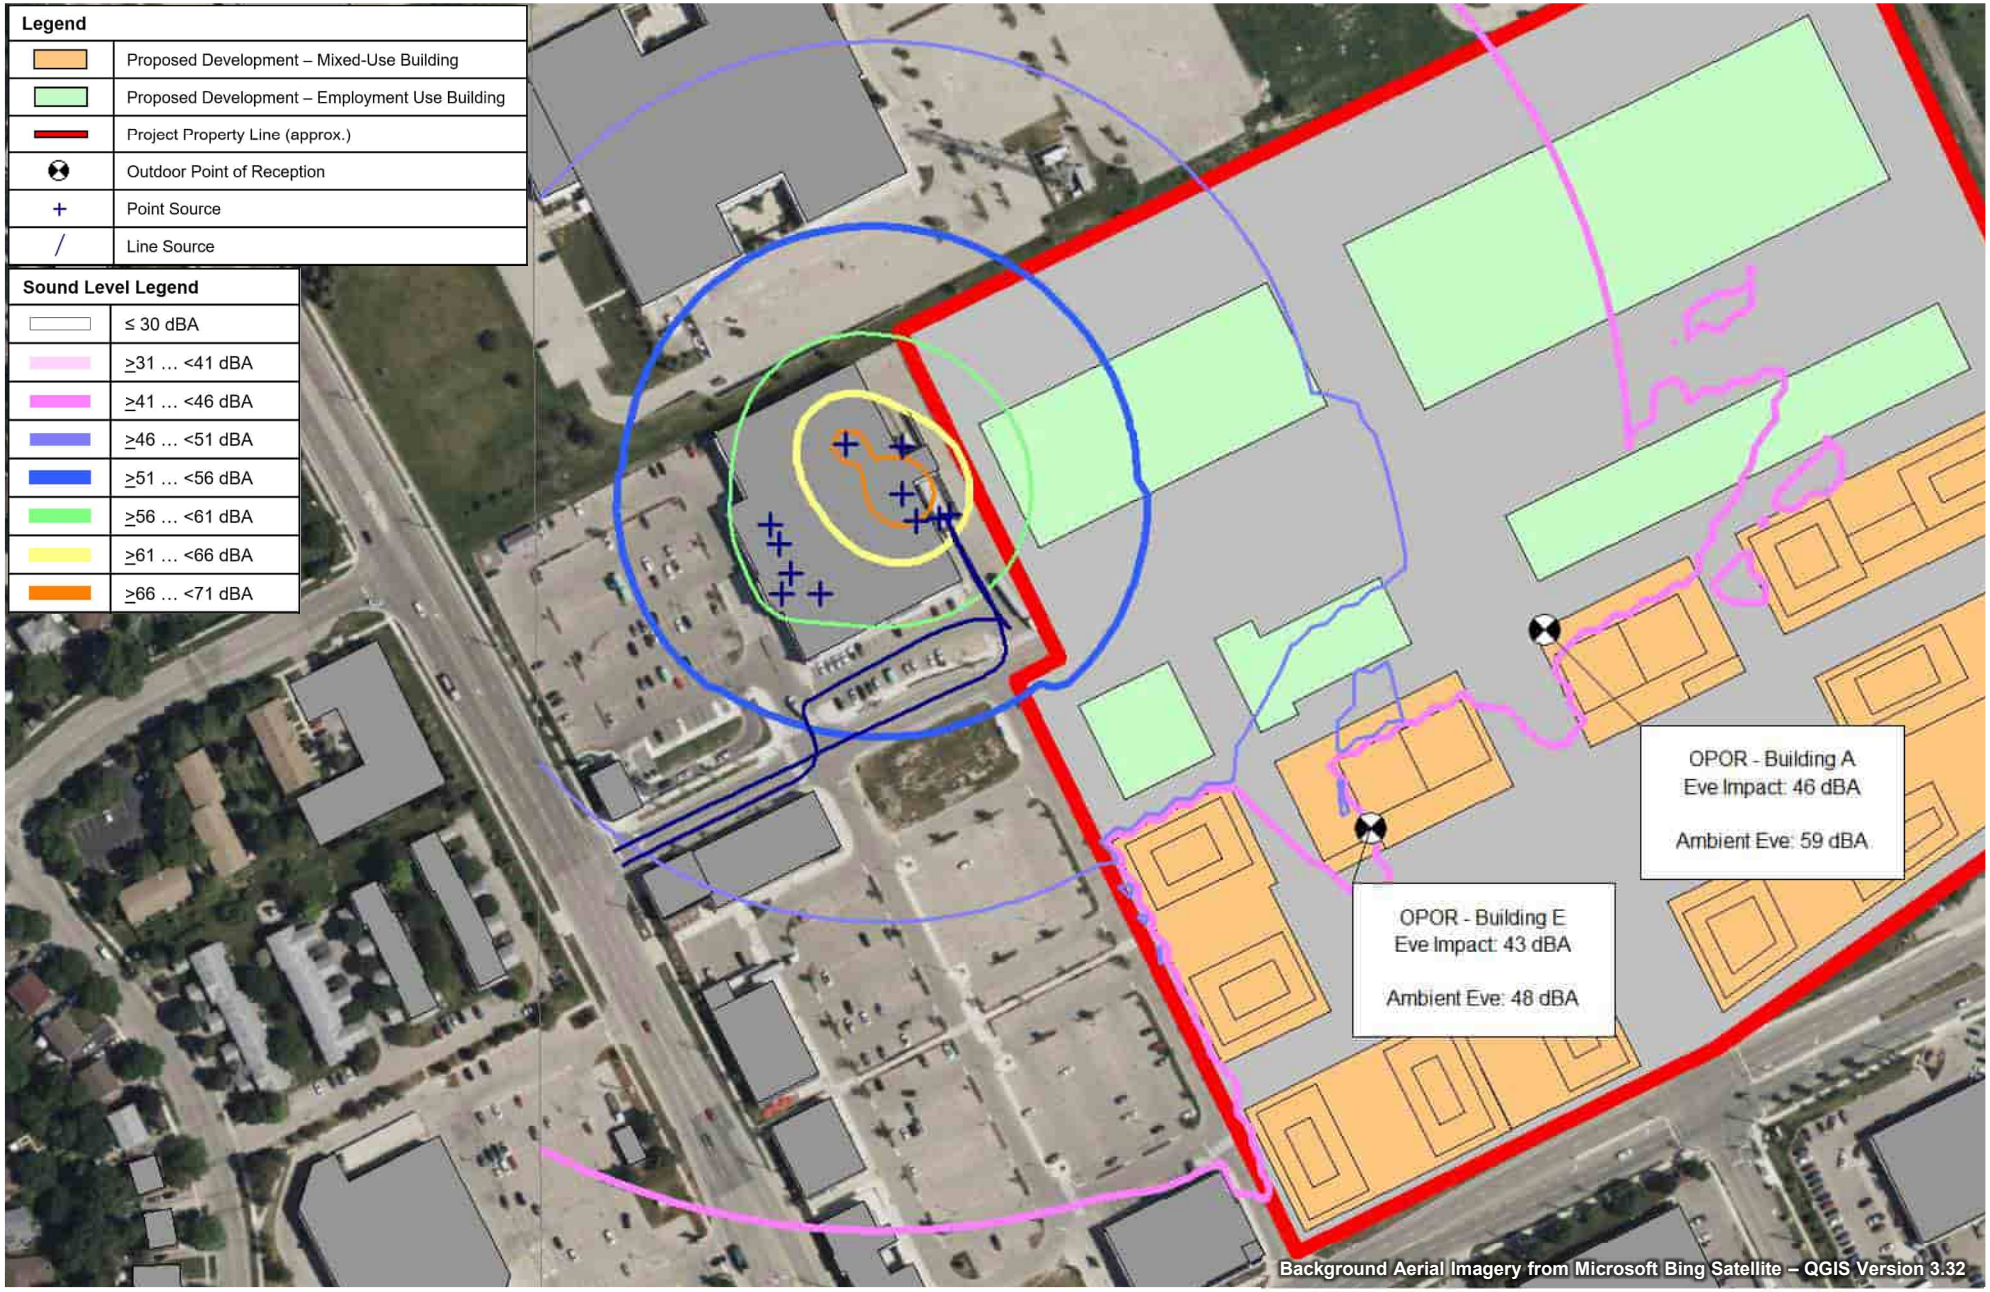

FORGESTONE CAPITAL MANAGEMENT L.P.	True North	Scale: 1:2,500	METRES
170 NORTHFIELD DRIVE WEST, WATERLOO		Date: Apr. 2, 2025 Rev. 1	Figure No. **54**
PREDICTED OPOR SOUND LEVELS – STATIONARY SOURCES – SOBEYS, 640 PARKSIDE DRIVE – EVENING		Project No. 241.030968.00001	SLR

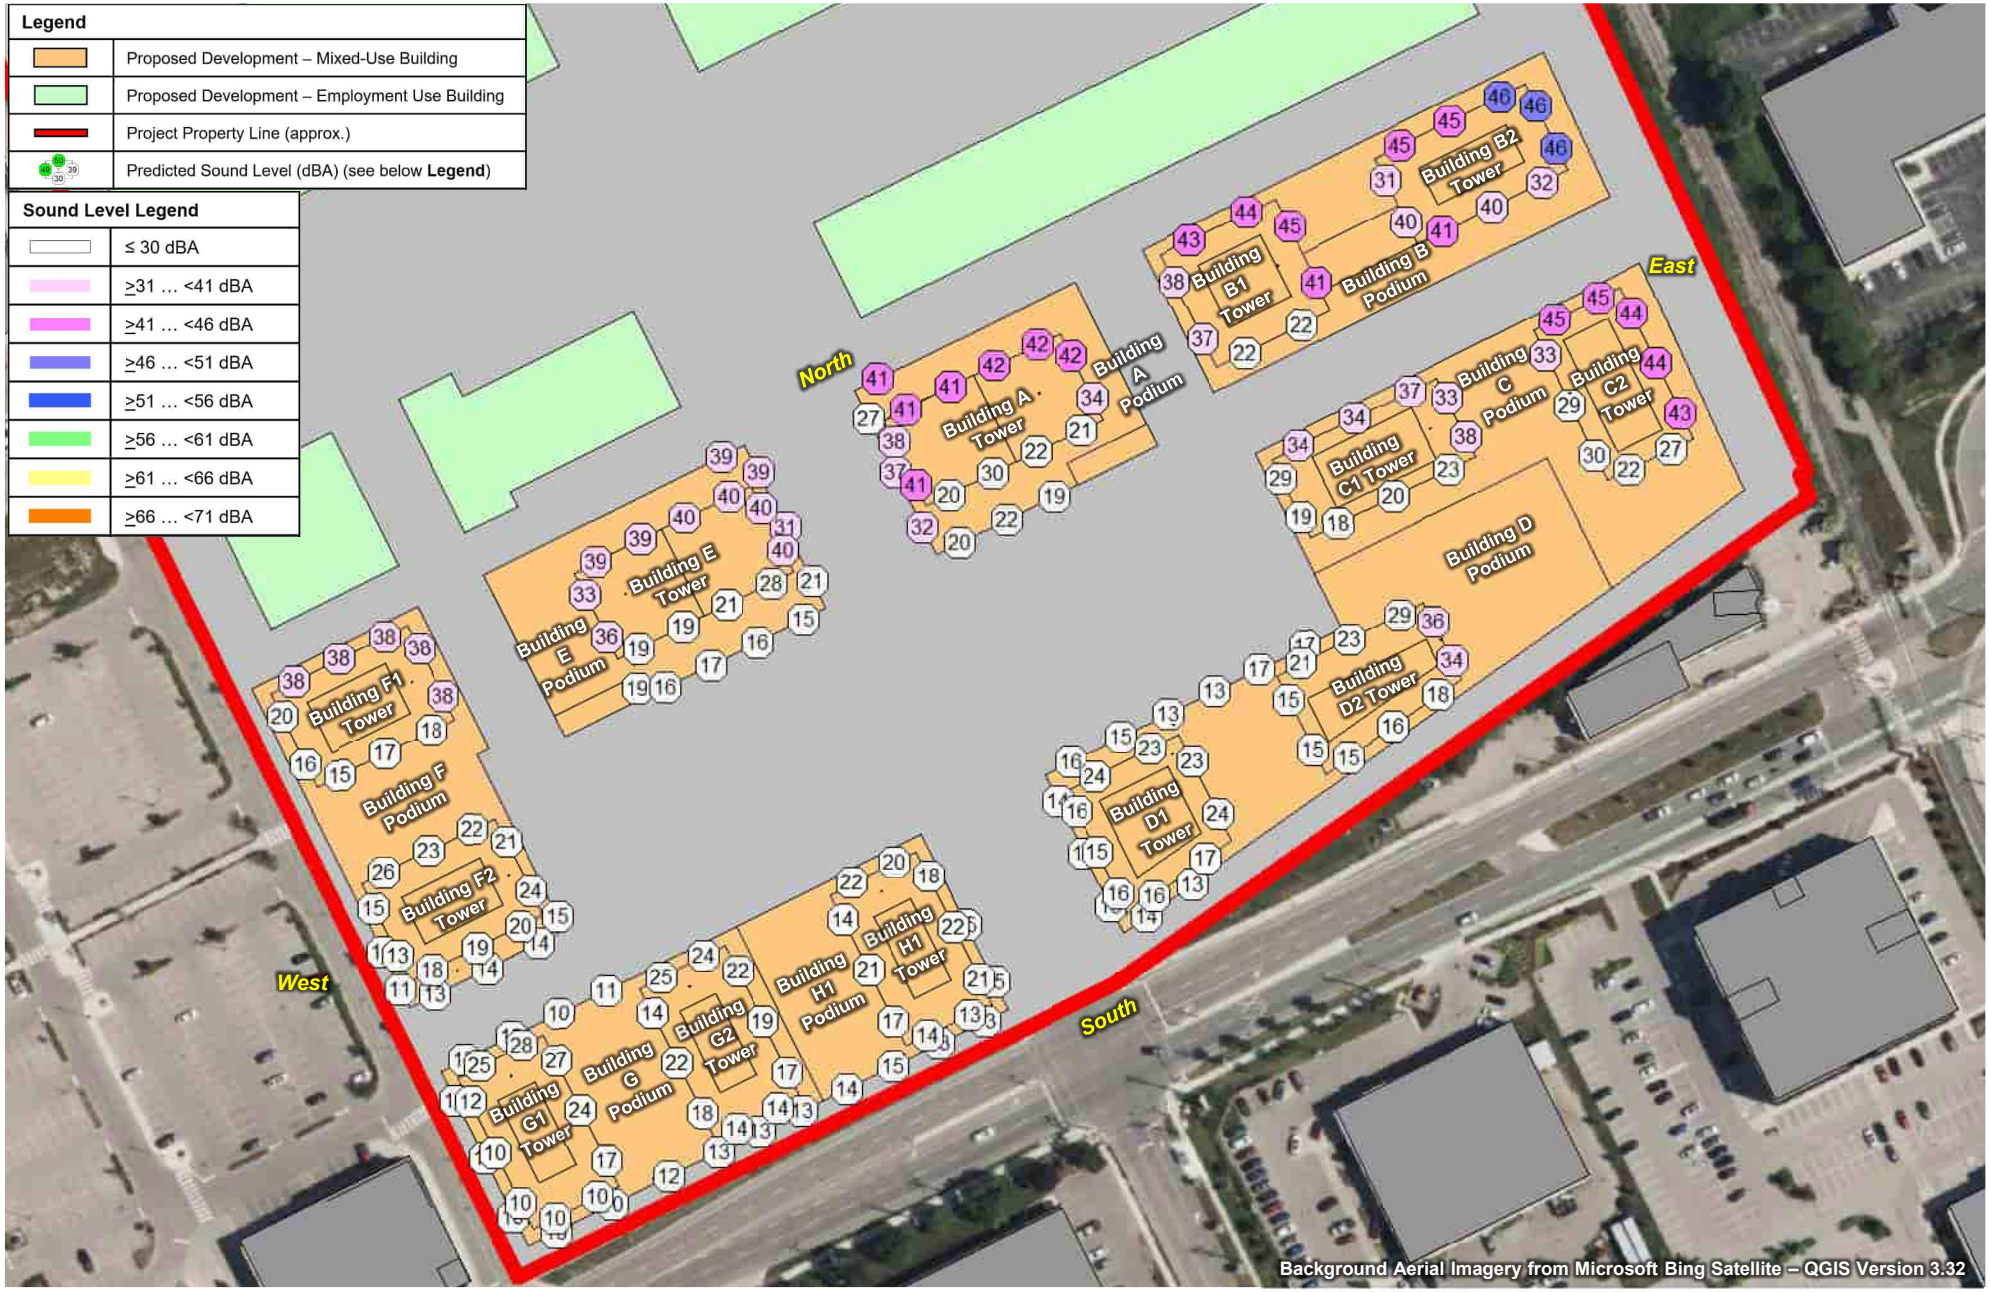


FORGESTONE CAPITAL MANAGEMENT L.P.	True North	Scale: 1:1,750	METRES
170 NORTHFIELD DRIVE WEST, WATERLOO		Date: Apr. 2, 2025 Rev. 1	Figure No. **55**
PREDICTED FAÇADE SOUND LEVELS – STATIONARY SOURCES – ONWARD MANUFACTURING, 585 KUMPF DRIVE – DAYTIME		Project No. 241.030968.00001	SLR

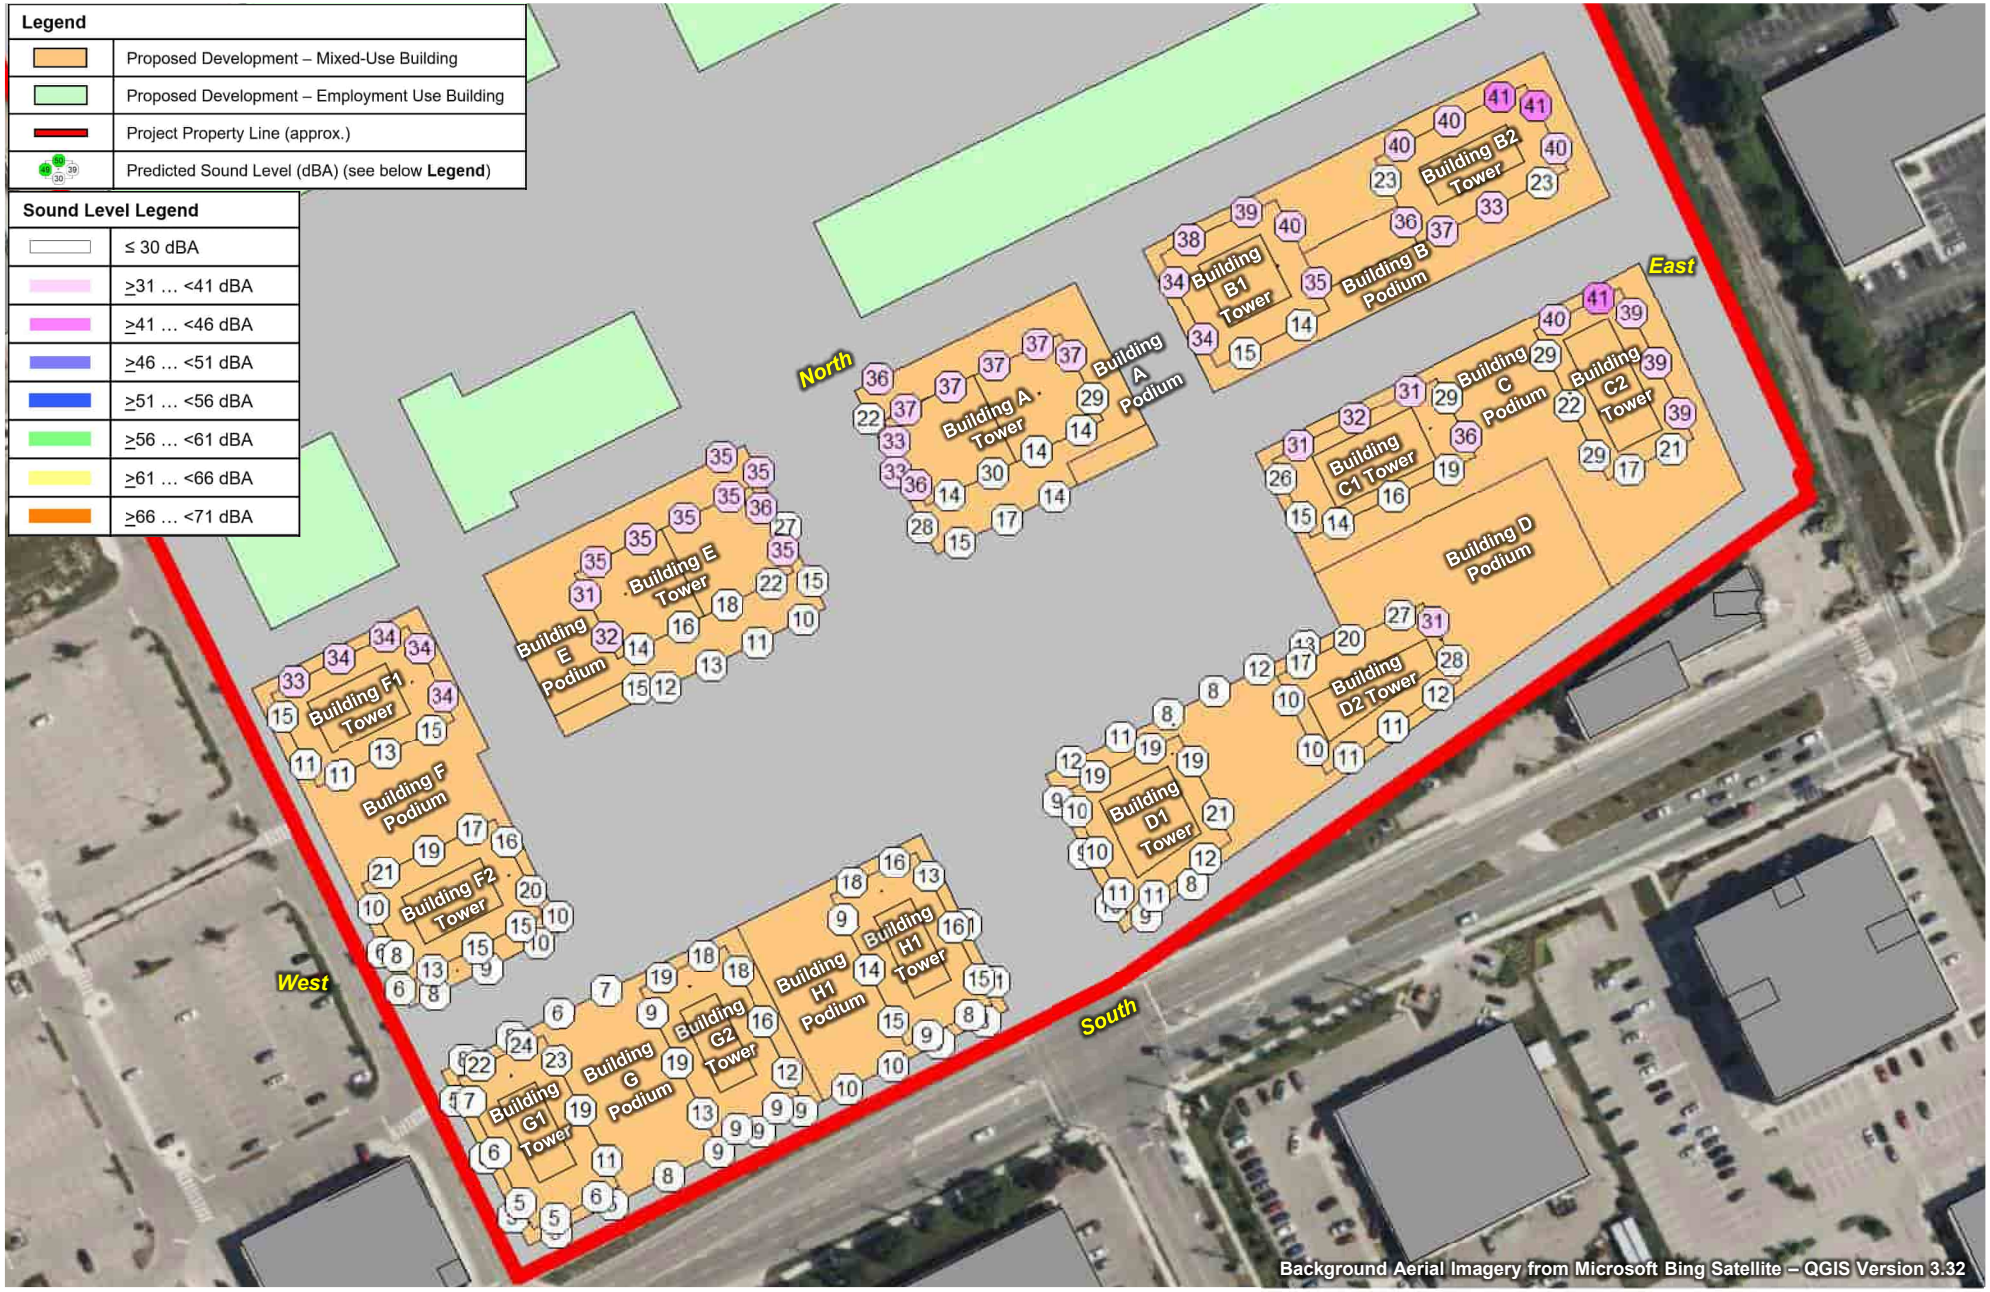


FORGESTONE CAPITAL MANAGEMENT L.P.	True North	Scale: 1:1,750	METRES
170 NORTHFIELD DRIVE WEST, WATERLOO		Date: Apr. 2, 2025 Rev. 1	Figure No. **56**
PREDICTED FAÇADE SOUND LEVELS – STATIONARY SOURCES – ONWARD MANUFACTURING, 585 KUMPF DRIVE – EVENING		Project No. 241.030968.00001	

SLR

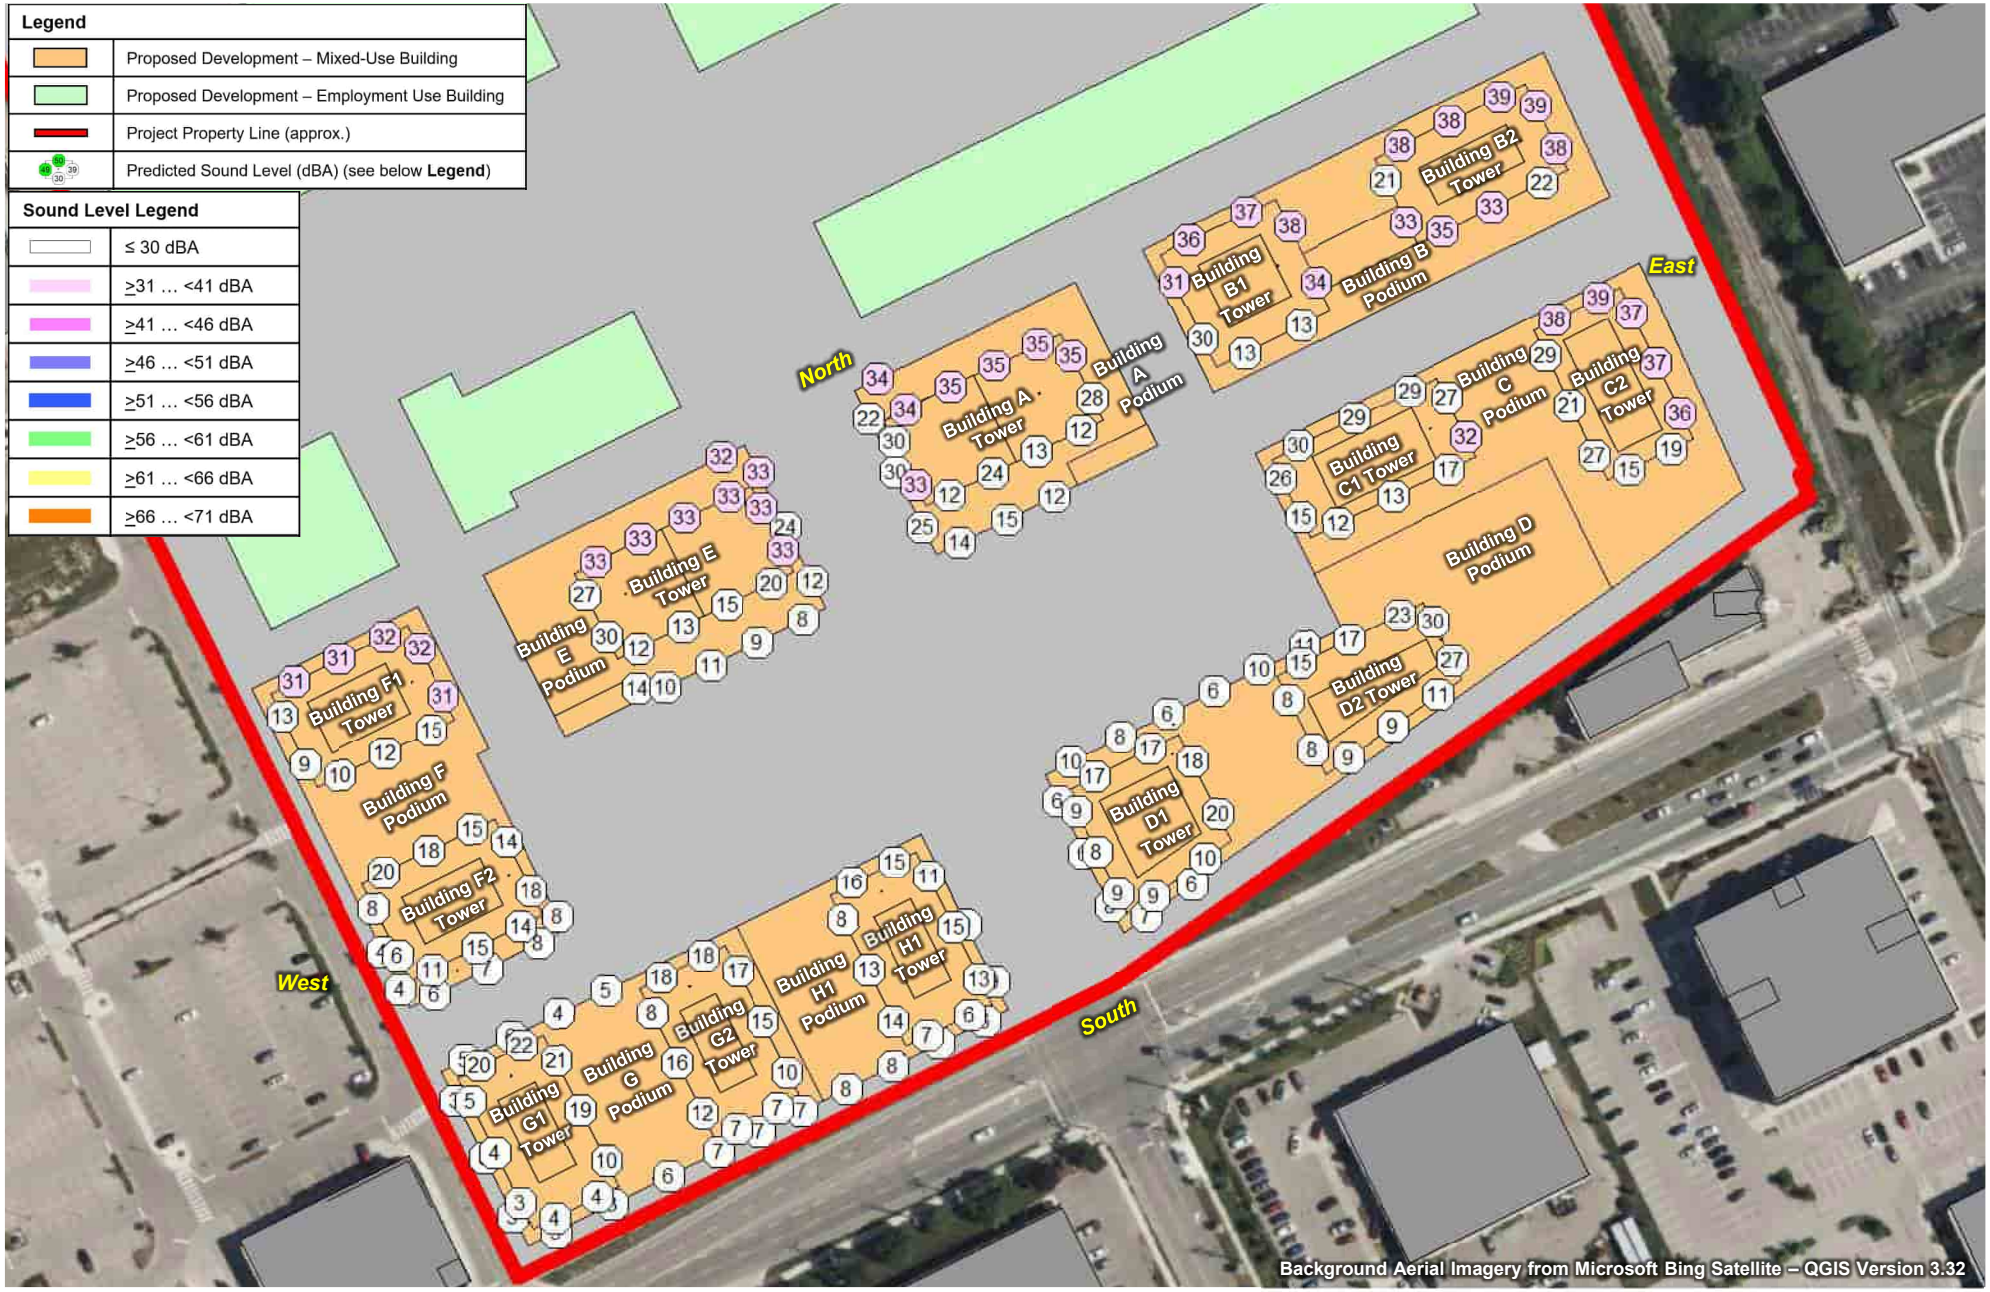

FORGESTONE CAPITAL MANAGEMENT L.P.	True North	Scale: 1:1,750	METRES
170 NORTHFIELD DRIVE WEST, WATERLOO		Date: Apr. 2, 2025 Rev. 1	Figure No. **57**
PREDICTED FAÇADE SOUND LEVELS – STATIONARY SOURCES – ONWARD MANUFACTURING, 585 KUMPF DRIVE – NIGHT-TIME		Project No. 241.030968.00001	

SLR

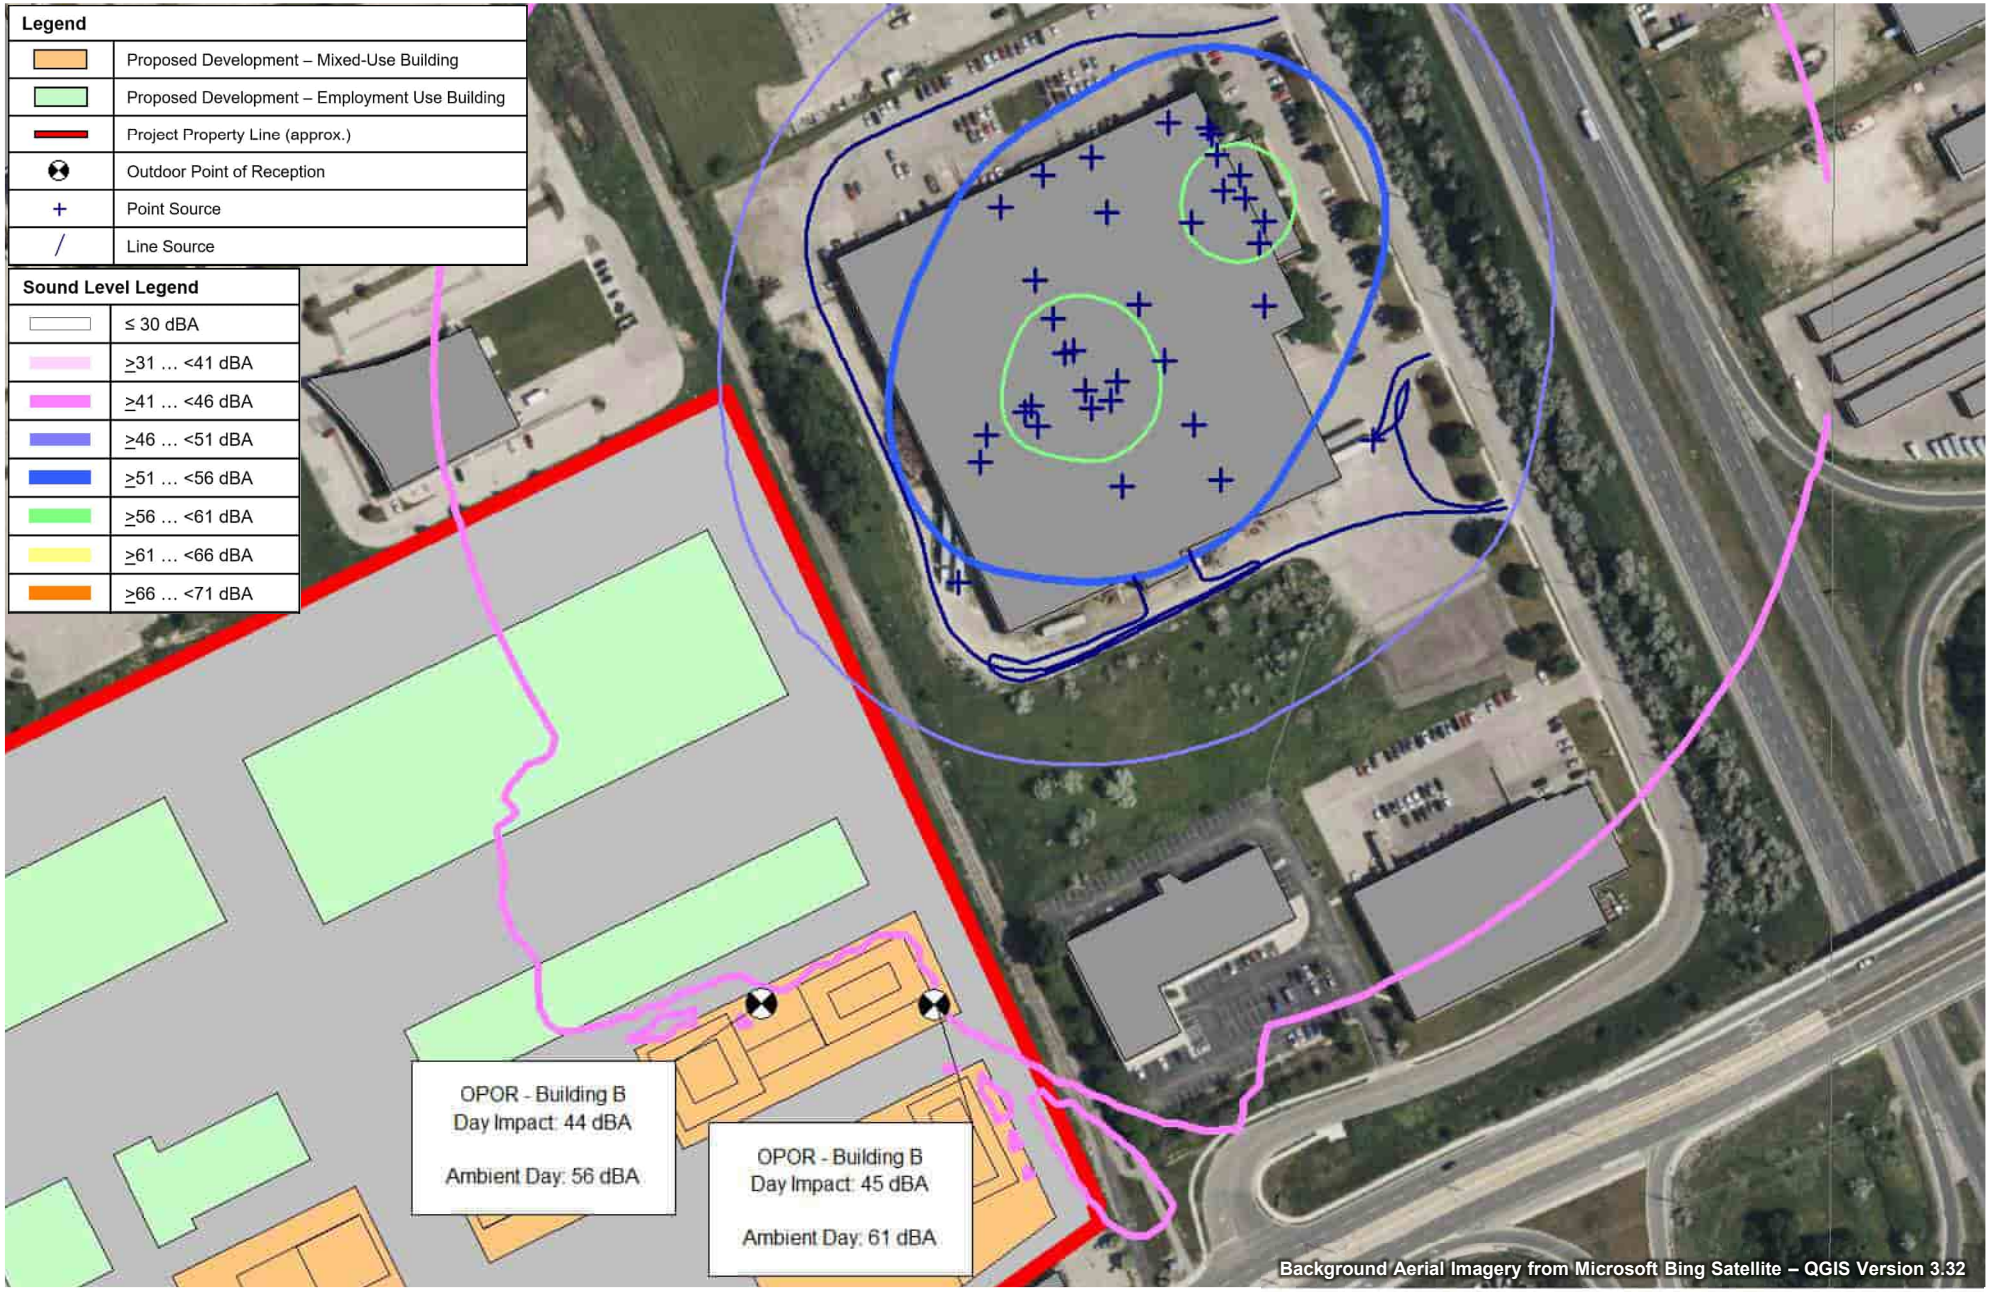


FORGESTONE CAPITAL MANAGEMENT L.P.

170 NORTHFIELD DRIVE WEST, WATERLOO

PREDICTED OPOR SOUND LEVELS – STATIONARY SOURCES –
ONWARD MANUFACTURING, 585 KUMPF DRIVE – DAYTIME

True North	Scale: 1:2,500		METRES
	Date: Apr. 2, 2025	Rev. 1	Figure No. **58**
	Project No. 241.030968.00001		

SLR

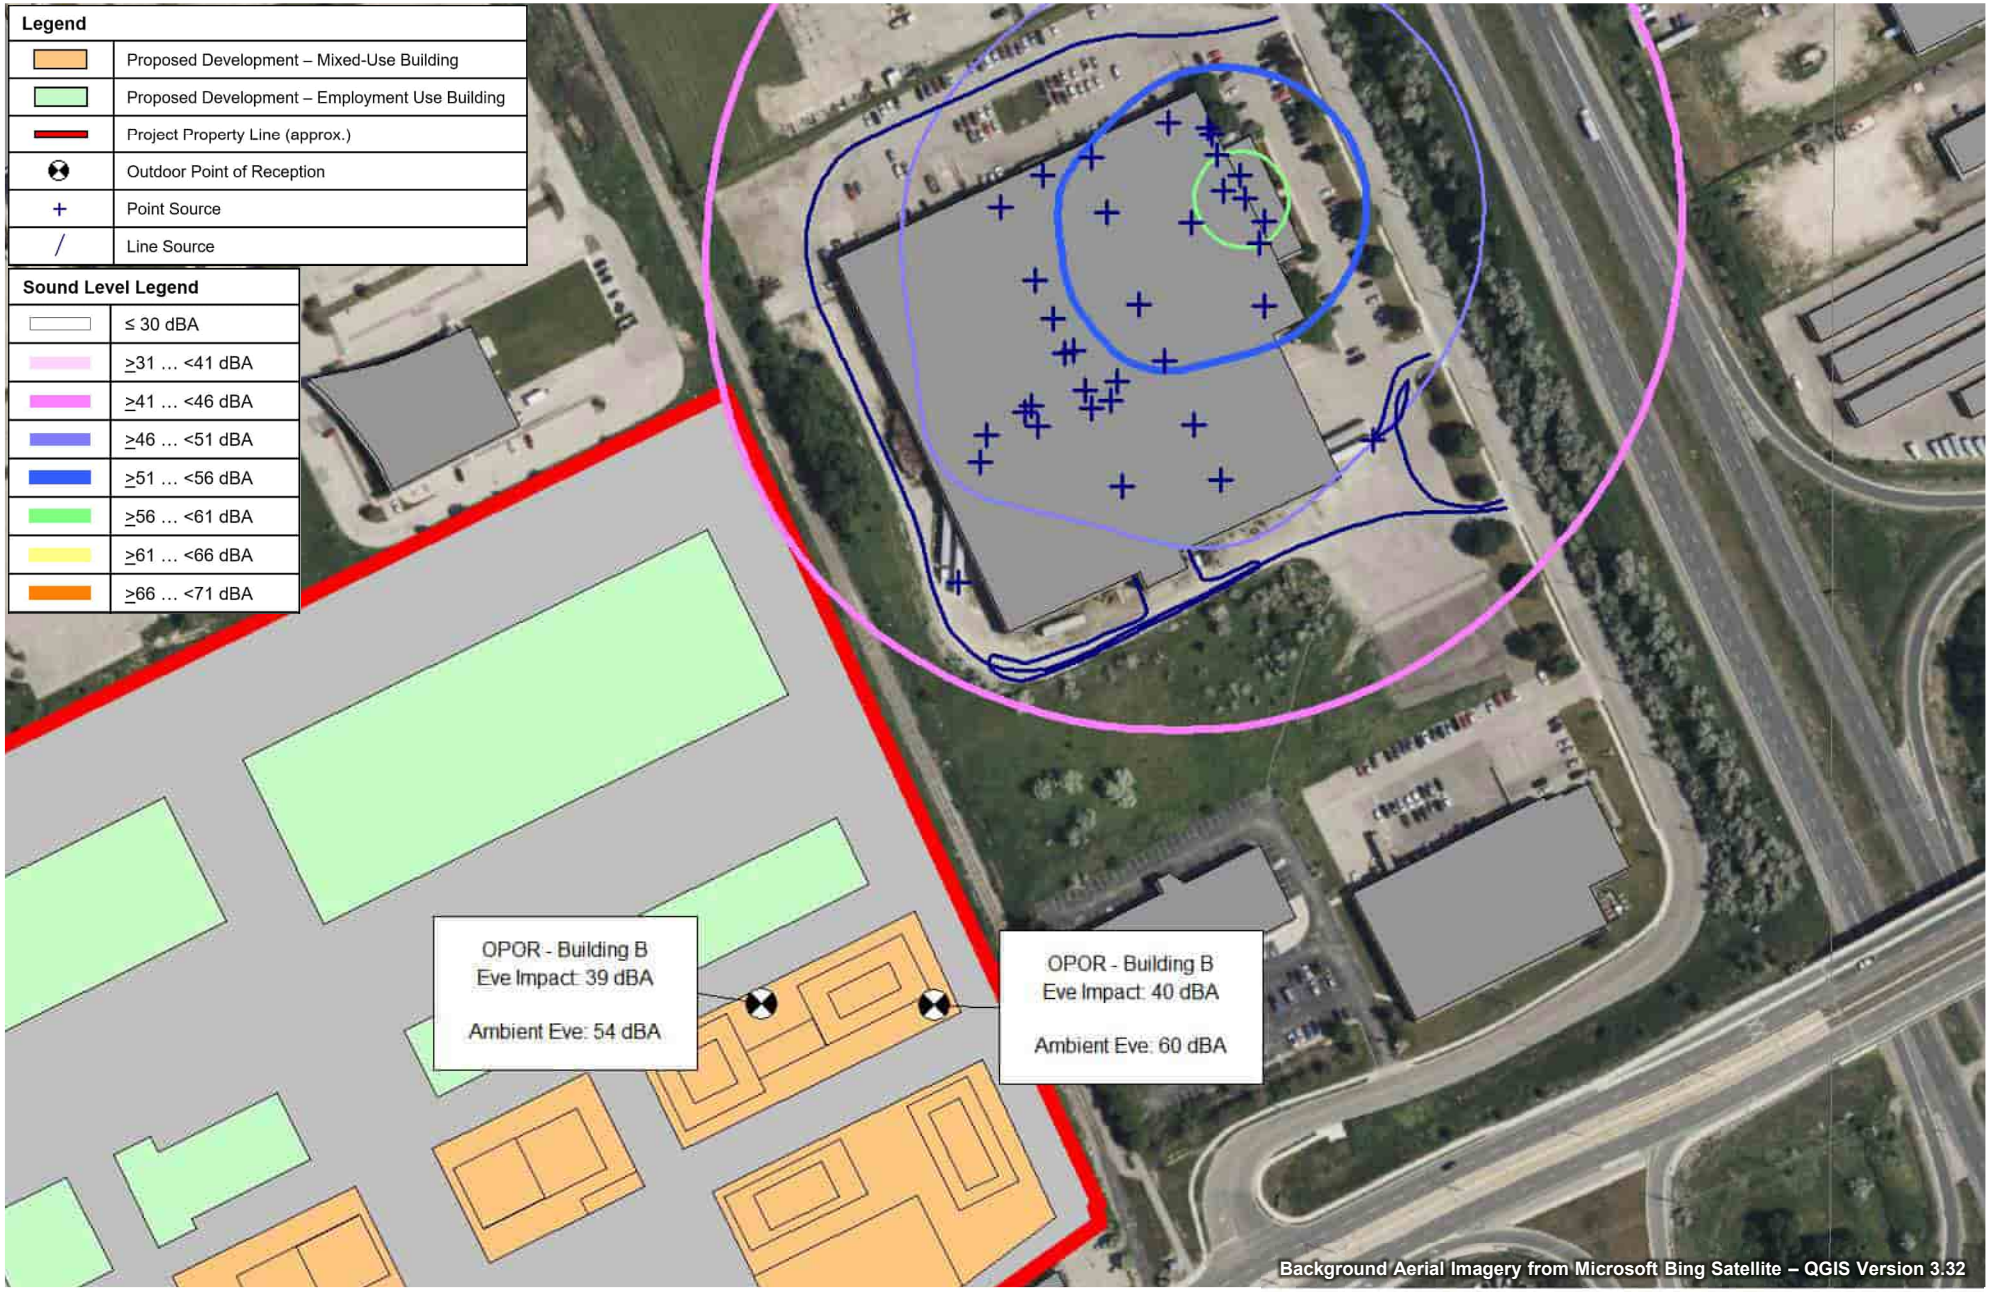

FORGESTONE CAPITAL MANAGEMENT L.P.

170 NORTHFIELD DRIVE WEST, WATERLOO

PREDICTED OPOR SOUND LEVELS – STATIONARY SOURCES – ONWARD MANUFACTURING, 585 KUMPF DRIVE – EVENING

True North

Scale: 1:2,500

METRES


Date: Apr. 2, 2025

Rev. 1

Project No. 241.030968.00001


Figure No. **59**

SLR

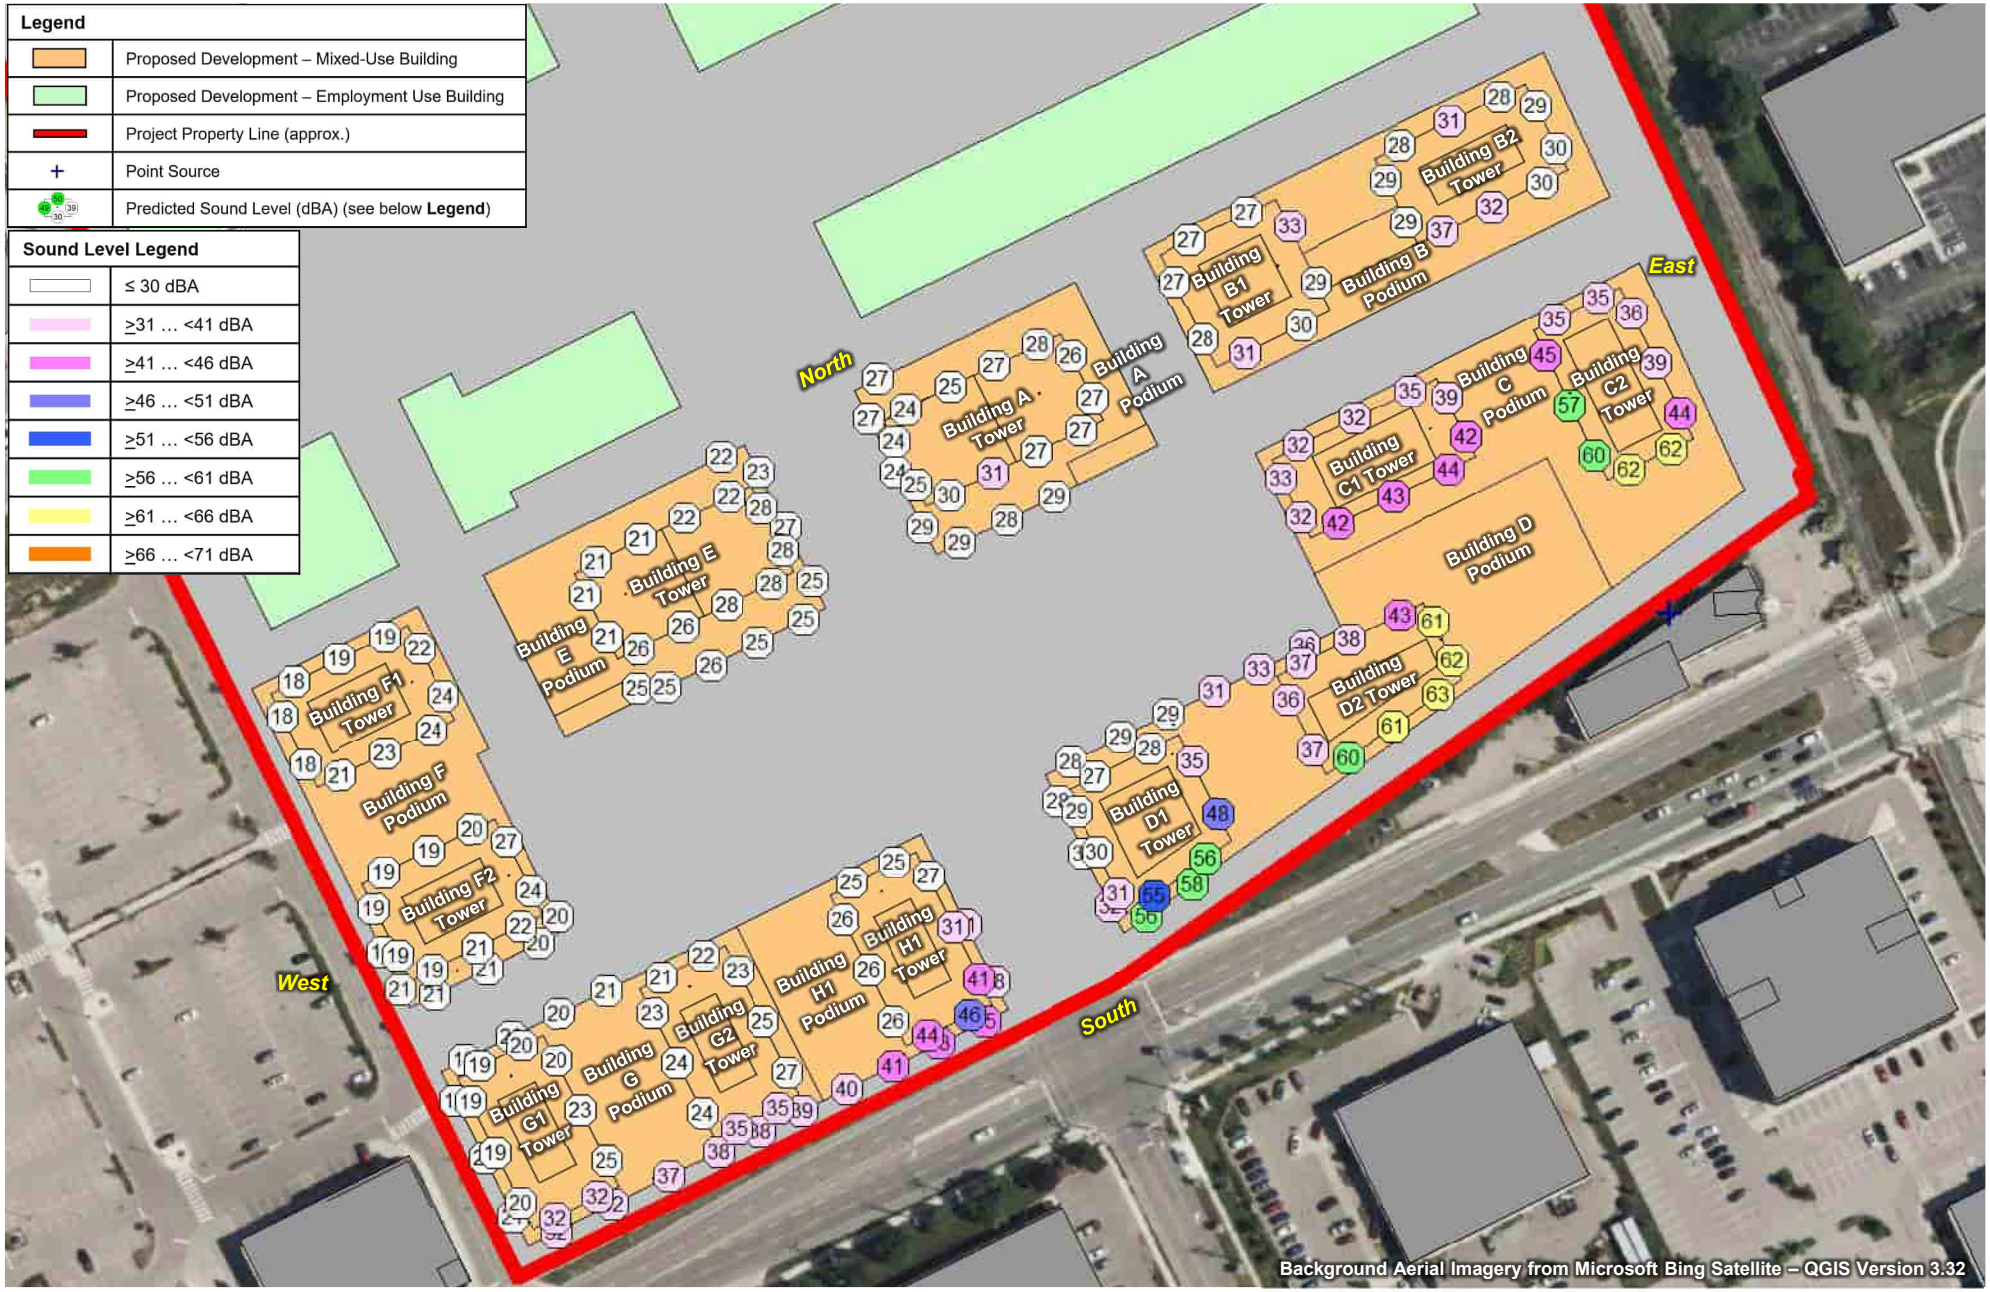


FORGESTONE CAPITAL MANAGEMENT L.P.	True North	Scale: 1:1,750	METRES
170 NORTHFIELD DRIVE WEST, WATERLOO		Date: Apr. 2, 2025 Rev. 1	Figure No. **60**
PREDICTED FAÇADE SOUND LEVELS – STATIONARY SOURCES – FIRE STATION 3, 150 NORTHFIELD DRIVE WEST – DAYTIME – EMERGENCY GENERATOR TESTING		Project No. 241.030968.00001	

SLR

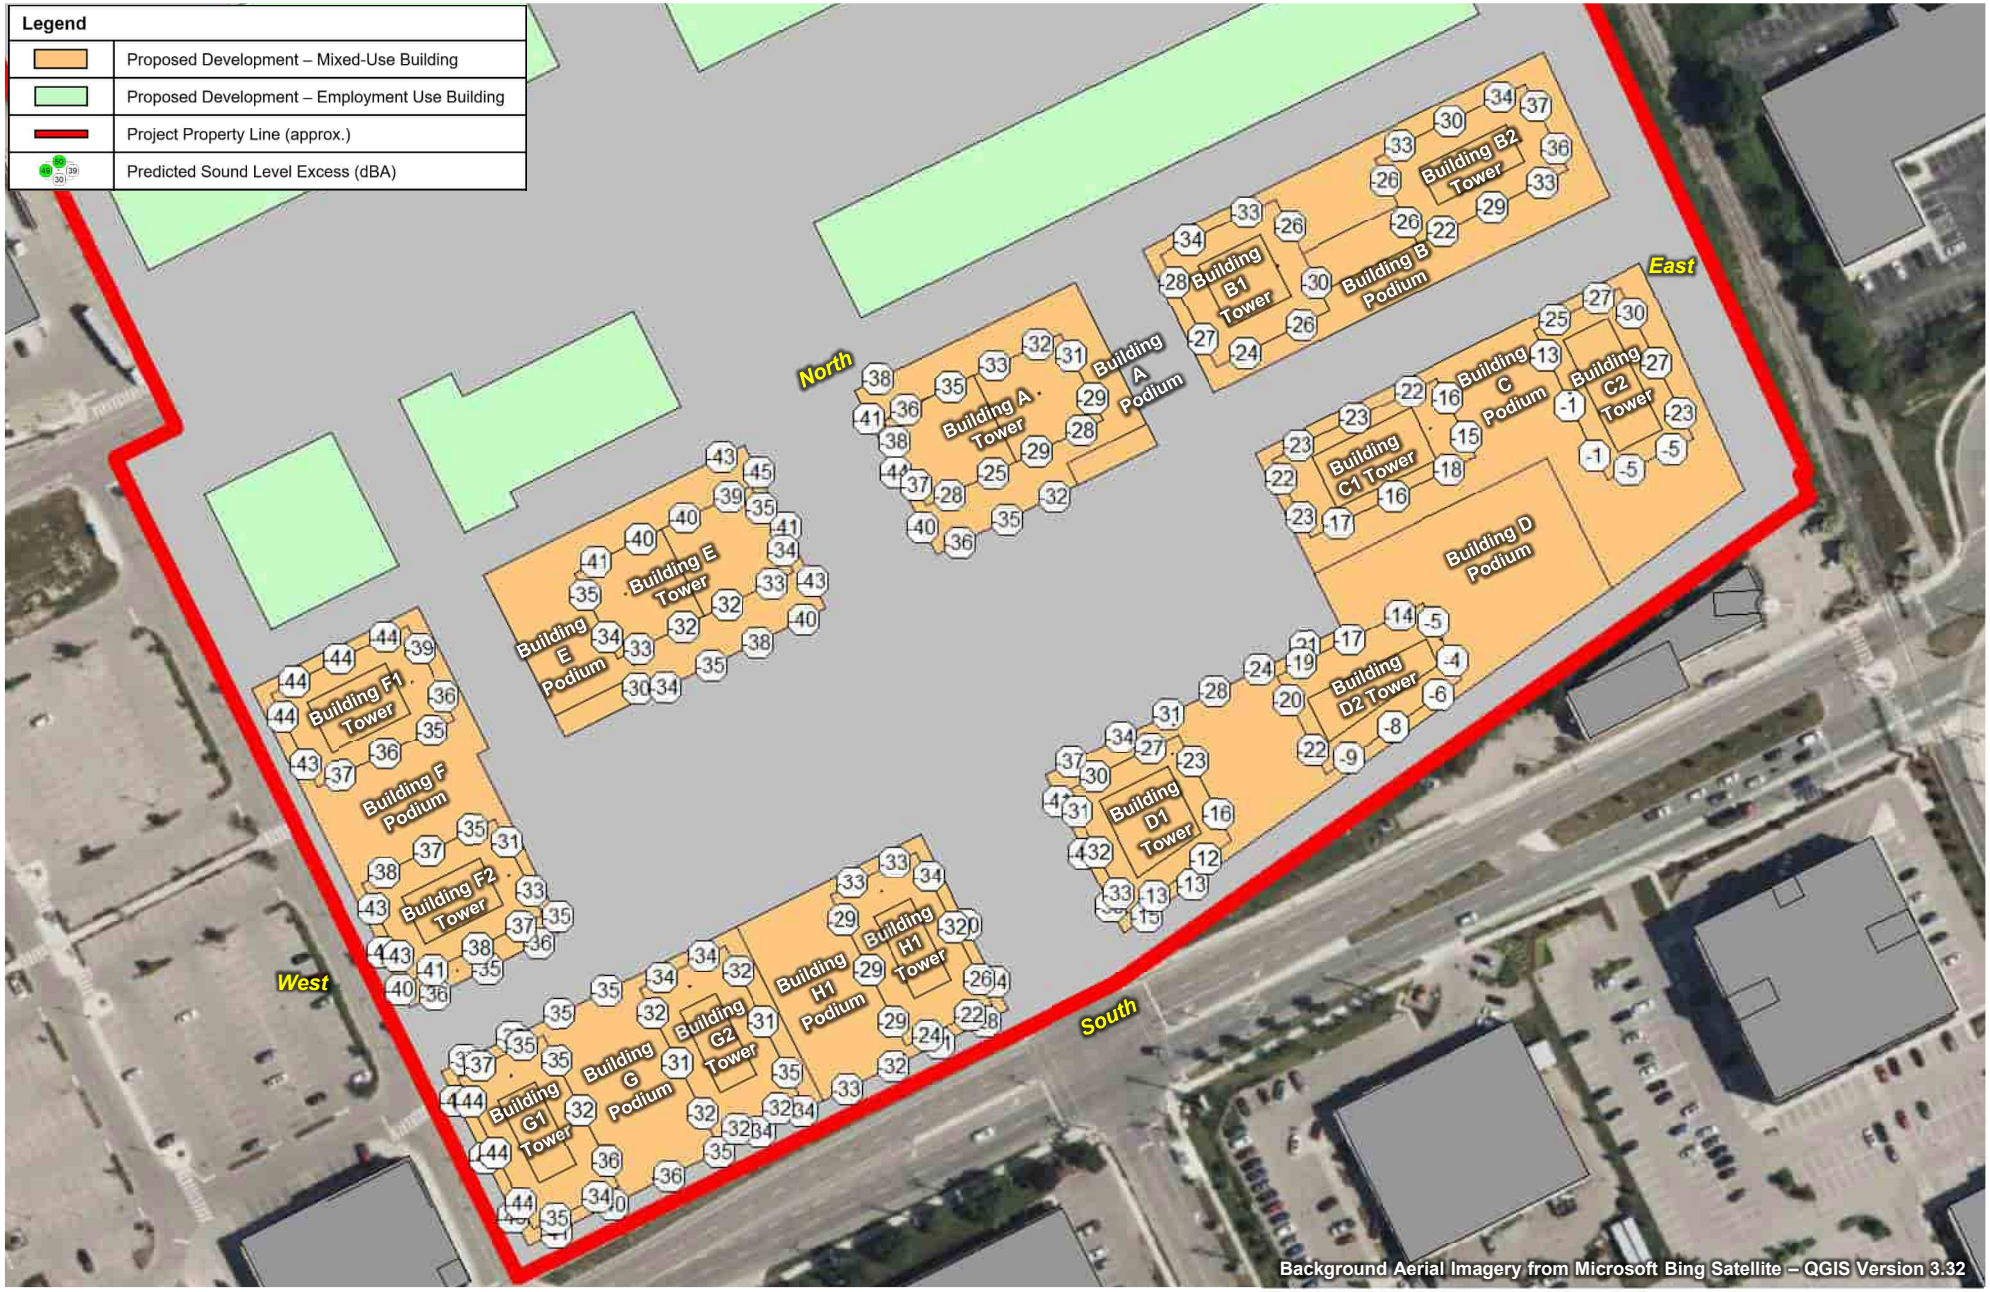


FORGESTONE CAPITAL MANAGEMENT L.P.	True North	Scale: 1:1,750	METRES
170 NORTHFIELD DRIVE WEST, WATERLOO		Date: Apr. 2, 2025 Rev. 1	Figure No. **61**
PREDICTED FAÇADE SOUND LEVEL EXCESSES – STATIONARY SOURCES – FIRE STATION 3, 150 NORTHFIELD DRIVE WEST – DAYTIME – EMERGENCY GENERATOR TESTING		Project No. 241.030968.00001	


SLR

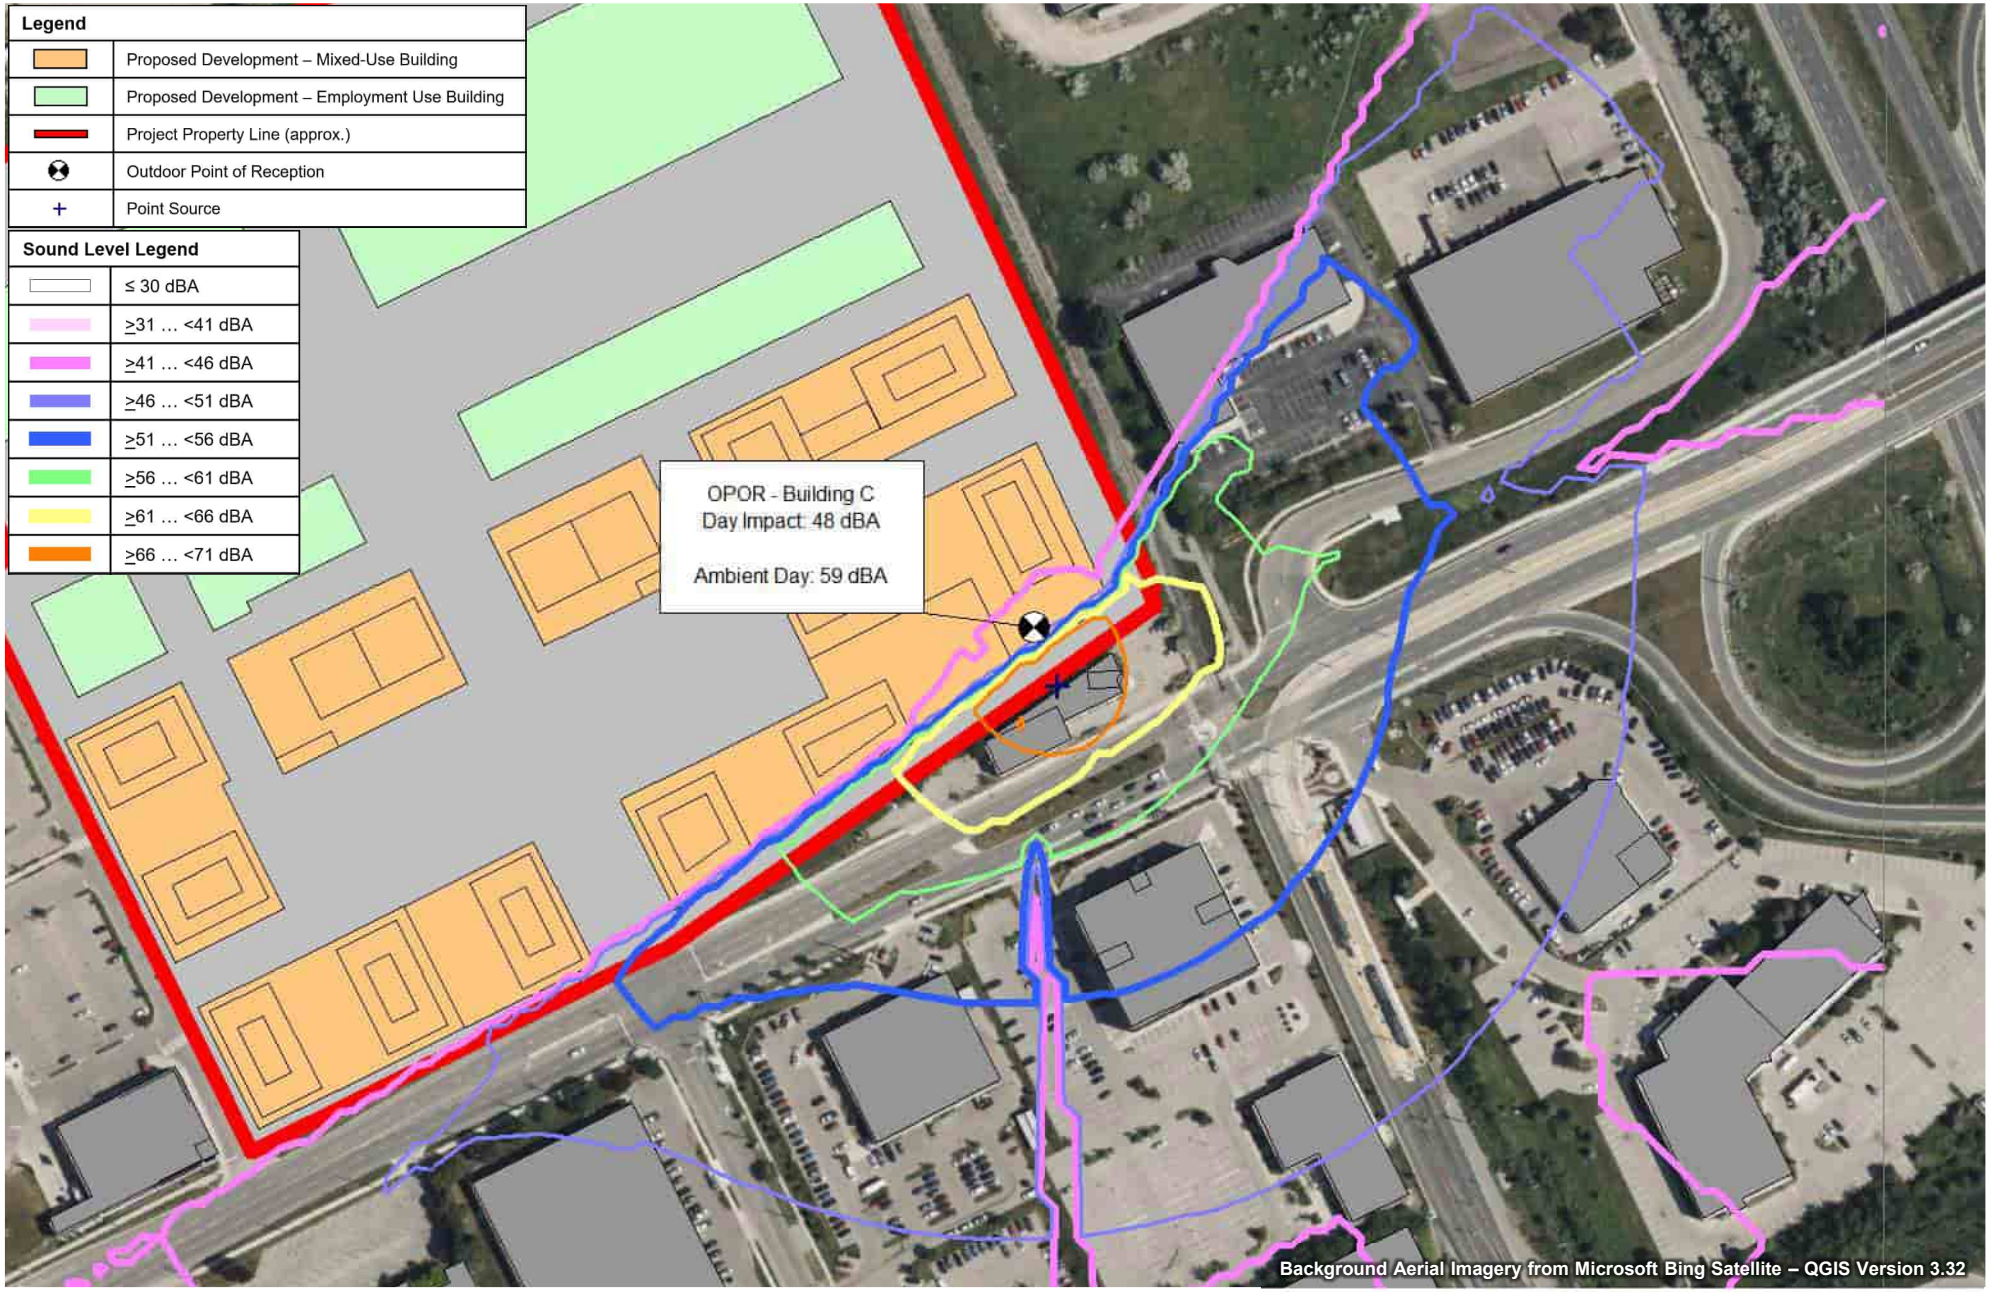

FORGESTONE CAPITAL MANAGEMENT L.P.	True North	Scale: 1:2,500	METRES
170 NORTHFIELD DRIVE WEST, WATERLOO		Date: Apr. 2, 2025 Rev. 1	Figure No. **62**
PREDICTED OPOR SOUND LEVELS – STATIONARY SOURCES – FIRE STATION 3, 150 NORTHFIELD DRIVE WEST – EMERGENCY GENERATOR TESTING - DAYTIME		Project No. 241.030968.00001	SLR

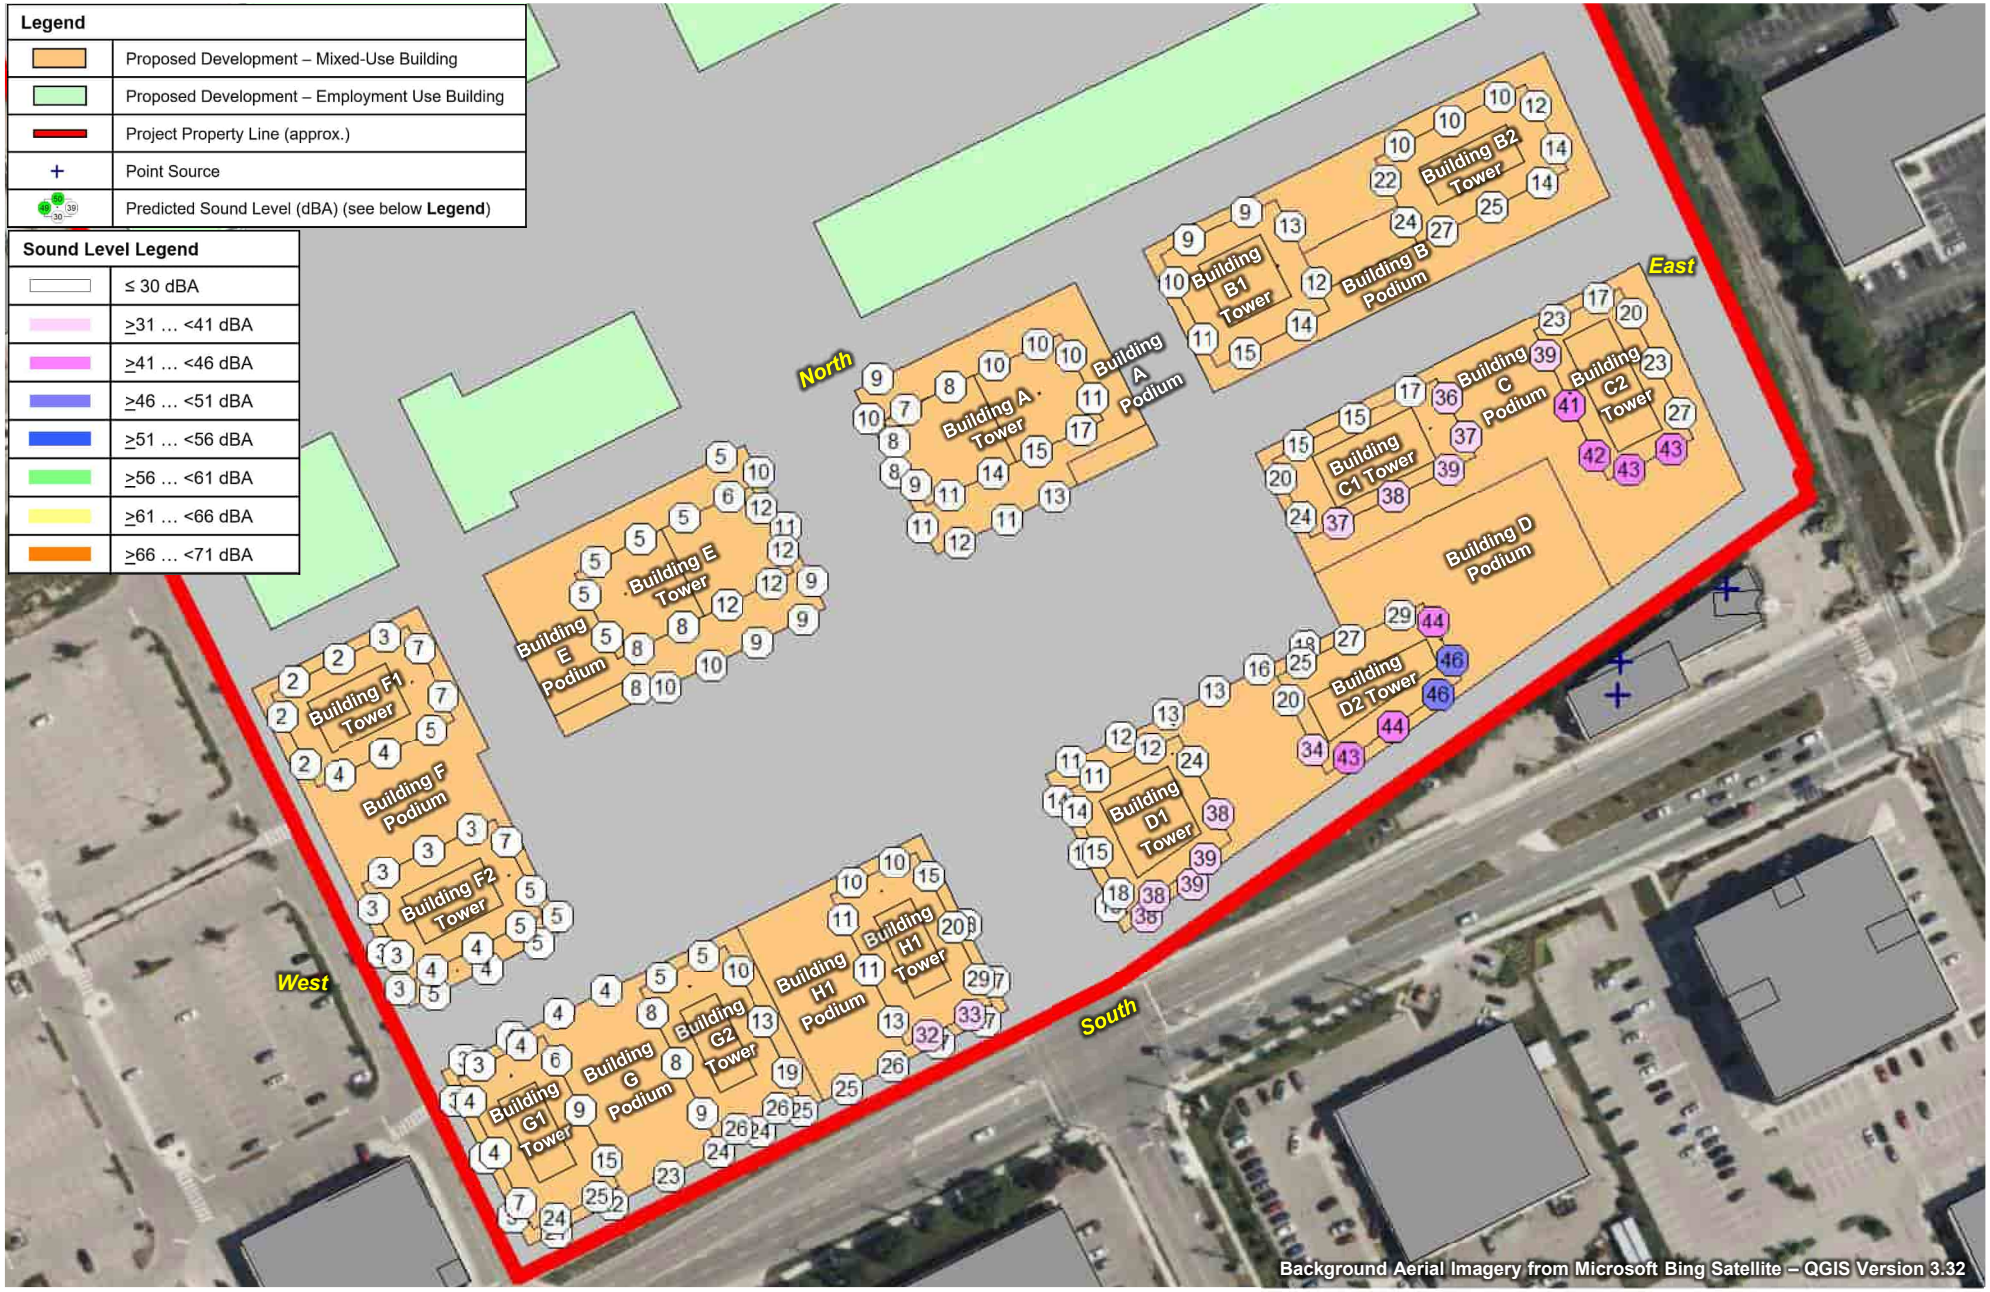


FORGESTONE CAPITAL MANAGEMENT L.P.	True North	Scale: 1:1,750	METRES
170 NORTHFIELD DRIVE WEST, WATERLOO		Date: Apr. 2, 2025 Rev. 1	Figure No. **63**
PREDICTED FAÇADE SOUND LEVELS – STATIONARY SOURCES – FIRE STATION 3, 150 NORTHFIELD DRIVE WEST – DAYTIME/EVENING – CONTINUOUS SOURCES		Project No. 241.030968.00001	SLR

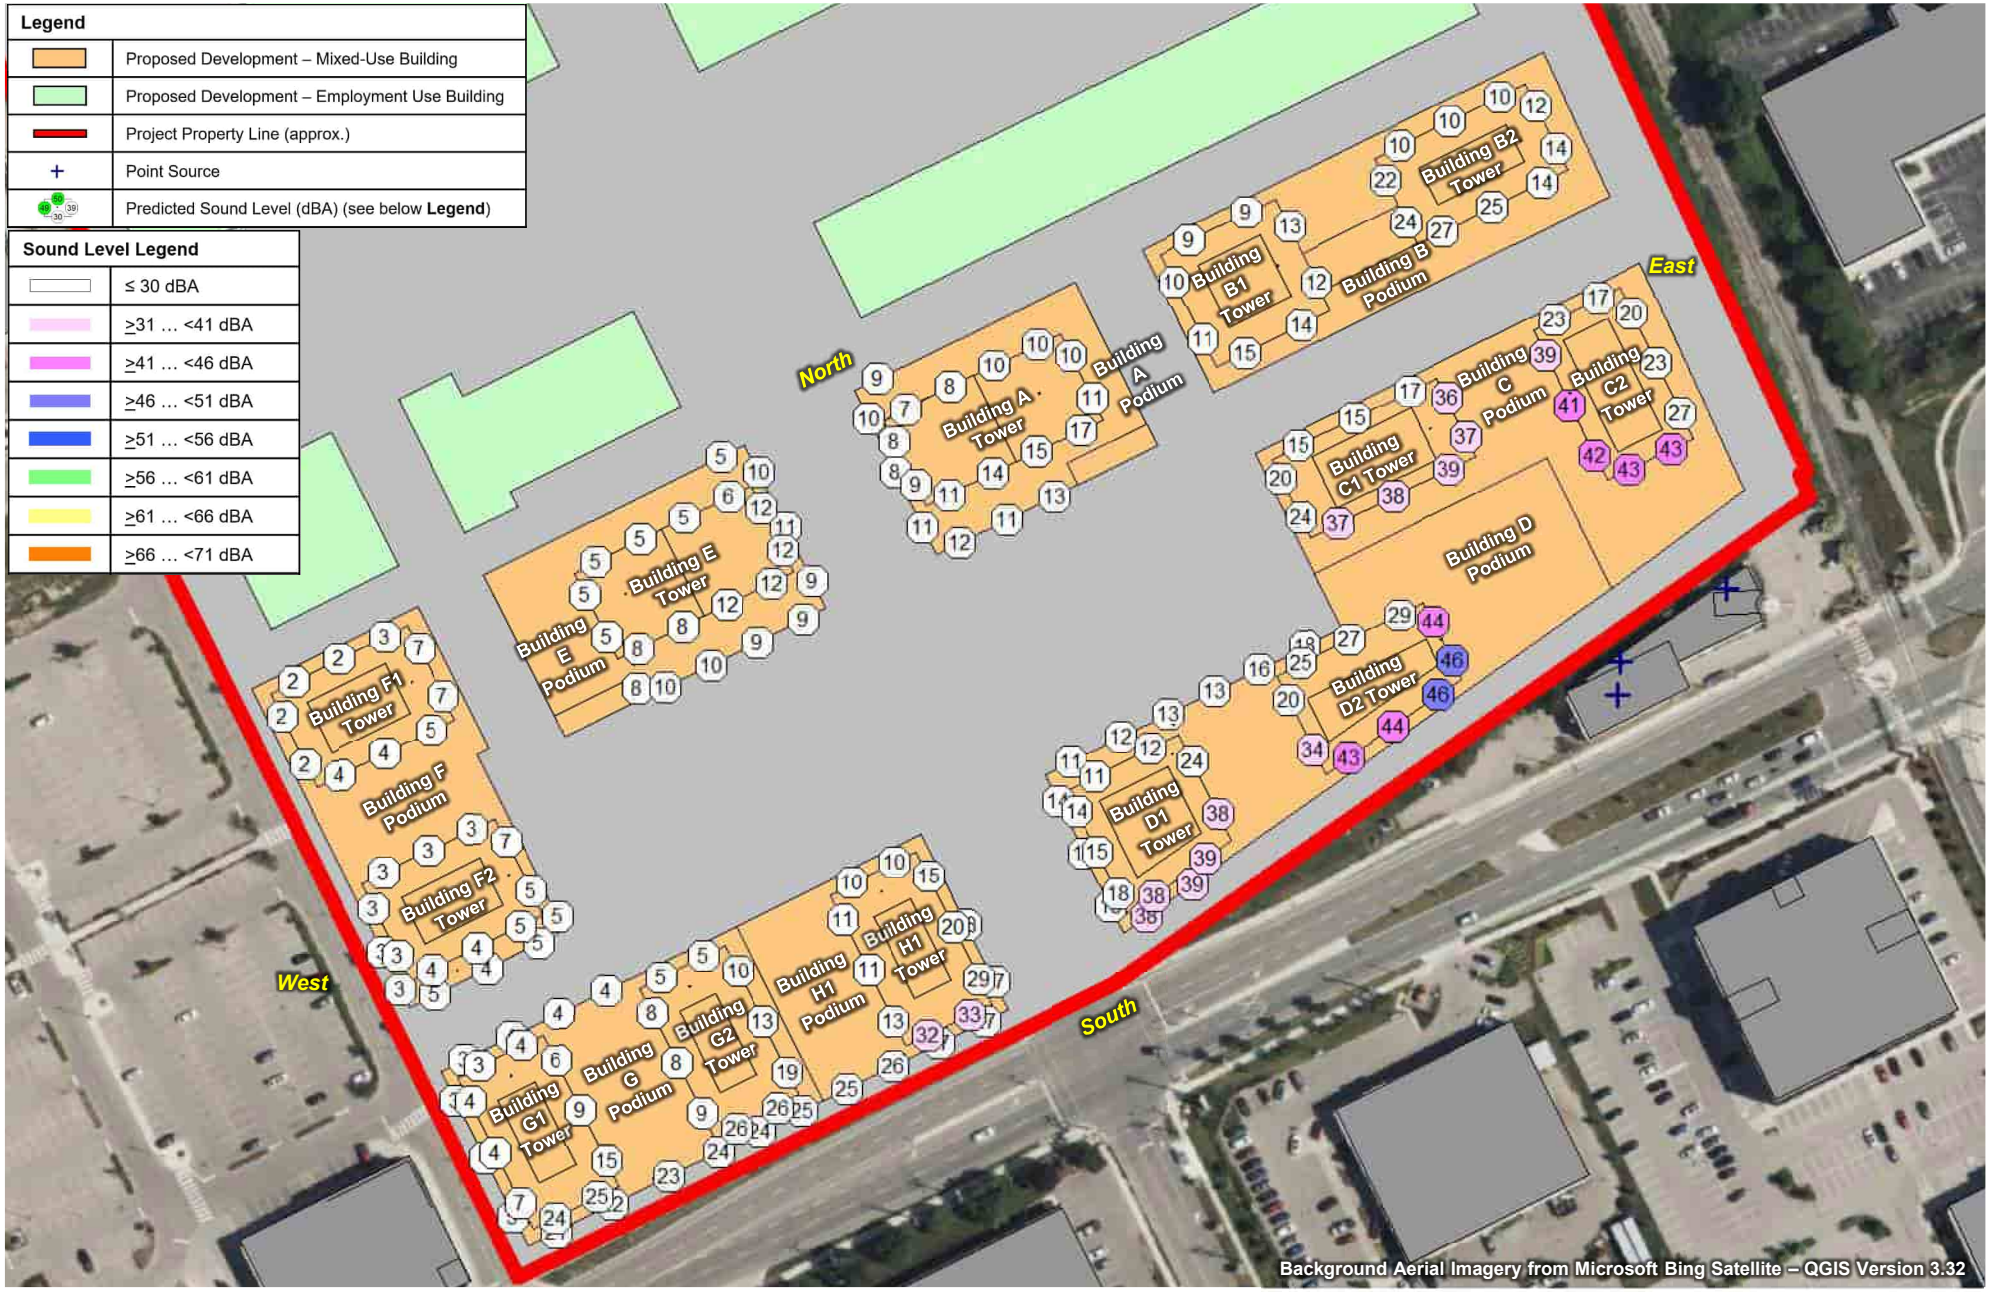


FORGESTONE CAPITAL MANAGEMENT L.P.	True North	Scale: 1:1,750	METRES
170 NORTHFIELD DRIVE WEST, WATERLOO		Date: Apr. 2, 2025 Rev. 1	Figure No. **64**
PREDICTED FAÇADE SOUND LEVELS – STATIONARY SOURCES – FIRE STATION 3, 150 NORTHFIELD DRIVE WEST – NIGHT-TIME – CONTINUOUS SOURCES		Project No. 241.030968.00001	


SLR

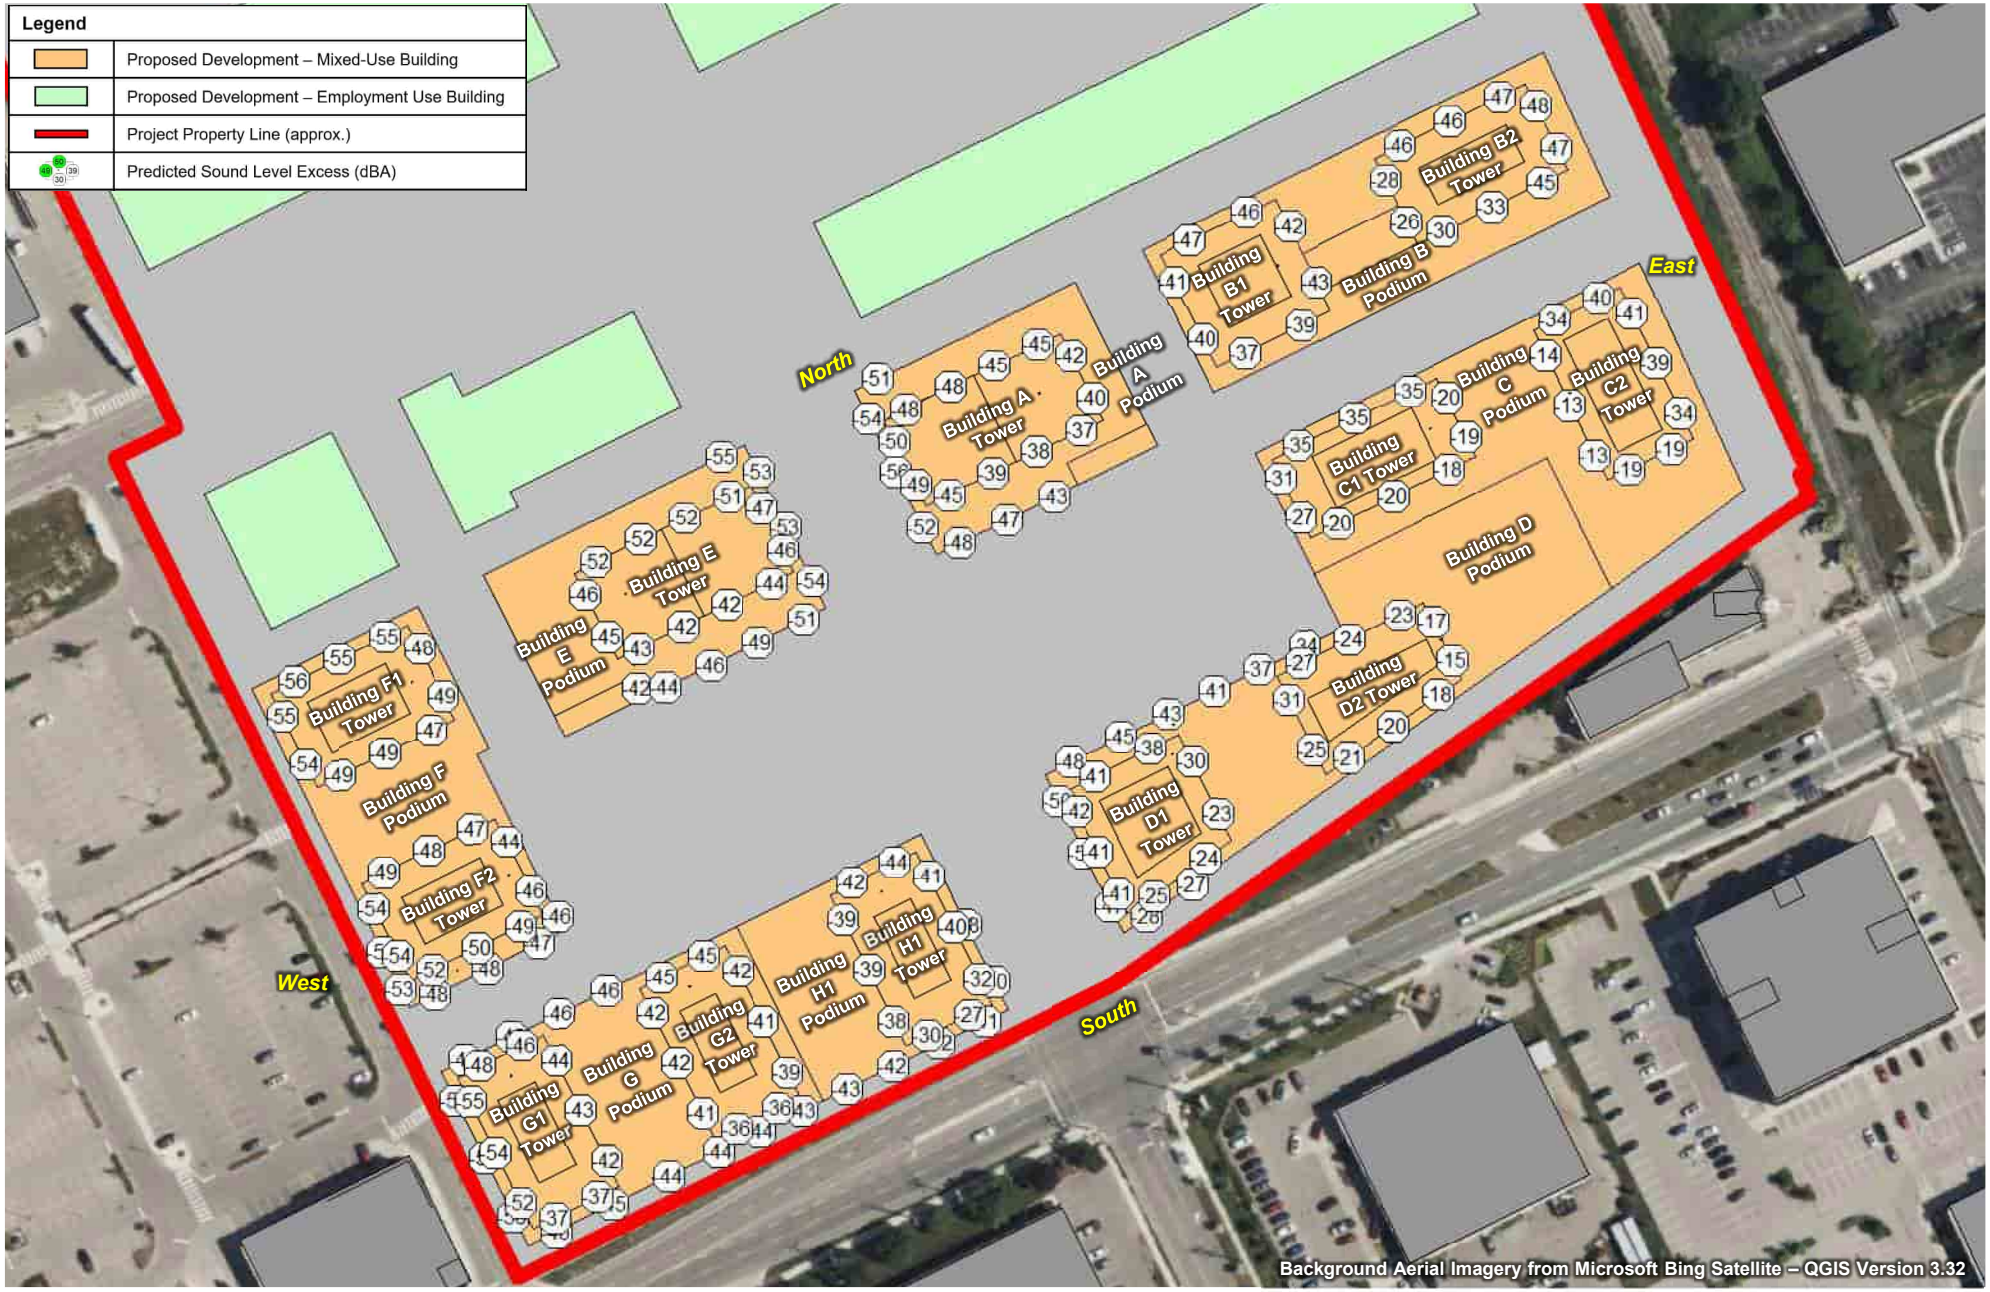

FORGESTONE CAPITAL MANAGEMENT L.P.	True North	Scale: 1:1,750	METRES
170 NORTHFIELD DRIVE WEST, WATERLOO		Date: Apr. 2, 2025 Rev. 1	Figure No. **65**
PREDICTED FAÇADE SOUND LEVEL EXCESSES – STATIONARY SOURCES – FIRE STATION 3, 150 NORTHFIELD DRIVE WEST – DAYTIME – CONTINUOUS		Project No. 241.030968.00001	SLR

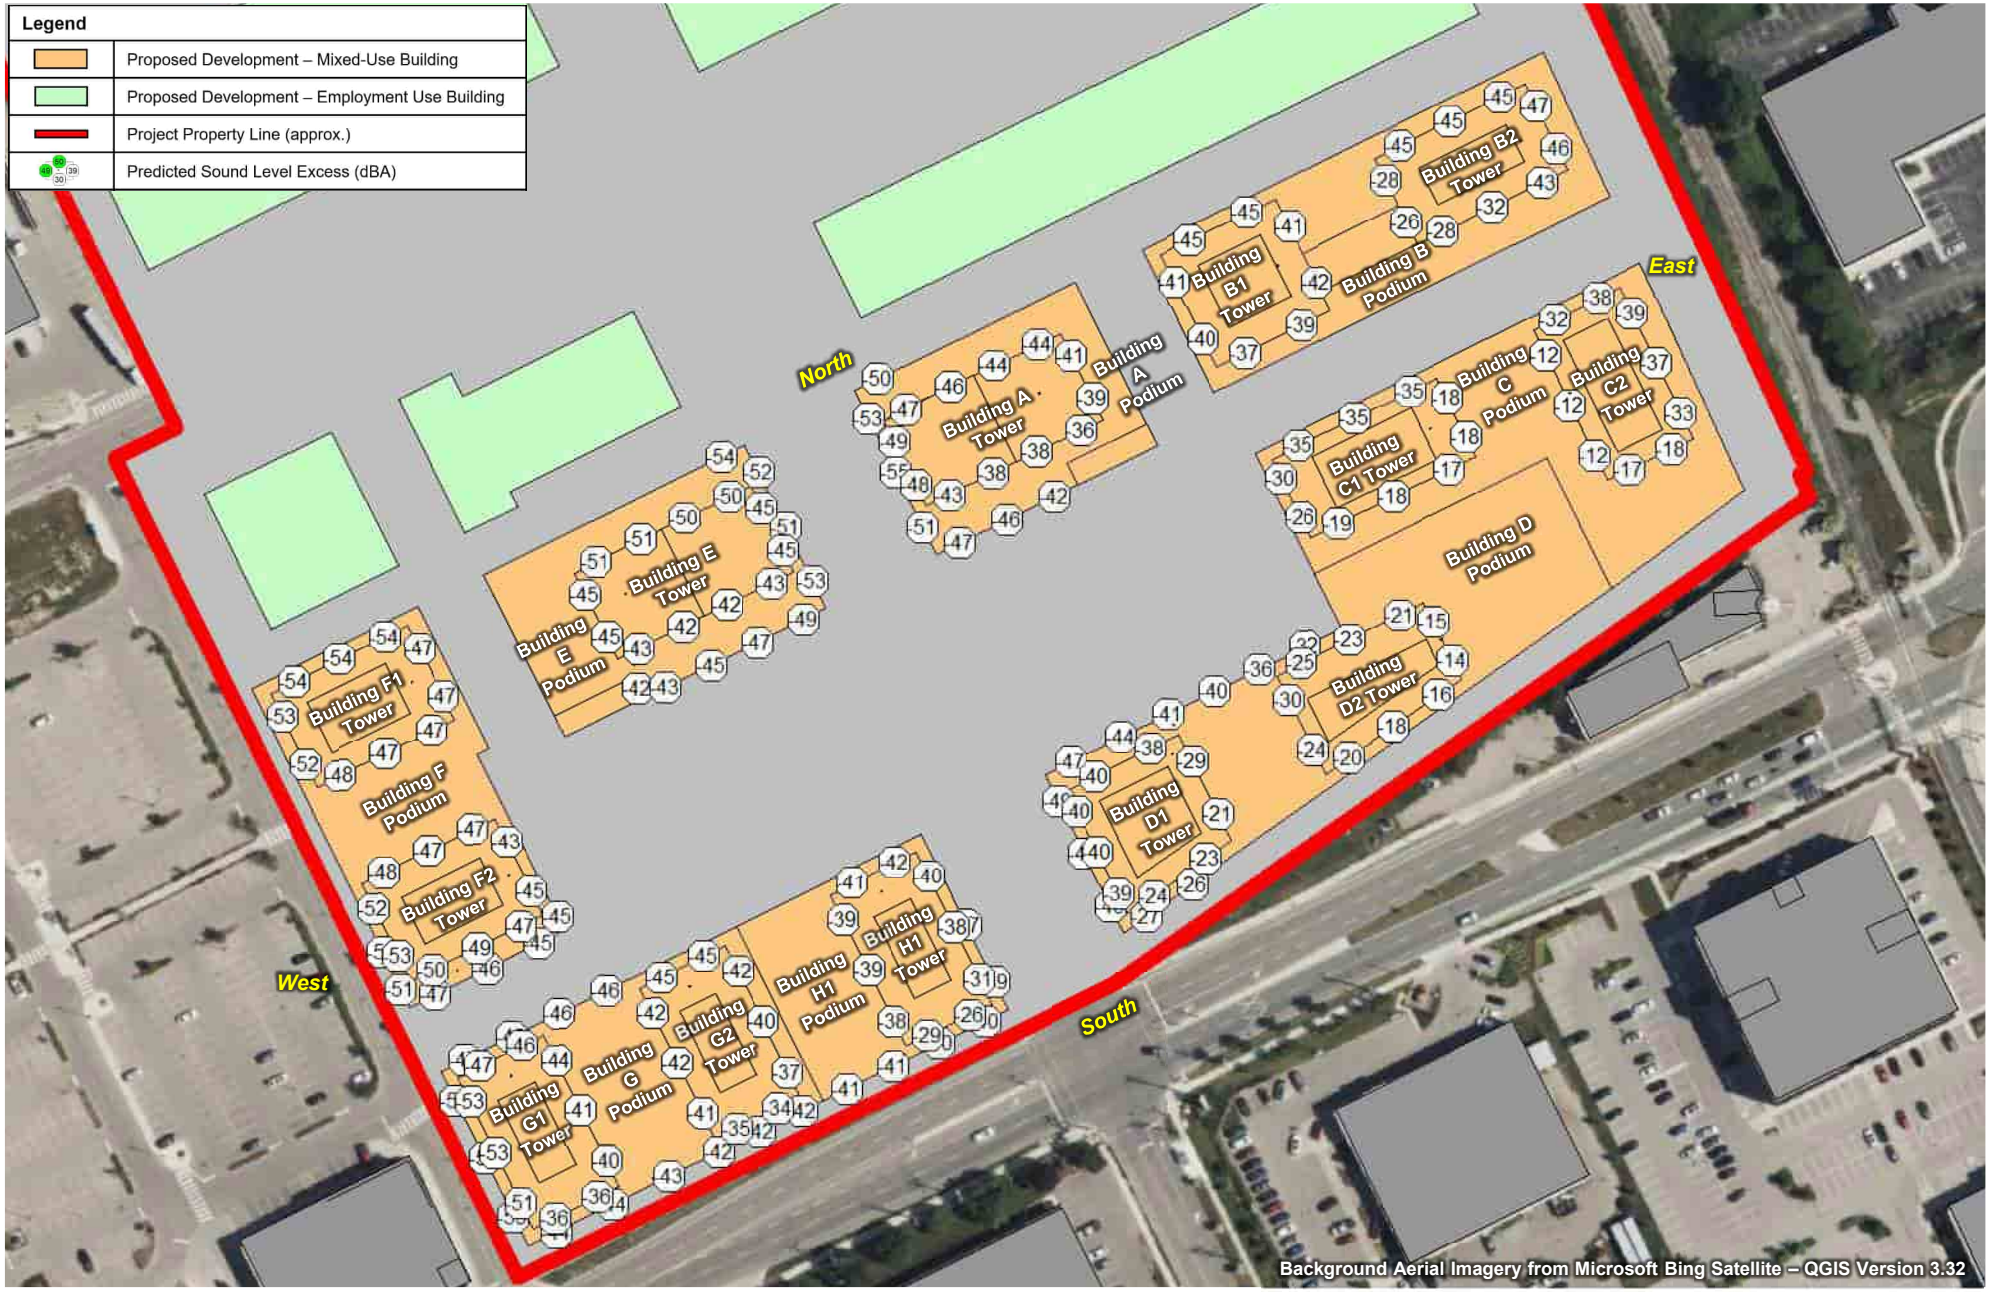


FORGESTONE CAPITAL MANAGEMENT L.P.	True North	Scale: 1:1,750	METRES
170 NORTHFIELD DRIVE WEST, WATERLOO		Date: Apr. 2, 2025 Rev. 1	Figure No. **66**
PREDICTED FAÇADE SOUND LEVEL EXCESSES – STATIONARY SOURCES – FIRE STATION 3, 150 NORTHFIELD DRIVE WEST – EVENING – CONTINUOUS		Project No. 241.030968.00001	

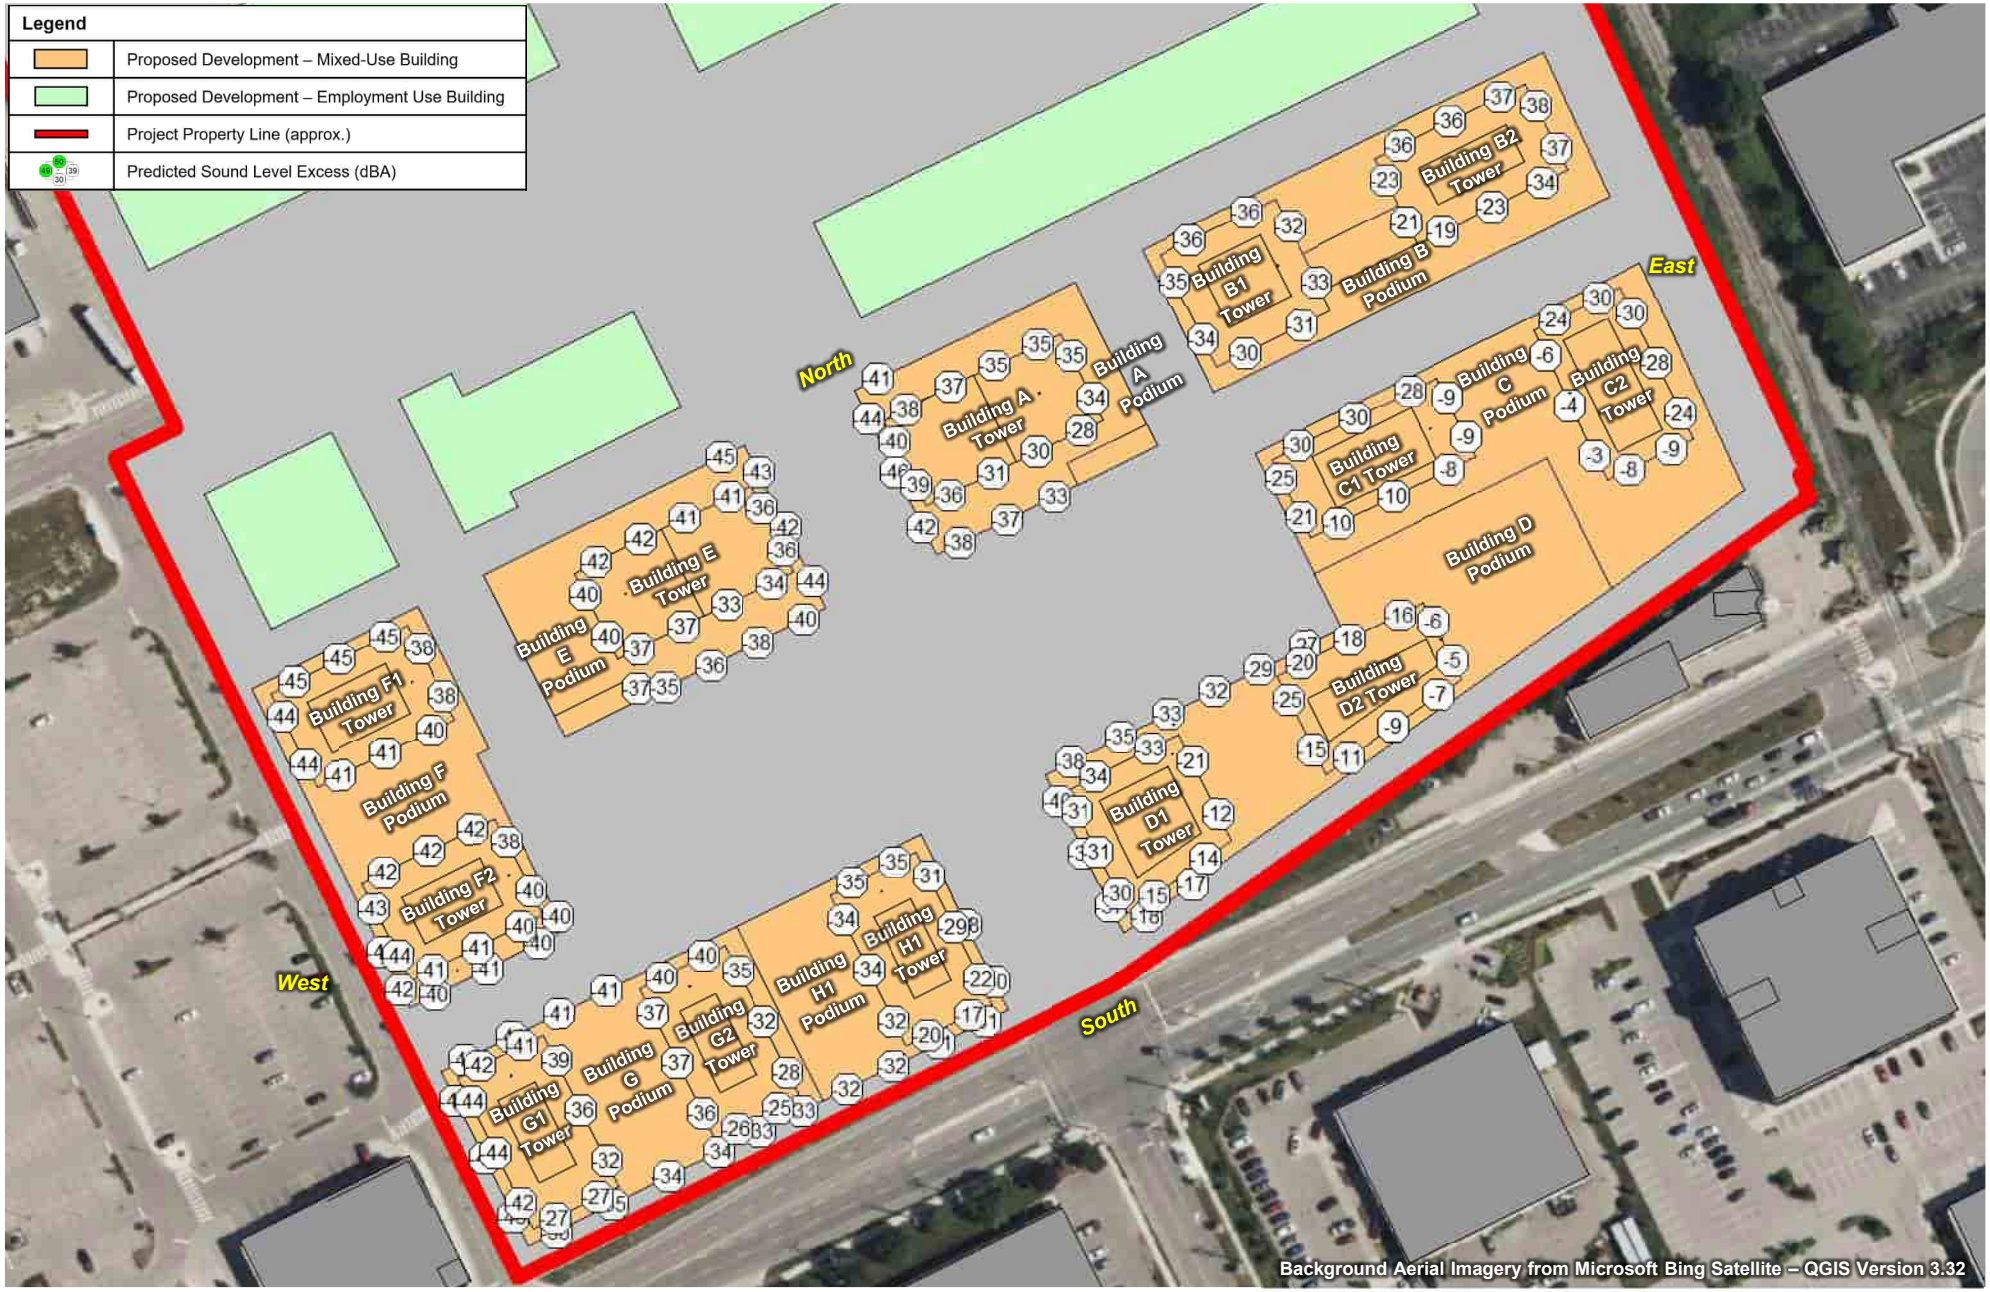


FORGESTONE CAPITAL MANAGEMENT L.P.	True North	Scale: 1:1,750	METRES
170 NORTHFIELD DRIVE WEST, WATERLOO		Date: Apr. 2, 2025 Rev. 1	Figure No. **67**
PREDICTED FAÇADE SOUND LEVEL EXCESSES – STATIONARY SOURCES – FIRE STATION 3, 150 NORTHFIELD DRIVE WEST – NIGHT-TIME – CONTINUOUS		Project No. 241.030968.00001	

SLR

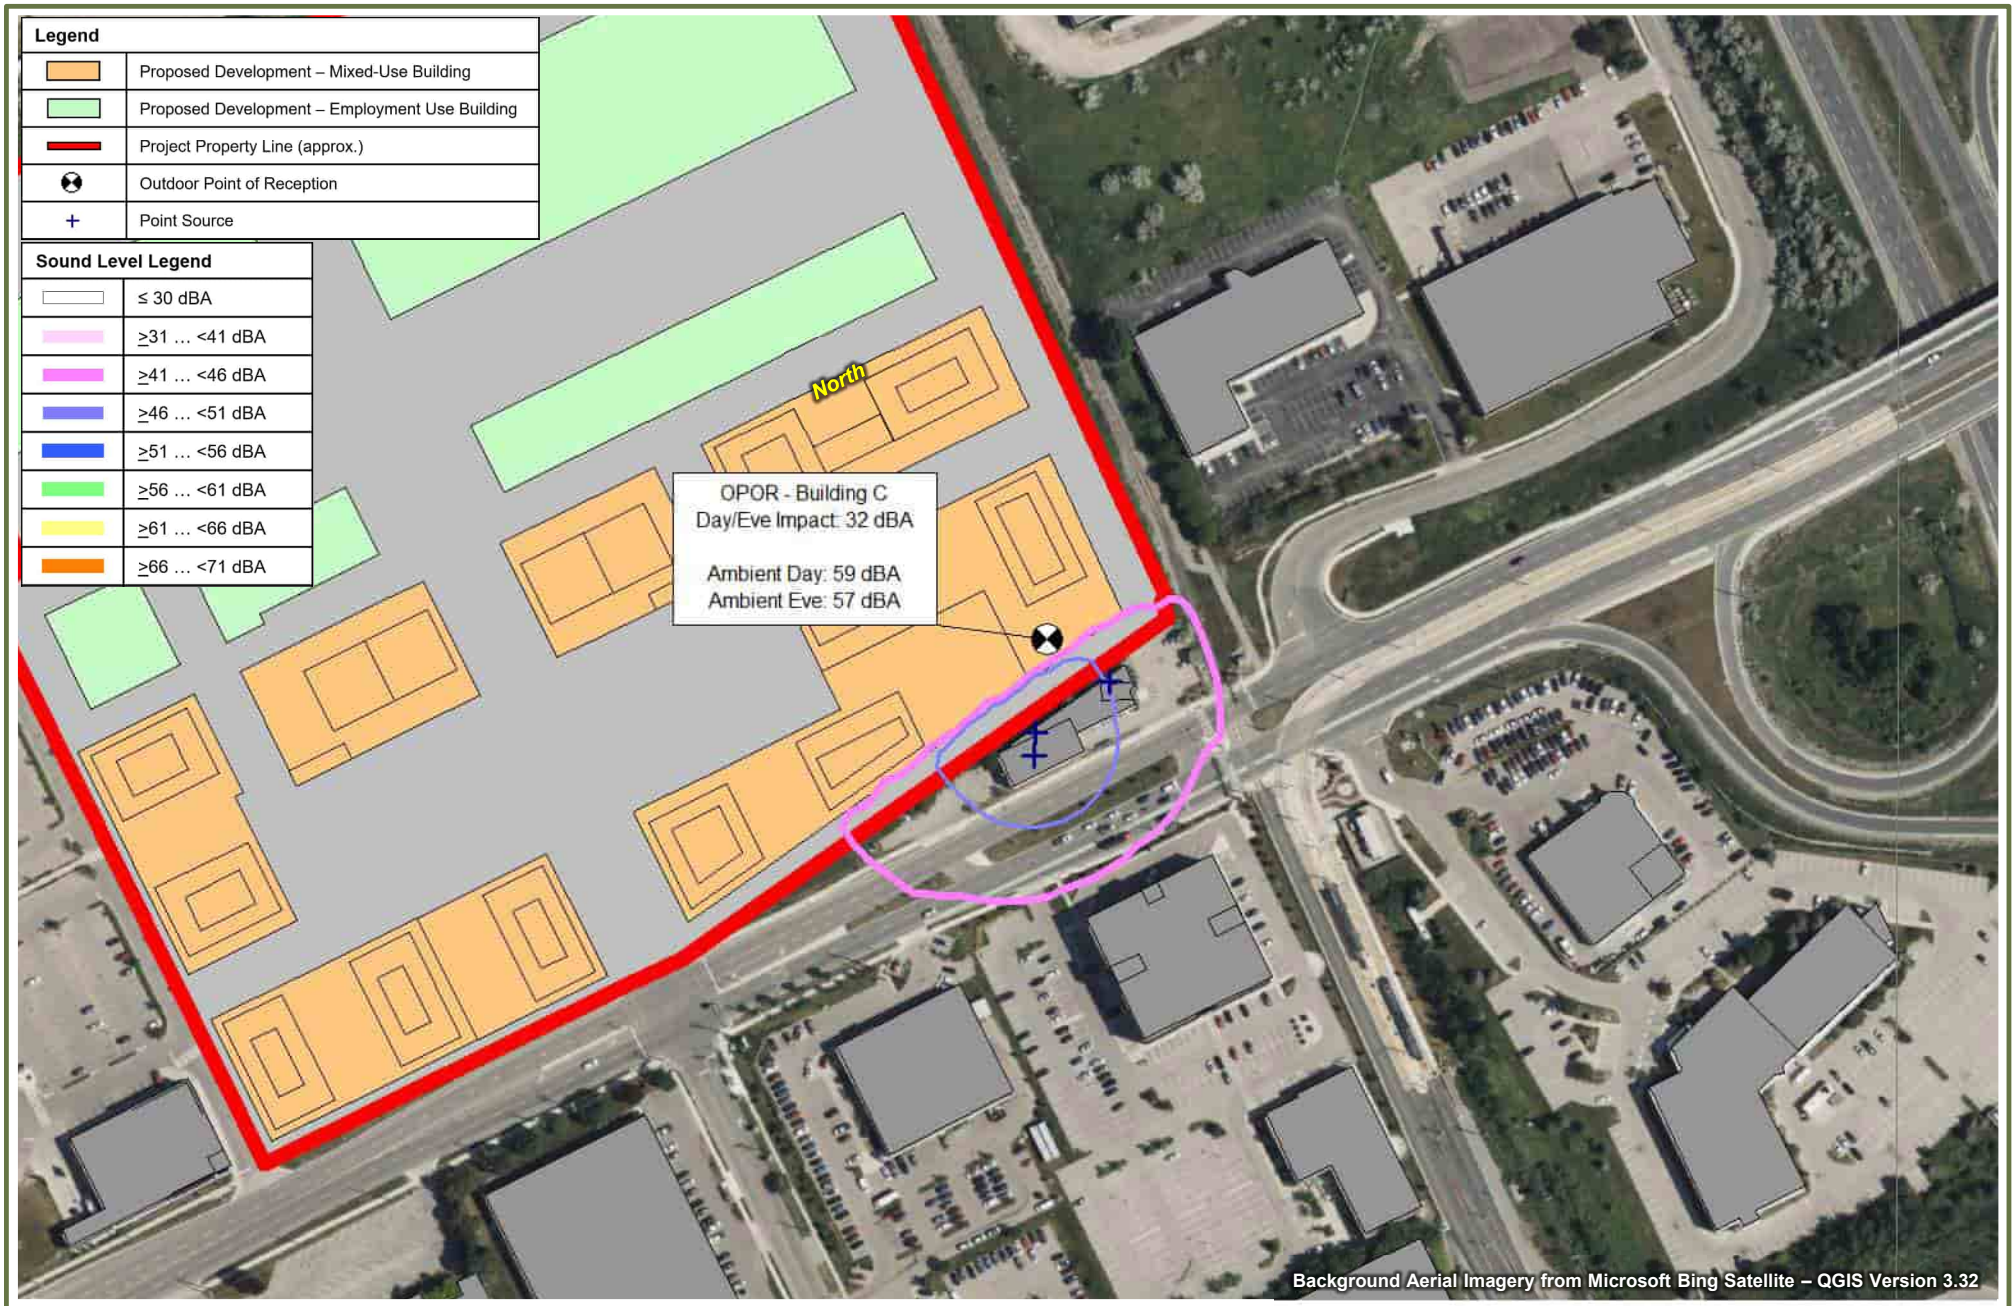


FORGESTONE CAPITAL MANAGEMENT L.P.	True North	Scale: 1:2,250	METRES
170 NORTHFIELD DRIVE WEST, WATERLOO		Date: Apr. 2, 2025 Rev. 1	Figure No. **68**
PREDICTED OPOR SOUND LEVELS – STATIONARY SOURCES – FIRE STATION 3, 150 NORTHFIELD DRIVE WEST – CONTINUOUS – DAYTIME/EVENING		Project No. 241.030968.00001	

SLR

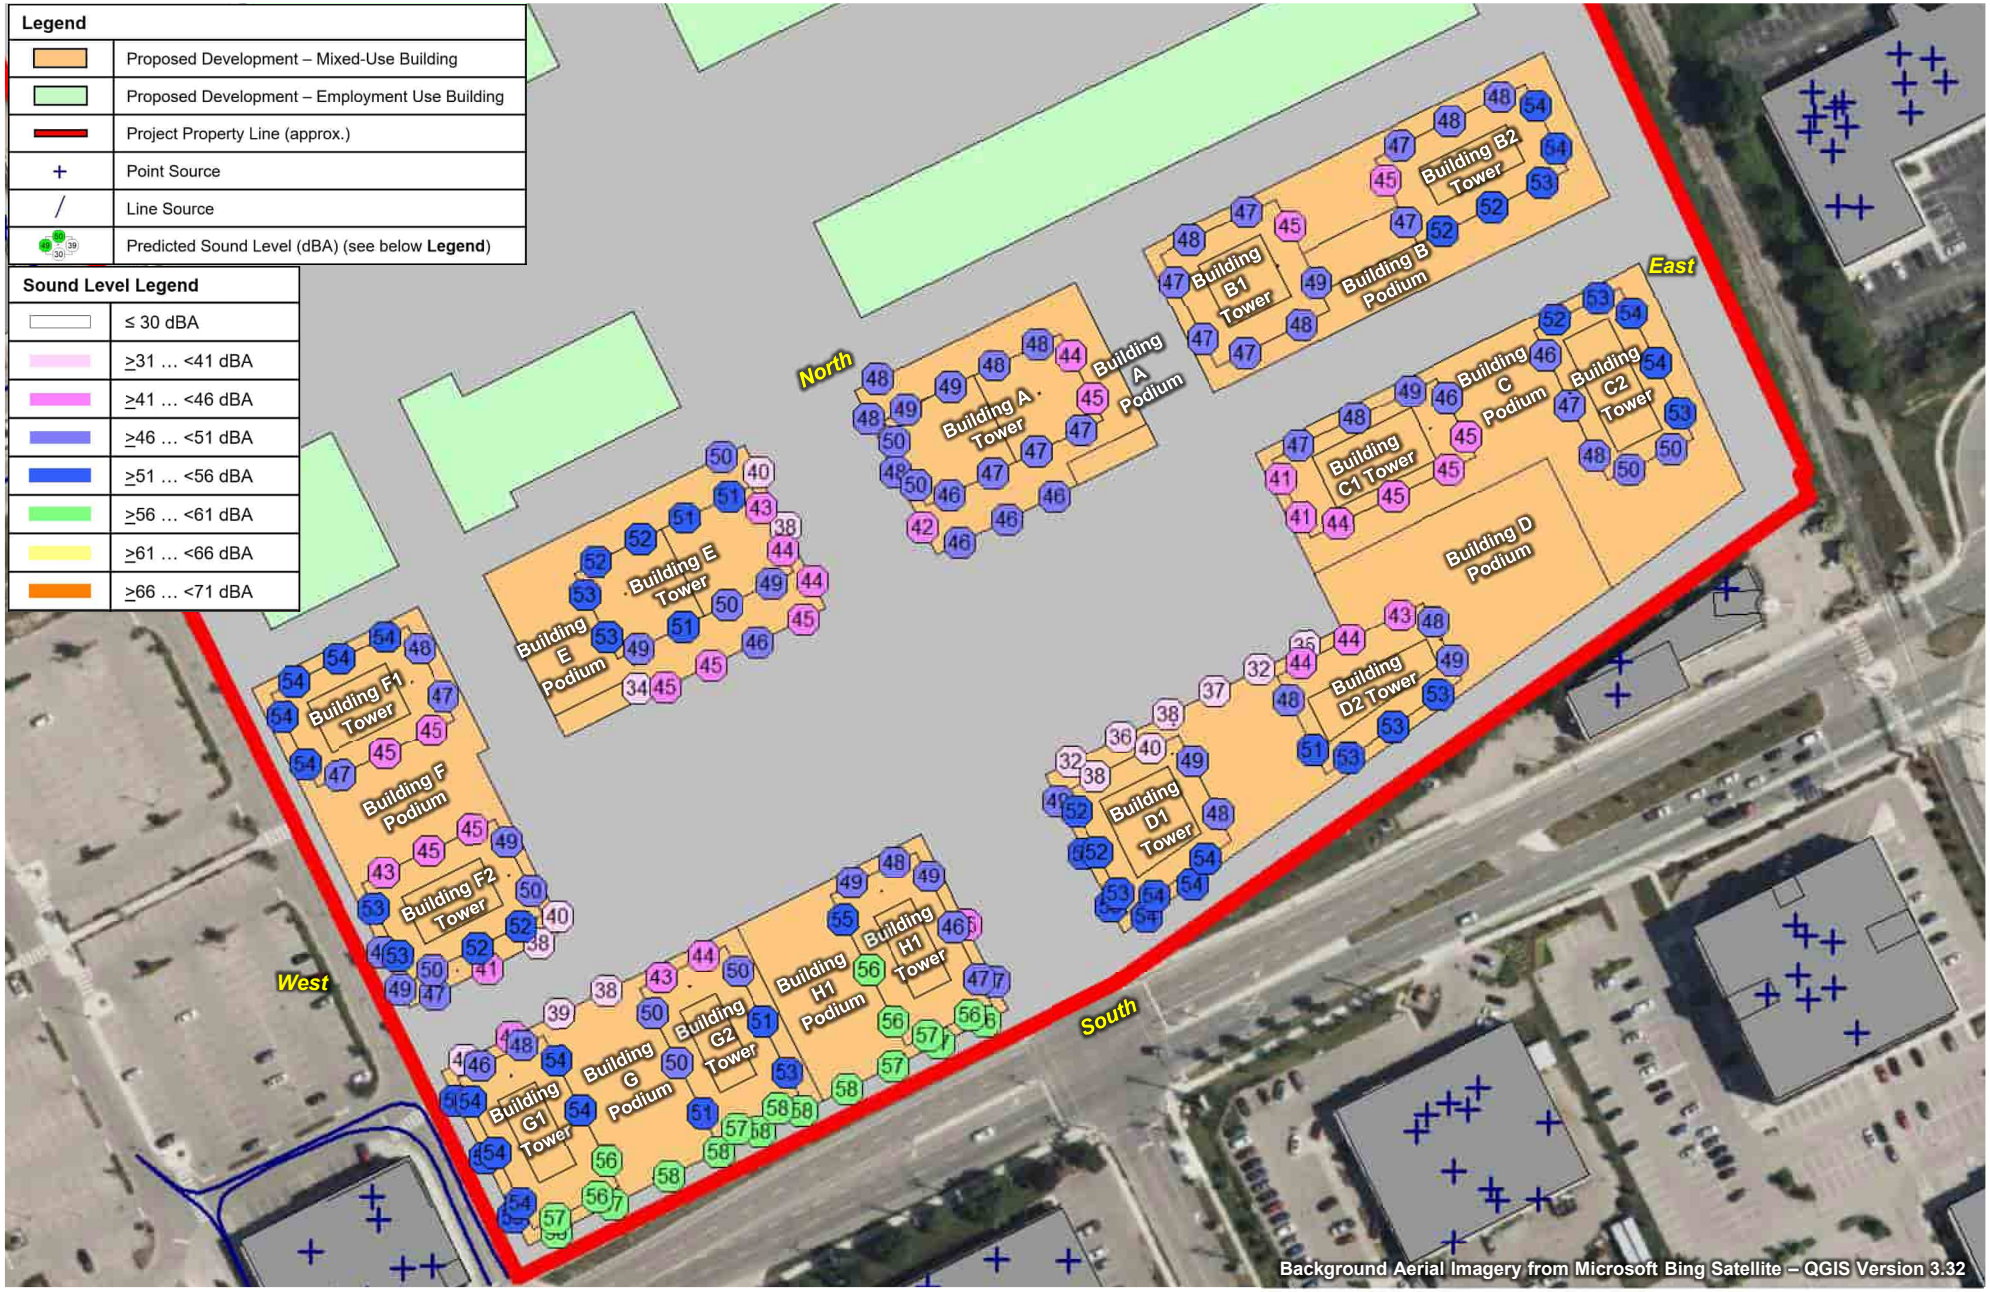


FORGESTONE CAPITAL MANAGEMENT L.P.	True North	Scale: 1:1,750	METRES
170 NORTHFIELD DRIVE WEST, WATERLOO		Date: Apr. 2, 2025 Rev. 1	Figure No. **69**
PREDICTED FAÇADE SOUND LEVELS – STATIONARY SOURCES – ALL SOURCES – DAYTIME		Project No. 241.030968.00001	

SLR

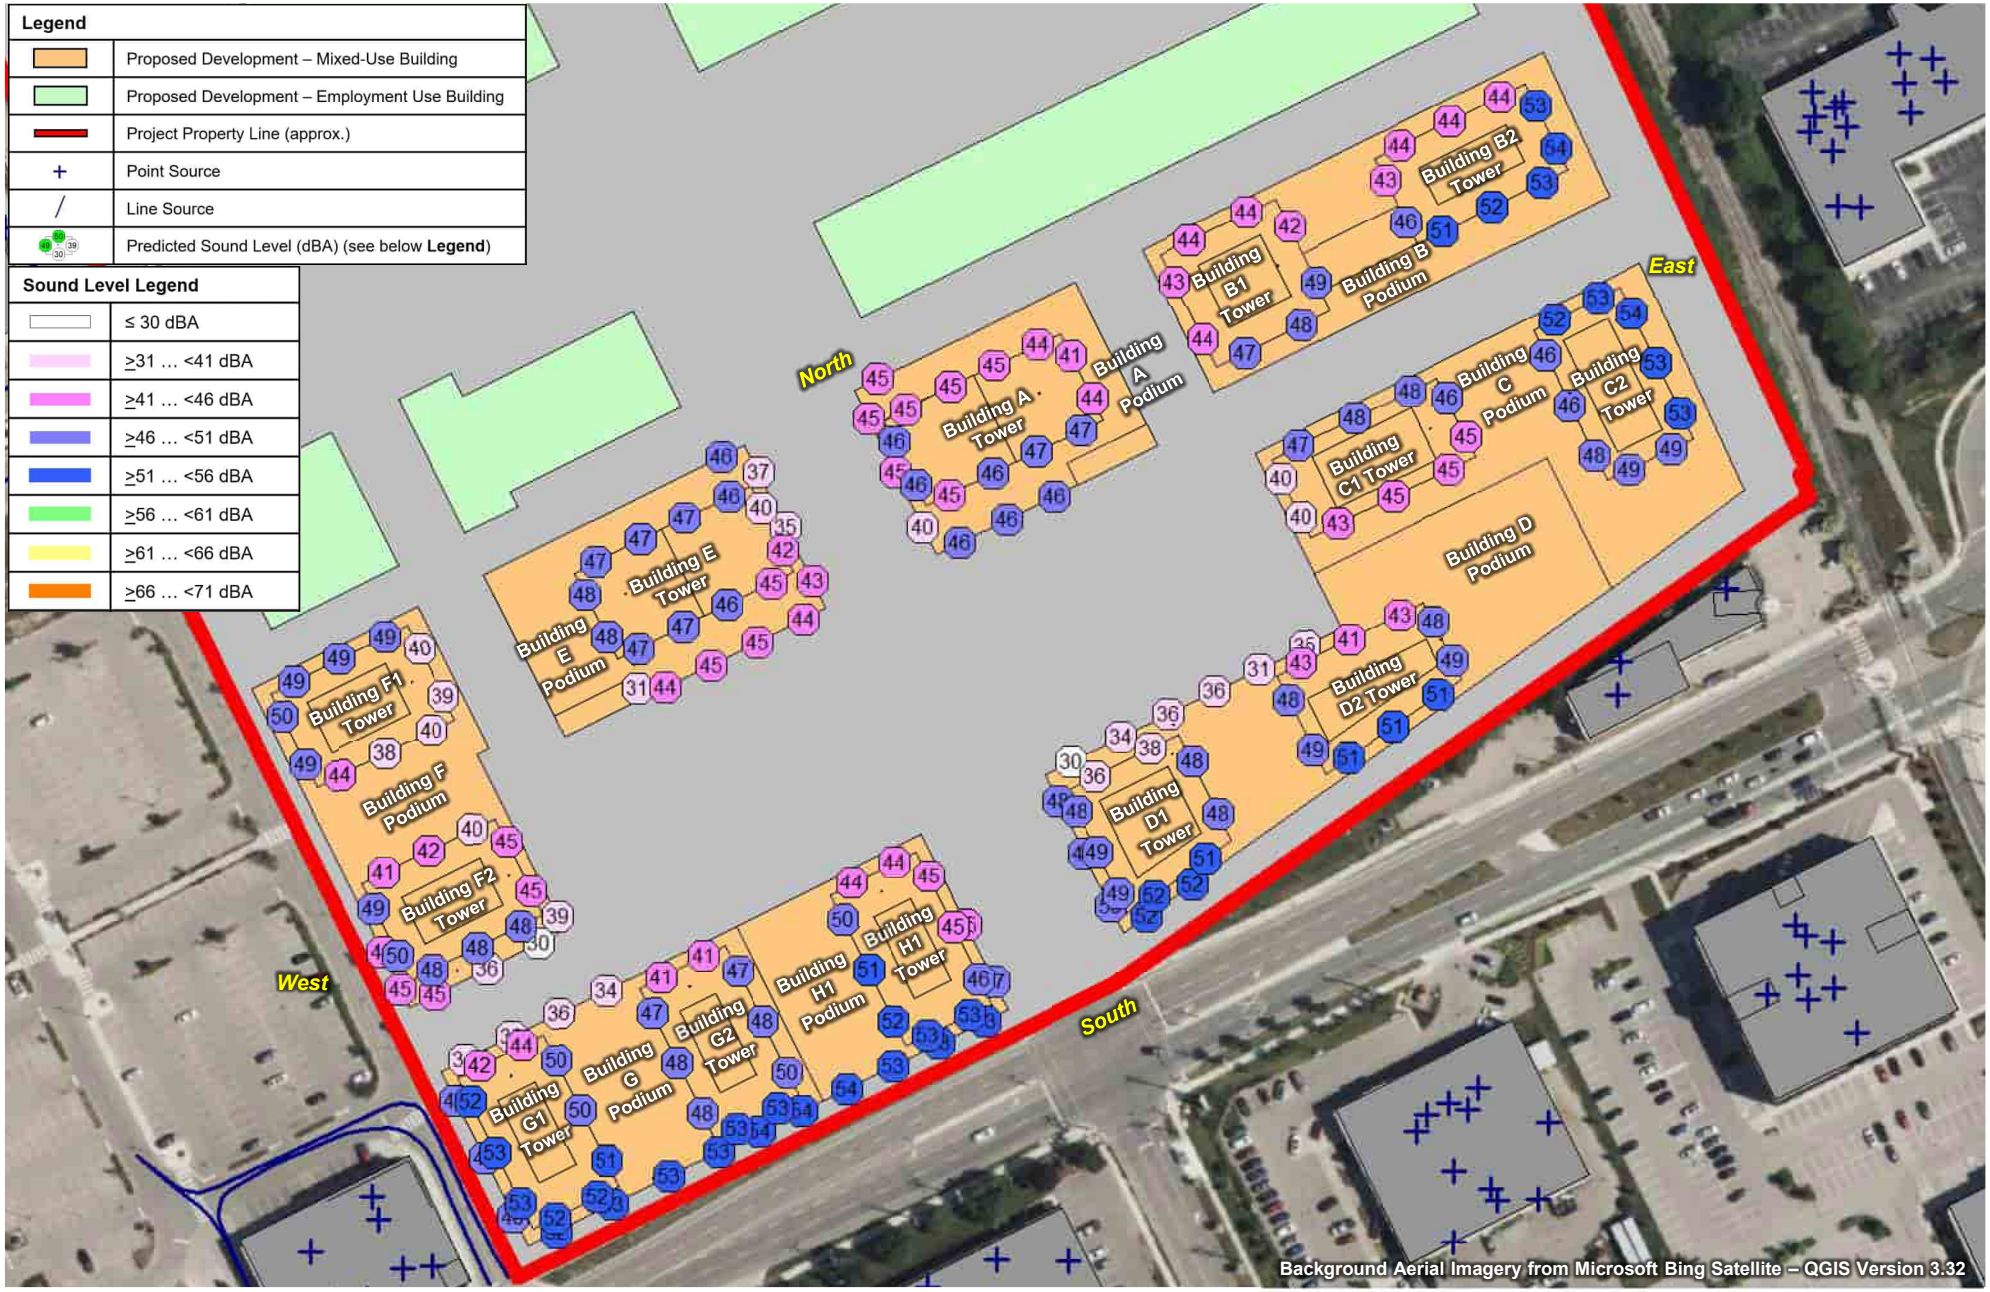


FORGESTONE CAPITAL MANAGEMENT L.P.	True North	Scale: 1:1,750	METRES
170 NORTHFIELD DRIVE WEST, WATERLOO		Date: Apr. 2, 2025 Rev. 1	Figure No. **70**
PREDICTED FAÇADE SOUND LEVELS – STATIONARY SOURCES – ALL SOURCES – EVENING		Project No. 241.030968.00001	

SLR

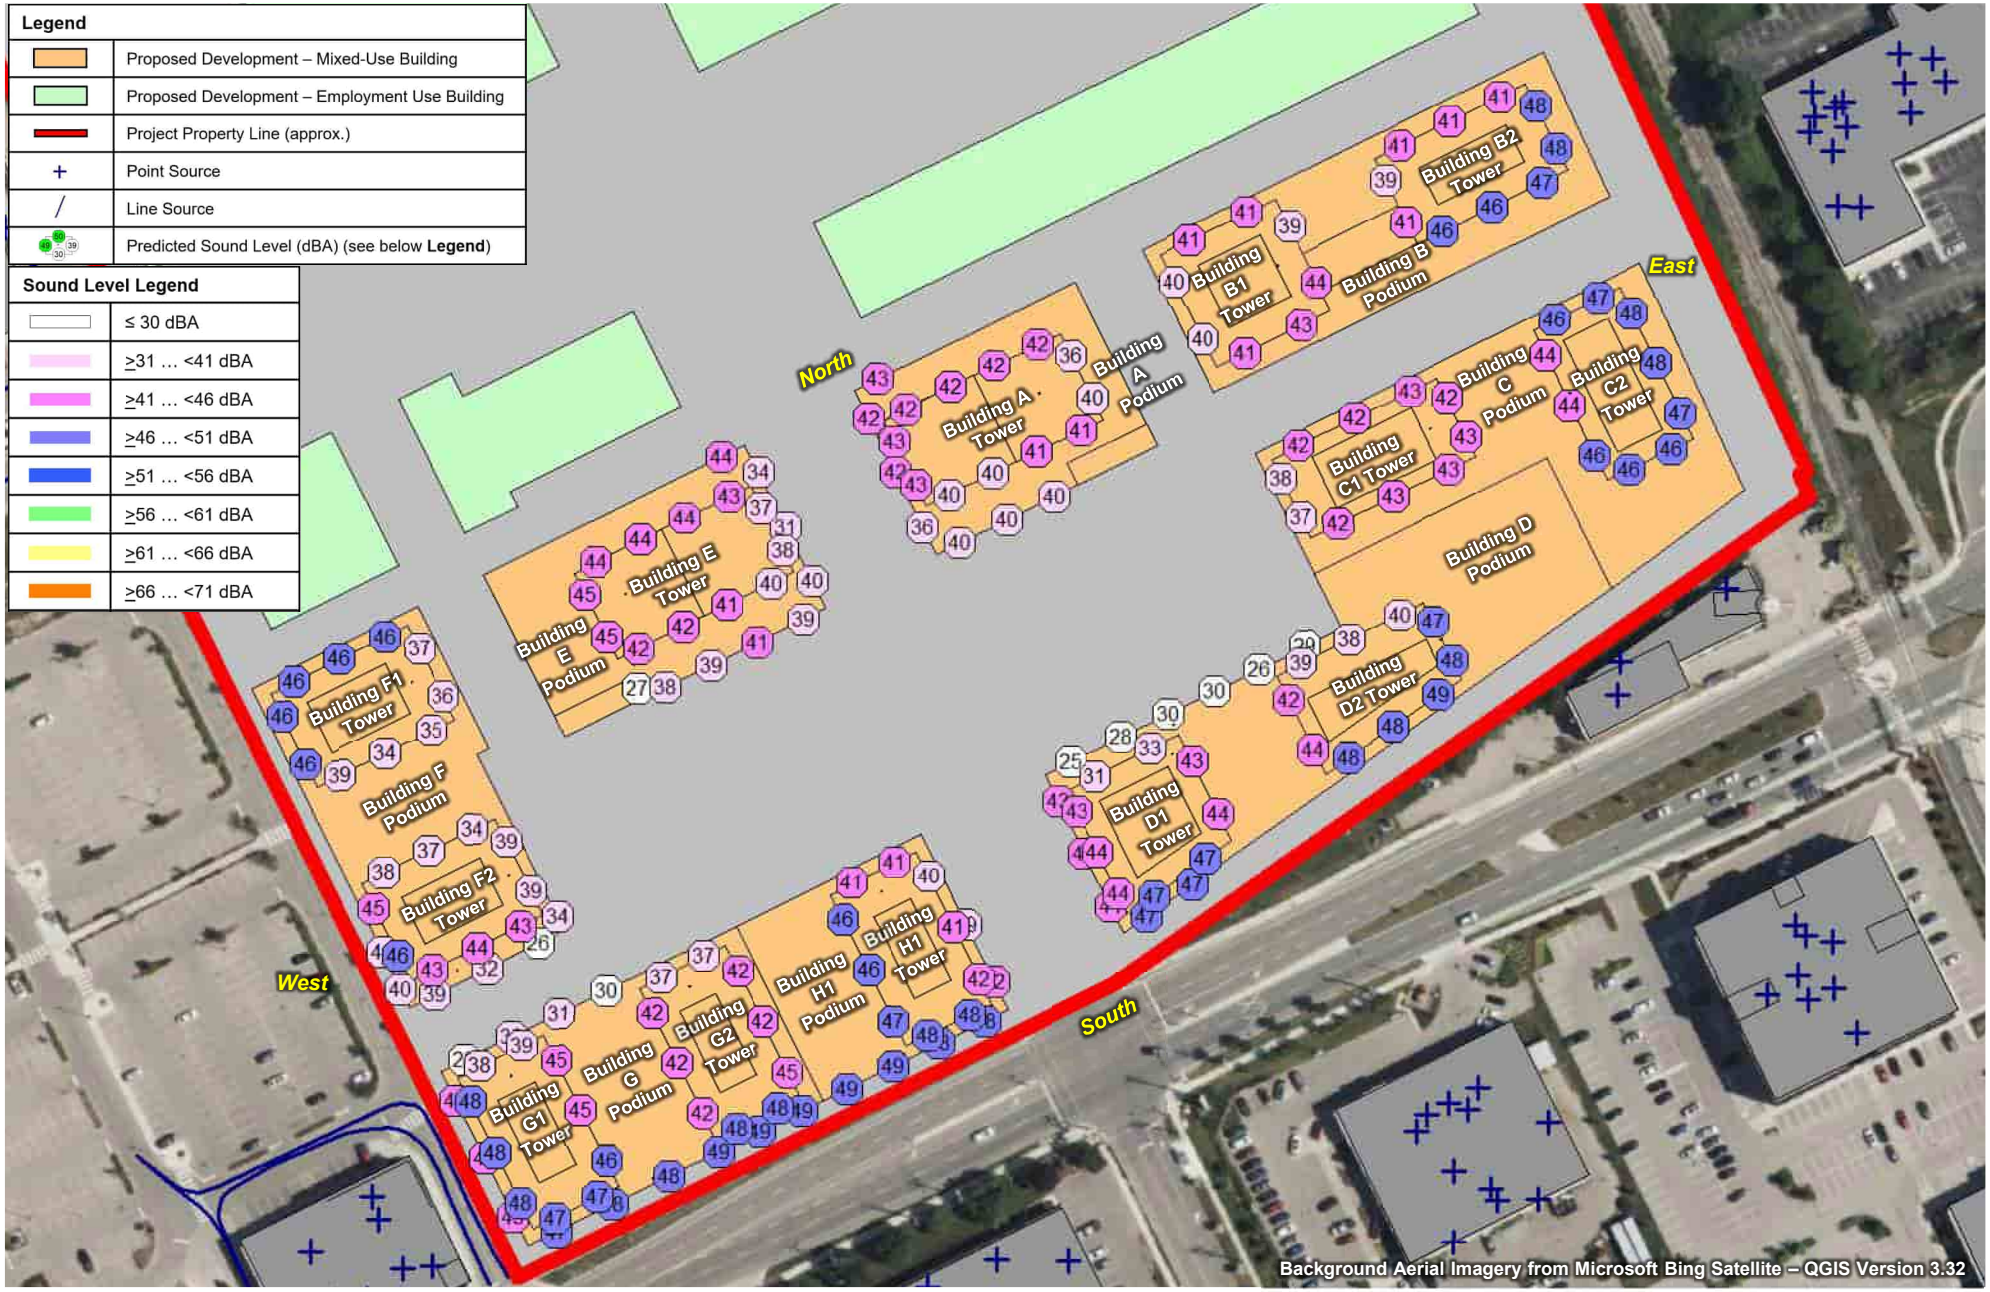


FORGESTONE CAPITAL MANAGEMENT L.P.	True North	Scale: 1:1,750	METRES
170 NORTHFIELD DRIVE WEST, WATERLOO		Date: Apr. 2, 2025 Rev. 1	Figure No. **71**
PREDICTED FAÇADE SOUND LEVELS – STATIONARY SOURCES – ALL SOURCES – NIGHT-TIME		Project No. 241.030968.00001	

SLR

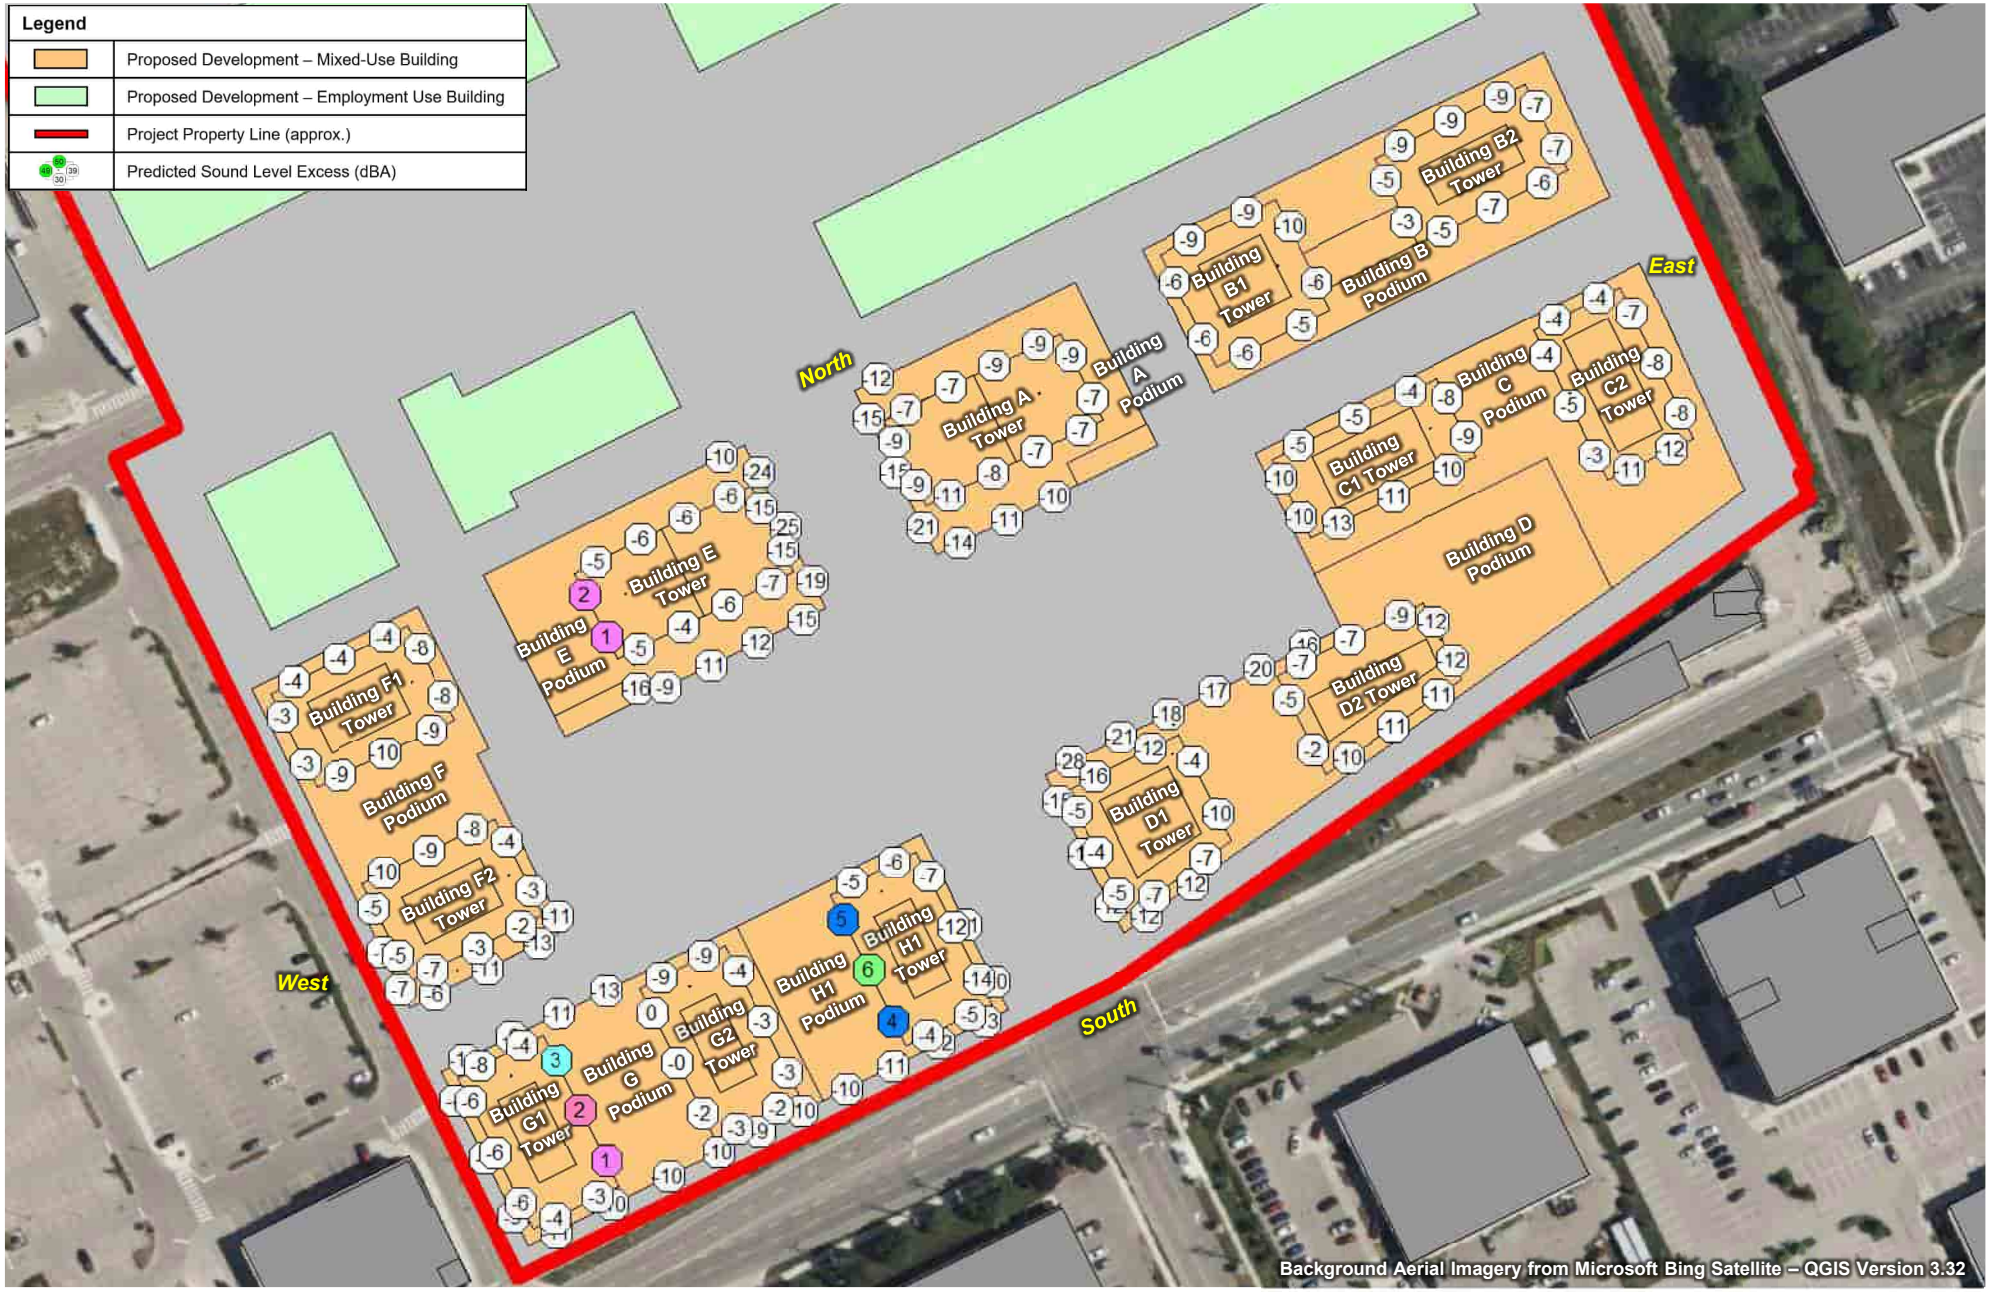


FORGESTONE CAPITAL MANAGEMENT L.P.	True North	Scale: 1:1,750	METRES
170 NORTHFIELD DRIVE WEST, WATERLOO		Date: Apr. 2, 2025 Rev. 1	Figure No. **72**
PREDICTED FAÇADE SOUND LEVEL EXCESSES – STATIONARY SOURCES – ALL SOURCES – DAYTIME		Project No. 241.030968.00001	


SLR

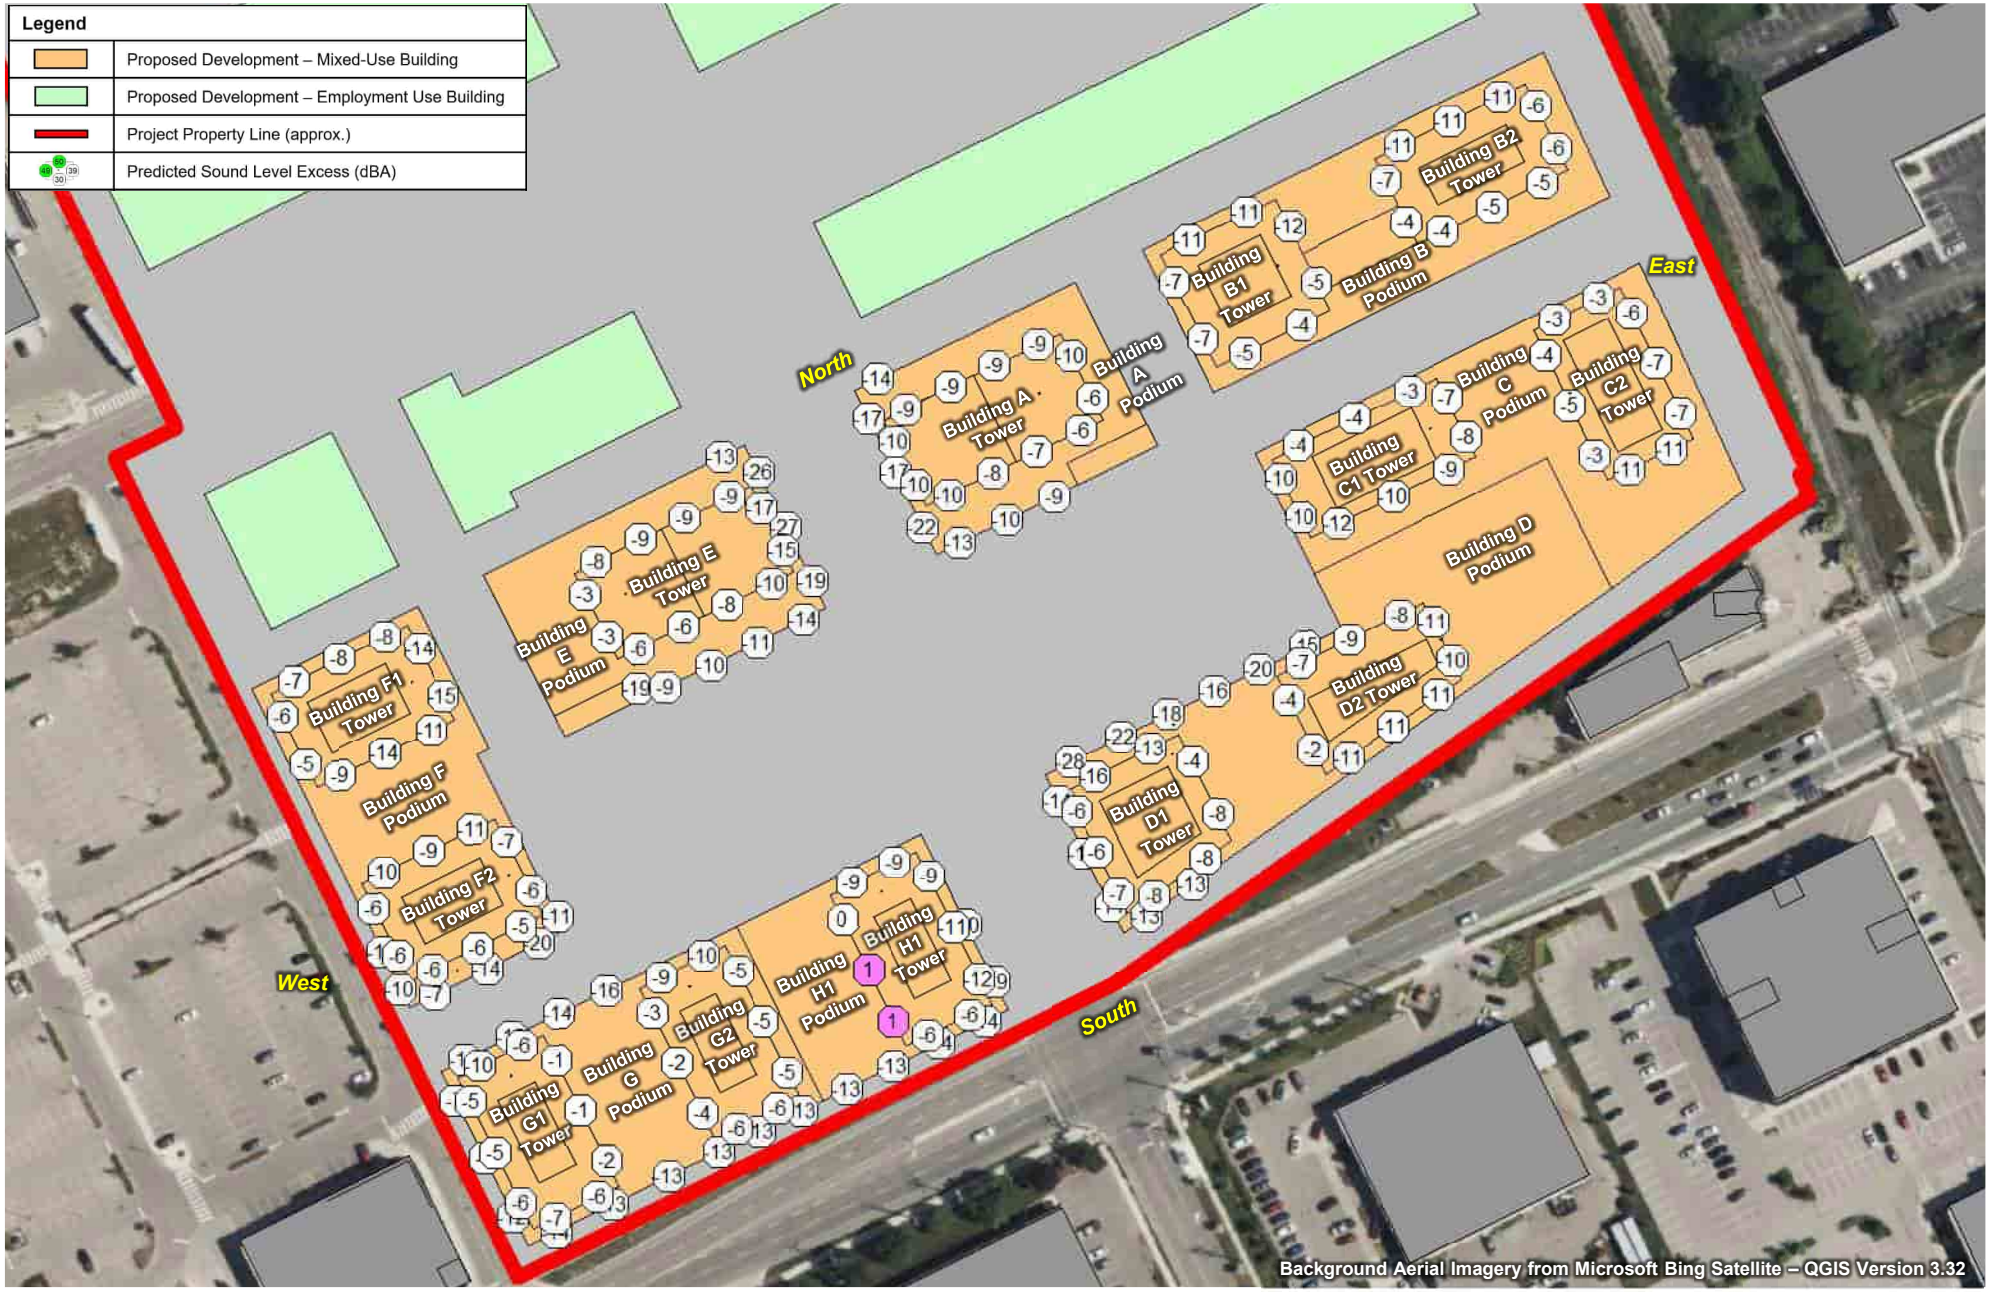

FORGESTONE CAPITAL MANAGEMENT L.P.	True North	Scale: 1:1,750	METRES
170 NORTHFIELD DRIVE WEST, WATERLOO		Date: Apr. 2, 2025 Rev. 1	Figure No. **73**
PREDICTED FAÇADE SOUND LEVEL EXCESSES – STATIONARY SOURCES – ALL SOURCES – EVENING		Project No. 241.030968.00001	

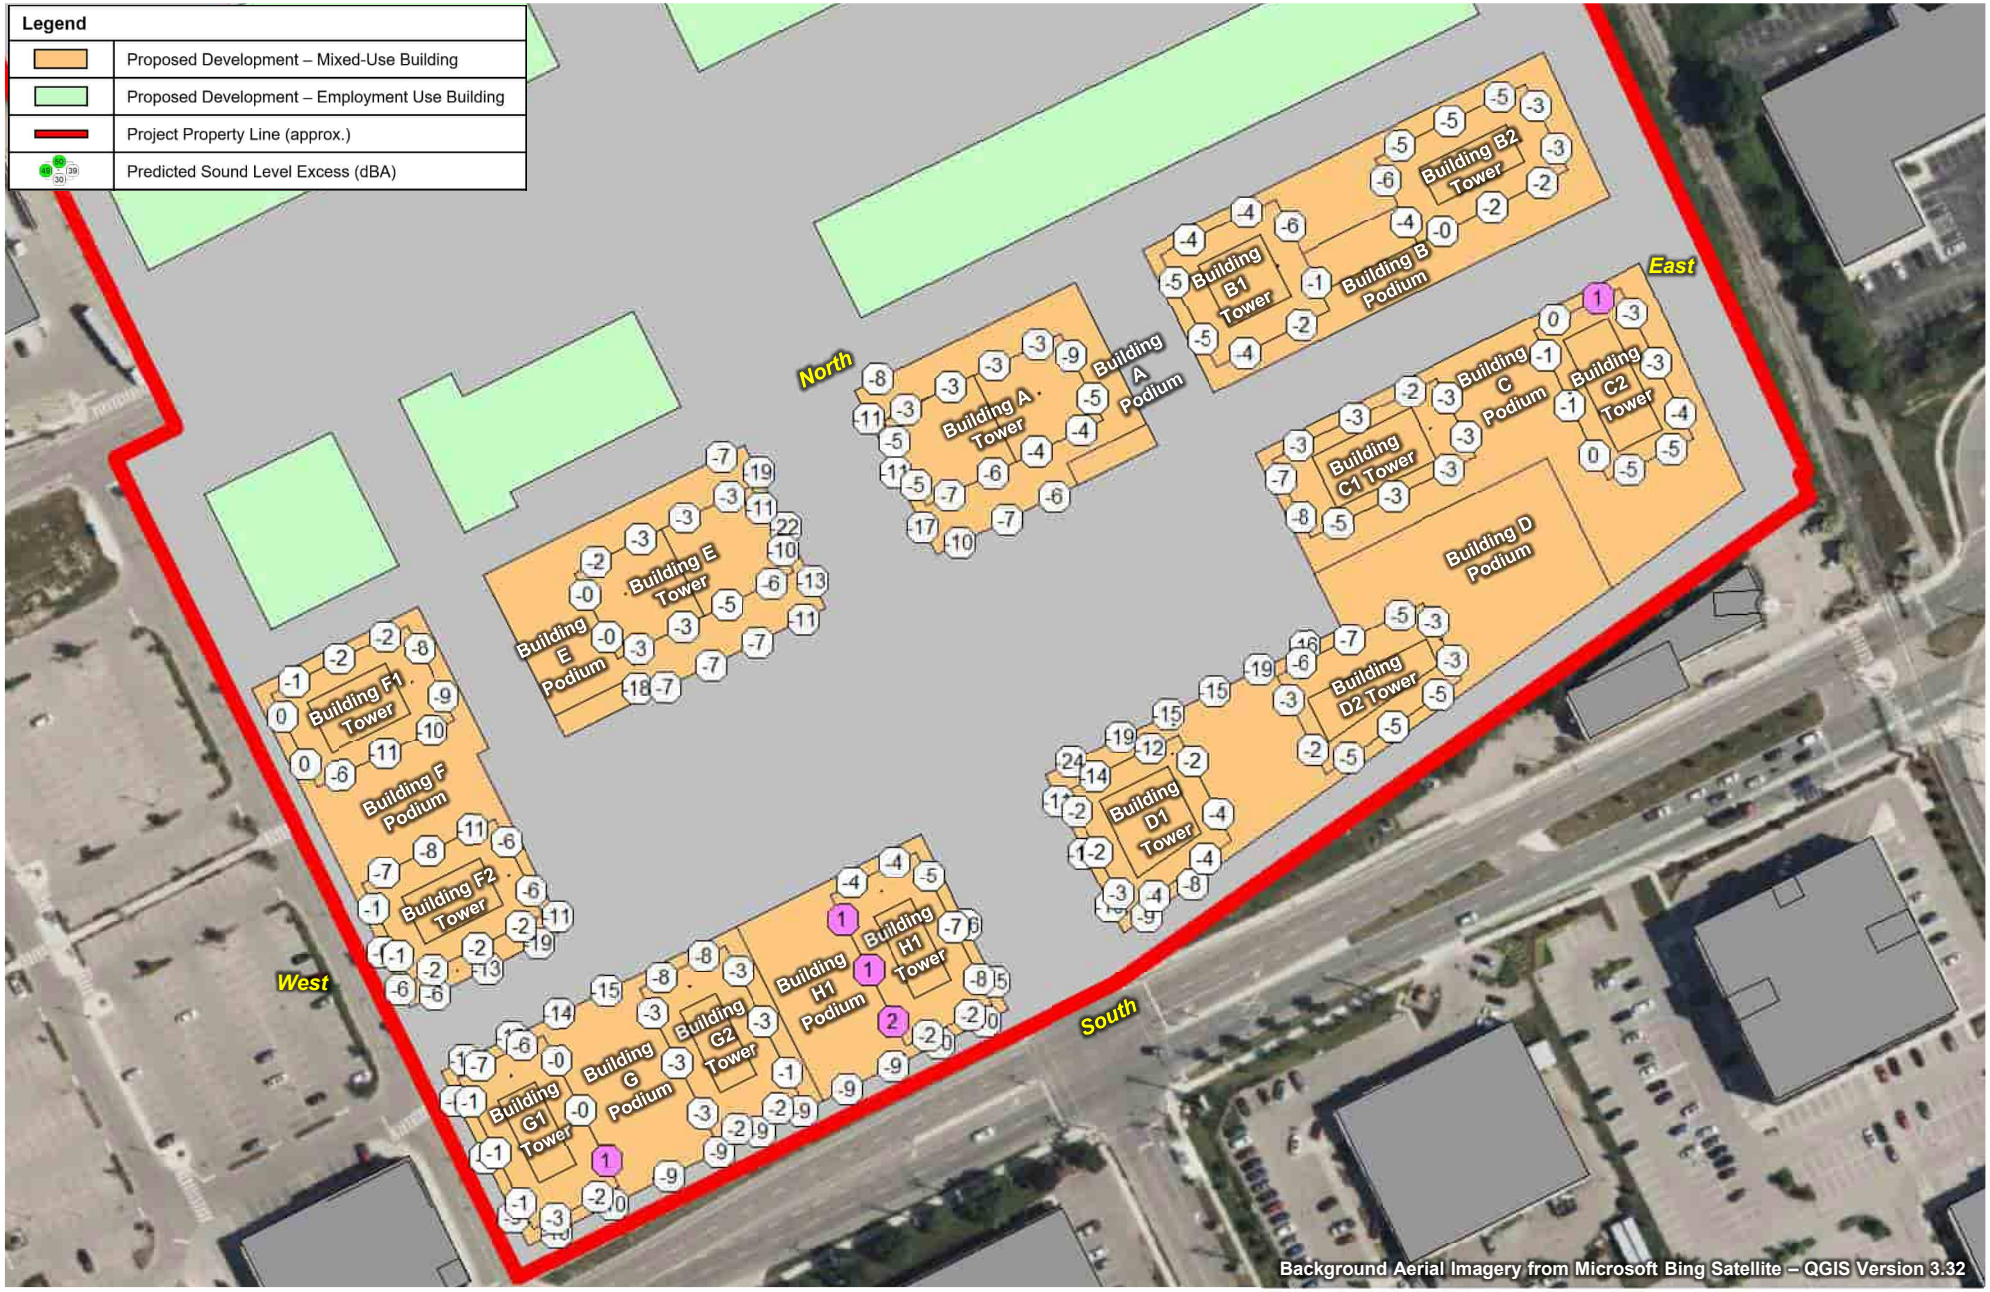

FORGESTONE CAPITAL MANAGEMENT L.P.	True North	Scale: 1:1,750	METRES
170 NORTHFIELD DRIVE WEST, WATERLOO		Date: Apr. 2, 2025 Rev. 1	Figure No. **74**
PREDICTED FAÇADE SOUND LEVEL EXCESSES – STATIONARY SOURCES – ALL SOURCES – NIGHT-TIME		Project No. 241.030968.00001	

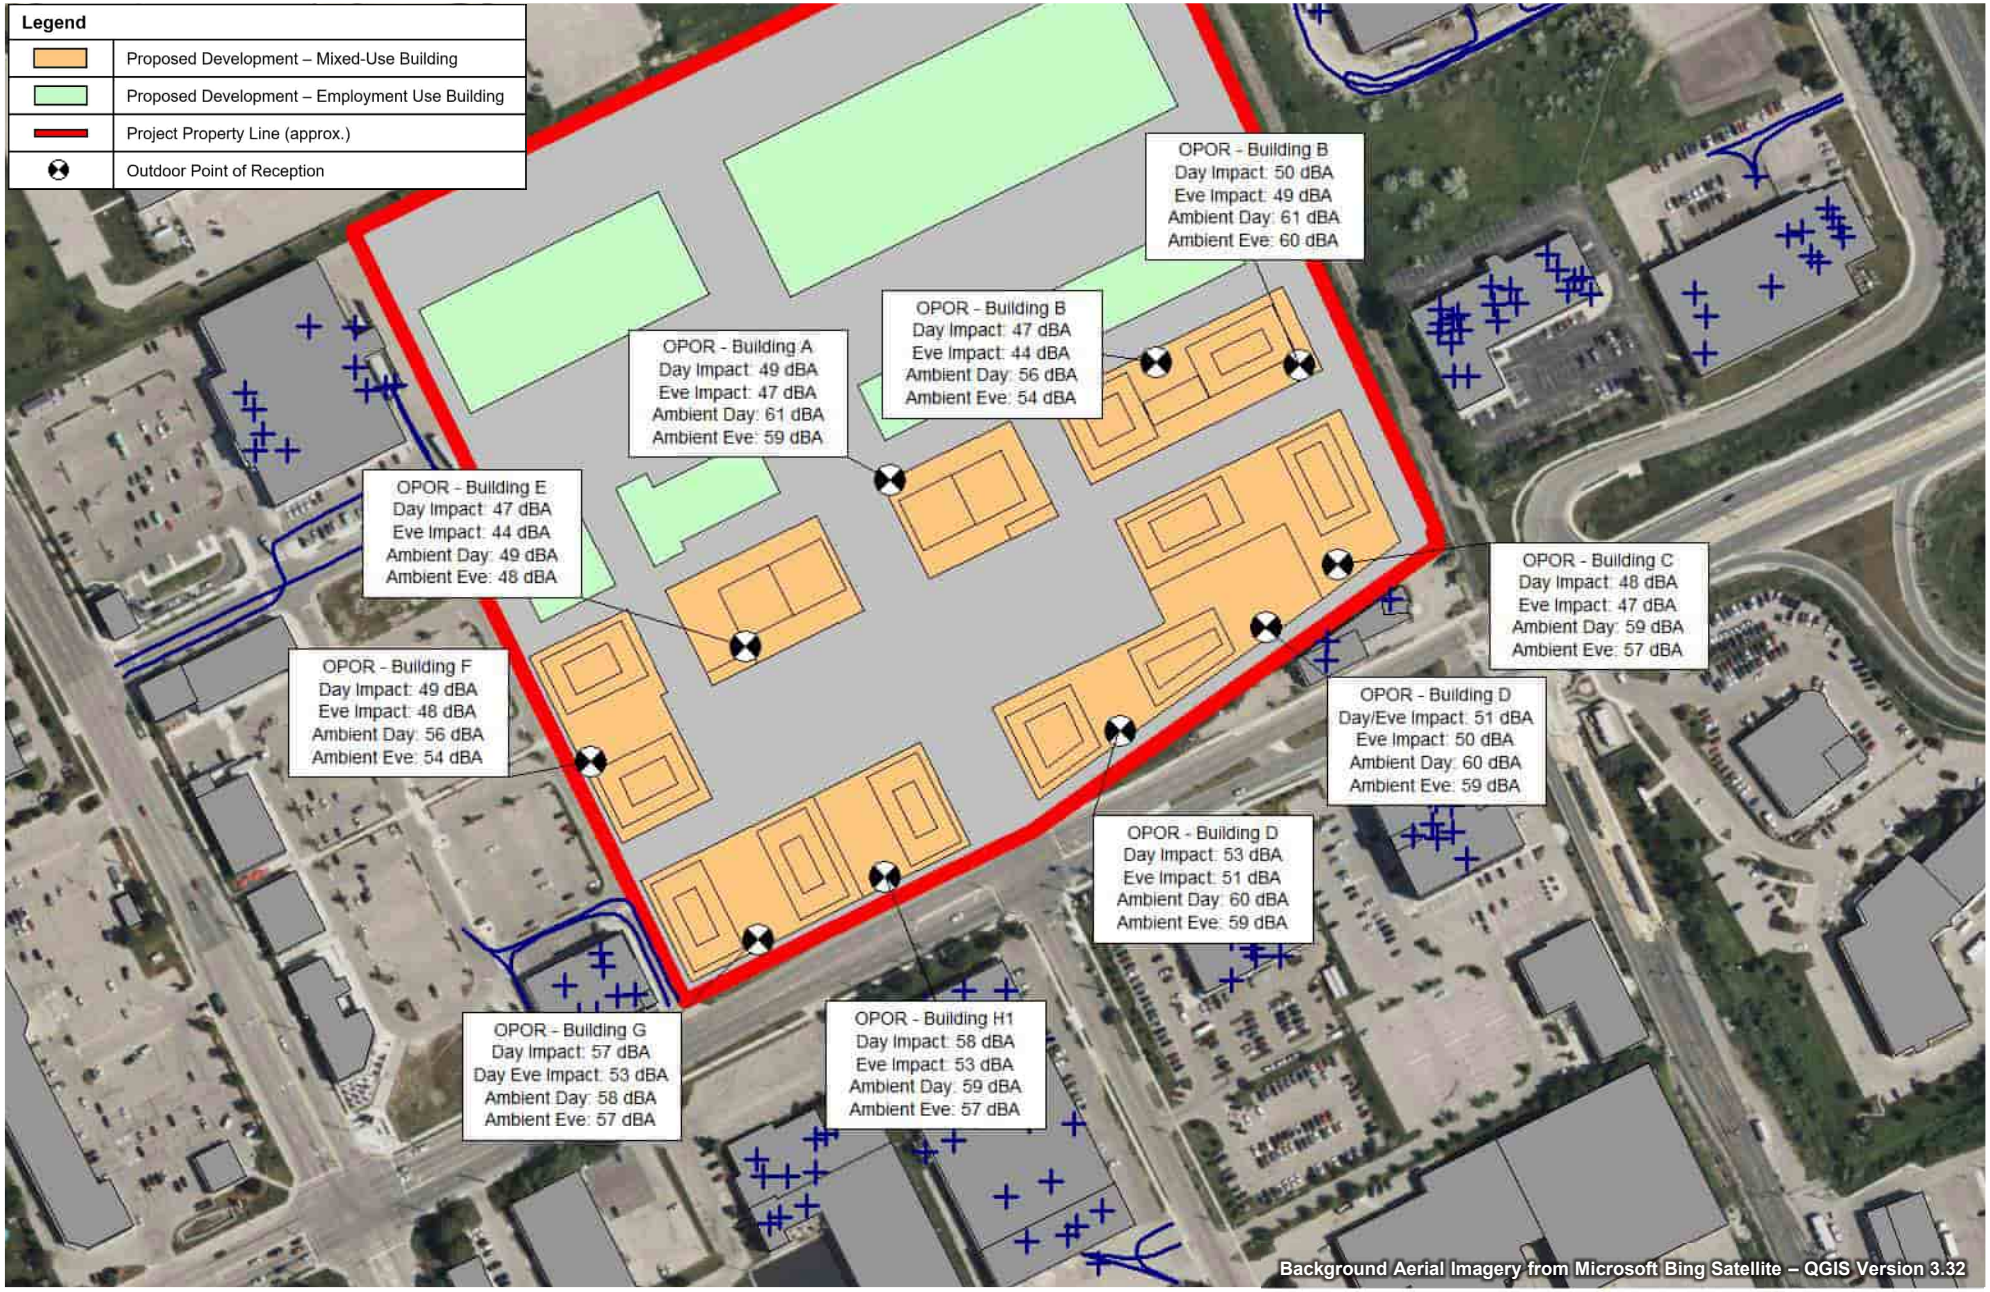

FORGESTONE CAPITAL MANAGEMENT L.P.

170 NORTHFIELD DRIVE WEST, WATERLOO

PREDICTED OPOR SOUND LEVELS – STATIONARY SOURCES –
ALL SOURCES – DAYTIME/EVENING

True North

Scale: 1:3,000

METRES

Date: Apr. 2, 2025

Rev. 1

Project No.
241.030968.00001

Figure No.
75

SLR