


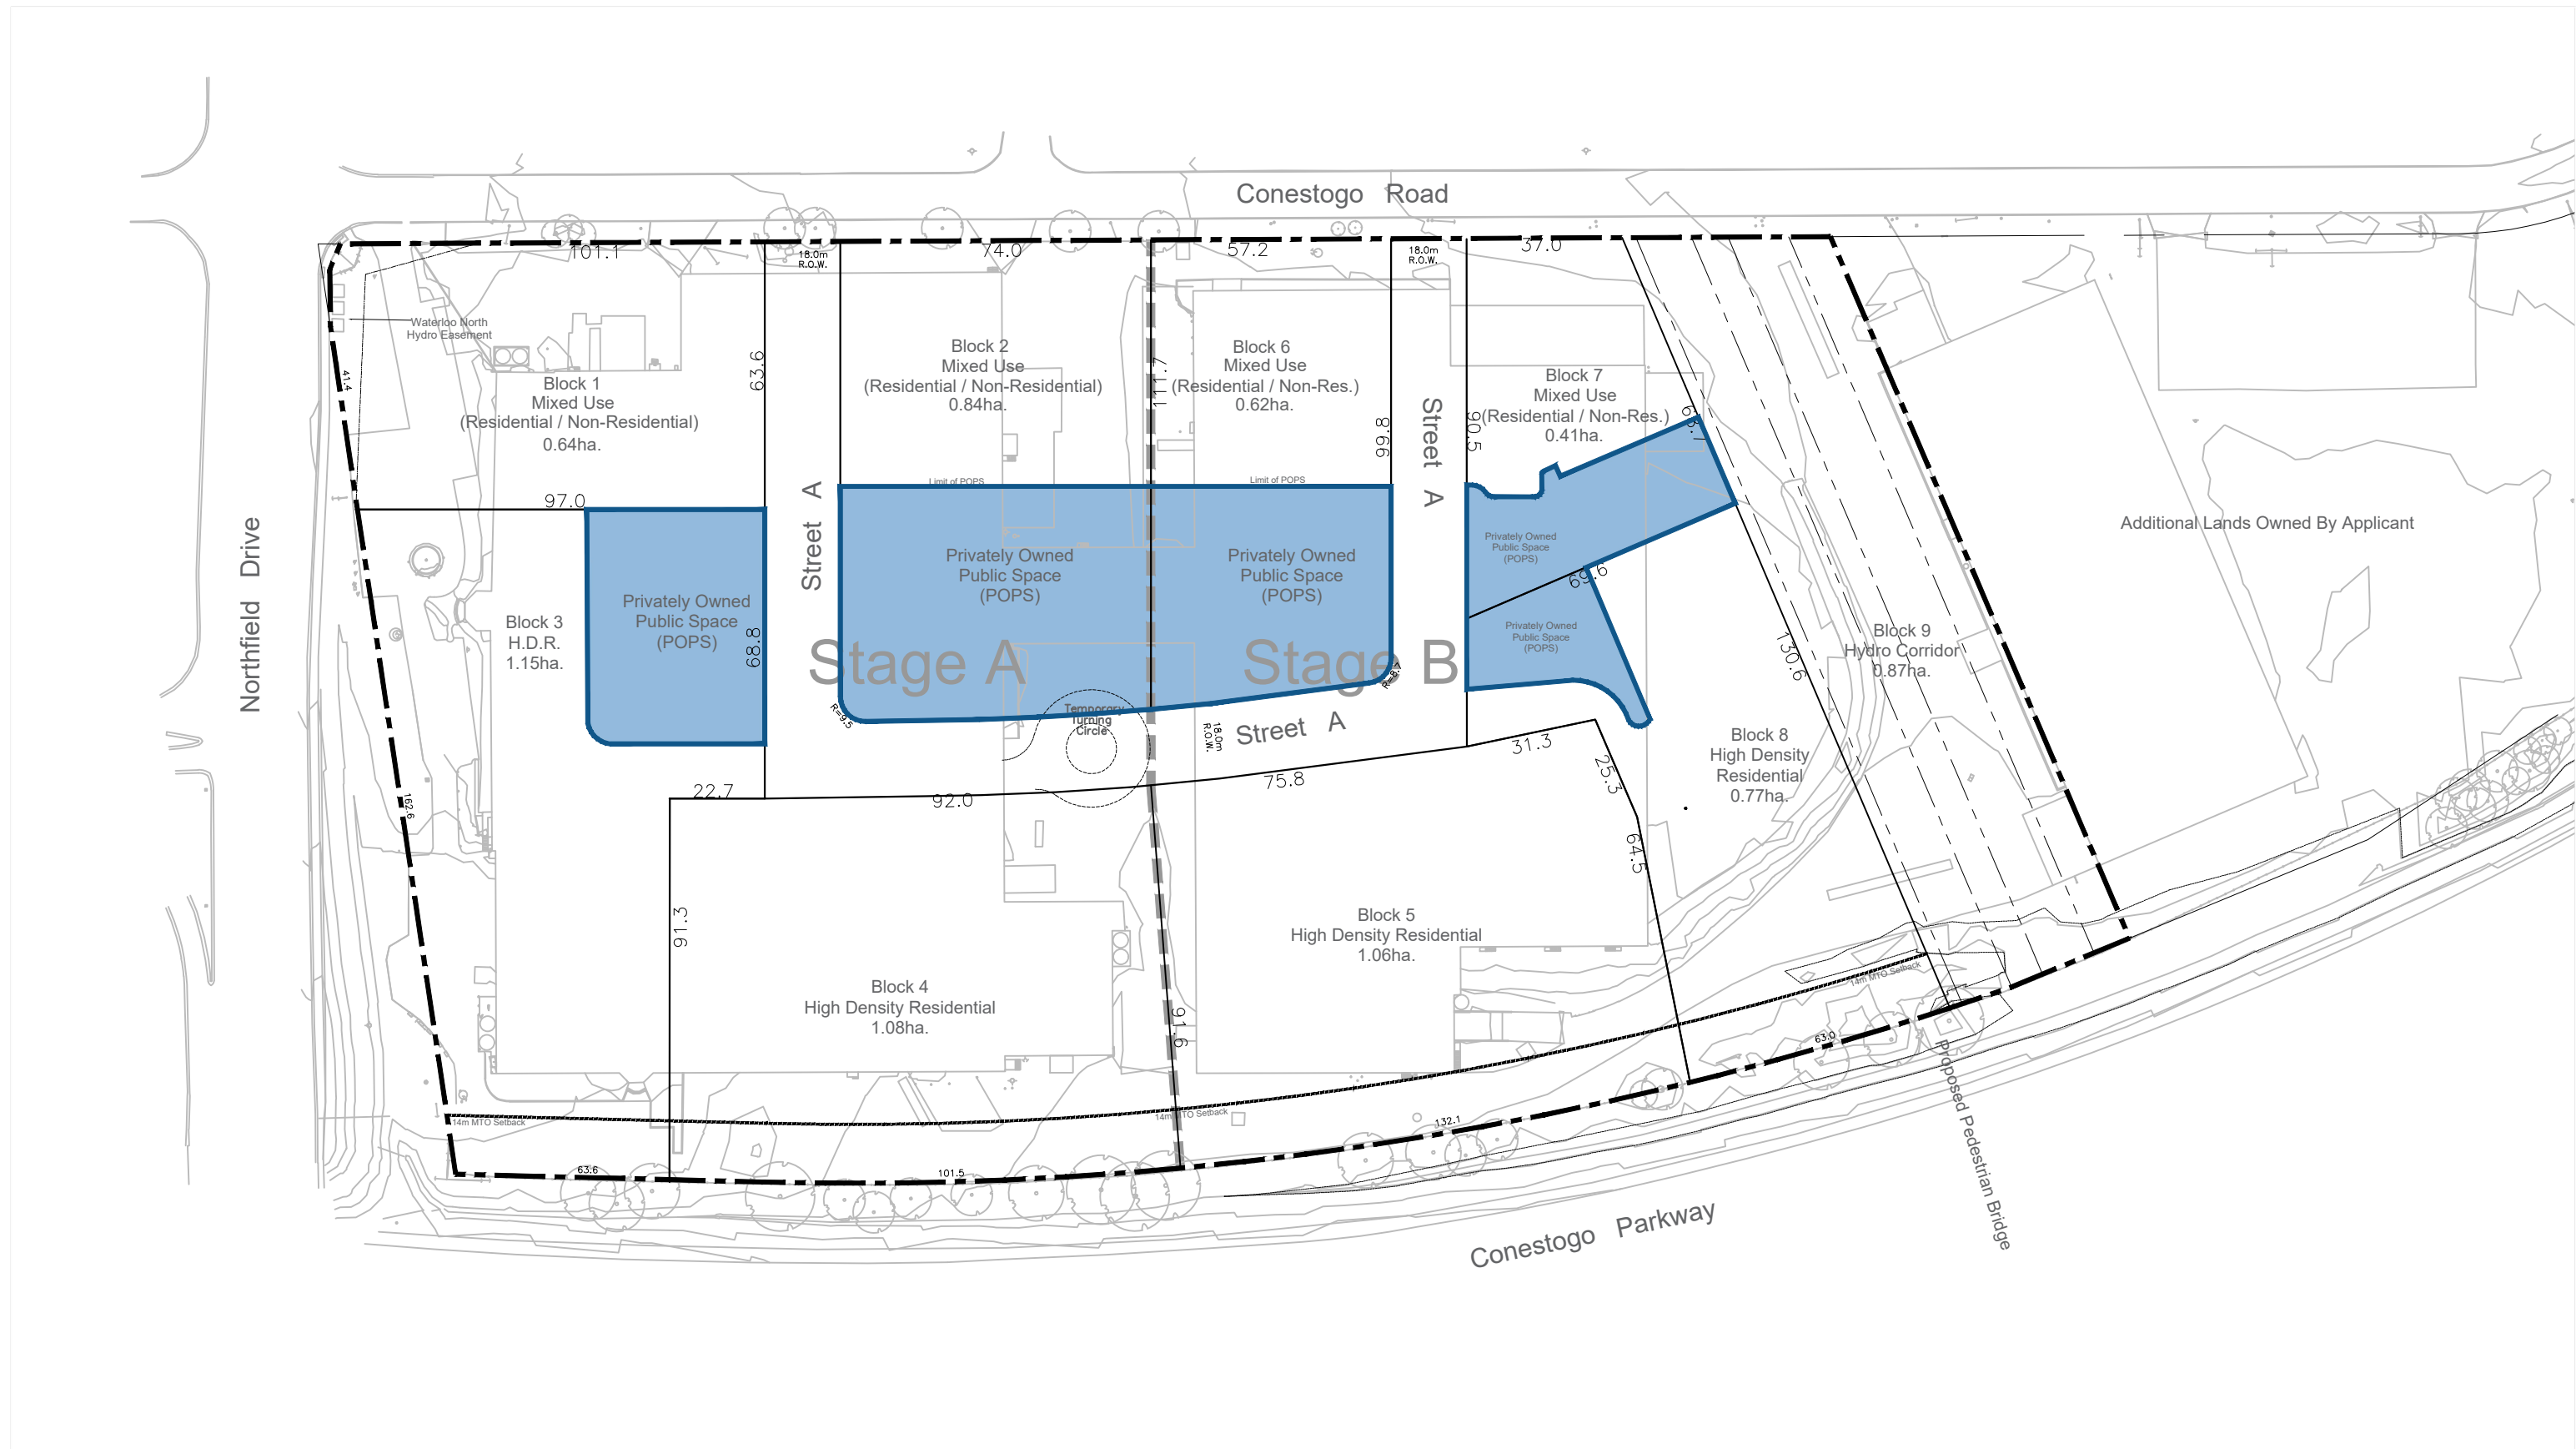

CONCEPTUAL EASEMENT PLAN

525-565 Conestogo Road West

 Easement for Public Use

0 10 20 30 50Meters

NOTE: This concept should be considered as a preliminary demonstration model that illustrates an 'order of magnitude' development scenario for the site. The number of units, floor area and parking supply are approximate and subject to more detailed design as well as municipal planning approvals.

Scale 1:1500 | October 12, 2023 | Project No. 11114 | Drawn By:MN

