



MASTER PLANT LIST						
Symbol	Total Quantity	Botanical Name	Common Name	Size	Condition	Spacing
CALIPER TREES						
Ac	13	<i>Amalanchier canadensis</i>	Canada Serviceberry	60mm Cal	WB/B&B	See drawing
Pt	10	<i>Petela trifoliata</i>	Common Hop Tree	60mm Cal	WB/B&B	See drawing
Ar	9	<i>Acer rubrum</i>	Red Maple	60mm Cal	WB/B&B	See drawing
As	6	<i>Acer saccharum var saccharum</i>	Sugar Maple	60mm Cal	WB/B&B	See drawing
Asn	11	<i>Acer saccharinum</i>	Silver Maple	60mm Cal	WB/B&B	See drawing
Bp	15	<i>Betula papyrifera</i>	White Birch	60mm Cal	WB/B&B	See drawing
Cc	11	<i>Carya cordiformis</i>	Bitternut Hickory	60mm Cal	WB/B&B	See drawing
Cca	15	<i>Cercis canadensis</i>	Eastern Redbud	60mm Cal	WB/B&B	See drawing
Co	6	<i>Carya ovata</i>	Shagbark Hickory	60mm Cal	WB/B&B	See drawing
Coc	11	<i>Celtis occidentalis</i>	Common Hackberry	60mm Cal	WB/B&B	See drawing
Gd	6	<i>Gymnocladus dioicus</i>	Kentucky Coffee Tree	60mm Cal	WB/B&B	See drawing
Jn	9	<i>Juglans nigra</i>	Black Walnut	60mm Cal	WB/B&B	See drawing
Qm	9	<i>Quercus macrocarpa</i>	Burr Oak	60mm Cal	WB/B&B	See drawing
Qr	6	<i>Quercus rubra</i>	Red Oak	60mm Cal	WB/B&B	See drawing
Ta	6	<i>Tilia americana</i>	Basswood	60mm Cal	WB/B&B	See drawing
To	6	<i>Thuja occidentalis</i>	Eastern White Cedar	125chm ht	WB/B&B	See drawing
Total	149					

- NOTE 1: GENERAL
- ANY AMBIGUITY IN THESE DRAWINGS IS TO BE REPORTED TO THE LANDSCAPE ARCHITECT. CONTRACTOR IS NOT TO PROCEED IN UNCERTAINTY.
 - CONTRACTOR SHALL VISIT THE SITE TO CONFIRM ALL SITE CONDITIONS PRIOR TO SUBMITTING BIDS. DISCREPANCIES TO BE REPORTED TO THE LANDSCAPE ARCHITECT FOR CLARIFICATION.
 - UPON COMPLETION EACH DAY, REMOVE ALL DEBRIS, GARBAGE AND SURPLUS MATERIAL FROM THE SITE. KEEP THE SITE CLEAN AND USABLE AT ALL TIMES.
 - CONTRACTOR SHALL SUPPLY ALL PLANTS AND MATERIALS IN QUANTITIES SUFFICIENT TO COMPLETE WORK SHOWN ON SHEET L1.
 - PLANT MATERIALS COLLECTED FROM WILD SOURCES WILL NOT BE ACCEPTED. THE CONTRACT ADMINISTRATOR MAY REQUIRE THAT SUPPLIER'S INVOICES FOR PLANT MATERIALS BE SUBMITTED FOR INSPECTION.
 - ANY SUBSTITUTION OF PLANT MATERIAL WILL REQUIRE THE WRITTEN APPROVAL OF LANDSCAPE ARCHITECT.
 - THE LANDSCAPE ARCHITECT RESERVES THE RIGHT TO REFUSE ACCEPTANCE OF ANY PLANT DISPLAYING POOR GROWTH HABITS, INJURY OR DISEASE. ANY PLANT MATERIAL THAT IS REJECTED BY THE LANDSCAPE ARCHITECT WILL BE PROMPTLY REMOVED FROM THE SITE AND REPLACED BY THE CONTRACTOR AT NO ADDITIONAL COST TO THE PROJECT.

- NOTE 2: PLANTING
- ALL PLANTS SHALL BE PLANTED IN ACCORDANCE WITH THE APPROPRIATE PLANTING DETAILS ON THE DRAWINGS AND WRITTEN SPECIFICATIONS.
 - LOCATION OF TREES TO BE STAKED AND APPROVED BY LANDSCAPE ARCHITECT PRIOR TO INSTALLATION OF TREES. FIELD FIT TO AVOID DRIVEWAY, UTILITIES AND PROPOSED LINES.
 - ALL PLANTS ARE TO BE PLANTED IN 600MM APPROVED TOP SOIL, SCREENED AND FREE FROM WEEDS, SUBSOIL, ROOTS, STONES, LUMPS OF CLAY AND TOXIC MATERIAL AND IN ACCORDANCE WITH MUNICIPAL GUIDELINES FOR SCREENED TOPSOIL COMPOSITION.
 - PLANT SO THAT NURSERY SOIL LINE MATCHES FINISHED GRADE AFTER SETTLING.
 - GENTLY TAMP TOPSOIL WHEN BACKFILLING TO REMOVE AIR POCKETS.
 - BUILD A SOIL SAUCER AROUND OUT EDGE OF PLANTING HOLE. SAUCER SHALL BE SOAKED WITH WATER AND COVERED WITH MULCH IMMEDIATELY FOLLOWING PLANTING.
 - ALL INDIVIDUAL TREE WHIPS AND SHRUBS ARE TO BE MULCHED USING SHREDDED BARK MULCH AS PER DETAILS AND PLANTING SPECIFICATIONS.
 - ALL PLANTS TO BE TREATED WITH RODENT REPELLENT AS PER SPECIFICATIONS.
 - INSTALL PLASTIC PERFORATED SPIRALED STRIP TRUNK PROTECTION ON ALL DECIDUOUS TREES AS PER DETAILS AND SPECIFICATIONS.
 - REMOVE ALL NURSERY TAGS, METAL OR PLASTIC BINDINGS, AND VINE SUPPORTS.
 - ALL PLANTS ARE TO RECEIVE MAINTENANCE IN ACCORDANCE WITH WRITTEN SPECIFICATIONS THROUGHOUT THE WARRANTY PERIOD.


LEGEND

PLANTING


Deciduous Tree

Coniferous Tree


No.	Description	Date		
Revisions				
ASSOCIATION OF LANDSCAPE ARCHITECTS MEMBER 153555 ODD FELL ODD FELL ODD FELL				
STREET TREE PLAN OVERVIEW				
Project:51–52 HAWKESVILLE RD.				
Client: POLOCORP INC.				
Dougan Ecology 3–7 Edinburgh Rd South, Guelph, ON N1H 5N8 www.dougan.ca				
North	Date:2025/01/18			
	Scale:1:500			
	Drawn By:TVS			
	Checked By:TF			
Figure Number:				
L1				

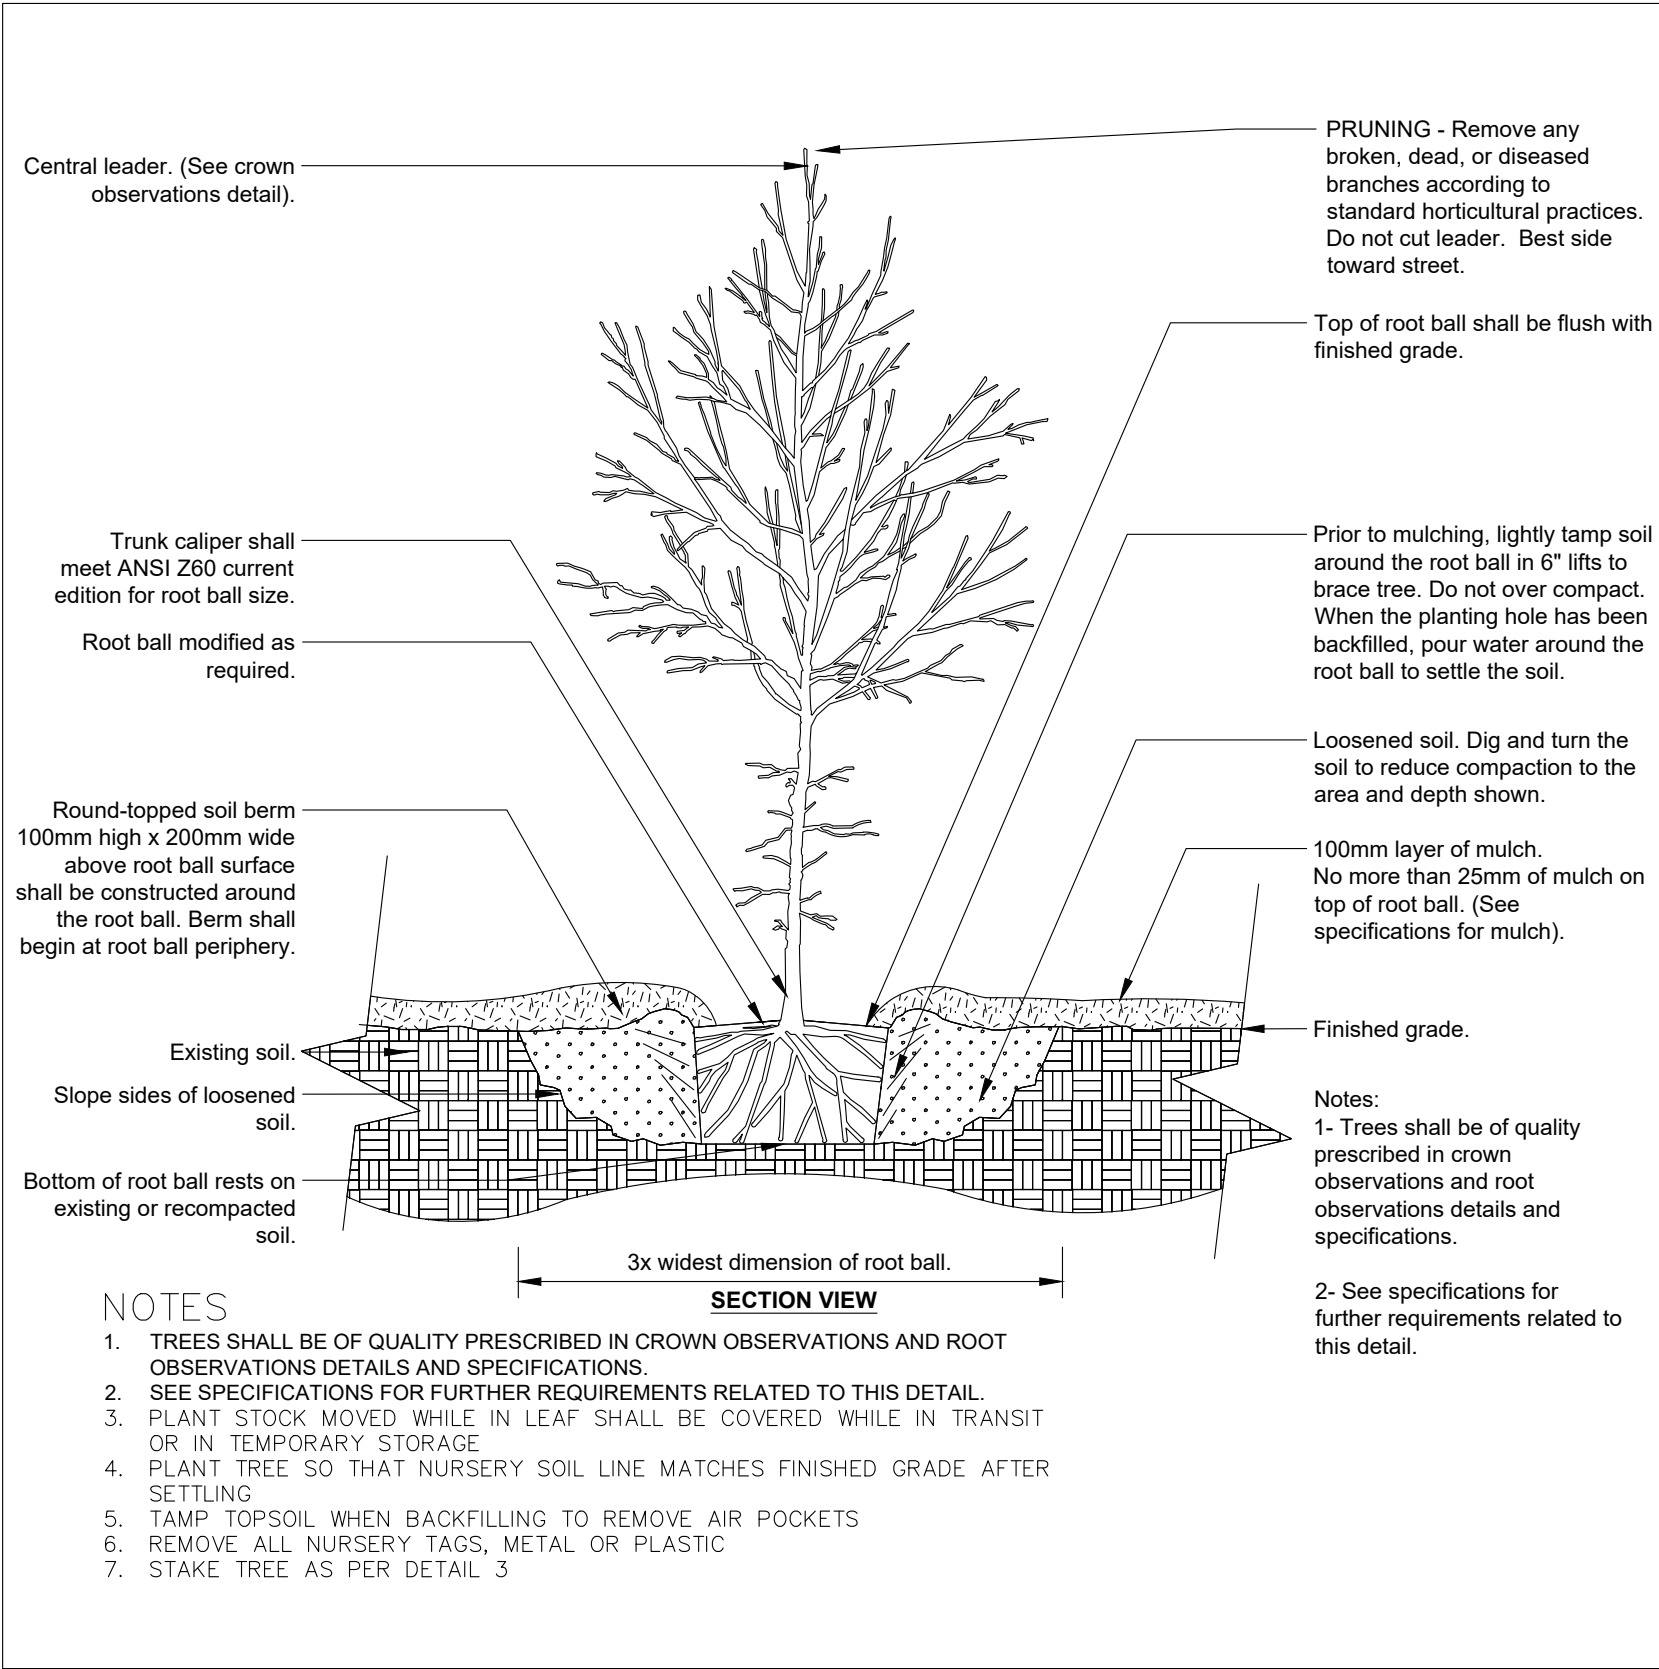

① DECIDUOUS TREE – TYPICAL
N.T.S.

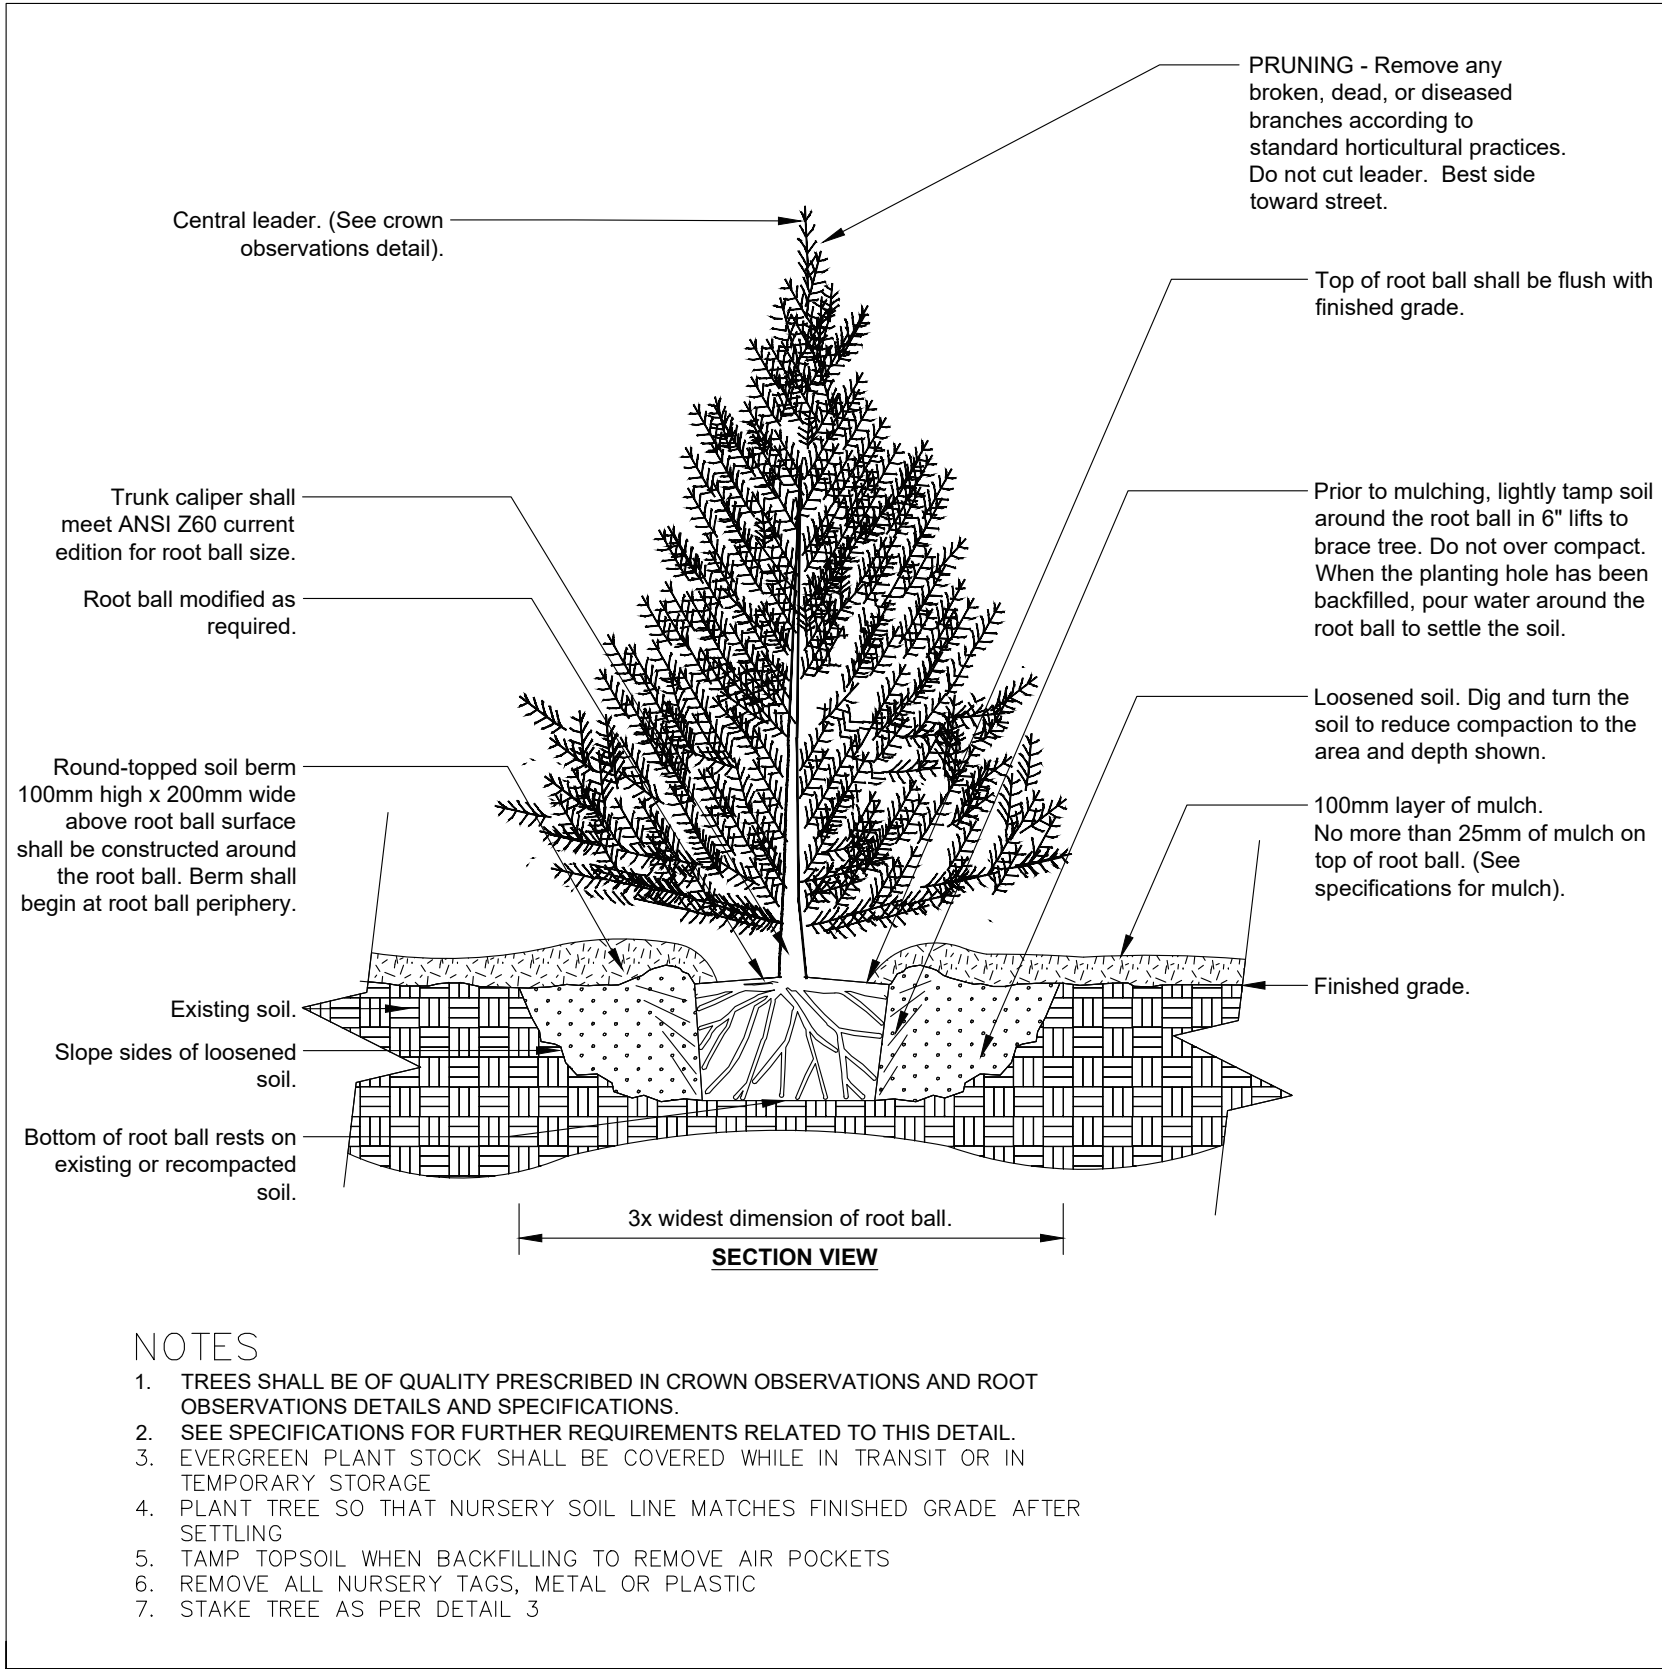

② CONIFEROUS TREE – TYPICAL
N.T.S.

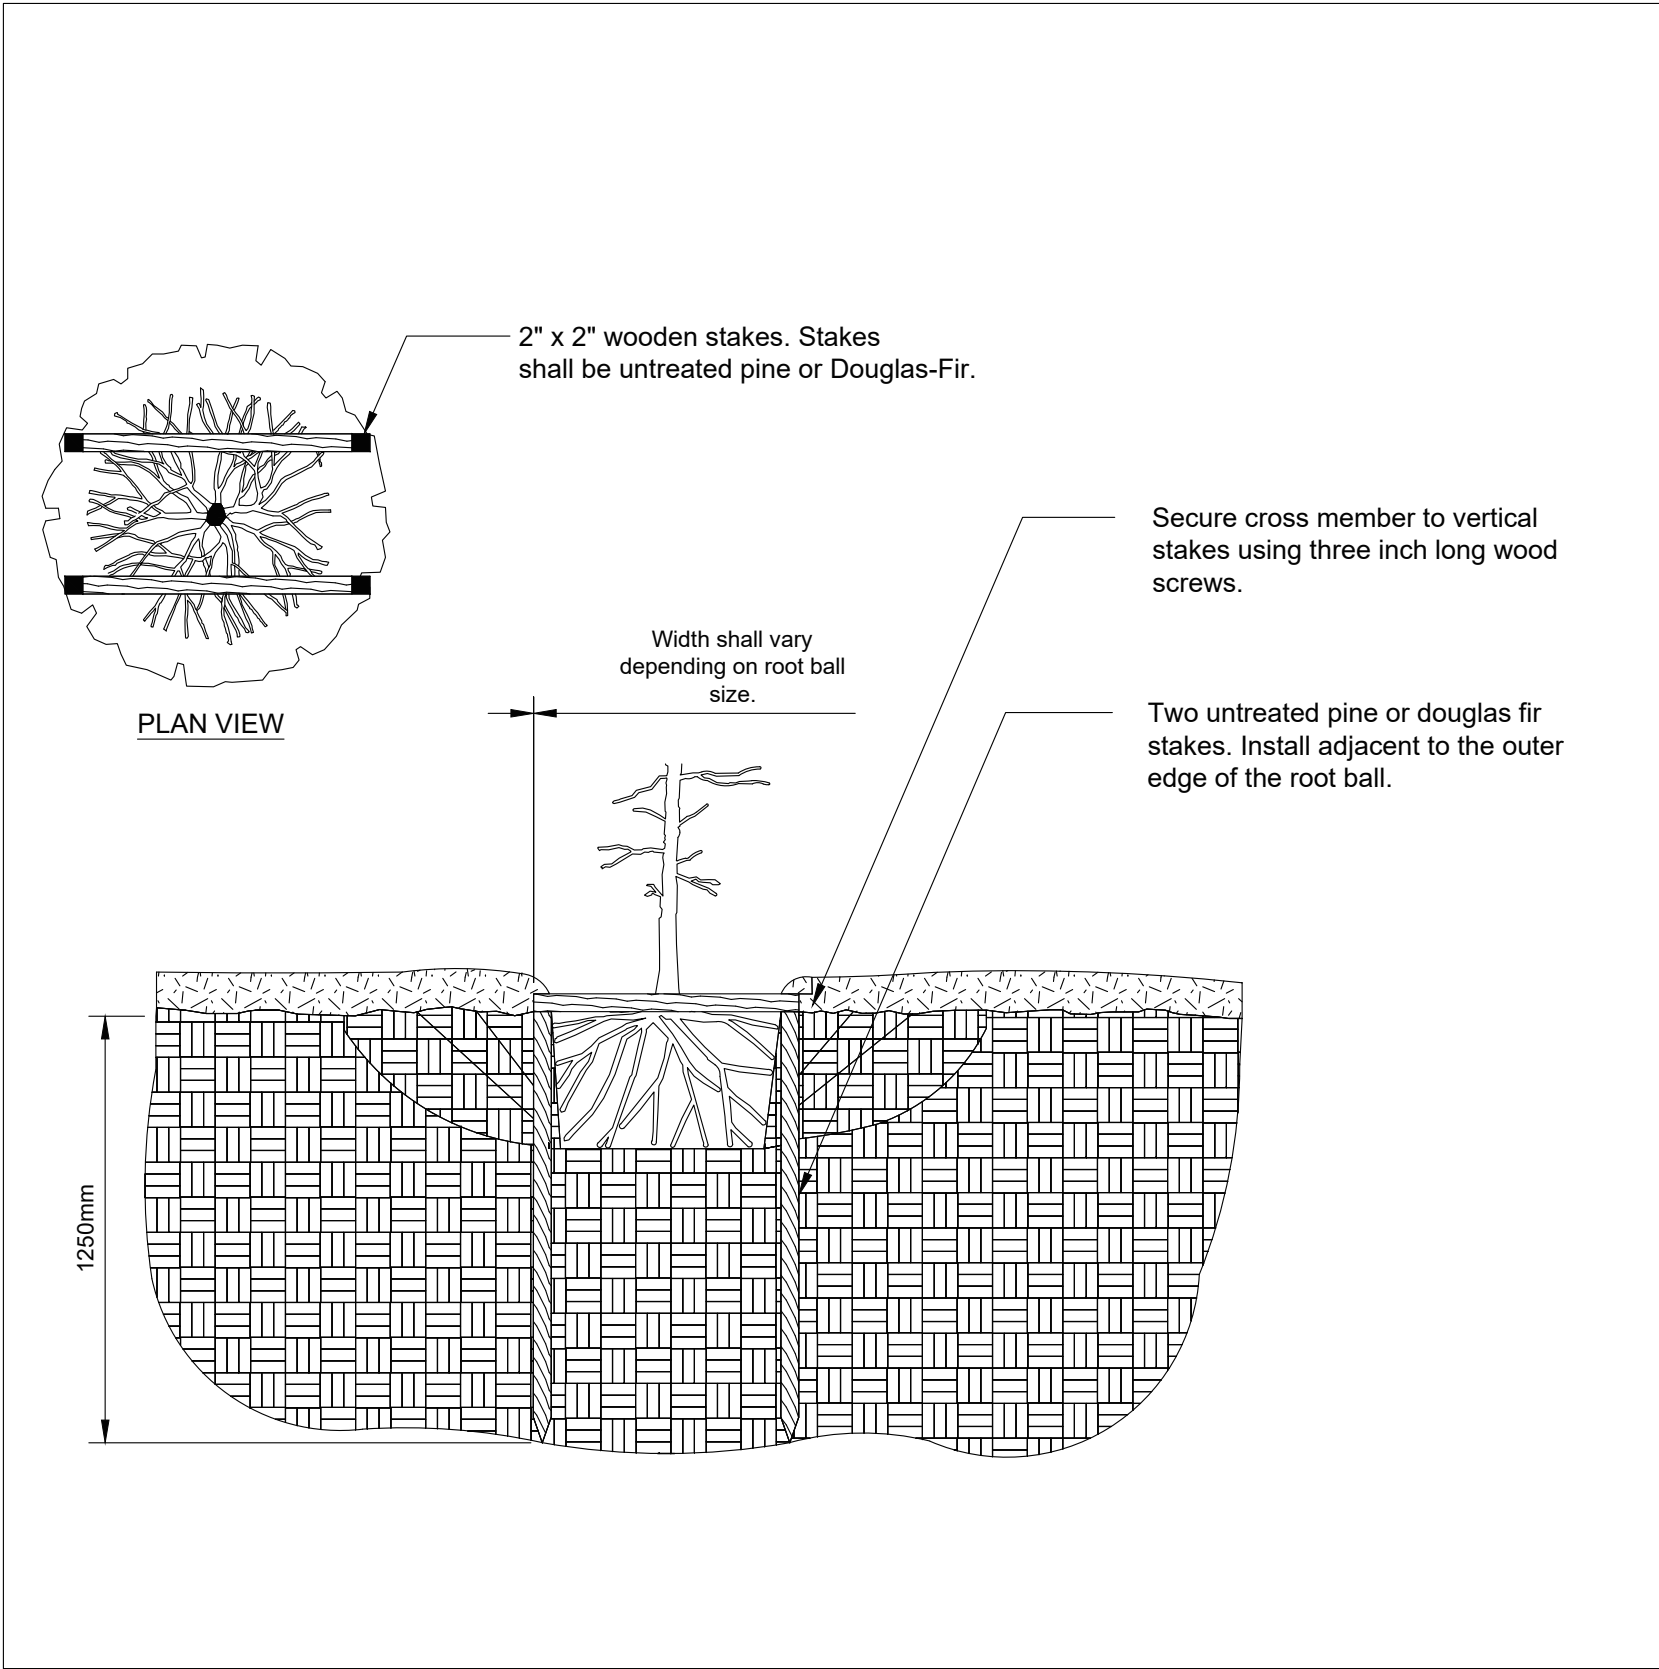


③ TREE STAKING – STAPLE
N.T.S.

LEGEND

No.	Description	Date

Revisions

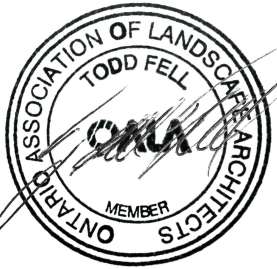

DETAILS

Project:51–52 HAWKESVILLE RD.

Client: POLOCORP INC.



	Date:2025/01/17
	Scale:N.T.S.
	Drawn By: TVS
	Checked By: TF

Figure Number:

L2