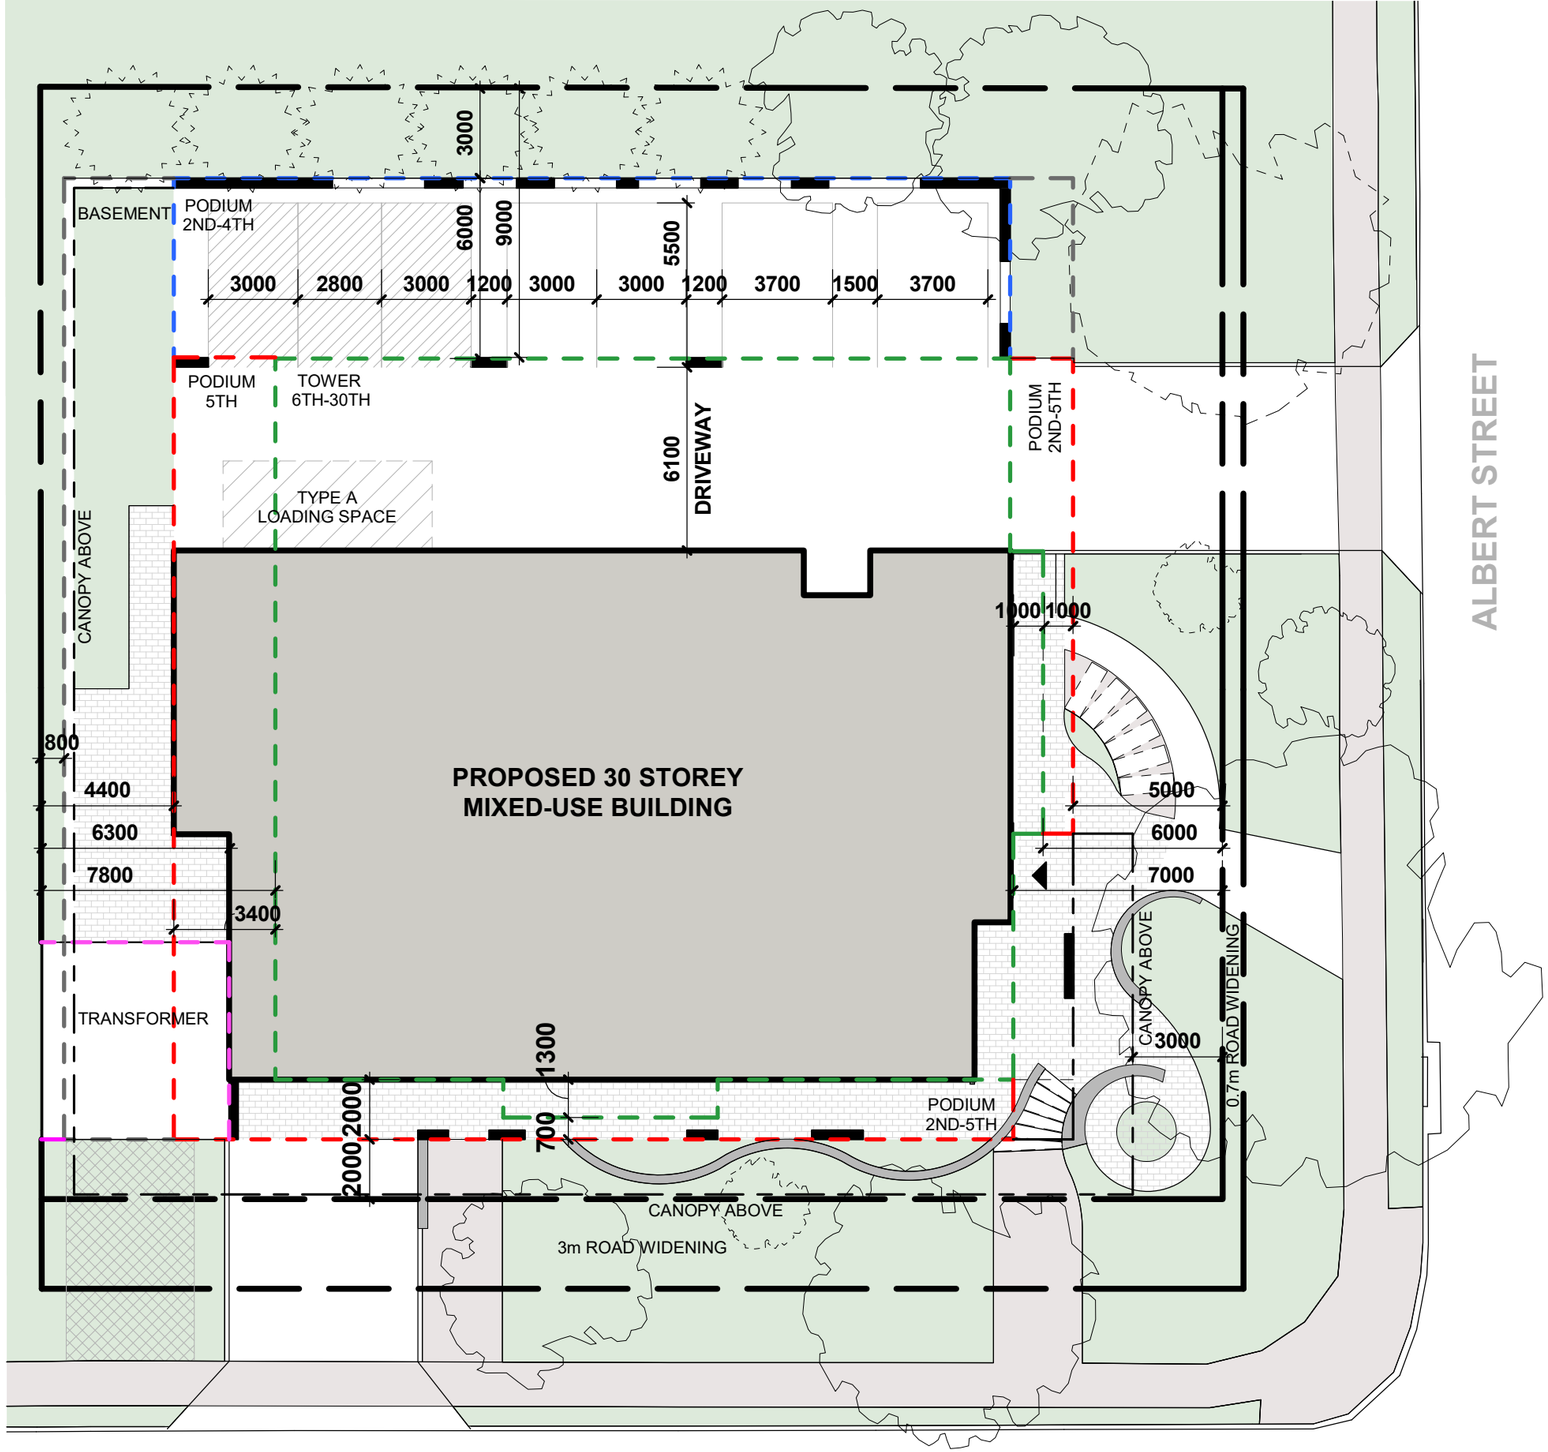


LEGEND

- BASEMENT FLOOR
- PODUIM 2ND-4TH FLOOR
- PODIUM 5TH FLOOR
- TOWER 6TH-30TH FLOOR
- PODIUM LOWER GROUND FLOOR

ONTARIO ASSOCIATION OF ARCHITECTS
BEEMA MASRI
LICENCE
8248
May 7, 2025


SITE PLAN

SCALE: 1 : 200

177-179 ALBERT ST

177-179 ALBERT STREET,
WATERLOO
MODERN REAL ESTATE
DEVELOPMENT
2025.05.12

MASRI O Inc.
ARCHITECTS
101-609 KUMPF DRIVE
WATERLOO, ON, N2V 1K8
PH. 519.579.0072
www.masrioarchitects.ca.

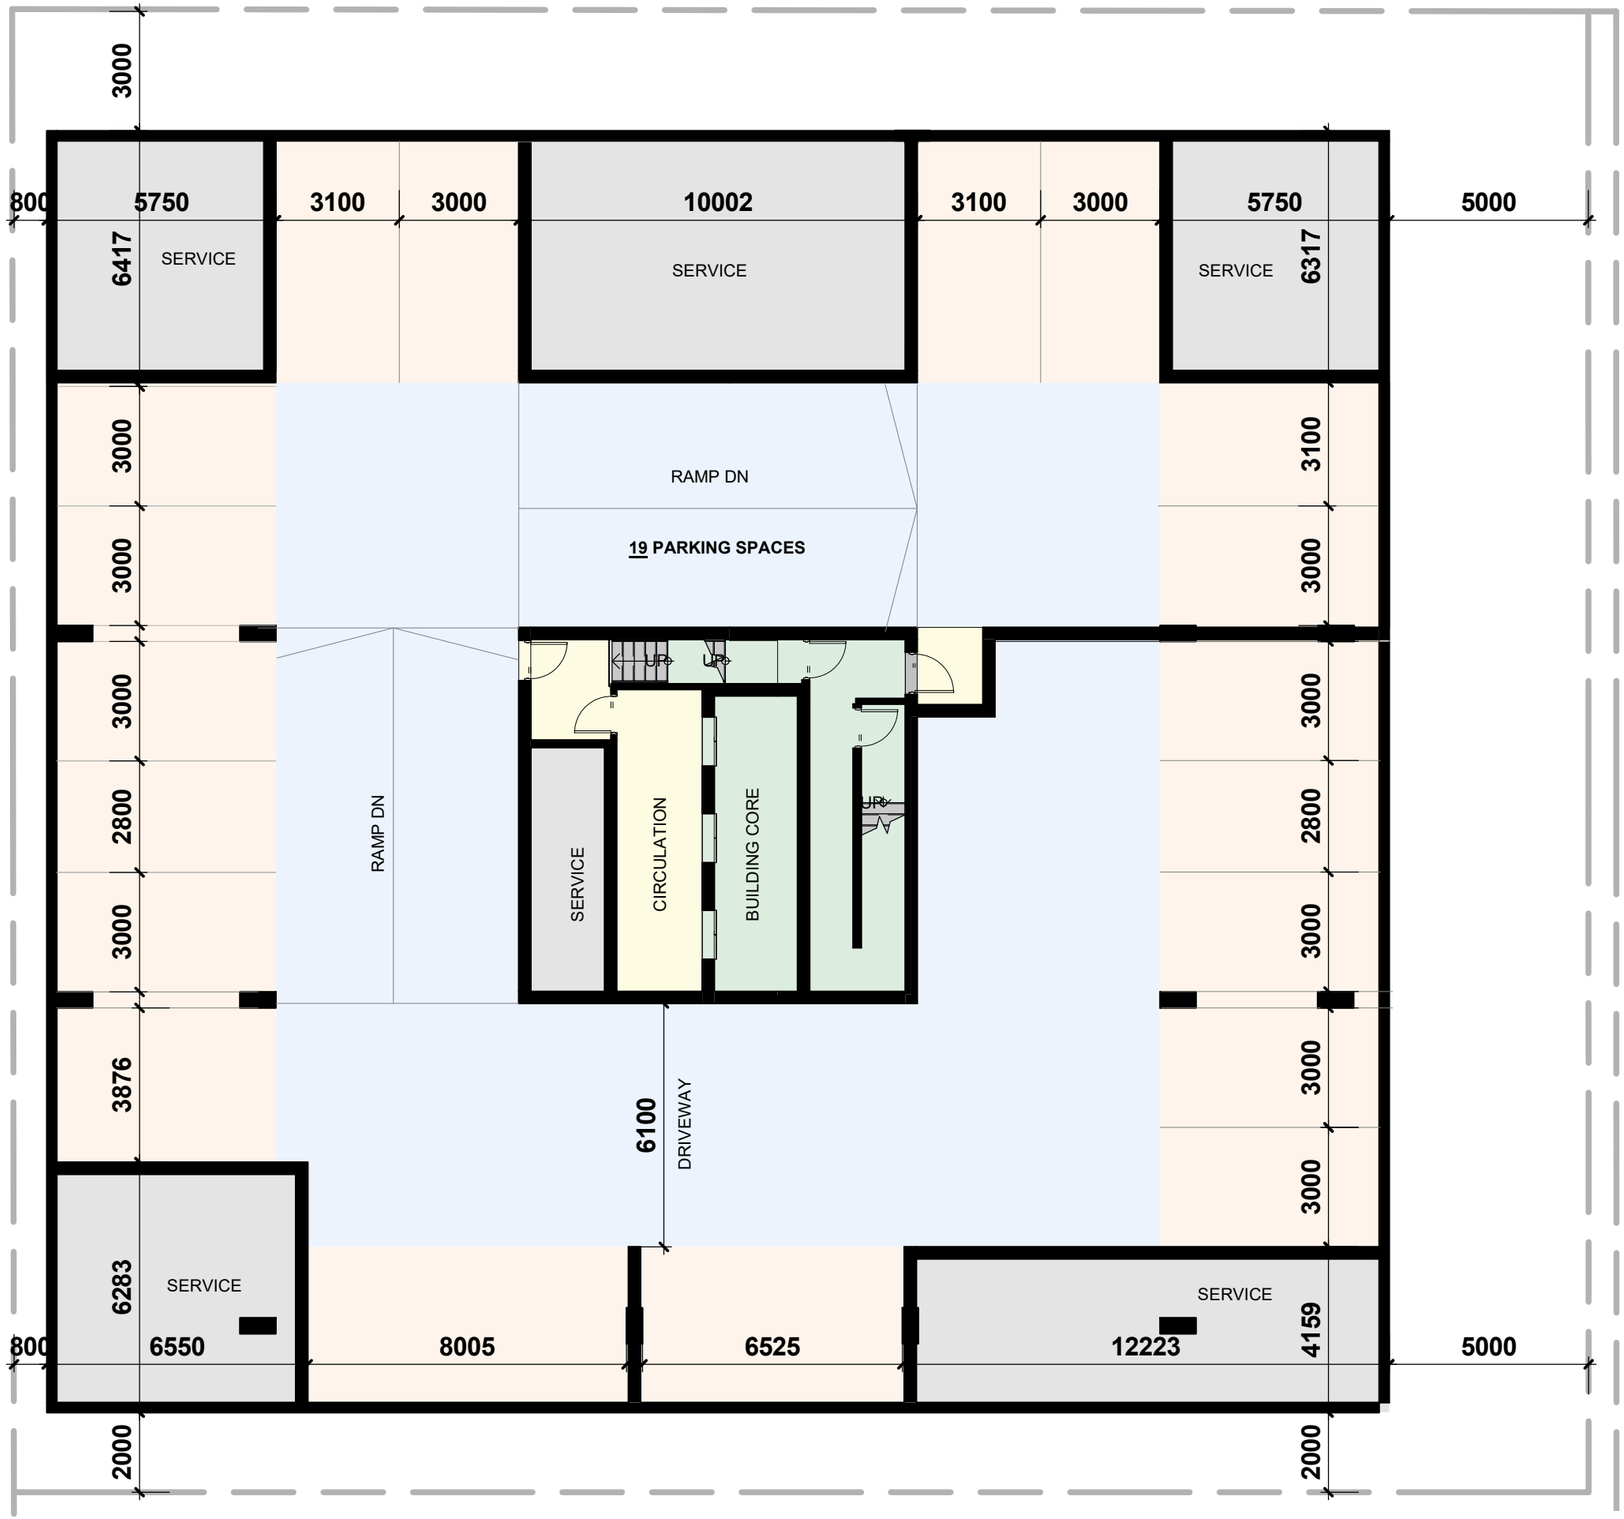

LEGEND

- BUILDING CORE
- CIRCULATION
- PARKING
- DRIVEWAY
- SERVICE

BASEMENT FLOOR PLAN

ONTARIO ASSOCIATION OF ARCHITECTS
BEEMA MASRI
LICENCE
6248
May 7, 2025

177-179 ALBERT ST

177-179 ALBERT STREET,
WATERLOO
MODERN REAL ESTATE
DEVELOPMENT
2025.05.12

MASRI O Inc.
ARCHITECTS
101-609 KUMPF DRIVE
WATERLOO, ON, N2V 1K8
PH. 519.579.0072
www.masrioarchitects.ca.



LEGEND

- BUILDING CORE
- CIRCULATION
- PARKING
- DRIVEWAY
- BIKE ROOM
- AMENITY
- SERVICE
- TRANSFORMER

ONTARIO ASSOCIATION OF ARCHITECTS
REEM A MASRI
LICENCE
6348
May 7, 2025

LOWER GROUND FLOOR PLAN

177-179 ALBERT ST

177-179 ALBERT STREET,
WATERLOO
MODERN REAL ESTATE
DEVELOPMENT
2025.05.12

MASRI O Inc.
ARCHITECTS
101-609 KUMPF DRIVE
WATERLOO, ON, N2V 1K8
PH. 519.579.0072
www.masrioarchitects.ca.



GROUND FLOOR PLAN

LEGEND

- BUILDING CORE
- CIRCULATION
- PARKING
- DRIVEWAY
- LOBBY
- CACF
- COMMERCIAL/ AMENITY
- GARBAGE RM
- JAN
- MAIL RM
- PARCEL RM
- TERRACE
- TRANSFORMER
- VEST


ONTARIO ASSOCIATION OF ARCHITECTS
REEMA MASRI
LICENCE
6348

177-179 ALBERT ST

177-179 ALBERT STREET,
WATERLOO
MODERN REAL ESTATE
DEVELOPMENT

2025.05.12

MASRI O Inc.
ARCHITECTS
101-609 KUMPF DRIVE
WATERLOO, ON, N2V 1K8
PH. 519.579.0072
www.masrioarchitects.ca.

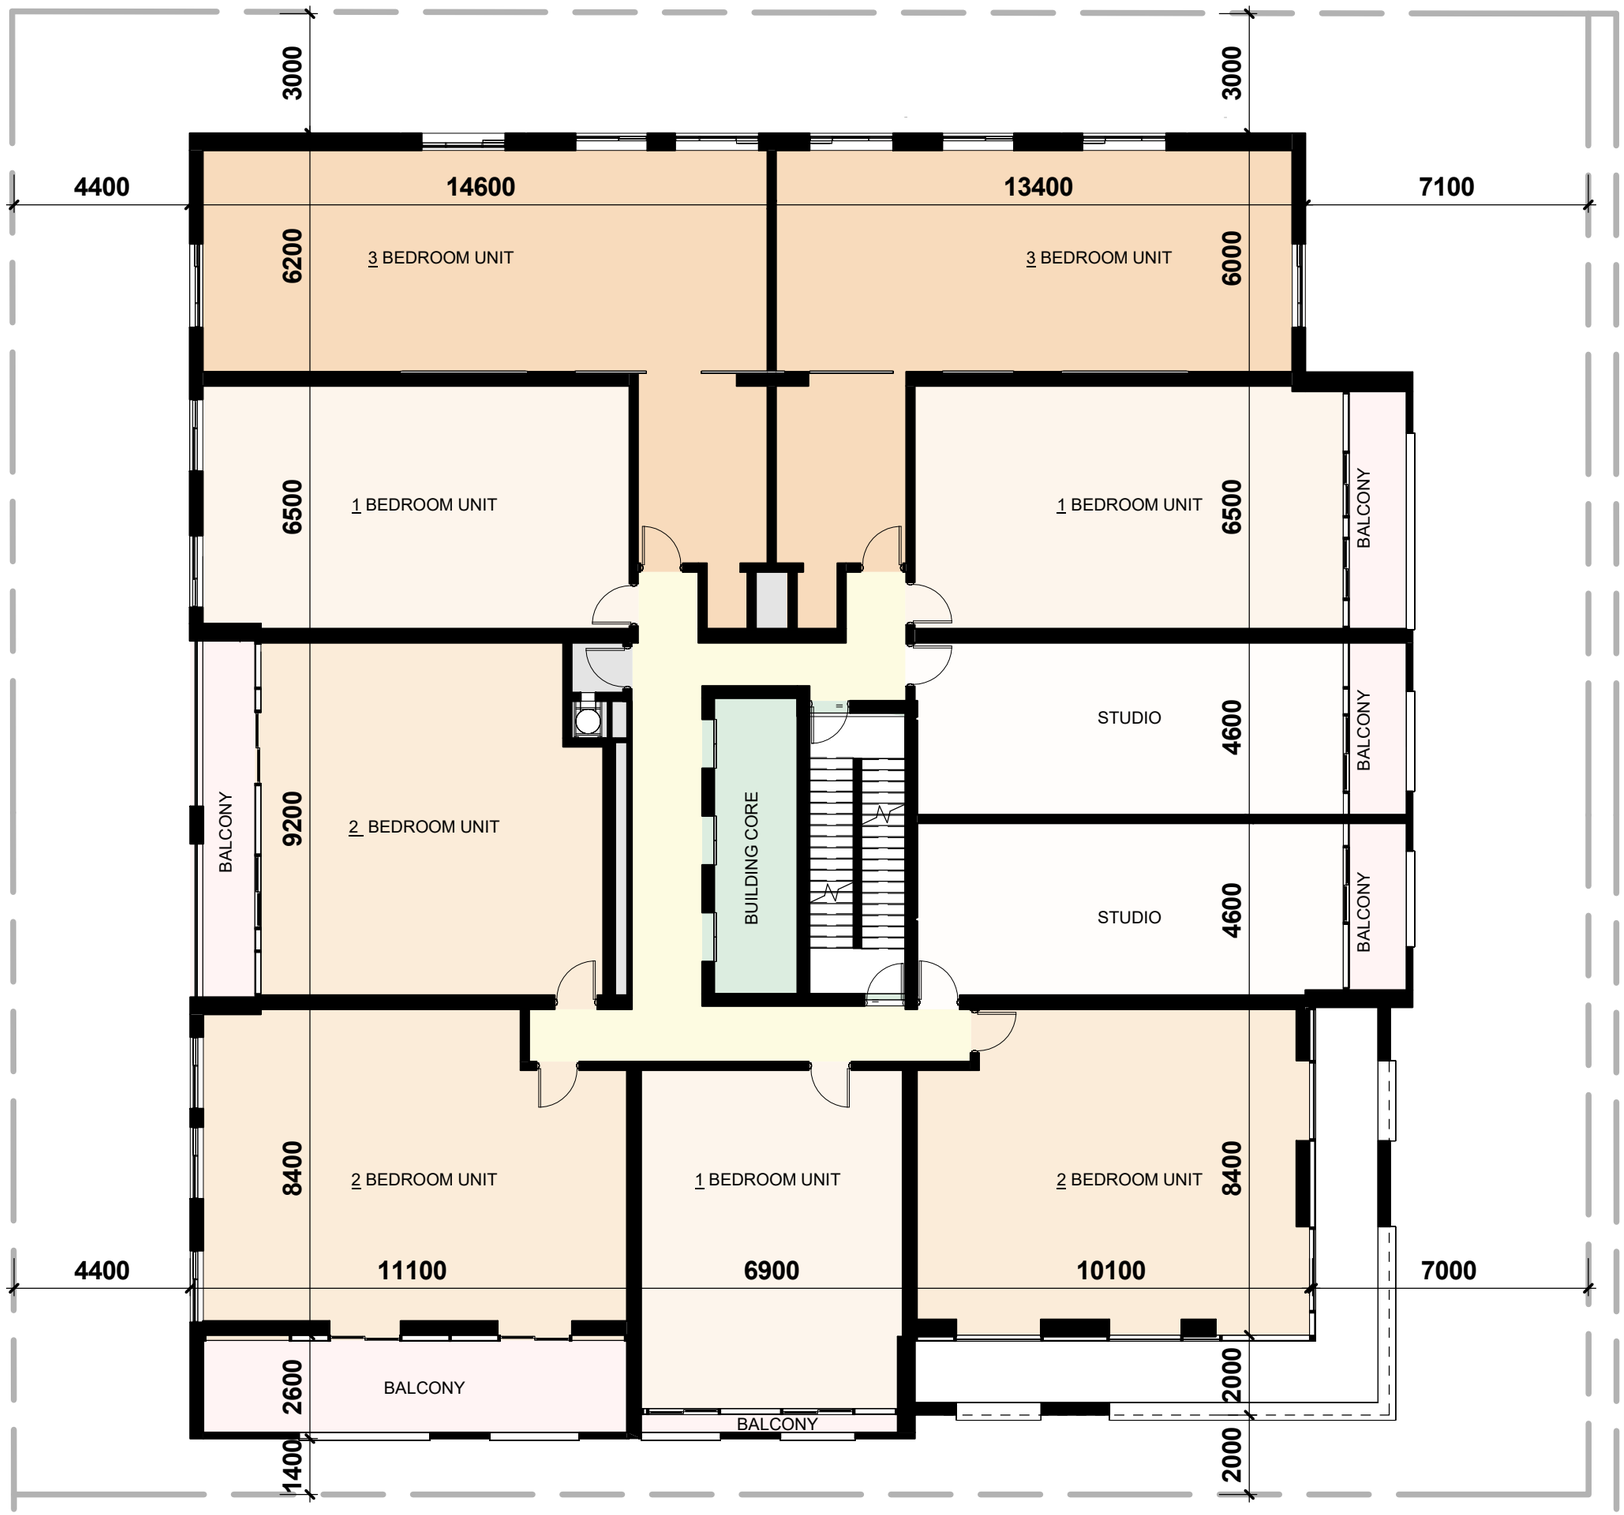

LEGEND

- BUILDING CORE
- CIRCULATION
- SERVICE
- STUDIO
- 1 BED
- 2 BED
- 3 BED
- BALCONY

ONTARIO ASSOCIATION OF ARCHITECTS
REEMA MASRI
LICENCE
6348
May 7, 2025

177-179 ALBERT ST

177-179 ALBERT STREET,
WATERLOO
MODERN REAL ESTATE
DEVELOPMENT
2025.05.12

MASRI O Inc.
ARCHITECTS
101-609 KUMPF DRIVE
WATERLOO, ON, N2V 1K8
PH. 519.579.0072
www.masrioarchitects.ca.

2ND-4TH FLOOR PLAN



LEGEND

- BUILDING CORE
- CIRCULATION
- SERVICE
- STUDIO
- 1 BED
- 2 BED
- BALCONY
- TERRACE

ONTARIO ASSOCIATION OF ARCHITECTS
REEMA MASRI
LICENCE
6348

5TH FLOOR PLAN

177-179 ALBERT ST

177-179 ALBERT STREET,
WATERLOO
MODERN REAL ESTATE
DEVELOPMENT
2025.05.12

MASRI O Inc.
ARCHITECTS
101-609 KUMPF DRIVE
WATERLOO, ON, N2V 1K8
PH. 519.579.0072
www.masrioarchitects.ca.



LEGEND

- BUILDING CORE
- CIRCULATION
- SERVICE
- FITNESS ROOM
- GAME ROOM
- JAN
- KITCHEN
- LOUNGE
- OUTDOOR SITTING
- STO
- STUDY ROOM
- WASHROOM

6TH FLOOR PLAN

ONTARIO ASSOCIATION OF ARCHITECTS
REEMA MASRI
LICENCE
6348
May 7, 2025

177-179 ALBERT ST

177-179 ALBERT STREET,
WATERLOO
MODERN REAL ESTATE
DEVELOPMENT
2025.05.12

MASRI O Inc.
ARCHITECTS
101-609 KUMPF DRIVE
WATERLOO, ON, N2V 1K8
PH. 519.579.0072
www.masrioarchitects.ca.



LEGEND

- BUILDING CORE
- CIRCULATION
- SERVICE
- STUDIO
- 1 BED
- 2 BED
- 3 BED


TYPICAL FLOOR PLAN (7TH-30TH)

ONTARIO ASSOCIATION OF ARCHITECTS
BEEMA MASRI
LICENCE
6348
May 7, 2025

177-179 ALBERT ST

177-179 ALBERT STREET,
WATERLOO
MODERN REAL ESTATE
DEVELOPMENT
2025.05.12

MASRI O Inc.
ARCHITECTS
101-609 KUMPF DRIVE
WATERLOO, ON, N2V 1K8
PH. 519.579.0072
www.masrioarchitects.ca.

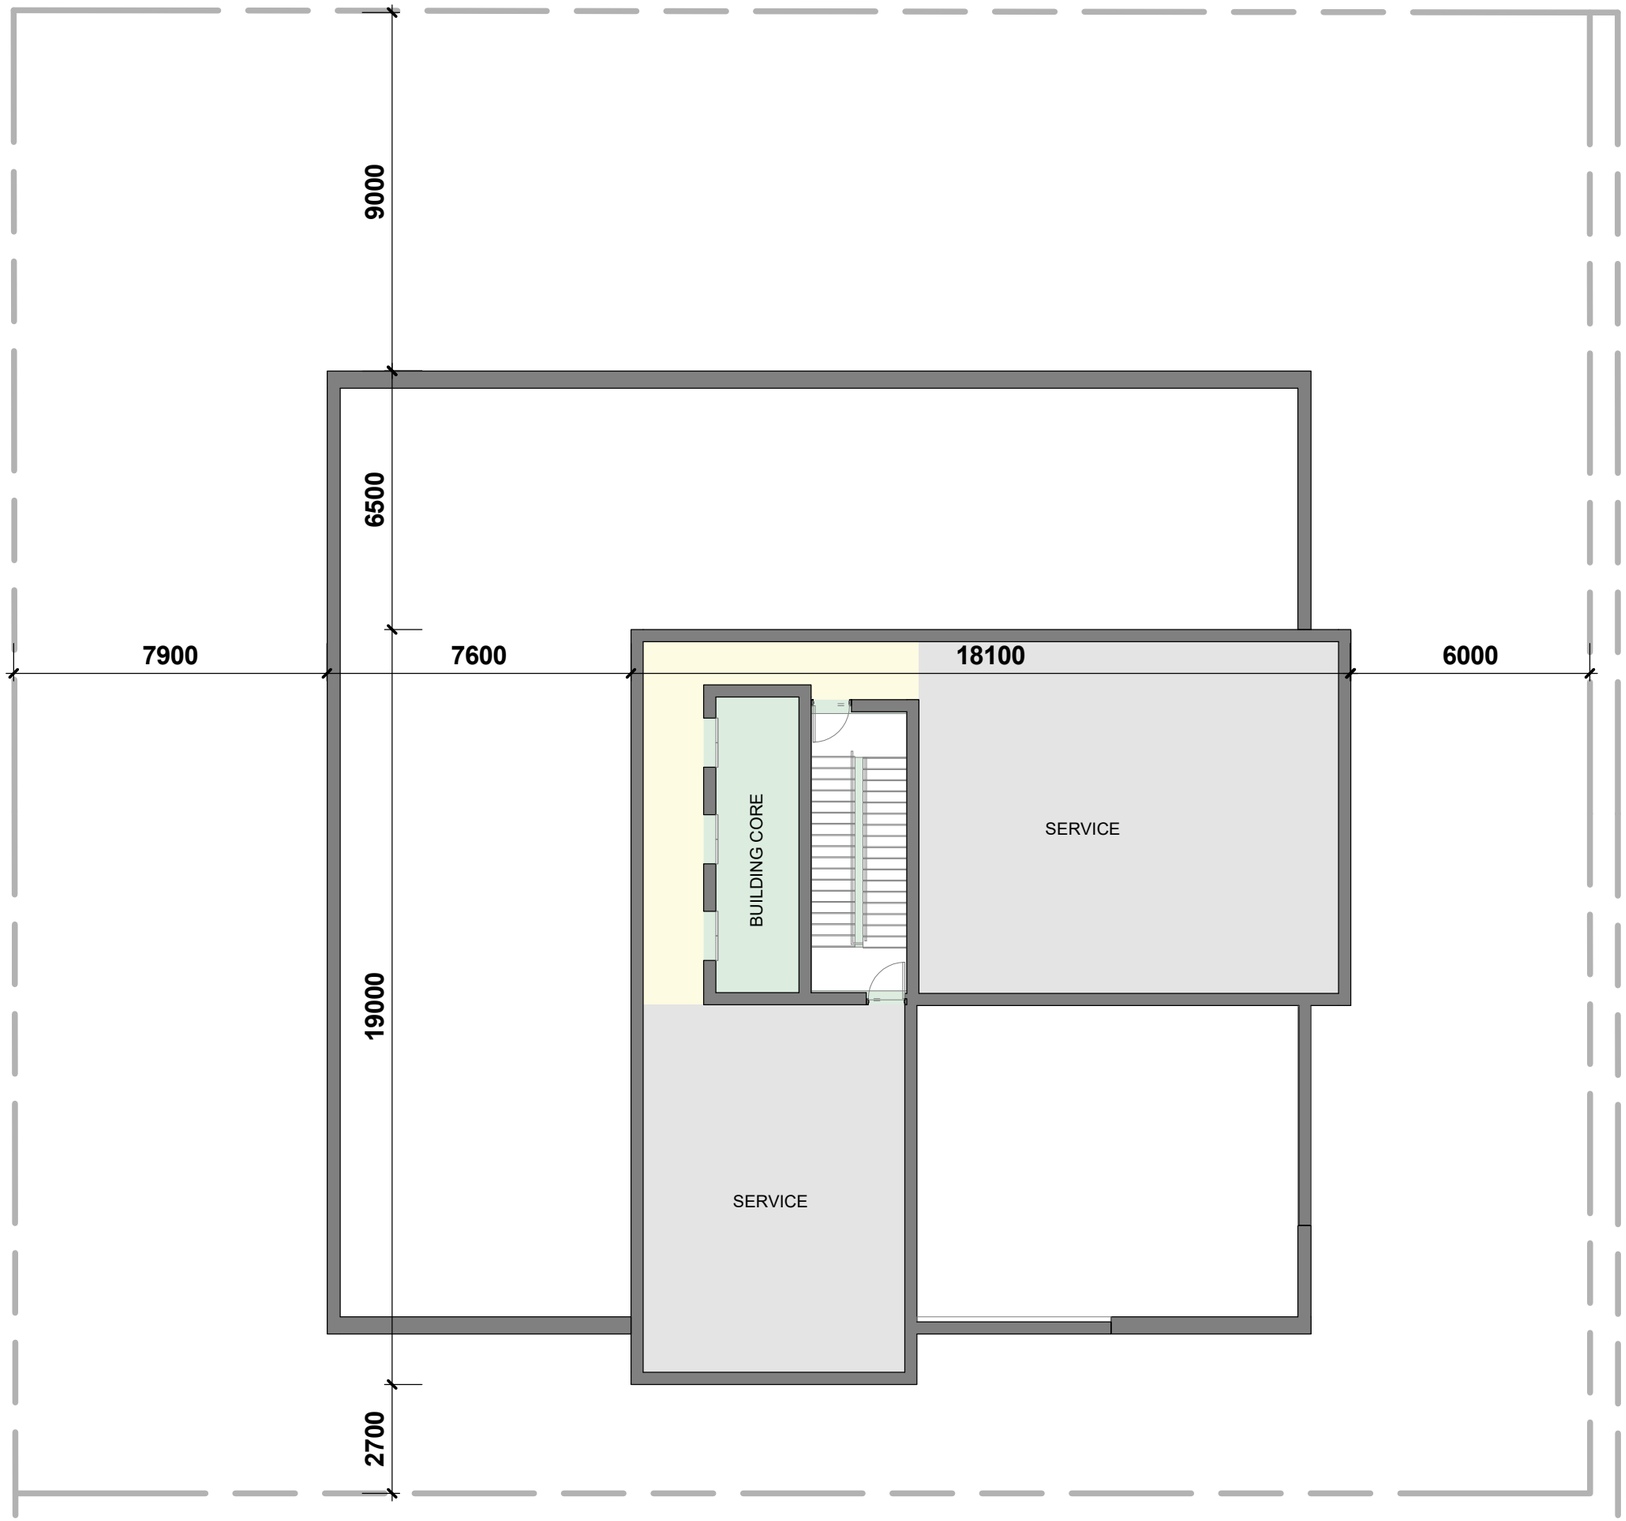

LEGEND

- BUILDING CORE
- CIRCULATION
- SERVICE

ONTARIO ASSOCIATION OF ARCHITECTS
REEMA MASRI
LICENCE
6348

ROOF PLAN

177-179 ALBERT ST

177-179 ALBERT STREET,
WATERLOO
MODERN REAL ESTATE
DEVELOPMENT

2025.05.12

MASRI O Inc.
ARCHITECTS
101-609 KUMPF DRIVE
WATERLOO, ON, N2V 1K8
PH. 519.579.0072
www.masrioarchitects.ca.