CORONATION BOULEVARD IMPROVEMENTS
CONCESSION ROAD TO HESPELER ROAD
ALTERNATIVE 2A - 6.0m CENTER MEDIAN WITH MULTI-USE TRAILS AND CYCLE TRACK/SIDEWALK COMBINATION

SCALE 1:250

WALTERFEDY

Region of Waterloo

LEGEND

- ASPHALT ROAD
- PROPOSED WIDENING
- PROPOSED SIDEWALK
- EXISTING SIDEWALK TO REMAIN
- PROPOSED GRASS BOULEVARD
- PROPOSED STAMPED CONCRETE BOULEVARD
- PROPOSED CONCRETE ISLAND / MEDIAN
- HYDRO POLE TO BE RELOCATED
- PERMITTED BICYCLE MOVEMENTS
- PERMITTED SHARED MOVEMENTS
- RETAINING WALL

CORONATION BOULEVARD IMPROVEMENTS
CONCESSION ROAD TO HESPELER ROAD
ALTERNATIVE 2A - 6.0m CENTER MEDIAN WITH MULTI-USE TRAILS AND CYCLE TRACK/SIDEWALK COMBINATION

SCALE 1:250

WALTERFEDY

Region of Waterloo

LEGEND

- ASPHALT ROAD
- PROPOSED WIDENING
- PROPOSED SIDEWALK
- EXISTING SIDEWALK TO REMAIN
- PROPOSED GRASS BOULEVARD
- PROPOSED STAMPED CONCRETE BOULEVARD
- PROPOSED CONCRETE ISLAND / BUS PAD
- HYDRO POLE TO BE RELOCATED
- PERMITTED BICYCLE MOVEMENTS
- PERMITTED SHARED MOVEMENTS
- RETAINING WALL

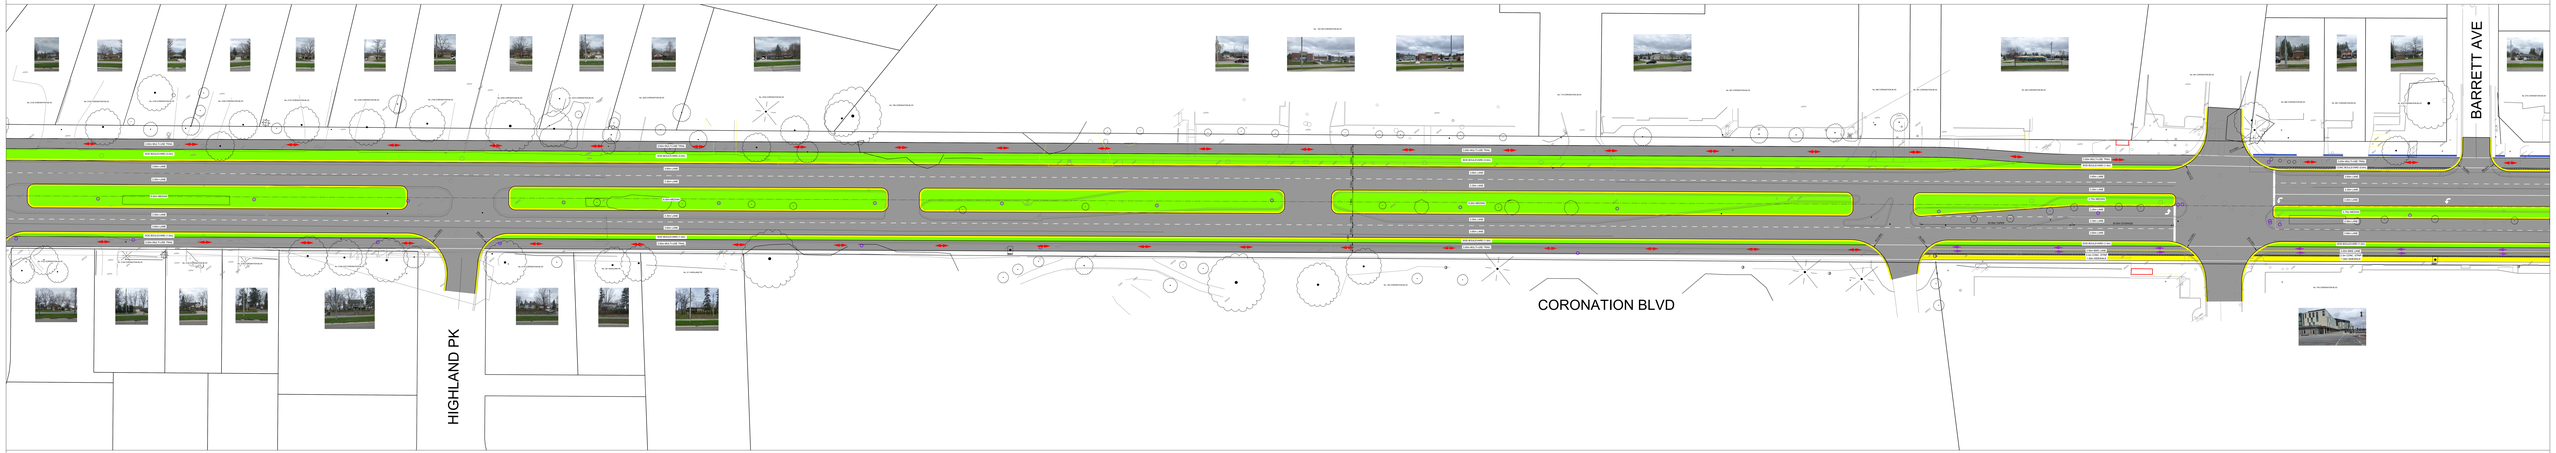

CORONATION BOULEVARD IMPROVEMENTS
CONCESSION ROAD TO HESPELER ROAD
ALTERNATIVE 2A - 6.0m CENTER MEDIAN WITH MULTI-USE TRAILS AND CYCLE TRACK/SIDEWALK COMBINATION

SCALE 1:250

WALTERFEDY
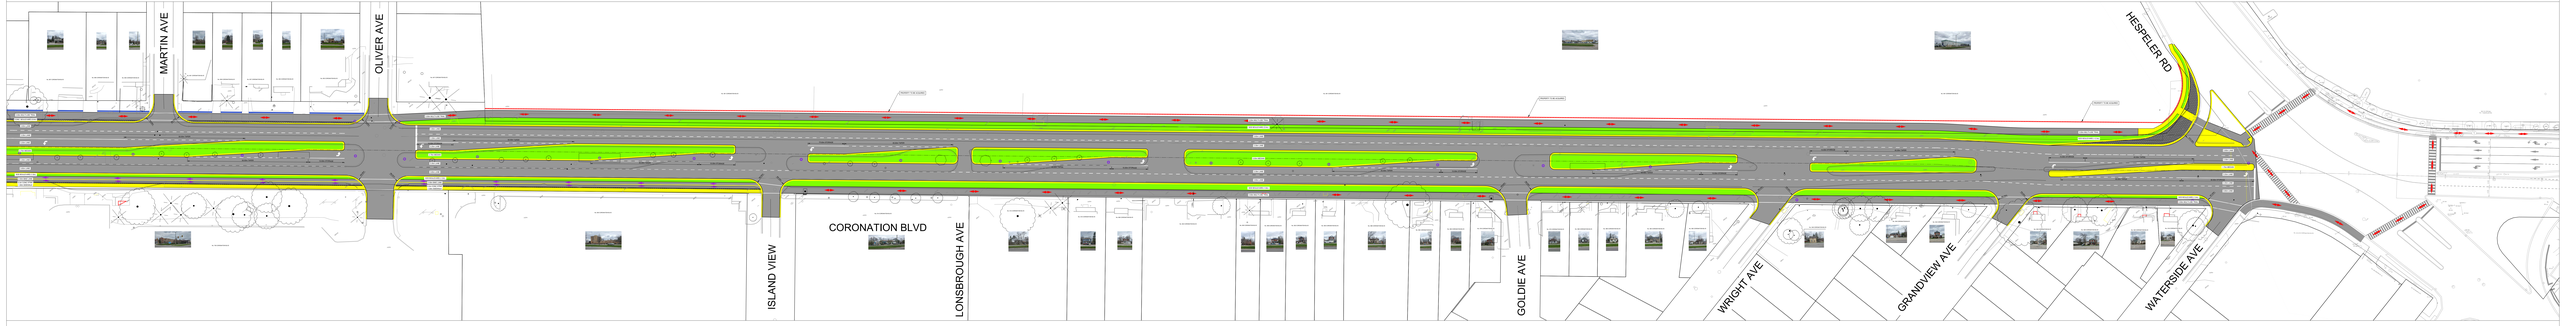
Region of Waterloo