



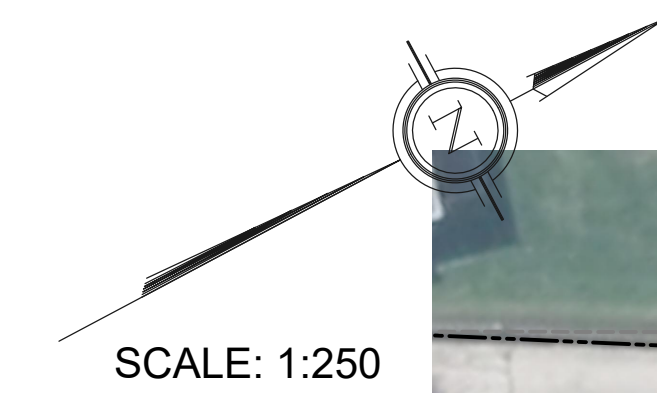

MAYFIELD AVENUE


QUICKFALL DR

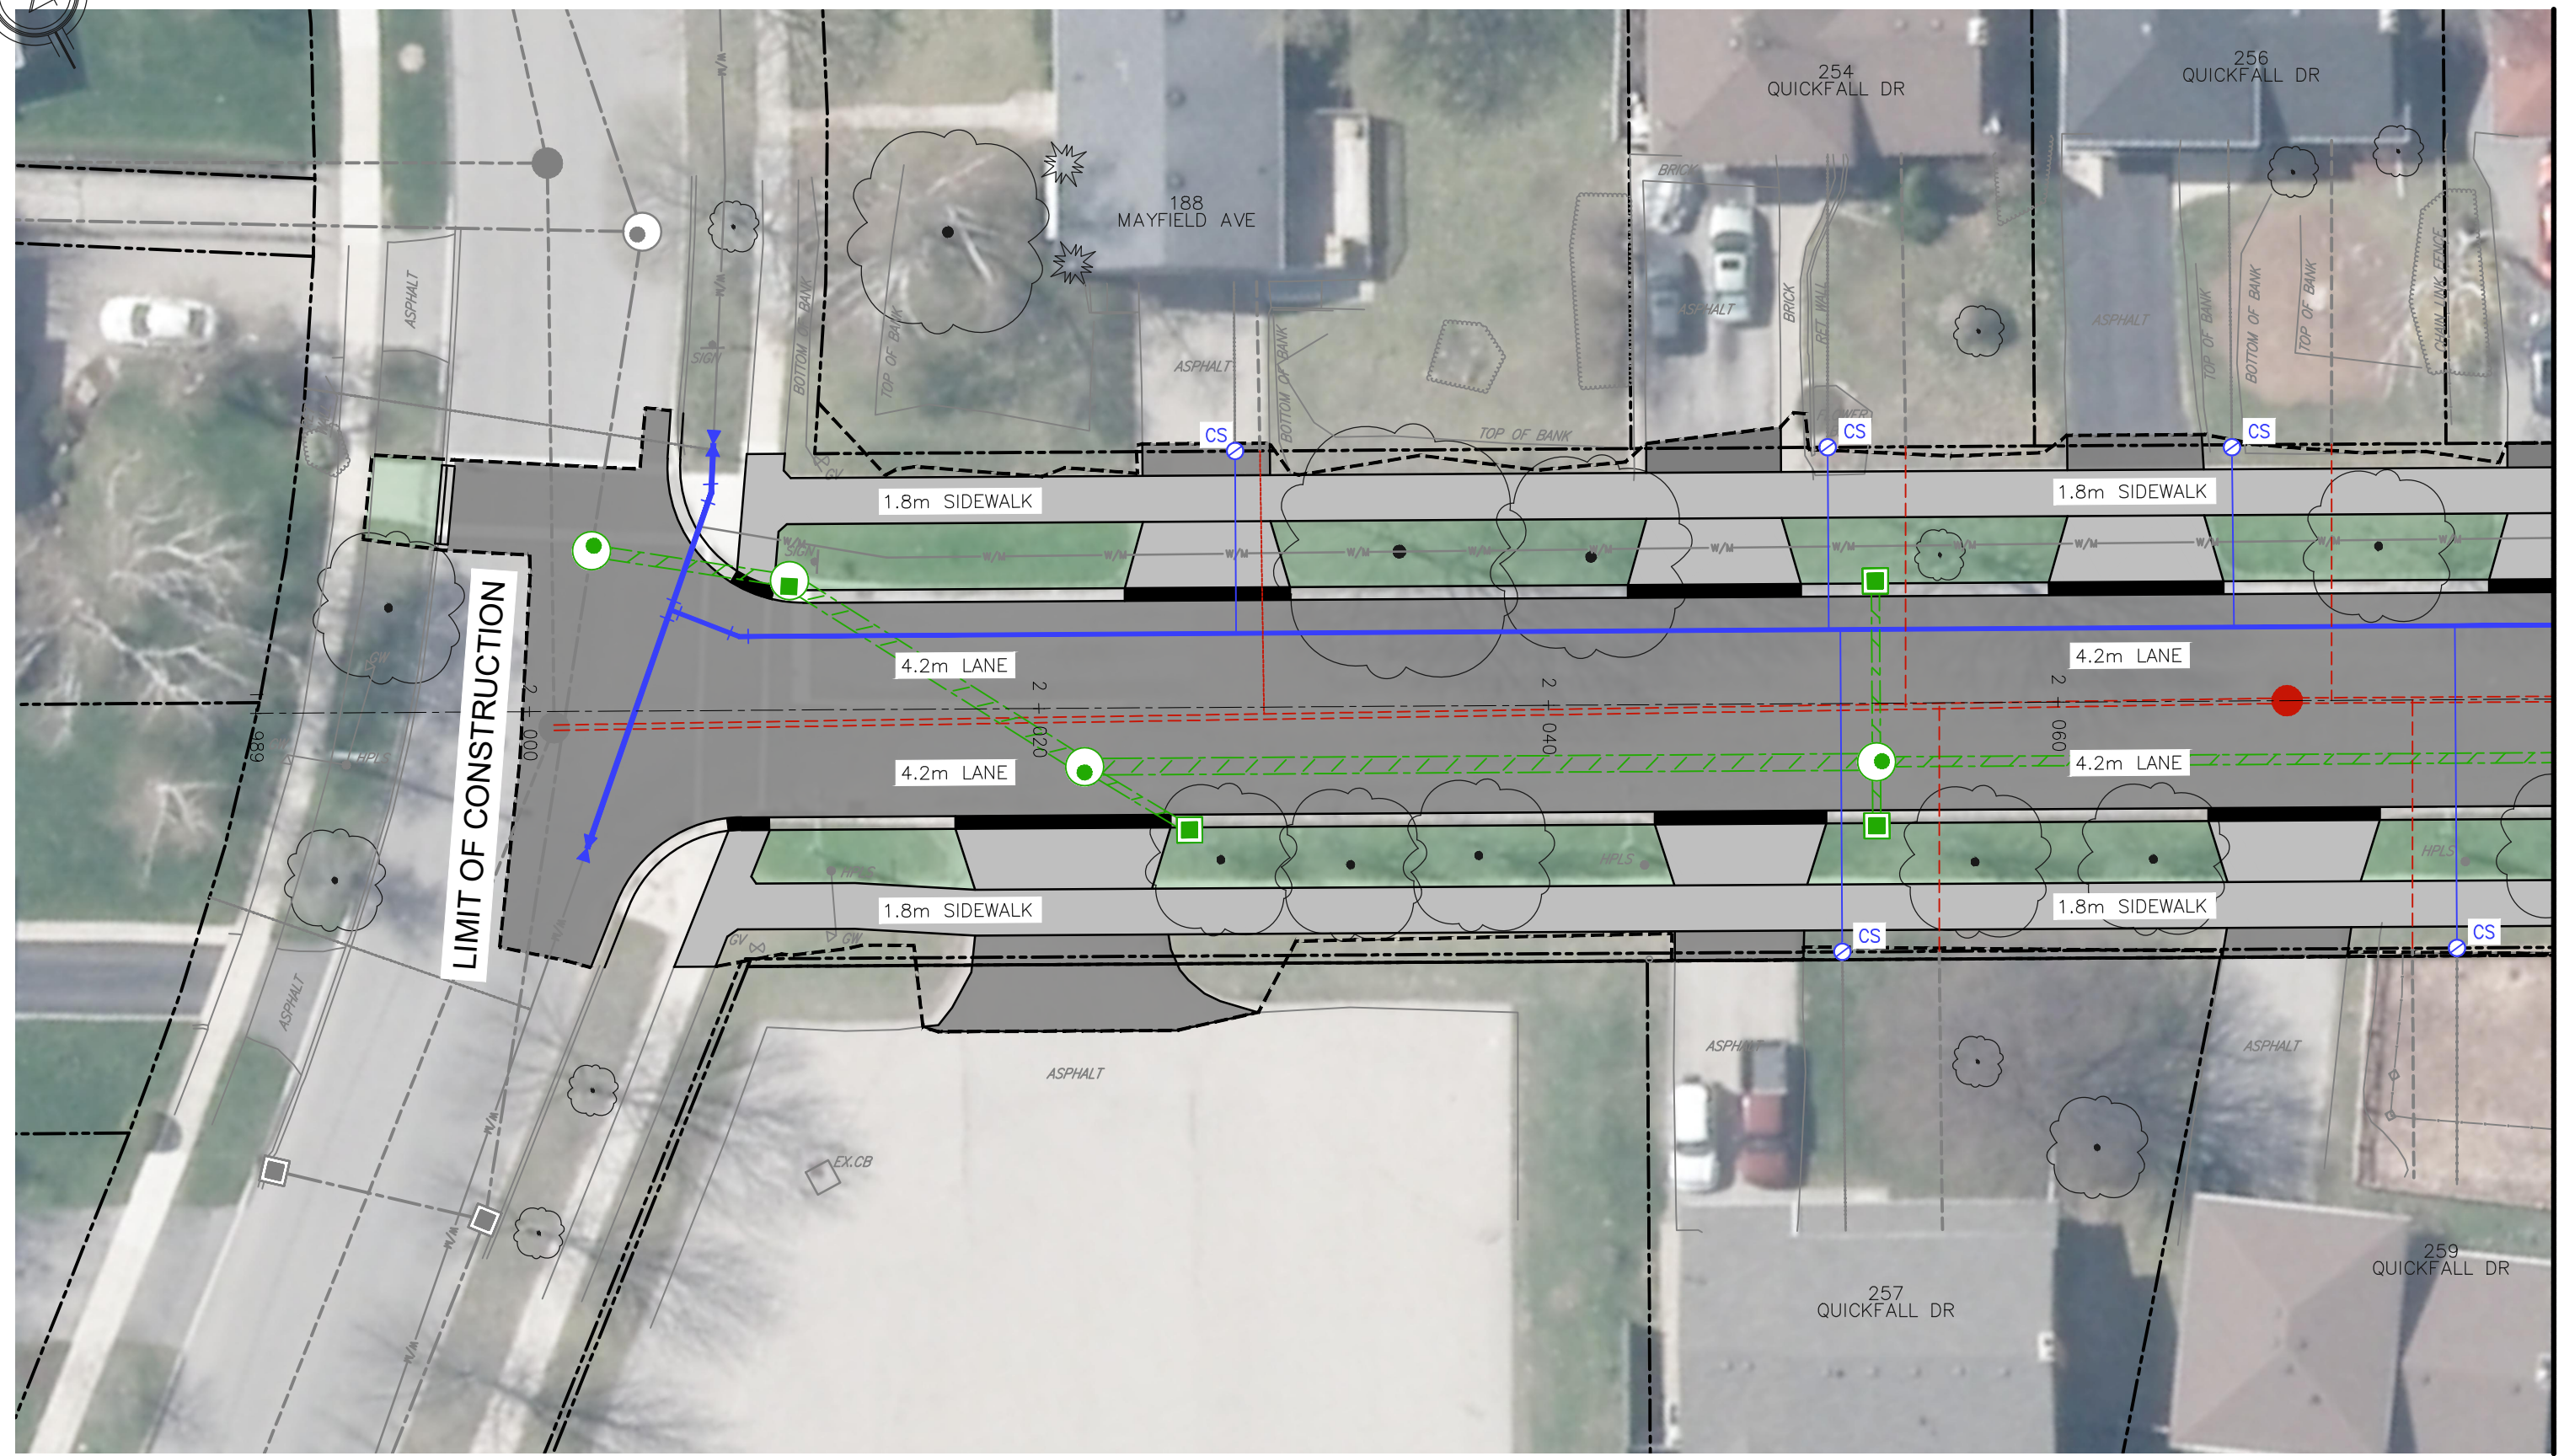

MAYFIELD AVENUE


MATCHLINE STA. 2+080
SEE BELOW

KEY PLAN

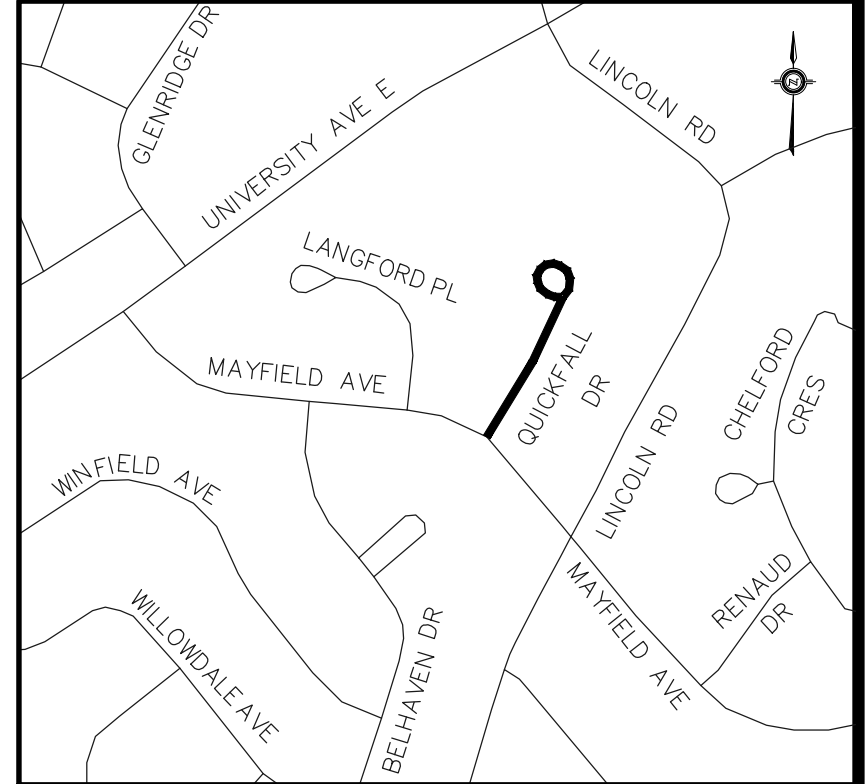



LEGEND

- PROPERTY LINE
- APPROXIMATE LIMIT OF EXCAVATION
- PROPOSED STORM CATCH BASIN/ MAINTENANCE HOLE
- PROPOSED SANITARY MAINTENANCE HOLE
- PROPOSED STORM SEWER
- PROPOSED SANITARY SEWER
- PROPOSED WATERMAIN
- PROPOSED FIRE HYDRANT
- PROPOSED VALVE BOX/CURB STOP
- PROPOSED W/M TEE
- PROPOSED CONCRETE SIDEWALK, APRON AND DRIVEWAY
- PROPOSED ASPHALT ROADWAY/DRIVEWAY
- PROPOSED INTERLOCK DRIVEWAY

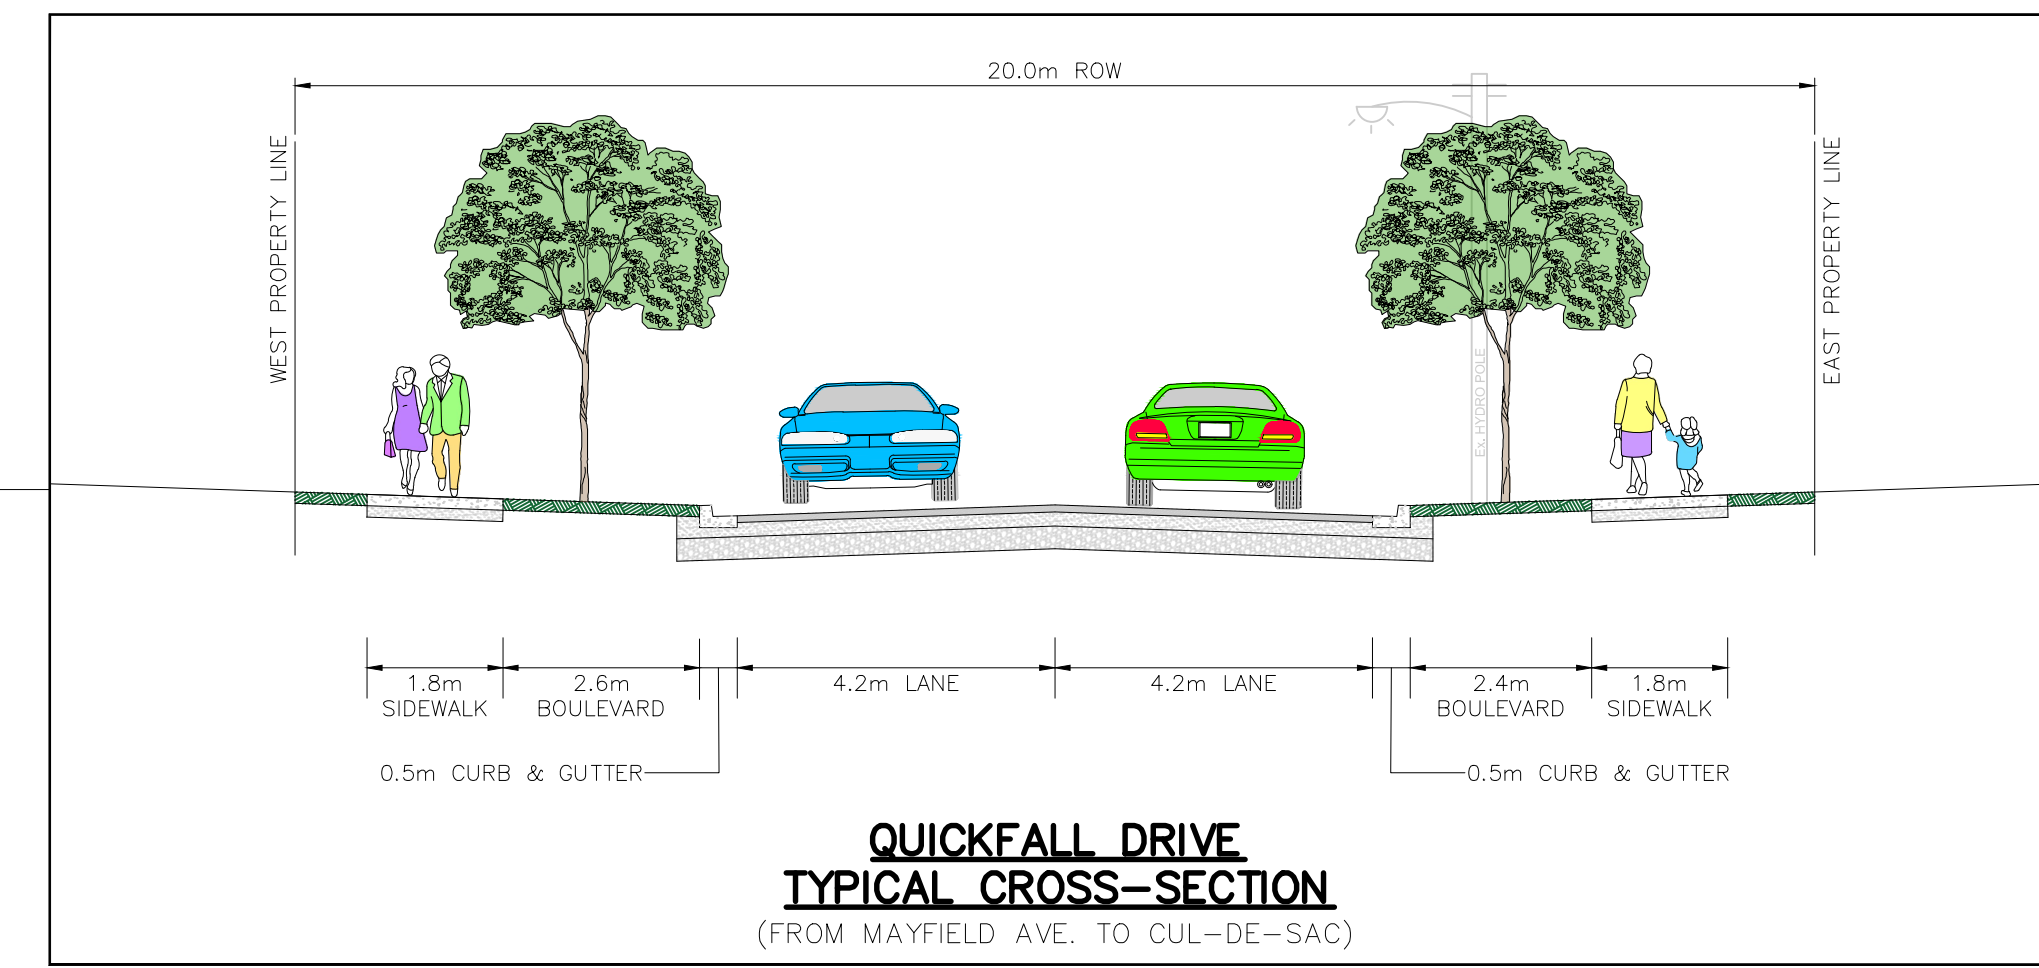

**QUICKFALL DRIVE
TYPICAL CROSS-SECTION**
(FROM MAYFIELD AVE. TO CUL-DE-SAC)

QUICKFALL DR

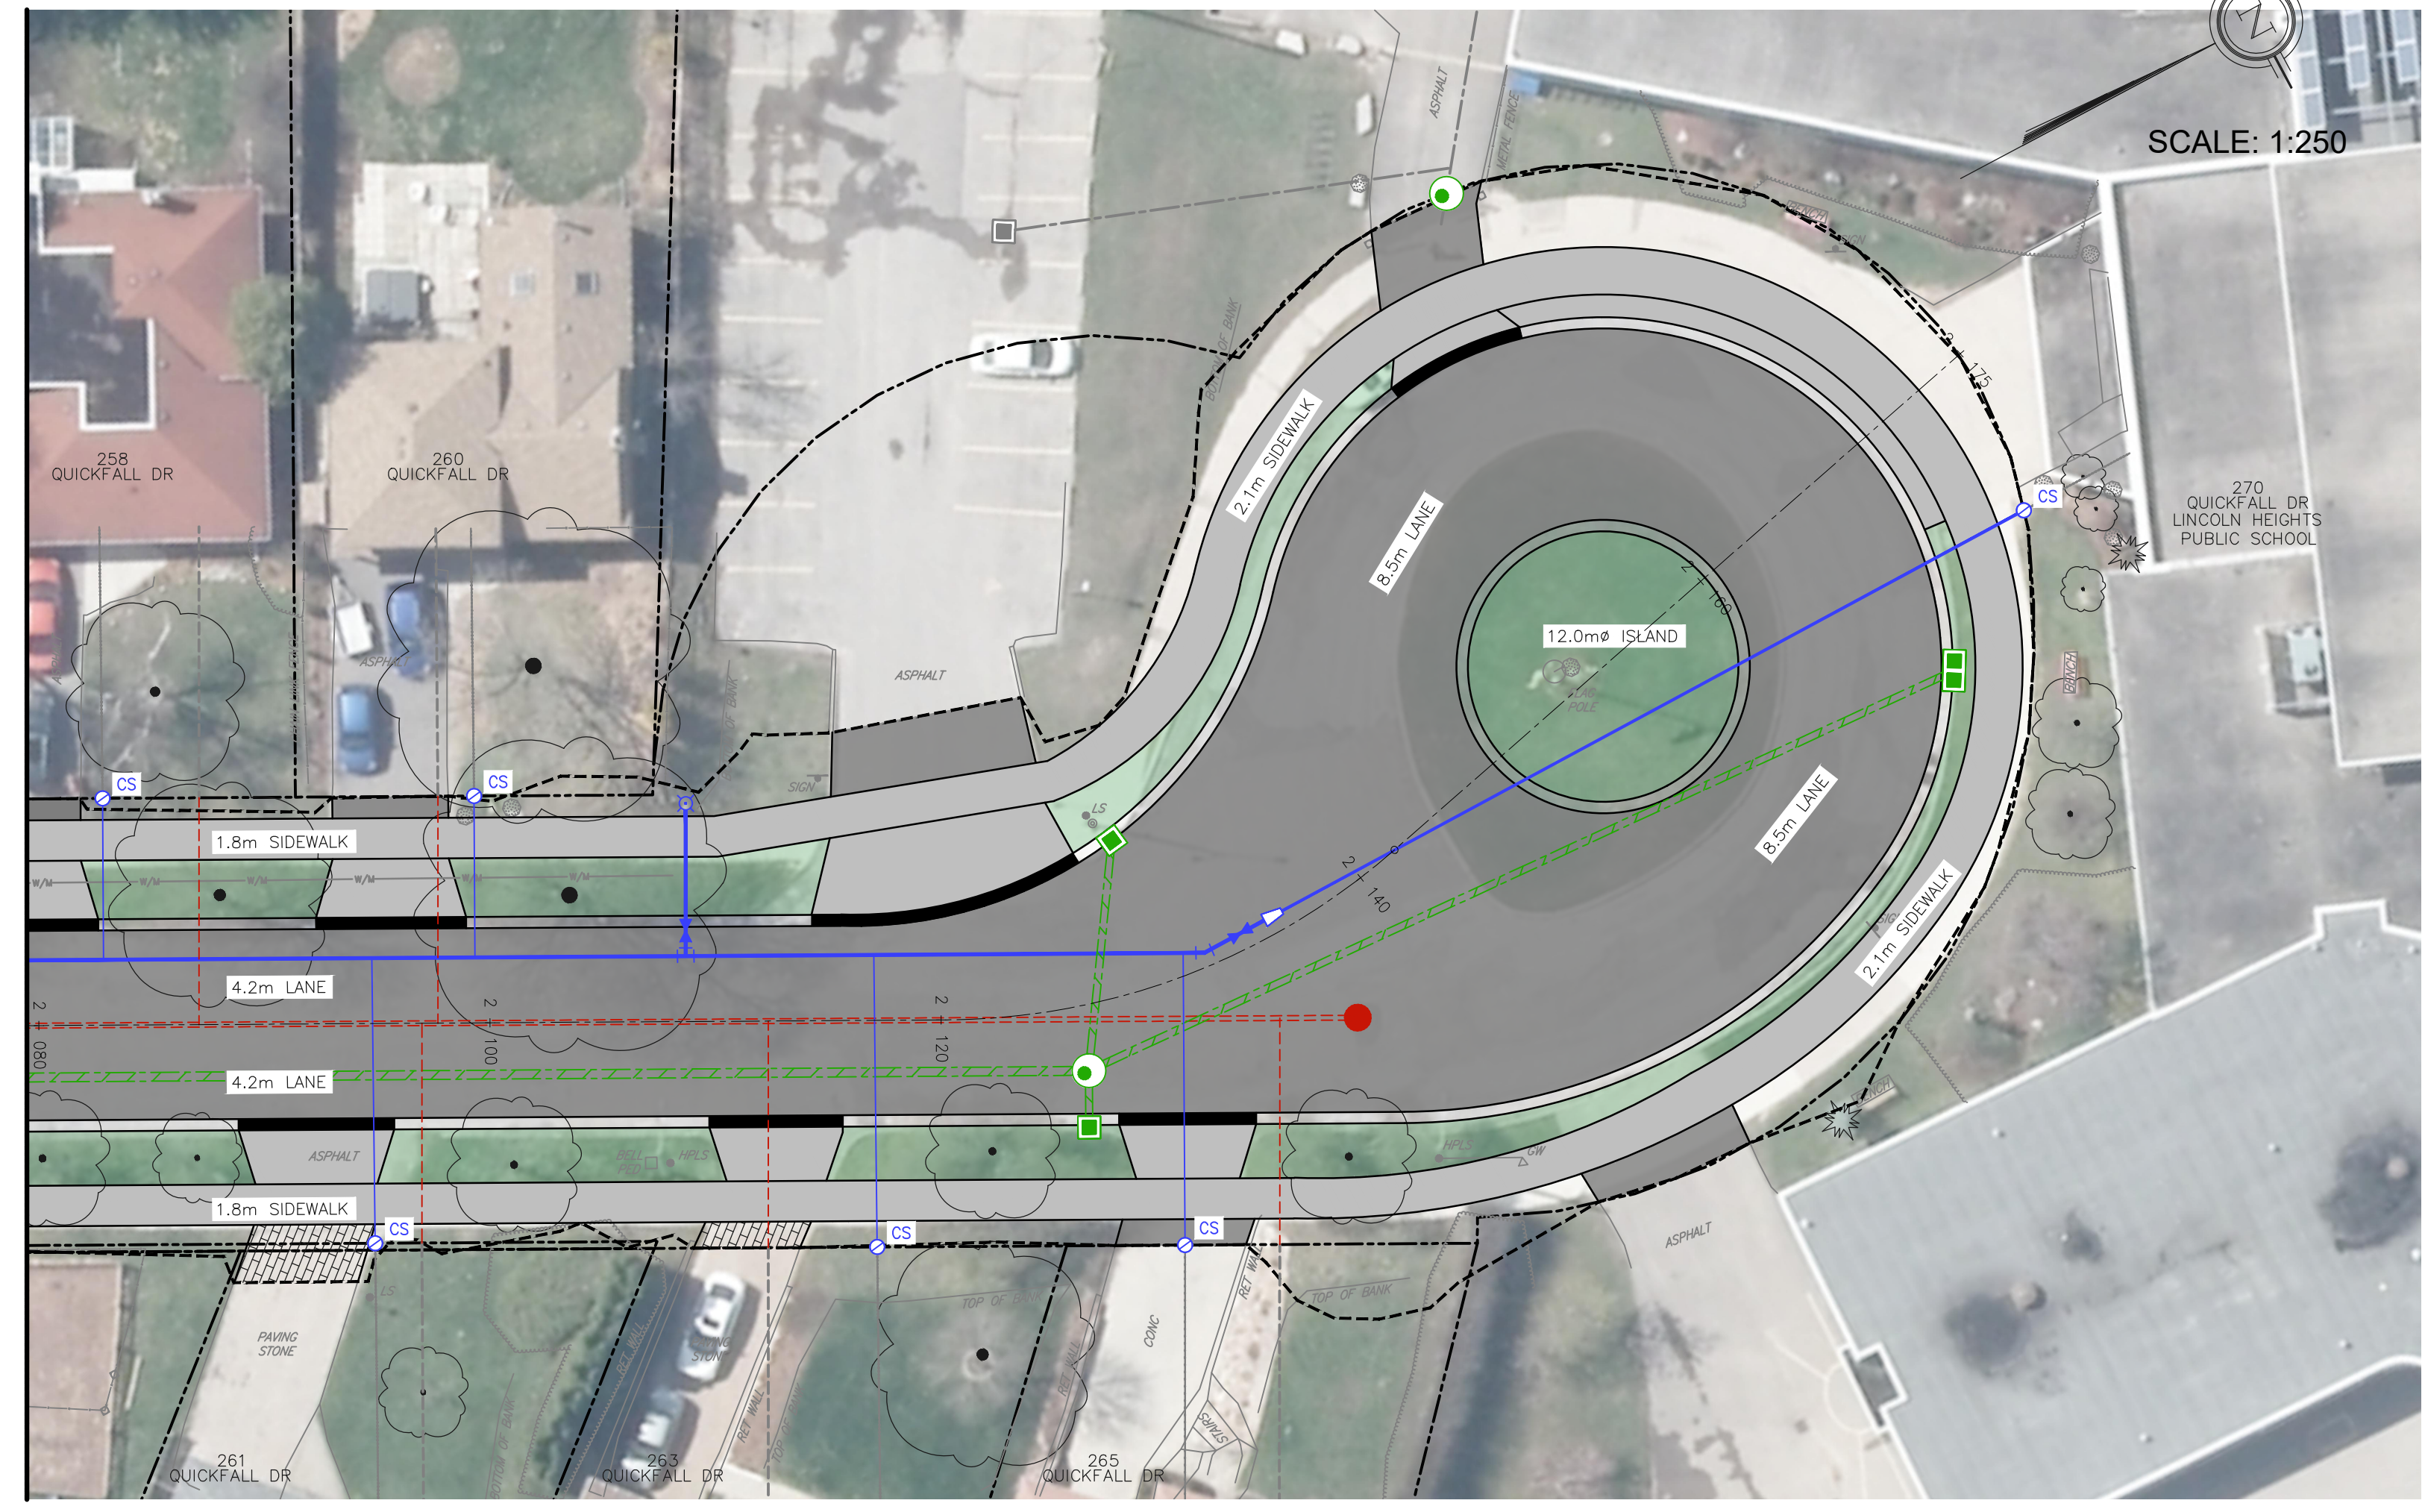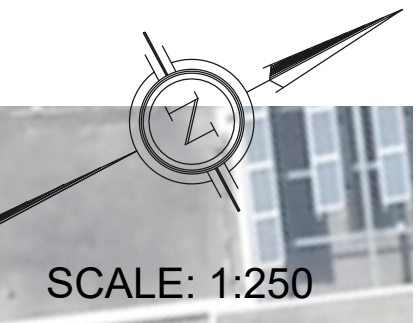

MATCHLINE STA. 2+080
SEE ABOVE



410 Albert Street - Suite 101
Waterloo ON N2L 3V3 Canada
tel 519 585 2255
www.arcadis.com



**QUICKFALL DR
RECONSTRUCTION**