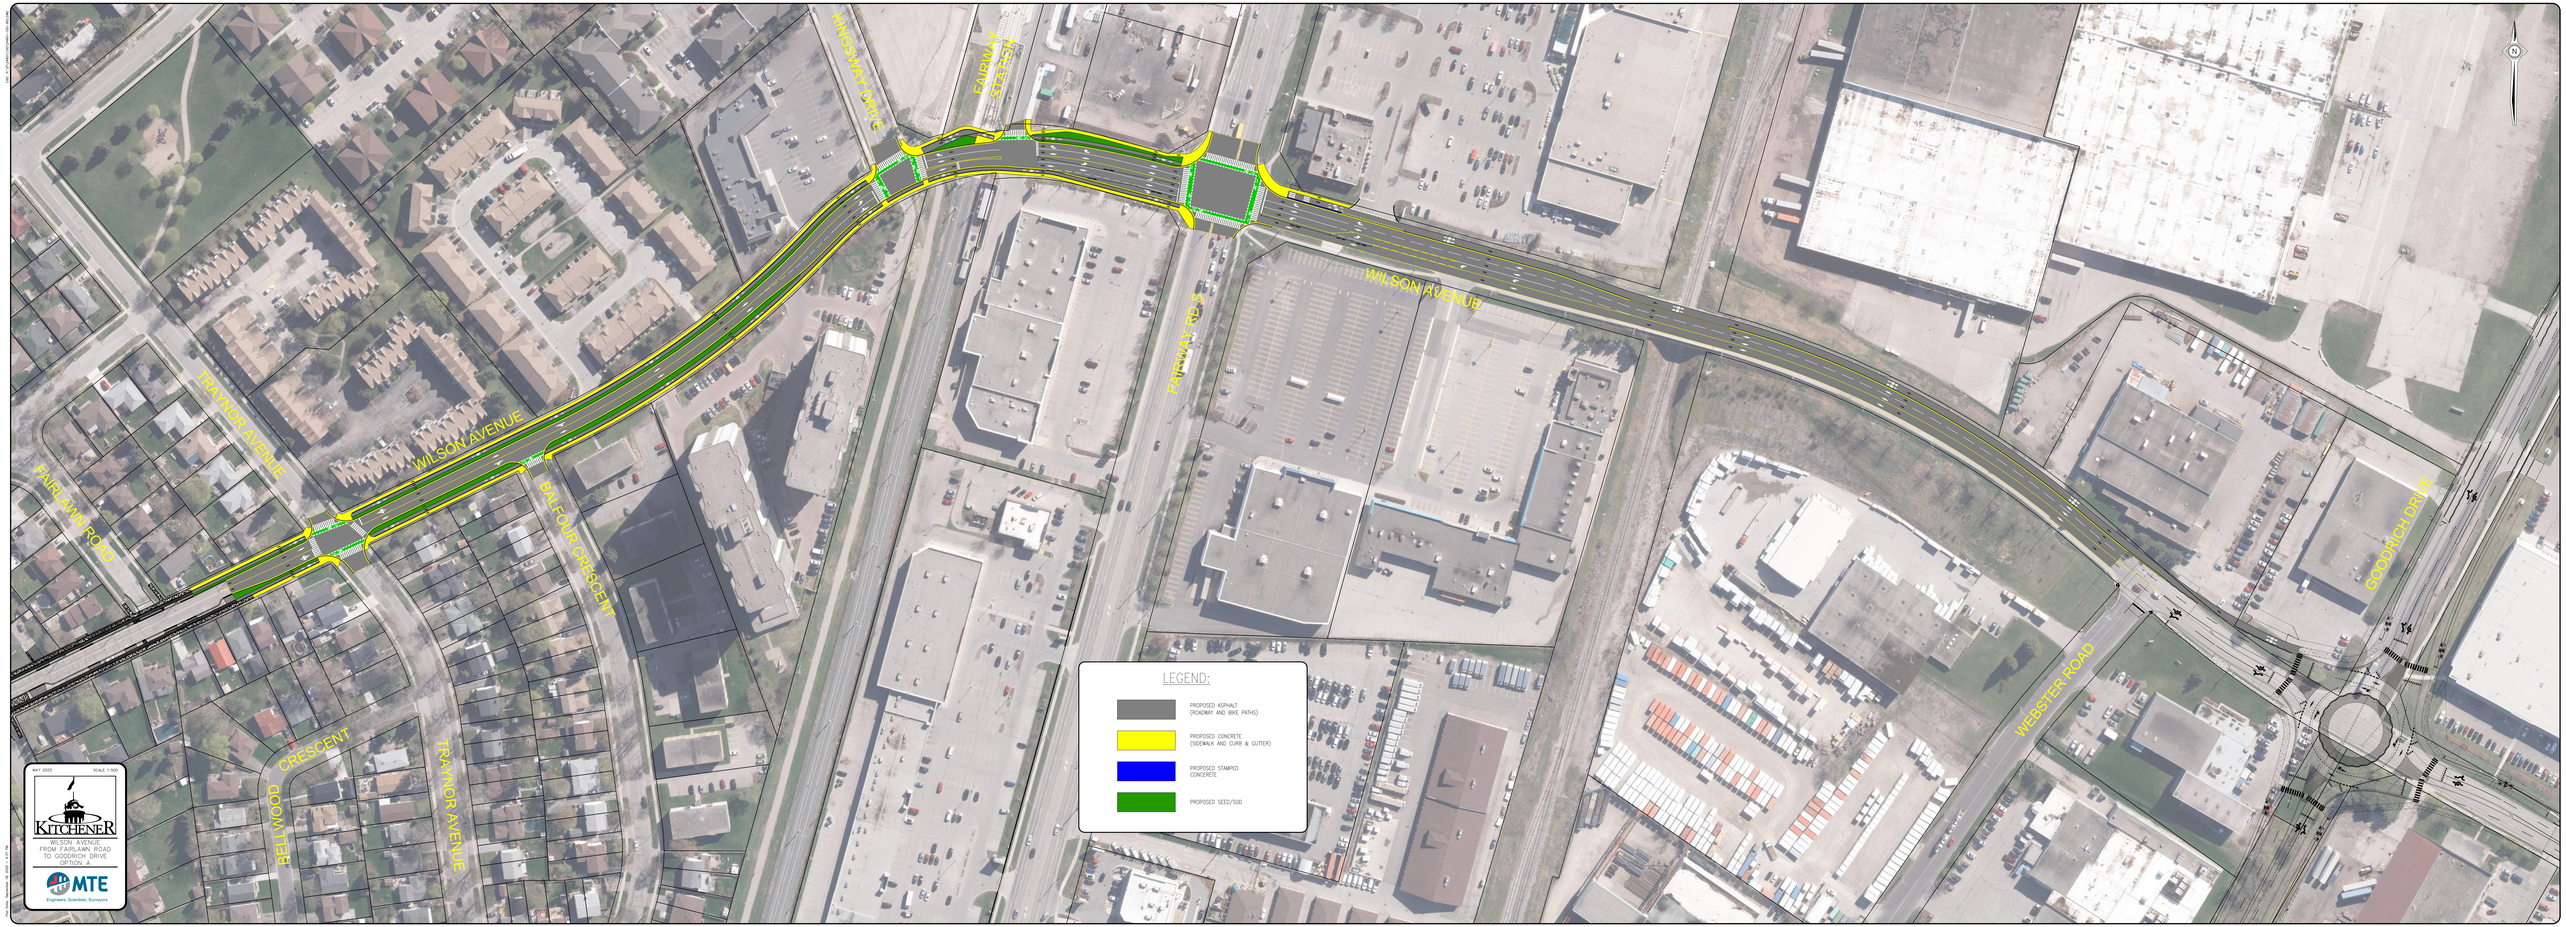
WILSON AVENUE
FAIRLAWN ROAD
TRAYNOR AVENUE
BALFOUR CRESCENT
CRESCENT
GOLDWOOD
TRAYNOR AVENUE
FAIRLAWN DRIVE
FAIRLAWN ROAD
WILSON AVENUE
WEBSTER ROAD
GOODRICH DRIVE
LEGEND:
PROPOSED ASPHALT (ROADWAY AND BIKE PATHS)
PROPOSED CONCRETE (SIDEWALK AND CURB & GUTTER)
PROPOSED STAMPED CONCRETE
PROPOSED SEED/SOD
MAY 2025
SCALE 1:500
KITCHENER
WILSON AVENUE FROM FAIRLAWN ROAD TO GOODRICH DRIVE OPTION A
MTE
Engineers, Scientists, Surveyors