REGION ROAD No.24 (AINSLIE STREET) WITH CYCLE TRACK FACILITIES

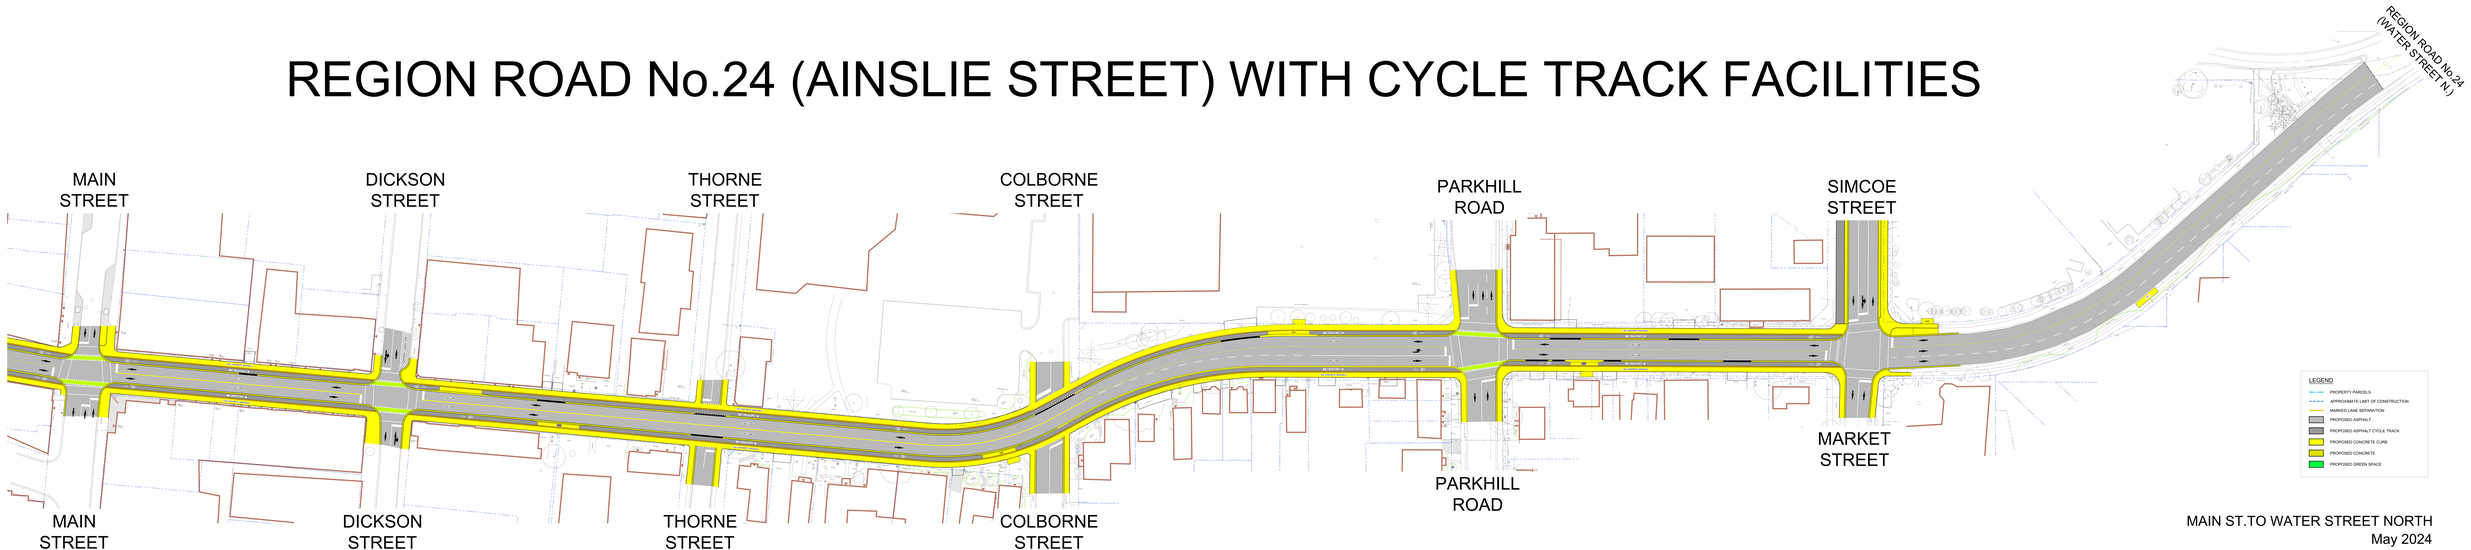

MAIN ST.TO WATER STREET NORTH
May 2024
SCALE 1:250
2 OF 2