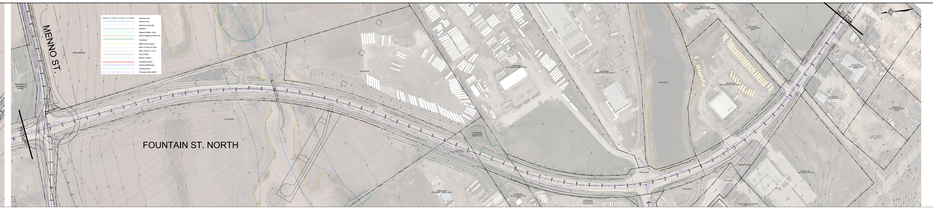

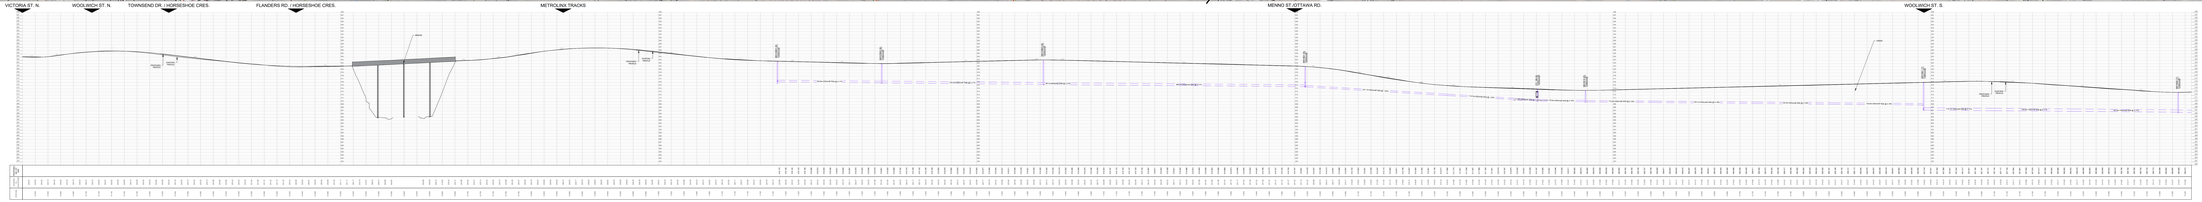

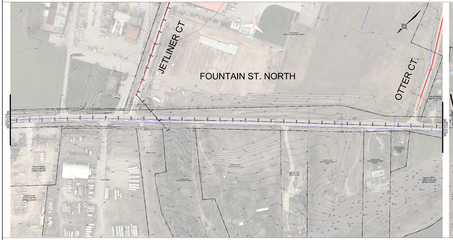

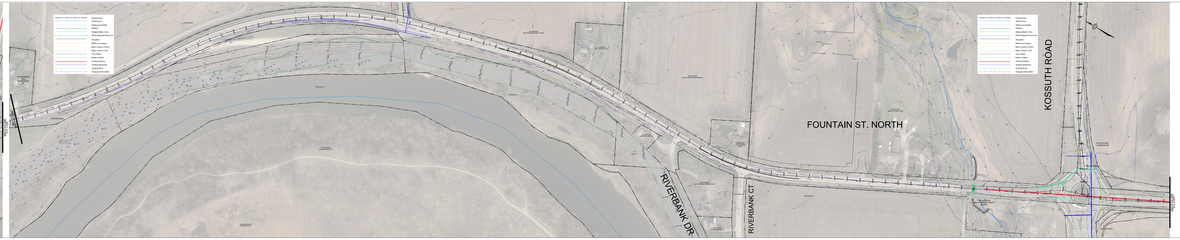

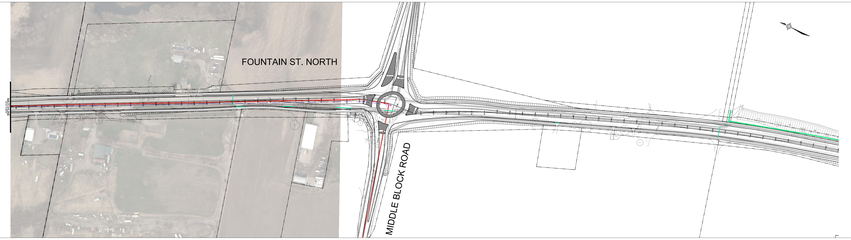

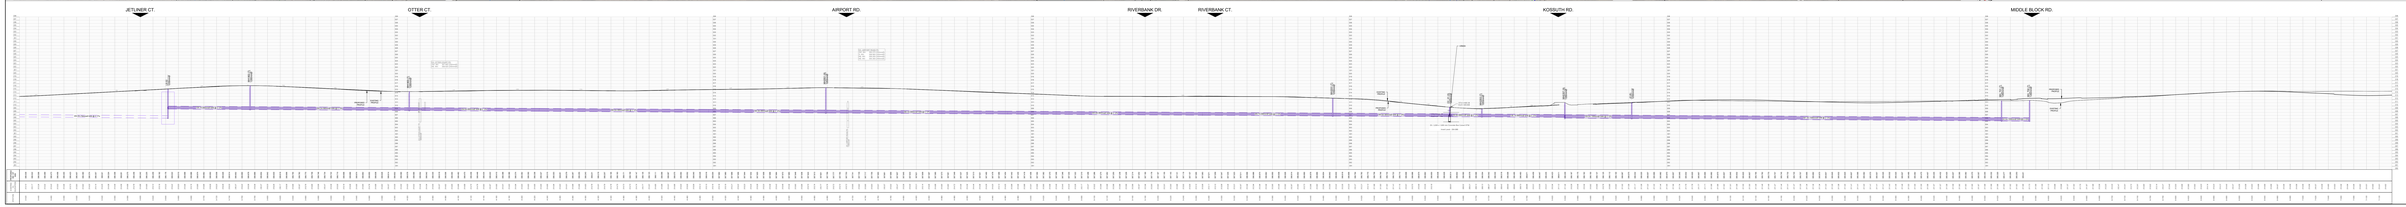

WOOLWICH TOWNSHIP

Associated Engineering

PROJECT: EAST SIDE LANDS - WOOLWICH SANITARY PS EA

FOUNTAIN ST. - VICTORIA ST. N. TO KOSSUTH ROAD

STA: 0+000 TO 7+140

PRELIMINARY FOR DISCUSSION NOT FOR CONSTRUCTION

DESIGNED BY	KJ
DRAWN BY	KJ
CHECKED BY	
DATE	PROJECT NO. 20MP-00
SCALE (HORIZONTAL)	1:500
SCALE (VERTICAL)	1:100
DRAWING NO.	1 OF 1
SHEET NO.	

THE CONTRACTOR SHALL VERIFY ALL GRADES, DIMENSIONS AND CONDITIONS PRIOR TO THE COMMENCEMENT OF WORK. THIS DRAWING IS NOT TO BE SCALED.

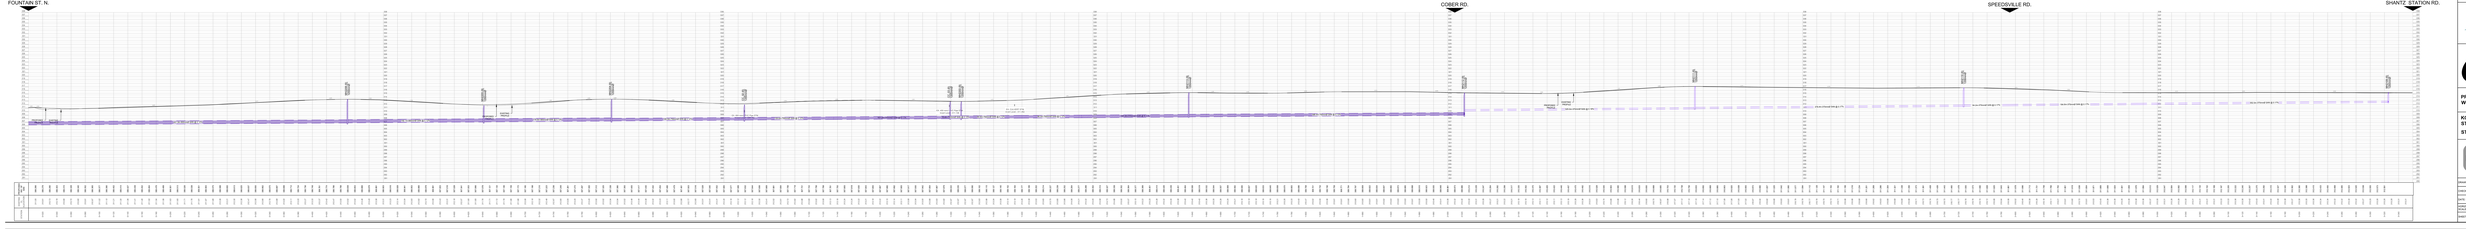

KEY PLAN

WOOLWICH TOWNSHIP

Associated Engineering

PROJECT: EAST SIDE LANDS - WOOLWICH SANITARY PS EA

KOSSUTH RD. - FOUNTAIN STREET TO SHANTZ STATION RD.

STA: 0+000 TO 3+361

PRELIMINARY/ FOR DISCUSSION
NOT FOR CONSTRUCTION

DRAWN BY:	N.C.
CHECKED BY:	D.L.
DATE:	October 19, 2022
SCALE:	HORIZONTAL 1:500 VERTICAL 1:100
SHEET NO:	4 OF 26 DRAWING 5.102

\\ae1.com\Projects\Projects\2021\21-201\CAD_MODEL_SHEET\2021-201-5.102.dwg

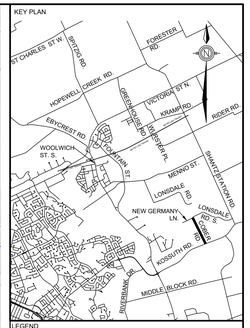

LEGEND

- Property lines
- Watercourse
- Watercourse Buffer
- Wetland
- Wetland Buffer (15m)
- GRCA Regional Flood Line
- Woodland
- RMW Core Feature
- Minor Contour (0.25m)
- Major contour (1.0m)
- Top of Bank
- Bottom of Bank
- Existing Sanitary
- Existing Watermain
- Existing Storm
- Proposed SAN (AMI7)

KOSSUTH RD.

LONSDALE RD./NEW GERMANY LN.

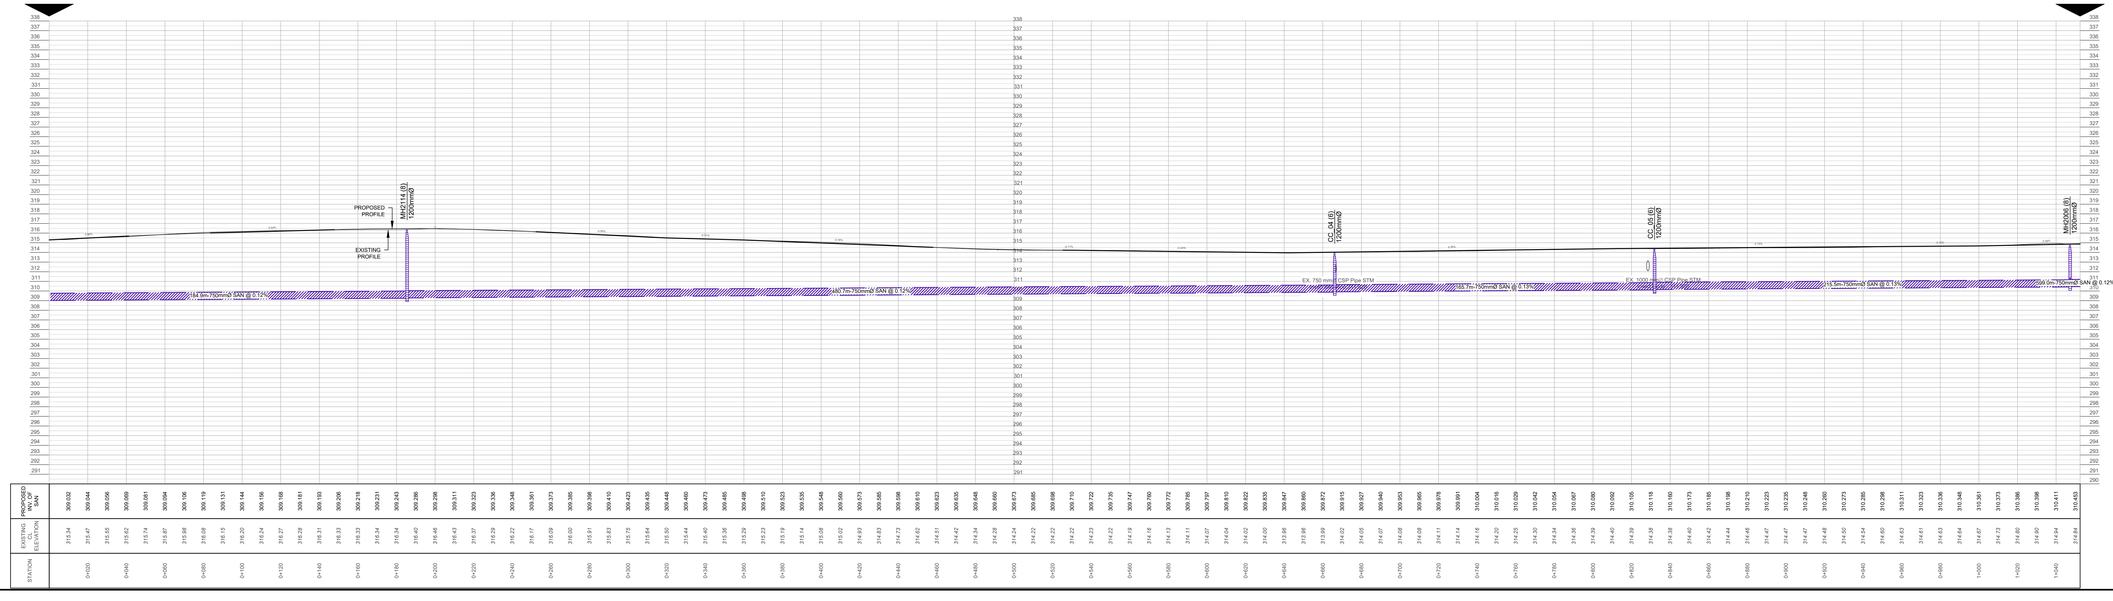

STATION	EXISTING ELEVATION	PROPOSED INVERT SAN
0+000	315.34	309.032
0+020	315.47	309.044
0+040	315.55	309.056
0+060	315.62	309.069
0+080	315.74	309.081
0+100	315.87	309.094
0+120	315.98	309.106
0+140	316.08	309.119
0+160	316.15	309.131
0+180	316.20	309.144
0+200	316.24	309.156
0+220	316.27	309.168
0+240	316.28	309.181
0+260	316.31	309.193
0+280	316.33	309.206
0+300	316.33	309.218
0+320	316.34	309.231
0+340	316.34	309.243
0+360	316.40	309.256
0+380	316.46	309.268
0+400	316.43	309.311
0+420	316.37	309.323
0+440	316.29	309.336
0+460	316.22	309.348
0+480	316.17	309.361
0+500	316.09	309.373
0+520	316.00	309.385
0+540	315.91	309.398
0+560	315.83	309.410
0+580	315.75	309.423
0+600	315.64	309.435
0+620	315.50	309.448
0+640	315.44	309.460
0+660	315.40	309.473
0+680	315.36	309.485
0+700	315.29	309.498
0+720	315.23	309.510
0+740	315.19	309.523
0+760	315.14	309.535
0+780	315.08	309.548
0+800	315.02	309.560
0+820	314.93	309.573
0+840	314.83	309.585
0+860	314.73	309.598
0+880	314.62	309.610
0+900	314.51	309.623
0+920	314.42	309.635
0+940	314.34	309.648
0+960	314.28	309.660
0+980	314.24	309.673
1+000	314.22	309.685
1+020	314.22	309.698
1+040	314.22	309.710
1+060	314.23	309.722
1+080	314.23	309.735
1+100	314.19	309.747
1+120	314.16	309.760
1+140	314.13	309.772
1+160	314.11	309.785
1+180	314.07	309.797
1+200	314.04	309.810
1+220	314.02	309.822
1+240	314.00	309.835
1+260	313.96	309.847
1+280	313.99	309.860
1+300	314.02	309.872
1+320	314.05	309.915
1+340	314.07	309.927
1+360	314.07	309.940
1+380	314.08	309.953
1+400	314.08	309.965
1+420	314.11	309.978
1+440	314.14	309.991
1+460	314.18	310.004
1+480	314.20	310.016
1+500	314.25	310.029
1+520	314.30	310.042
1+540	314.34	310.054
1+560	314.38	310.067
1+580	314.39	310.080
1+600	314.40	310.092
1+620	314.39	310.105
1+640	314.38	310.118
1+660	314.38	310.130
1+680	314.40	310.143
1+700	314.42	310.155
1+720	314.44	310.168
1+740	314.46	310.180
1+760	314.47	310.193
1+780	314.47	310.206
1+800	314.48	310.218
1+820	314.50	310.231
1+840	314.54	310.243
1+860	314.60	310.256
1+880	314.63	310.268
1+900	314.61	310.311
1+920	314.63	310.323
1+940	314.64	310.336
1+960	314.65	310.348
1+980	314.73	310.361
2+000	314.80	310.373
2+020	314.90	310.386
2+040	314.94	310.411
2+052	314.84	310.453

WOOLWICH TOWNSHIP

Associated Engineering

PROJECT: EAST SIDE LANDS - WOOLWICH SANITARY PS EA

COBER RD. - KOSSUTH RD. TO NEW GERMANY LANE

STA: 0+000 TO 1+052

PRELIMINARY/ FOR DISCUSSION
NOT FOR CONSTRUCTION

DRAWN BY:	N.C.		
CHECKED BY:	D.L.		
DATE:	October 10, 2024		
HORIZONTAL SCALE:	1:1000	VERTICAL SCALE:	1:200
SHEET NO:	6 OF 26	DWG NO:	C-104

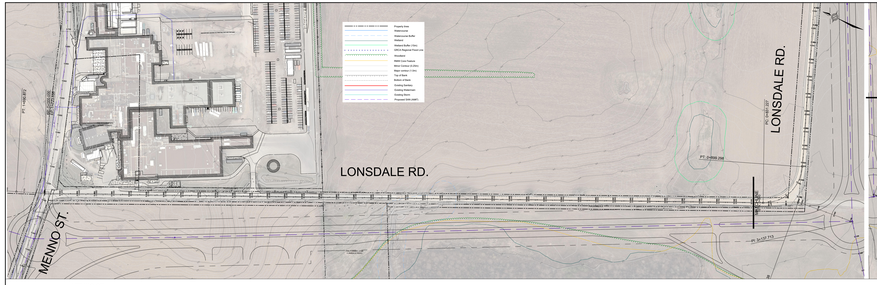
LONSDALE RD.
MENNO ST.
PT: 0+000.000
PT: 0+544.000
PC: 0+021.227
PC: 0+062.227
PC: 0+062.227
PT: 0+062.227
PC: 0+062.227
PT: 0+062.227
PC: 0+062.227
PT

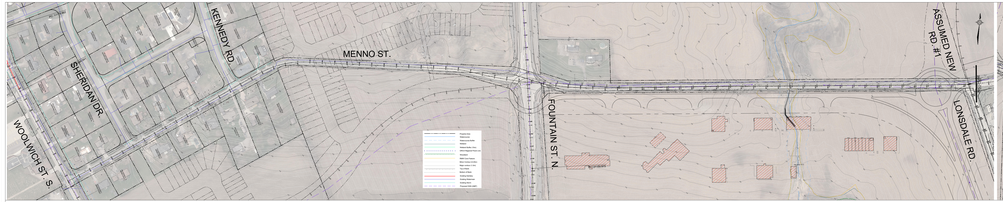

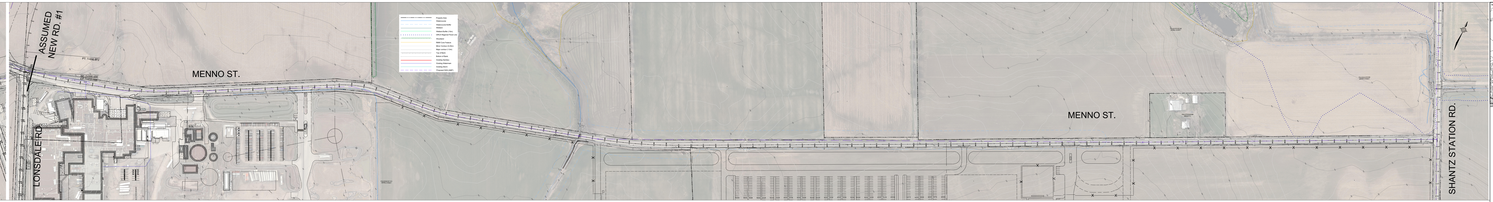

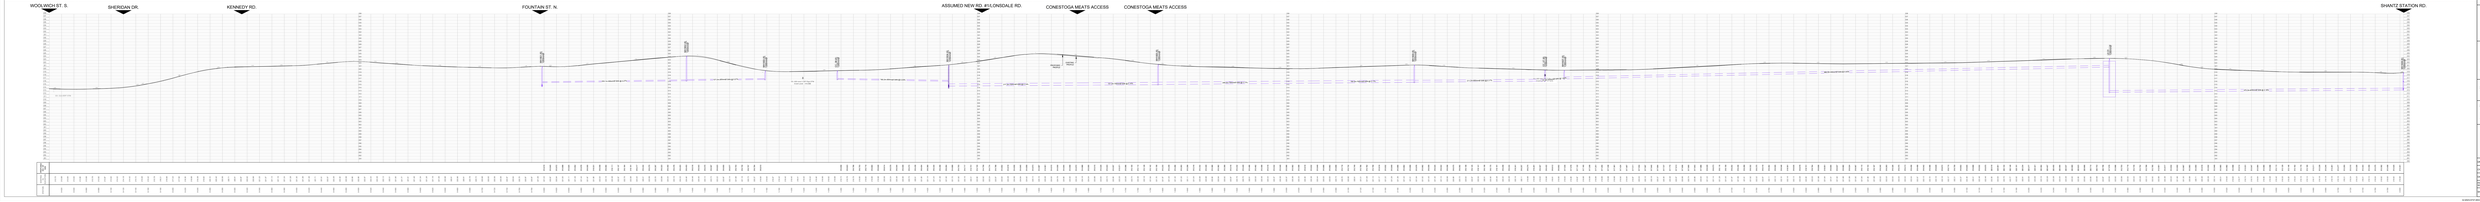

WOOLWICH TOWNSHIP

Associated Engineering

PROJECT: EAST SIDE LANDS - WOOLWICH SANITARY PS EA

MENNO ST. - WOOLWICH ST. S. TO SHANTZ STATION RD.

STA: 0+000 TO 3+000

PRELIMINARY FOR DISCUSSION
NOT FOR CONSTRUCTION

DESIGNED	N.A.
DRAWN BY	N.A.
CHECKED	
DATE	FEBRUARY 2022
HORIZONTAL SCALE	1:1000
VERTICAL SCALE	1:100
PROJECT NO.	121-07127-00
DRAWING NO.	C-100

© ASSOCIATED ENGINEERING - UNAUTHORIZED USE OR COPYING PROHIBITED

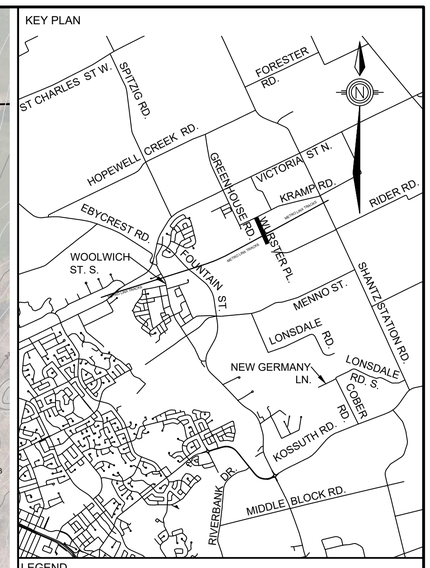

LEGEND

- Property lines
- Watercourse
- Watercourse Buffer
- Wetland
- Wetland Buffer (15m)
- GRCA Regional Flood Line
- Woodland
- RMW Core Feature
- Minor Contour (0.25m)
- Major contour (1.0m)
- Top of Bank
- Bottom of Bank
- Existing Sanitary
- Existing Watermain
- Existing Storm
- Proposed SAN (Alt#7)

KRAMP RD.

METROLINX TRACKS

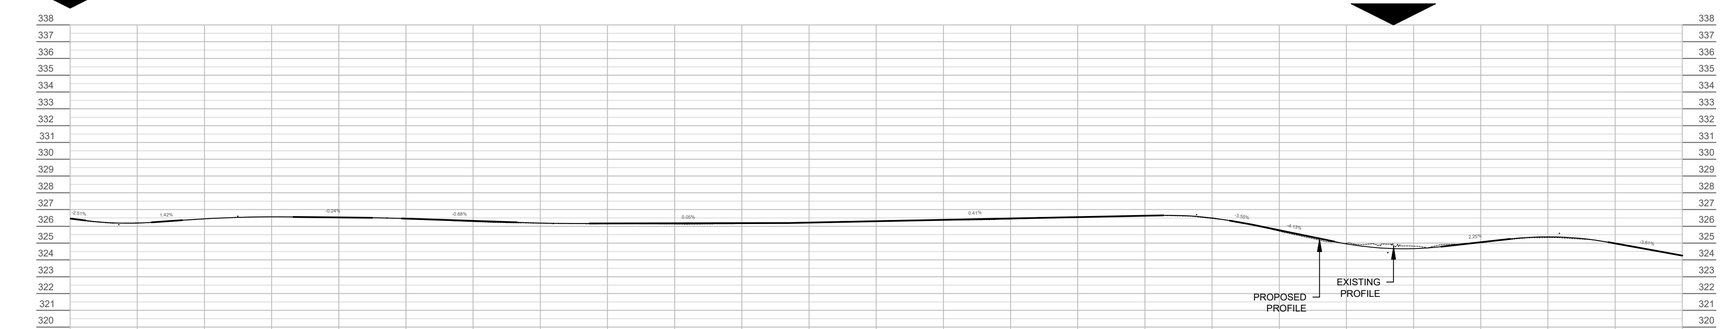

STATION	EXISTING CL ELEVATION	PROPOSED INV. OF SAN
0+000	326.22	319.031
0+020	326.21	319.012
0+040	326.31	318.993
0+060	326.44	318.975
0+080	326.54	318.956
0+100	326.57	318.938
0+120	326.56	318.919
0+140	326.55	318.900
0+160	326.52	318.882
0+180	326.46	318.863
0+200	326.38	318.844
0+220	326.28	318.826
0+240	326.22	318.807
0+260	326.18	318.789
0+280	326.16	318.770
0+300	326.15	318.751
0+320	326.15	318.733
0+340	326.13	318.714
0+360	326.14	318.695
0+380	326.15	318.677
0+400	326.18	318.658
0+420	326.24	318.640
0+440	326.29	318.621
0+460	326.33	318.602
0+480	326.37	318.584
	326.37	318.565
	326.38	318.546
	326.43	318.528
	326.53	318.509
	326.55	318.491
	326.61	318.472
	326.64	318.453
	326.62	318.435
	326.47	318.416
	326.17	318.397
	325.71	318.379
	325.27	318.360
	324.99	318.341
	324.88	318.323
	324.82	318.304
	324.93	318.286
	325.05	318.267
	325.24	318.248
	325.33	318.230
	325.24	318.211
	324.99	318.192
	324.65	318.174
		318.155

WOOLWICH TOWNSHIP

Associated Engineering

PROJECT: EAST SIDE LANDS - WOOLWICH SANITARY PS EA

WURSTER PL. - KRAMP RD. TO CNR/METROLINX

STA: 0+000 TO 0+480

PRELIMINARY/ FOR DISCUSSION
NOT FOR CONSTRUCTION

DRAWN BY:	N.C.		
CHECKED BY:	D.L.		
DATE:	October 10, 2024		
HORIZONTAL SCALE:	1:1000	VERTICAL SCALE:	1:200
SHEET NO:	13 OF 26	DWG NO:	C-111

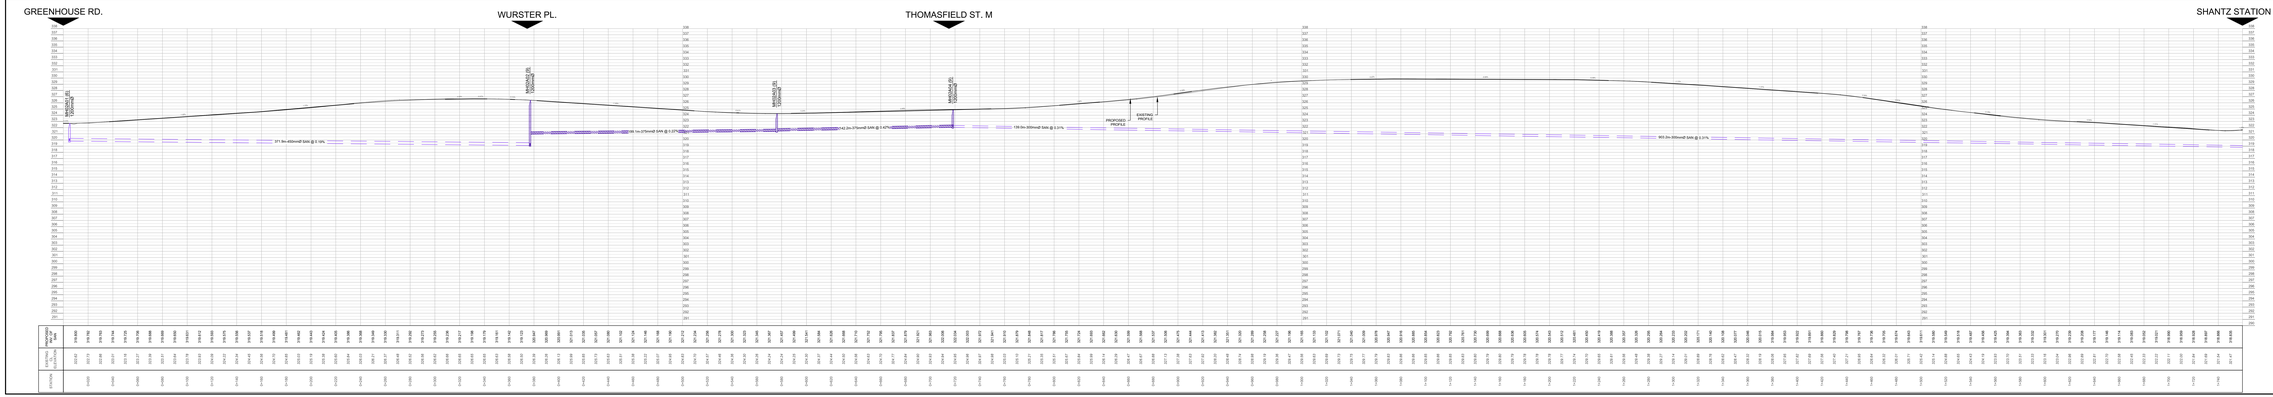

KEY PLAN

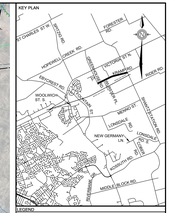

LEGEND

- Property lines
- Watermain
- Watermain Buffer
- Wetland
- Wetland Buffer (15m)
- GRCA Regional Flood Line
- Woodland
- RMA Core Feature
- Minor Contour (0.25m)
- Major contour (1.0m)
- Top of Bank
- Bottom of Bank
- Existing Sanitary
- Existing Watermain
- Existing Storm
- Proposed SAN (HMT)

WOOLWICH TOWNSHIP

Associated Engineering

PROJECT: EAST SIDE LANDS - WOOLWICH SANITARY PS EA

KRAMP RD. - GREEN HOUSE RD. TO SHANTZ STATION RD.

0+000 TO 1+760

PRELIMINARY/ FOR DISCUSSION
NOT FOR CONSTRUCTION

DRAWN BY:	N.C.
CHECKED BY:	D.L.
DATE:	October 10, 2024
HORIZONTAL SCALE:	1:1000
VERTICAL SCALE:	1:200
SHEET NO:	14 OF 26
DWG NO:	C-112

I:\AE-CAD\ATA\WORKING\KT\2023-5737-00\CIVL\MODEL_SHEETS\07\

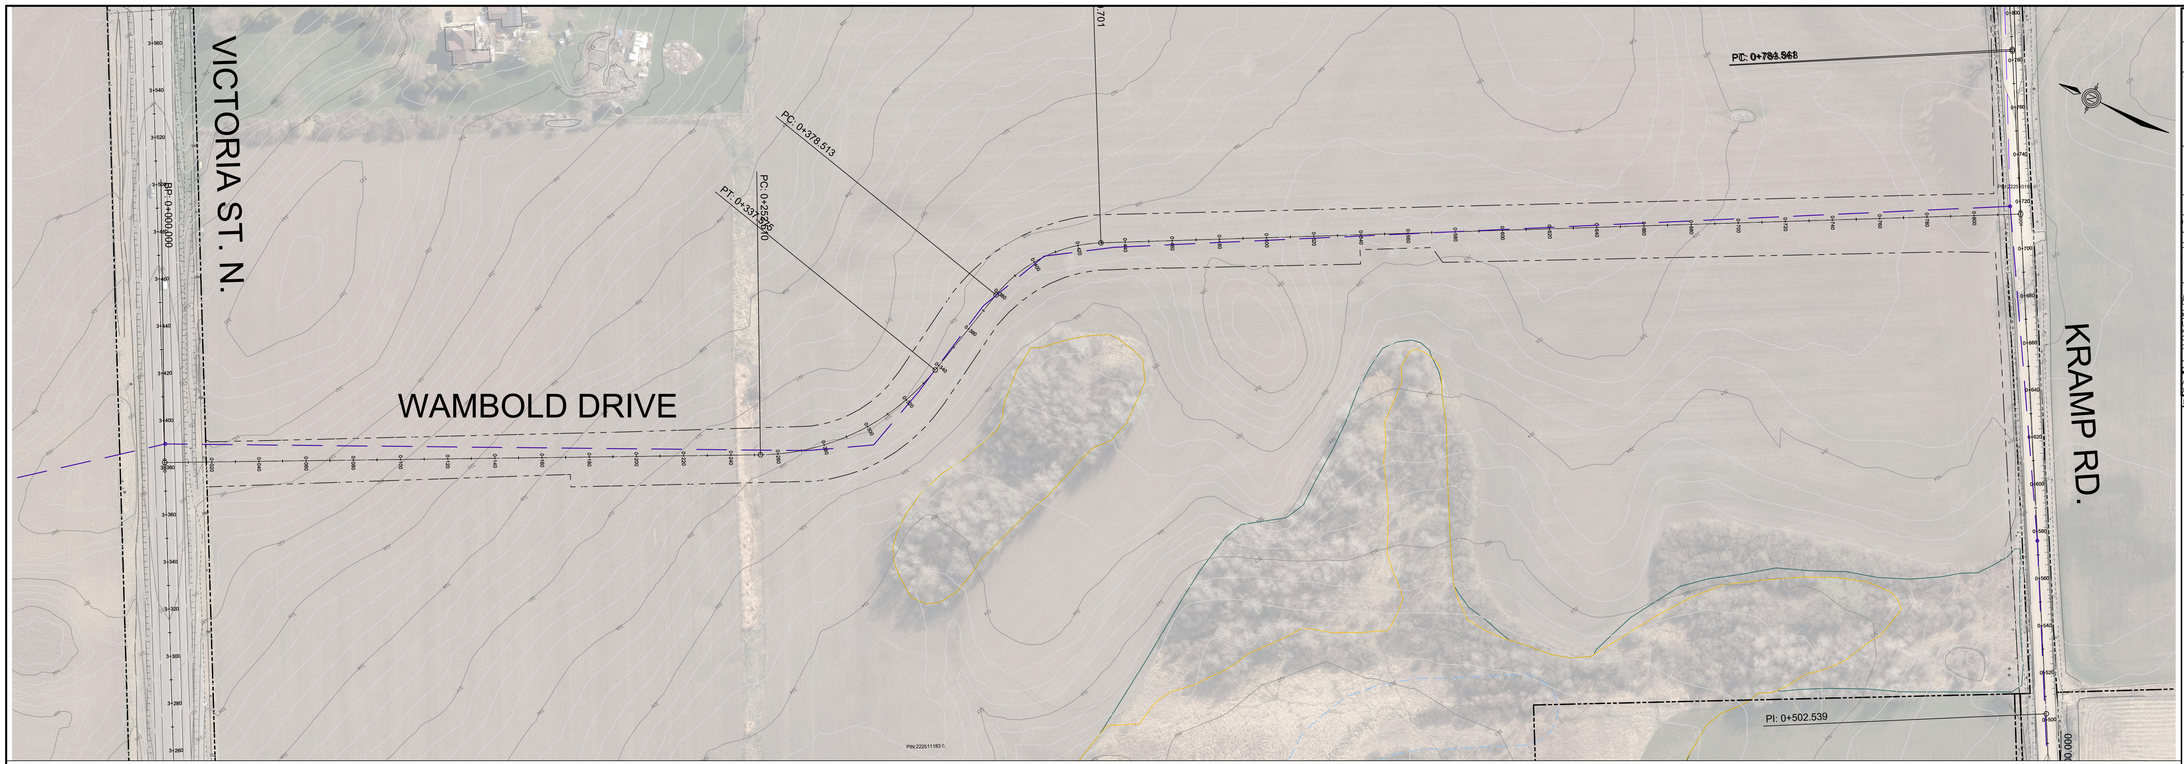

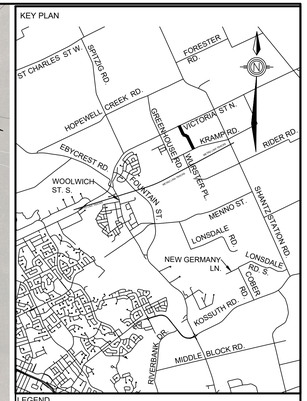

LEGEND

- Property lines
- Watercourse
- Watercourse Buffer
- Wetland
- Wetland Buffer (15m)
- GRCA Regional Flood Line
- Woodland
- RMW Core Feature
- Minor Contour (0.25m)
- Major contour (1.0m)
- Top of Bank
- Bottom of Bank
- Existing Sanitary
- Existing Watermain
- Existing Storm
- Proposed SAN (Alt#7)

VICTORIA ST. N.

KRAMP RD.

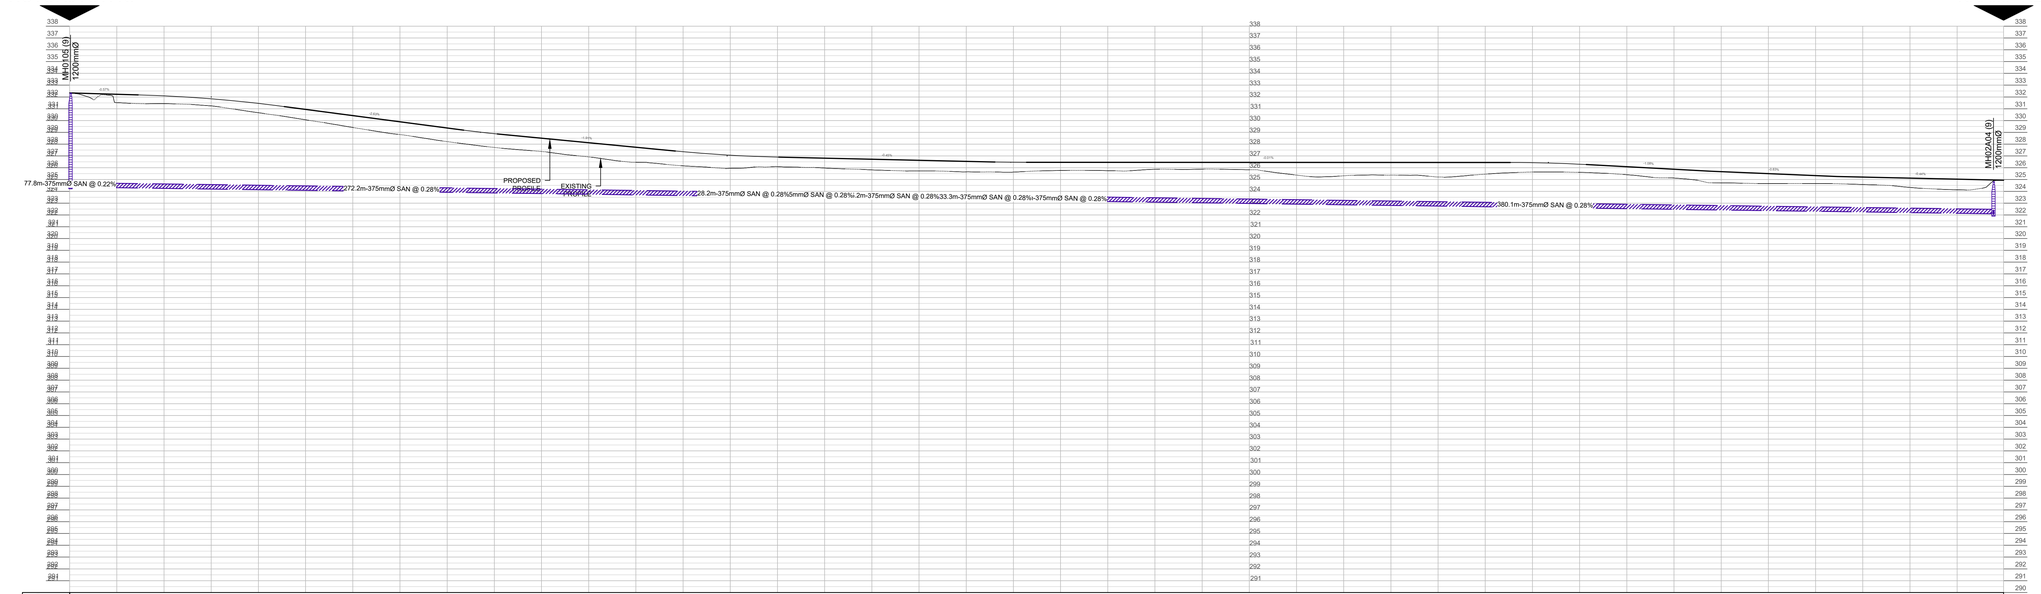

STATION	EXISTING CL ELEVATION	PROPOSED INV. OF SAN
0+000	331.78	324.333
0+020	331.52	324.306
0+040	331.43	324.278
0+060	331.44	324.250
0+080	331.38	324.222
0+100	331.24	324.195
0+120	330.96	324.167
0+140	330.66	324.139
0+160	330.38	324.111
0+180	330.07	324.084
0+200	329.75	324.056
0+220	329.47	324.028
0+240	329.09	324.001
0+260	328.87	323.973
0+280	328.61	323.945
0+300	328.22	323.917
0+320	327.95	323.890
0+340	327.72	323.862
0+360	327.54	323.834
0+380	327.38	323.806
0+400	327.13	323.779
0+420	326.92	323.751
0+440	326.65	323.723
0+460	326.46	323.696
0+480	326.34	323.668
0+500	326.16	323.640
0+520	326.06	323.612
0+540	325.93	323.585
0+560	326.06	323.557
0+580	326.10	323.529
0+600	326.04	323.501
0+620	325.98	323.474
0+640	325.89	323.446
0+660	325.82	323.418
0+680	325.75	323.391
0+700	325.73	323.363
0+720	325.71	323.335
0+740	325.65	323.307
0+760	325.64	323.280
0+780	325.63	323.252
0+800	325.73	323.224
0+820	325.77	323.195
	325.78	323.169
	325.75	323.141
	325.75	323.113
	325.87	323.085
	325.88	323.058
	325.88	323.030
	325.87	323.002
	325.83	322.975
	325.82	322.947
	325.36	322.919
	325.22	322.891
	325.32	322.864
	325.38	322.836
	325.37	322.808
	325.37	322.780
	325.21	322.753
	325.30	322.725
	325.45	322.697
	325.57	322.670
	325.64	322.642
	325.64	322.614
	325.61	322.586
	325.54	322.559
	325.47	322.531
	325.21	322.503
	325.13	322.475
	324.94	322.448
	324.72	322.420
	324.69	322.392
	324.66	322.365
	324.67	322.337
	324.67	322.309
	324.64	322.281
	324.58	322.254
	324.51	322.226
	324.33	322.198
	324.21	322.170
	324.13	322.143
	324.24	322.115

WOOLWICH TOWNSHIP

Associated Engineering

PROJECT: EAST SIDE LANDS - WOOLWICH SANITARY PS EA

WAMBOLD DRIVE - VICTORIA ST. N. TO KRAMP RD.

STA: 0+000 TO 0+820

PRELIMINARY/ FOR DISCUSSION
NOT FOR CONSTRUCTION

DRAWN BY:	N.C.		
CHECKED BY:	D.L.		
DATE:	October 11, 2024		
HORIZONTAL SCALE:	1:1000	VERTICAL SCALE:	1:200
SHEET NO:	16 OF 23	DWG NO:	C-114

\\AE.CA\DATA\WORKING\KIT\2023-5737-00\CIVL\MODEL_SHEETS\5737-00-C-101-116.DWG

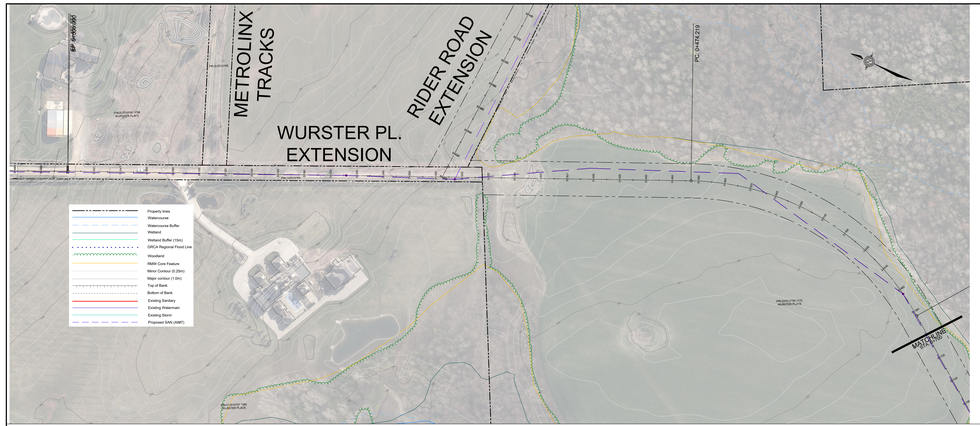
METROLINX TRACKS
RIDER ROAD EXTENSION
WURSTER PL. EXTENSION
PC: 0+476.219
MATCHLINE
Property lines
Watercourse
Watercourse Buffer
Wetland
Wetland Buffer (15m)
GRCA Regional Flood Line
Woodland
RMM Core Feature
Minor Contour (0.25m)
Major contour (1.0m)
Top of Bank
Bottom of Bank
Existing Sanitary
Existing Watermain
Existing Storm
Proposed SAN (AMT)

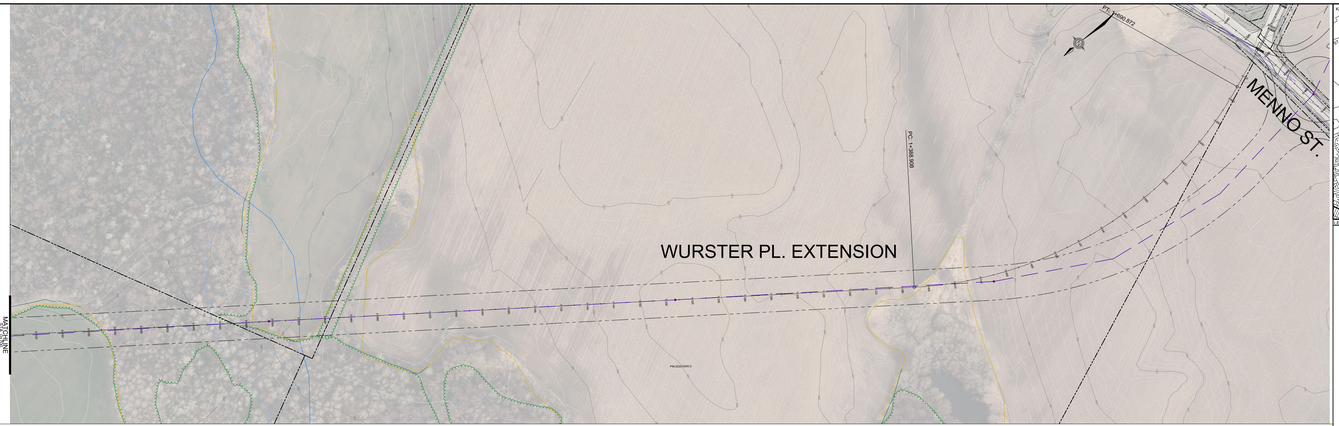
WURSTER PL. EXTENSION
PC: 1+388.808
MENNO ST.
MATCHLINE

KEY PLAN

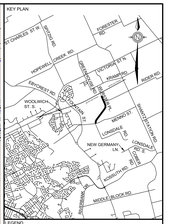
WOOLWICH ST S
NEW GERMANY RD
MENNO ST
WURSTER PL
RIDER RD
METROLINX
CONCESSION ST W
CONCESSION ST E
MIDDLE BLOCK RD
CHRISTNER DR
LEGEND

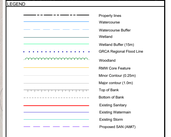
Property lines
Watercourse
Watercourse Buffer
Wetland
Wetland Buffer (15m)
GRCA Regional Flood Line
Woodland
RMM Core Feature
Minor Contour (0.25m)
Major contour (1.0m)
Top of Bank
Bottom of Bank
Existing Sanitary
Existing Watermain
Existing Storm
Proposed SAN (AMT)

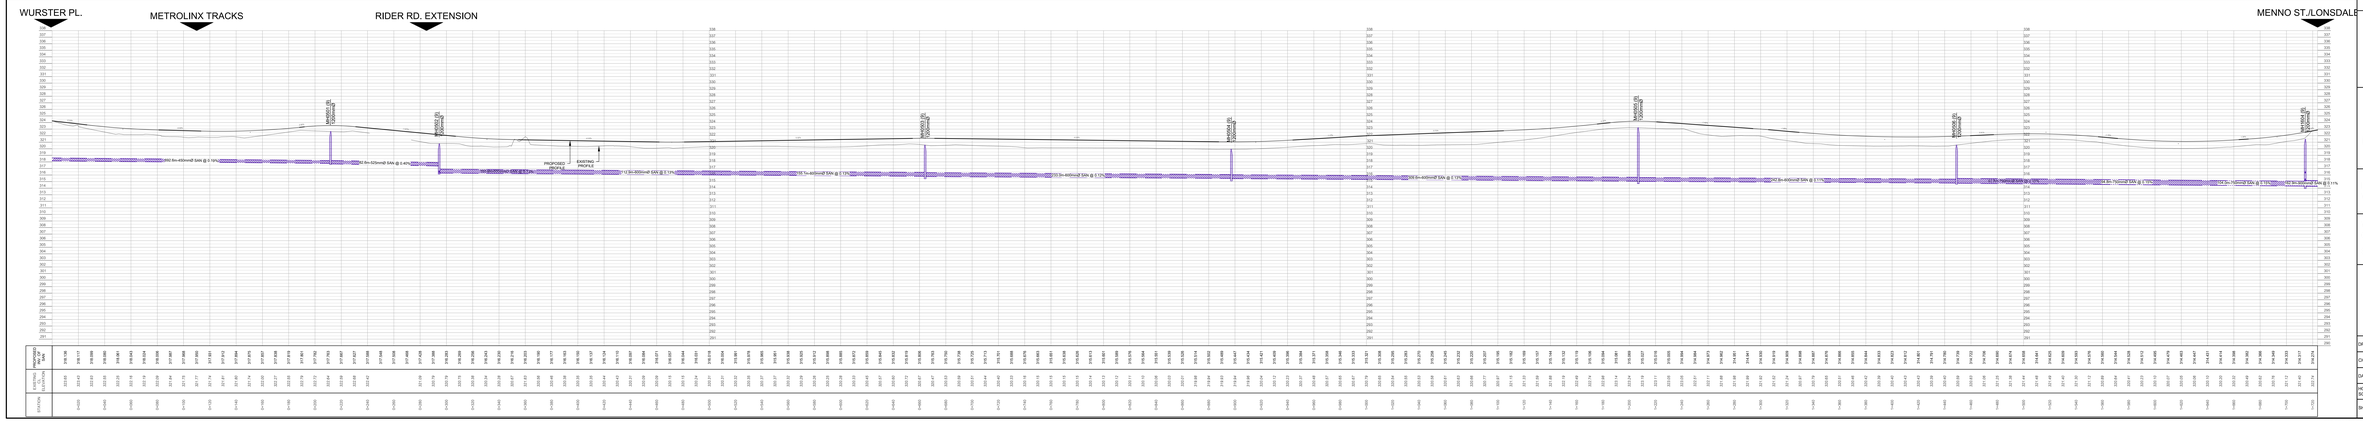
WURSTER PL.
METROLINX TRACKS
RIDER RD. EXTENSION
MENNO ST./LONSDALE
PROPOSED PROFILE
EXISTING PROFILE
MANHOLE (S) 0+000.000
MANHOLE (S) 0+476.219
MANHOLE (S) 0+888.808
MANHOLE (S) 1+388.808
MANHOLE (S) 1+723.000
PROPOSED 375mm Ø SAN @ 0.40%
PROPOSED 450mm Ø SAN @ 0.15%
PROPOSED 525mm Ø SAN @ 0.40%
PROPOSED 600mm Ø SAN @ 0.15%
PROPOSED 675mm Ø SAN @ 0.15%
PROPOSED 750mm Ø SAN @ 0.15%
PROPOSED 825mm Ø SAN @ 0.15%
PROPOSED 900mm Ø SAN @ 0.15%
PROPOSED 1050mm Ø SAN @ 0.15%
PROPOSED 1200mm Ø SAN @ 0.15%
PROPOSED 1350mm Ø SAN @ 0.15%
PROPOSED 1500mm Ø SAN @ 0.15%
PROPOSED 1650mm Ø SAN @ 0.15%
PROPOSED

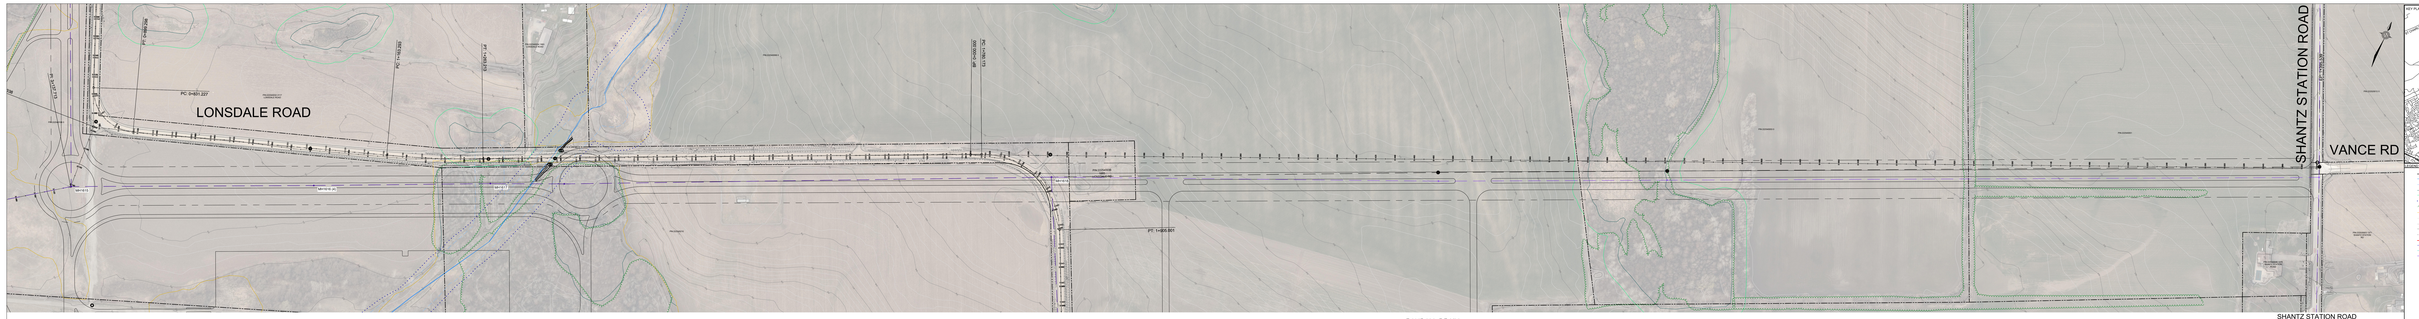

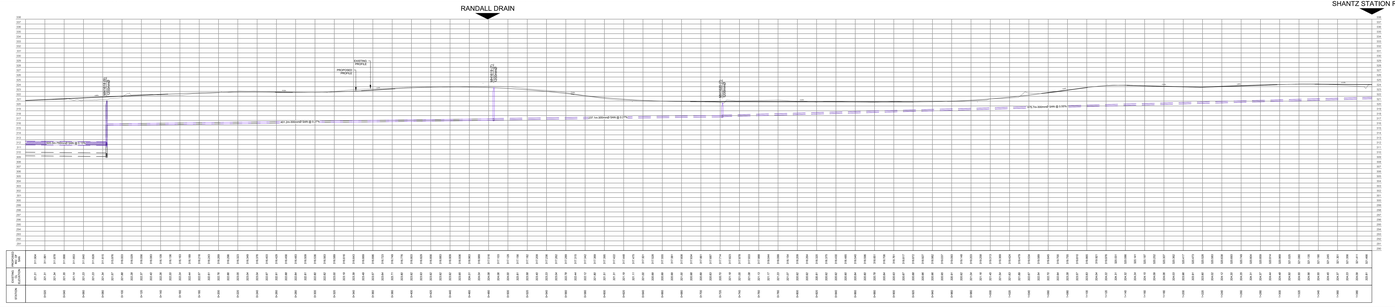
RANDALL DRAIN
SHANTZ STATION ROAD
PROPOSED 750mm DIA. HDPE
EXISTING 1200mm DIA. CSP
EXISTING 1200mm DIA. CSP
EXISTING 1200mm DIA. CSP
EXISTING GROUND
PROPOSED WATER MAIN
0.5% for 600mm dia. CSP
0.5% for 600mm dia. CSP
0.5% for 600mm dia. CSP

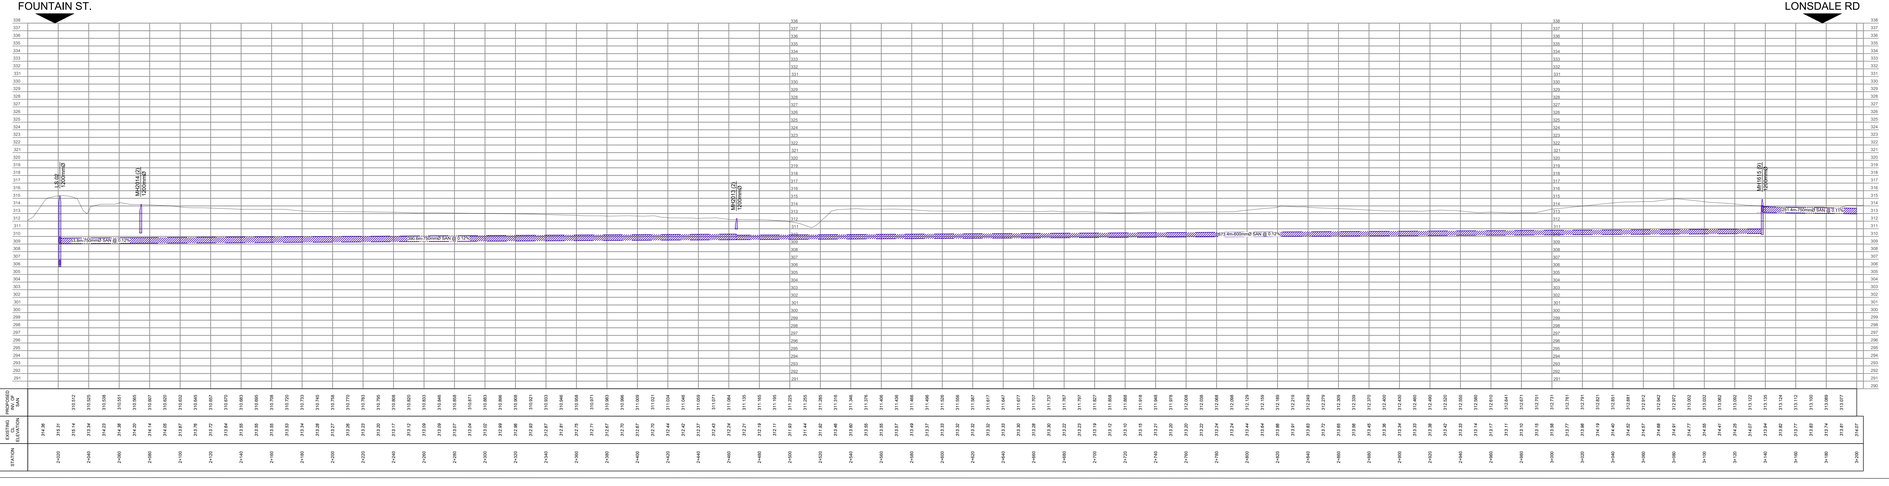

KEY PLAN

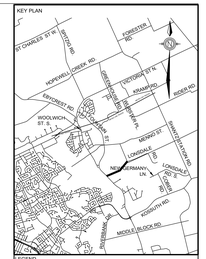

LEGEND

- Property lines
- Watercourse
- Watercourse Buffer
- Wetland
- Wetland Buffer (15m)
- GRCA Regional Flood Line
- Woodland
- RMN Core Feature
- Minor Contour (0.25m)
- Major contour (1.0m)
- Top of Bank
- Bottom of Bank
- Existing Sanitary
- Existing Watermain
- Existing Storm
- Proposed SAN (AMIT)

WOOLWICH TOWNSHIP

Associated Engineering

PROJECT: EAST SIDE LANDS - WOOLWICH SANITARY PS EA

AIRPORT - LONSDALE ROAD TO FOUNTAIN ST. N. ALONG JELLINER COURT STA:2+000 TO 3+199

PRELIMINARY/ FOR DISCUSSION
NOT FOR CONSTRUCTION

DRAWN BY:	N.C.
CHECKED BY:	D.L.
DATE:	October 16, 2024
HORIZONTAL SCALE:	1:1000
VERTICAL SCALE:	1:200
SHEET NO:	23 OF 23
DWG NO:	C-123

G:\2023-5737-00\CIVIL\MODEL_SHEETS\5737-00-C-122-124.DWG