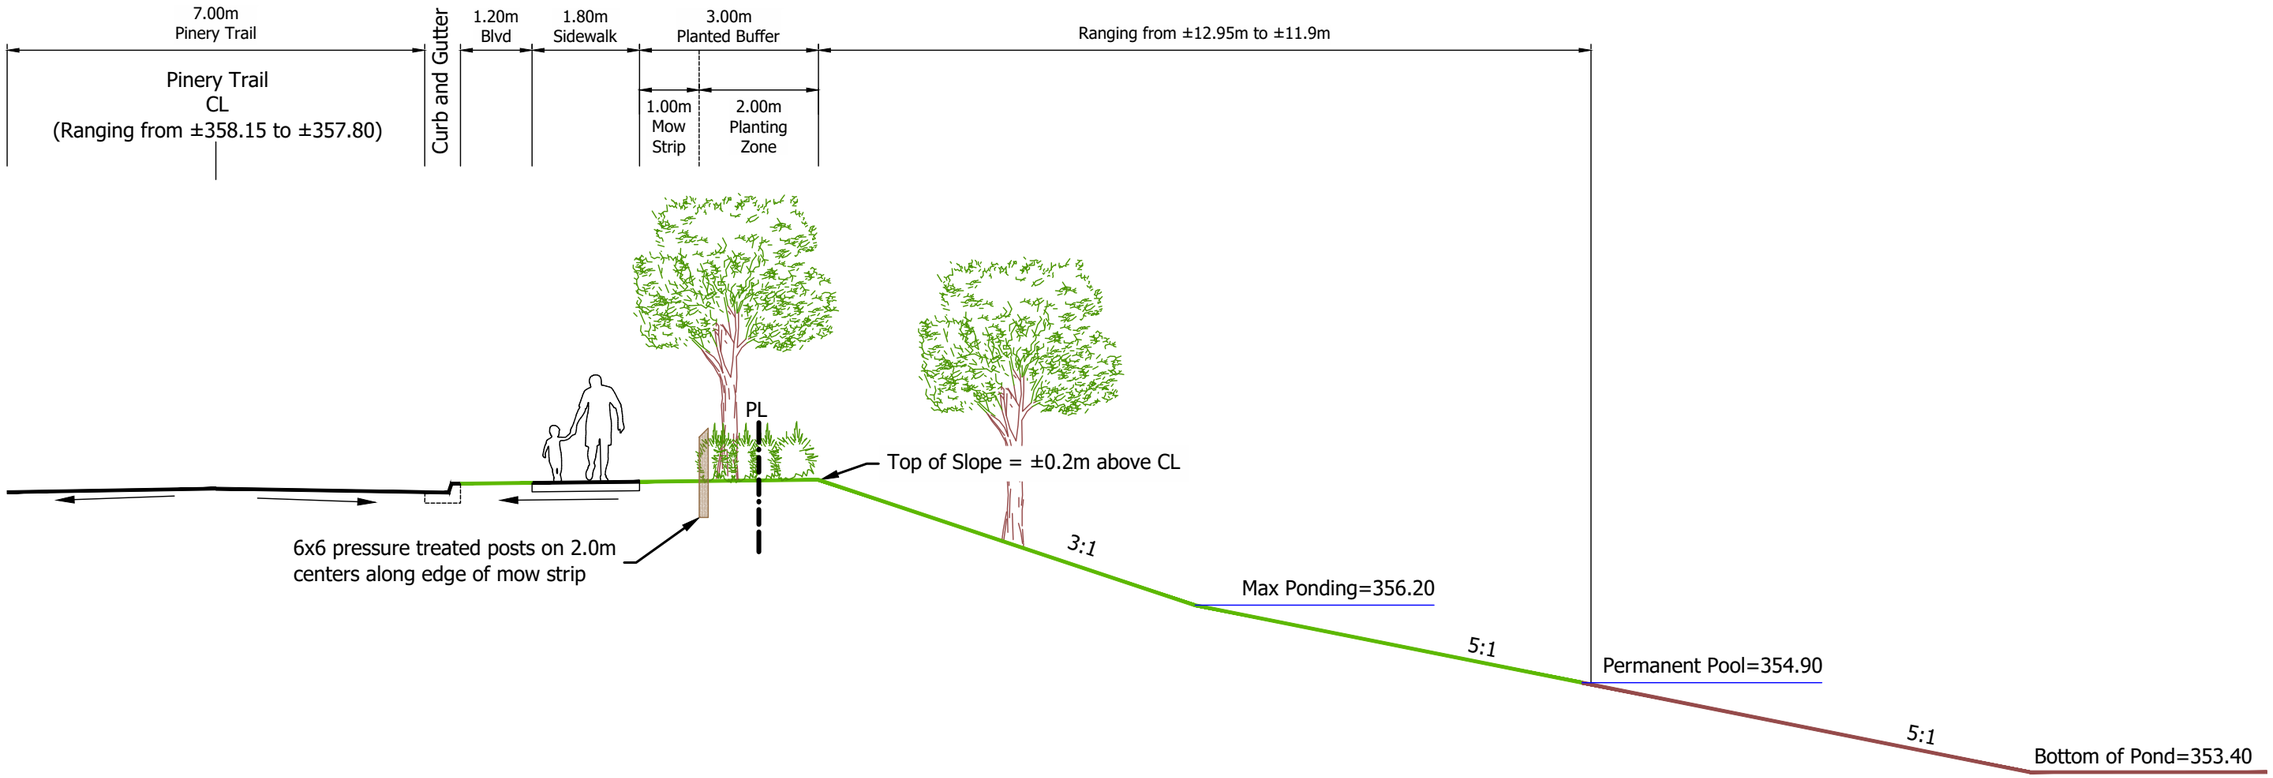


MERITECH engineering
1315 Bishop Street North, Suite 202 Cambridge
T 519.623.1140 F 519.623.7334 www.meritech.ca

DRAWING: Cross Section B-B
Pinery Trail

DRAWN BY:	JAS
CHECKED BY:	CHT
SCALE:	1:100
FILE NAME:	1279.Figures
DATE:	Apr 2025
	Figure 11