GLAMIS RD.




AVENUE RD.

SEE DWG A-2P


FERGUSON AVE.

ELGIN STREET NORTH


PROPOSED ELGIN ST. DIMENSIONS (TYPICAL)
FROM STA. 1+013.47 TO STA. 0+082.32
SCALE N.T.S.

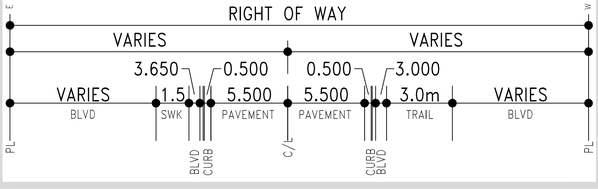

PROPOSED ELGIN ST. DIMENSIONS (TYPICAL)
FROM STA. 1+112.31 TO STA. 1+143.09
SCALE N.T.S.

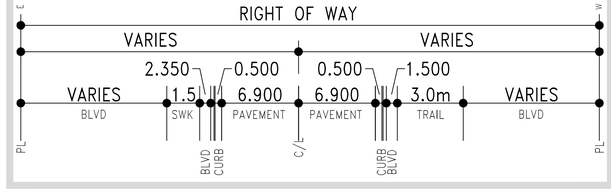

EXISTING ELGIN ST. DIMENSIONS
FROM GLAMIS RD. TO AVENUE RD.
NTS

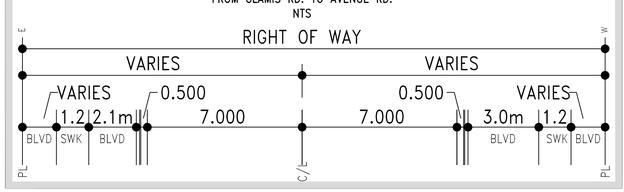

LEGEND

	ASPHALT TRAIL
	ASPHALT DRIVEWAY
	CONCRETE DRIVEWAY
	INTER-LOCKING BRICK DRIVEWAY
	CONCRETE SIDEWALK
	DROP CURB
WV	WATERMAIN VALVE
SS	SANITARY SERVICE
WS	WATER SERVICE
* SS	SANITARY SERVICE - LOCATION UNKNOWN CONTRACTOR TO CONFIRM IN FIELD AND TO OBTAIN APPROVAL FROM CONTRACT ADMINISTRATOR.
* WS	WATER SERVICE - LOCATION UNKNOWN CONTRACTOR TO CONFIRM IN FIELD AND TO OBTAIN APPROVAL FROM CONTRACT ADMINISTRATOR.
EX. 305.625	EXISTING ELEVATION
PR. 305.550	PROPOSED ELEVATION

AECOM CANADA LTD.
50 SPORTSWORLD CROSSING ROAD, SUITE 290
KITCHENER, ON, N2P 0A4
TEL: 519-650-5313
FAX: 519-650-3424

TRUE
CONSTRUCTION

CANADA
CAMBRIDGE
It's all right here

ELGIN STREET NORTH

STA. 0+000 TO STA. 1+155

– PROPOSED SURFACE WORKS –

SCALE:
HORIZONTAL: 1:250


DRAWING NO:
A-1P

ELGIN ST. – A-1P

AVENUE RD.


SEE DWG A-1P

SEE DWG A-3P

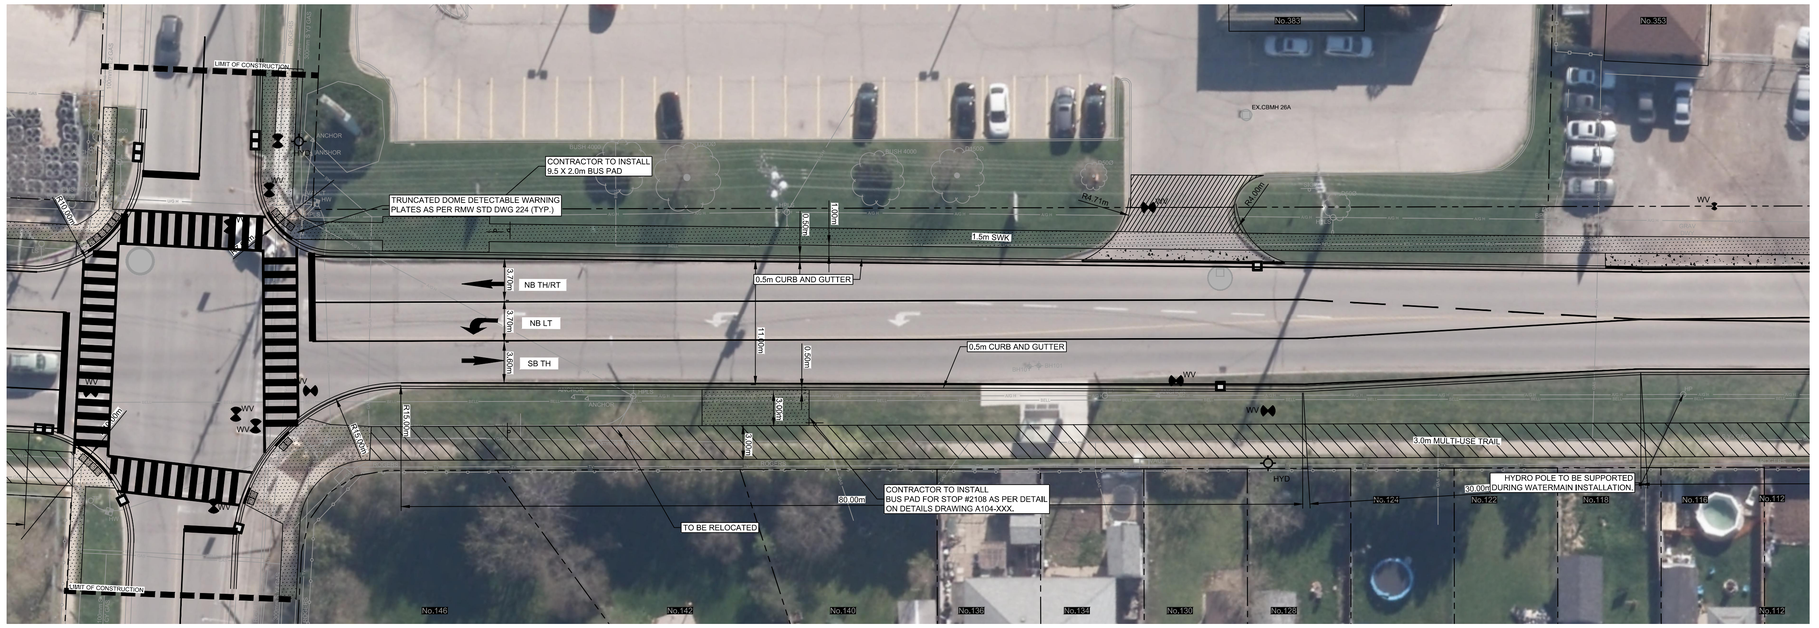


ELGIN STREET NORTH

PROPOSED ELGIN ST. DIMENSIONS (TYPICAL)
FROM STA. 1+169.47 TO STA. 1+255.01
SCALE N.T.S.

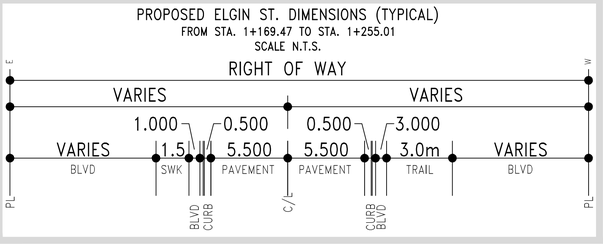

EXISTING ELGIN ST. DIMENSIONS
FROM AVENUE RD. TO WINTER AVE.
NTS

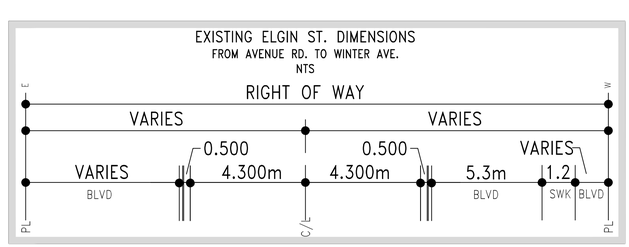

LEGEND

- ASPHALT TRAIL
- ASPHALT DRIVEWAY
- CONCRETE DRIVEWAY
- INTER-LOCKING BRICK DRIVEWAY
- CONCRETE SIDEWALK
- DROP CURB
- WV — WATERMAIN VALVE
- SS — SANITARY SERVICE
- WS — WATER SERVICE
- * SS — SANITARY SERVICE - LOCATION UNKNOWN CONTRACTOR TO CONFIRM IN FIELD AND TO OBTAIN APPROVAL FROM CONTRACT ADMINISTRATOR.
- * WS — WATER SERVICE - LOCATION UNKNOWN CONTRACTOR TO CONFIRM IN FIELD AND TO OBTAIN APPROVAL FROM CONTRACT ADMINISTRATOR.
- EX. 305.625 — EXISTING ELEVATION
- PR. 305.550 — PROPOSED ELEVATION

AECOM
AECOM CANADA LTD.
50 SPORTSWORLD CRESCENT ROAD, SUITE 290
KITCHENER, ON, N2P 0A4
TEL: 519-650-5313
FAX: 519-650-3424

TRUE
CONSTRUCTION

CANADA
CAMBRIDGE
It's all right here

ELGIN STREET NORTH

STA. 1+140 TO STA. 1+300


– PROPOSED SURFACE WORKS –

SCALE:
HORIZONTAL: 1:250

DRAWING NO:
A-2P


ELGIN ST. – A-2P

ELGIN STREET NORTH

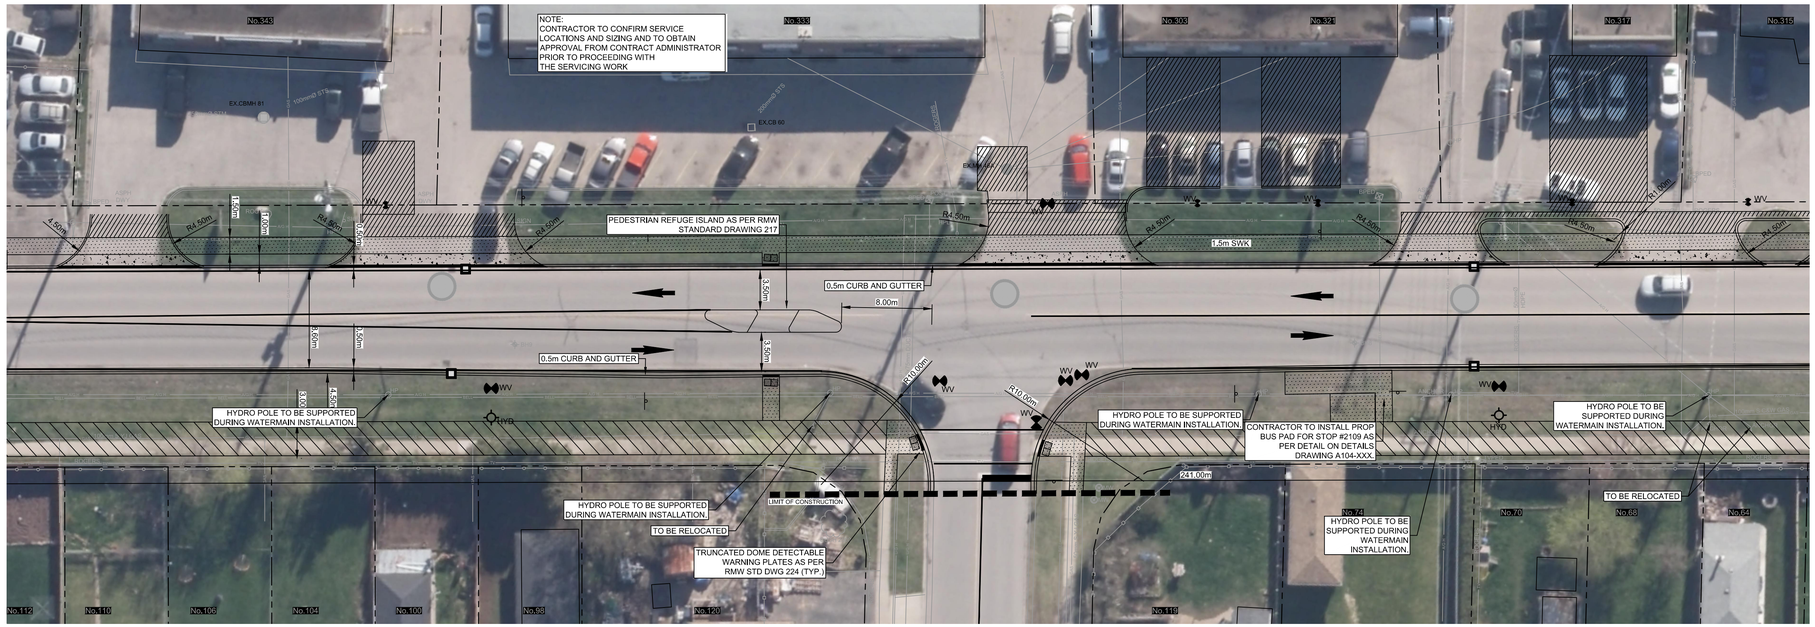


WINTER AVE.


PROPOSED ELGIN ST. DIMENSIONS (TYPICAL)
FROM STA. 1+285.00 TO STA. 1+372.27
SCALE N.T.S.

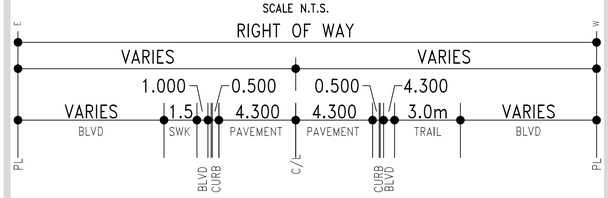

PROPOSED ELGIN ST. DIMENSIONS (TYPICAL)
FROM STA. 1+372.27 TO STA. 1+526.13
SCALE N.T.S.

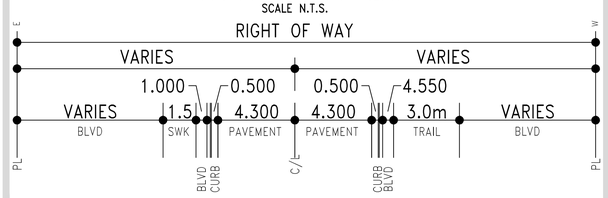

EXISTING ELGIN ST. DIMENSIONS
FROM AVENUE RD. TO WINTER AVE.
NTS

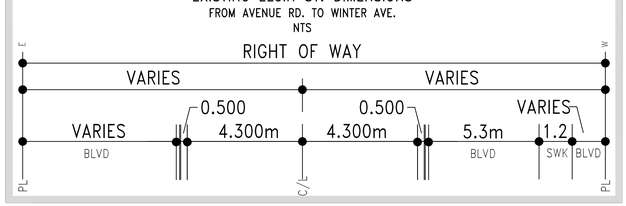

LEGEND

- ASPHALT TRAIL
- ASPHALT DRIVEWAY
- CONCRETE DRIVEWAY
- INTER-LOCKING BRICK DRIVEWAY
- CONCRETE SIDEWALK
- DROP CURB
- WV — WATERMAIN VALVE
- SS — SANITARY SERVICE
- WS — WATER SERVICE
- * SS — SANITARY SERVICE - LOCATION UNKNOWN CONTRACTOR TO CONFIRM IN FIELD AND TO OBTAIN APPROVAL FROM CONTRACT ADMINISTRATOR.
- * WS — WATER SERVICE - LOCATION UNKNOWN CONTRACTOR TO CONFIRM IN FIELD AND TO OBTAIN APPROVAL FROM CONTRACT ADMINISTRATOR.
- EX. 305.625 — EXISTING ELEVATION
- PR. 305.550 — PROPOSED ELEVATION

AECOM CANADA LTD.
50 SPORTSWORLD CROSSING ROAD, SUITE 290
KITCHENER, ON, N2P 0A4
TEL: 519-650-5313
FAX: 519-650-3424

CONSTRUCTION

TRUE

CANADA
CAMBRIDGE
It's all right here

ELGIN STREET NORTH

STA. 1+300 TO STA. 1+460

– PROPOSED SURFACE WORKS –

SCALE:
HORIZONTAL: 1:250


DRAWING NO:
A-3P

ELGIN ST. – A-3P




ELGIN STREET NORTH

PROPOSED ELGIN ST. DIMENSIONS (TYPICAL)
FROM STA. 1+372.27 TO STA. 1+526.13
SCALE N.T.S.

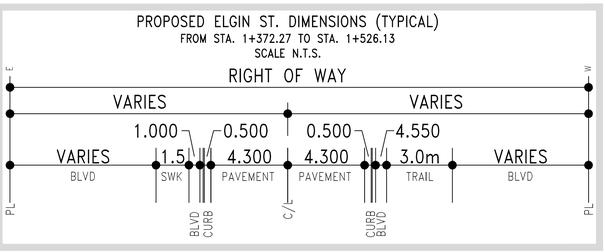

EXISTING ELGIN ST. DIMENSIONS
FROM WINTER AVE. TO STA. 1+525
NTS

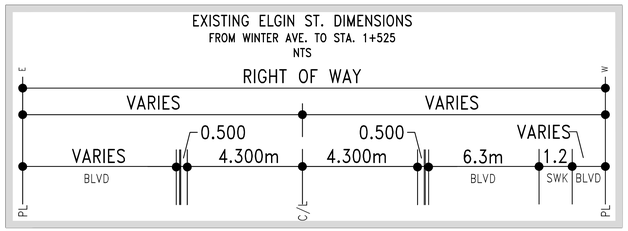

LEGEND

	ASPHALT TRAIL
	ASPHALT DRIVEWAY
	CONCRETE DRIVEWAY
	INTER-LOCKING BRICK DRIVEWAY
	CONCRETE SIDEWALK
	DROP CURB
WV	WATERMAIN VALVE
SS	SANITARY SERVICE
WS	WATER SERVICE
* SS	SANITARY SERVICE - LOCATION UNKNOWN CONTRACTOR TO CONFIRM IN FIELD AND TO OBTAIN APPROVAL FROM CONTRACT ADMINISTRATOR.
* WS	WATER SERVICE - LOCATION UNKNOWN CONTRACTOR TO CONFIRM IN FIELD AND TO OBTAIN APPROVAL FROM CONTRACT ADMINISTRATOR.
EX. 305.625	EXISTING ELEVATION
PR. 305.550	PROPOSED ELEVATION

AECOM CANADA LTD.
50 SPORTSWORLD CROSSING ROAD, SUITE 290
KITCHENER, ON, N2P 0A4
TEL: 519-650-5313
FAX: 519-650-3424

TRUE
CONSTRUCTION


CANADA
CAMBRIDGE
It's all right here

ELGIN STREET NORTH
STA. 1+460 TO STA. 1+580
– PROPOSED SURFACE WORKS –

SCALE:
HORIZONTAL: 1:250

DRAWING NO:
A-4P

ELGIN ST. – A-4P

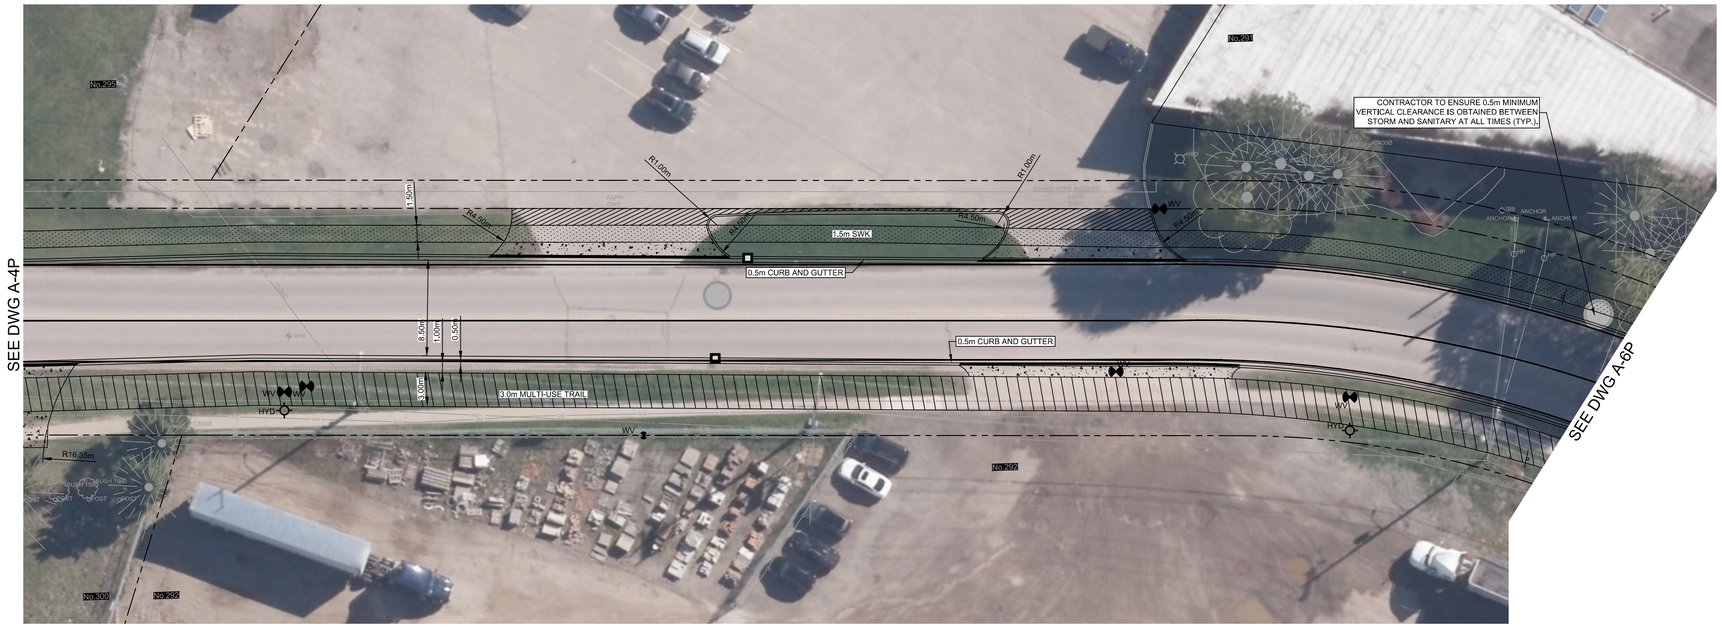


ELGIN STREET NORTH


LEGEND

- ASPHALT TRAIL
- ASPHALT DRIVEWAY
- CONCRETE DRIVEWAY
- INTER-LOCKING BRICK DRIVEWAY
- CONCRETE SIDEWALK
- DROP CURB
- WV — WATERMAIN VALVE
- SS — SANITARY SERVICE
- WS — WATER SERVICE
- * SS — SANITARY SERVICE - LOCATION UNKNOWN CONTRACTOR TO CONFIRM IN FIELD AND TO OBTAIN APPROVAL FROM CONTRACT ADMINISTRATOR.
- * WS — WATER SERVICE - LOCATION UNKNOWN CONTRACTOR TO CONFIRM IN FIELD AND TO OBTAIN APPROVAL FROM CONTRACT ADMINISTRATOR.
- EX. 305.625 — EXISTING ELEVATION
- PR. 305.550 — PROPOSED ELEVATION

PROPOSED ELGIN ST. DIMENSIONS (TYPICAL)
FROM STA. 1+579.81 TO STA. 1+679.95
SCALE N.T.S.

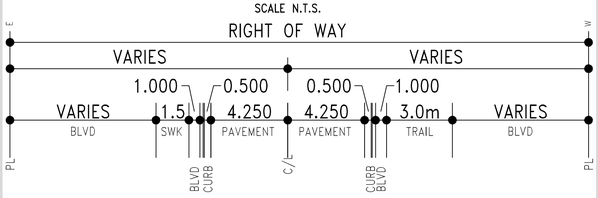

EXISTING ELGIN ST. DIMENSIONS
FROM STA. 1+525 TO STA. 1+676
NTS

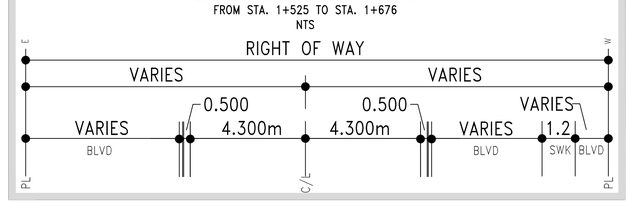

AECOM CANADA LTD.
50 SPORTSWORLD CROSSING ROAD, SUITE 290
KITCHENER, ON, N2P 0A4
TEL: 519-650-5313
FAX: 519-650-3424

CONSTRUCTION

TRUE

CAMBRIDGE CANADA
It's all right here

ELGIN STREET NORTH

STA. 1+580 TO STA. 1+720

– PROPOSED SURFACE WORKS –


SCALE:
HORIZONTAL: 1:250

DRAWING NO:
A-5P

ELGIN ST. – A-5P


ELGIN STREET NORTH

SEE DWG A-5P

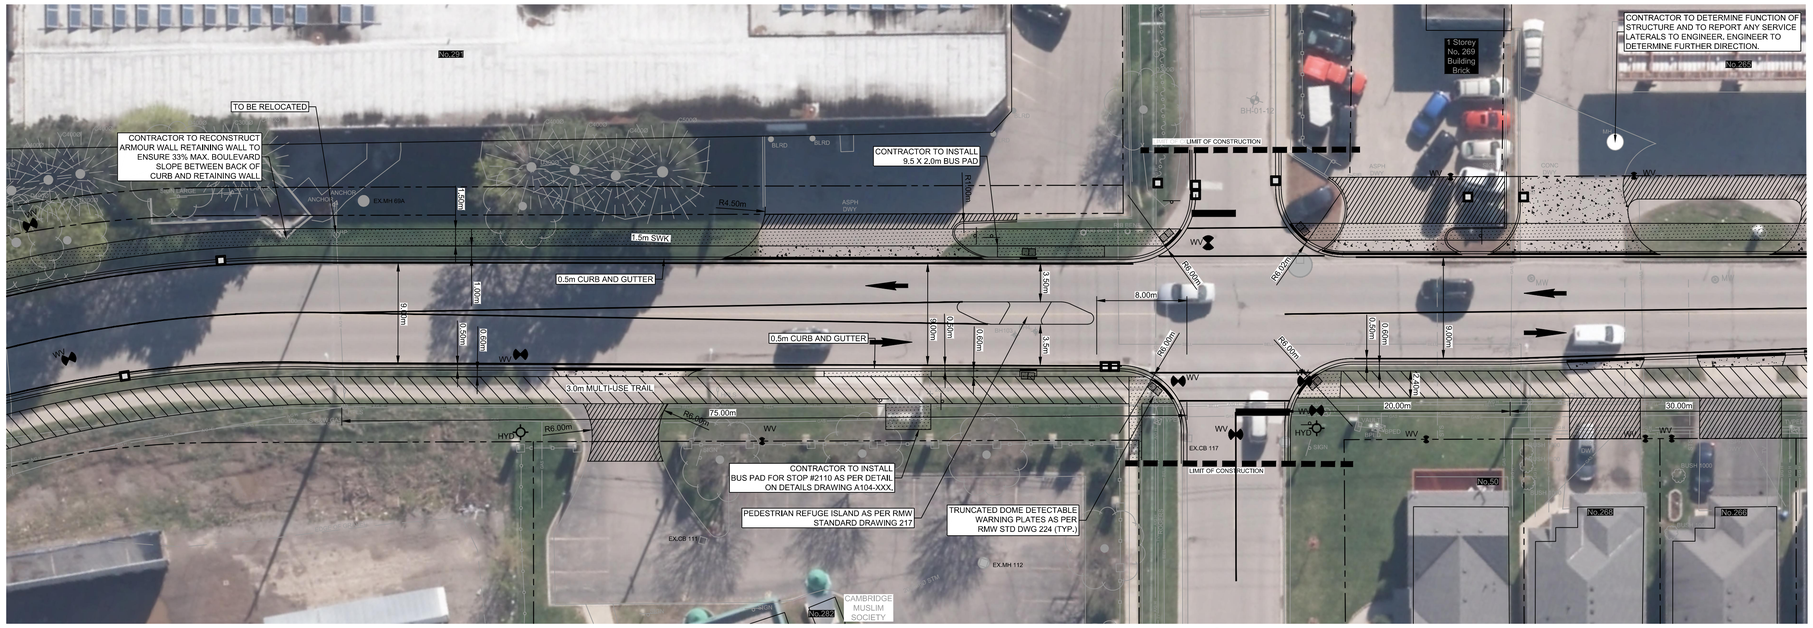


SEE DWG A-7P

PROPOSED ELGIN ST. DIMENSIONS (TYPICAL)
FROM STA. 1+780.00 TO STA. 1+850.00
SCALE N.T.S.

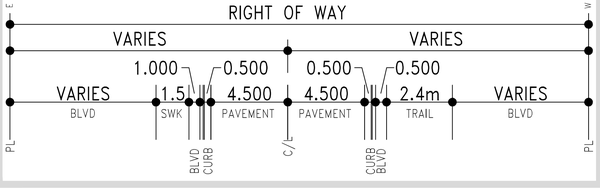

EXISTING ELGIN ST. DIMENSIONS
FROM STA. 1+676 TO GALT AVE.
NTS

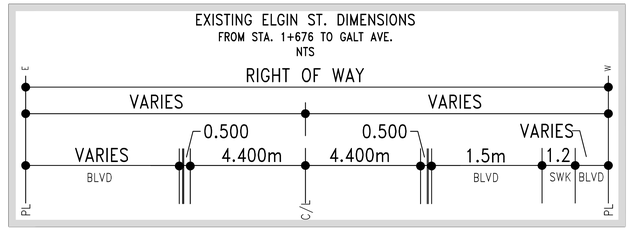

LEGEND

	ASPHALT TRAIL
	ASPHALT DRIVEWAY
	CONCRETE DRIVEWAY
	INTER-LOCKING BRICK DRIVEWAY
	CONCRETE SIDEWALK
	DROP CURB
WV	WATERMAIN VALVE
SS	SANITARY SERVICE
WS	WATER SERVICE
* SS	SANITARY SERVICE - LOCATION UNKNOWN CONTRACTOR TO CONFIRM IN FIELD AND TO OBTAIN APPROVAL FROM CONTRACT ADMINISTRATOR.
* WS	WATER SERVICE - LOCATION UNKNOWN CONTRACTOR TO CONFIRM IN FIELD AND TO OBTAIN APPROVAL FROM CONTRACT ADMINISTRATOR.
EX. 305.625	EXISTING ELEVATION
PR. 305.550	PROPOSED ELEVATION

AECOM CANADA LTD.
50 SPORTSWORLD CROSSING ROAD, SUITE 290
KITCHENER, ON, N2P 0A4
TEL: 519-650-5313
FAX: 519-650-3424

CONSTRUCTION

TRUE

CAMBRIDGE CANADA
It's all right here

ELGIN STREET NORTH

STA. 1+720 TO STA. 1+880


– PROPOSED SURFACE WORKS –

SCALE:
HORIZONTAL: 1:250


DRAWING NO:
A-6P

ELGIN ST. – A-6P


ELGIN STREET NORTH

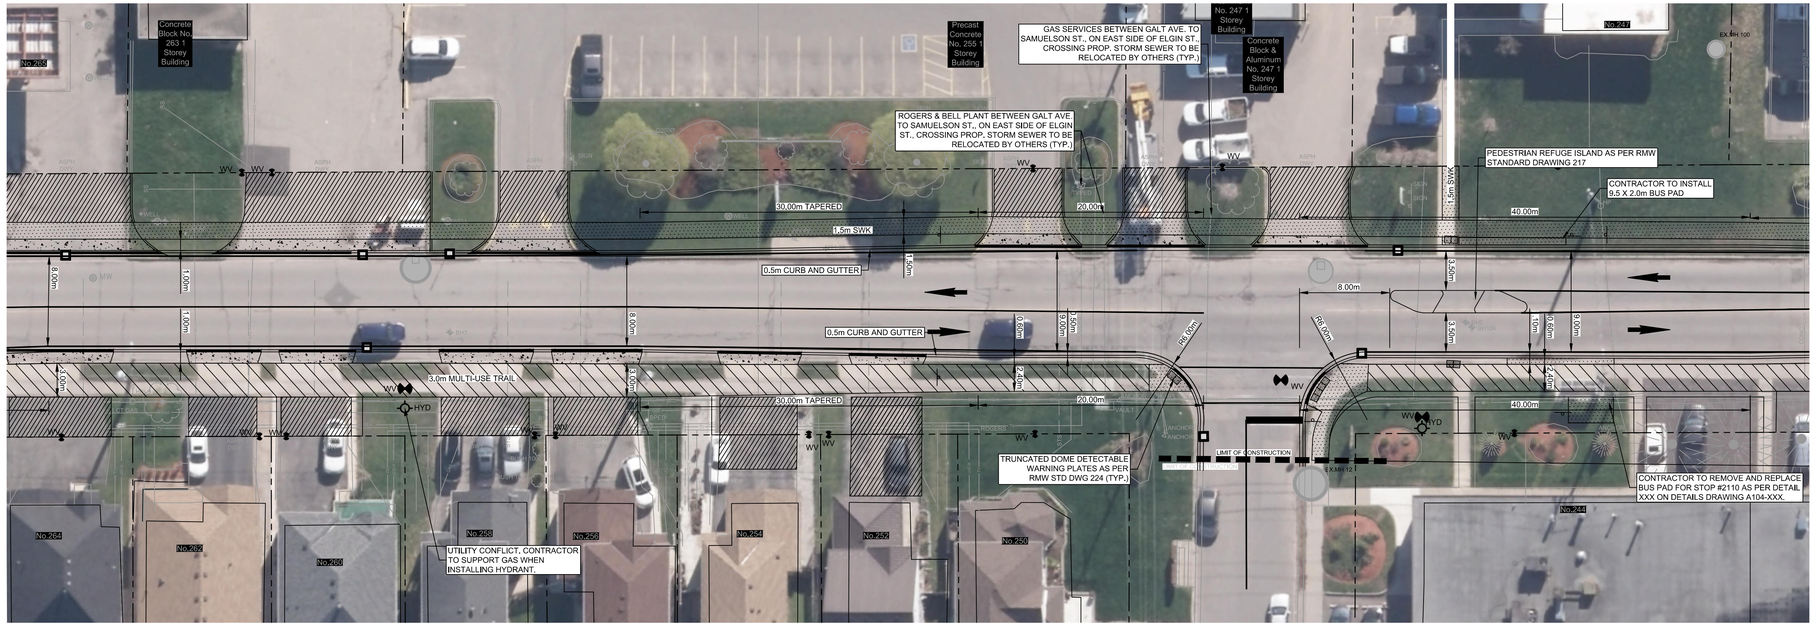


PROPOSED ELGIN ST. DIMENSIONS (TYPICAL)
FROM STA. 1+883.68 TO STA. 1+936.14
SCALE N.T.S.

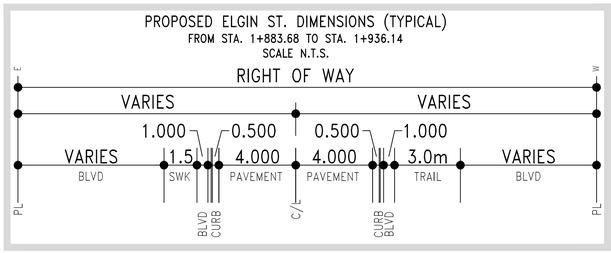

PROPOSED ELGIN ST. DIMENSIONS (TYPICAL)
FROM STA. 1+966.14 TO STA. 2+034.64
SCALE N.T.S.

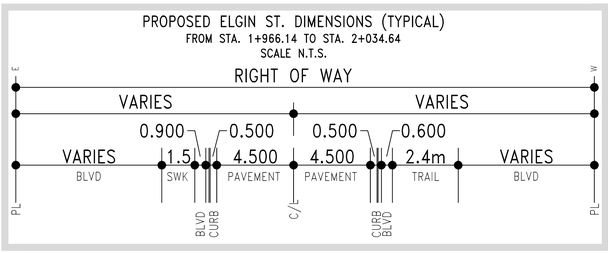

EXISTING ELGIN ST. DIMENSIONS
FROM GALT AVE. TO BRONSON AVE.
NTS

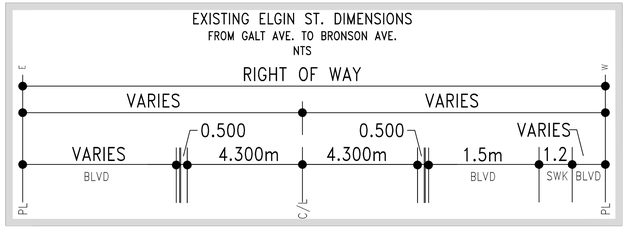

LEGEND

	ASPHALT TRAIL
	ASPHALT DRIVEWAY
	CONCRETE DRIVEWAY
	INTER-LOCKING BRICK DRIVEWAY
	CONCRETE SIDEWALK
	DROP CURB
WV	WATERMAIN VALVE
SS	SANITARY SERVICE
WS	WATER SERVICE
* SS	SANITARY SERVICE - LOCATION UNKNOWN CONTRACTOR TO CONFIRM IN FIELD AND TO OBTAIN APPROVAL FROM CONTRACT ADMINISTRATOR.
* WS	WATER SERVICE - LOCATION UNKNOWN CONTRACTOR TO CONFIRM IN FIELD AND TO OBTAIN APPROVAL FROM CONTRACT ADMINISTRATOR.
EX. 305.625	EXISTING ELEVATION
PR. 305.550	PROPOSED ELEVATION

AECOM CANADA LTD.
50 SPORTSWORLD CROSSING ROAD, SUITE 290
KITCHENER, ON, N2P 0A4
TEL: 519-650-5313
FAX: 519-650-3424

TRUE
CONSTRUCTION

CANADA
CAMBRIDGE
It's all right here

ELGIN STREET NORTH

STA. 1+880 TO STA. 2+040


– PROPOSED SURFACE WORKS –

SCALE:
HORIZONTAL: 1:250

DRAWING NO:
A-7P

ELGIN ST. – A-7P


SEE DWG A-7P

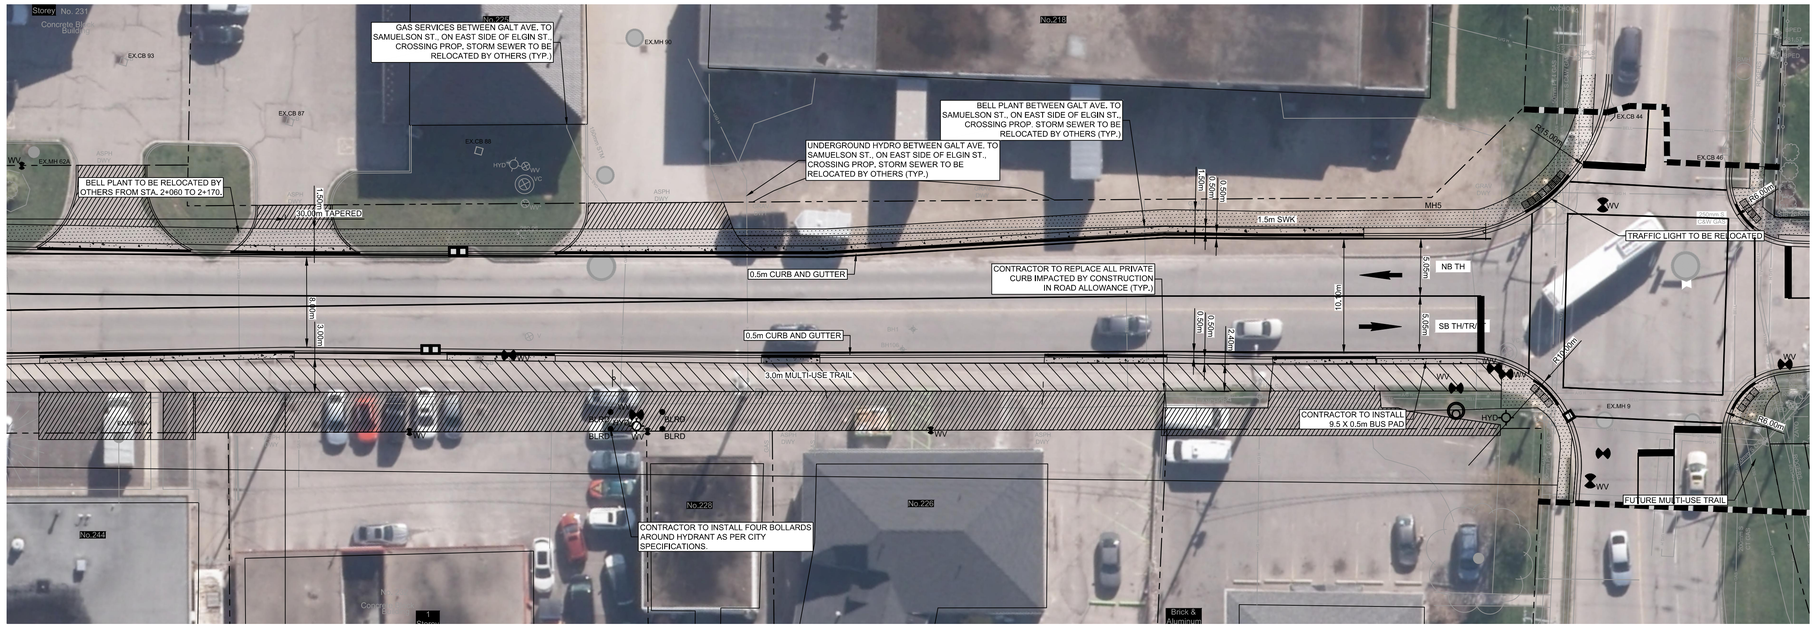


SAMUELSON ST.

ELGIN STREET NORTH


PROPOSED ELGIN ST. DIMENSIONS (TYPICAL)
FROM STA. 2+064.65 TO STA. 2+112.63
SCALE N.T.S.

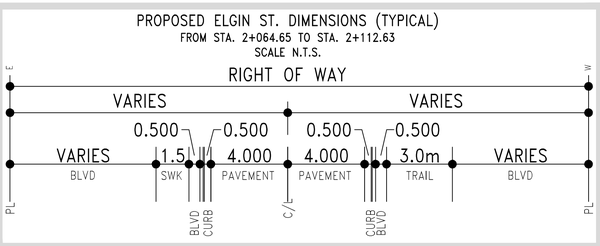

PROPOSED ELGIN ST. DIMENSIONS (TYPICAL)
FROM STA. 2+142.79 TO STA. 2+169.63
SCALE N.T.S.

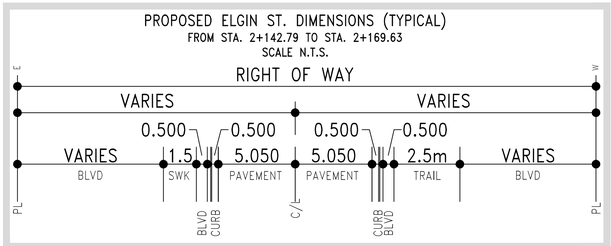

EXISTING ELGIN ST. DIMENSIONS
FROM BRONSON AVE. TO SAMUELSON ST.
NTS

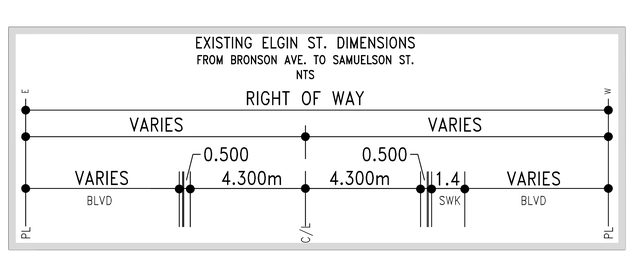

LEGEND

- ASPHALT TRAIL
- ASPHALT DRIVEWAY
- CONCRETE DRIVEWAY
- INTER-LOCKING BRICK DRIVEWAY
- CONCRETE SIDEWALK
- DROP CURB
- WV — WATERMAIN VALVE
- SS — SANITARY SERVICE
- WS — WATER SERVICE
- * SS — SANITARY SERVICE - LOCATION UNKNOWN CONTRACTOR TO CONFIRM IN FIELD AND TO OBTAIN APPROVAL FROM CONTRACT ADMINISTRATOR.
- * WS — WATER SERVICE - LOCATION UNKNOWN CONTRACTOR TO CONFIRM IN FIELD AND TO OBTAIN APPROVAL FROM CONTRACT ADMINISTRATOR.
- EX. 305.625 — EXISTING ELEVATION
- PR. 305.550 — PROPOSED ELEVATION

AECOM CANADA LTD.
50 SPORTSWORLD CROSSING ROAD, SUITE 290
KITCHENER, ON. N2P 0A4
TEL: 519-650-5313
FAX: 519-650-3424

CONSTRUCTION

TRUE

CANADA CAMBRIDGE
It's all right here

ELGIN STREET NORTH

STA. 2+040 TO STA. 2+200

– PROPOSED SURFACE WORKS –

SCALE:
HORIZONTAL: 1:250

DRAWING NO:
A-8P


ELGIN ST. – A-8P

SEE DWG A-8P




ELGIN STREET NORTH

PROPOSED ELGIN ST. DIMENSIONS (TYPICAL)
FROM STA. 2+142.79 TO STA. 2+169.63
SCALE N.T.S.

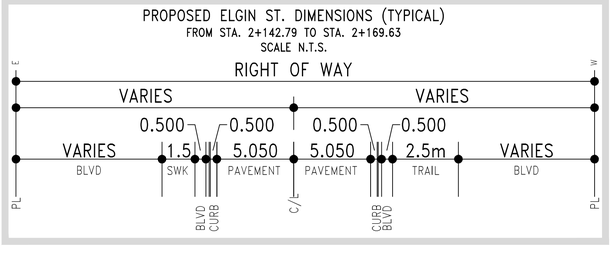

EXISTING ELGIN ST. DIMENSIONS
FROM BRONSON AVE. TO SAMUELSON ST.
NTS

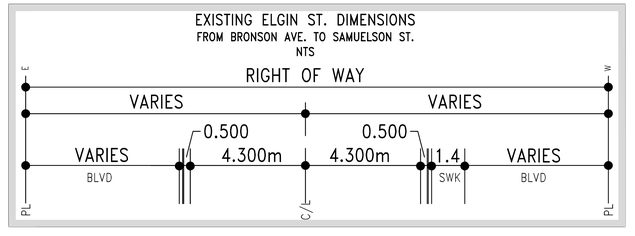

LEGEND

	ASPHALT TRAIL
	ASPHALT DRIVEWAY
	CONCRETE DRIVEWAY
	INTER-LOCKING BRICK DRIVEWAY
	CONCRETE SIDEWALK
	DROP CURB
WV	WATERMAIN VALVE
SS	SANITARY SERVICE
WS	WATER SERVICE
* SS	SANITARY SERVICE - LOCATION UNKNOWN CONTRACTOR TO CONFIRM IN FIELD AND TO OBTAIN APPROVAL FROM CONTRACT ADMINISTRATOR.
* WS	WATER SERVICE - LOCATION UNKNOWN CONTRACTOR TO CONFIRM IN FIELD AND TO OBTAIN APPROVAL FROM CONTRACT ADMINISTRATOR.
EX. 305.625	EXISTING ELEVATION
PR. 305.550	PROPOSED ELEVATION

AECOM CANADA LTD.
50 SPORTSWORLD CROSSING ROAD, SUITE 290
KITCHENER, ON, N2P 0A4
TEL: 519-650-5313
FAX: 519-650-3424

CONSTRUCTION

TRUE

CANADA
CAMBRIDGE
It's all right here

ELGIN STREET NORTH

STA. 2+170 TO STA. 2+337

– PROPOSED SURFACE WORKS –

SCALE:
HORIZONTAL: 1:250

DRAWING NO:
A-9P

ELGIN ST. – A-8P



FERGUSON AVENUE

LEGEND

- ASPHALT TRAIL
- ASPHALT DRIVEWAY
- CONCRETE DRIVEWAY
- INTER-LOCKING BRICK DRIVEWAY
- CONCRETE SIDEWALK
- DROP CURB
- WV — WATERMAIN VALVE
- SS — SANITARY SERVICE
- WS — WATER SERVICE
- * SS — SANITARY SERVICE - LOCATION UNKNOWN CONTRACTOR TO CONFIRM IN FIELD AND TO OBTAIN APPROVAL FROM CONTRACT ADMINISTRATOR.
- * WS — WATER SERVICE - LOCATION UNKNOWN CONTRACTOR TO CONFIRM IN FIELD AND TO OBTAIN APPROVAL FROM CONTRACT ADMINISTRATOR.
- EX. 305.625 — EXISTING ELEVATION
- PR. 305.550 — PROPOSED ELEVATION

AECOM CANADA LTD.
50 SPORTSWORLD CROSSING ROAD, SUITE 290
KITCHENER, ON, N2P 0A4
TEL: 519-650-5313
FAX: 519-650-3424

TRUE
CONSTRUCTION

CANADA
CAMBRIDGE
It's all right here

ELGIN STREET NORTH

STA. 3+982 TO STA. 4+142

– PROPOSED SURFACE WORKS –

SCALE:
HORIZONTAL: 1:250

DRAWING NO:
A-10P

ELGIN ST. – A-8P



GLAMIS ROAD

LEGEND

- ASPHALT TRAIL
- ASPHALT DRIVEWAY
- CONCRETE DRIVEWAY
- INTER-LOCKING BRICK DRIVEWAY
- CONCRETE SIDEWALK
- DROP CURB
- WV WATERMAIN VALVE
- SS SANITARY SERVICE
- WS WATER SERVICE
- * SS SANITARY SERVICE - LOCATION UNKNOWN CONTRACTOR TO CONFIRM IN FIELD AND TO OBTAIN APPROVAL FROM CONTRACT ADMINISTRATOR.
- * WS WATER SERVICE - LOCATION UNKNOWN CONTRACTOR TO CONFIRM IN FIELD AND TO OBTAIN APPROVAL FROM CONTRACT ADMINISTRATOR.
- EX. 305.625 EXISTING ELEVATION
- PR. 305.550 PROPOSED ELEVATION

AECOM CANADA LTD.
50 SPORTSWORLD CROSSING ROAD, SUITE 290
KITCHENER, ON, N2P 0A4
TEL: 519-650-5313
FAX: 519-650-3424

TRUE

CONSTRUCTION

CANADA
CAMBRIDGE
It's all right here

ELGIN STREET NORTH

STA. 4+142 TO STA. 4+280

– PROPOSED SURFACE WORKS –

SCALE:
HORIZONTAL: 1:250

DRAWING NO:
A-11P

ELGIN ST. – A–8P