



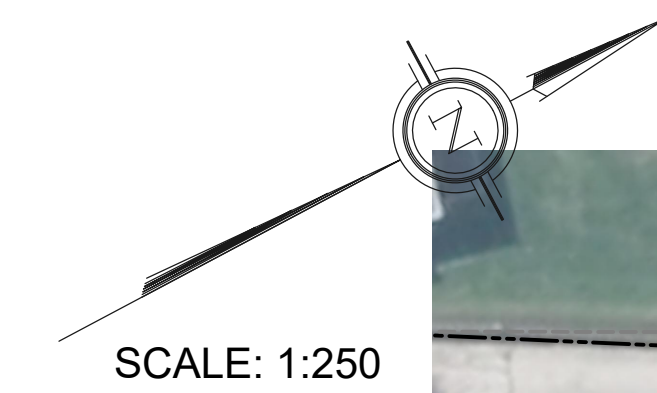

MAYFIELD AVENUE


QUICKFALL DR

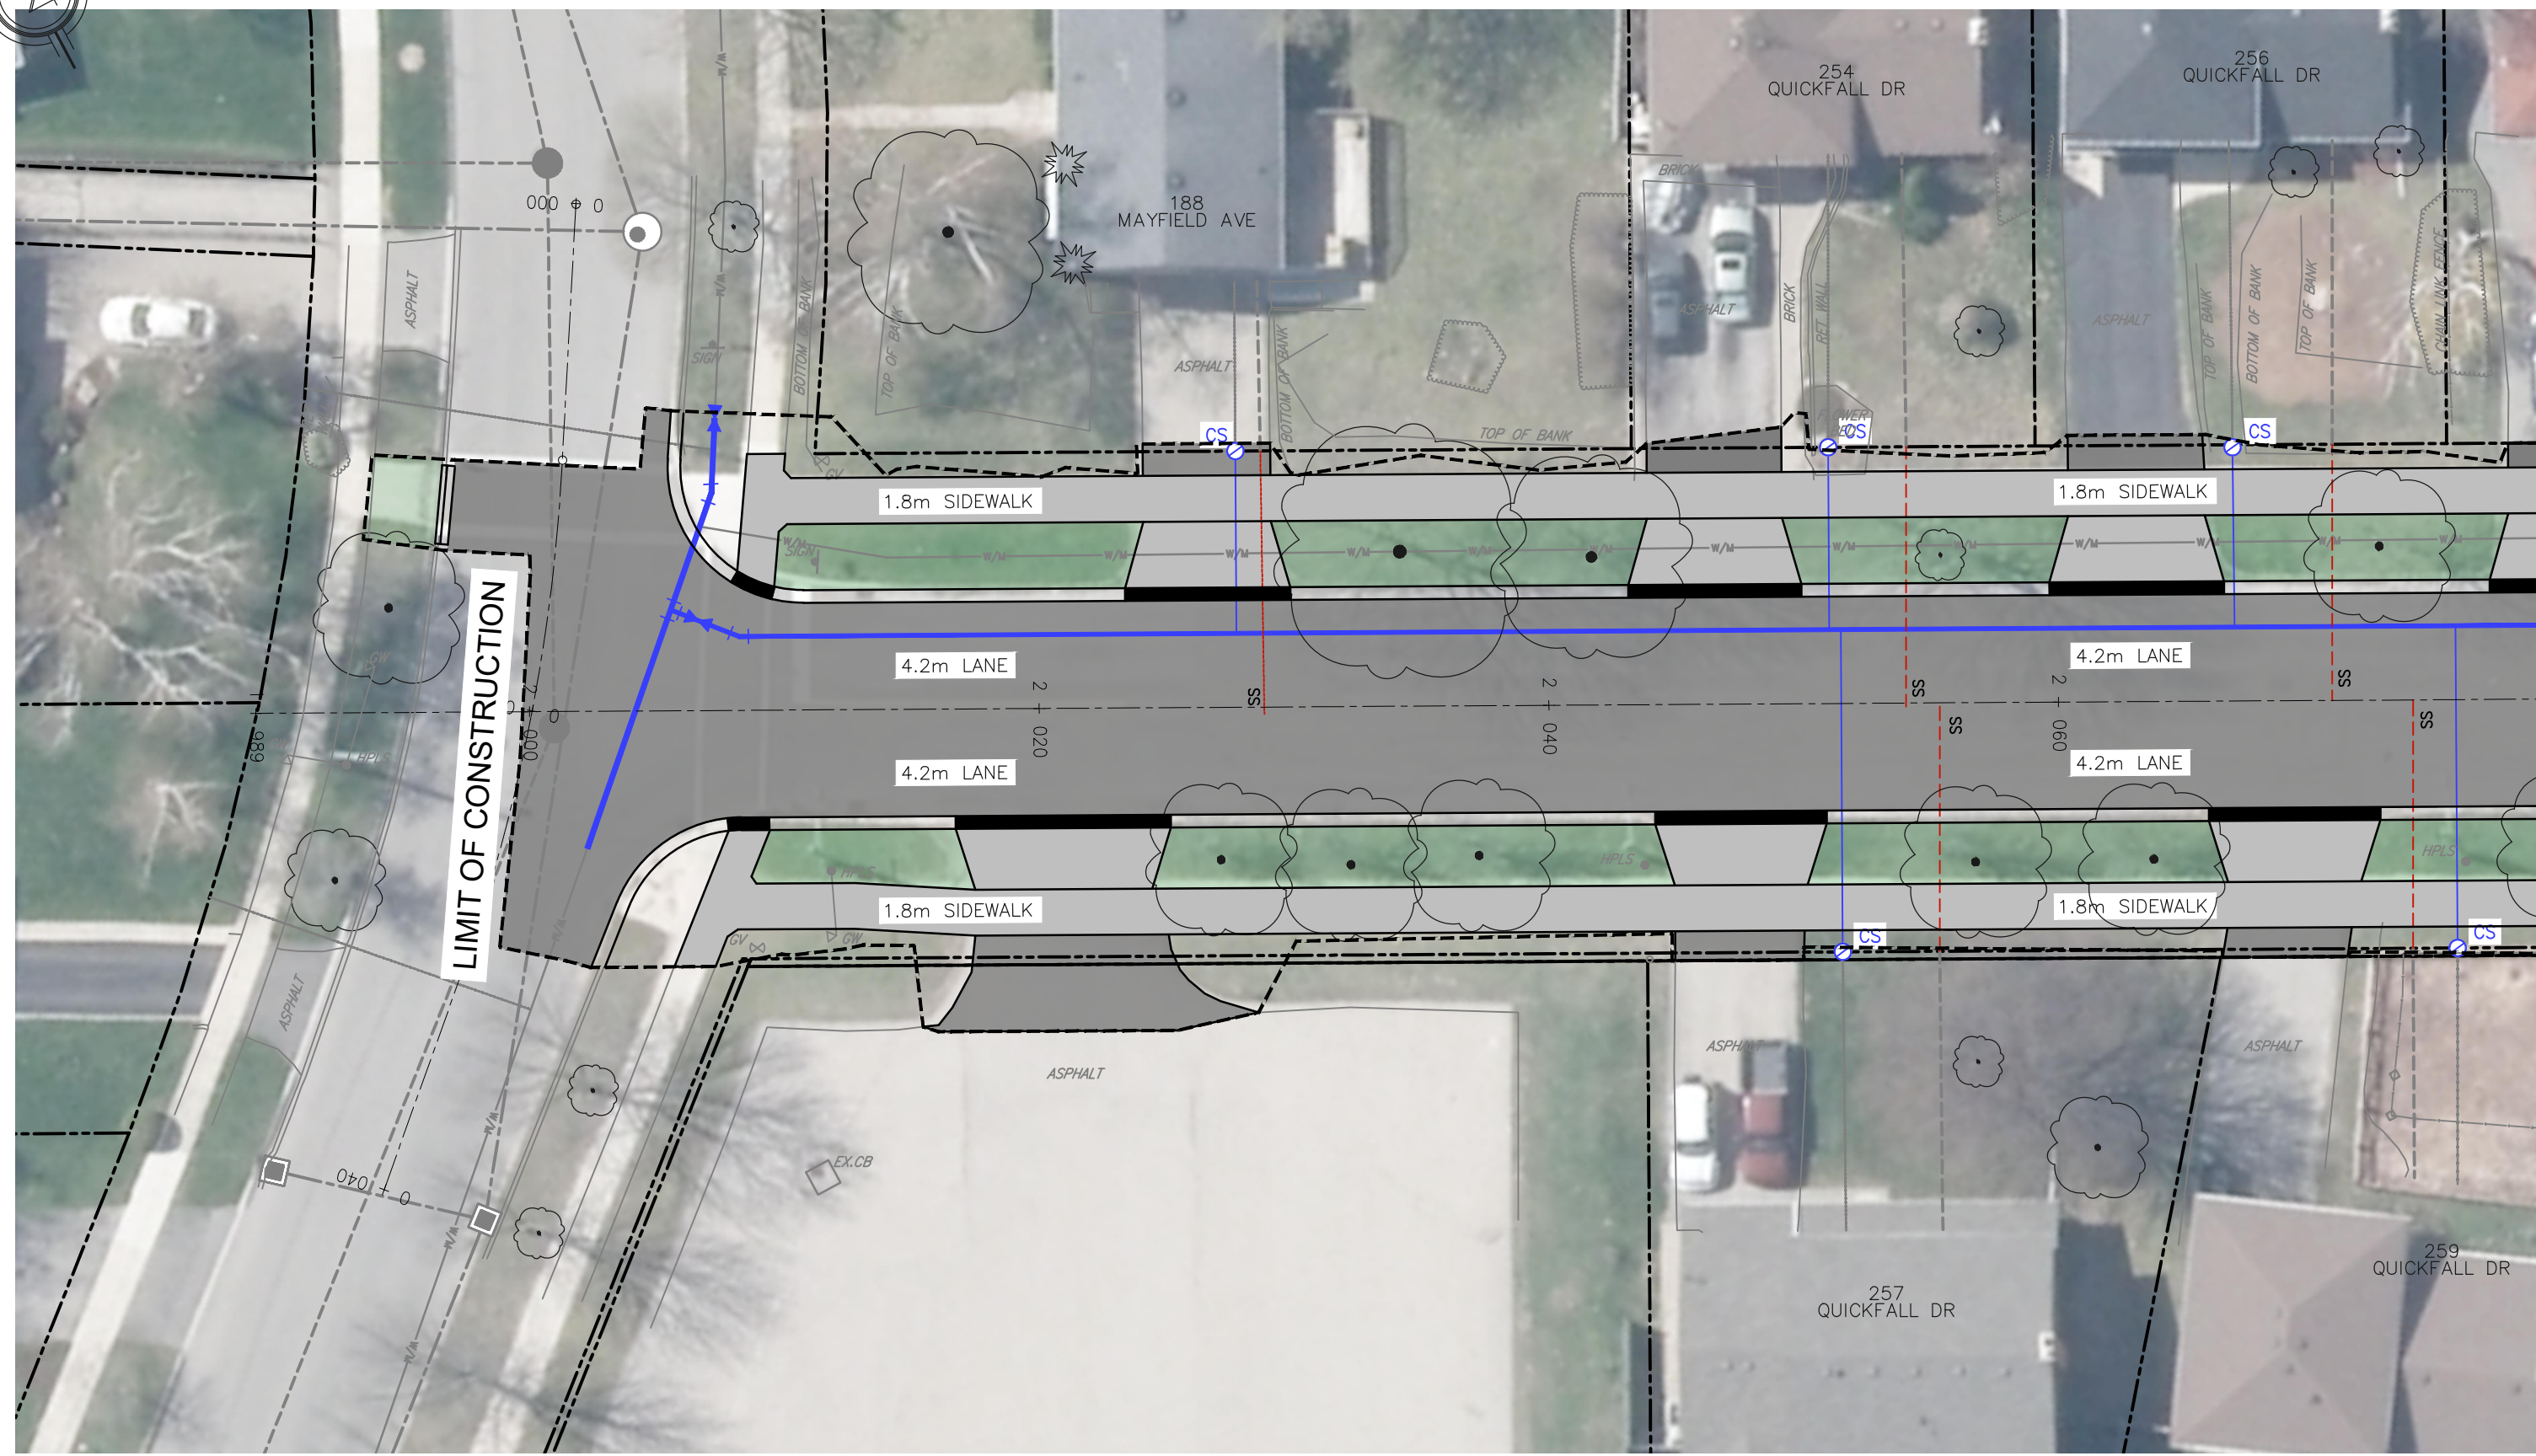

MAYFIELD AVENUE


MATCHLINE STA. 2+080
SEE BELOW

KEY PLAN
N.T.S.


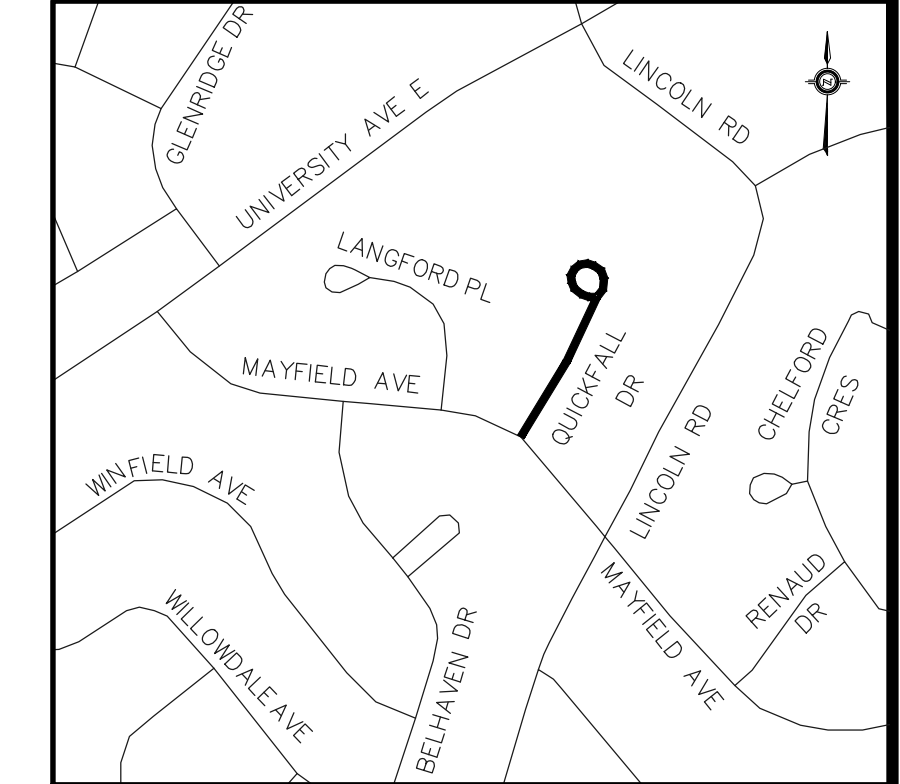


LEGEND

	PROPERTY LINE
	APPROXIMATE LIMIT OF EXCAVATION
	PROPOSED STORM CATCH BASIN/ MAINTENANCE HOLE
	PROPOSED SANITARY MAINTENANCE HOLE
	PROPOSED STORM SEWER
	PROPOSED SANITARY SEWER
	PROPOSED WATERMAIN
	PROPOSED FIRE HYDRANT
	PROPOSED VALVE BOX/CURB STOP
	PROPOSED W/M TEE
	PROPOSED CONCRETE SIDEWALK, APRON AND DRIVEWAY
	PROPOSED ASPHALT ROADWAY/DRIVEWAY
	PROPOSED INTERLOCK DRIVEWAY

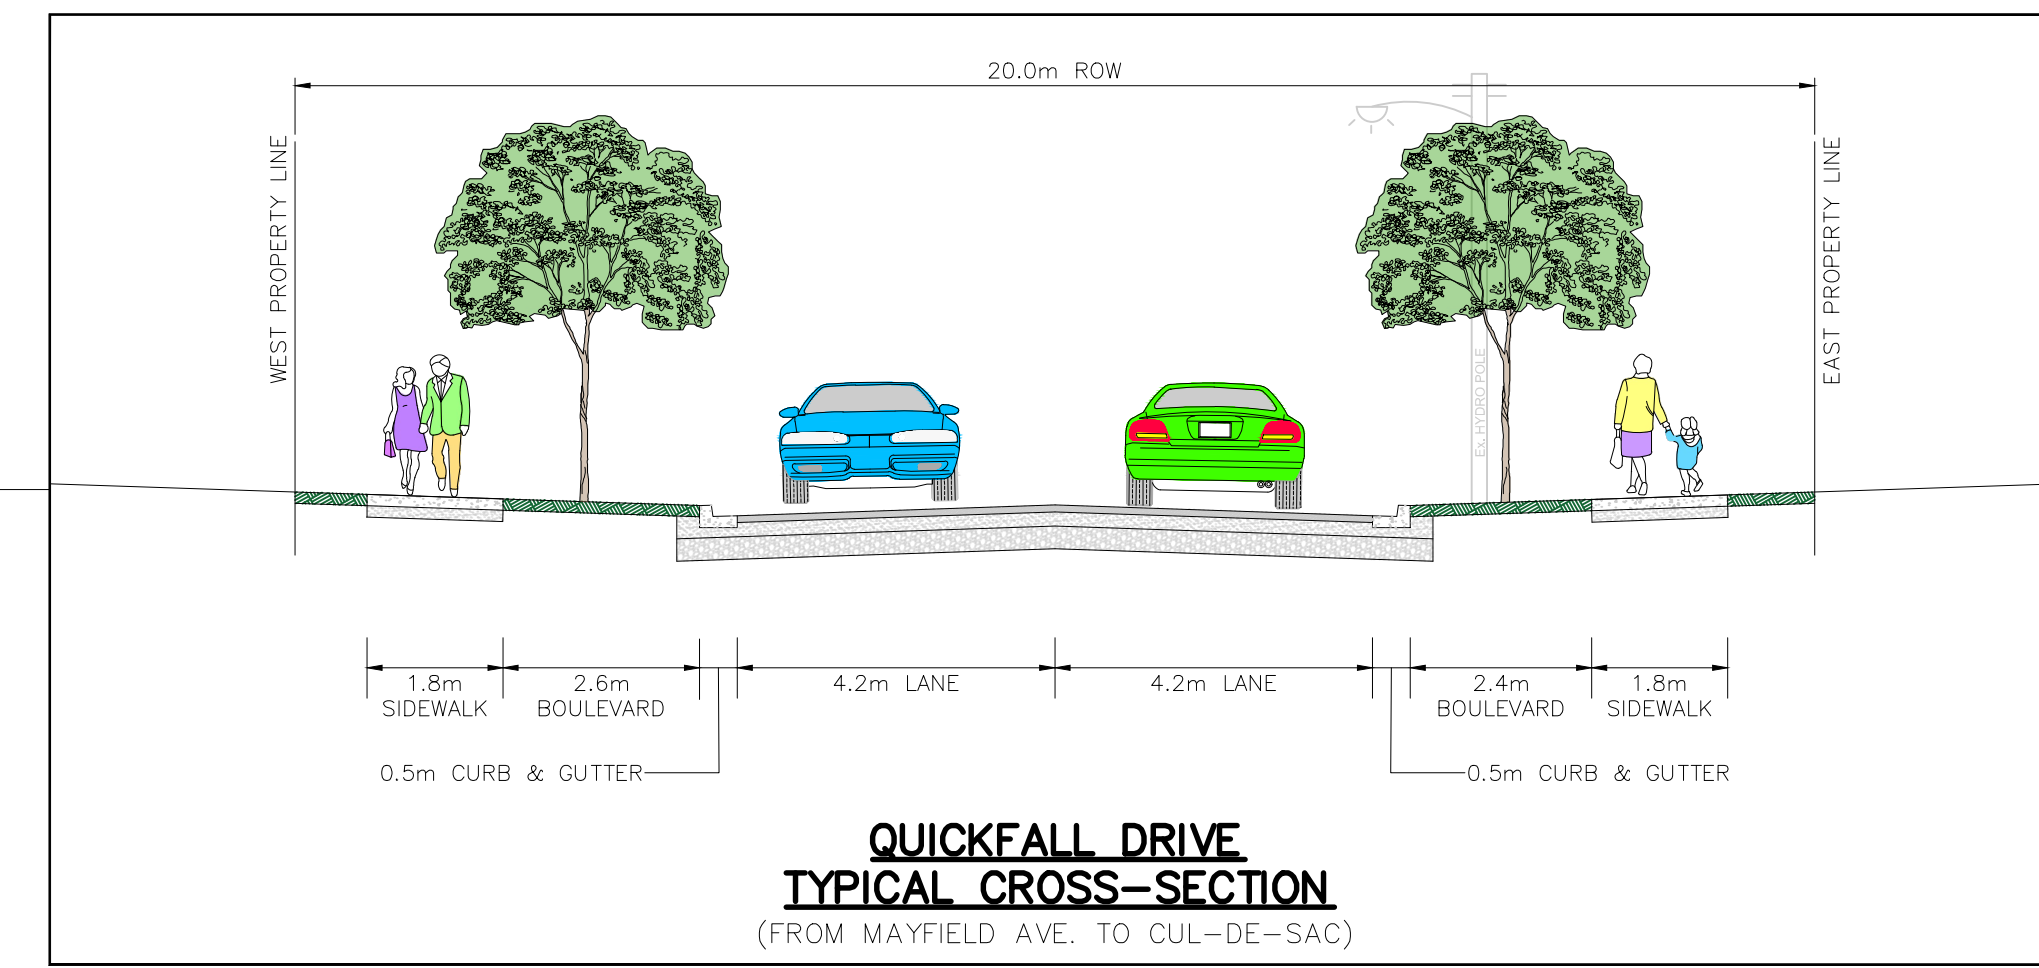

QUICKFALL DR

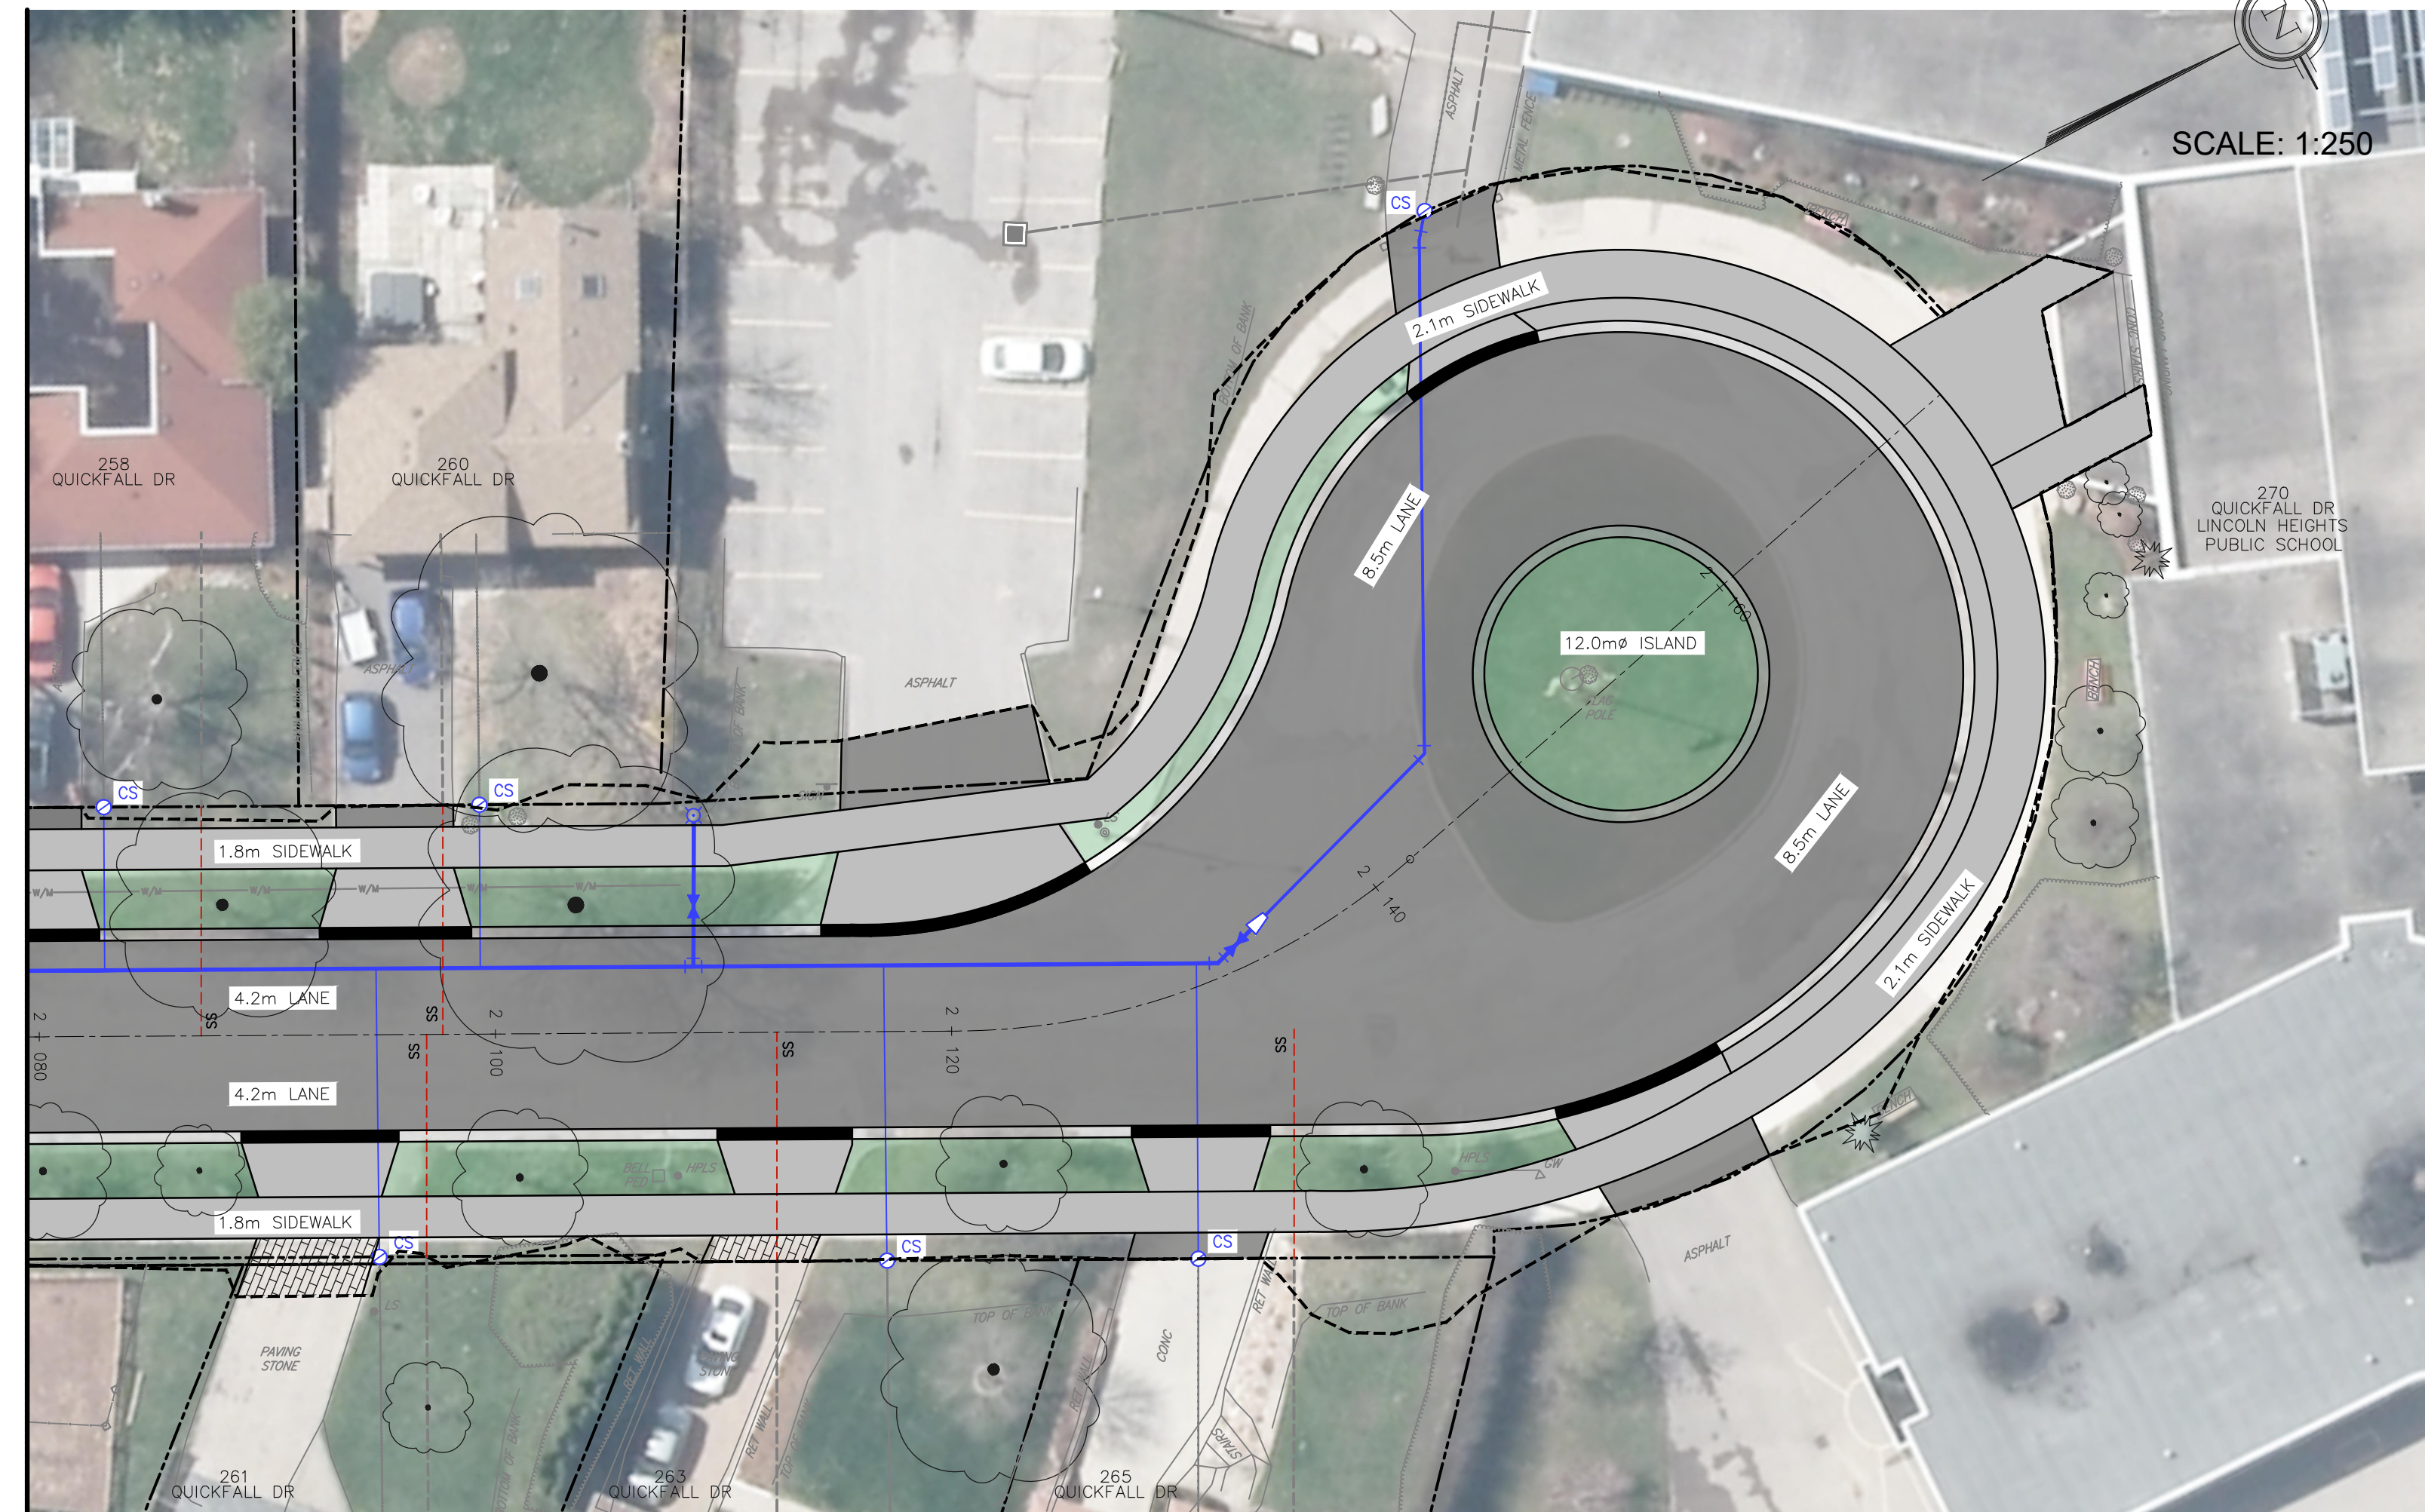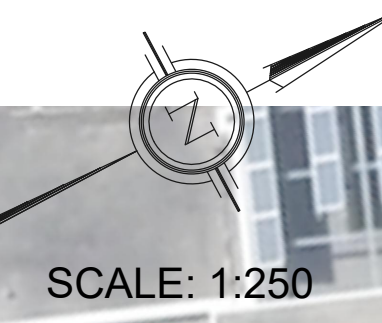

MATCHLINE STA. 2+080
SEE ABOVE



410 Albert Street - Suite 101
Waterloo ON N2L 3V3 Canada
tel 519 585 2255
www.arcadis.com



QUICKFALL DR
RECONSTRUCTION