



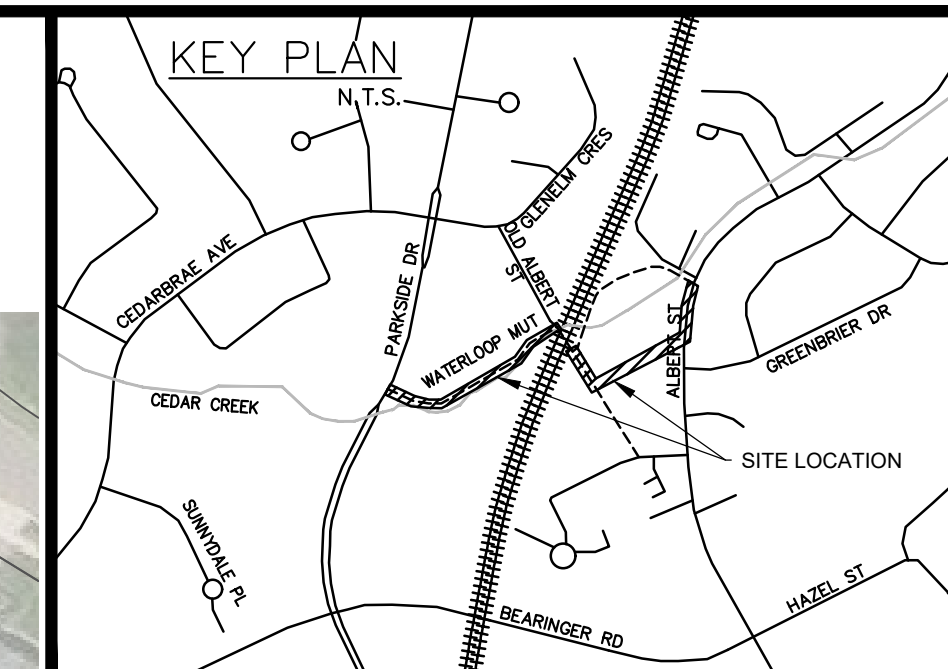

- LEGEND**
- EXISTING BIKE LANES
 - EXISTING MULTI-USE TRAIL
 - EXISTING MULTI-USE PATH
 - - - - - PROPOSED CHAIN LINK FENCE

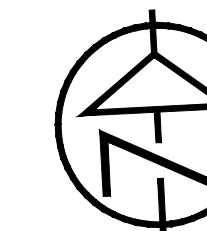


SECTION A: EXISTING MULTI-USE TRAIL
PHOTO SOURCE: PARKSIDE DRIVE AT WATERLOO TRAIL - CITY OF WATERLOO




SECTION A: PROPOSED MULTI-USE TRAIL
PHOTO SOURCE: IRON HORSE TRAIL - GOOGLE MAPS
(NOTE: SECTION B PROPOSED TO BE SIMILAR)




SECTION C: ALBERT ST. EXISTING CONDITIONS
PHOTO SOURCE: ALBERT STREET AT WEBER STREET N

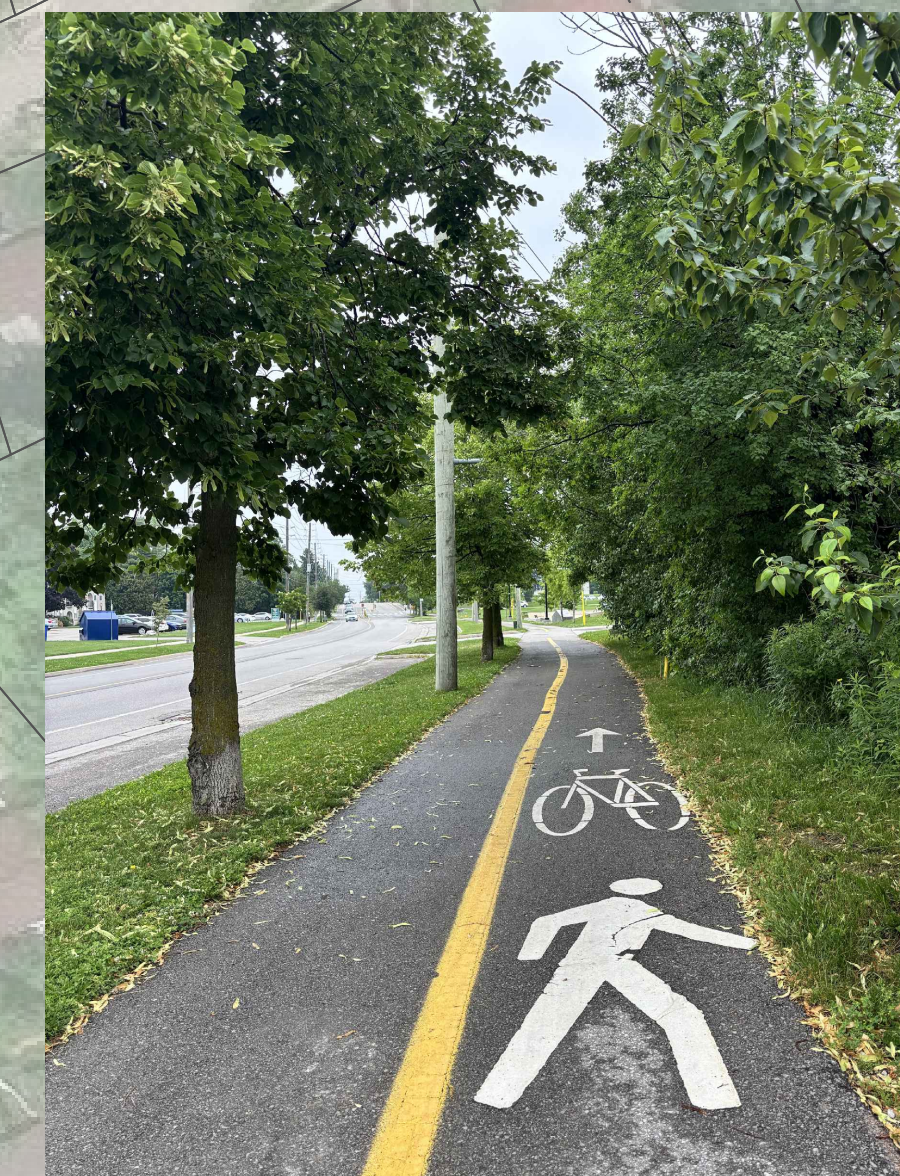


SECTION C: ALBERT ST. PROPOSED MULTI-USE PATH
PHOTO SOURCE: PARKSIDE DRIVE AT WATERLOO TRAIL

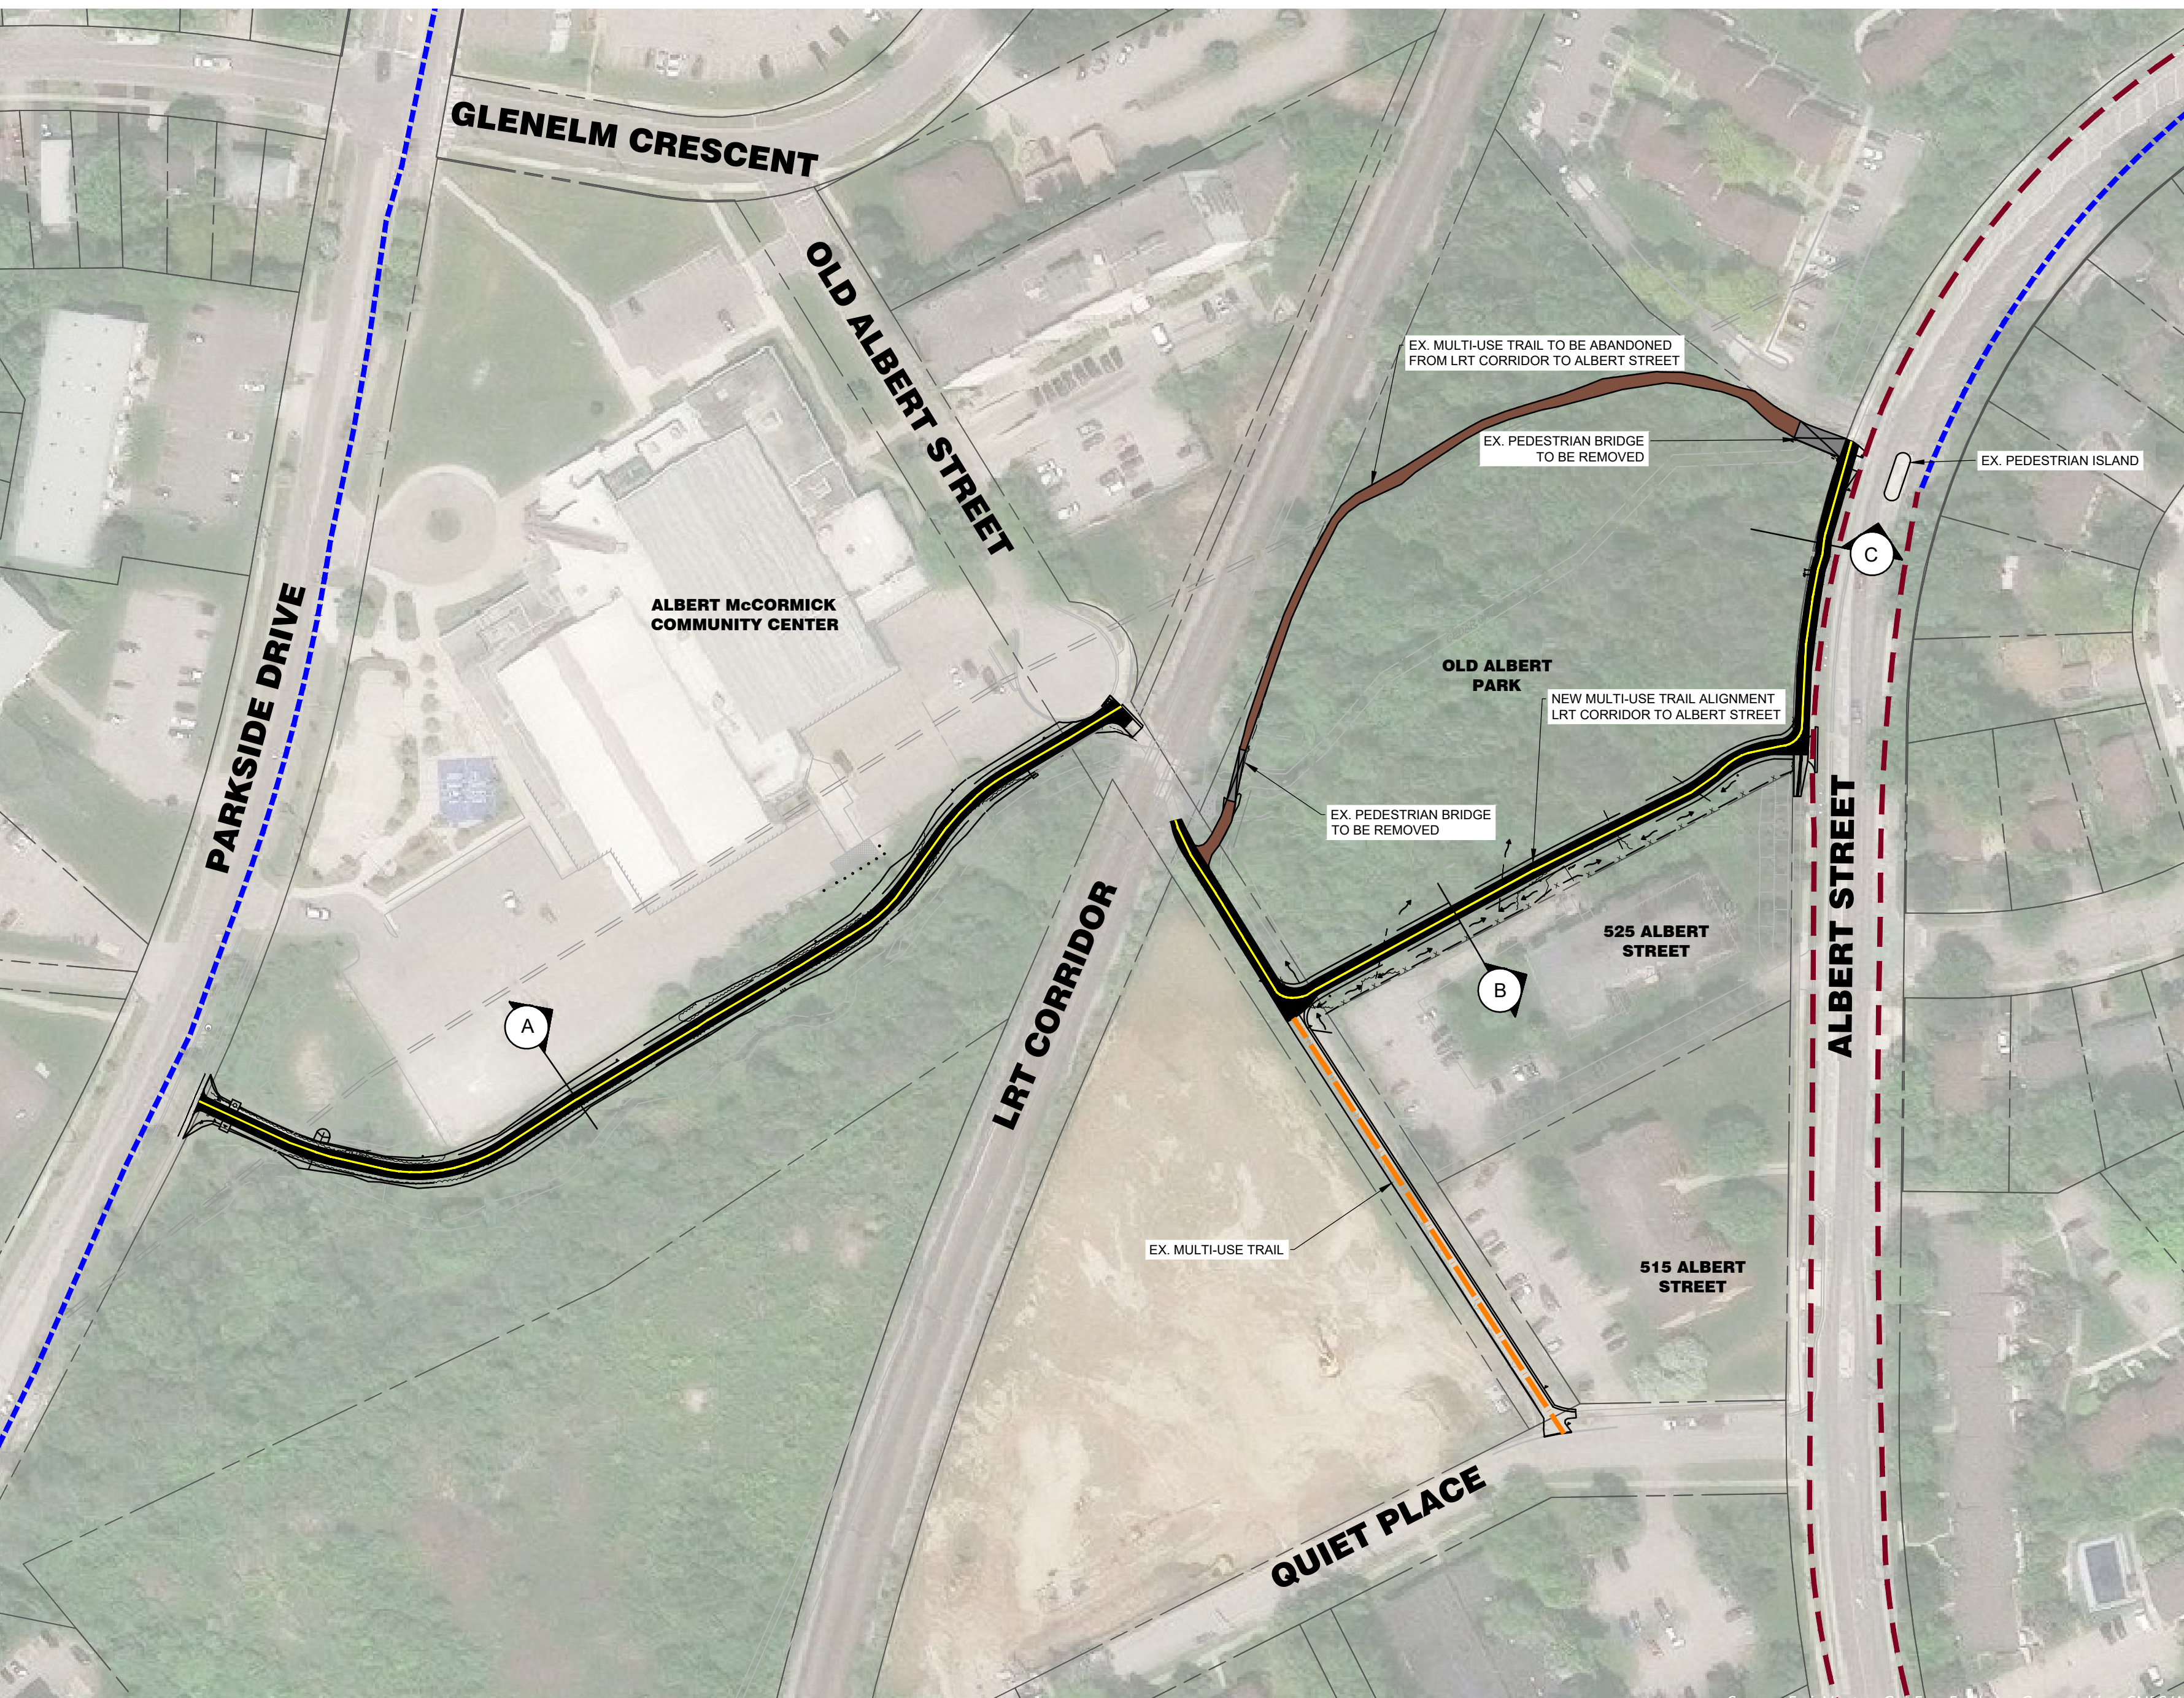


PLAN
SCALE: 1:1000

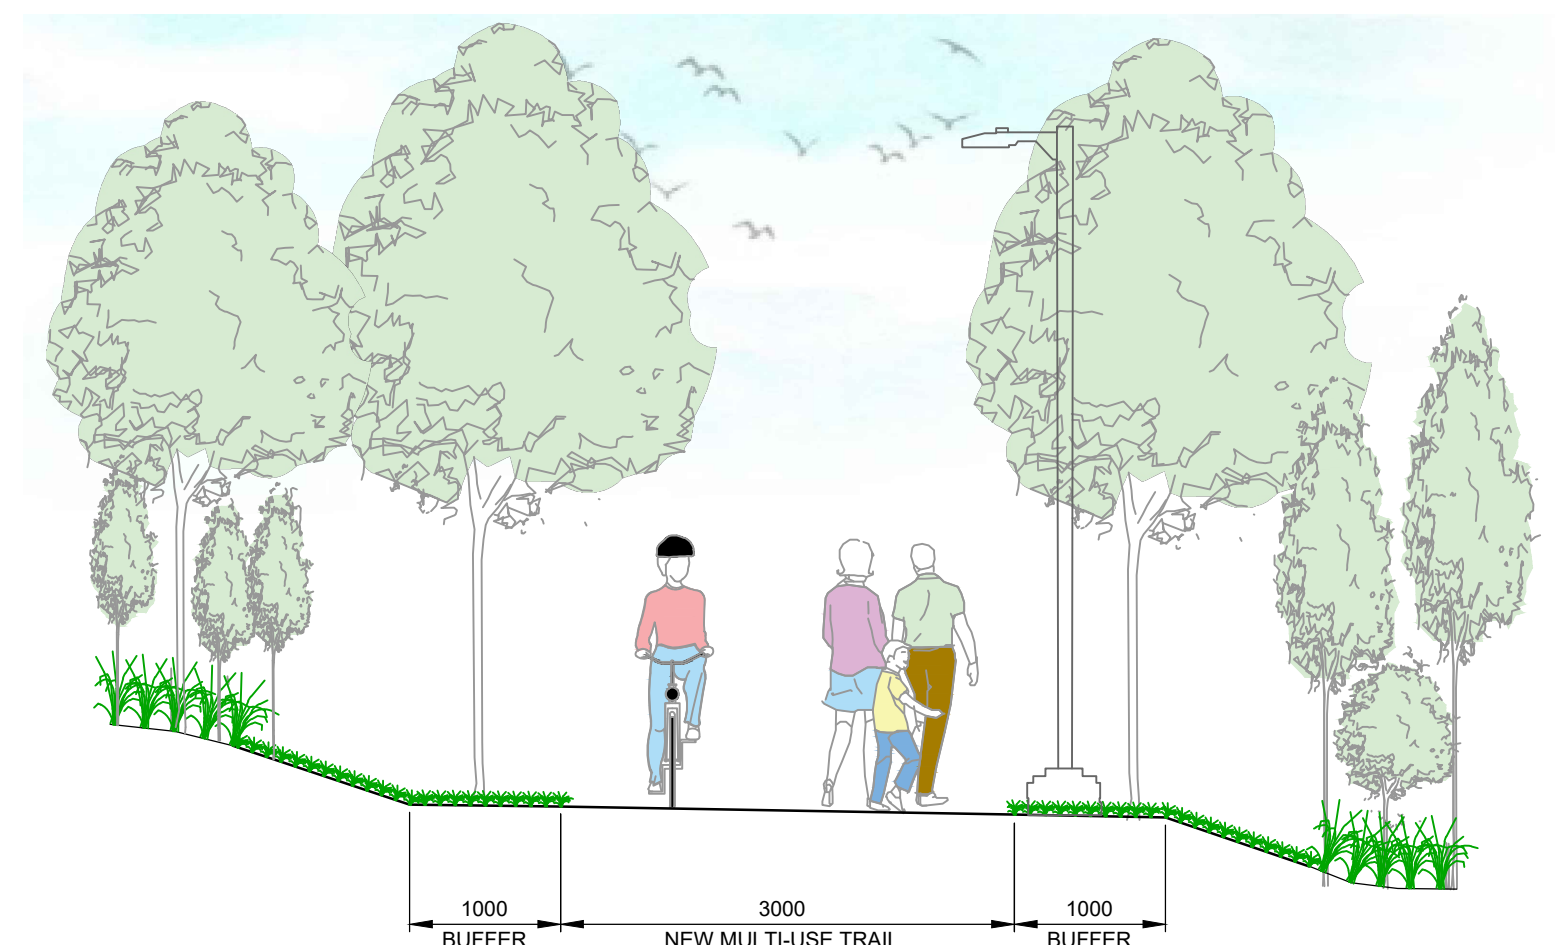

A PROPOSED MULTI-USE TRAIL (PARKSIDE DR TO ALBERT ST)
SCALE: 1:50

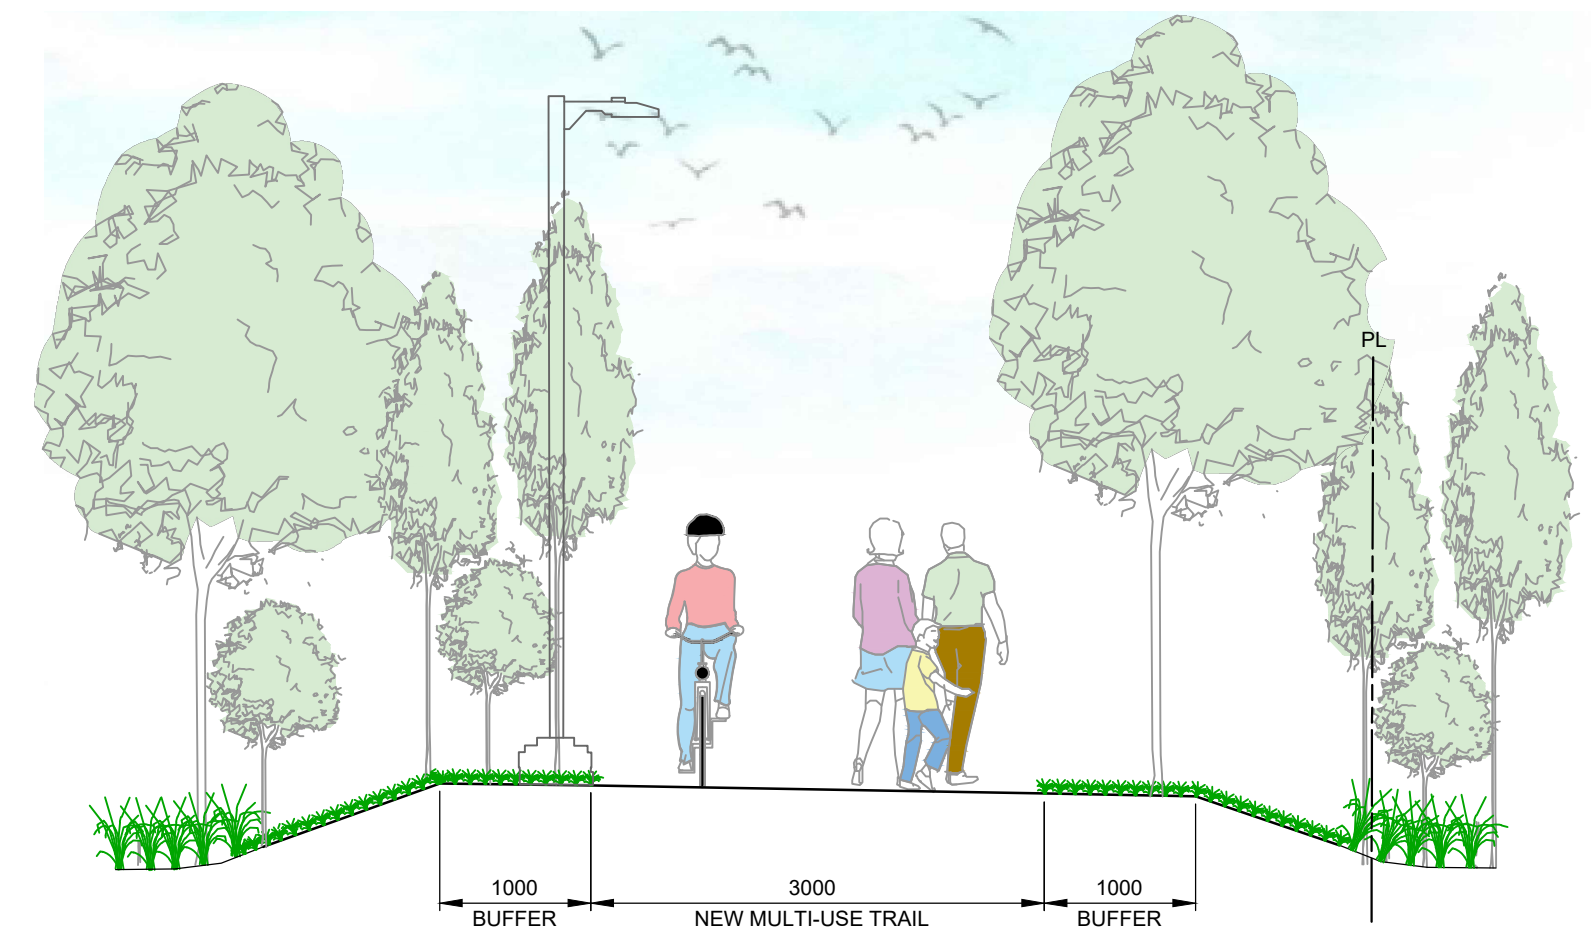

B PROPOSED MULTI-USE TRAIL (ALBERT ST TO LRT CORRIDOR)
SCALE: 1:50

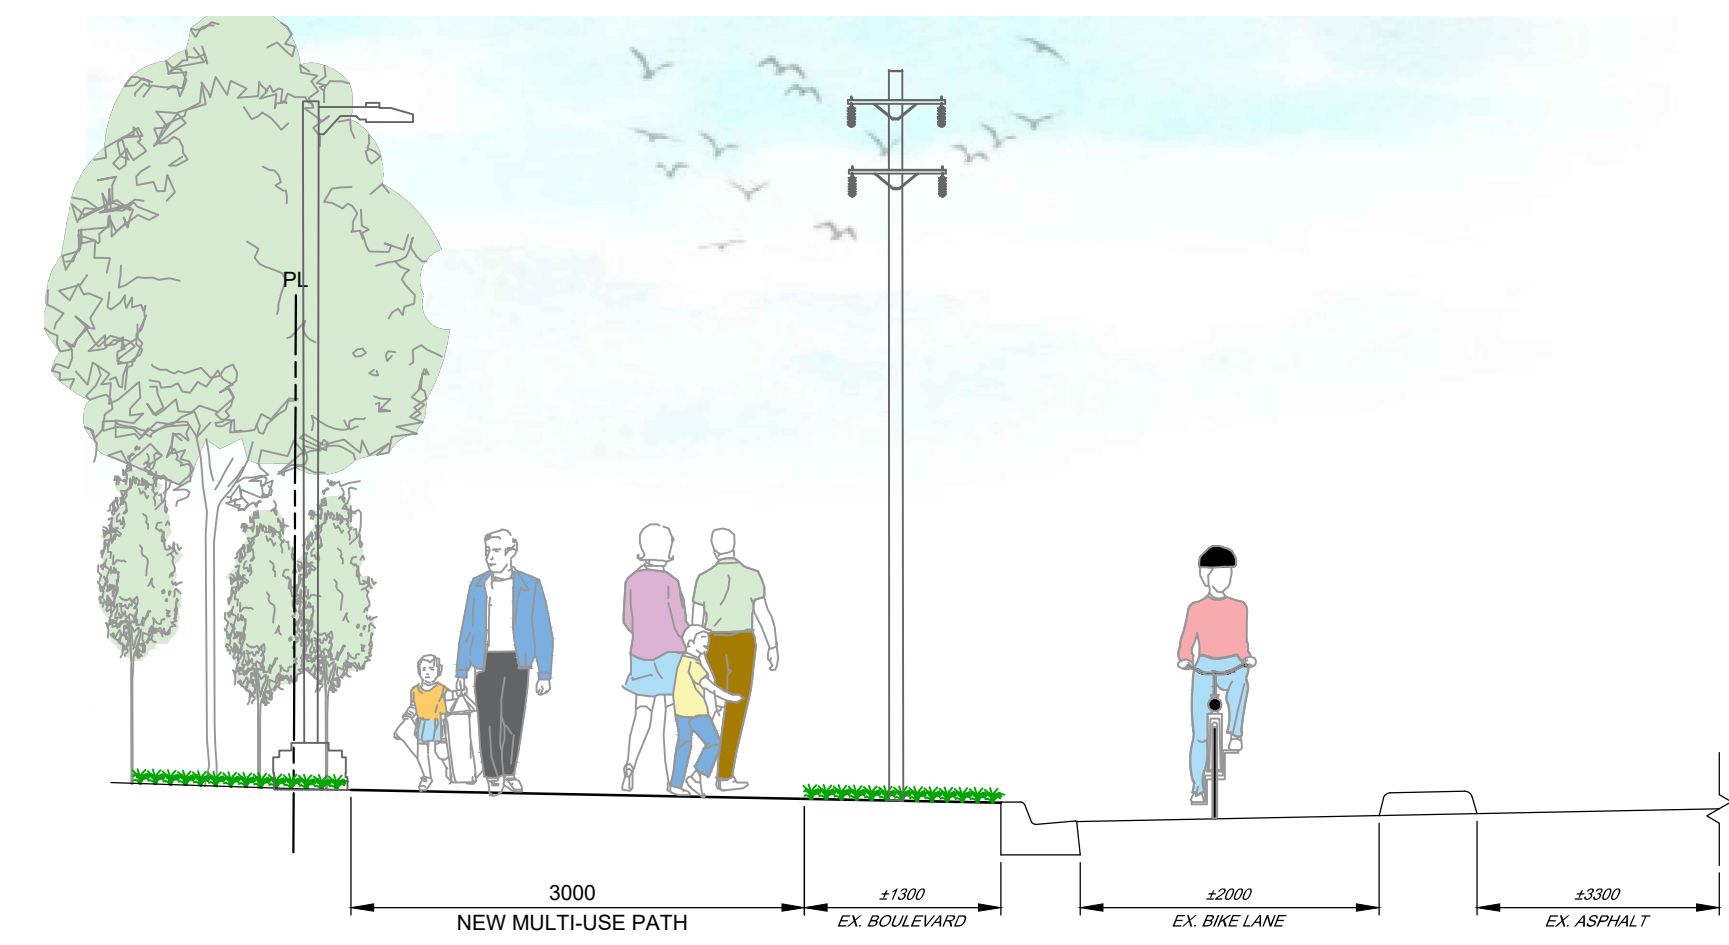

C PROPOSED MULTI-USE PATH (ALONG ALBERT ST)
SCALE: 1:50