
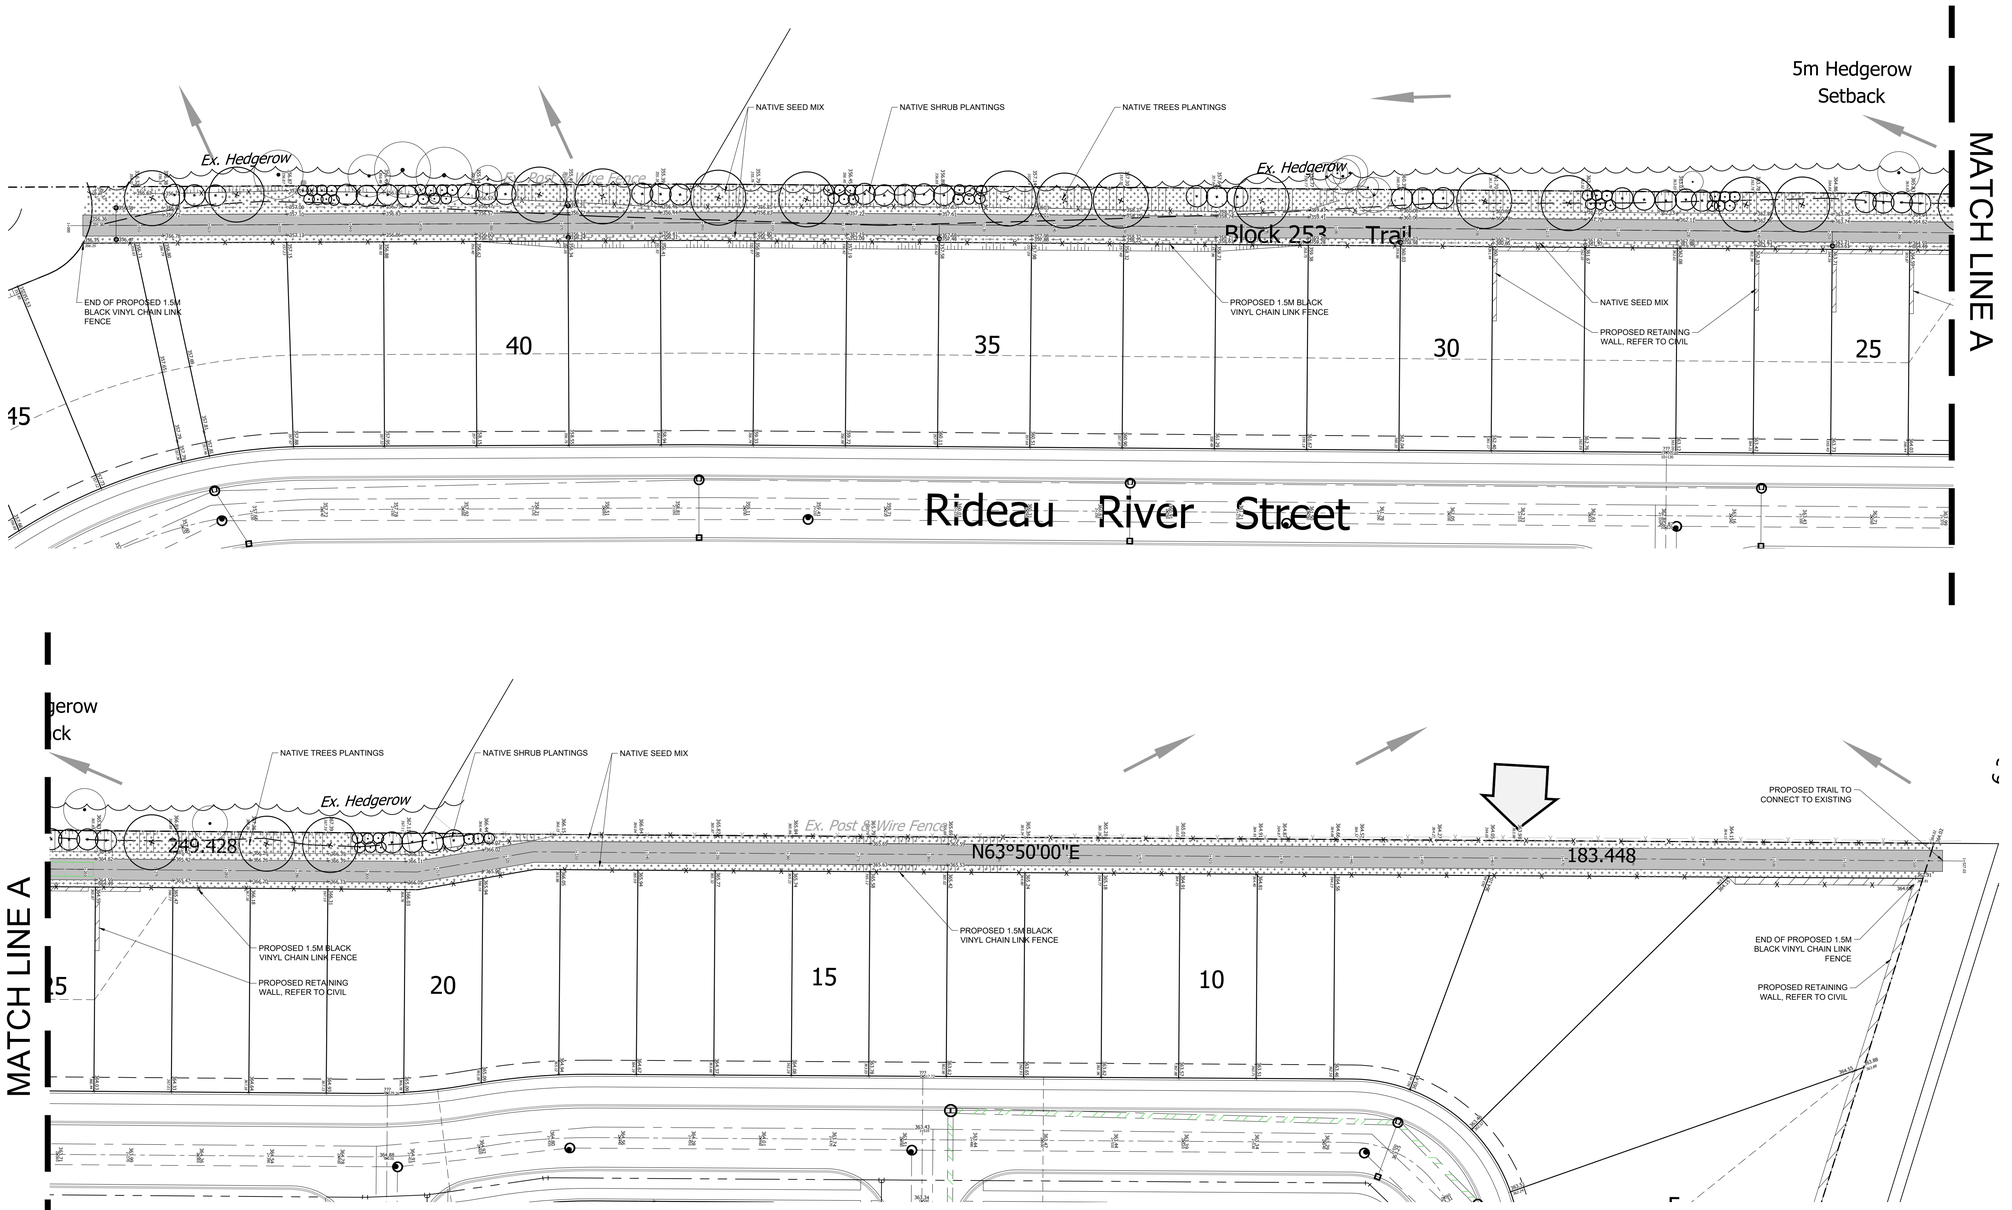


KEY PLAN
N.T.S.

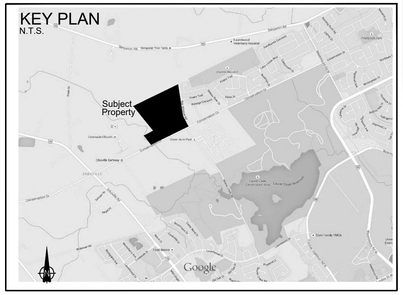

Legend

- PROPOSED 1.5M HT BLACK VINYL CHAIN LINK FENCE
- EXISTING TREE TO REMAIN
- PROPOSED NATIVE DECIDUOUS TREES (17 TOTAL)
- PROPOSED NATIVE MEDIUM TO LARGE SHRUB PLANTING

GENERAL NOTES:

1. DRAWINGS NOT TO BE USED FOR CONSTRUCTION UNLESS AUTHORIZED BY THE LANDSCAPE ARCHITECT
2. CONTRACTOR SHALL REPORT ANY DISCREPANCIES BETWEEN THE DRAWINGS AND SITE CONDITIONS PRIOR TO COMMENCEMENT OF THE WORK
3. ALL UTILITY LOCATES ARE THE RESPONSIBILITY OF THE CONTRACTOR. HAND DIG WITHIN THE LIMITS RECOMMENDED BY THE SERVICE UTILITY. UTILITY CONFLICTS WITH PROPOSED TREE LOCATIONS MUST BE REPORTED IMMEDIATELY TO THE LANDSCAPE ARCHITECT
4. BASE DRAWING PROVIDED BY MERITECH AND NRSI.
5. VEGETATION INVENTORY BY NRSI.
6. FOR GRADING INFORMATION REFER TO DRAWING BY MERITECH. FOR SERVICING INFORMATION REFER TO DRAWINGS BY MERITECH.
7. LANDSCAPE DRAWINGS SHOW ENGINEERING INFORMATION FOR DESIGN PURPOSES ONLY. DO NOT CONSTRUCT ENGINEERING WORKS FROM THESE DRAWINGS.

TRAIL PLANTING CONCEPT PLAN

GERMAN COMPANY TRACT
WATERLOO, ON

ISSUED FOR APPROVALS, NOT FOR CONSTRUCTION.

DATE	ISSUE	BY
09 MAY 19	Issued for Approvals	JH

DATE	REVISIONS	BY

GSP group
201-72 Victoria Street South
Kitchener, Ontario N2G 4Y9
T 519 569 8883
F 519 569 8643
162 Locke Street South, Suite 200
Hamilton, Ontario L8P 4A9
T 905 572 7477
www.gspgroup.ca

Date: 02 MAY 2019
Drawn By: JH
Scale: 1:400
Project No.: 09009

L1