

MATCH LINE A

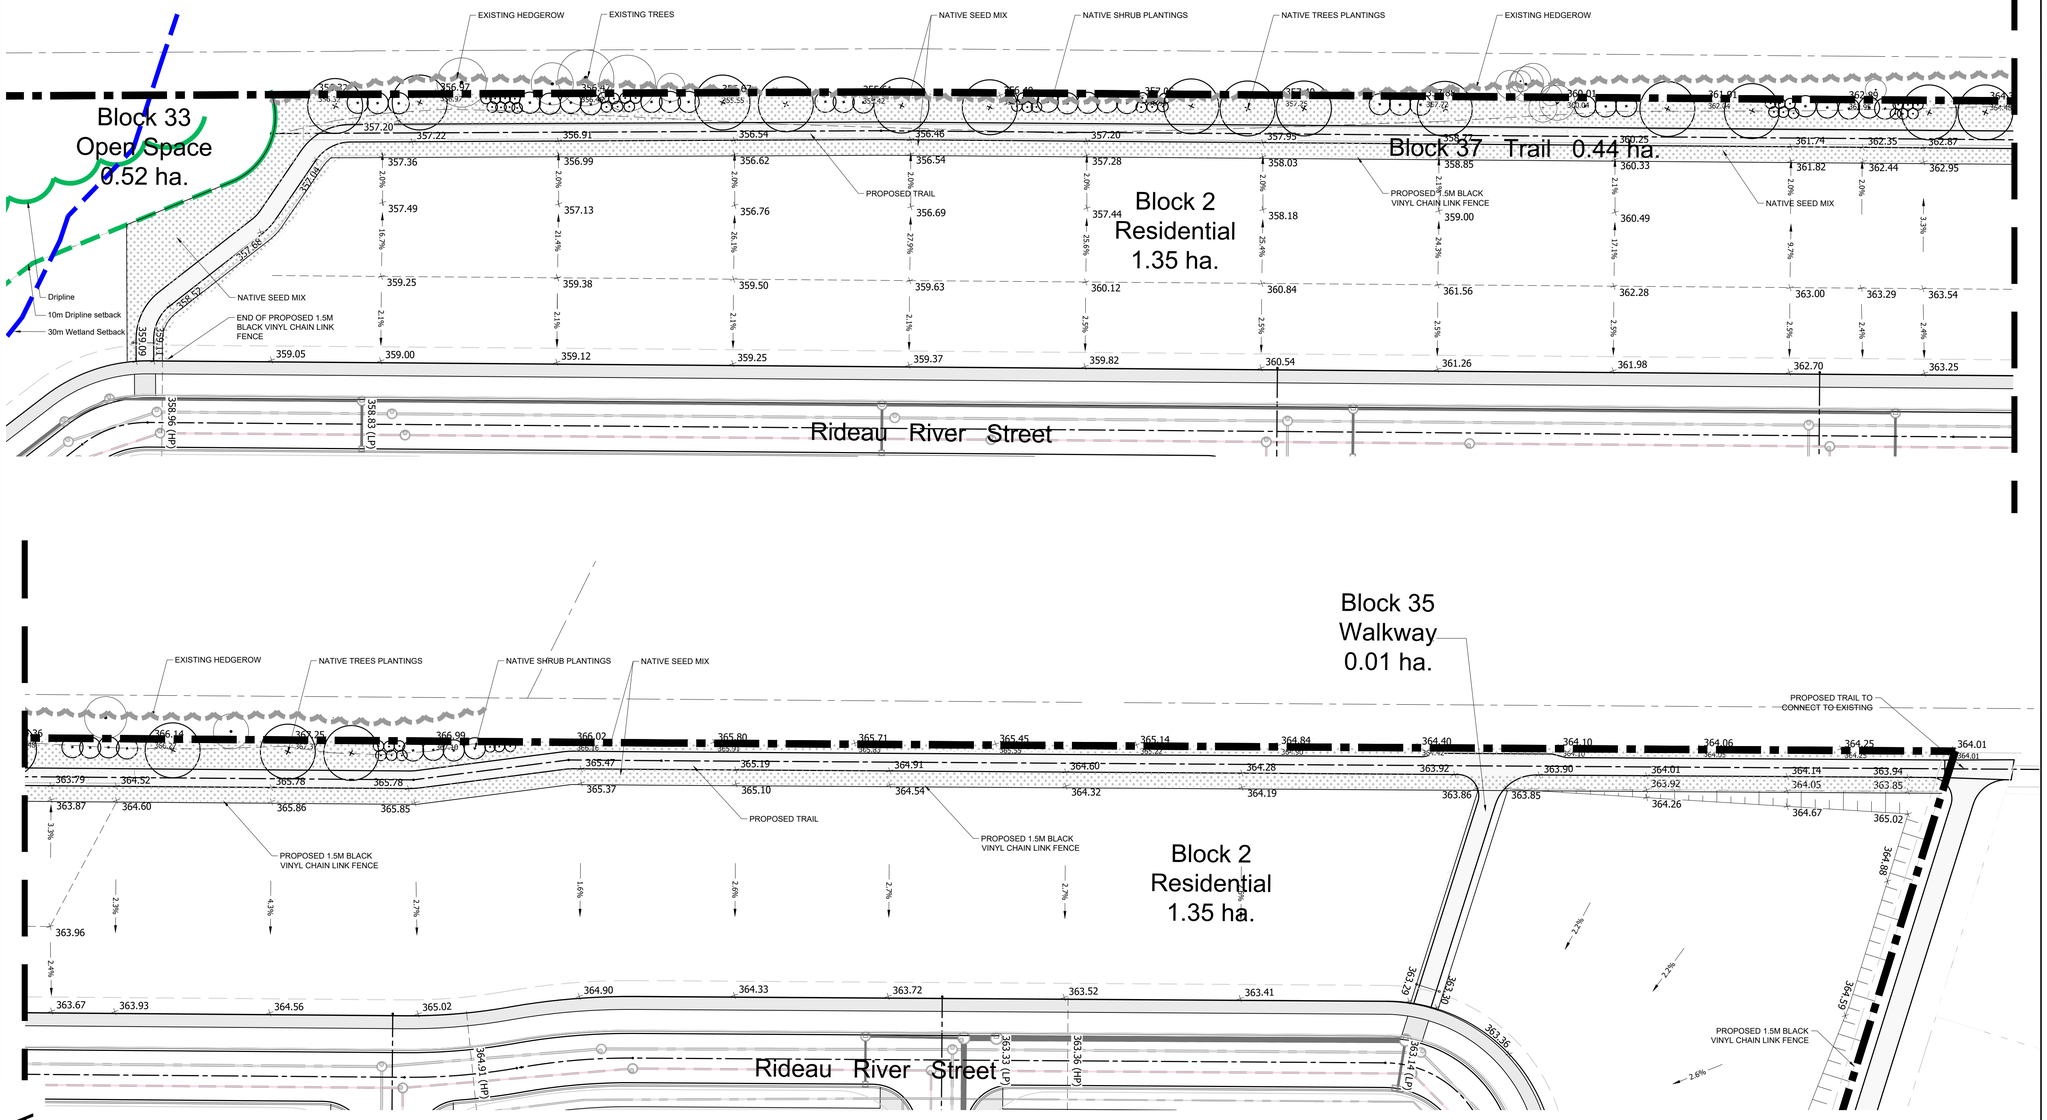

MATCH LINE A

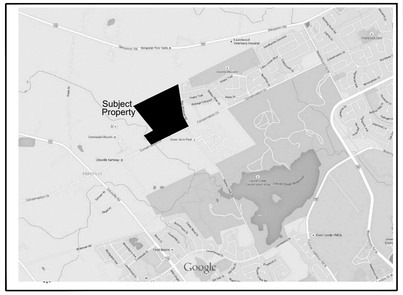

Legend

- PROPOSED 1.5M HT BLACK VINYL CHAIN LINK FENCE
- EXISTING TREE TO REMAIN
- PROPOSED NATIVE DECIDUOUS TREES (17 TOTAL)
- PROPOSED NATIVE MEDIUM TO LARGE SHRUB PLANTING

GENERAL NOTES:

1. DRAWINGS NOT TO BE USED FOR CONSTRUCTION UNLESS AUTHORIZED BY THE LANDSCAPE ARCHITECT
2. CONTRACTOR SHALL REPORT ANY DISCREPANCIES BETWEEN THE DRAWINGS AND SITE CONDITIONS PRIOR TO COMMENCEMENT OF THE WORK
3. ALL UTILITY LOCATES ARE THE RESPONSIBILITY OF THE CONTRACTOR. HAND DIG WITHIN THE LIMITS RECOMMENDED BY THE SERVICE UTILITY. UTILITY CONFLICTS WITH PROPOSED TREE LOCATIONS MUST BE REPORTED IMMEDIATELY TO THE LANDSCAPE ARCHITECT
4. BASE DRAWING PROVIDED BY MERITECH AND NRSI.
5. VEGETATION INVENTORY BY NRSI.
6. FOR GRADING INFORMATION REFER TO DRAWING BY MERITECH. FOR SERVICING INFORMATION REFER TO DRAWINGS BY MERITECH.
7. LANDSCAPE DRAWINGS SHOW ENGINEERING INFORMATION FOR DESIGN PURPOSES ONLY. DO NOT CONSTRUCT ENGINEERING WORKS FROM THESE DRAWINGS.

TRAIL PLANTING CONCEPT PLAN

GERMAN COMPANY TRACT
WATERLOO, ON

ISSUED FOR APPROVALS,
NOT FOR CONSTRUCTION.

DATE	ISSUE	BY
09 MAY 19	Issued for Approvals	JH
03 APR 25	Issued for Approvals	MS

DATE	REVISIONS	BY

GSP group
201-72 Victoria Street South
Kitchener, Ontario N2G 4Y9
T 519 569 8883
F 519 569 8643

162 Locke Street South, Suite 200
Hamilton, Ontario L8P 4A9
T 905 572 7477


www.gspgroup.ca

Date: 02.MAY 2019 | Drawn By: JH

Scale: 1:400 | Project No.: 09009

L1

5 2 0 5 10 15
1:400 (m)

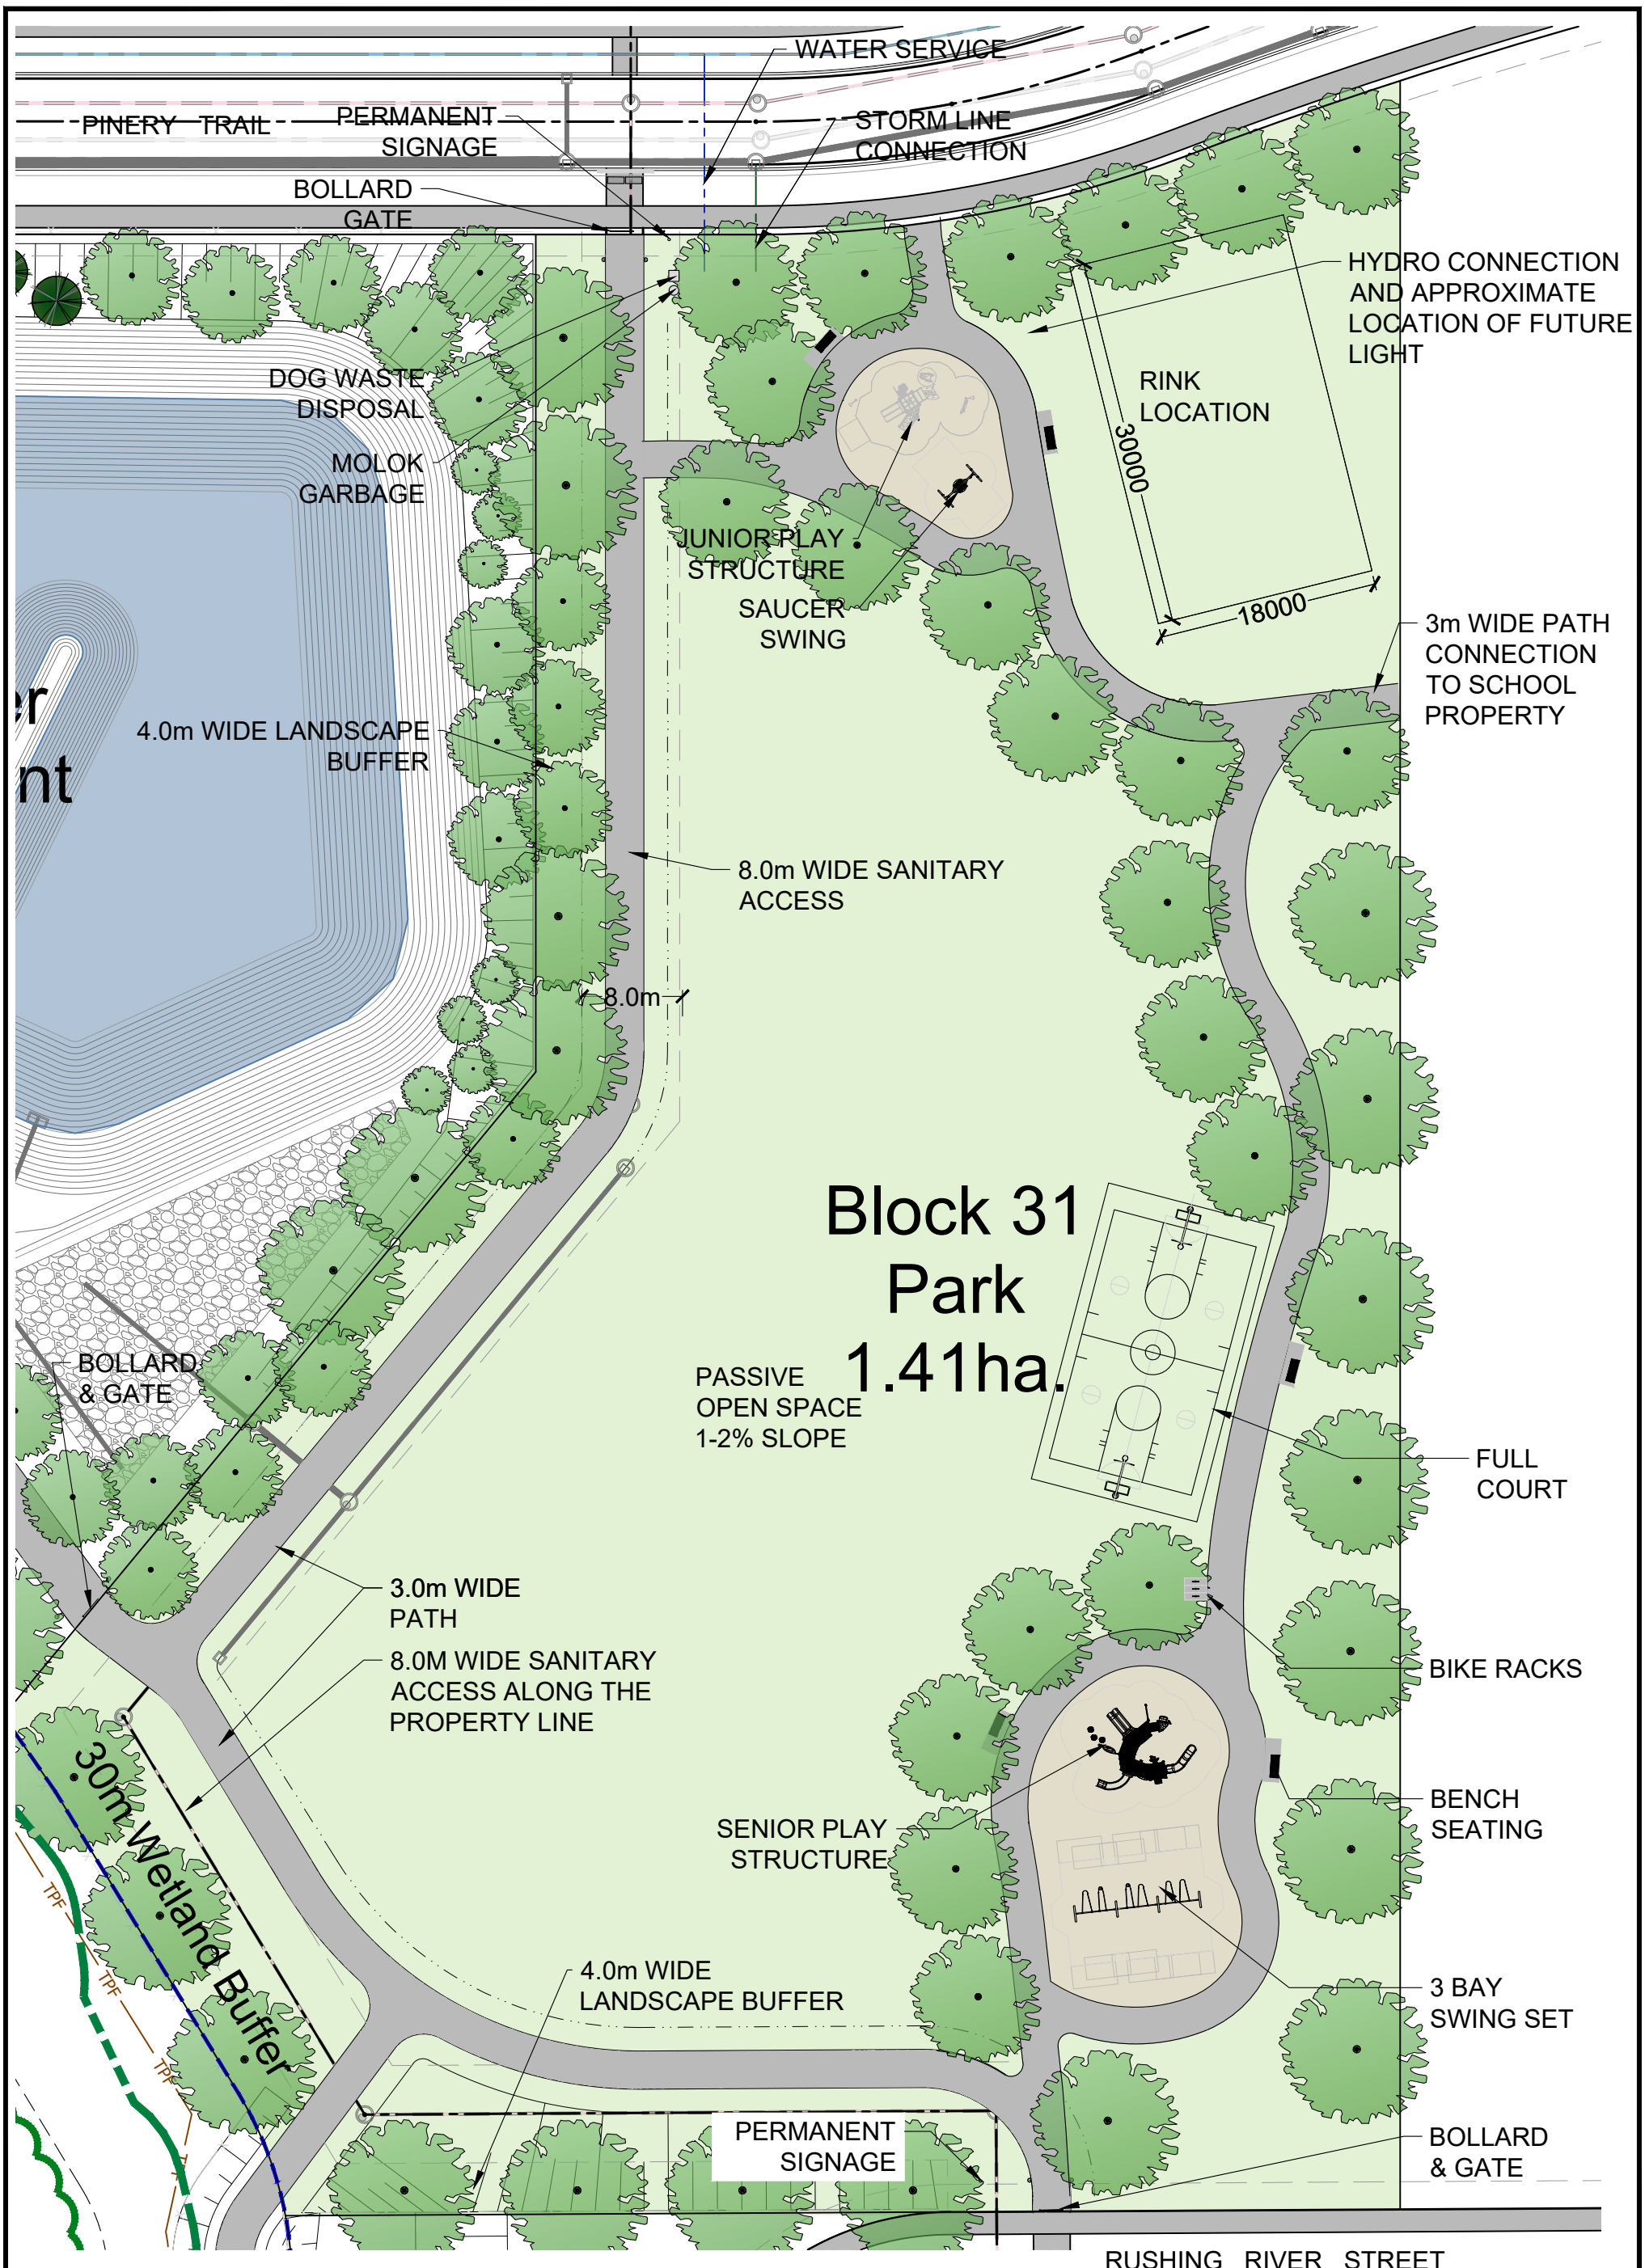

PRELIMINARY PARK PLAN

CONSERVATION DRIVE
WATERLOO

drawn by	MS
checked by	
printed	
scale	AS SHOWN
date	MAR 21, 2025
file	09009

drawing title:

PARK ELEMENTS AND SANITARY CONNECTION

GSP group

201-72 Victoria Street South
Kitchener, Ontario N2G 4Y9
T 519 569 8883
F 519 569 8643


162 Locke Street South, Suite 200
Hamilton, Ontario L8P 4A9
T 905 572 7477

www.gspgroup.ca

drawing no.

L-SK #1

LANDSCAPE SKETCH #1

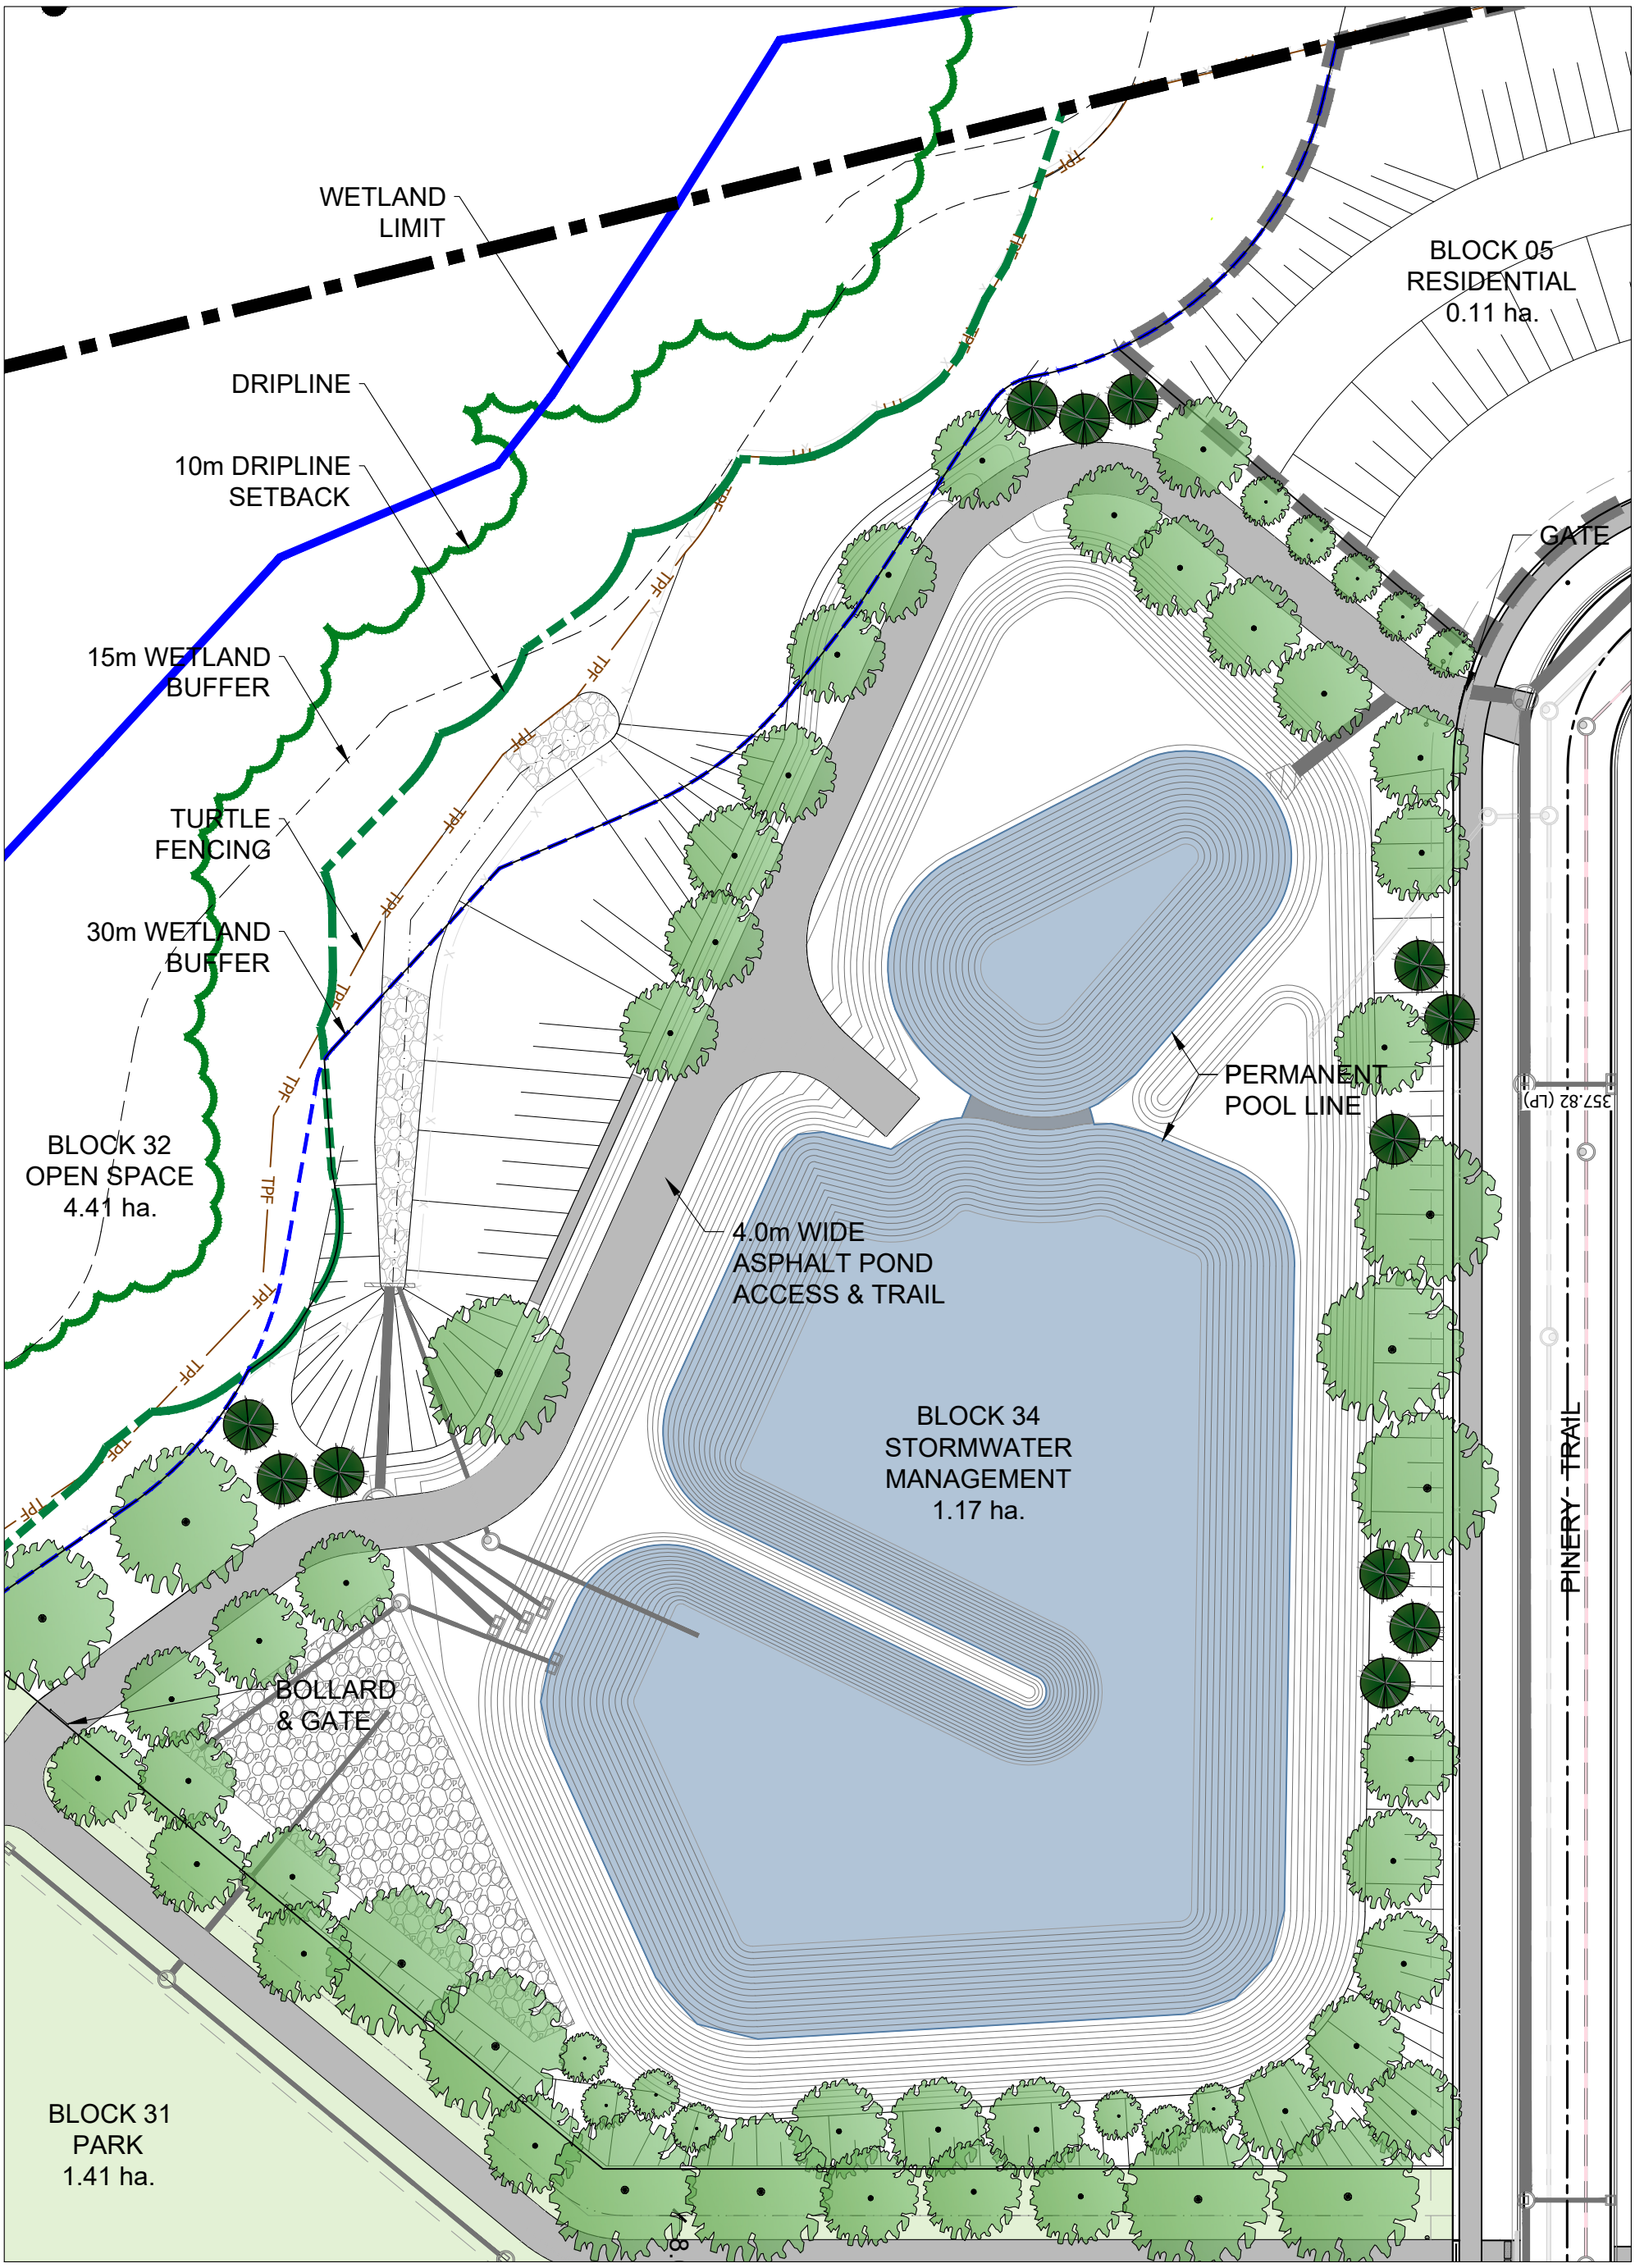

PRELIMINARY SWM PLAN

CONSERVATION DRIVE WATERLOO

GSP group

201-72 Victoria Street South
Kitchener, Ontario N2G 4Y9
T 519 569 8883
F 519 569 8643

162 Locke Street South, Suite 200
Hamilton, Ontario L8P 4A9
T 905 572 7477

www.gspgroup.ca

drawing no.

L-SK #2

drawn by	LB
checked by	
printed	

scale	AS SHOWN
date	MARCH 21, 2025
file	09009

drawing title:

SWM POND TREES

LANDSCAPE SKETCH #2