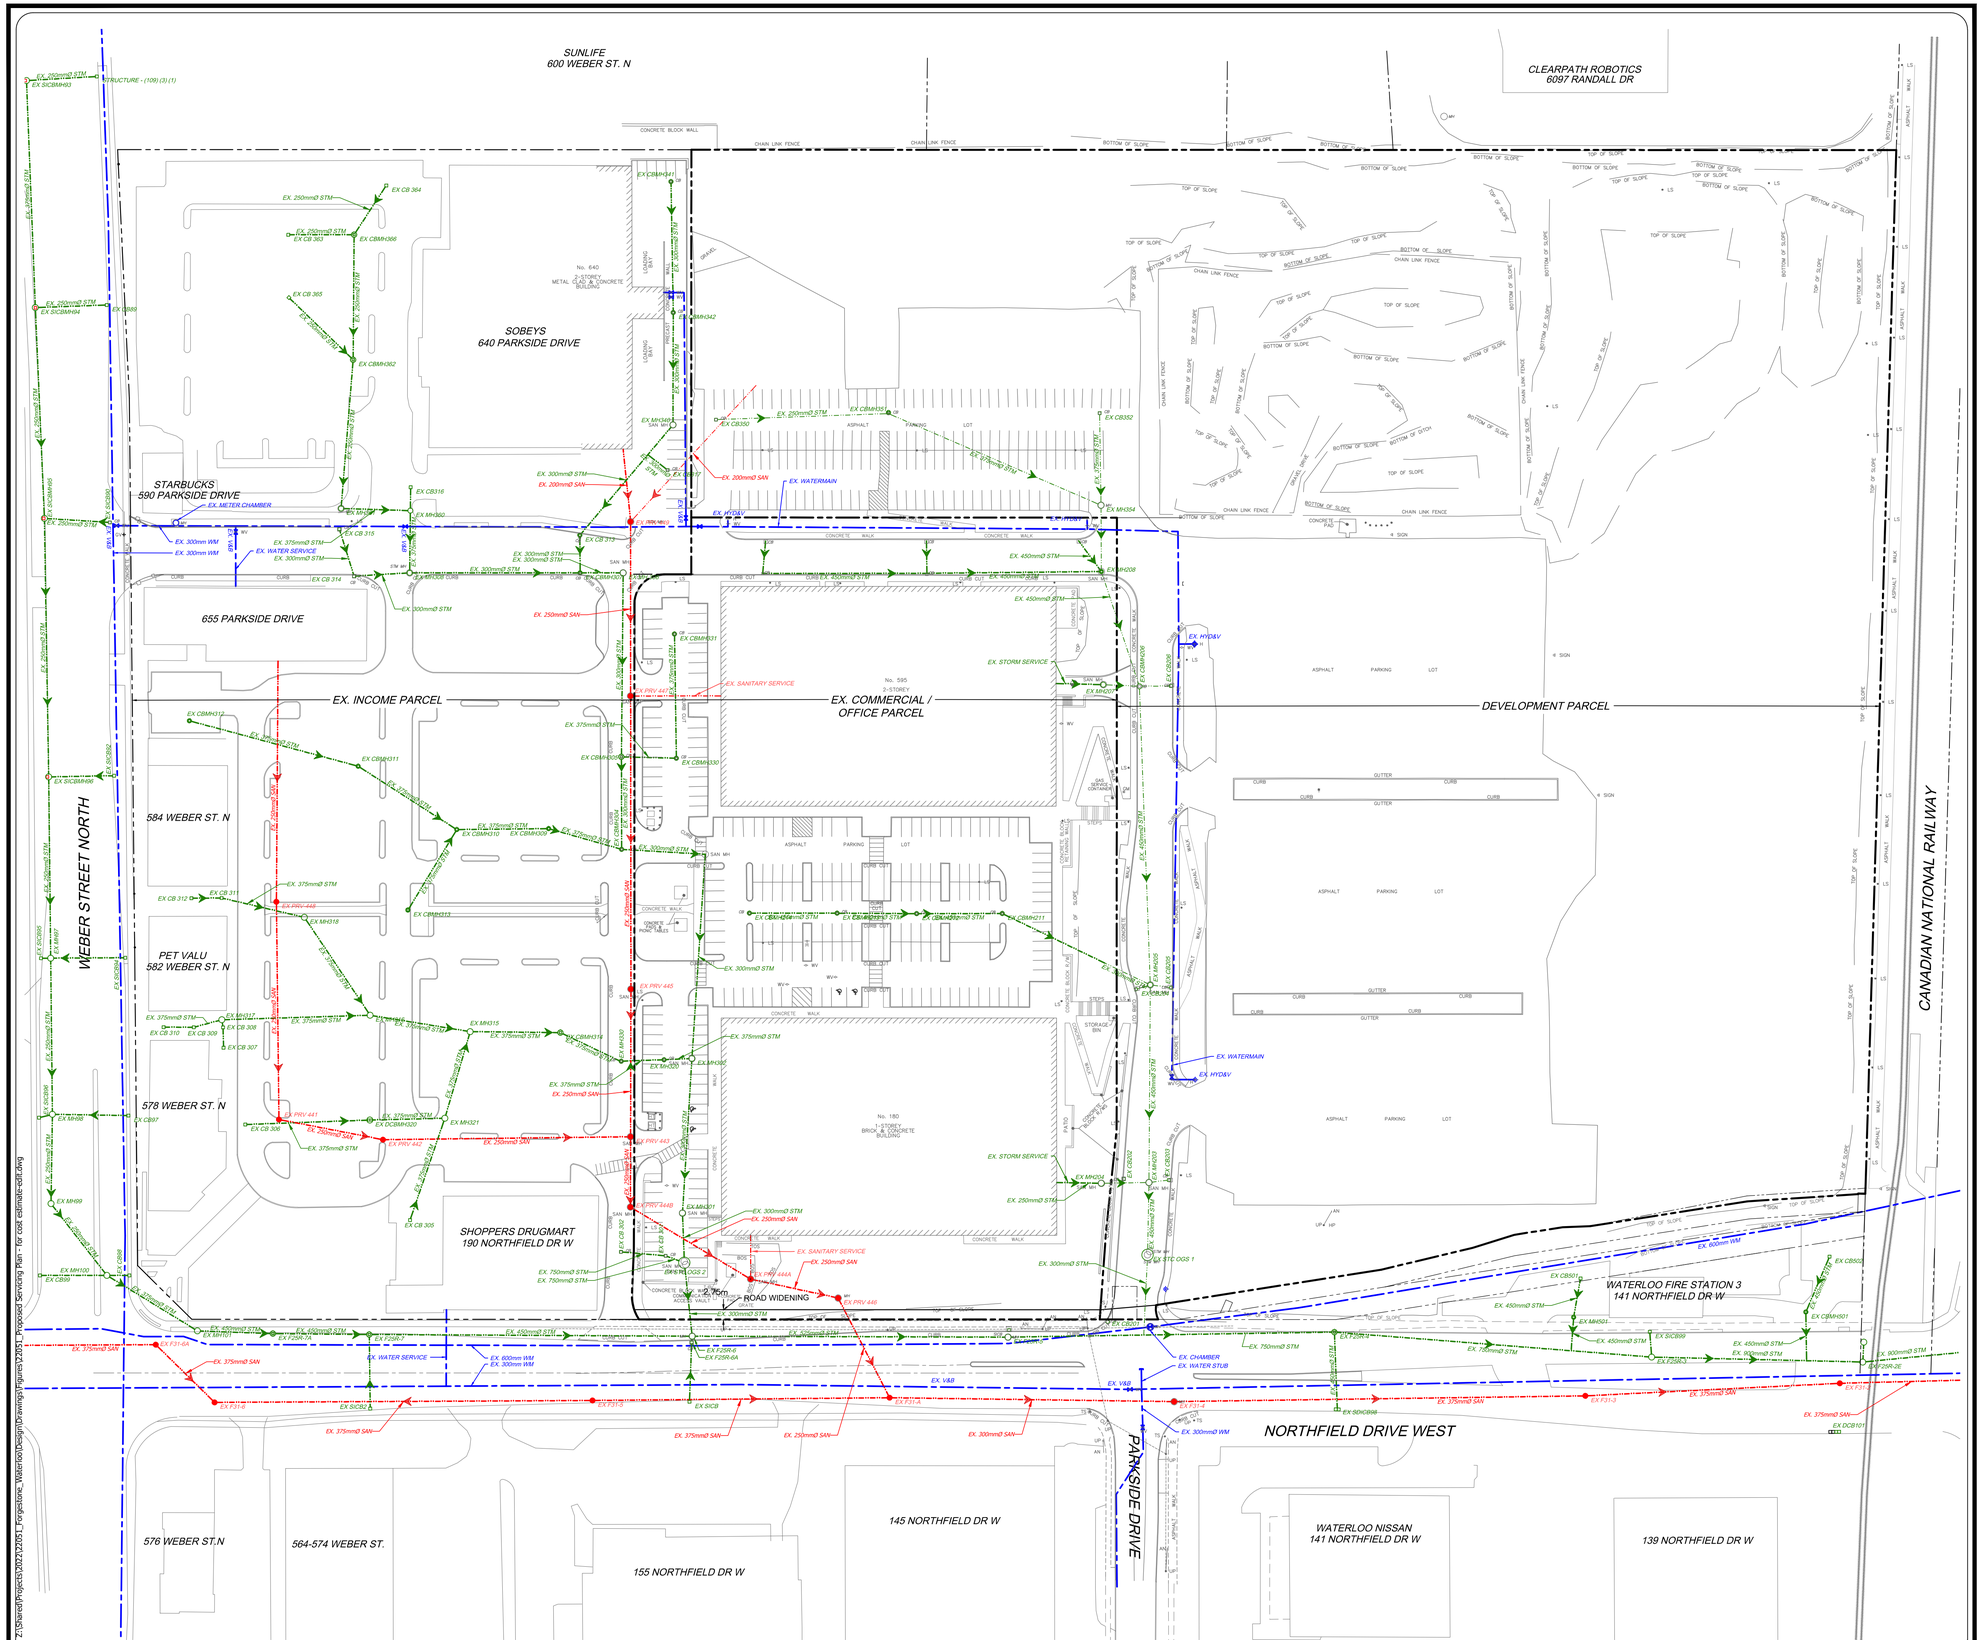

SUNLIFE
600 WEBER ST. N
CLEARPATH ROBOTICS
6097 RANDALL DR
SOBEYS
640 PARKSIDE DRIVE
No. 640
2-STOREY
METAL CLAD & CONCRETE
BUILDING
STARBUCKS
590 PARKSIDE DRIVE
655 PARKSIDE DRIVE
EX. INCOME PARCEL
EX. COMMERCIAL /
OFFICE PARCEL
DEVELOPMENT PARCEL
584 WEBER ST. N
PET VALU
582 WEBER ST. N
578 WEBER ST. N
SHOPPERS DRUGMART
190 NORTHFIELD DR W
No. 595
3-STOREY
No. 180
1-STOREY
BRICK & CONCRETE
BUILDING
WEBER STREET NORTH
CANADIAN NATIONAL RAILWAY
WATERLOO FIRE STATION 3
141 NORTHFIELD DR W
NORTHFIELD DRIVE WEST
PARKSIDE DRIVE
576 WEBER ST.N
564-574 WEBER ST.
155 NORTHFIELD DR W
145 NORTHFIELD DR W
WATERLOO NISSAN
141 NORTHFIELD DR W
139 NORTHFIELD DR W
2.75m
ROAD WIDENING
EX. 250mmØ STM
EX. 300mmØ STM
EX. 375mmØ STM
EX. 450mmØ STM
EX. 600mm STM
EX. 900mmØ STM
EX. 200mmØ SAN
EX. 250mmØ SAN
EX. 375mmØ SAN
EX. WATERMAIN
EX. 300mm WM
EX. 600mm WM
EX. WATER SERVICE
EX. METER CHAMBER
EX. SANITARY SERVICE
EX. STORM SERVICE
EX. CHAMBER
EX. WATER STUB
EX. HYD&V
EX. V&B
EX. MH
EX. CB
EX. CBMH
EX. SAN MH
EX. STM MH
EX. PRV
EX. MP
EX. CBDB
EX. OGS 1
EX. OGS 2
EX. 600mm WM
EX. 750mmØ STM
EX. 900mmØ STM
EX. 450mmØ STM
EX. 375mmØ SAN
EX. 300mmØ SAN
EX. 250mmØ SAN
EX. 375mmØ STM
EX. 300mmØ STM
EX. 250mmØ STM
EX. 200mmØ SAN
EX. 375mmØ SAN
EX. 300mmØ SAN
EX. 250mmØ SAN
EX. 300mm WM