
NOTES:

1. JUMPSTART CONTRACTOR WILL BE RESPONSIBLE FOR ACRYLIC COURT SURFACING INCLUDING ALL LINE PAINTING AND GRAPHICS.
2. FINAL LOCATION OF SHADE STRUCTURE FOOTINGS (TO BE INSTALLED BY CONTRACTOR) TO BE DETERMINED DURING CONSTRUCTION.

Key Plan - N.T.S.



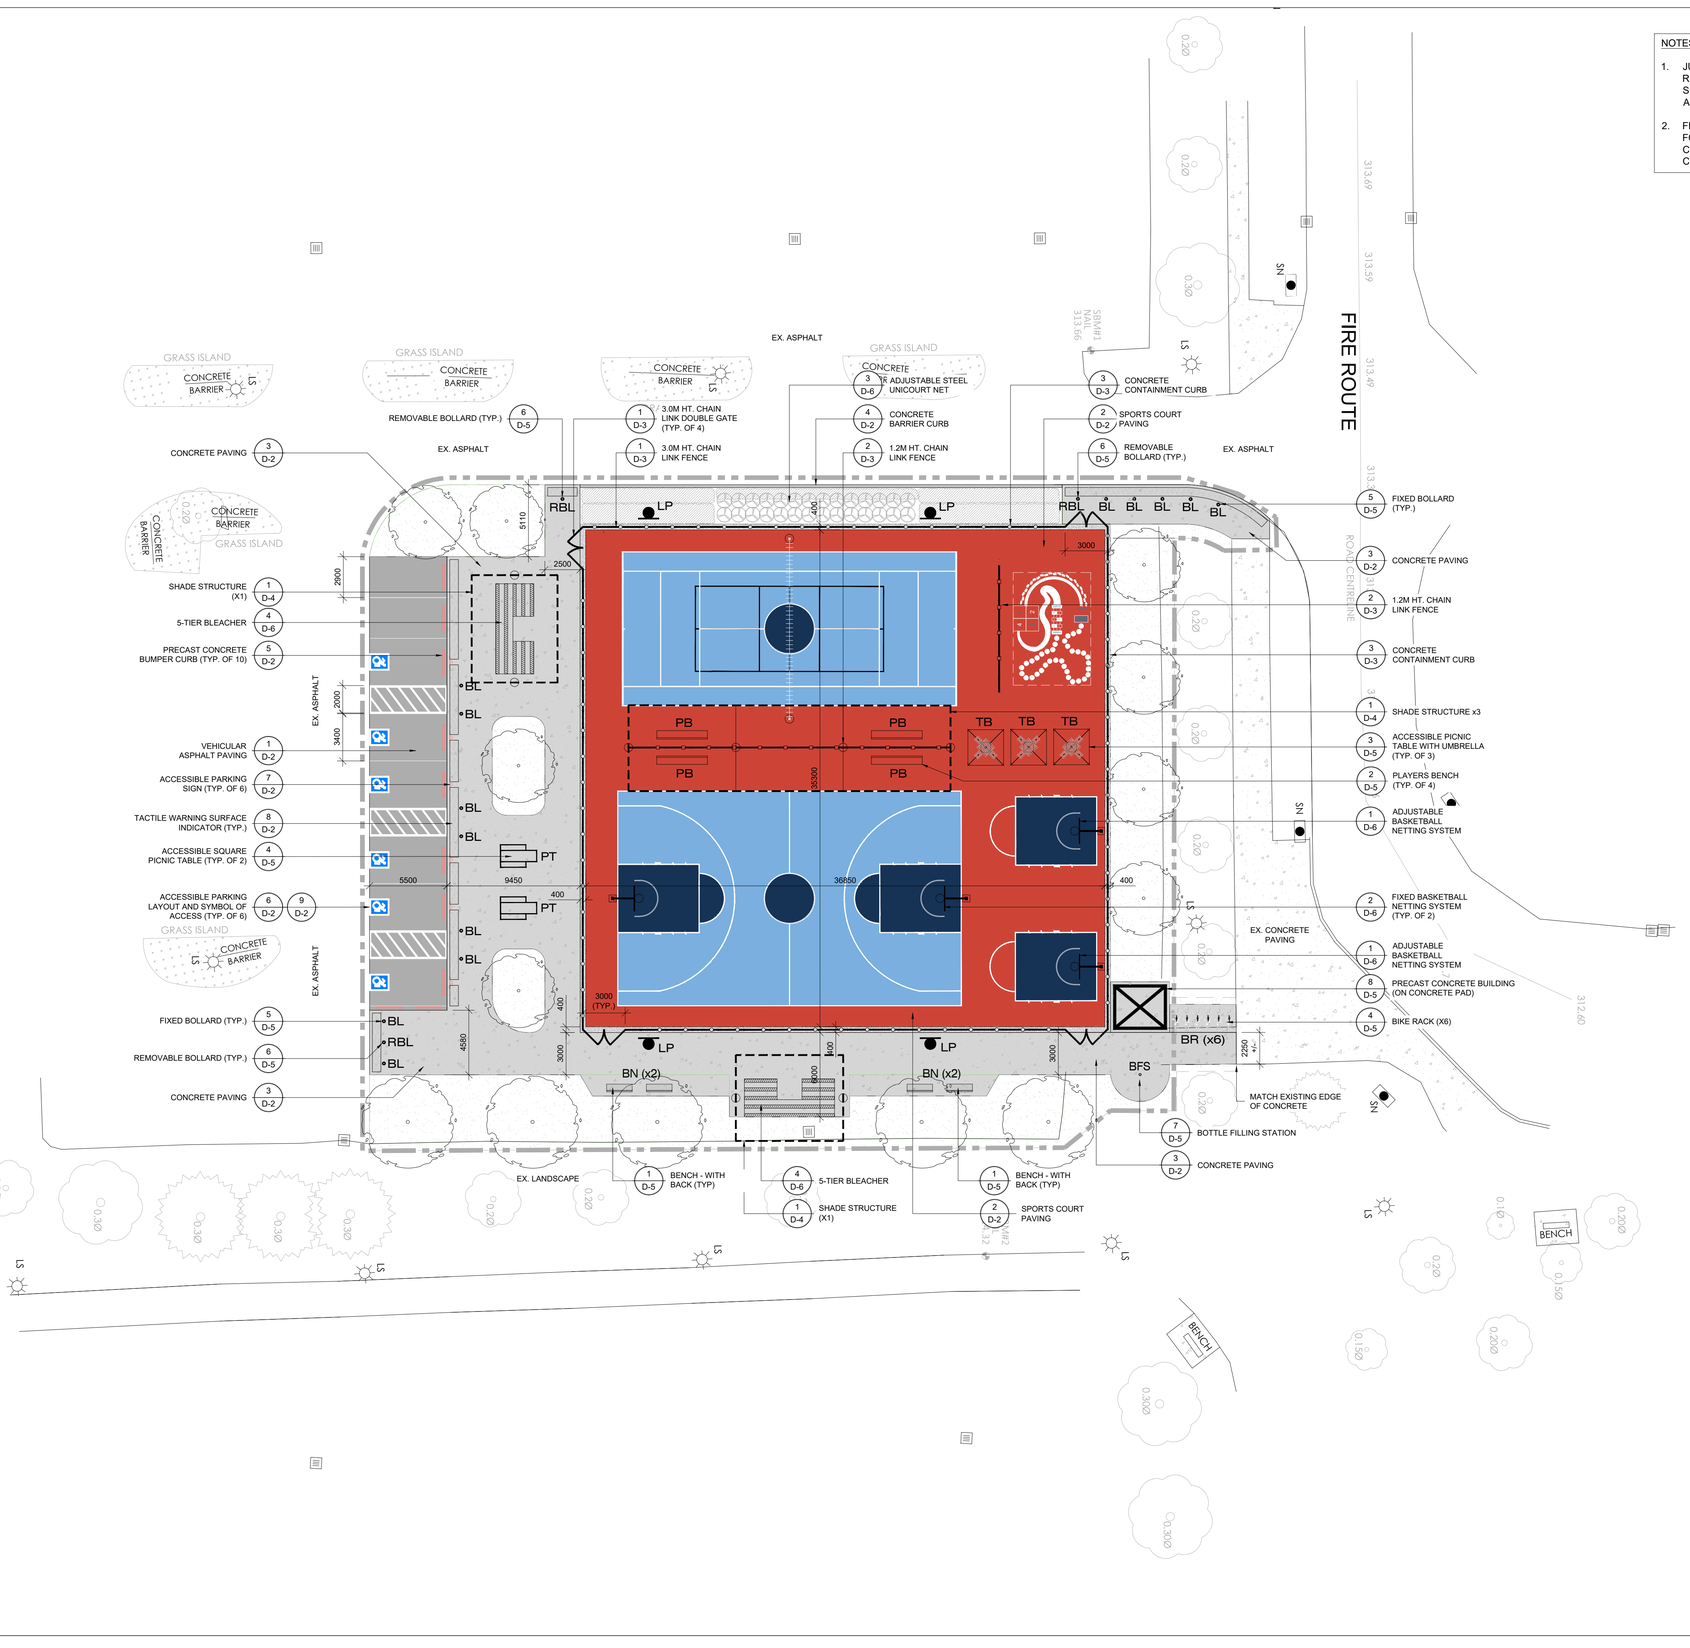

Legend

- APPROX. LIMIT OF WORK
- PROPOSED DECIDUOUS TREE
- PROPOSED DECIDUOUS SHRUB
- PROPOSED PERENNIAL / ORNAMENTAL GRASS PLANTING AREA
- PROPOSED VEHICULAR ASPHALT PAVING
- PROPOSED CONCRETE PAVING
- PROPOSED 3.0M HT. CHAIN LINK FENCE
- PROPOSED 1.2M HT. CHAIN LINK FENCE
- PROPOSED TACTILE WARNING STRIP
- PROPOSED 5-TIER SPECTATOR BLEACHER
- PB — PROPOSED PLAYERS BENCH
- TB — PROPOSED METAL TABLE W/ UMBRELLA
- PT — PROPOSED ACCESSIBLE PICNIC TABLE
- BN — PROPOSED BENCH WITH BACK
- BR — PROPOSED BICYCLE RACK
- RBL — PROPOSED REMOVABLE BOLLARD
- BL — PROPOSED FIXED BOLLARD
- BFS — PROPOSED BOTTLE FILLING STATION
- PROPOSED BASKETBALL NET
- PROPOSED PRECAST CONCRETE CURB
- PROPOSED ACCESSIBLE PARKING SIGN
- LP — PROPOSED SPORTS LIGHTING (SEE ELECTRICAL DRAWINGS)

No	Date	Revisions	By
4.	09.04.2024	Issued for Tender	JJ
3.	08.30.2024	Issued for Pre-tender Review	JJ
2.	01.31.2024	Issued for Pre-tender Review	JJ
1.	10.27.2023	Issued for Review	JJ

This drawing, as an instrument of service, is provided by, and is the property of The MBTW Group. The contractor shall check and verify all dimensions and report all errors and omissions to the Landscape Architect whose seal is affixed to this drawing before proceeding with the work. This drawing is not to be scaled.

ONTARIO ASSOCIATION OF LANDSCAPE ARCHITECTS — Jonathan D. Jay — OALA MEMBER — NOT FOR CONSTRUCTION

Designed By | North Arrow

Client: CAMBRIDGE

Consultant:

the mbtw group
landscape architecture | urban design | design guidance | architecture | golf design | leisure design
255 Wicksteed Ave., Unit 1A | Toronto, Ontario, Canada M4H 1G8
T: (416) 449-7707 | F: (416) 449-1820 | www.mbtw-wai.com

Project Name:

HESPELER OPTIMIST PARK

MULTI-USE ACCESSIBLE SPORTS COURT

Address 640 Ellis Rd, Cambridge, ON N3C 4K2

Sheet Title:

LAYOUT PLAN

Designed:	Drawn:	Scale:	Drawing No.:
JJ	JG	1:200	L-1
Date of Drawing: JAN 2024		Job No.: COC002	