REGION ROAD No.24 (AINSLIE STREET) WITH CYCLE TRACK FACILITIES

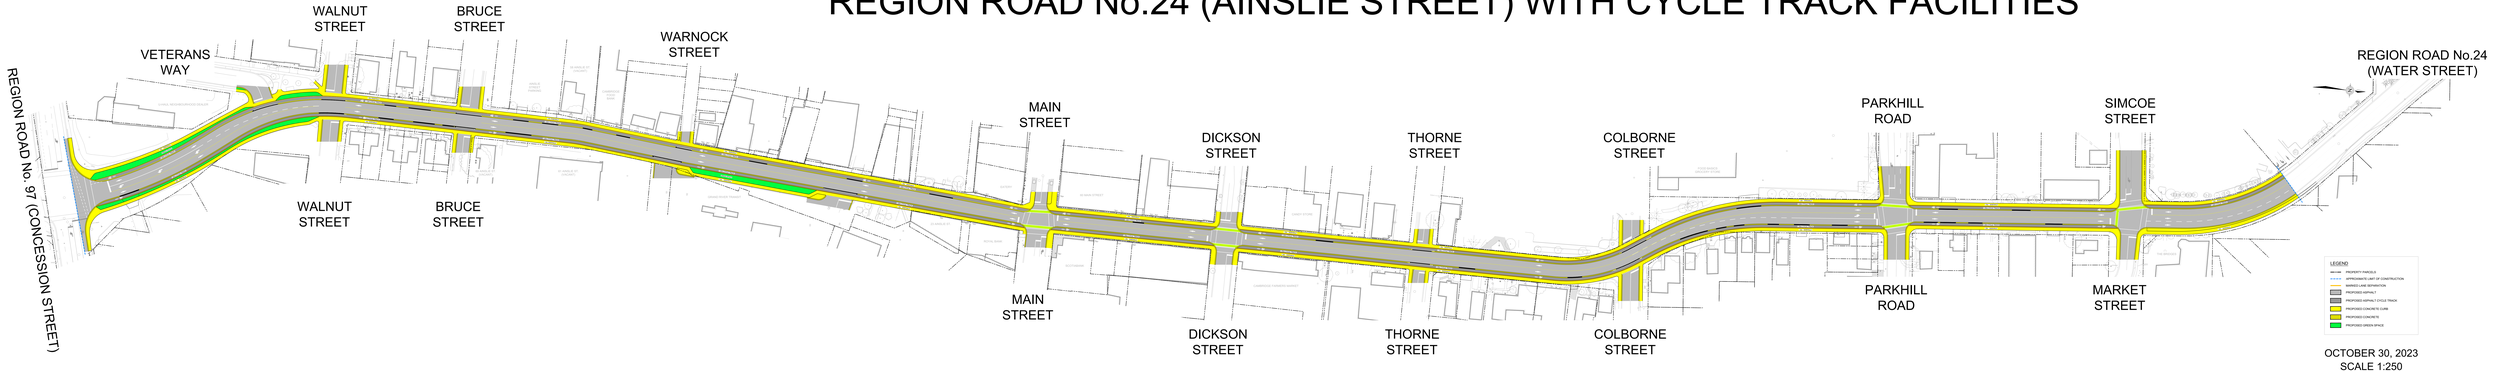

OCTOBER 30, 2023
SCALE 1:250