

IF NOT 50 mm ADJUST SCALES
50 mm

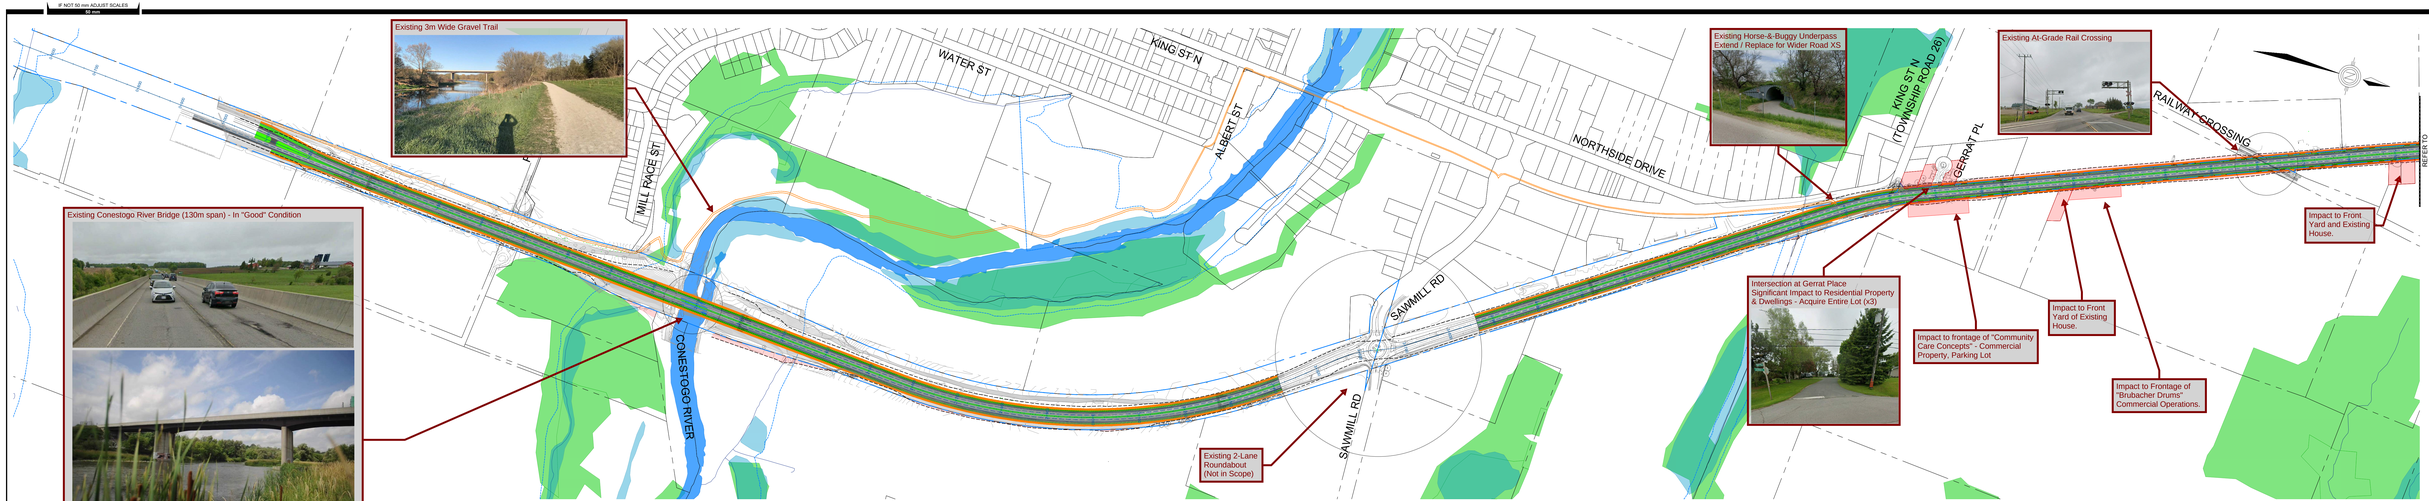

Alternative #2:
Widen to 4 Lanes with Concrete Median

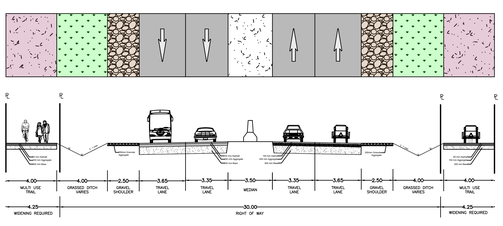





LEGEND

- PROPOSED ASPHALT
- PROPOSED ASPHALT WIDENING
- ARTHUR STREET RIGHT OF WAY
- LIMIT OF GRADING
- PROPOSED GRAVEL SHOULDER
- PROPOSED BOULEVARD AND LANDSCAPE BUFFER
- PROPOSED MULTI-USE TRAIL
- EXISTING MULTI-USE TRAIL
- PROPERTY ACQUISITION REQUIRED
- WOODED AREA
- WETLANDS
- RIVER
- GRCA - REGULATORY FLOOD LIMIT

Associated Engineering

BEST MANAGED COMPANIES
Platinum member

ARTHUR STREET IMPROVEMENTS
ENVIRONMENTAL ASSESSMENT
PART A: WATERLOO TO ELMIRA
ALTERNATIVE 2

Region of Waterloo