Welcome

Virtual Presentation

Reconstruction Project

King Street East (Stirling Avenue to Ottawa Street)

July 2026

Posted Online

Project Information

Reconstruction Project

King Street East (Stirling Avenue to Ottawa Street)

Purpose of the Information Material:	To inform the public of the proposed reconstruction details.
Project Description:	King Street East road reconstruction from Stirling Avenue to Ottawa Street.
Project Funding:	This project is funded by the ratepayers of Kitchener.
Construction Schedule:	Construction is anticipated to begin in July 2026 and be completed in June 2027.
Contractor:	Steed and Evans Limited
Project Management:	City of Kitchener Development Services Department, Engineering Services Division.
Personnel to Contact:	Should you have any questions or comments about this project and wish to speak with someone personally, you may call: Eric Costa, 519-783-8313, Eric.Costa@kitchener.ca Tim Mitchell, 226-750-1013, tim.mitchell@arcadis.com

Presentation Overview

Reconstruction Project

King Street East (Stirling Avenue to Ottawa Street)

Welcome to this virtual Public Information Centre presentation, organized by the City of Kitchener, Development Services Department, Engineering Services Division.

This project is being managed and coordinated by the City of Kitchener and funded through sewer and water reserves, and Will Not result in a direct cost to the homeowner.

The purpose of this presentation is:

- To provide an opportunity for the public and property owners to review design details
- To present existing and proposed conditions drawings, and streetscape concepts within the project limits

All members of the public and property owners are invited to:

- Review the online documentation
- Consult with the project team members
- Review the displays depicting the proposed project details and discuss any design issues or impacts on your community and/or property

Staging

In order to reduce disruption, the project is being undertaken in two (2) phases:

- Phase 1 - King Street East from Stirling Avenue to Borden Avenue
- Phase 2 - King Street East from Borden Avenue to Ottawa Street

Staging


STIRLING AVE. S.
DANE ST.
BORDEN AVE. N
ONWARD AVE.
OTTAWA ST. N.
PHASE 1
PHASE 2
KING
STREET EAST

Project Highlights


King Street East (Stirling Avenue to Ottawa Street)

- Overview of work:
  - Complete Reconstruction of King Street East including new curbs, sidewalks, cycle tracks, asphalt roadway, sanitary sewer and services, watermain and services and storm sewer.
- Guided by the city's Complete Streets Guidelines (2019), several new features will improve safety for all forms of transportation:
  - Addition of cycle tracks located outside of the roadway, directly beside the sidewalk, and separated from the road by full height curb and a boulevard.
  - Removal of the existing two-way left turn lane through the corridor, while maintaining left turn lanes on to Stirling Avenue and Ottawa Street
  - Wider boulevards on the south side to provide for increased soil volumes for new plantings to replace trees requiring removal (final planting plans are still being developed)
  - Designed a protected intersection at Stirling Avenue on the southeast corner of the intersection to promote active transportation
  - Replaced continuous sidewalks on Dane Street and Onward Avenue intersection


The next few slides will illustrate the identified changes with cross-section details, the proposed layout overlaid on top of the existing aerial image, and tree protection plans.

Cross-Section Details

King Street East (Stirling Avenue to Ottawa Street)

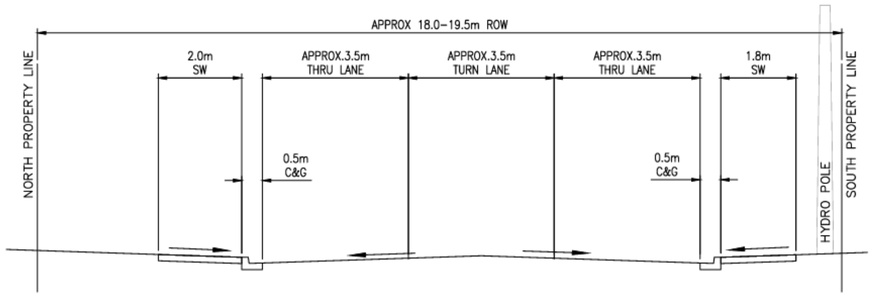

EXISTING CROSS–SECTION KING ST. E.
NTS

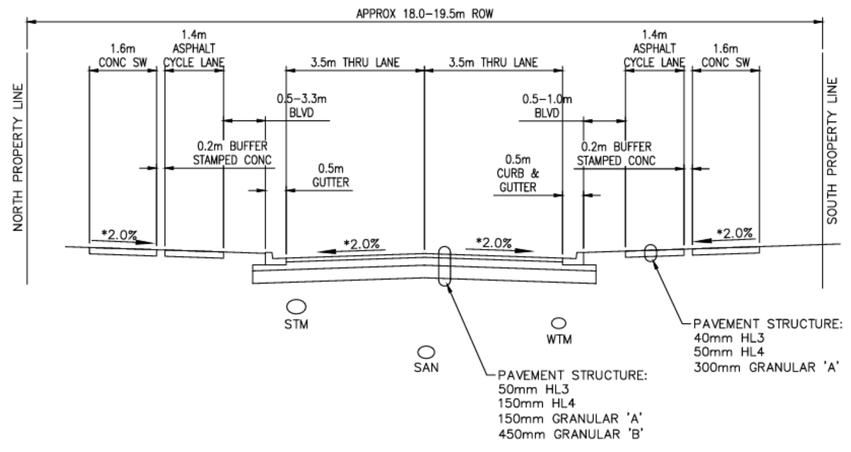


* SLOPE UNLESS NOTED OTHERWISE ON SURFACE WORKS PLANS.

PROPOSED TYPICAL CROSS–SECTION KING ST. E.
NTS



736 King St. E

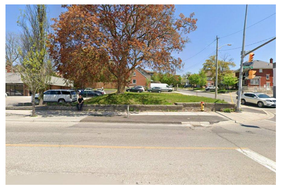


744 King St. E



762 King St. E



800 King St. E

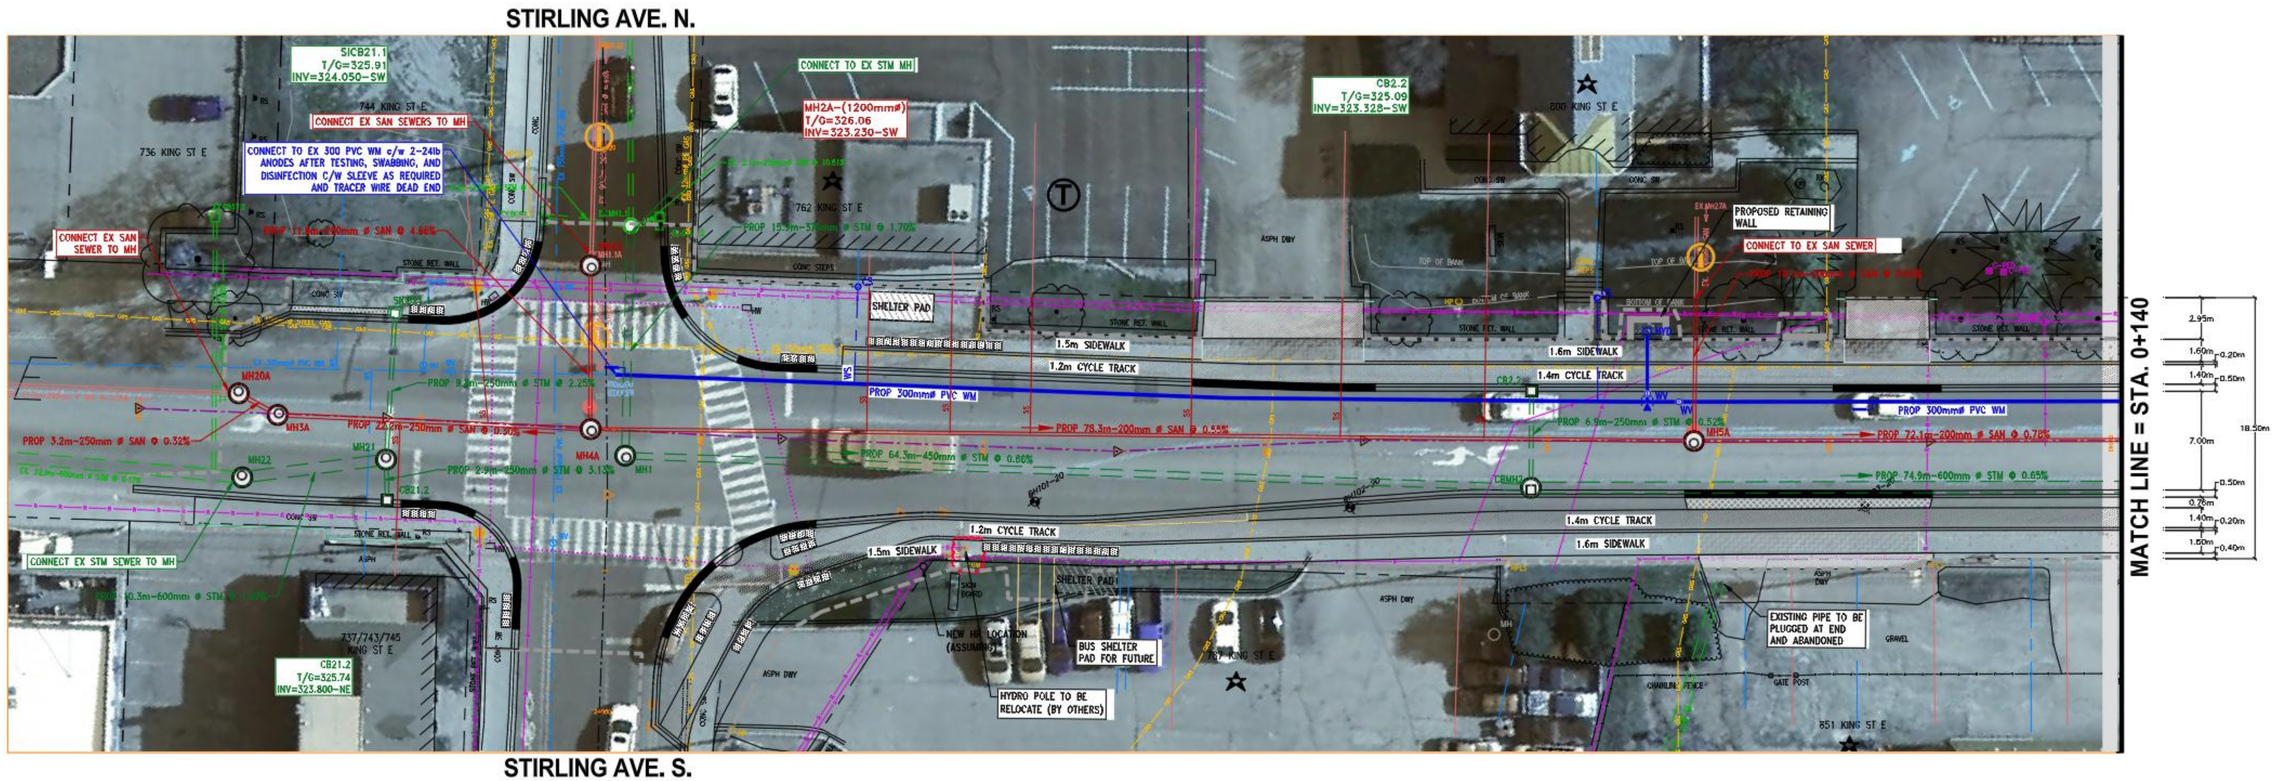

KING STREET EAST



737/743/745 King St. E




787 King St. E



851 King St. E



880 King St. E

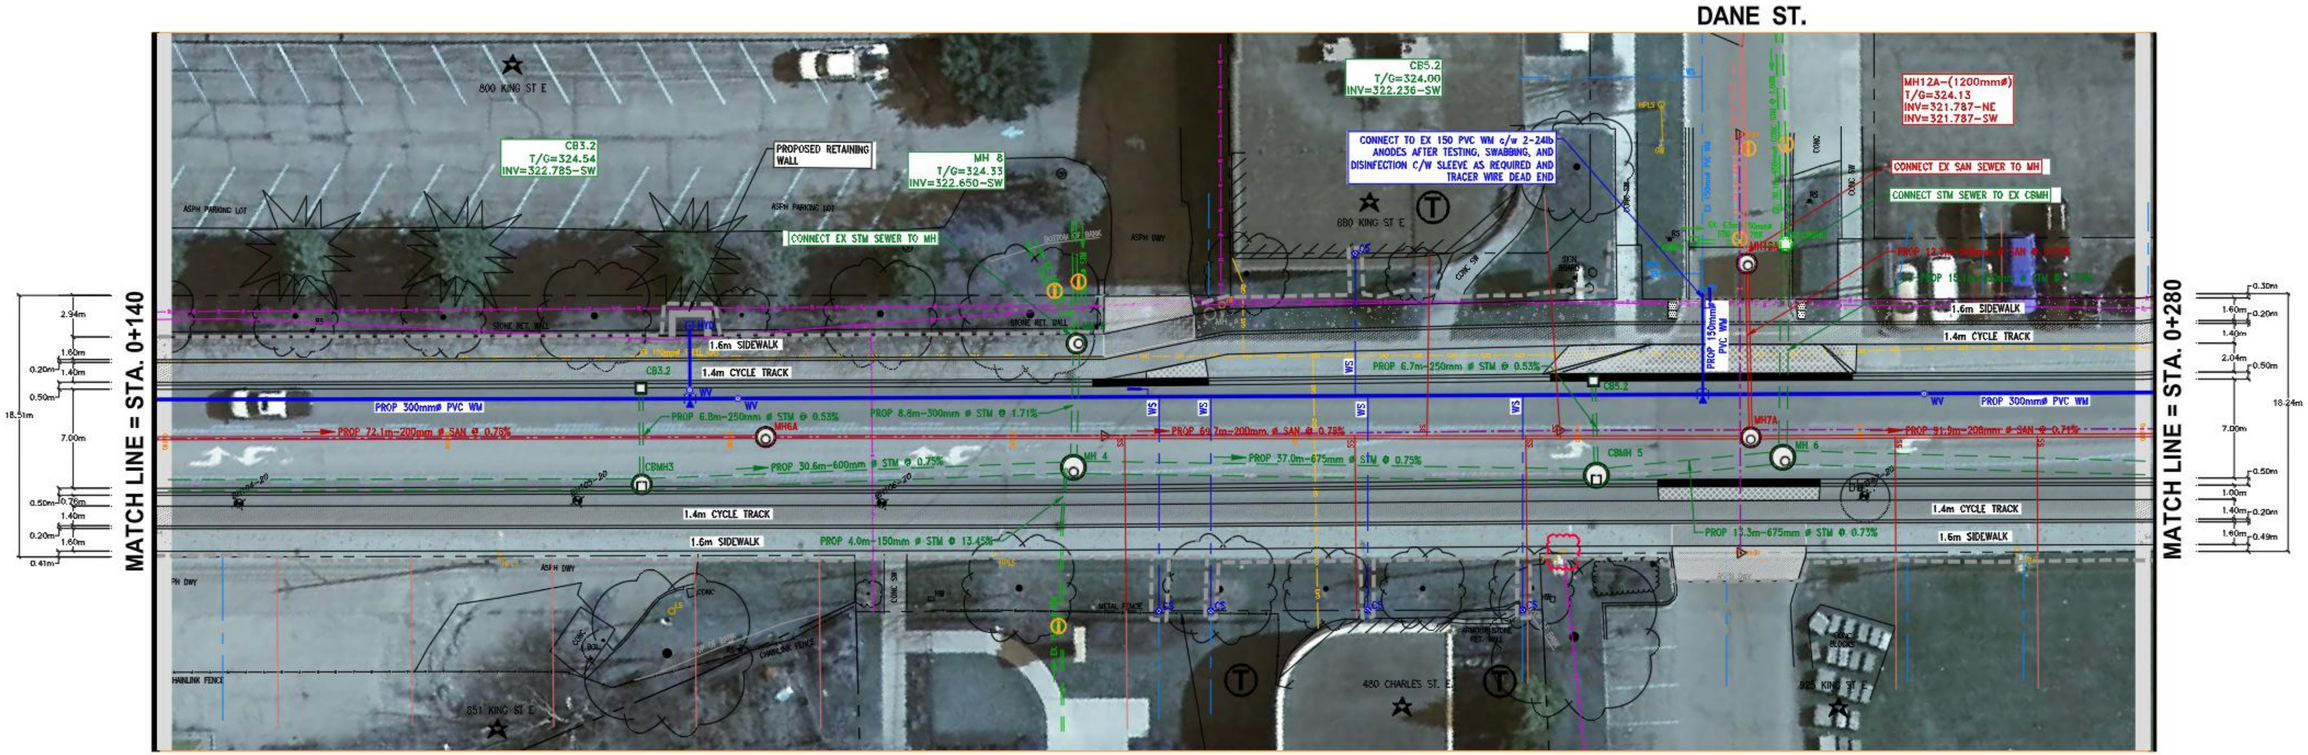

KING STREET EAST



480 Charles St. E




925 King St. E



964 King St. E



1000 King St. E

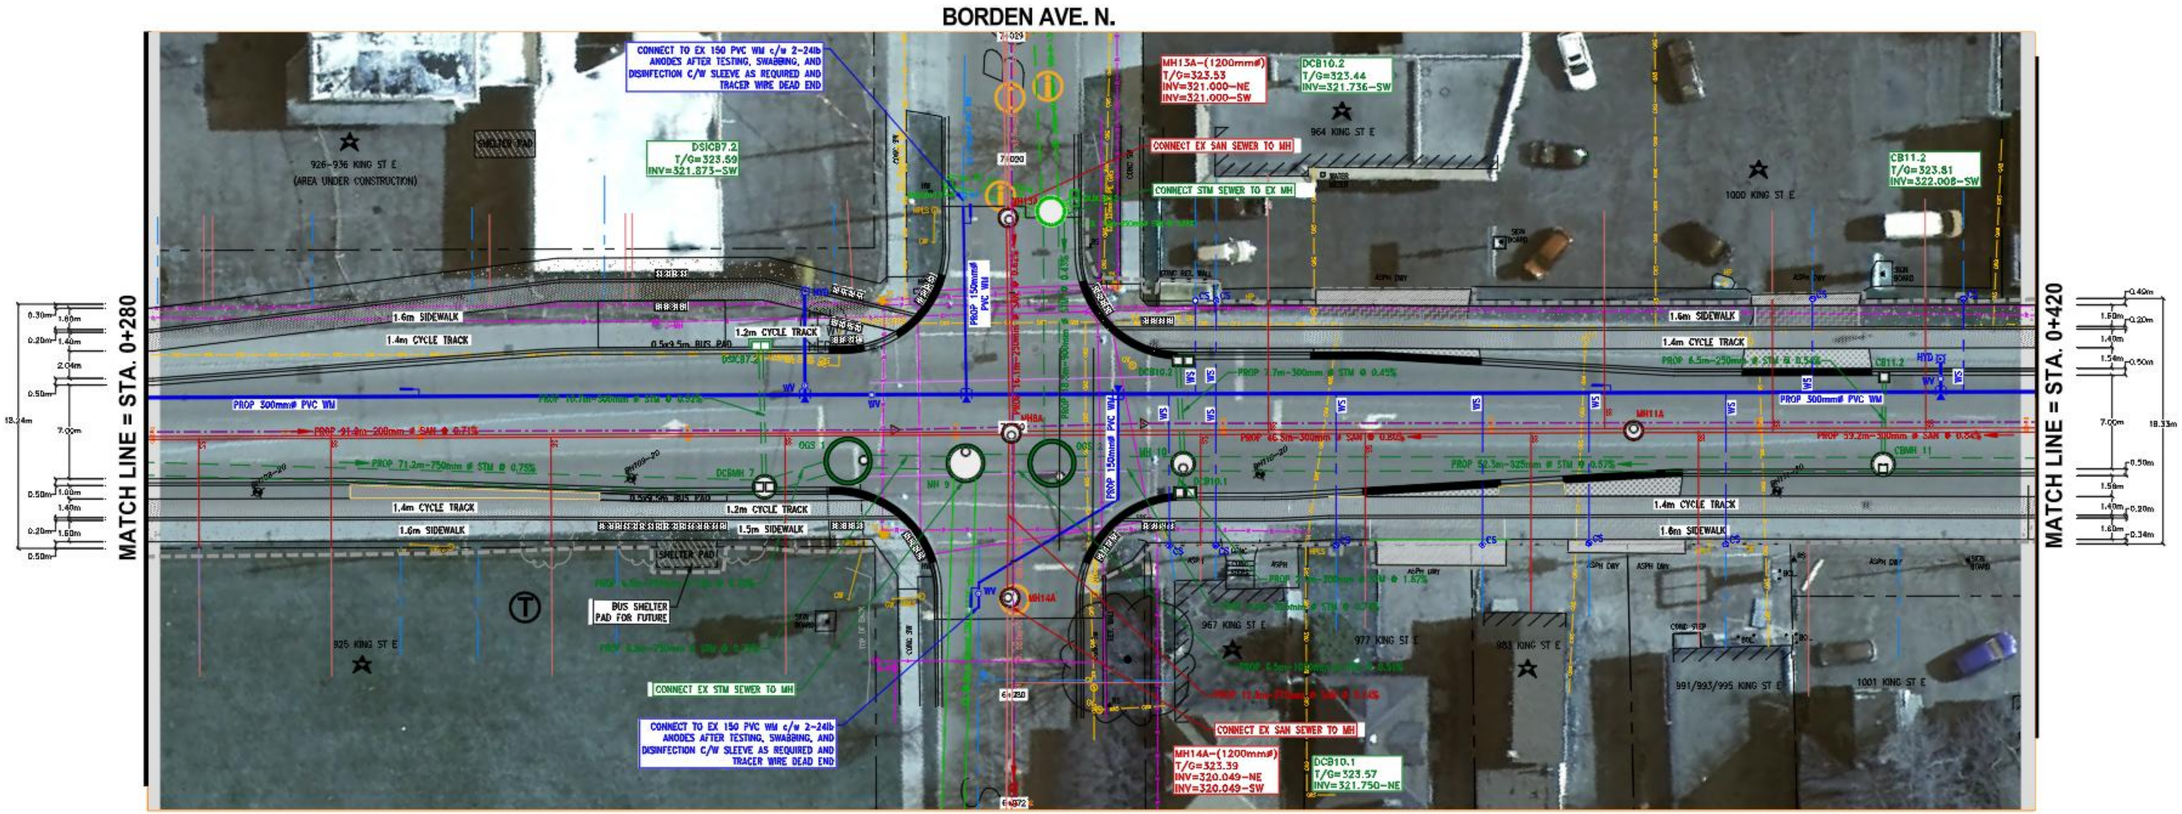





967 King St. E




977 King St. E

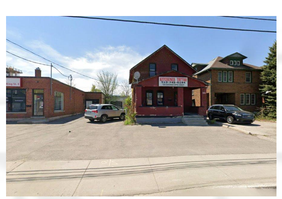

983 King St. E

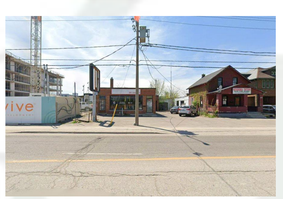

991/993/995 King St. E

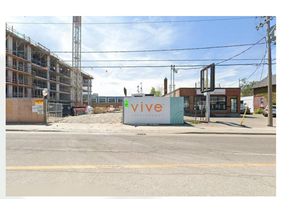

1001 King St. E




1010 King St. E




1020 King St. E




1074 King St. E

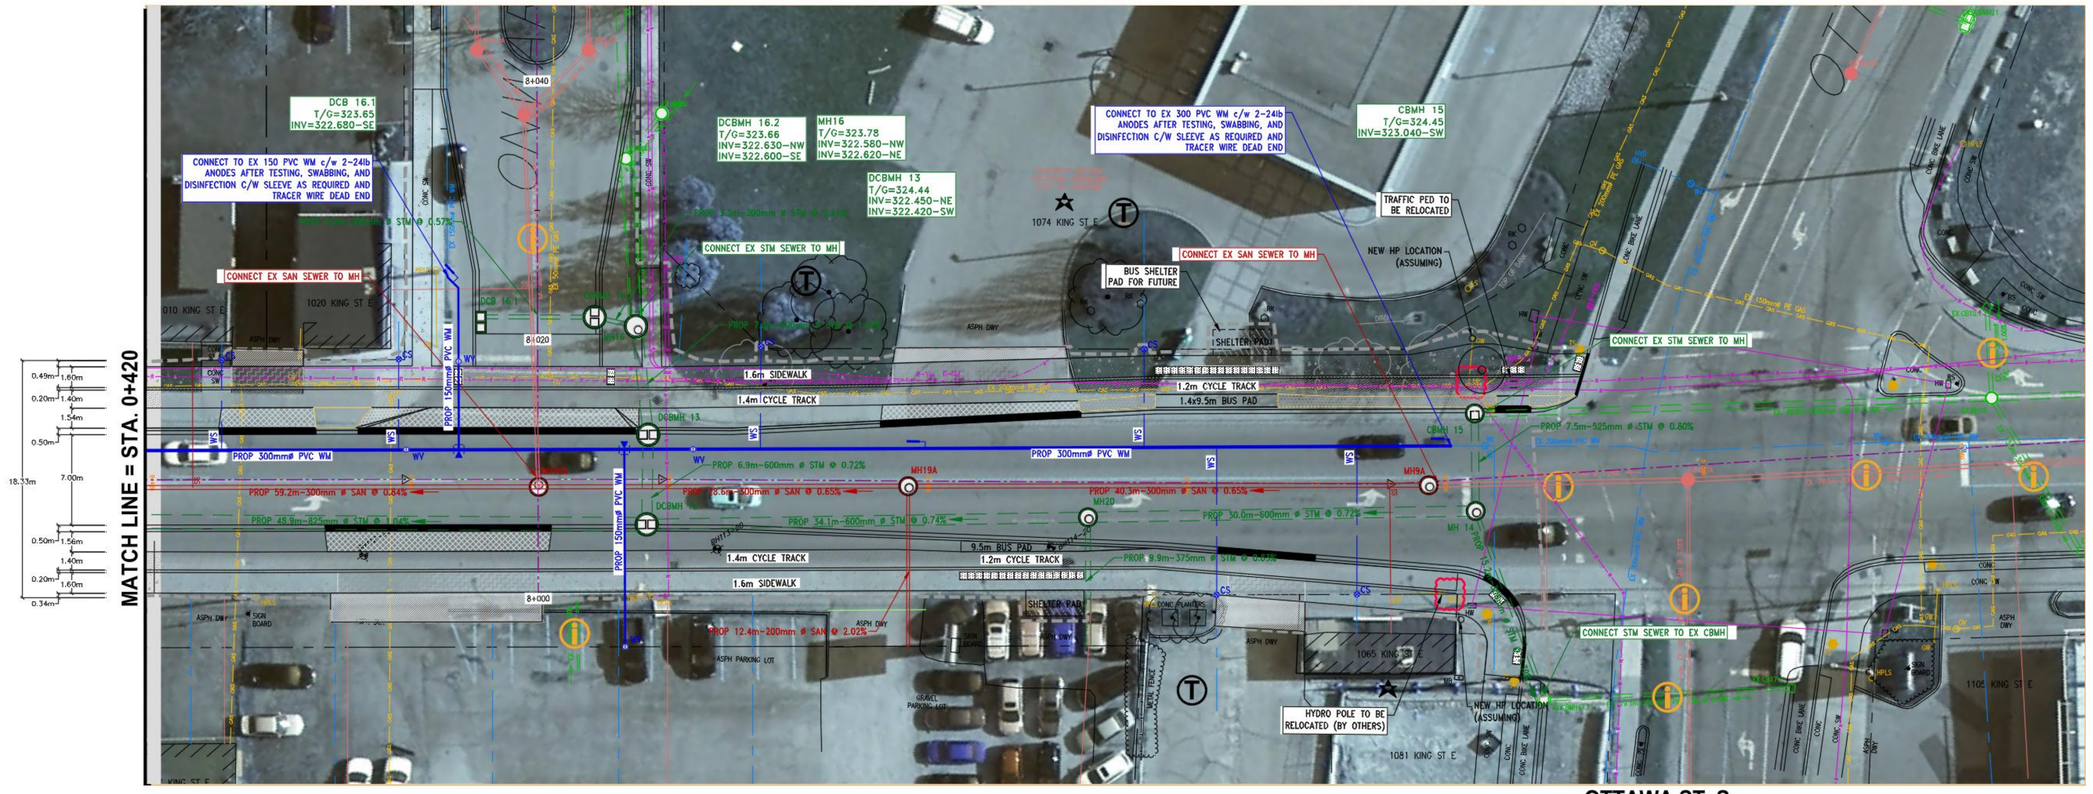

KING STREET EAST

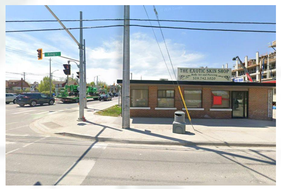


1065 King St. E

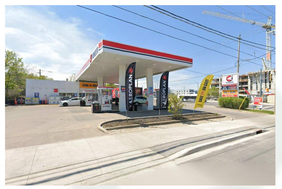

1105 King St. E


Tree Management Plan(Removal)

King Street East (Stirling Avenue to Ottawa Street)

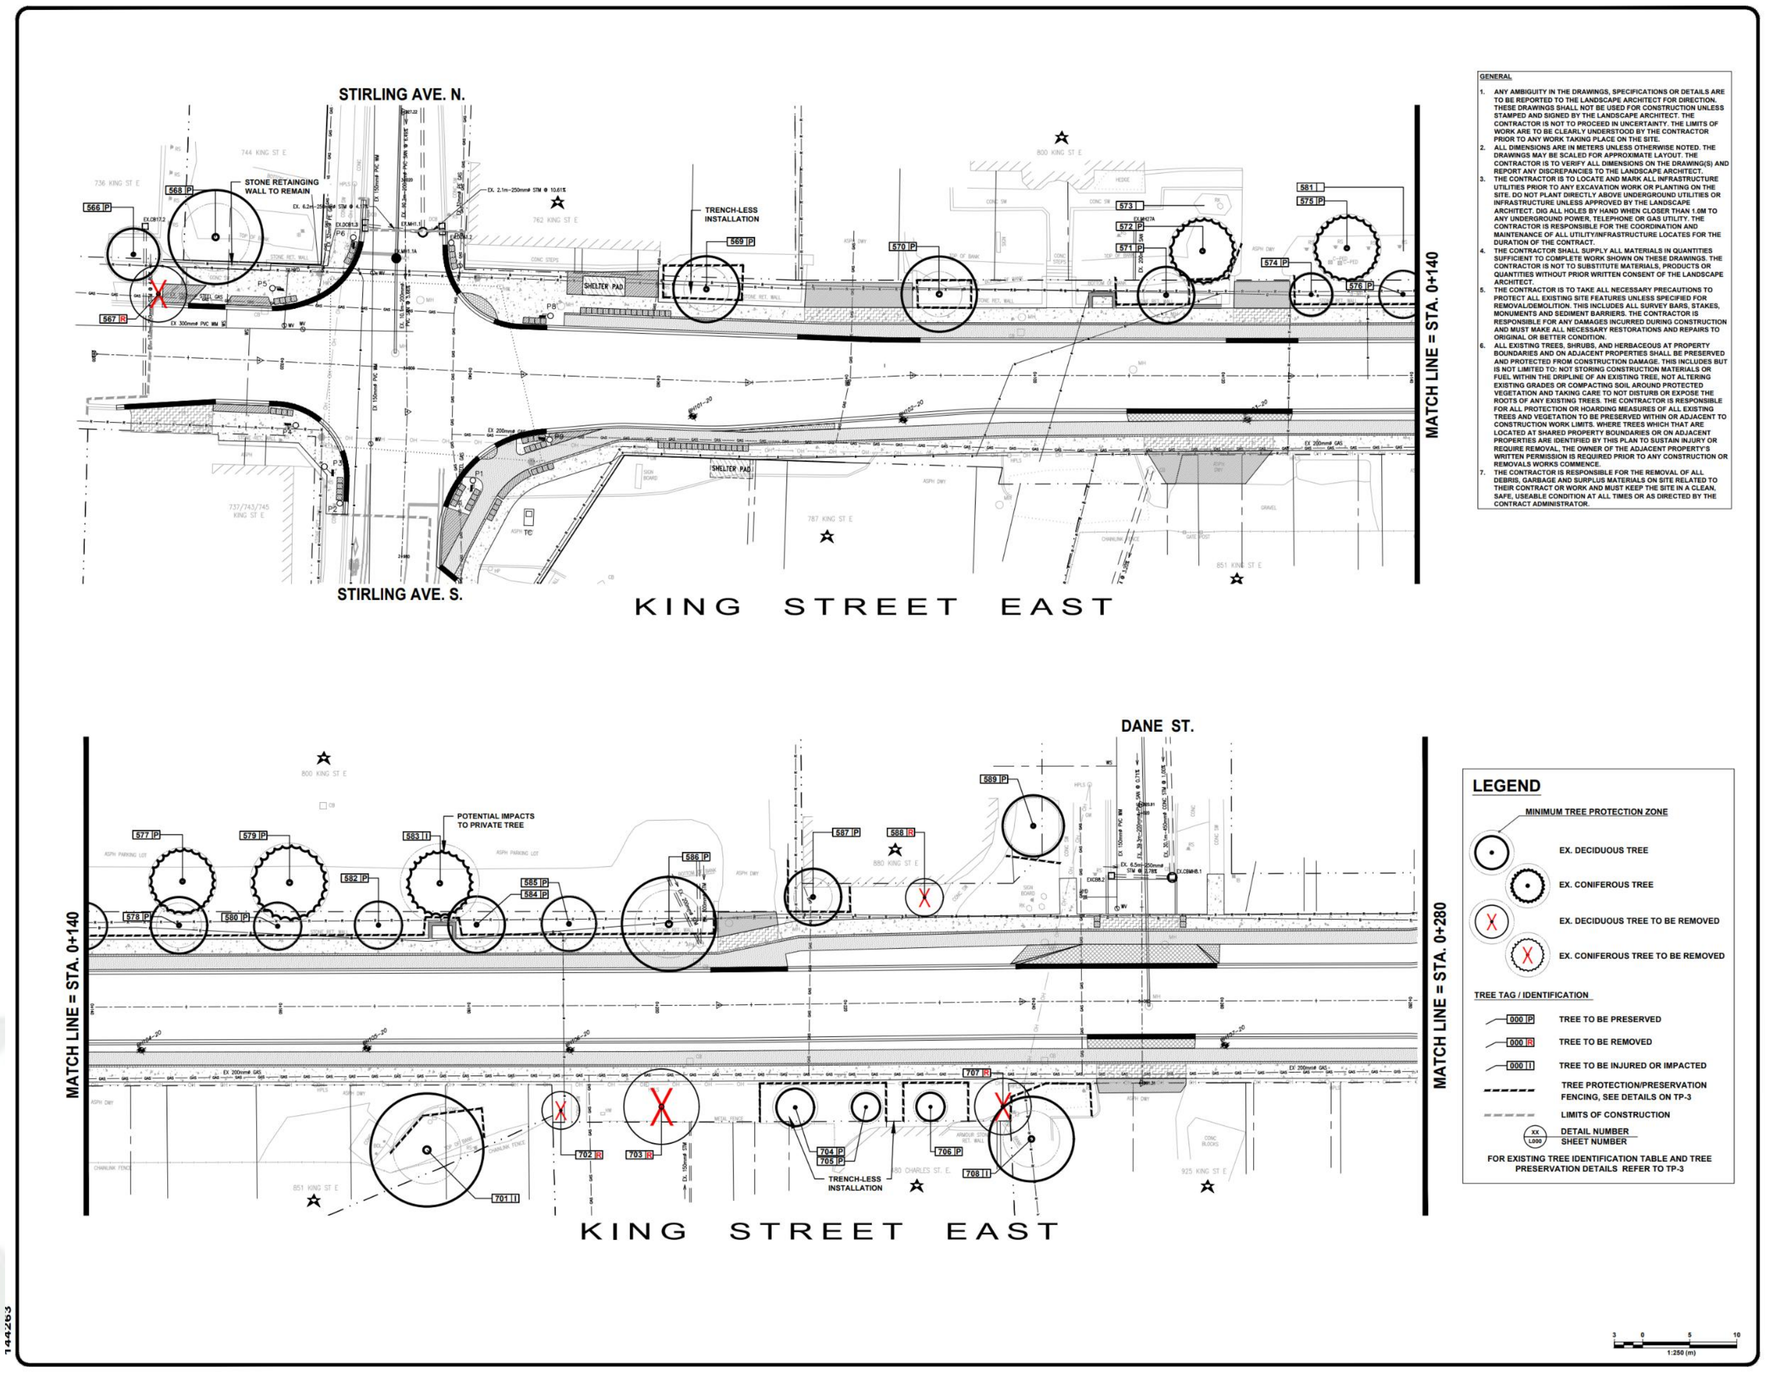

Tree Management Plan (Removal)

King Street East (Stirling Avenue to Ottawa Street)

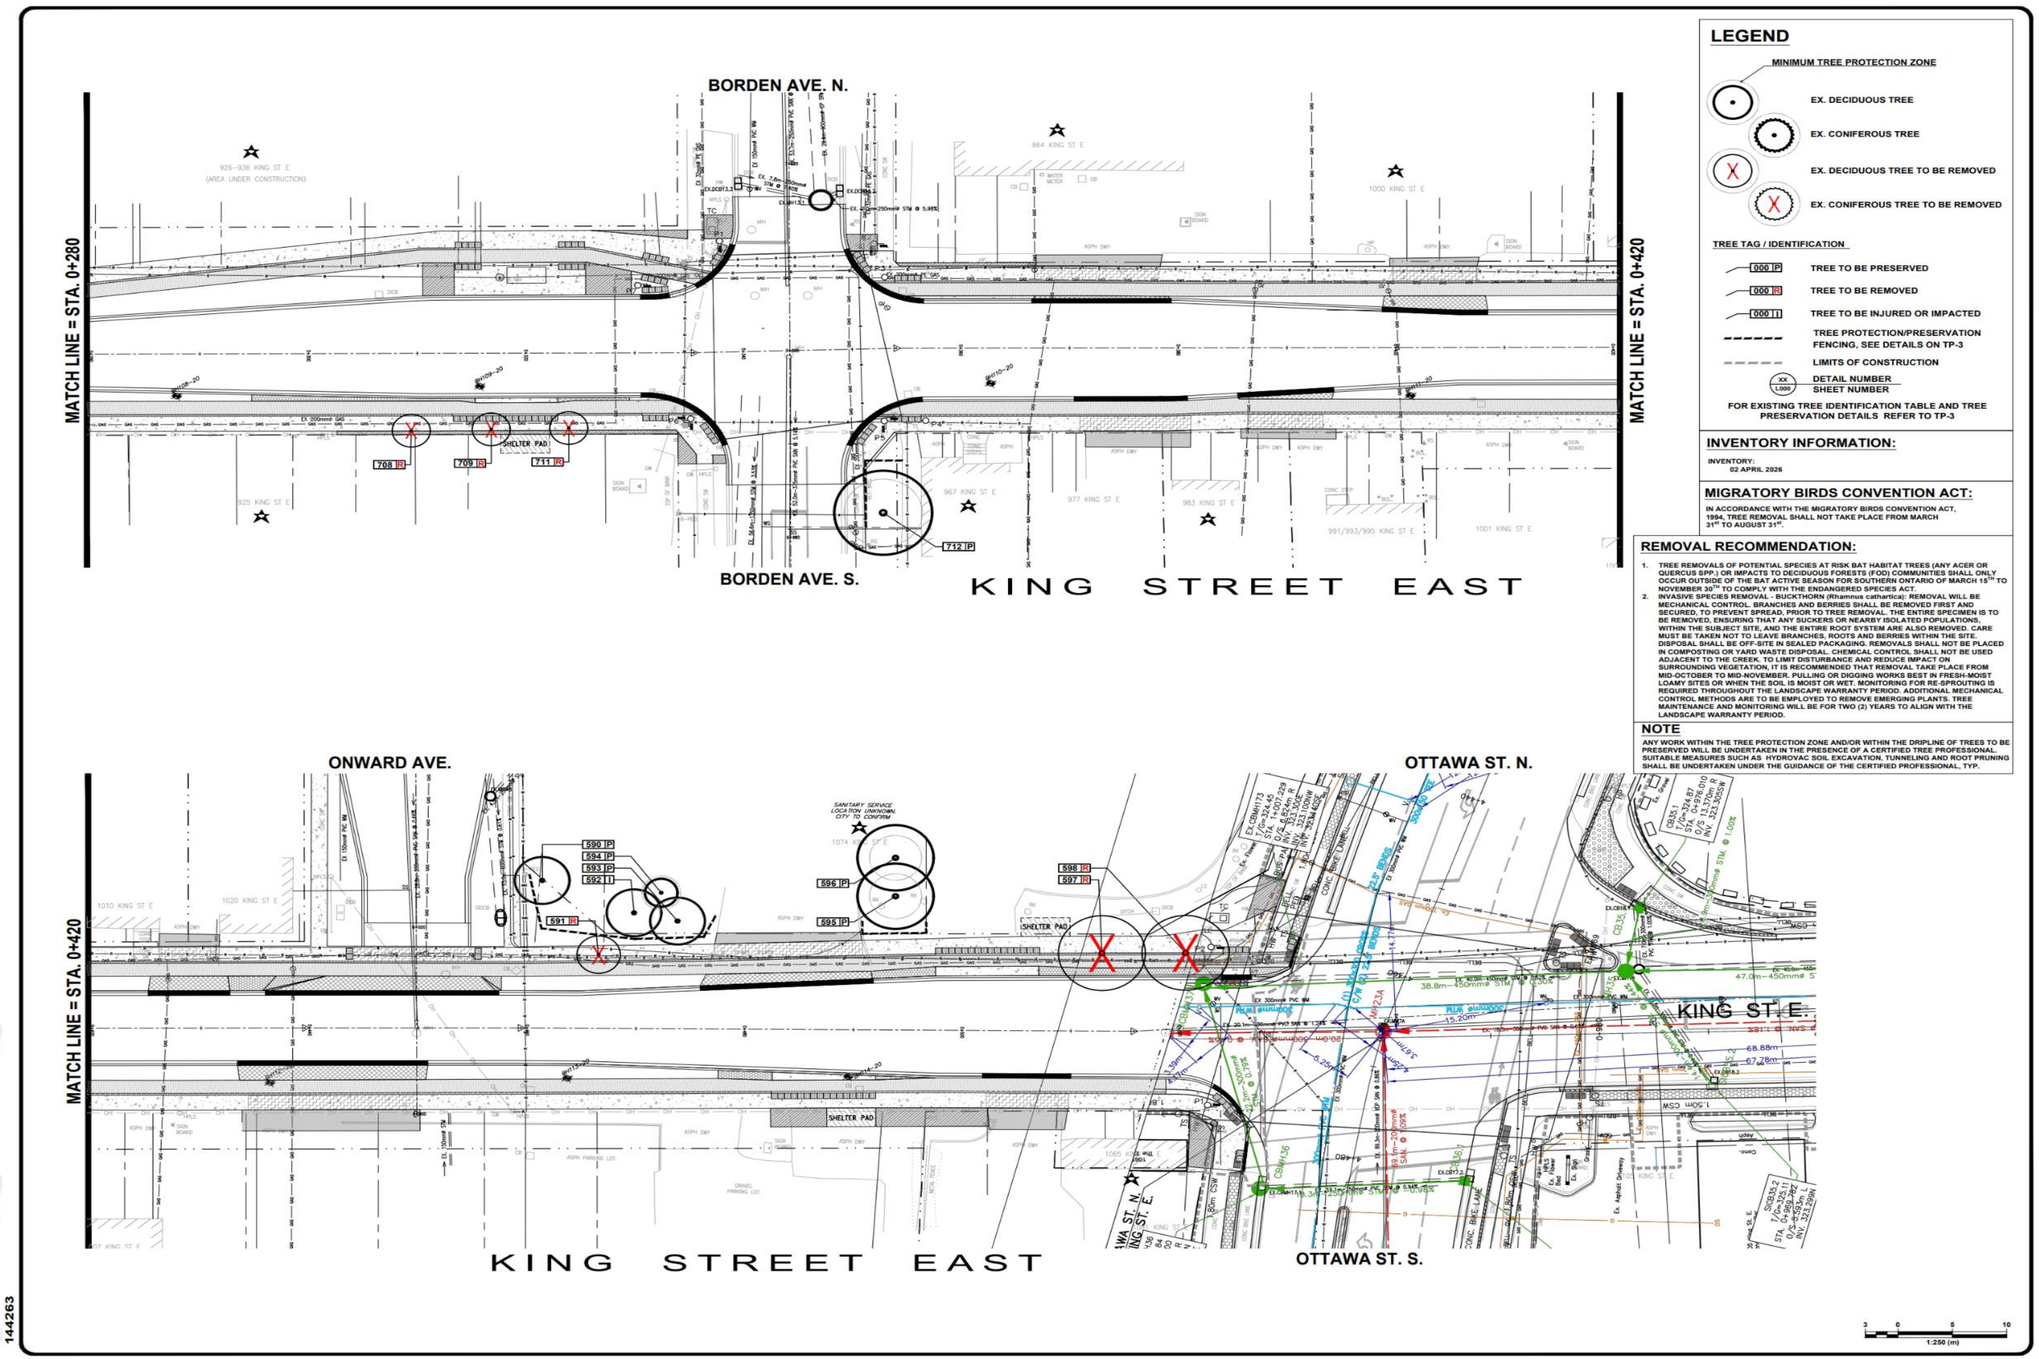

LEGEND

- MINIMUM TREE PROTECTION ZONE
- EX. DECIDUOUS TREE
- EX. CONIFEROUS TREE
- EX. DECIDUOUS TREE TO BE REMOVED
- EX. CONIFEROUS TREE TO BE REMOVED

TREE TAG / IDENTIFICATION

- 000 P — TREE TO BE PRESERVED
- 000 R — TREE TO BE REMOVED
- 000 I — TREE TO BE INJURED OR IMPACTED
- TREE PROTECTION/PRESERVATION FENCING, SEE DETAILS ON TP-3
- LIMITS OF CONSTRUCTION
- xx / L000 — DETAIL NUMBER / SHEET NUMBER

FOR EXISTING TREE IDENTIFICATION TABLE AND TREE PRESERVATION DETAILS REFER TO TP-3

INVENTORY INFORMATION:

INVENTORY:
02 APRIL 2026

MIGRATORY BIRDS CONVENTION ACT:

IN ACCORDANCE WITH THE MIGRATORY BIRDS CONVENTION ACT, 1994, TREE REMOVAL SHALL NOT TAKE PLACE FROM MARCH 31ST TO AUGUST 31ST.

REMOVAL RECOMMENDATION:

1. TREE REMOVALS OF POTENTIAL SPECIES AT RISK BAT HABITAT TREES (ANY ACER OR QUERCUS SPP.) OR IMPACTS TO DECIDUOUS FORESTS (FOD) COMMUNITIES SHALL ONLY OCCUR OUTSIDE OF THE BAT ACTIVE SEASON FOR SOUTHERN ONTARIO OF MARCH 15TH TO NOVEMBER 30TH TO COMPLY WITH THE ENDANGERED SPECIES ACT.
2. INVASIVE SPECIES REMOVAL - BUCKTHORN (Rhamnus cathartica): REMOVAL WILL BE MECHANICAL CONTROL. BRANCHES AND BERRIES SHALL BE REMOVED FIRST AND SECURED, TO PREVENT SPREAD, PRIOR TO TREE REMOVAL. THE ENTIRE SPECIMEN IS TO BE REMOVED, ENSURING THAT ANY SUCKERS OR NEARBY ISOLATED POPULATIONS, WITHIN THE SUBJECT SITE, AND THE ENTIRE ROOT SYSTEM ARE ALSO REMOVED. CARE MUST BE TAKEN NOT TO LEAVE BRANCHES, ROOTS AND BERRIES WITHIN THE SITE. DISPOSAL SHALL BE OFF-SITE IN SEALED PACKAGING. REMOVALS SHALL NOT BE PLACED IN COMPOSTING OR YARD WASTE DISPOSAL. CHEMICAL CONTROL SHALL NOT BE USED ADJACENT TO THE CREEK. TO LIMIT DISTURBANCE AND REDUCE IMPACT ON SURROUNDING VEGETATION, IT IS RECOMMENDED THAT REMOVAL TAKE PLACE FROM MID-OCTOBER TO MID-NOVEMBER. PULLING OR DIGGING WORKS BEST IN FRESH-MOIST LOAMY SITES OR WHEN THE SOIL IS MOIST OR WET. MONITORING FOR RE-SPROUTING IS REQUIRED THROUGHOUT THE LANDSCAPE WARRANTY PERIOD. ADDITIONAL MECHANICAL CONTROL METHODS ARE TO BE EMPLOYED TO REMOVE EMERGING PLANTS. TREE MAINTENANCE AND MONITORING WILL BE FOR TWO (2) YEARS TO ALIGN WITH THE LANDSCAPE WARRANTY PERIOD.

NOTE


ANY WORK WITHIN THE TREE PROTECTION ZONE AND/OR WITHIN THE DRIPLINE OF TREES TO BE PRESERVED WILL BE UNDERTAKEN IN THE PRESENCE OF A CERTIFIED TREE PROFESSIONAL. SUITABLE MEASURES SUCH AS HYDROVAC SOIL EXCAVATION, TUNNELING AND ROOT PRUNING SHALL BE UNDERTAKEN UNDER THE GUIDANCE OF THE CERTIFIED PROFESSIONAL, TYP.

144263

3 0 5 10
1:250 (m)

Tree Management Plan(Tree Plantings)

King Street East (Stirling Avenue to Ottawa Street)

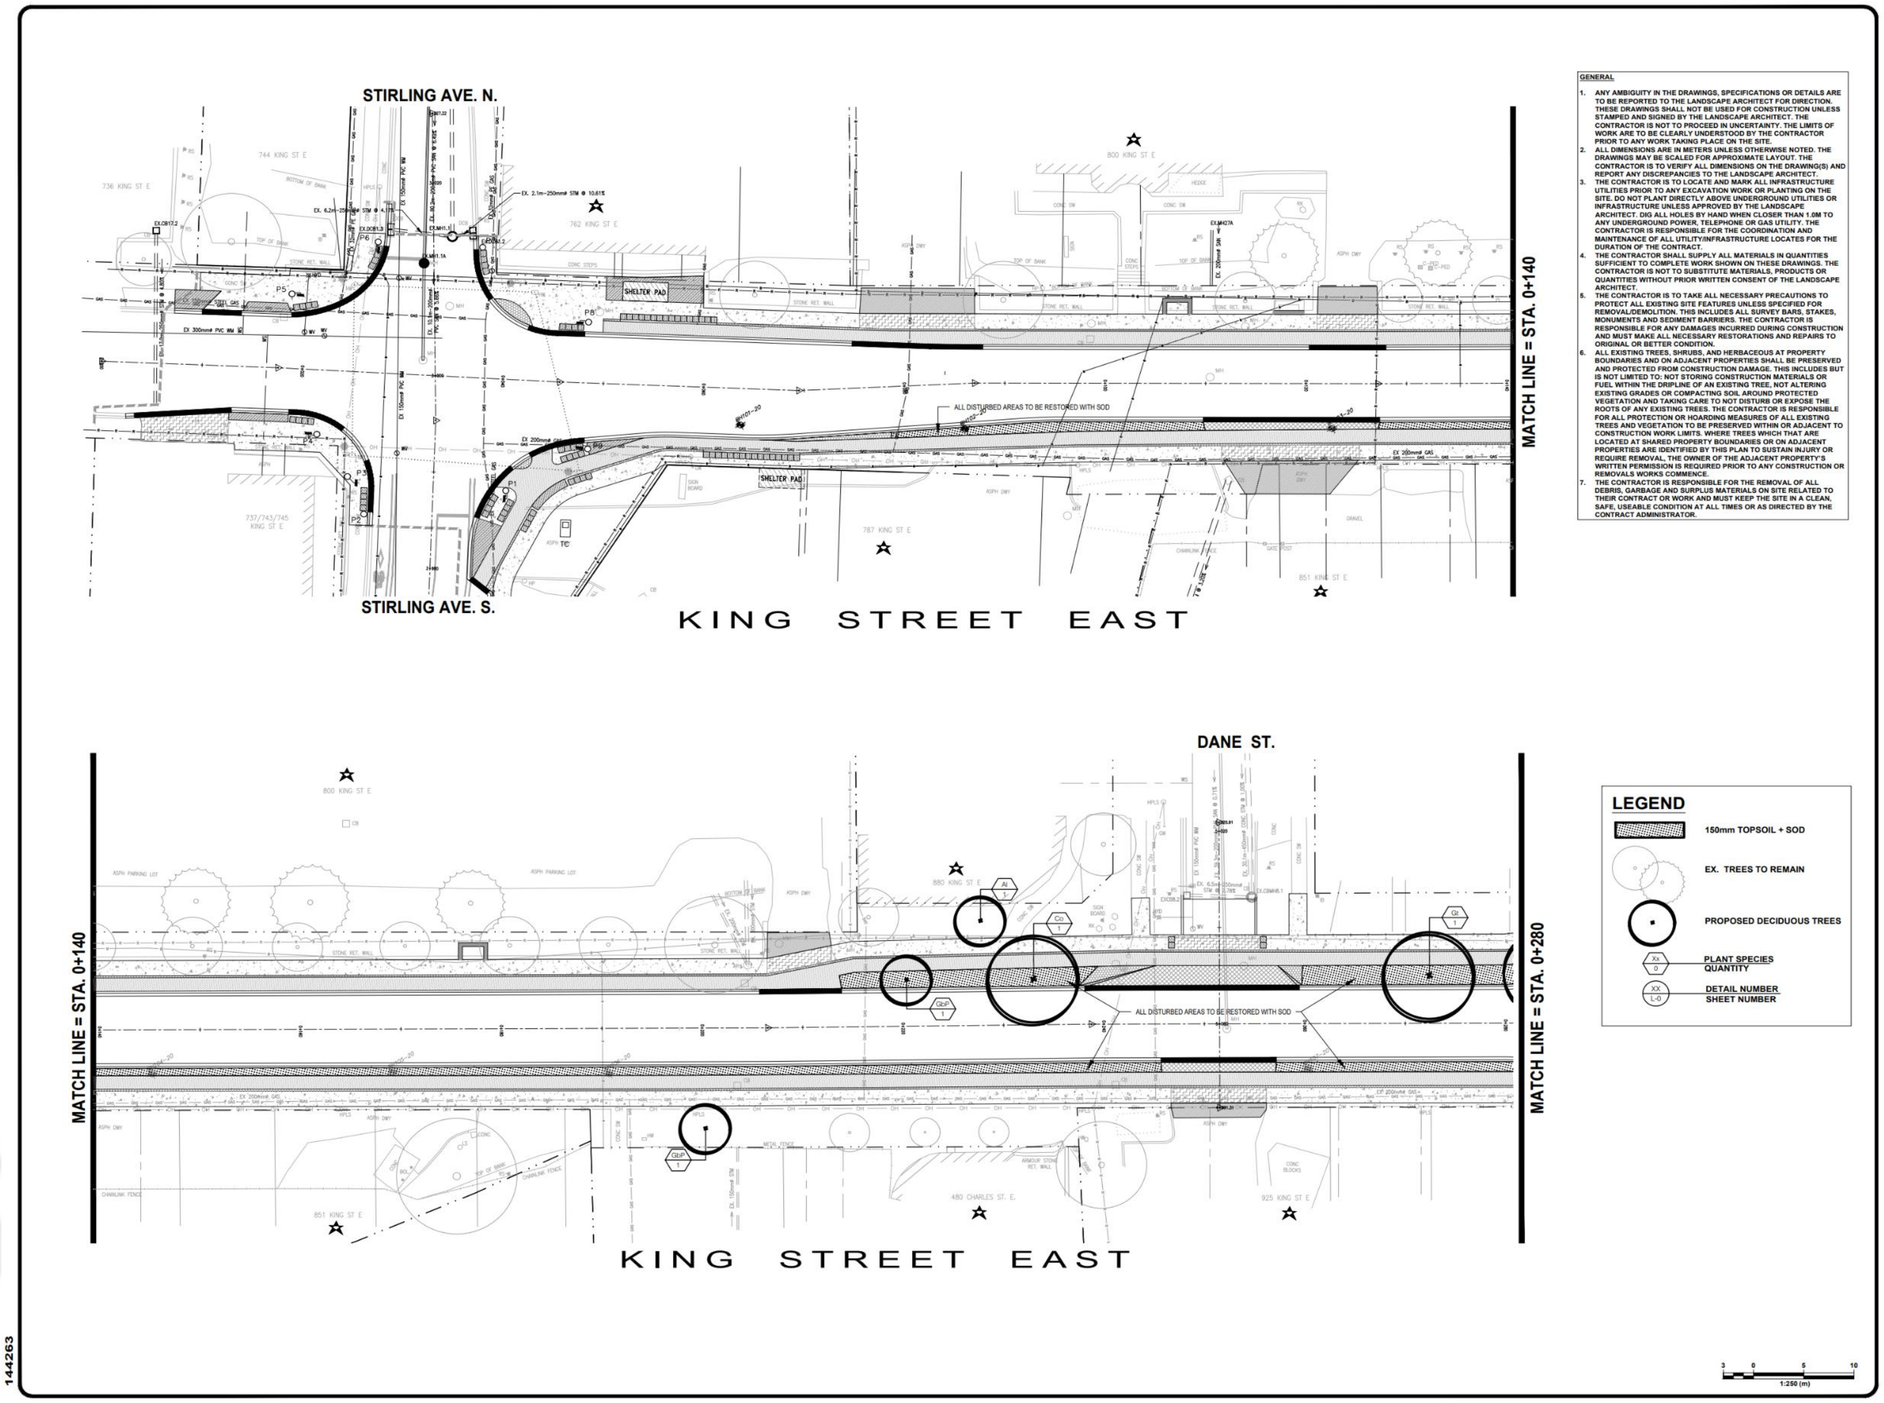

GENERAL

1. ANY AMBIGUITY IN THE DRAWINGS, SPECIFICATIONS OR DETAILS ARE TO BE REPORTED TO THE LANDSCAPE ARCHITECT FOR DIRECTION. THESE DRAWINGS SHALL NOT BE USED FOR CONSTRUCTION UNLESS STAMPED AND SIGNED BY THE LANDSCAPE ARCHITECT. THE CONTRACTOR IS NOT TO PROCEED IN UNCERTAINTY. THE LIMITS OF WORK ARE TO BE CLEARLY UNDERSTOOD BY THE CONTRACTOR PRIOR TO ANY WORK TAKING PLACE ON THE SITE.
2. ALL DIMENSIONS ARE IN METERS UNLESS OTHERWISE NOTED. THE DRAWINGS MAY BE SCALED FOR APPROXIMATE LAYOUT. THE CONTRACTOR IS TO VERIFY ALL DIMENSIONS ON THE DRAWING(S) AND REPORT ANY DISCREPANCIES TO THE LANDSCAPE ARCHITECT.
3. THE CONTRACTOR IS TO LOCATE AND MARK ALL INFRASTRUCTURE UTILITIES PRIOR TO ANY EXCAVATION WORK OR PLANTING ON THE SITE. DO NOT PLANT DIRECTLY ABOVE UNDERGROUND UTILITIES OR INFRASTRUCTURE UNLESS APPROVED BY THE LANDSCAPE ARCHITECT. DIG ALL HOLES BY HAND WHEN CLOSER THAN 1.0M TO ANY UNDERGROUND POWER, TELEPHONE OR GAS UTILITY. THE CONTRACTOR IS RESPONSIBLE FOR THE COORDINATION AND MAINTENANCE OF ALL UTILITY/INFRASTRUCTURE LOCATES FOR THE DURATION OF THE CONTRACT.
4. THE CONTRACTOR SHALL SUPPLY ALL MATERIALS IN QUANTITIES SUFFICIENT TO COMPLETE WORK SHOWN ON THESE DRAWINGS. THE CONTRACTOR IS NOT TO SUBSTITUTE MATERIALS, PRODUCTS OR QUANTITIES WITHOUT PRIOR WRITTEN CONSENT OF THE LANDSCAPE ARCHITECT.
5. THE CONTRACTOR IS TO TAKE ALL NECESSARY PRECAUTIONS TO PROTECT ALL EXISTING SITE FEATURES UNLESS SPECIFIED FOR REMOVAL/DEMOLITION. THIS INCLUDES ALL SURVEY BARS, STAKES, MONUMENTS AND SEDIMENT BARRIERS. THE CONTRACTOR IS RESPONSIBLE FOR ANY DAMAGES INCURRED DURING CONSTRUCTION AND MUST MAKE ALL NECESSARY RESTORATIONS AND REPAIRS TO ORIGINAL OR BETTER CONDITION.
6. ALL EXISTING TREES, SHRUBS, AND HERBACEOUS AT PROPERTY BOUNDARIES AND ON ADJACENT PROPERTIES SHALL BE PRESERVED AND PROTECTED FROM CONSTRUCTION DAMAGE. THIS INCLUDES BUT IS NOT LIMITED TO: NOT STORING CONSTRUCTION MATERIALS OR FUEL WITHIN THE DRIPLINE OF AN EXISTING TREE, NOT ALTERING EXISTING GRADES OR COMPACTING SOIL AROUND PROTECTED VEGETATION AND TAKING CARE TO NOT DISTURB OR EXPOSE THE ROOTS OF ANY EXISTING TREES. THE CONTRACTOR IS RESPONSIBLE FOR ALL PROTECTION OR HOARDING MEASURES OF ALL EXISTING TREES AND VEGETATION TO BE PRESERVED WITHIN OR ADJACENT TO CONSTRUCTION WORK LIMITS. WHERE TREES WHICH THAT ARE LOCATED AT SHARED PROPERTY BOUNDARIES OR ON ADJACENT PROPERTIES ARE IDENTIFIED BY THIS PLAN TO SUSTAIN INJURY OR REQUIRE REMOVAL, THE OWNER OF THE ADJACENT PROPERTY'S WRITTEN PERMISSION IS REQUIRED PRIOR TO ANY CONSTRUCTION OR REMOVALS WORKS COMMENCE.
7. THE CONTRACTOR IS RESPONSIBLE FOR THE REMOVAL OF ALL DEBRIS, GARBAGE AND SURPLUS MATERIALS ON SITE RELATED TO THEIR CONTRACT OR WORK AND MUST KEEP THE SITE IN A CLEAN, SAFE, USEABLE CONDITION AT ALL TIMES OR AS DIRECTED BY THE CONTRACT ADMINISTRATOR.

LEGEND


- 150mm TOPSOIL + SOD
- EX. TREES TO REMAIN
- PROPOSED DECIDUOUS TREES
- XX — PLANT SPECIES QUANTITY
- XX / L-0 — DETAIL NUMBER SHEET NUMBER

3 0 5 10
1:250 (m)

144263

Tree Management Plan(Tree Plantings)

King Street East (Stirling Avenue to Ottawa Street)

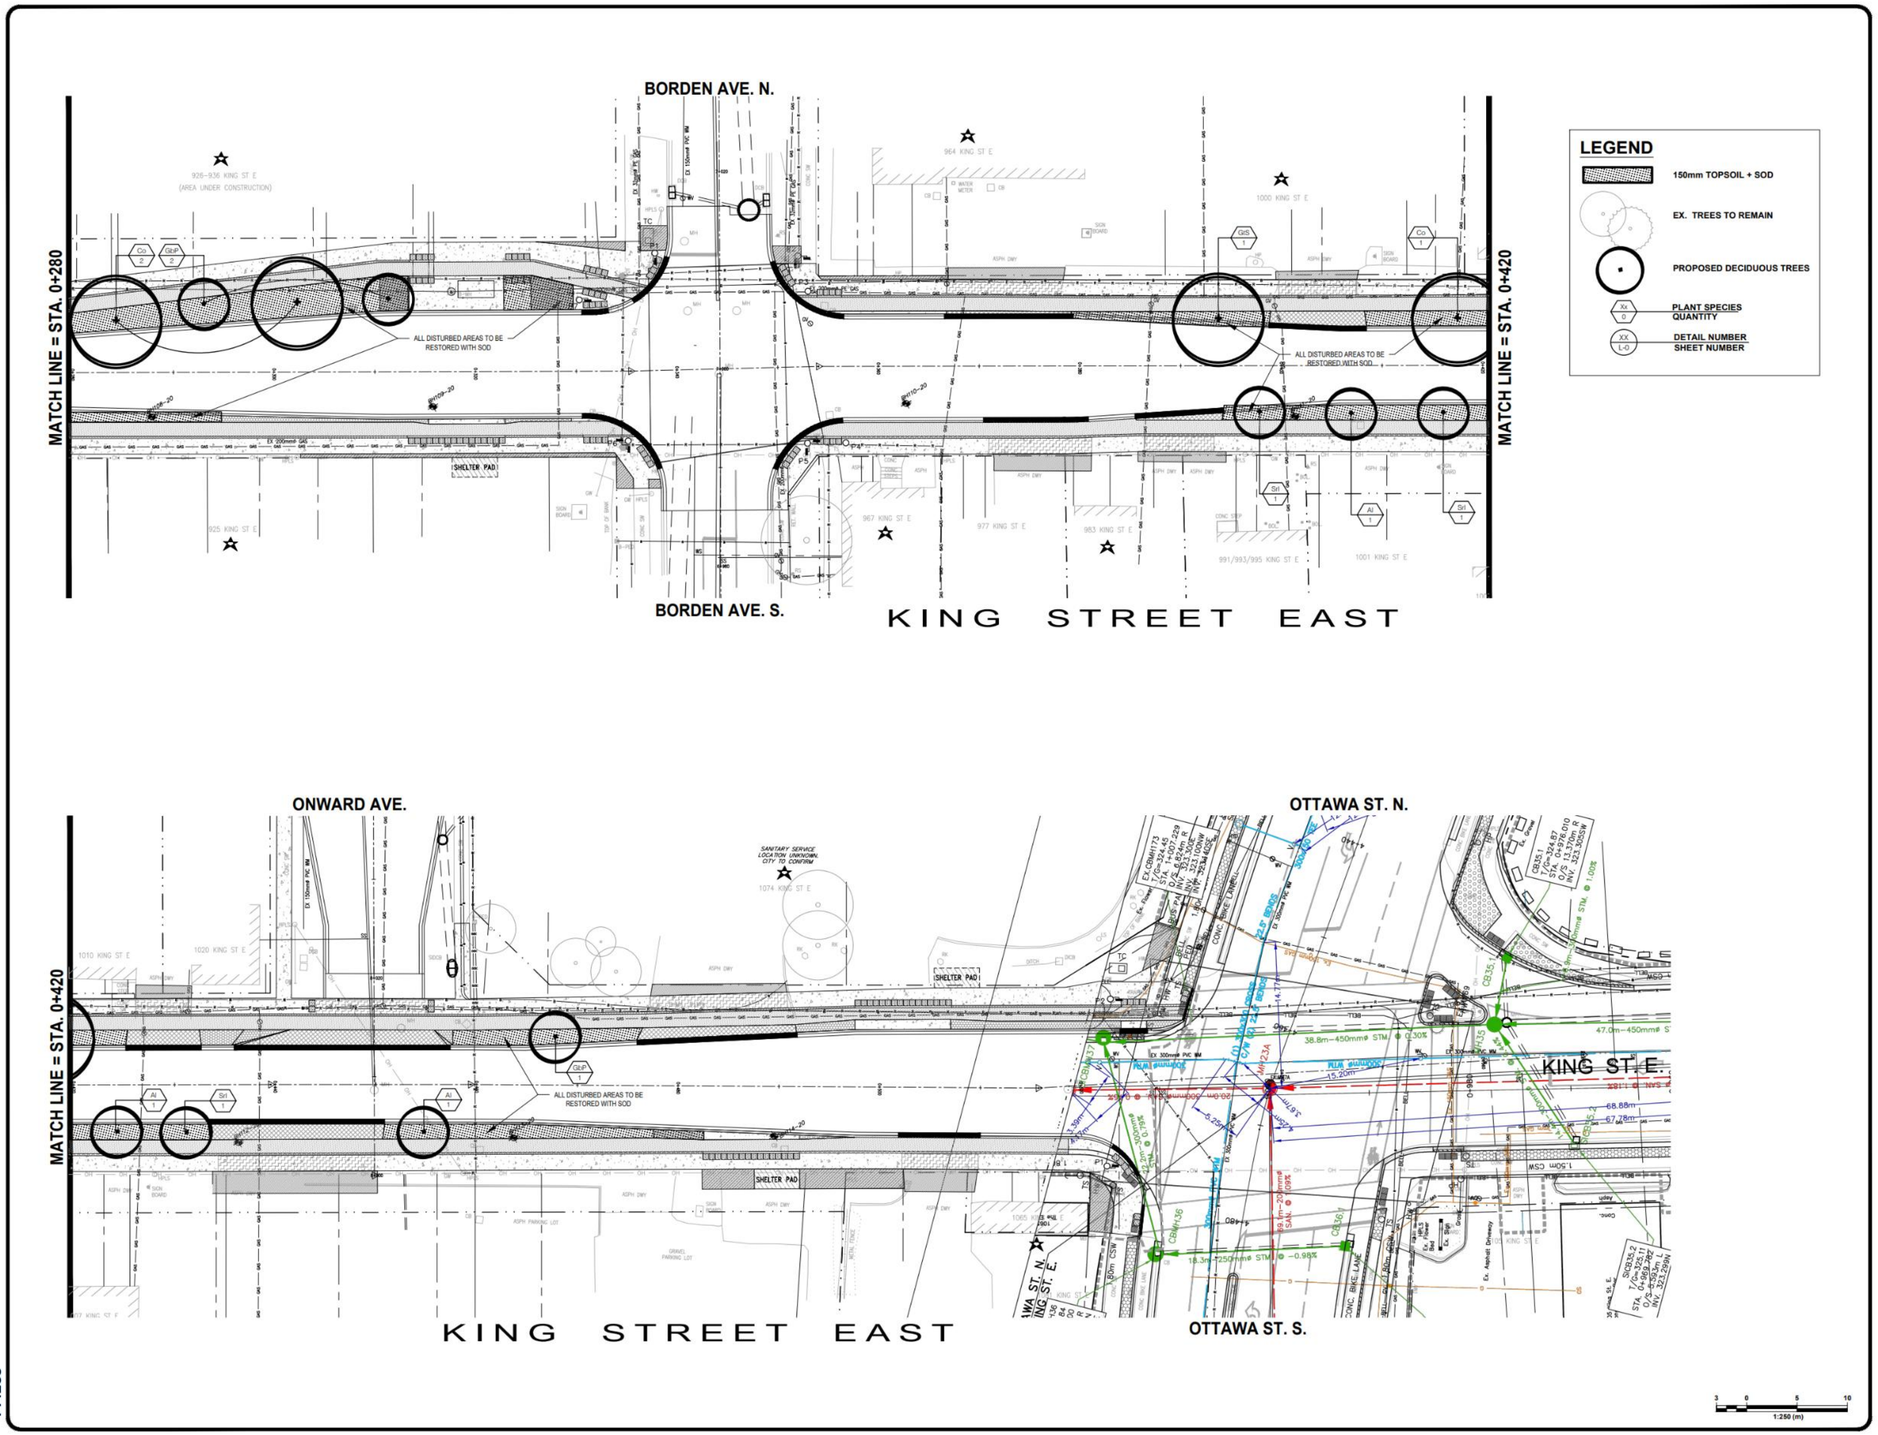

144263

Questions?

Personnel to Contact should you have any questions or comments about this project and wish to speak with someone personally, you may call:

Eric Costa,
519-783-8313,
Eric.Costa@kitchener.ca

Tim Mitchell,
226-750-1013,
Tim.mitchell@arcadis.com