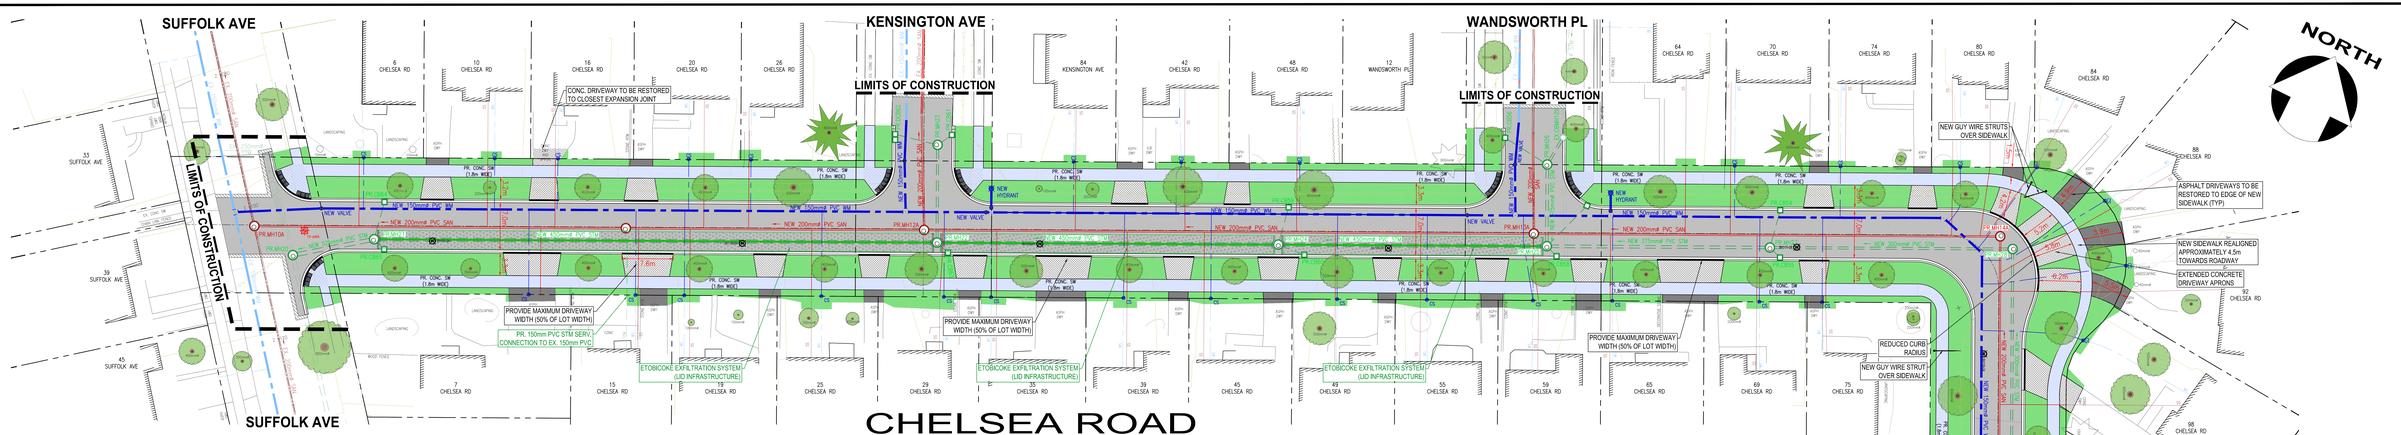

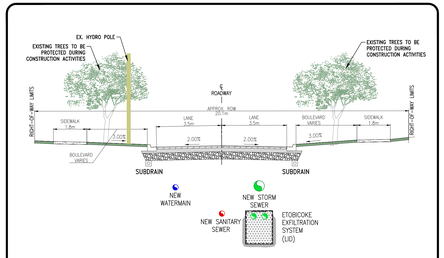

PROPOSED TYPICAL CROSS-SECTION
CHELSEA ROAD
NOT TO SCALE

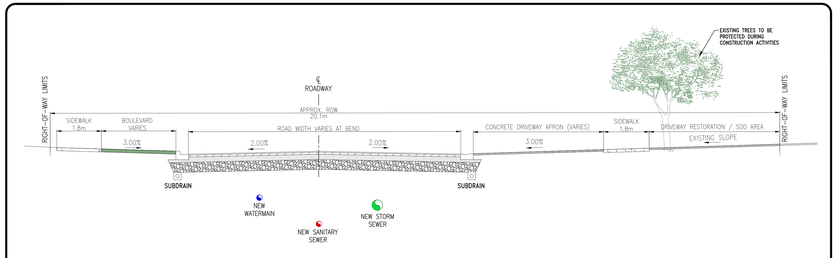

PROPOSED TYPICAL CROSS-SECTION
CHELSEA ROAD (AT BEND IN ROAD)
NOT TO SCALE

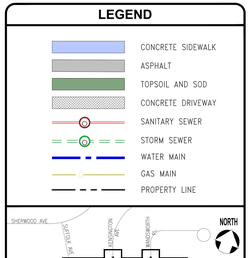

The Corporation Of The
CITY OF KITCHENER

Development Services
Engineering Division

DESIGN CONCEPT PLAN
CHELSEA ROAD
SCALE 1:250

SEPTEMBER 15, 2026.