
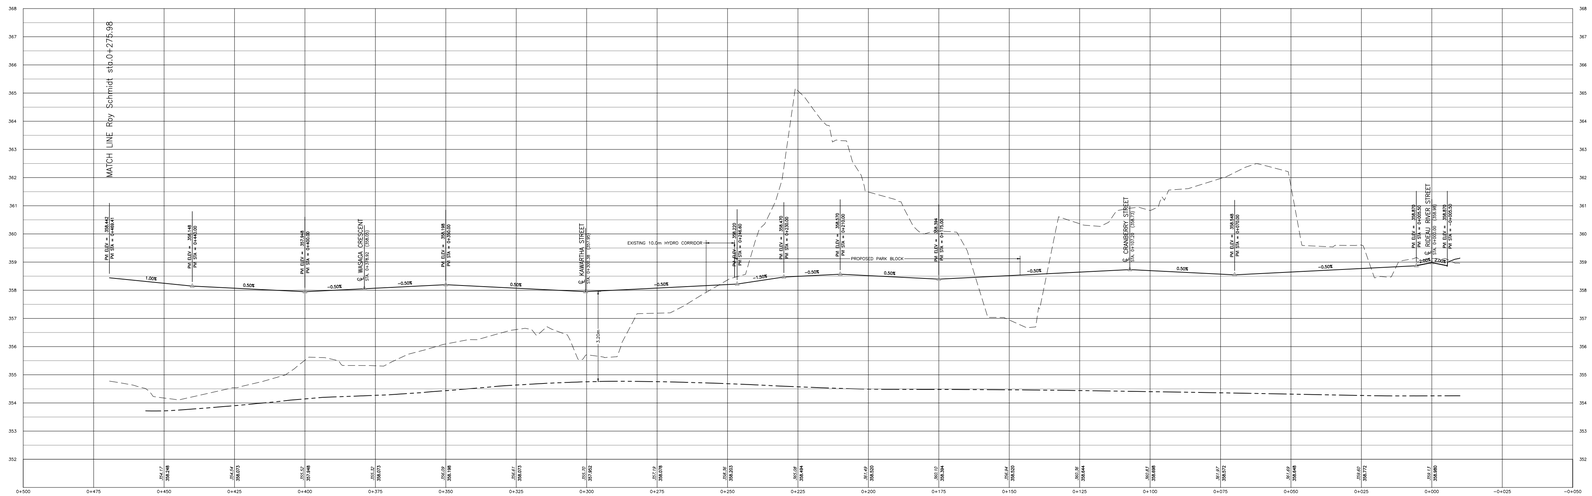


STREET FOUR - GARY COWAN DRIVE

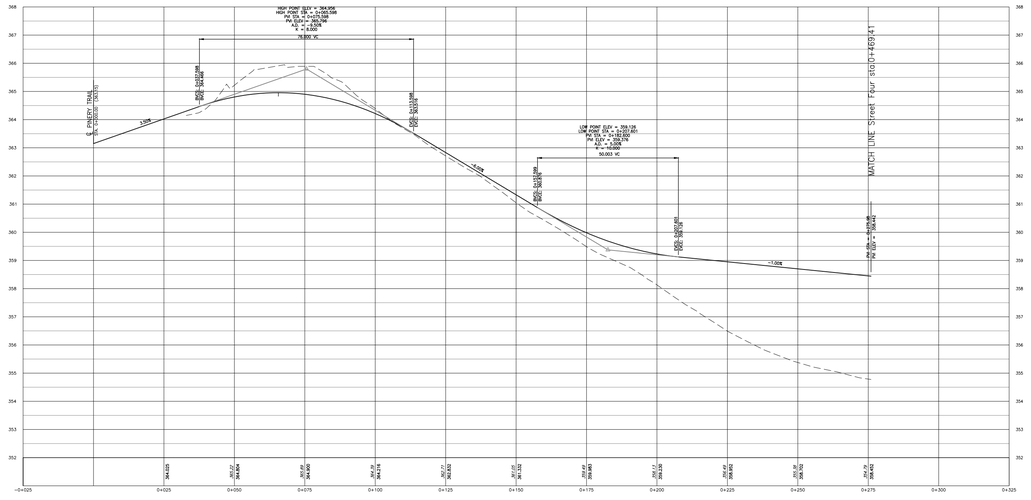

ROY SCHMIDT ROAD

Stantec

300 Hagey Blvd. Suite 100
Waterloo, ON. N2L 0A4
Tel. 519.579.4410
www.stantec.com


Copyright Reserved

The Contractor shall verify and be responsible for all dimensions. DO NOT scale the drawing - any errors or omissions shall be reported to Stantec without delay.
The Copyrights to all designs and drawings are the property of Stantec. Reproduction or use for any purpose other than that authorized by Stantec is forbidden.

Notes

1. BENCHMARK:
   CUT CROSS IN CONCRETE CURB, NORTH EAST CORNER OF RIDEAU RIVER STREET AND WASACA CRESCENT, CITY OF WATERLOO.
   ELEVATION = 363.82m
2. TOPOGRAPHIC SURVEY BY STANTEC CONSULTING LTD. DATED APRIL 2016. ELEVATIONS ARE REFFERRED TO THE CANADIAN GEODETIC VERTICAL DATUM (COVD-1929:1978)
3. DRAFT PLAN FOR LANDS PROVIDED BY MHBC DATED OCTOBER 21, 2016

Legend

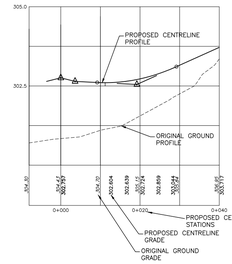

1.	REVISED PER CITY COMMENTS	B.S.R.	H.B.L.	24.07.22
Revision		By	Appd.	YY.MM.DD
File Name: 60308671_C-201ST.dwg		Dwn.	Chkd.	Dsgn. 17.01.12 YY.MM.DD

Permit-Seal

PRELIMINARY NOT FOR CONSTRUCTION

Not for permits, pricing or other official purposes. This document has not been completed or checked and is for general information or comment only.

Client/Project

ACTIVA HOLDINGS INC.

CONSERVATION MEADOWS SUBDIVISION PHASE 2

Waterloo, ON.

Title

CONCEPTUAL ROAD PROFILES

Project No. 60308671

Scale 1:1000H 1:100V

Drawing No. C-201

Sheet of 1

Revision

\\CD1004f01\work_group\01603\active\60308671\design\drawing\civil\sheet_files\ST\60308671_C-201ST.dwg
2024/07/22 3:53 PM By: Robb, Brad

ORIGINAL SHEET - ARCH D