

A photograph of a two-story brick house with a white front porch and a chimney, situated on a street with other houses in the background. The house has a dark roof and a small gabled porch over the entrance. A dark SUV is parked in the driveway to the right. The foreground shows a cracked asphalt road with a yellow curb.

MATCHLINE
SEE DWG. 2 OF 4

MATCHLINE
SEE DWG. 4 OF 4

A photograph of a two-story house with a dark roof and a small porch, surrounded by trees and a driveway. The house has a chimney and several windows. A blue car is parked in the driveway. The scene is set in a residential area with other houses and trees visible in the background.

WEST PROPERTY LINE

VARIES

1.30m SIDEWALK

4.00m

8.00m E/P TO E/P

4.00m

1.30m SIDEWALK

VARIES

EAST PROPERTY LINE

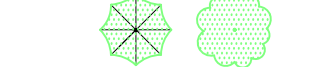
R.O.W VARIES (12.60m TO 15.7m)

PROPOSED CROSS SECTION - 7.00m E/P TO E/P
STA. 1+245 TO 1+600
N.T.S.

Diagram illustrating the proposed cross-section of a 7.00m E/P to E/P street, showing various dimensions and components:

- Overall Width:** R.O.W VARIES (12.60m TO 15.7m)
- Left Side Components:**
 - VARIES (0.3m TO 3.6m)
 - 1.80m SIDEWALK
 - CONCRETE BARRIER CURB WITH STANDARD GUTTER AS PER SPED 600.040
- Central Section:**
 - 7.00m E/P TO E/P
 - 3.50m
 - 3.50m
- Right Side Components:**
 - 1.80m
 - VARIES (0.3m TO 0.5m)
- Other Features:**
 - HYDRO LIGHT POLE LOCATION VARIES (SIDEWALK TO BE MINIMUM 1.2m WIDE AT HYDRO LIGHT POLE LOCATIONS)
 - WEST PROPERTY LINE
 - EAST PROPERTY LINE

PROPOSED CROSS SECTION - 7.00m E/P TO E/P
S1A, 12x25 TO 15x50
N.T.S.

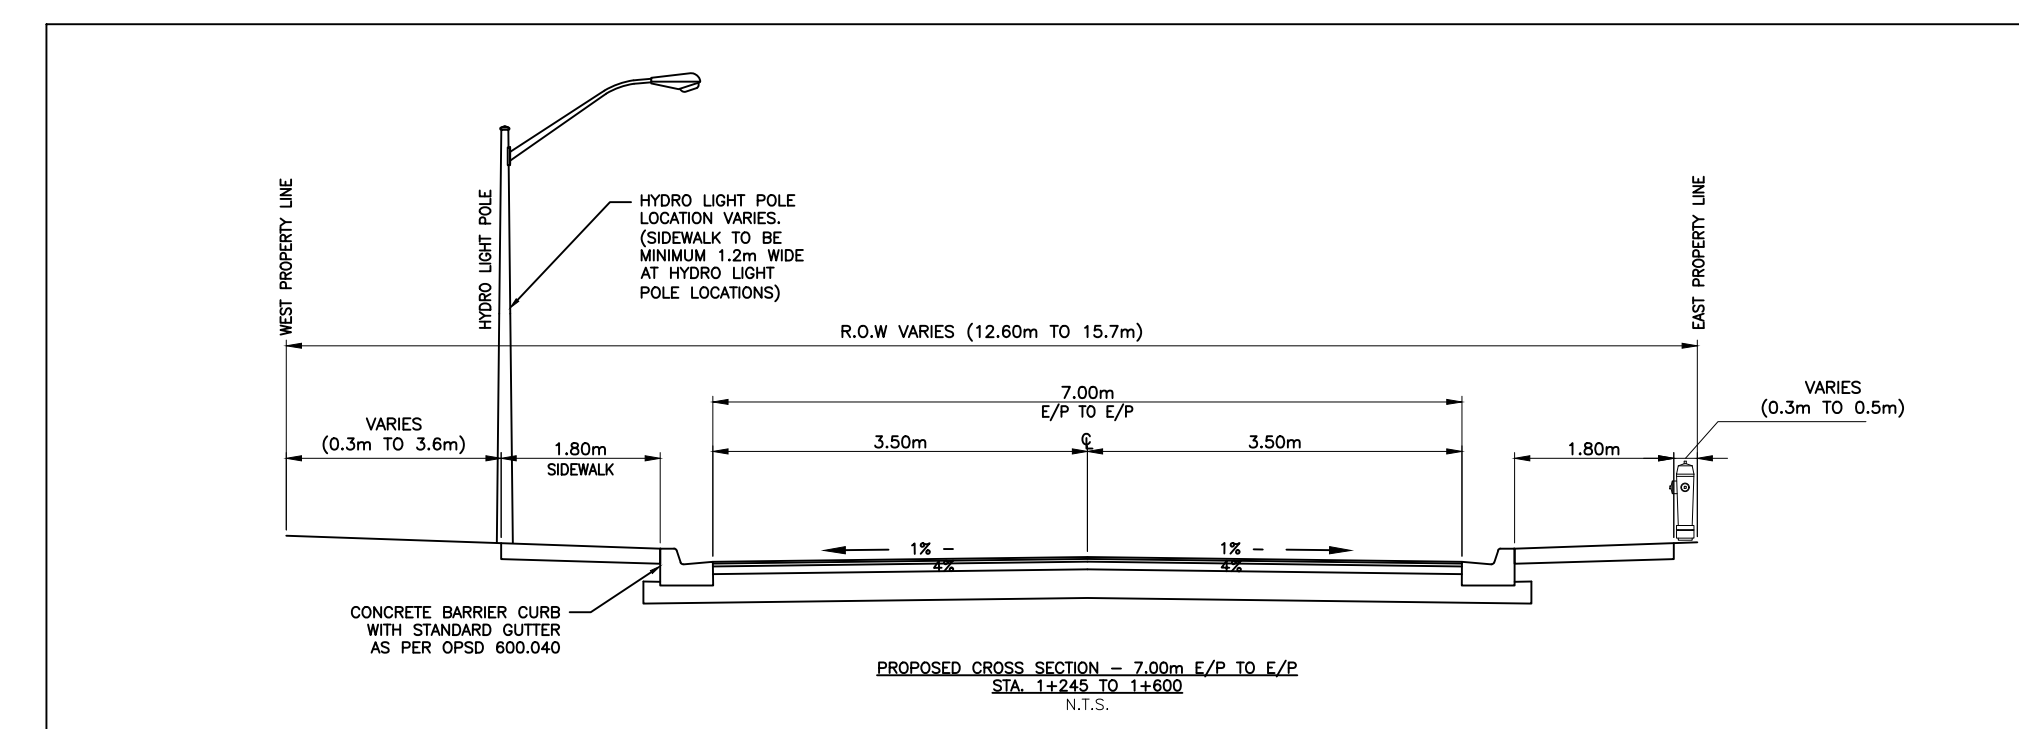
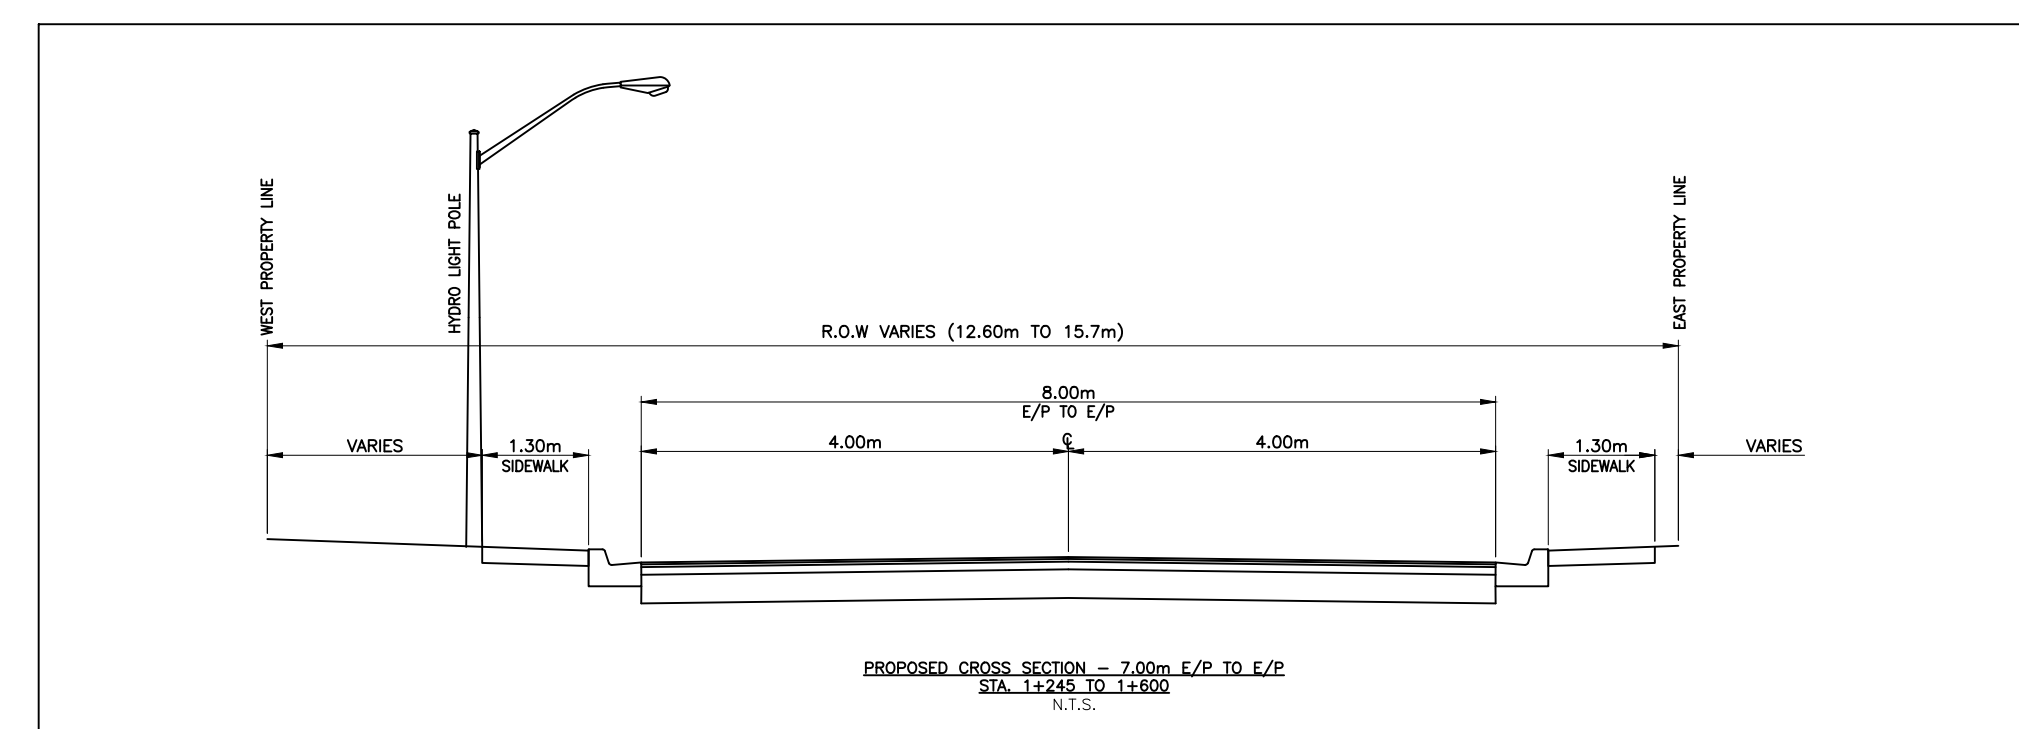
LEGEND	
	LIMIT OF ROW
	LOT LINES
	EX. FENCE LINE
	EX. HYDRO POLE/LIGHT POLE
	EX. HEDGE
	CNIFEROUS/DECIDUOUS TREES TO BE RETAINED
	CNIFEROUS/DECIDUOUS TREES TO BE REMOVED
	NEW CURB AND GUTTER
	NEW DROP CURB AND GUTTER
	NEW CONCRETE SIDEWALK
	NEW ASPHALT TRAIL
	LIMIT OF NEW ASPHALT
	NEW RETAINING WALL
	TREE NUMBER (PER GPS PLANS)
	TREE PROTECTION FENCING
	OPEN CUT SERVICE CONNECTION
	TREE IMPACT/POTENTIAL REMOVAL

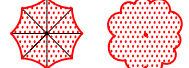
 
A photograph of a two-story house with a dark roof and light-colored siding. The house has a prominent chimney and a large front porch. A dark-colored car is parked in the driveway in front of the house. The house is situated on a street with a yellow curb. There are trees and other houses visible in the background.

ADAM STREET



HESPELER BAPTIST CHURCH



LEGEND	
	LIMIT OF ROW
	LOT LINES
	EX. FENCE LINE
	EX. HYDRO POLE/LIGHT POLE
	EX. HEDGE
	CONIFEROUS/DECIDUOUS TREES TO BE RETAINED
	CONIFEROUS/DECIDUOUS TREES TO BE REMOVED
	NEW CURB AND GUTTER
	NEW DROP CURB AND GUTTER
	NEW CONCRETE SIDEWALK
	NEW ASPHALT TRAIL
	LIMIT OF NEW ASPHALT
	NEW RETAINING WALL
	TREE NUMBER (PER GPS PLANS)
	TREE PROTECTION FENCING
	OPEN CUT SERVICE CONNECTION
	TREE IMPACT/POTENTIAL REMOVAL