
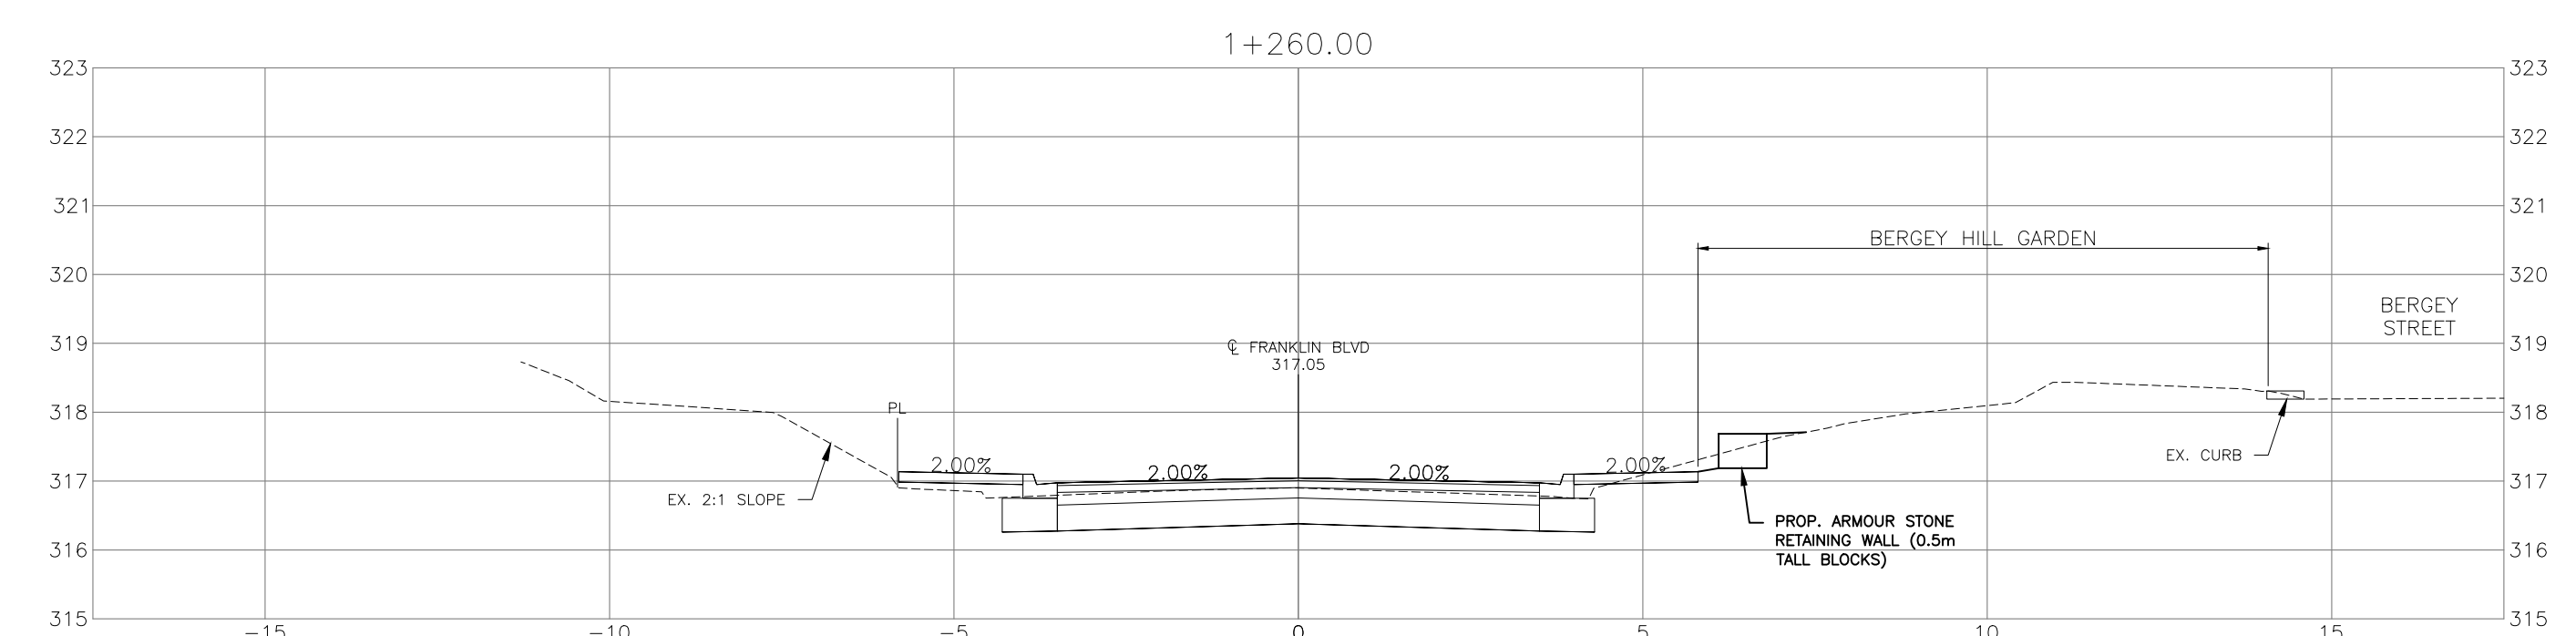
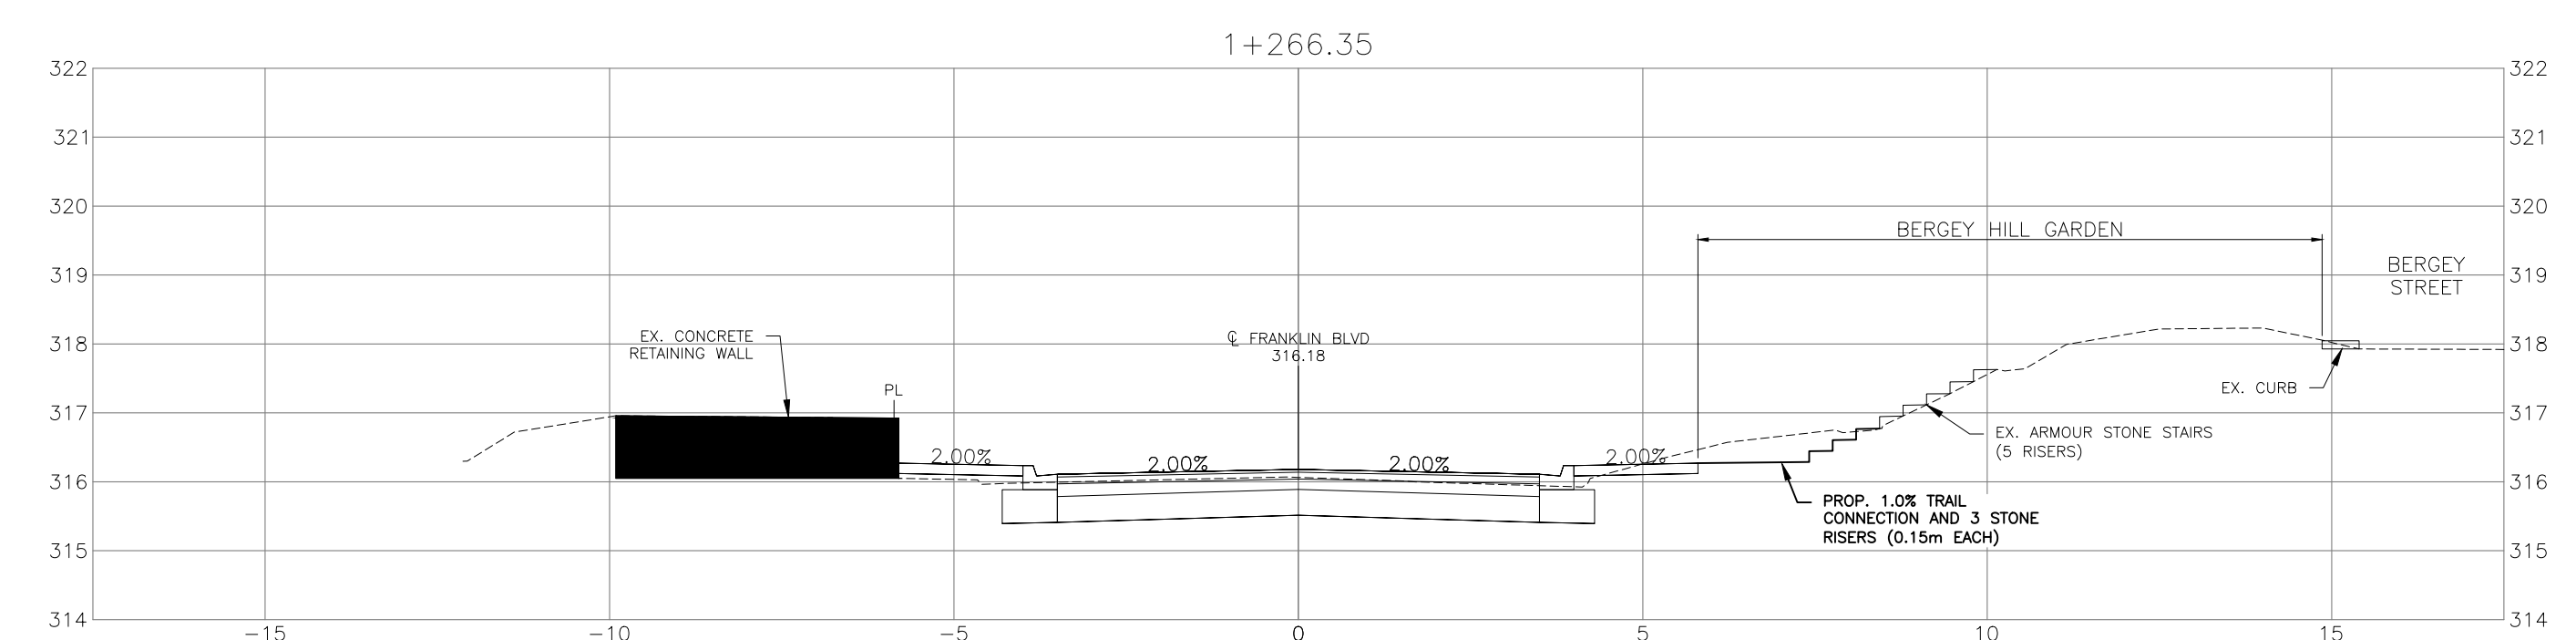
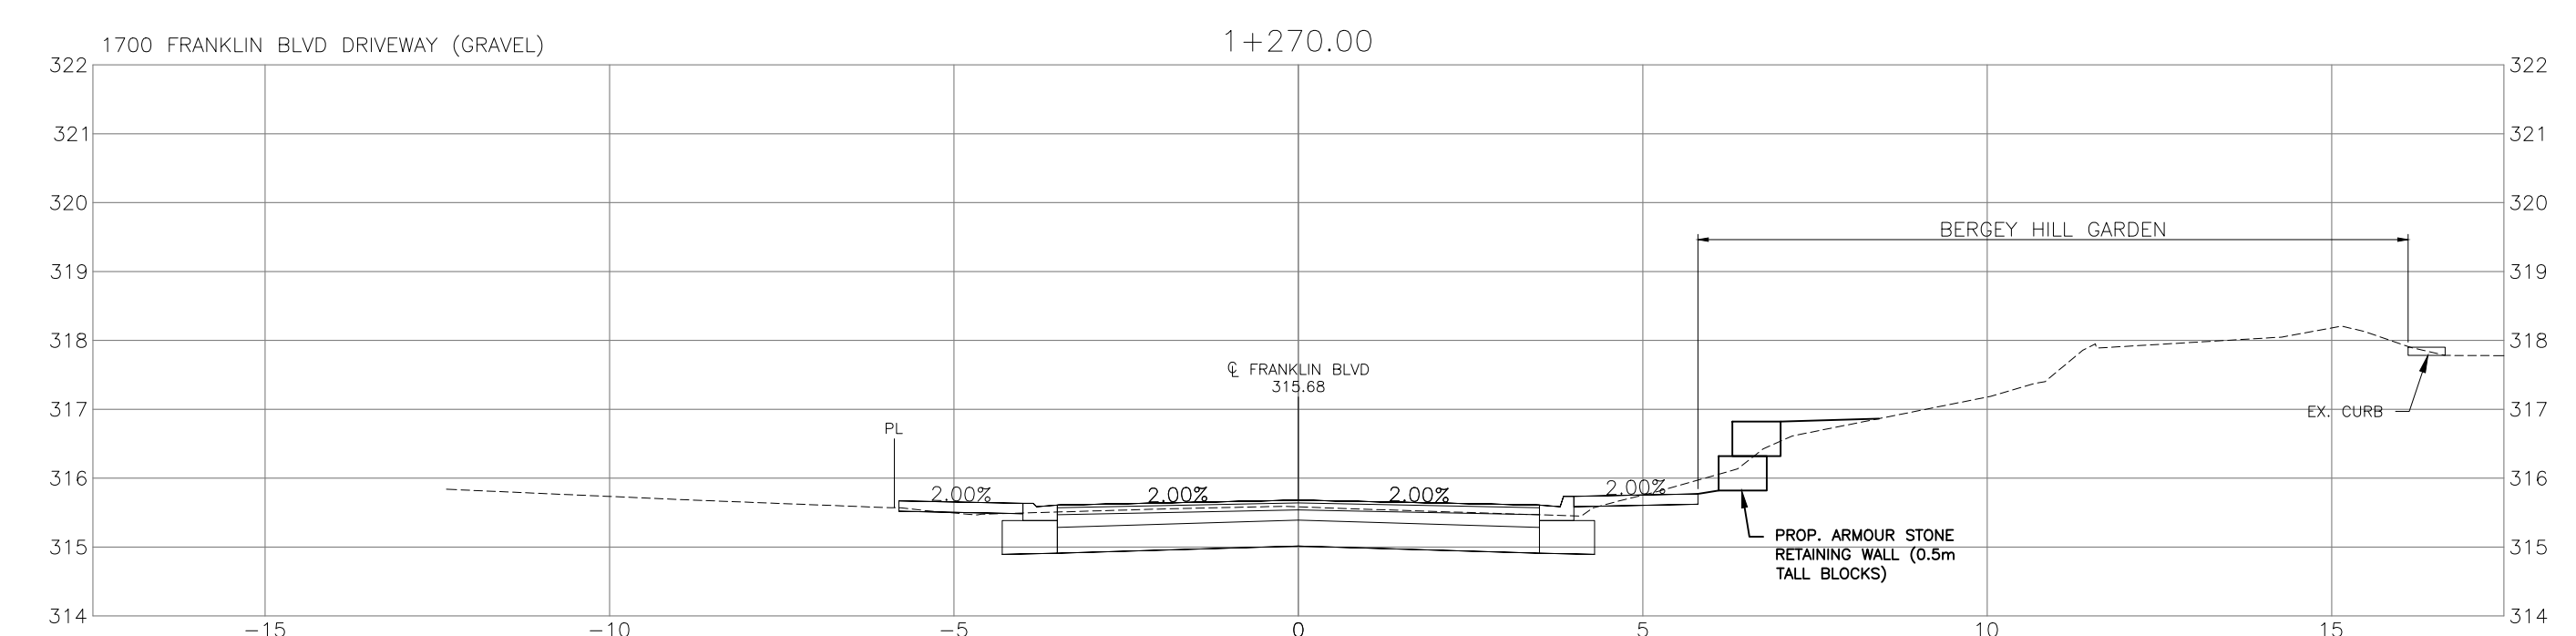
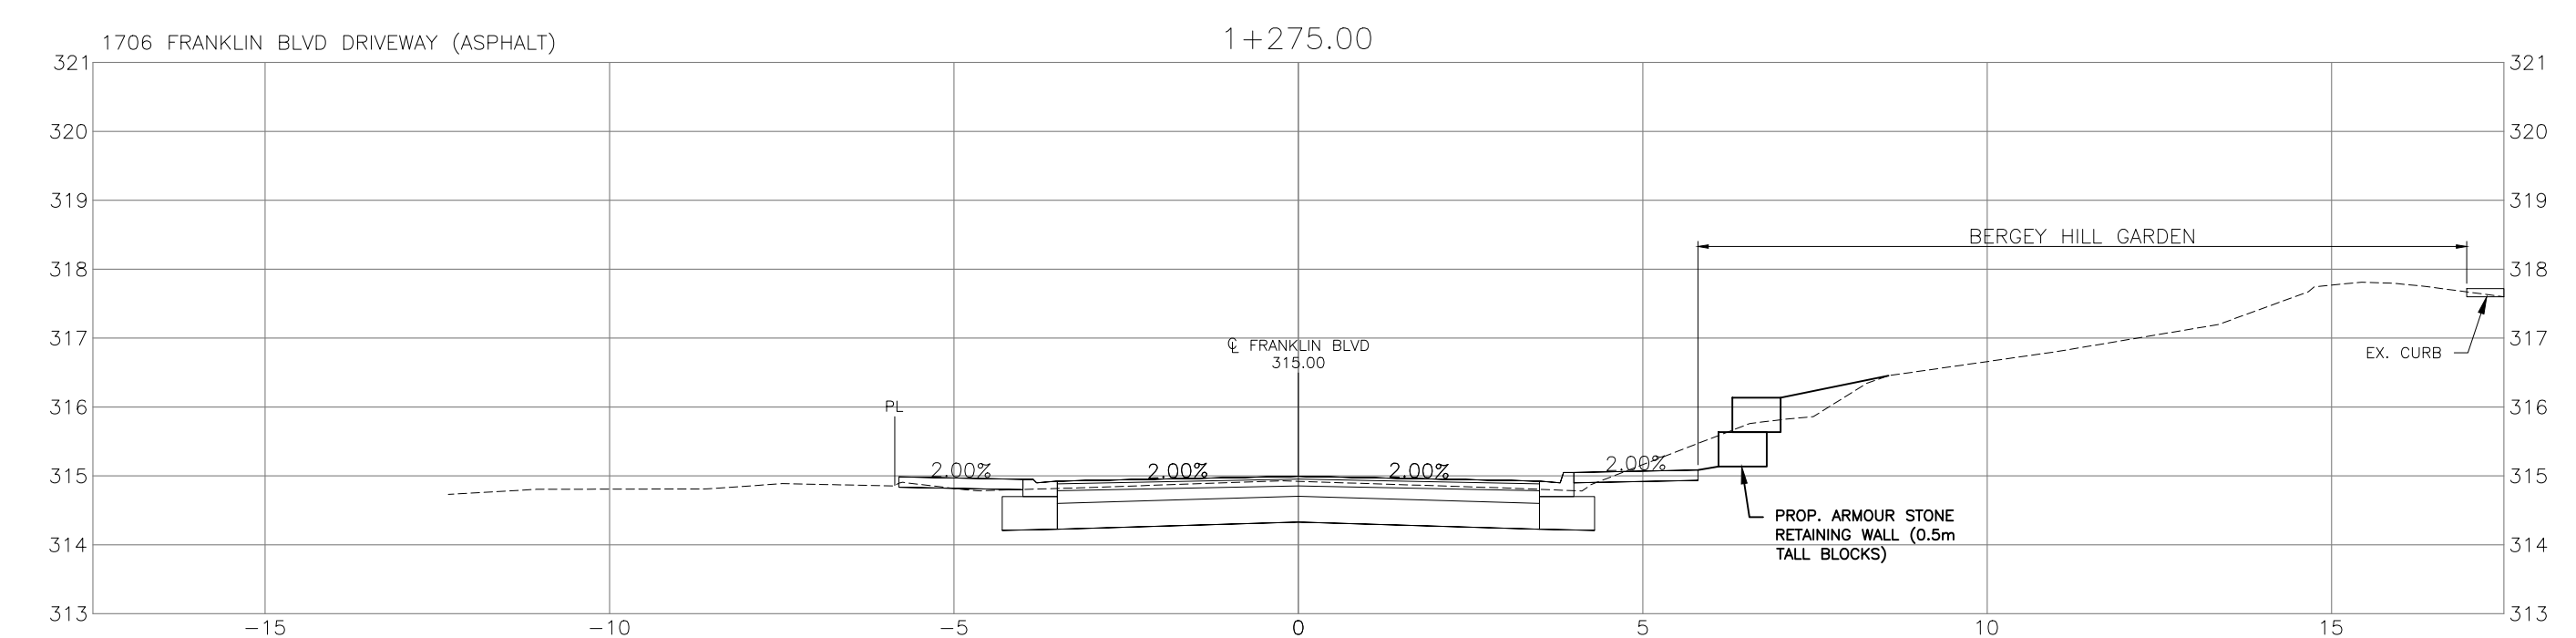
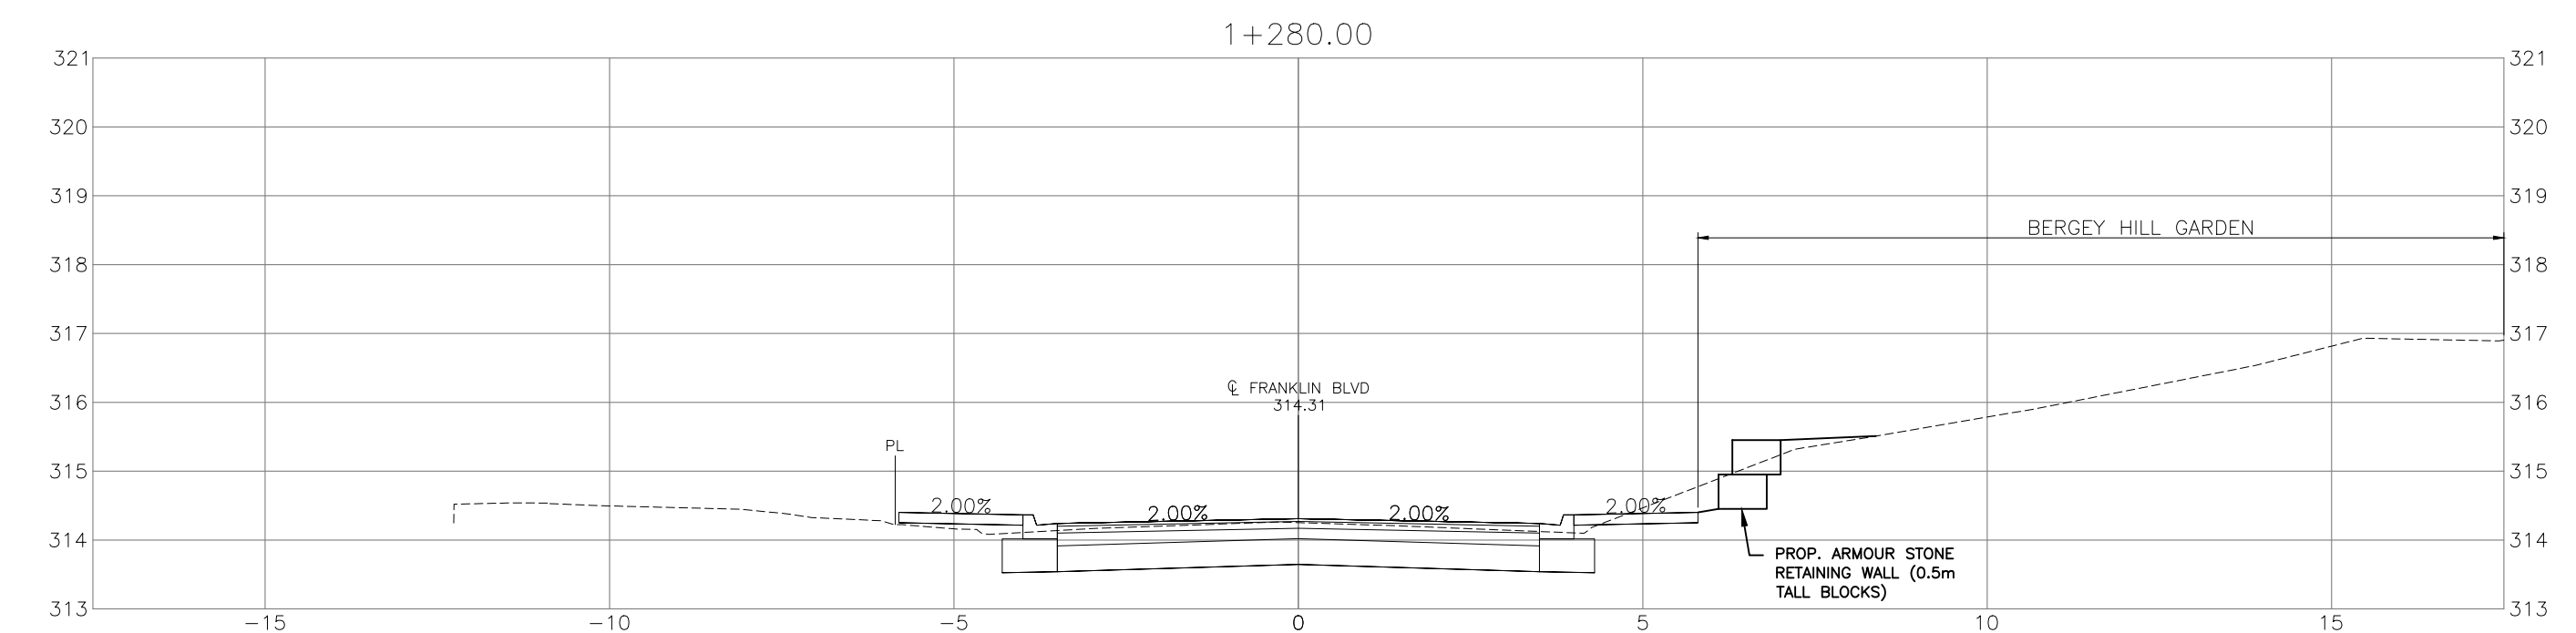


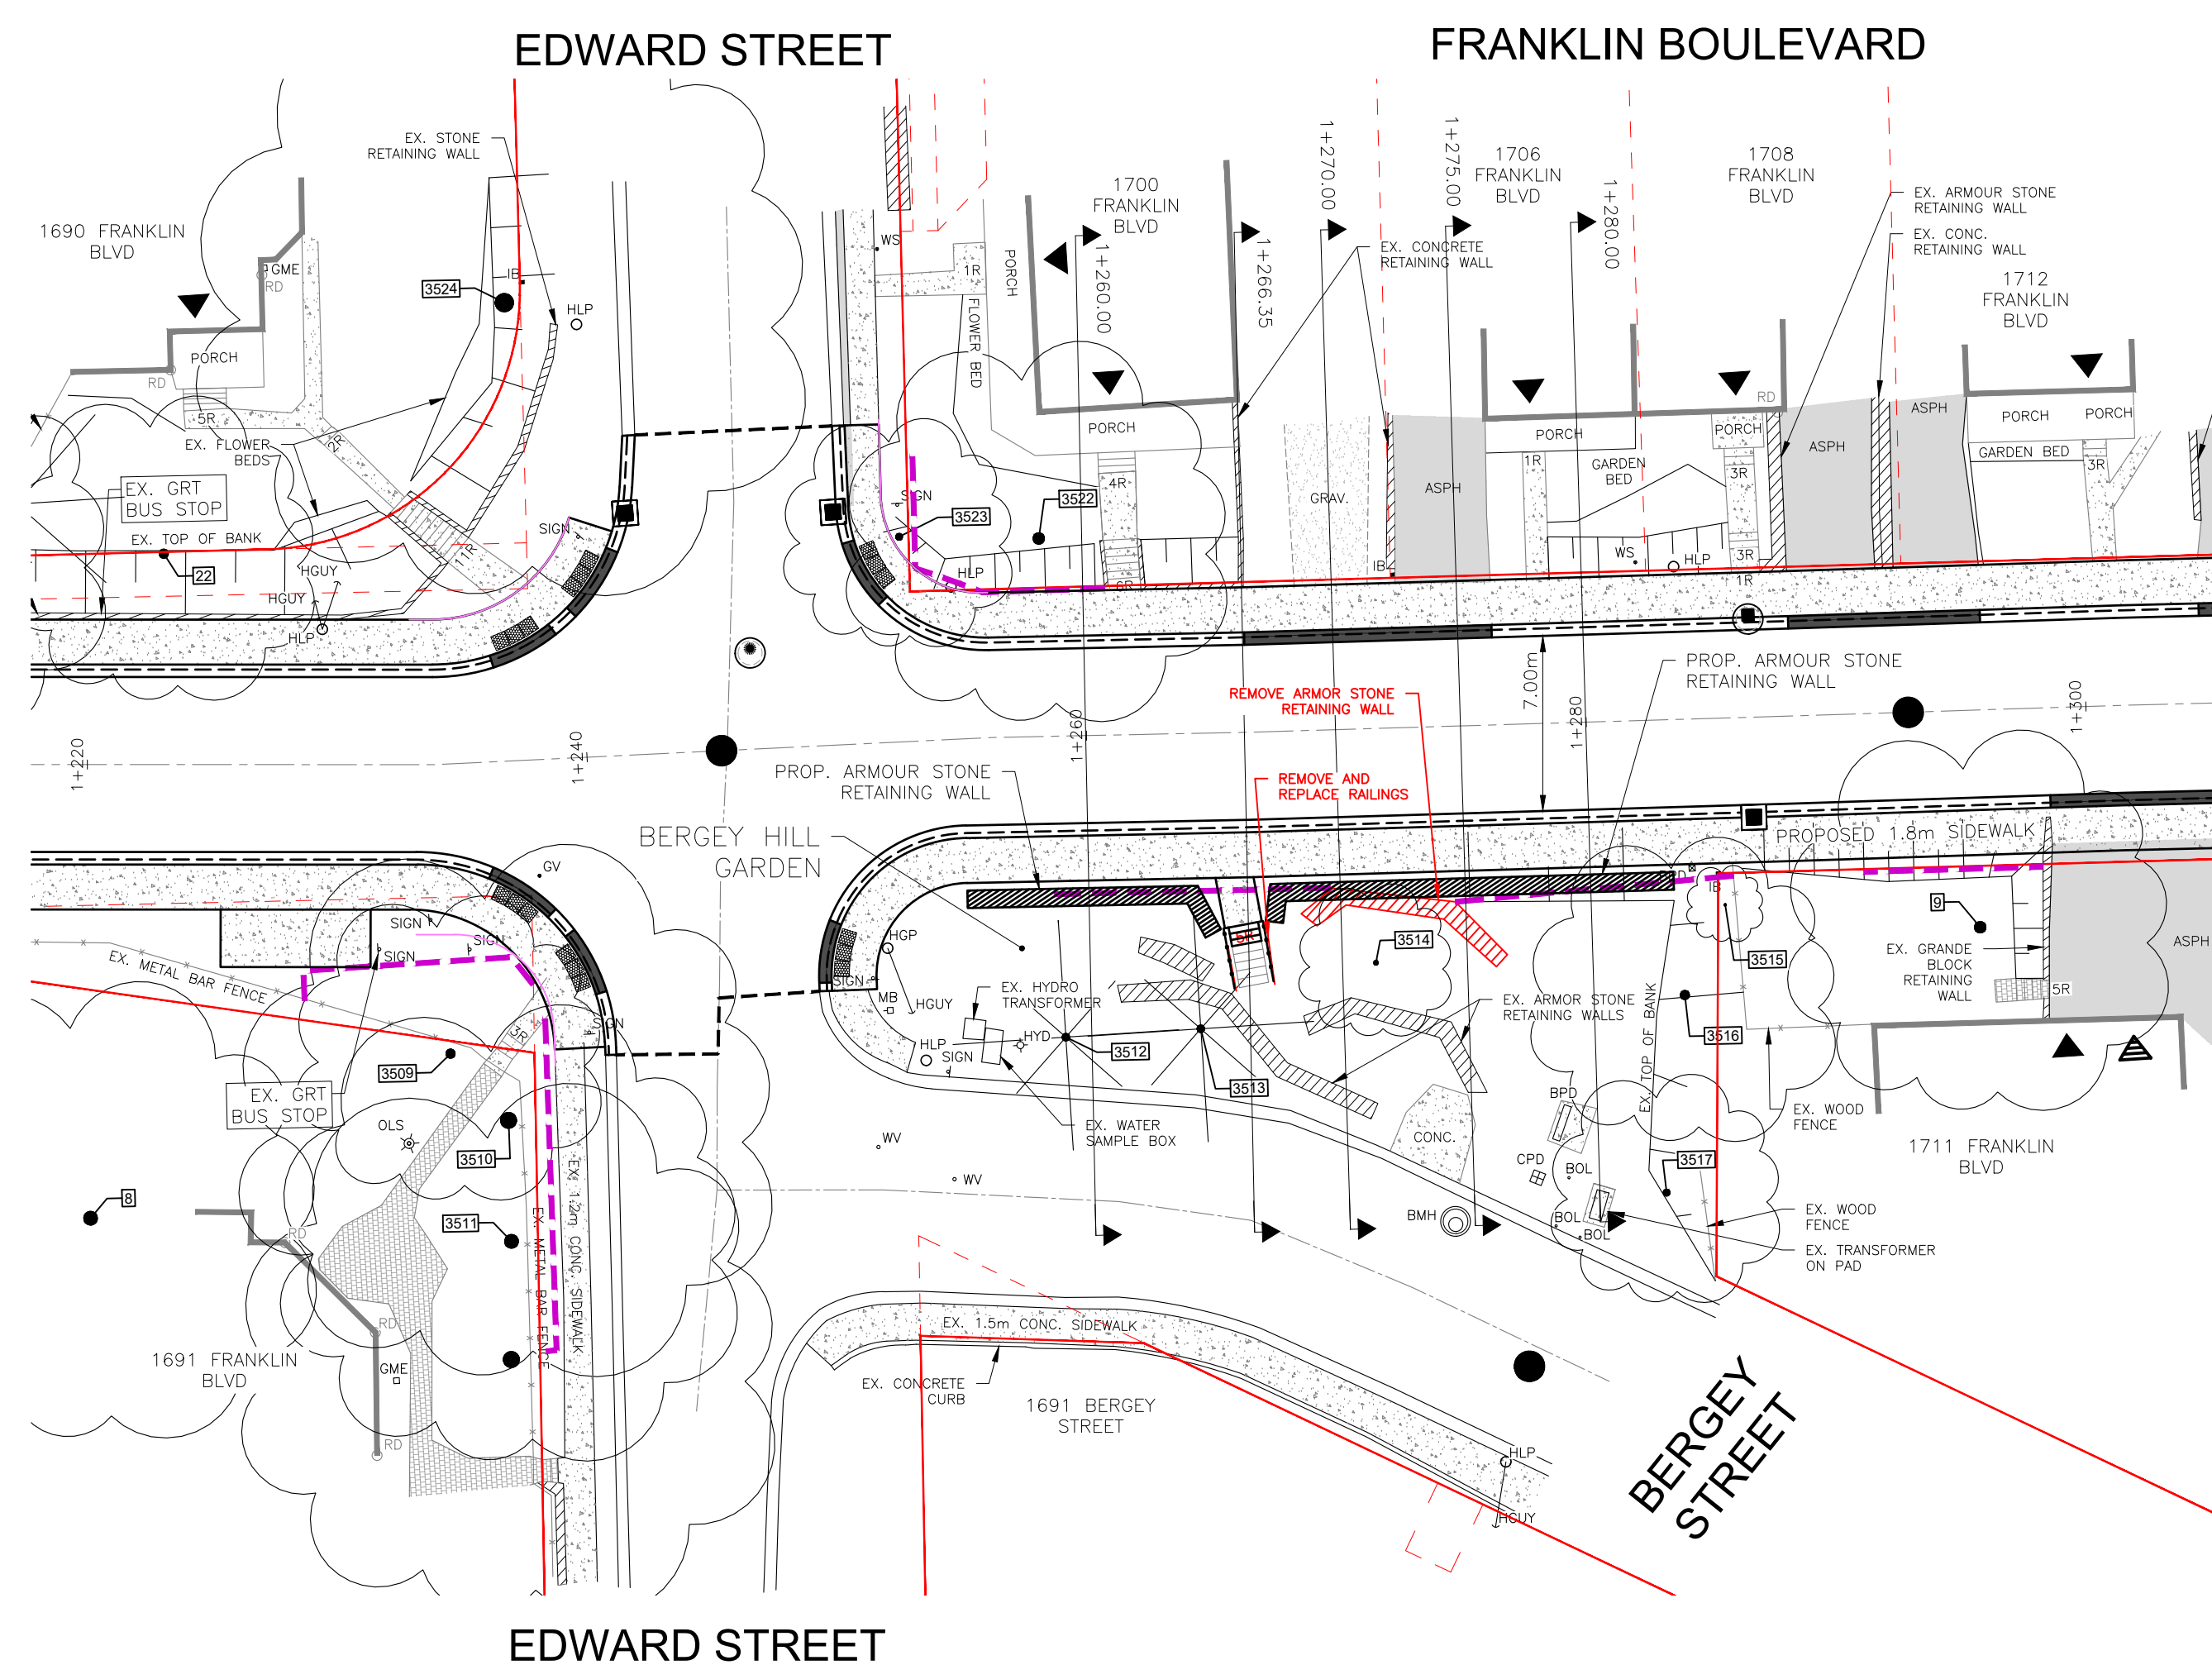

SECTIONS
1:100