FRANCIS GREEN, KITCHENER - Concept A

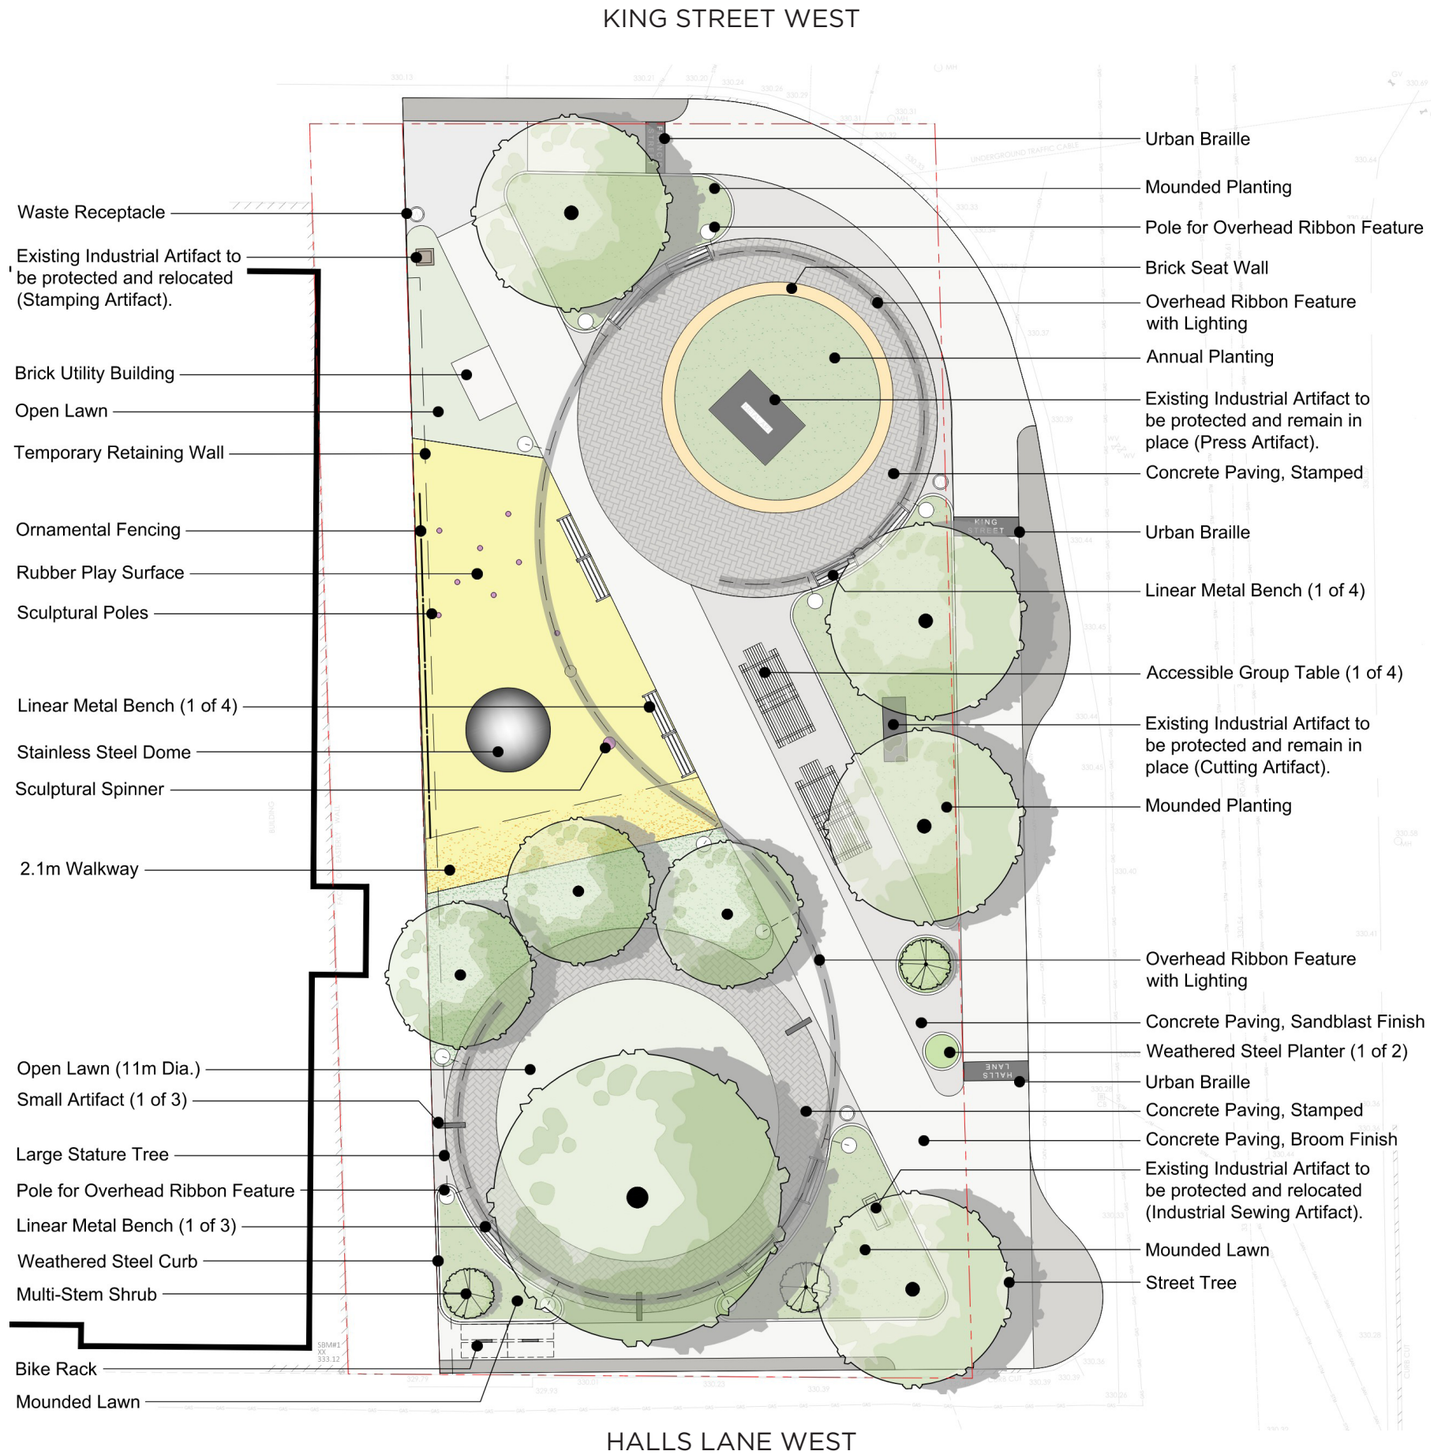

LEGEND

- Property Line
- Ornamental Fencing
- Temporary Retaining Wall
- Overhead Ribbon Feature
- Brick Seat Wall
- Bench
- Bike Rack
- Group Table
- Proposed Tree
- Artifact Location
- Waste Receptacle
- Sculptural Play Equipment
- Freestanding Planter
- Weathered Steel Curb
- Concrete Paving, Broom Finish
- Concrete Paving, City Standard Stamped & Coloured Banding
- Concrete Paving, Light Sandblast Finish
- Concrete Paving, Stamped
- Planting Bed
- Grass
- Mounded Lawn
- Rubber Play Surfacing

FRANCIS GREEN, KITCHENER - Concept A

1 WEATHERED STEEL CURB

3 STAINLESS STEEL DOME

5 LINEAR METAL BENCH

KING STREET WEST

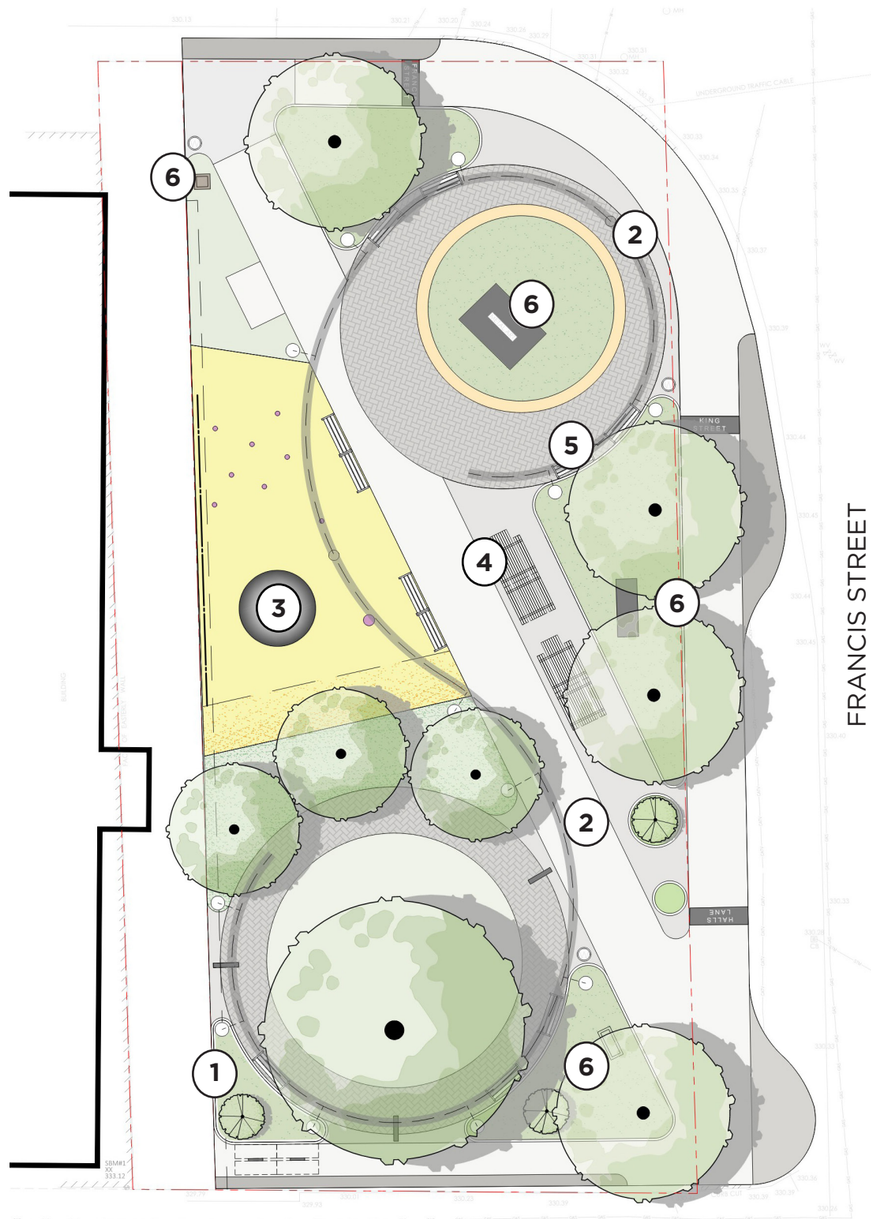

HALLS LANE WEST

2 RIBBON LIGHT FEATURE

4 ACCESSIBLE GROUP TABLE

6 ARTIFACT SIGNAGE

FRANCIS GREEN, KITCHENER - Concept B

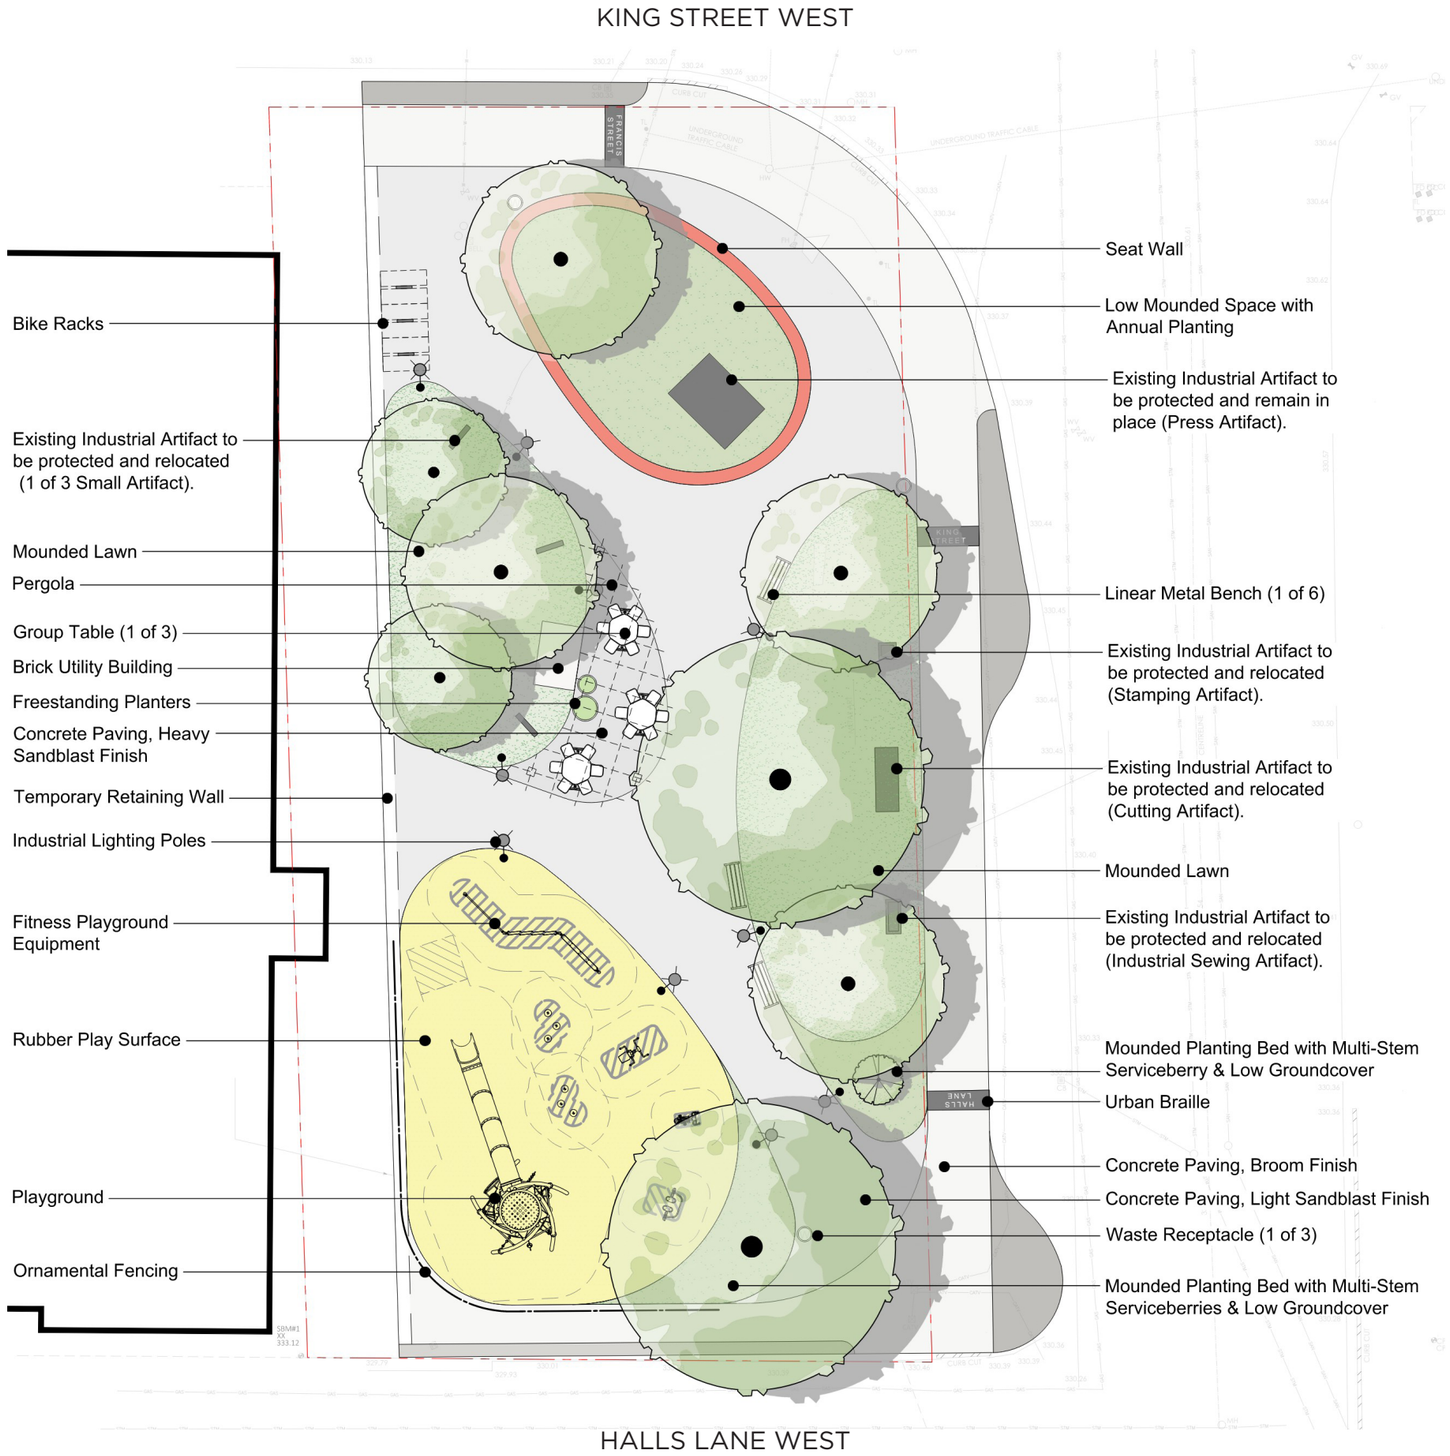

LEGEND

- Property Line
- Ornamental Fencing
- Temporary Retaining Wall
- Brick Seat Wall
- Bike Rack
- Group Table
- Proposed Tree
- Artifact Location
- Waste Receptacle
- Play & Exercise Equipment
- Industrial Lighting Pole
- Freestanding Planter
- Concrete Paving, Broom Finish
- Concrete Paving, Light Sandblast Finish
- Concrete Paving, Heavy Sandblast Finish
- Planting Bed
- Mounded Lawn
- Rubber Play Surfacing

FRANCIS GREEN, KITCHENER - Concept B

1 SEAT WALL

3 FITNESS PLAYGROUND EQUIPMENT

5 PLAY STRUCTURE WITH SIMILAR ELEMENTS

2 INDUSTRIAL LIGHT POLES

4 GROUP TABLE

6 PERGOLA