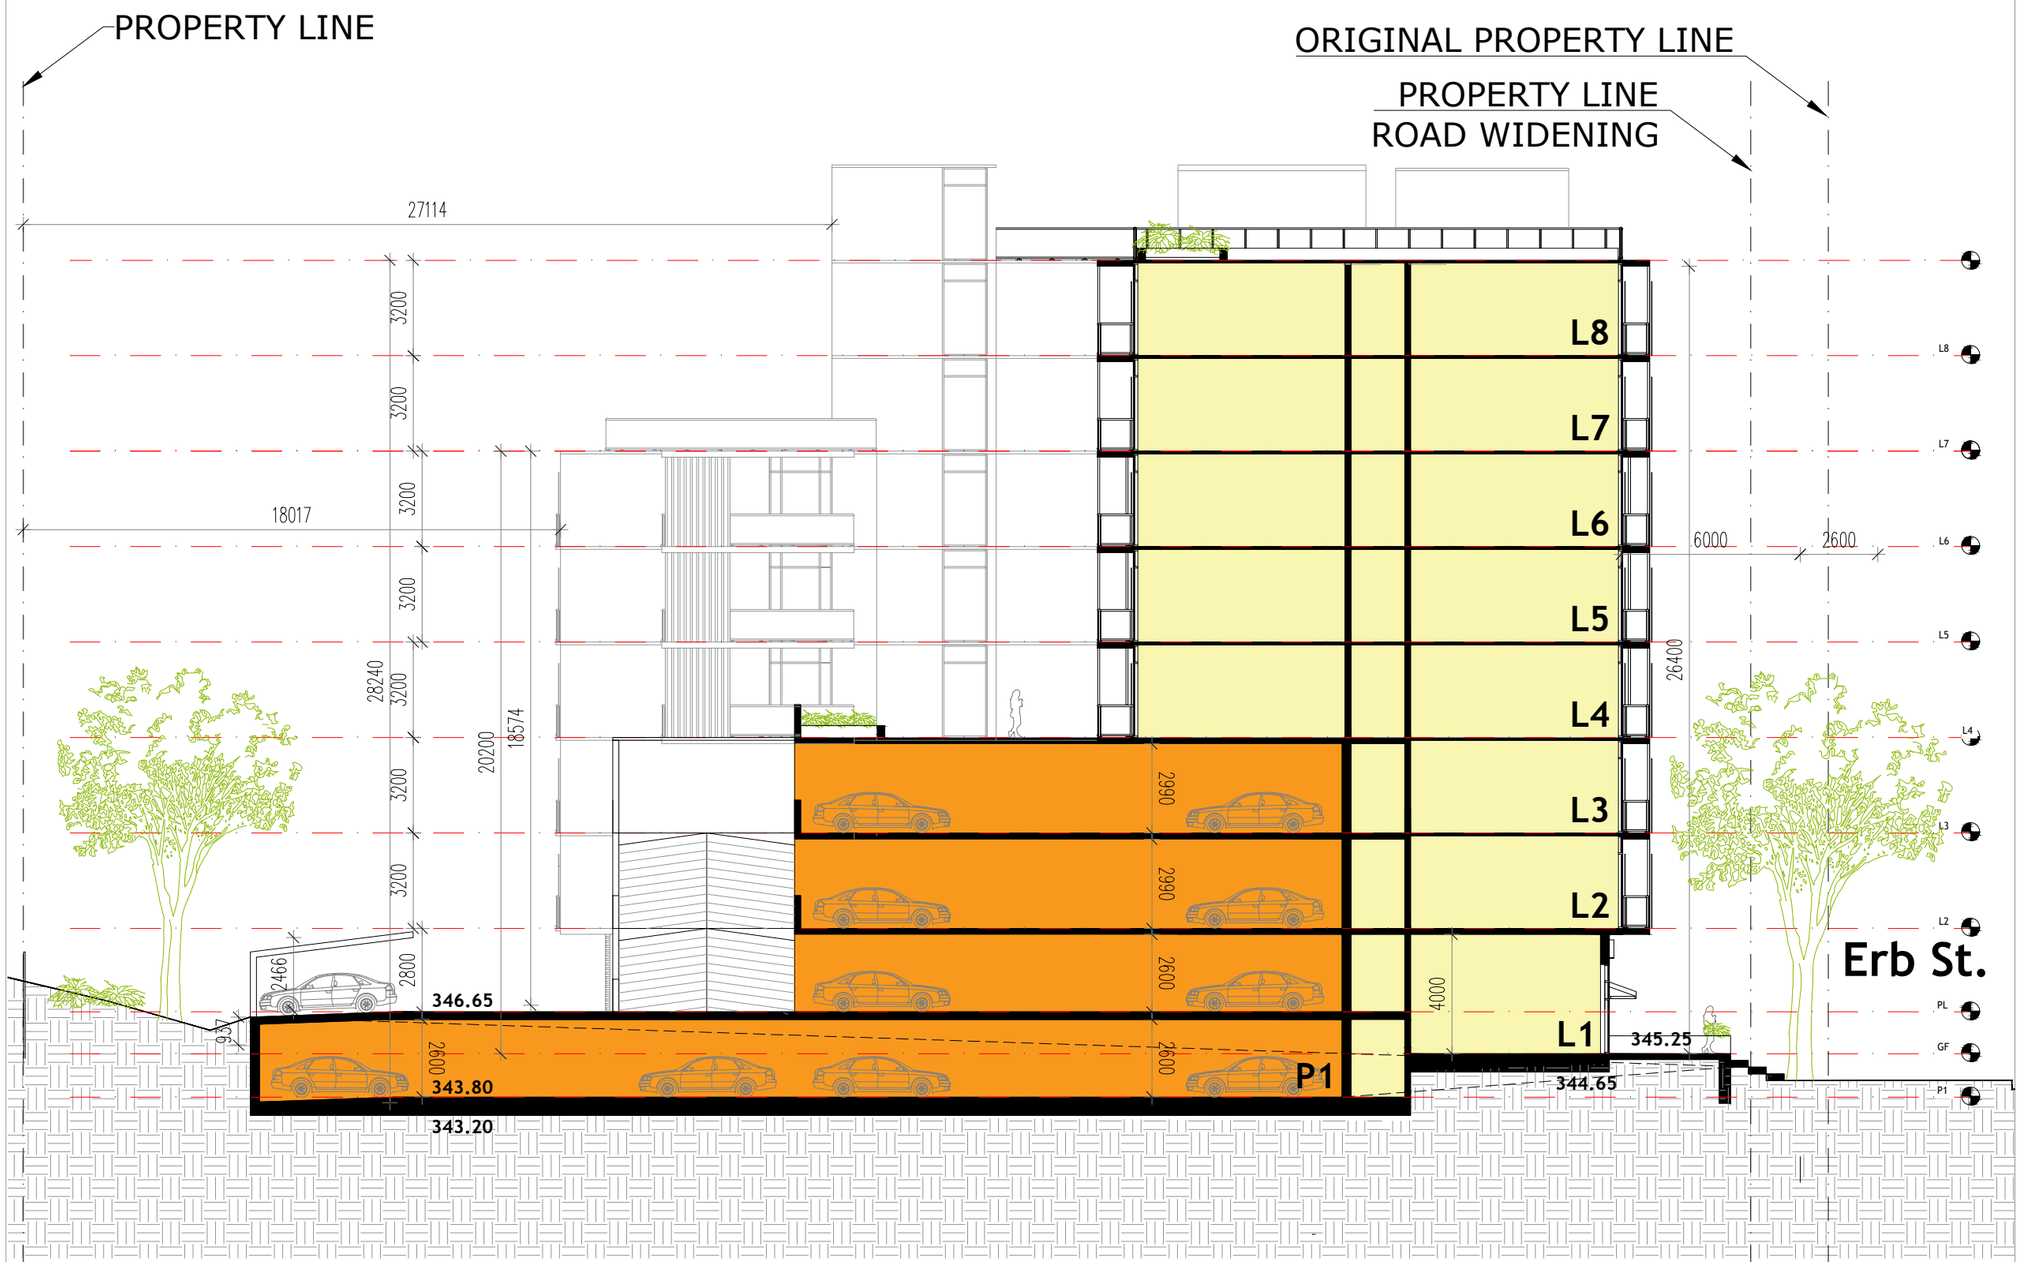



COPYRIGHT RESERVED

The contractor shall verify and be responsible for all dimensions. DO NOT scale the drawing - any errors or omissions shall be reported to Savic Homes without delay. The copyrights to all designs and drawings are the property of Savic Homes. Reproduction or use for any purpose other than that authorized by Savic Homes is forbidden.

REVISIONS

2022.08.31. Issued for Pre-submission consultation
2022.10.25. Issued for Pre-submission follow up
2022.12.14. Issued for Pre-submission follow up
2023.01.10. Issued for Owner's and Planer's review
2023.02.06. Issued for Pre-submission follow up
2023.09.21. Issued for Pre-submission consultation
2023.11.17. Issued for Pre-submission consultation
2024.04.25. Issued for Pre-submission consultation
2024.05.14. Issued for Pre-submission consultation
2025.01.29. Issued for OPA-ZBA submission
2025.11.17. Issued for OPA-ZBA resubmission

2296342 ONT INC.

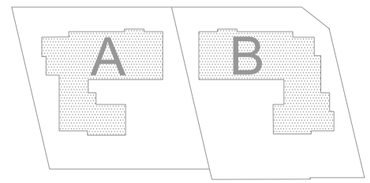

359/363 367/369

building location

359-369 Erb St. Waterloo, ON

project

Erb MURB

drawing

Section D

date	November 2025
scale	1:100
project no	7530-10
drawn	MV
checked	MV

drawing no

08




COPYRIGHT RESERVED

The contractor shall verify and be responsible for all dimensions. DO NOT scale the drawing - any errors or omissions shall be reported to Savic Homes without delay. The copyrights to all designs and drawings are the property of Savic Homes. Reproduction or use for any purpose other than that authorized by Savic Homes is forbidden.

REVISIONS

2022.08.31. Issued for Pre-submission consultation
2022.10.25. Issued for Pre-submission follow up
2022.12.14. Issued for Pre-submission follow up
2023.01.10. Issued for Owner's and Planer's review
2023.02.06. Issued for Pre-submission follow up
2023.09.21. Issued for Pre-submission consultation
2023.11.17. Issued for Pre-submission consultation
2024.04.25. Issued for Pre-submission consultation
2024.05.14. Issued for Pre-submission consultation
2025.01.29. Issued for OPA-ZBA submission
2025.11.17. Issued for OPA-ZBA resubmission

2296342 ONT INC.

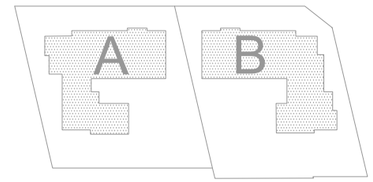

359/363 367/369

building location

359-369 Erb St. Waterloo, ON

project

Erb MURB

drawing

North Elevation

date	
scale	1:200
project no	7530-10
drawn	MV
checked	MV

drawing no

09




COPYRIGHT RESERVED

The contractor shall verify and be responsible for all dimensions. DO NOT scale the drawing - any errors or omissions shall be reported to Savic Homes without delay. The copyrights to all designs and drawings are the property of Savic Homes. Reproduction or use for any purpose other than that authorized by Savic Homes is forbidden.

REVISIONS

2022.08.31. Issued for Pre-submission consultation
2022.10.25. Issued for Pre-submission follow up
2022.12.14. Issued for Pre-submission follow up
2023.01.10. Issued for Owner's and Planer's review
2023.02.06. Issued for Pre-submission follow up
2023.09.21. Issued for Pre-submission consultation
2023.11.17. Issued for Pre-submission consultation
2024.04.25. Issued for Pre-submission consultation
2024.05.14. Issued for Pre-submission consultation
2025.01.29. Issued for OPA-ZBA submission
2025.11.17. Issued for OPA-ZBA resubmission

2296342 ONT INC.

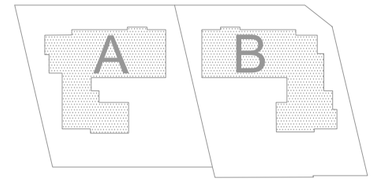

359/363 367/369

building location

359-369 Erb St. Waterloo, ON

project

Erb MURB

drawing

East Elevation

date	November 2025
scale	1:200
project no	7530-10
drawn	MV
checked	MV

drawing no

10




COPYRIGHT RESERVED

The contractor shall verify and be responsible for all dimensions. DO NOT scale the drawing - any errors or omissions shall be reported to Savic Homes without delay. The copyrights to all designs and drawings are the property of Savic Homes. Reproduction or use for any purpose other than that authorized by Savic Homes is forbidden.

REVISIONS

2022.08.31. Issued for Pre-submission consultation
2022.10.25. Issued for Pre-submission follow up
2022.12.14. Issued for Pre-submission follow up
2023.01.10. Issued for Owner's and Planer's review
2023.02.06. Issued for Pre-submission follow up
2023.09.21. Issued for Pre-submission consultation
2023.11.17. Issued for Pre-submission consultation
2024.04.25. Issued for Pre-submission consultation
2024.05.14. Issued for Pre-submission consultation
2025.01.29. Issued for OPA-ZBA submission
2025.11.17. Issued for OPA-ZBA resubmission

2296342 ONT INC.

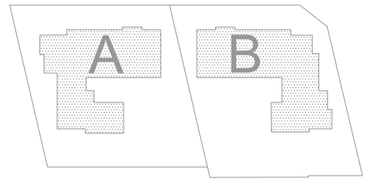

359/363 367/369

building location

359-369 Erb St. Waterloo, ON

project

Erb MURB

drawing

West Elevation

date	November 2025
scale	1:200
project no	7530-10
drawn	MV
checked	MV

drawing no

11




COPYRIGHT RESERVED

The contractor shall verify and be responsible for all dimensions. DO NOT scale the drawing - any errors or omissions shall be reported to Savic Homes without delay. The copyrights to all designs and drawings are the property of Savic Homes. Reproduction or use for any purpose other than that authorized by Savic Homes is forbidden.

REVISIONS

2022.08.31. Issued for Pre-submission consultation
2022.10.25. Issued for Pre-submission follow up
2022.12.14. Issued for Pre-submission follow up
2023.01.10. Issued for Owner's and Planer's review
2023.02.06. Issued for Pre-submission follow up
2023.09.21. Issued for Pre-submission consultation
2023.11.17. Issued for Pre-submission consultation
2024.04.25. Issued for Pre-submission consultation
2024.05.14. Issued for Pre-submission consultation
2025.01.29. Issued for OPA-ZBA submission
2025.11.17. Issued for OPA-ZBA resubmission

2296342 ONT INC.

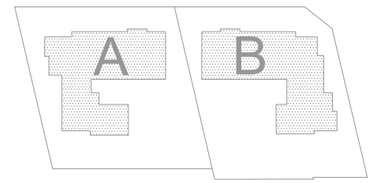

359/363 367/369

building location

359-369 Erb St. Waterloo, ON

project

Erb MURB

drawing

South Elevation

date	November 2025
scale	1:200
project no	7530-10
drawn	MV
checked	MV

drawing no

12