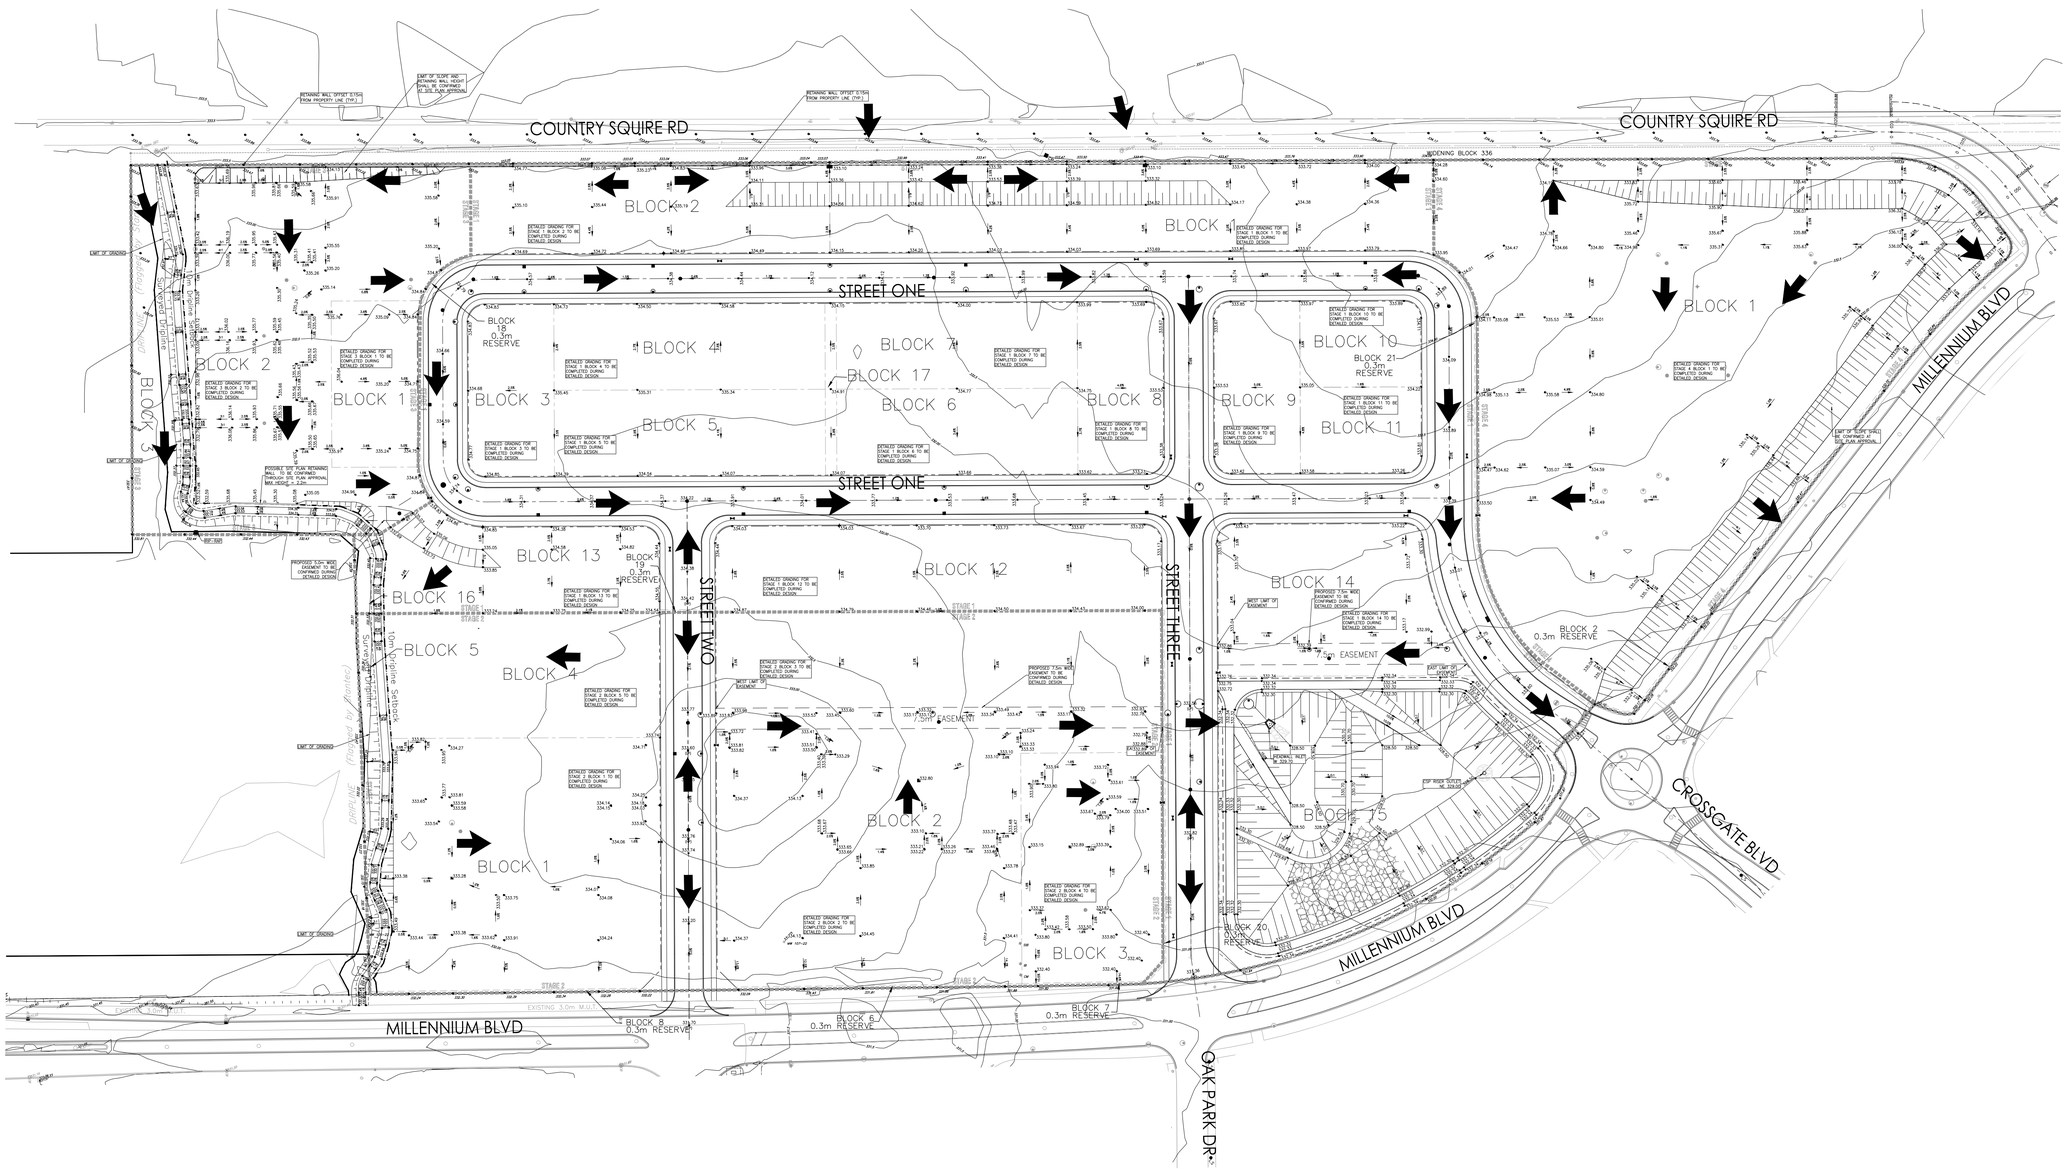

Stantec

Stantec Consulting Ltd.
100-300 Hagey Boulevard
Waterloo ON N2L 0A4
Tel: (519) 579-4410
www.stantec.com

Copyright Reserved

The Contractor shall verify and be responsible for all dimensions. DO NOT scale the drawing - any errors or omissions shall be reported to Stantec without delay.
The Copyrights to all designs and drawings are the property of Stantec. Reproduction or use for any purpose other than that authorized by Stantec is forbidden.

Key Map NTS.

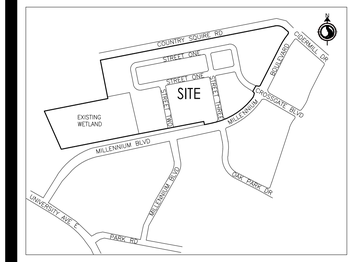

Legend

332.22	EXISTING ELEVATION
330.30	PROPOSED ELEVATION
2.0% 2.0%	FLOW DIRECTION
	PROPOSED DRAINAGE SWALE
331.00	EXISTING CONTOUR
	RETAINING WALL
	PROPOSED GRADING LIMIT
	PROPERTY LINE
	DRIPLINE
	10m SURVEYED DRIPLINE SETBACK
	PROPOSED SLOPE
	OVERLAND FLOW DIRECTION
	PROPOSED STORM MANHOLE
	PROPOSED STORM CATCHBASIN MANHOLE
	PROPOSED DOUBLE CATCHBASIN
	PROPOSED AREA DRAIN
	PROPOSED SANITARY MANHOLE
	PROPOSED VALVE & BOX
	PROPOSED HYDRANT
	PROPOSED CLEAN WATER MANHOLE
	PROPOSED CLEAN WATER CATCHBASIN MANHOLE
	PROPOSED CLEAN WATER COLLECTOR CLEAN-OUT

Revision/Issue	By	Appd	YYYY.MM.DD
2. CITY COMMENTS	WAM	SZ	2025.04.08
1. REVISED DP SUBMISSION PER CITY COMMENTS	WAM	SZ	2024.10.30
0. DRAFT PLAN SUBMISSION			2023.11.24

File Name: 160310788_C-400GP	RAS	RAS	TAHF	2025.04.07
	Dwn.	Dsgn.	Chkd.	YYYY.MM.DD

Permit-Seal

PRELIMINARY NOT FOR CONSTRUCTION

Not for permits, pricing or other official purposes. This document has not been completed or checked and is for general information or comment only.

Client/Project

ACTIVA HOLDINGS INC.

MILLENNIUM BOULEVARD

WATERLOO, ON

Title

GENERAL GRADING PLAN

Project No. 160310788

Scale 1:1000 (0 10 30 50m)

Revision 2

Sheet 1 of 1

Drawing No. **C-400**

ORIGINAL SHEET - ARCH D