
INFRINGEMENT OF COPYRIGHT Copyright for this electronic drawing belongs to and remains the property of the MMA Architect Inc. Their alteration by the Client, client's forces, or companies hired by the client is strictly PROHIBITED. The Client may retain copies, including electronic or digital and other reproducible copies, of this drawing for information and reference in connection with the Client's use and occupancy of the Project. Copies may only be used for the purposes intended and for a one-time sale, on the same site, and for the same Project, by the Client only and may not be offered for sale or transfer without the express written consent of the Architect. Except for reference purposes, the Architect's electronic or digital files and information, shall not be used for renovations, additions or alterations to the Project or on any other project without a written license from the Architect for the limited or repeat use of the documents.

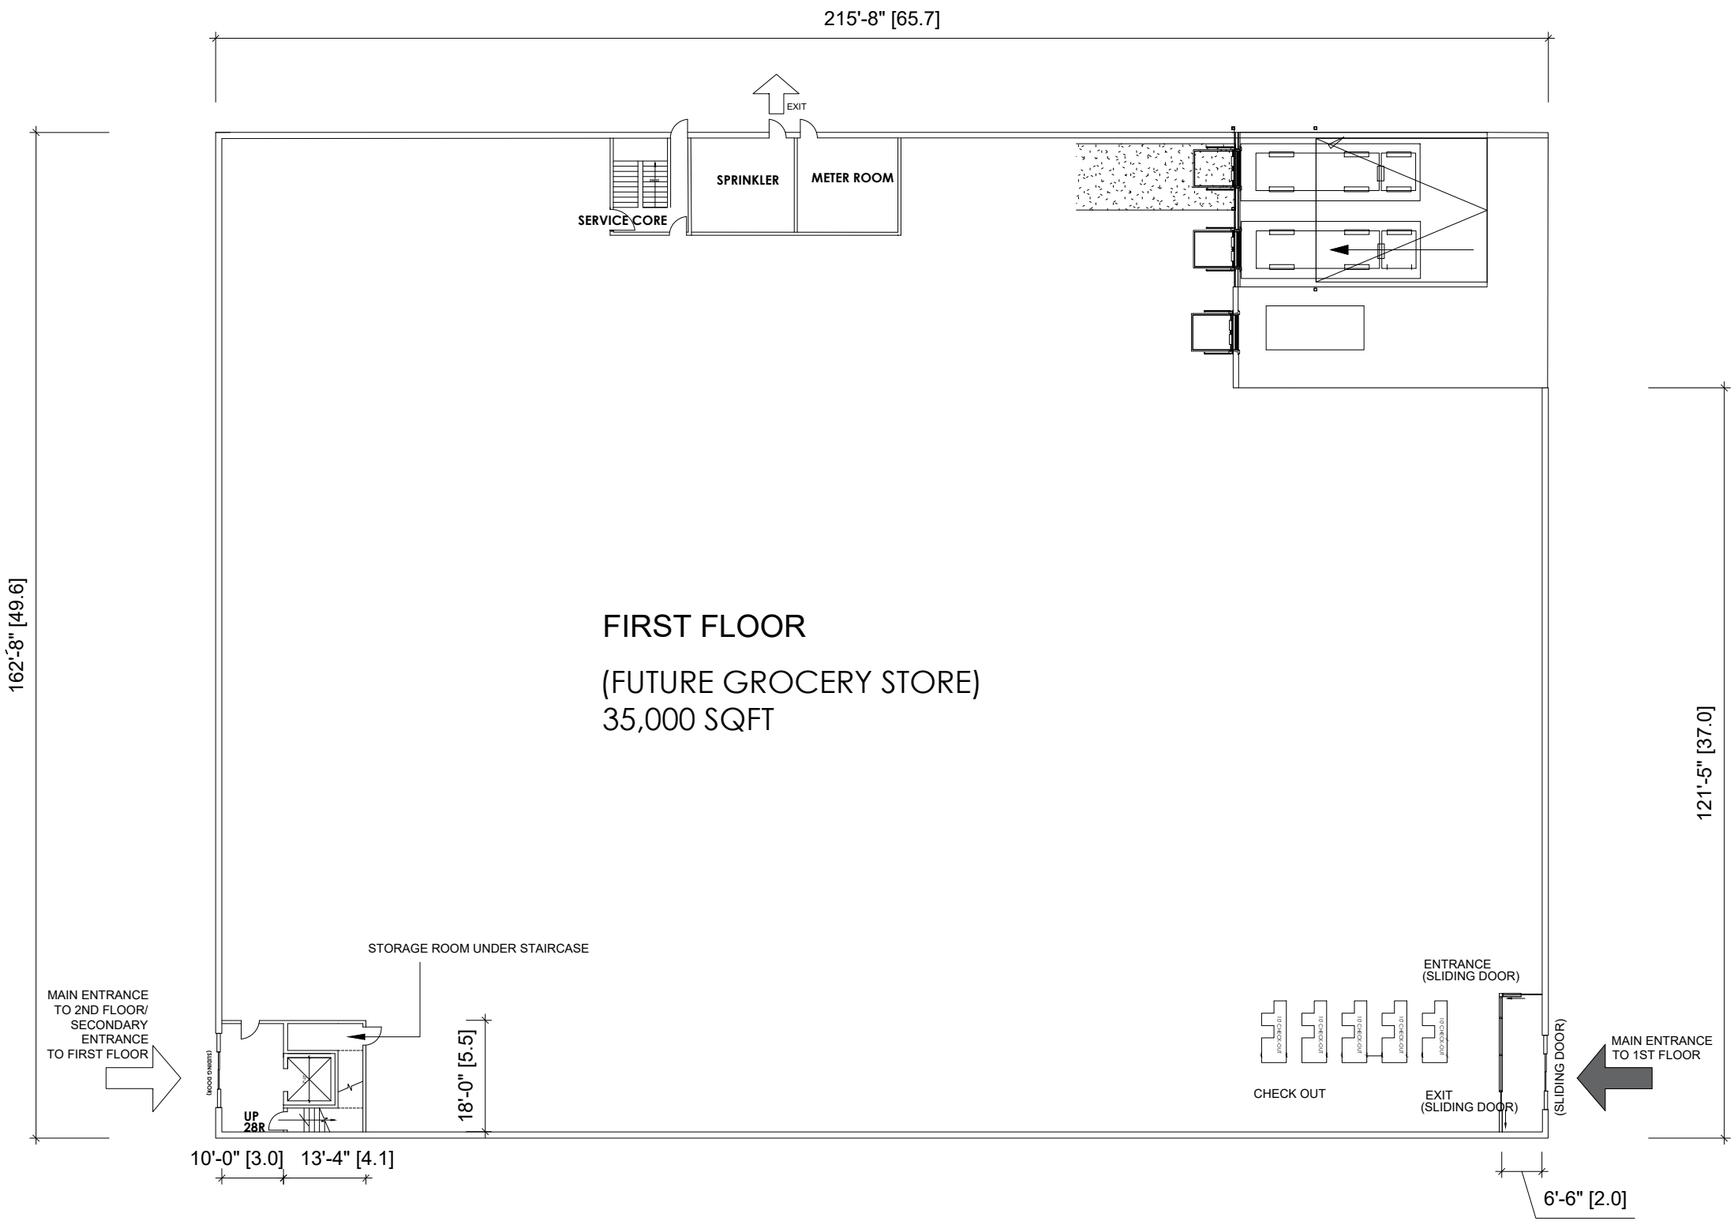

1
A-2
3/32"= 1'-0"

b

MMA
Architect Inc.

850 OUELLETTE AVE.
WINDSOR, ON. N9A 4M9 (519) 973-9044
Email: smiller@mma-architect.com

NuFusion & ASSOCIATES

Ethnic SUPERMARKET

LEGEND:
EXIST. WALLS
DEMO WALLS
NEW WALL
MAJOR ENTRY/ EXIT
MINOR ENTRY/ EXIT

DATE	NO.	ISSUED FOR
05 MAR'25	b	REVISED LAYOUT
18 JAN'25		CLIENT REVIEW
29 SEP'24		CLIENT REVIEW
23 SEP'24		CLIENT REVIEW
31 JUL'24		CLIENT REVIEW
25 JUL'24		CLIENT REVIEW
22 JUL'24		CLIENT REVIEW
19 JUL'24		REVIEW

ONTARIO ASSOCIATION OF ARCHITECTS
STEVEN MILLER
LICENCE
4275

PROJECT
GROCERY STORE CONCEPT
200 WEBER ST.
WATERLOO ,ON

DWG. TITLE
PROPOSED FIRST FLOOR LAYOUT

DATE	: JULY 2024
SCALE	: AS NOTED
DESIGNED BY	:
DRAWN BY	: NS
CHECKED BY	: SM
APPROVED BY	: SM
PROJECT NO.	: 24-128
DWG. NO.	A-2b