
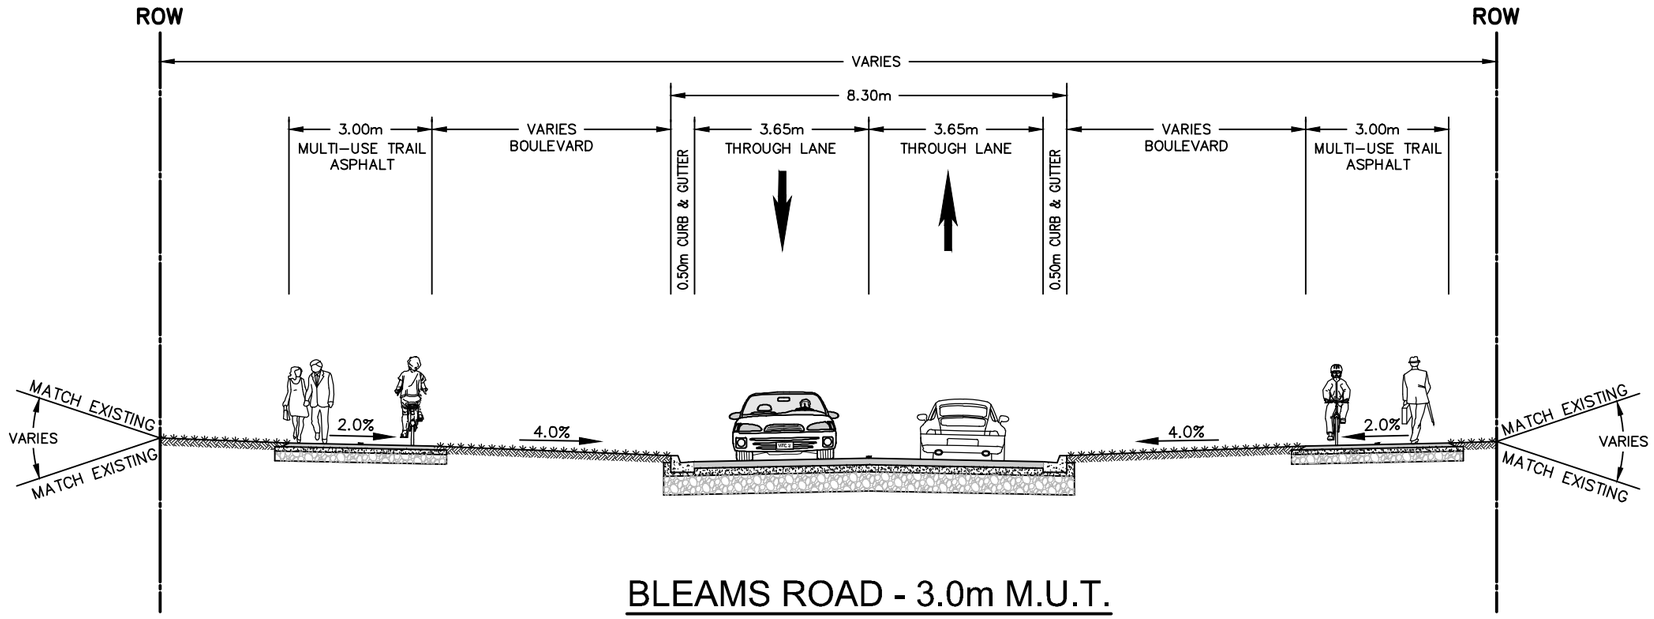


BLEAMS ROAD - 3.0m M.U.T.

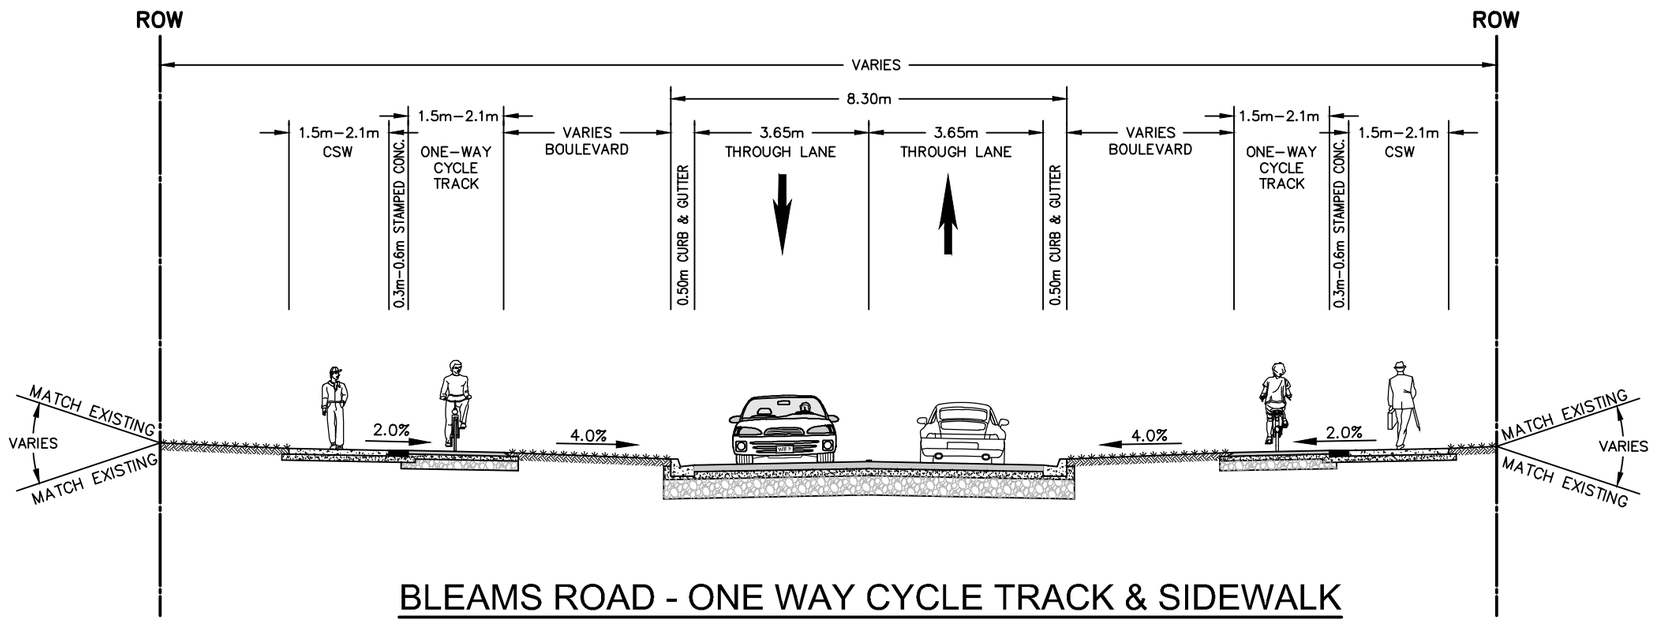

BLEAMS ROAD - ONE WAY CYCLE TRACK & SIDEWALK

XS1.1

Date: Aug. 12, 22
Scale: 1:125

TYPICAL CROSS SECTIONS
BLEAMS ROAD

MTE
Engineers, Scientists, Surveyors

Project No.: 47727-100

August 12, 2022 — 2:01 p.m. — Plotted By: ADaSilva

P:\P\47727\100\47727–100–XS1.dwg