
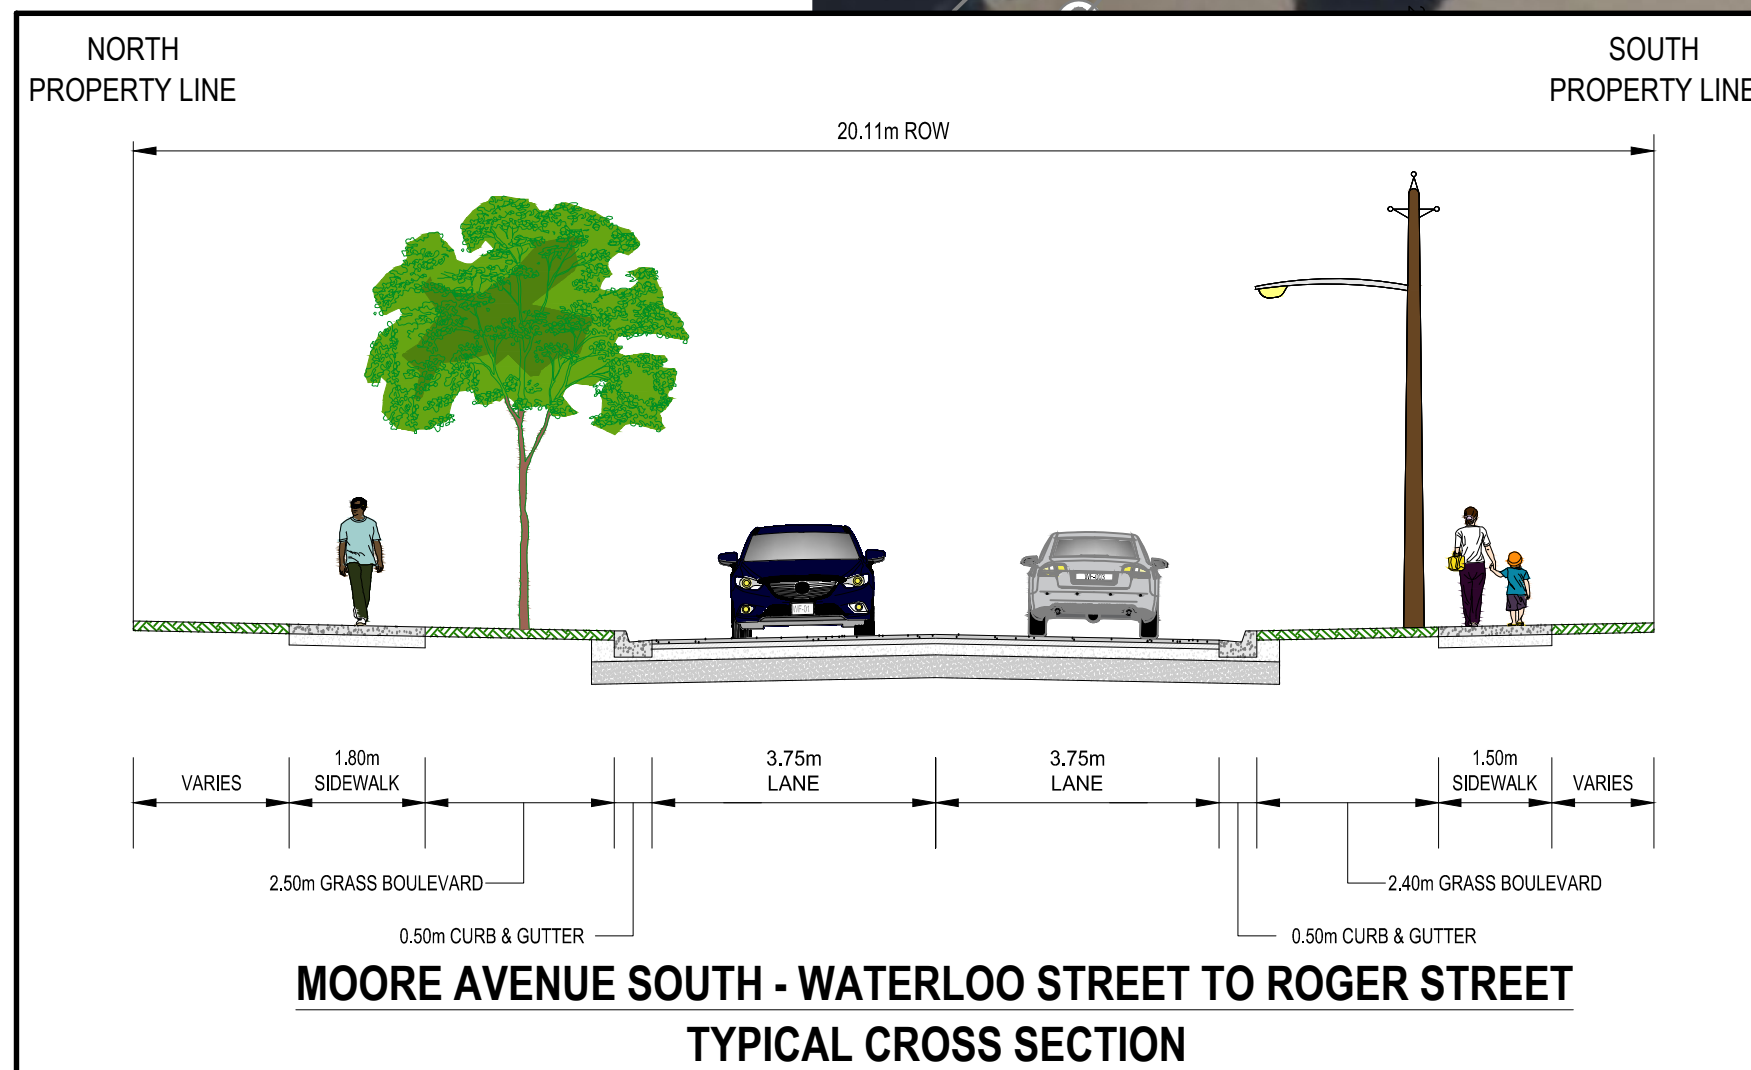
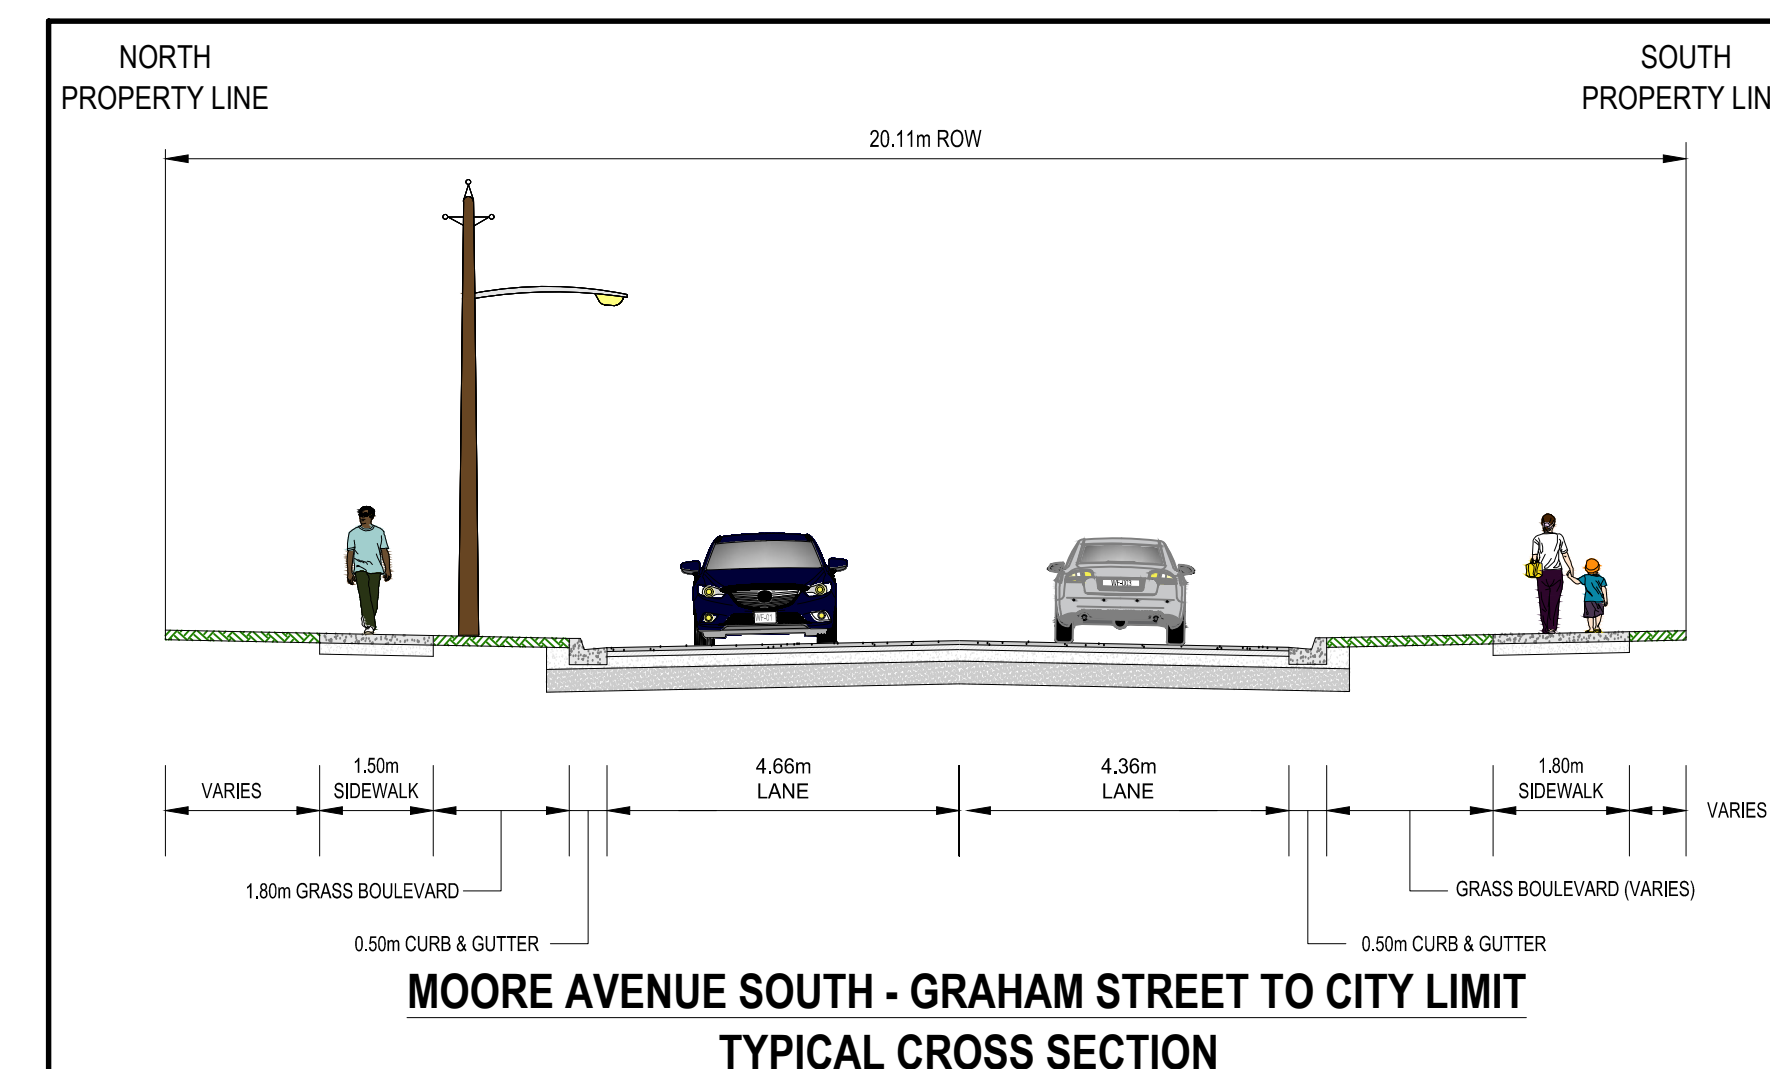
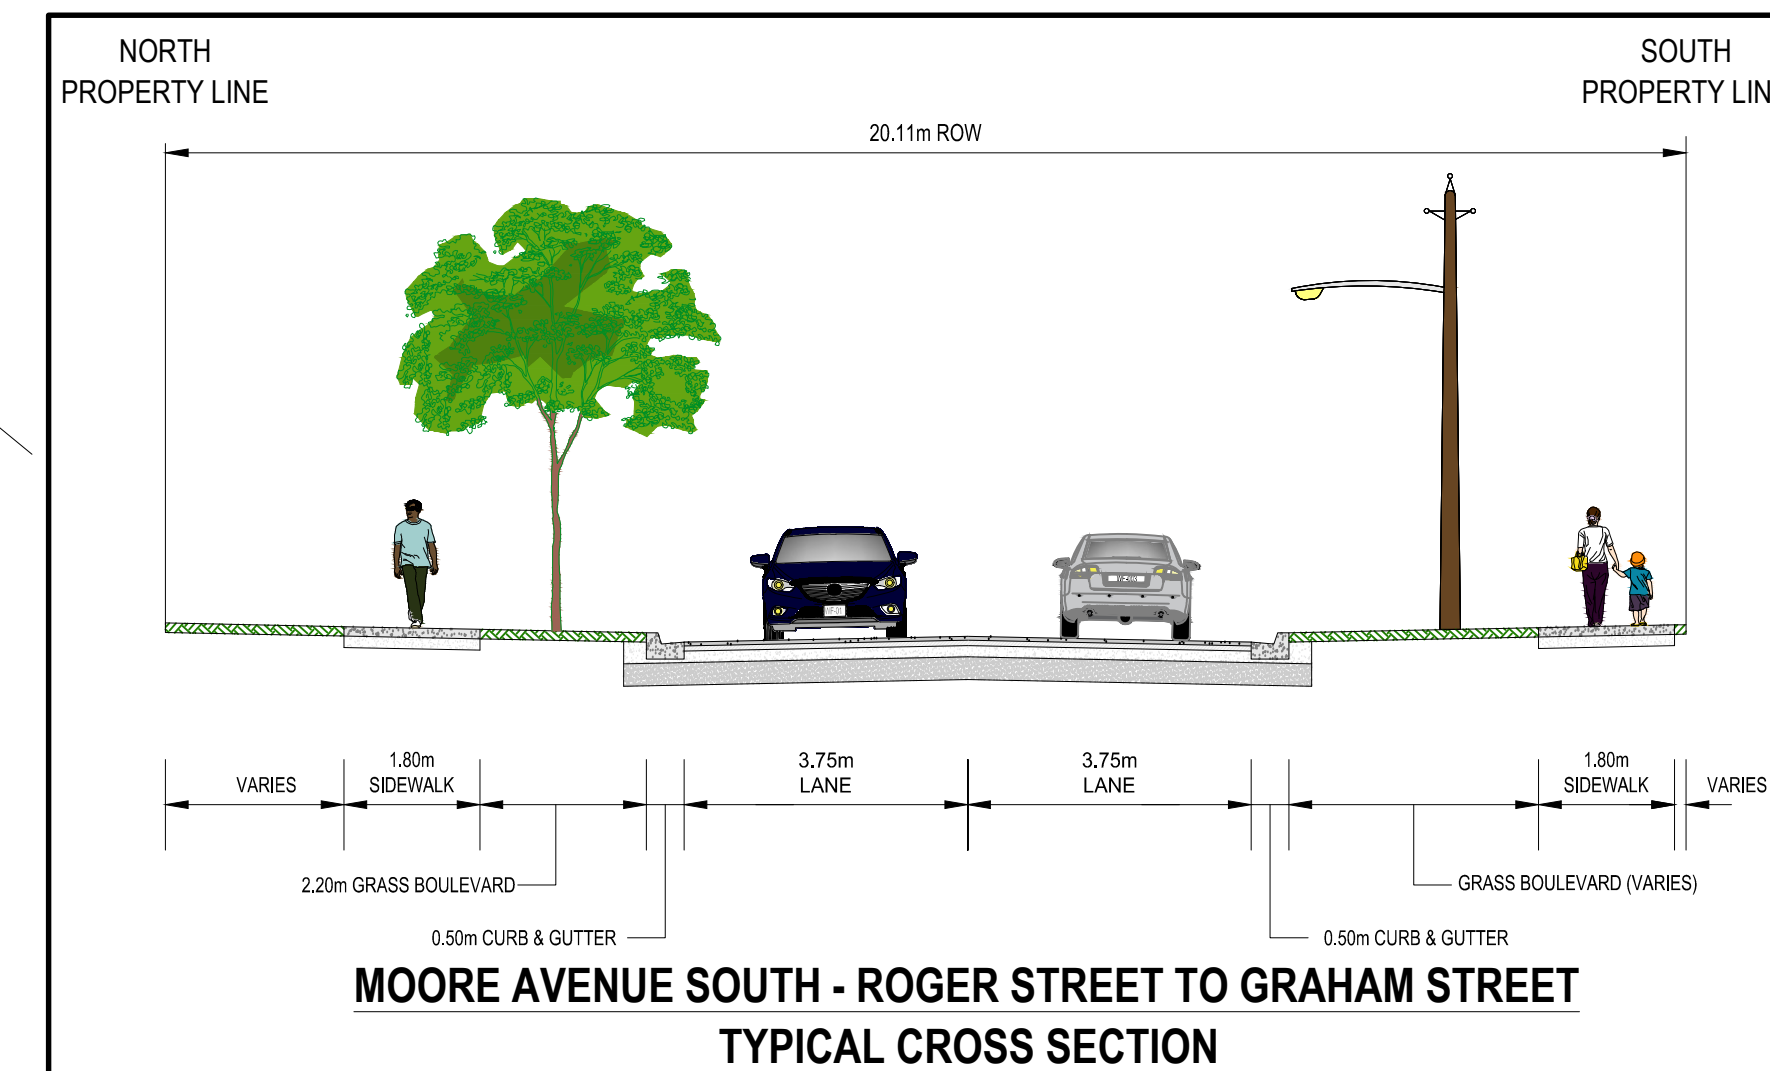



MOORE AVENUE SOUTH RECONSTRUCTION (WATERLOO STREET TO CITY LIMIT)

SCALE 1:250

WALTERFEDY

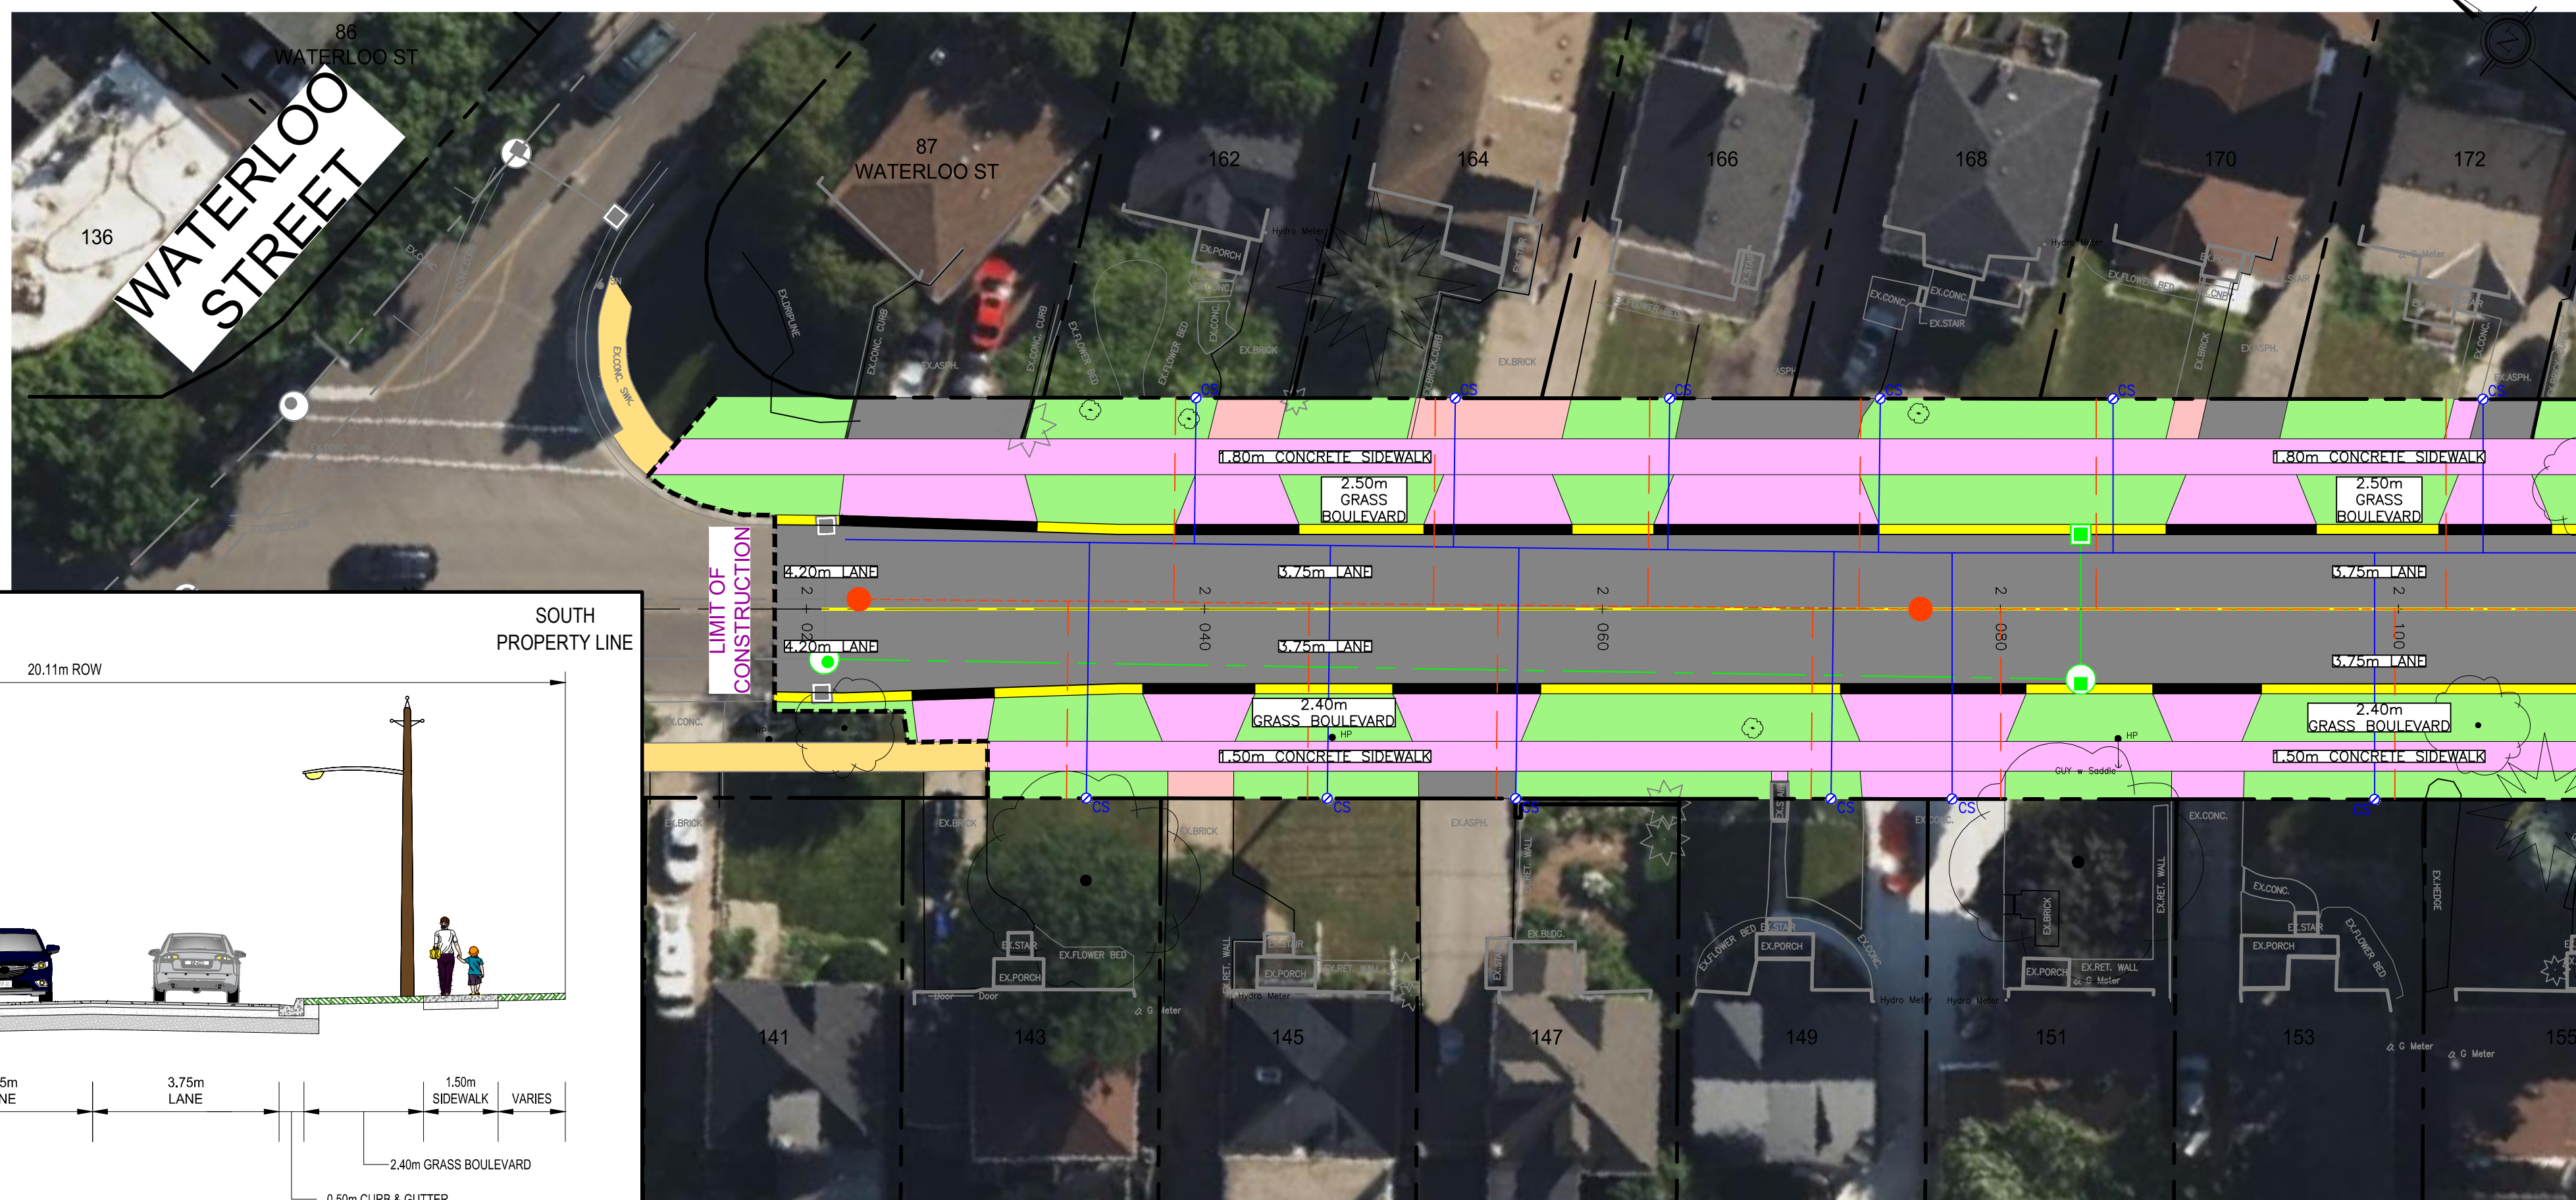

MOORE AVENUE SOUTH

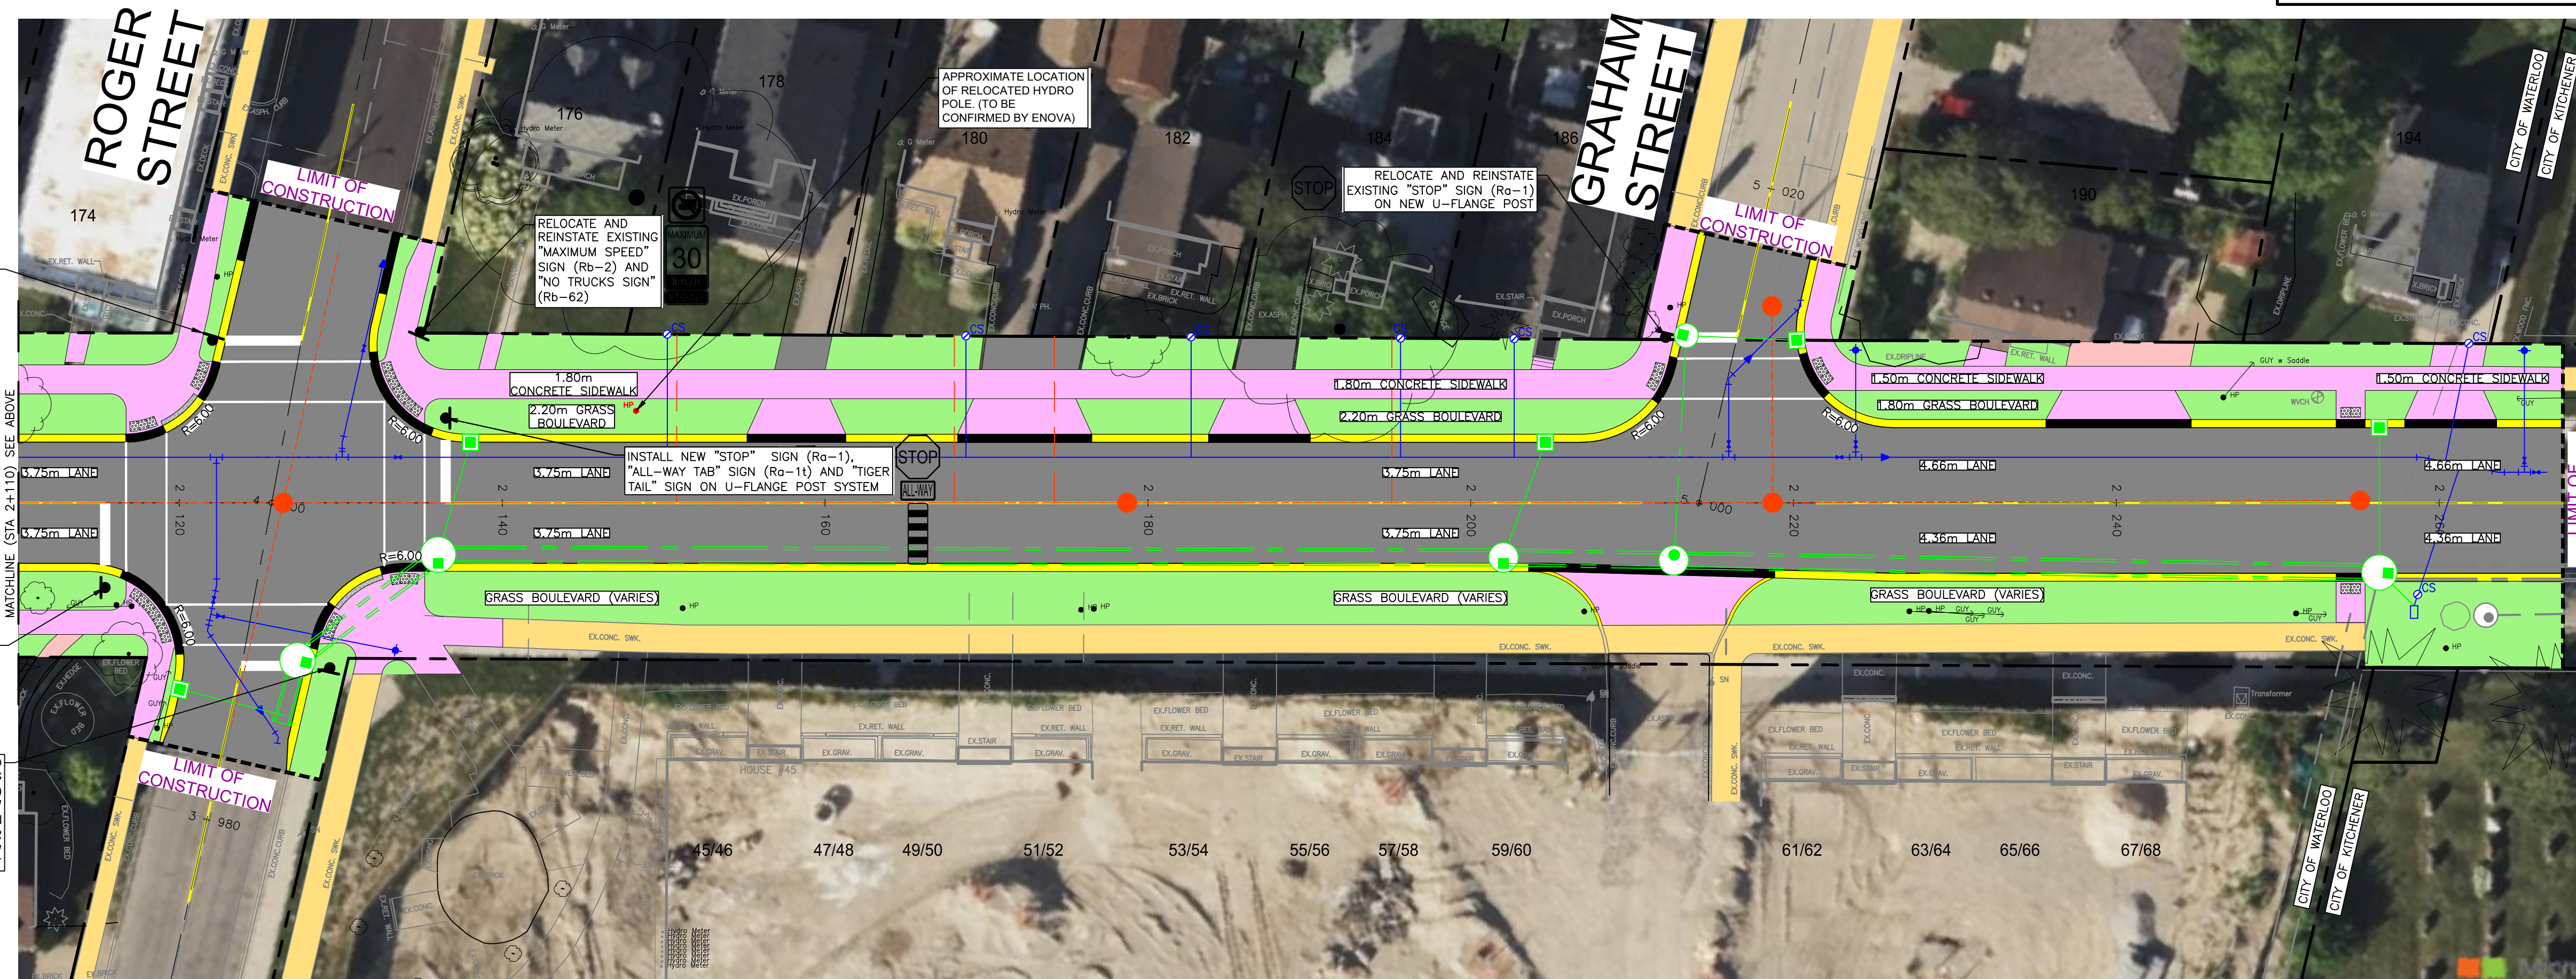

LEGEND	
	EXISTING PROPERTY LINE
	LIMIT OF CONSTRUCTION
	APPROXIMATE LIMIT OF RESTORATION
	PROPOSED SANITARY MAINTENANCE HOLE
	PROPOSED STORM CATCH BASIN
	MAINTENANCE HOLE / CATCH BASIN
	PROPOSED FIRE HYDRANT
	PROPOSED WATER VALVE / CURB STOP
	PROPOSED SANITARY SEWER
	PROPOSED STORM SEWER
	PROPOSED WATERMAIN SEWER
	PROPOSED CONCRETE CURB
	PROPOSED ASPHALT
	PROPOSED CONCRETE
	PROPOSED GRASS BOULEVARD
	PROPOSED INTERLOCKING BRICK
	PROPOSED COLOURED IMPRESSED CONCRETE
	EXISTING CONCRETE SIDEWALK

SHEET 1

MOORE AVENUE SOUTH