

IF NOT 50 mm ADJUST SCALES
50 mm



KEY PLAN

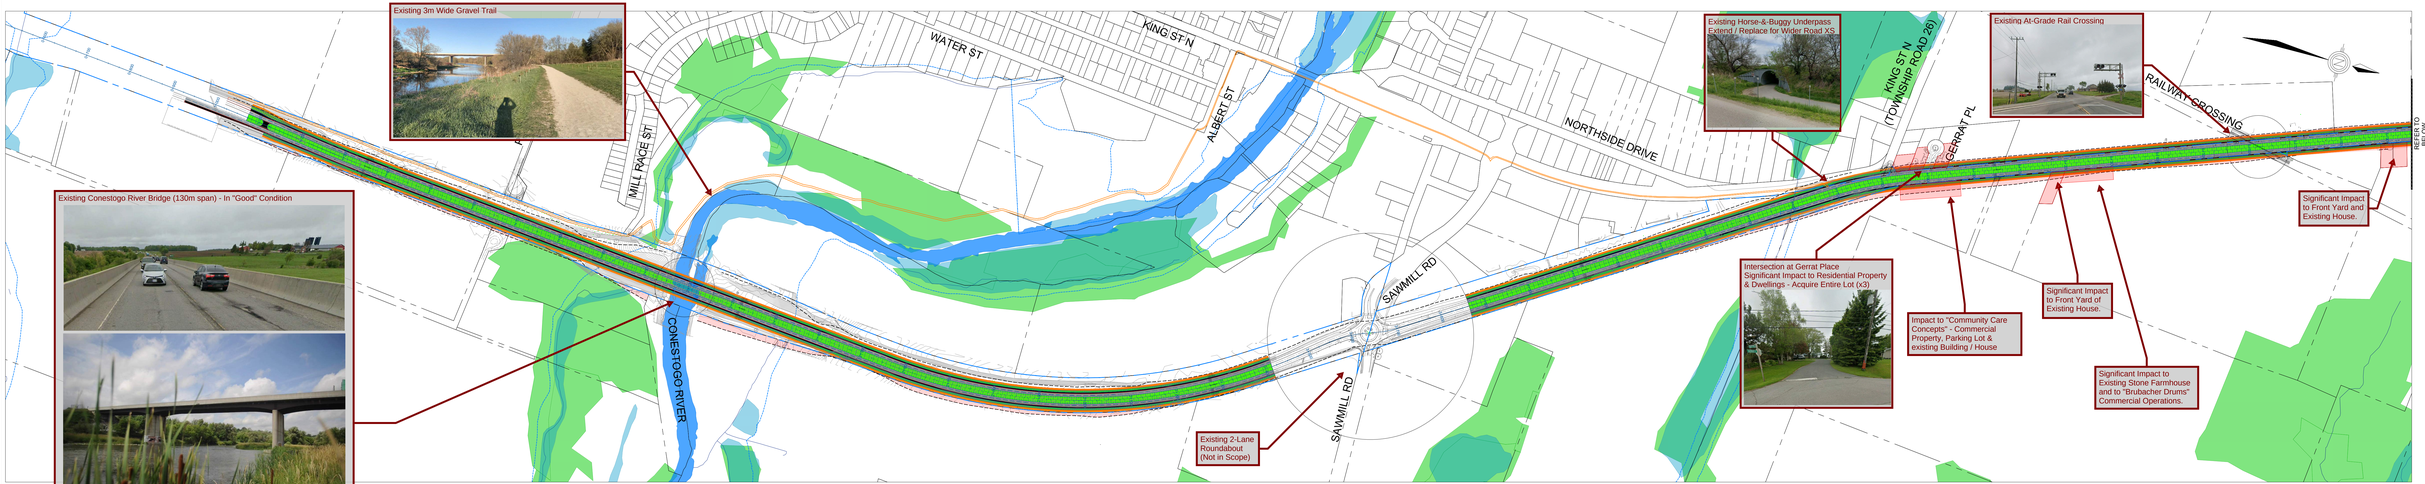

Alternative #1: Extend 4 Lane Divided Highway

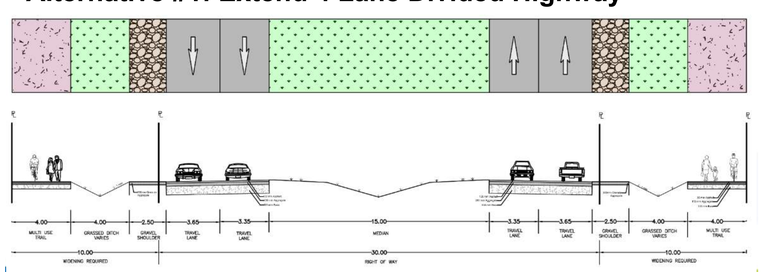



LEGEND

- PROPOSED ASPHALT
- PROPOSED ASPHALT WIDENING
- ARTHUR STREET RIGHT OF WAY
- LIMIT OF GRADING
- PROPOSED GRAVEL SHOULDER
- PROPOSED BOULEVARD AND LANDSCAPE BUFFER
- PROPOSED MULTI-USE TRAIL
- EXISTING MULTI-USE TRAIL
- PROPERTY ACQUISITION REQUIRED
- WOODED AREA
- WETLANDS
- RIVER
- GRCA - REGULATORY FLOOD LIMIT

Associated Engineering

BEST MANAGED COMPANIES
Platinum member

ARTHUR STREET IMPROVEMENTS ENVIRONMENTAL ASSESSMENT PART A: WATERLOO TO ELMIRA ALTERNATIVE 1

Region of Waterloo