

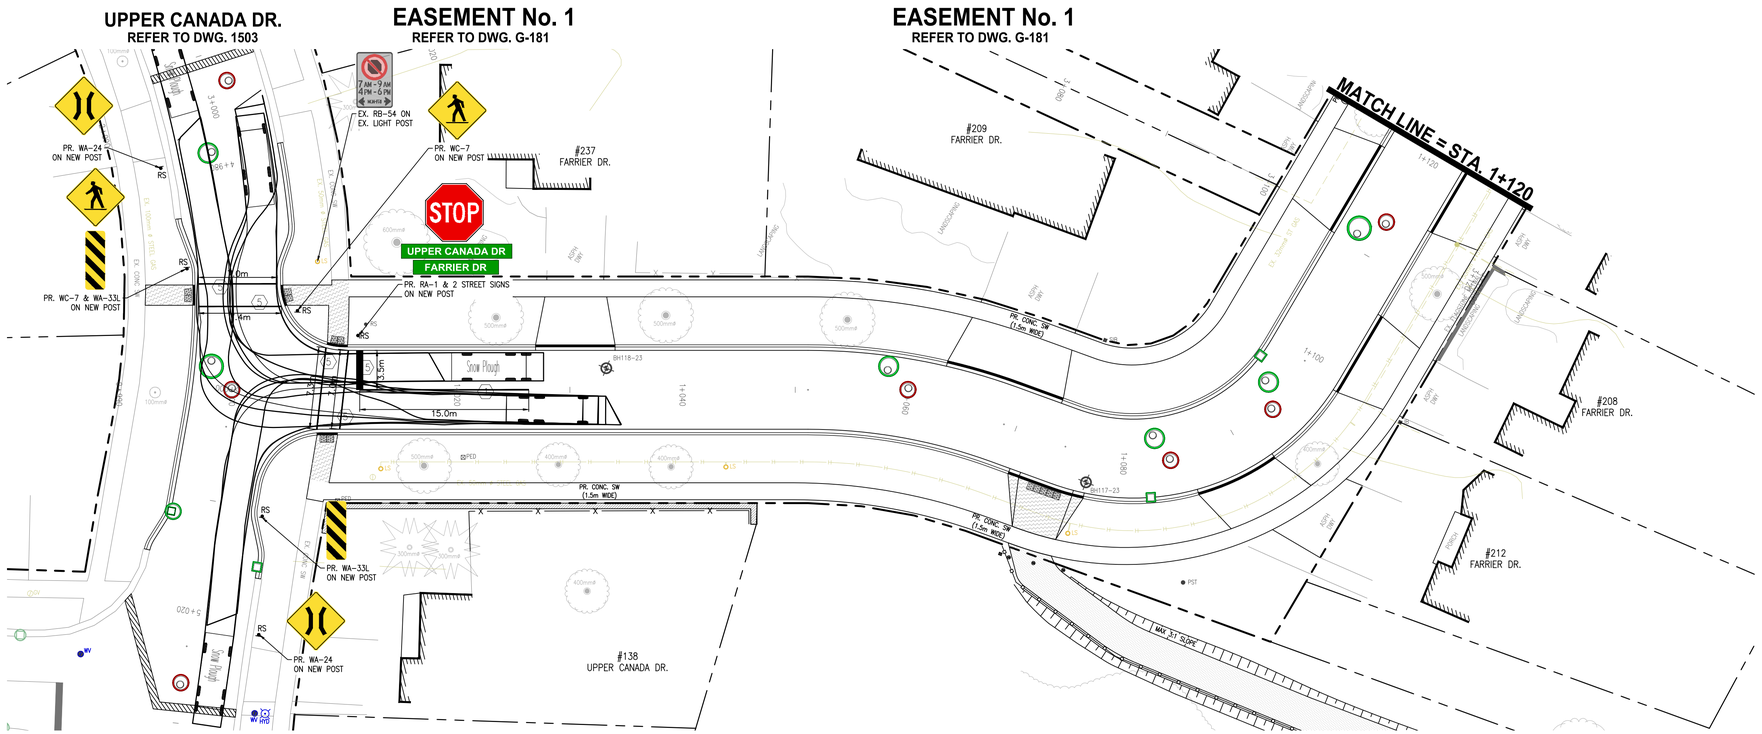


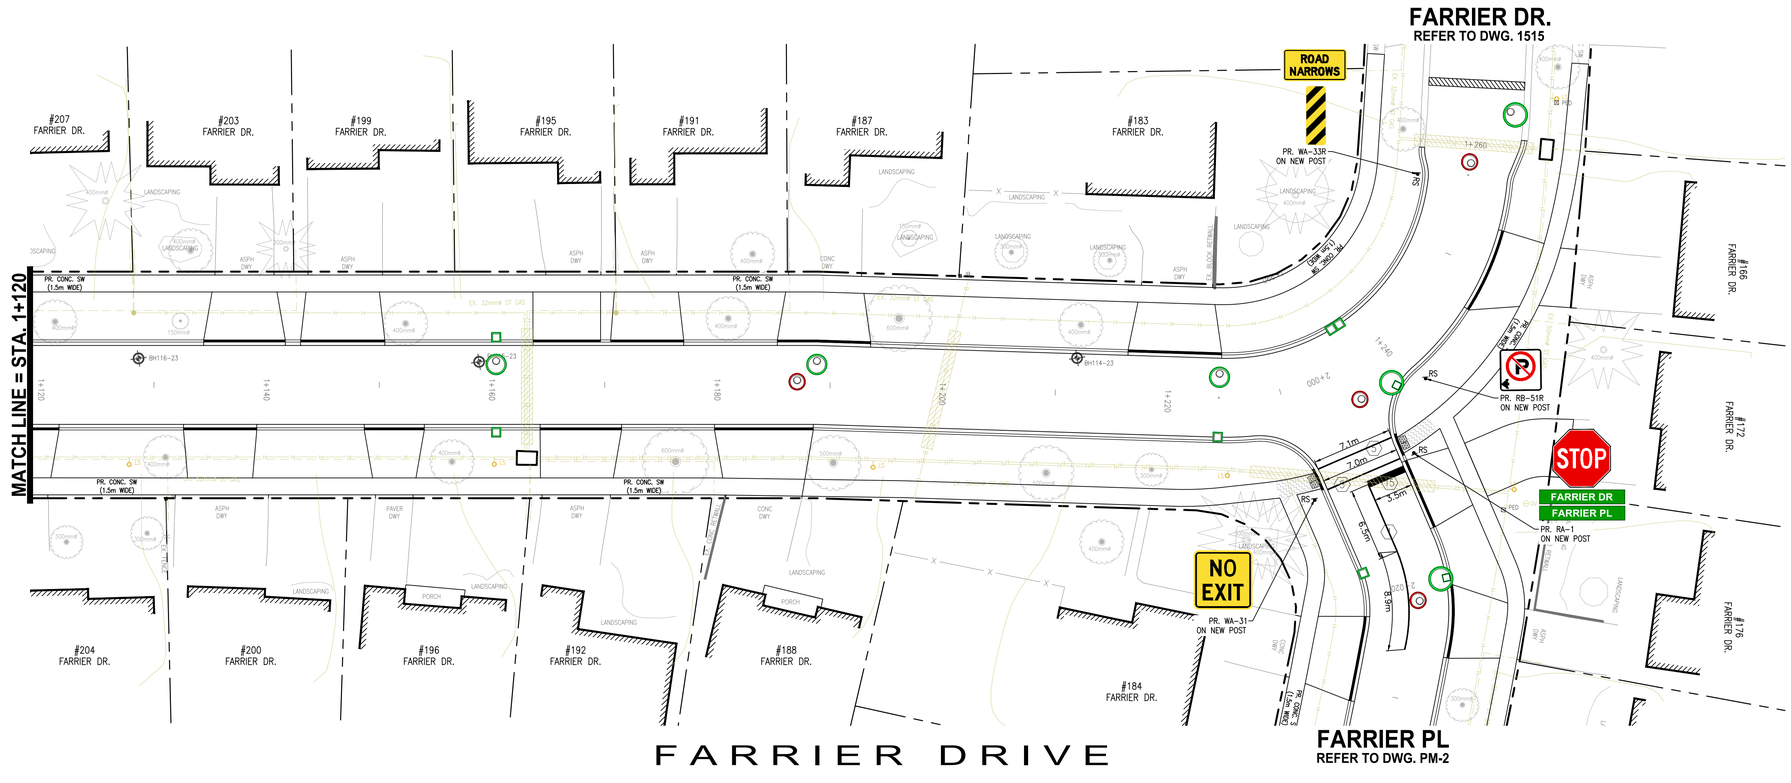

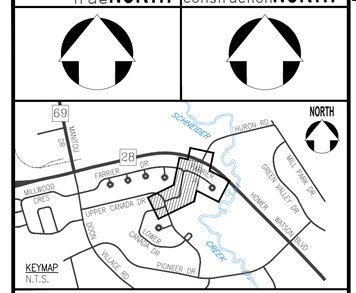

THE POSITION OF THE POLE LINES, CONDUITS, WATERMAINS, SEWERS, AND OTHER UTILITIES AND STRUCTURES ARE NOT NECESSARILY SHOWN ON THE CONTRACT DRAWINGS, AND WHERE SHOWN, THE ACCURACY OF THE POSITION OF SUCH UTILITIES AND STRUCTURES IS NOT GUARANTEED.

BEFORE STARTING WORK

THE CONTRACTOR SHALL CONFIRM THE POSITION AND EXACT LOCATION OF ALL SUCH UTILITIES, AND SHALL ASSUME ALL LIABILITY FOR ANY DAMAGE TO THEM MADE DURING THE COURSE OF THE CONTRACT WORK.

NOTES:

PAVEMENT MARKING LEGEND	
1	SOLID YELLOW, 10cm
2	SOLID DOUBLE YELLOW, 10cm
3	363 BROKEN YELLOW, 10cm
4	SOLID YELLOW, 20cm
5	SOLID WHITE, 10cm
6	333 BROKEN WHITE, 10cm
7	363 BROKEN WHITE, 10cm
9	SOLID WHITE, 20cm
10	111 BROKEN WHITE, 10cm
11	333 BROKEN WHITE, 20cm
13	333 BROKEN WHITE, 30cm
14	SOLID WHITE, 30cm
15	SOLID WHITE, 60cm
16	111 BROKEN WHITE, 45cm
20	SOLID WHITE, SYMBOLS AND ARROWS

1. 333, 363, 393, DENOTES PAVEMENT MARKING SPACING (IE., 3m LINE, 3m GAP, 3m LINE)
2. USE (1) TO DENOTE PAVEMENT MARKING
3. USE (T) TO DENOTE PAVEMENT MARKING, DURABLE
4. USE △ TO DENOTE PAVEMENT MARKING, TEMPORARY-REMOVABLE
5. USE [T] TO DENOTE PAVEMENT MARKING, TEMPORARY

Rb-84A / Rb-51 / U/C — REGULATORY SIGNS (THE ORDER THEY ARE DISPLAYED INDICATES HOW THEY SHOULD BE MOUNTED, EG. Rb-84A ON TOP OF Rb-51) INDICATES SIGNS ARE TO BE MOUNTED IN THE GROUND ON A STEEL "U" CHANNEL

SIGNS SHOW ON A CONCRETE SURFACE ARE TO BE SLEEVED AND MOUNTED ON A STEEL "U" CHANNEL

SURVEY

CONDITION SURVEY BY CITY OF KITCHENER OCTOBER, 2024.
FIELDBOOK # 00-000

BENCHMARK

CONCRETE MONUMENT LOCATED IN THE SE CORNER OF BLOCK A (REG. PLAN 1376) BEING 15 FEET WEST OF THE SW CORNER OF LOT No. 51 ON FARRIER PLACE.

ELEV. = 299.999m.

NO.	REVISION	BY	MM/DD/YY
3	ISSUED FOR 90% DESIGN	DP	09.12.25
2	ISSUED FOR 60% DESIGN	S.E.O.	08.05.25
1	ISSUED FOR 30% DESIGN	S.E.O.	04.08.25

The Corporation Of The
CITY OF KITCHENER

KITCHENER

Development Services


Engineering Division

PAVEMENT MARKING AND SIGNAGE PLAN
FARRIER DRIVE
FROM UPPER CANADA DR. TO STA. 1+270


DESIGNED BY:	APPROVED BY:	DRAWN BY:
S.E.O.	K. MICK	S.E.O.
		DATE: (MM.DD.YYYY) 03.19.2025
		SCALE: HOR.-1:250
		SHEET No. 24 of 28
		DWG. No. PM-1

PM-1

Date: Dec. 15, 2025 - 8:39 am
Plotted by: DianaPh
Filename: S:\Current\01-11-436 Project Files\Capital Projects\ 04-25\PM\Farrier DR\Drawings\04_Sheet Files\Farrier_PM_Sheets.dwg

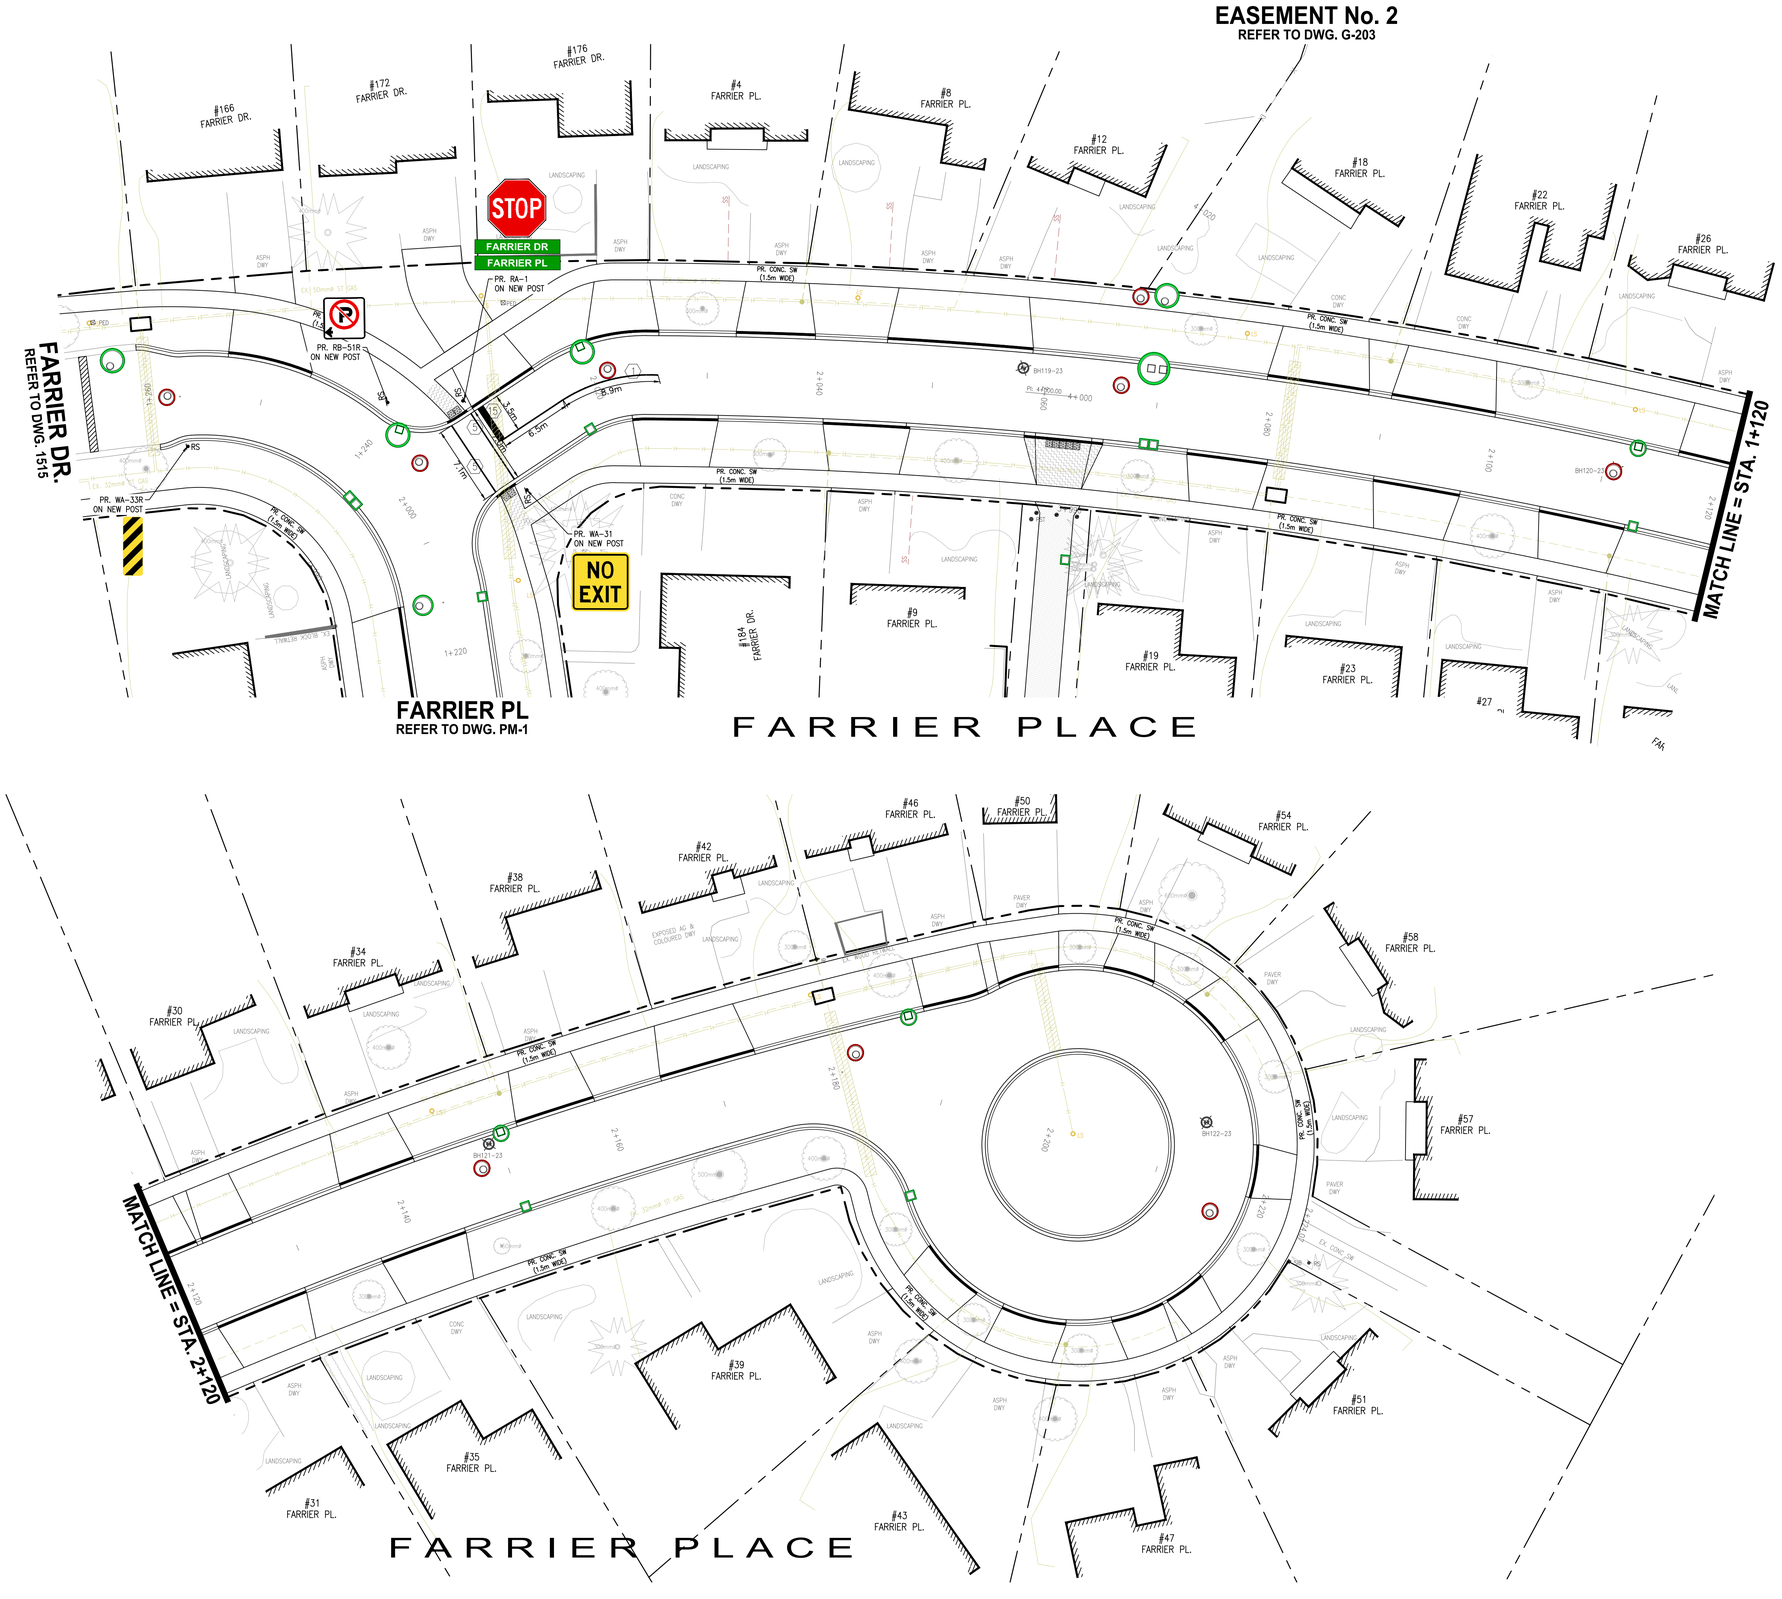

trueNORTH constructionNORTH

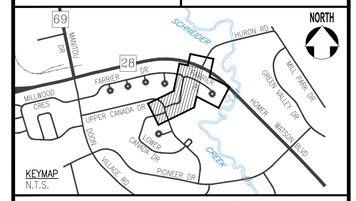

THE POSITION OF THE POLE LINES, CONDUITS, WATERMAINS, SEWERS, AND OTHER UTILITIES AND STRUCTURES ARE NOT NECESSARILY SHOWN ON THE CONTRACT DRAWINGS, AND WHERE SHOWN, THE ACCURACY OF THE POSITION OF SUCH UTILITIES AND STRUCTURES IS NOT GUARANTEED.

BEFORE STARTING WORK

THE CONTRACTOR SHALL CONFIRM THE POSITION AND EXACT LOCATION OF ALL SUCH UTILITIES, AND SHALL ASSUME ALL LIABILITY FOR ANY DAMAGE TO THEM MADE DURING THE COURSE OF THE CONTRACT WORK.

NOTES:

PAVEMENT MARKING LEGEND	
1	SOLID YELLOW, 10cm
2	SOLID DOUBLE YELLOW, 10cm
3	3&3 BROKEN YELLOW, 10cm
4	SOLID YELLOW, 20cm
5	SOLID WHITE, 10cm
6	3&3 BROKEN WHITE, 10cm
7	3&6 BROKEN WHITE, 10cm
9	SOLID WHITE, 20cm
10	1&1 BROKEN WHITE, 10cm
11	3&3 BROKEN WHITE, 20cm
13	3&3 BROKEN WHITE, 30cm
14	SOLID WHITE, 30cm
15	SOLID WHITE, 60cm
16	1&1 BROKEN WHITE, 45cm
20	SOLID WHITE, SYMBOLS AND ARROWS

1. 3&3, 3&6, 3&9, DENOTES PAVEMENT MARKING SPACING (IE., 3m LINE, 3m GAP, 3m LINE)
2. USE (1) TO DENOTE PAVEMENT MARKING
3. USE (T) TO DENOTE PAVEMENT MARKING, DURABLE
4. USE (△) TO DENOTE PAVEMENT MARKING, TEMPORARY-REMOVABLE
5. USE [T] TO DENOTE PAVEMENT MARKING, TEMPORARY

Rb-84A / Rb-51 / U/C — REGULATORY SIGNS (THE ORDER THEY ARE DISPLAYED INDICATES HOW THEY SHOULD BE MOUNTED, EG. Rb-84A ON TOP OF Rb-51)
INDICATES SIGNS ARE TO BE MOUNTED IN THE GROUND ON A STEEL "U" CHANNEL

SIGNS SHOW ON A CONCRETE SURFACE ARE TO BE SLEEVED AND MOUNTED ON A STEEL "U" CHANNEL

SURVEY

CONDITION SURVEY BY CITY OF KITCHENER OCTOBER, 2024.
FIELDBOOK # 00-000

BENCHMARK

CONCRETE MONUMENT LOCATED IN THE SE CORNER OF BLOCK A (REG. PLAN 1376) BEING 15 FEET WEST OF THE SW CORNER OF LOT No. 51 ON FARRIER PLACE.

ELEV. = 299.999m.

NO.	REVISION	BY	MM/DD/YY
3	ISSUED FOR 90% DESIGN	DP	09.12.25
2	ISSUED FOR 60% DESIGN	S.E.O.	08.05.25
1	ISSUED FOR 30% DESIGN	S.E.O.	04.08.25

The Corporation Of The
CITY OF KITCHENER

Development Services

Engineering Division

PAVEMENT MARKING AND SIGNAGE PLAN
FARRIER PLACE
FARRIER DRIVE TO CUL-DELSAC

DESIGNED BY:	APPROVED BY:	DRAWN BY:
S.E.O.	K. MICK	S.E.O.
		DATE: (MM.DD.YYYY) 03.19.2025
		SCALE: HOR.-1:250
		SHEET No. 25 of 28
		DWG. No. PM-2

PM-2

Plotted by: ZoeGPh Filename: S:\Current\01-11-426 Project Files\Capital Projects (4+2)\Farrier Dr\Drawings\04_Sheet Files\Farrier_PM_Sheets.dwg Date: Feb. 10, 2025 - 8:58 am