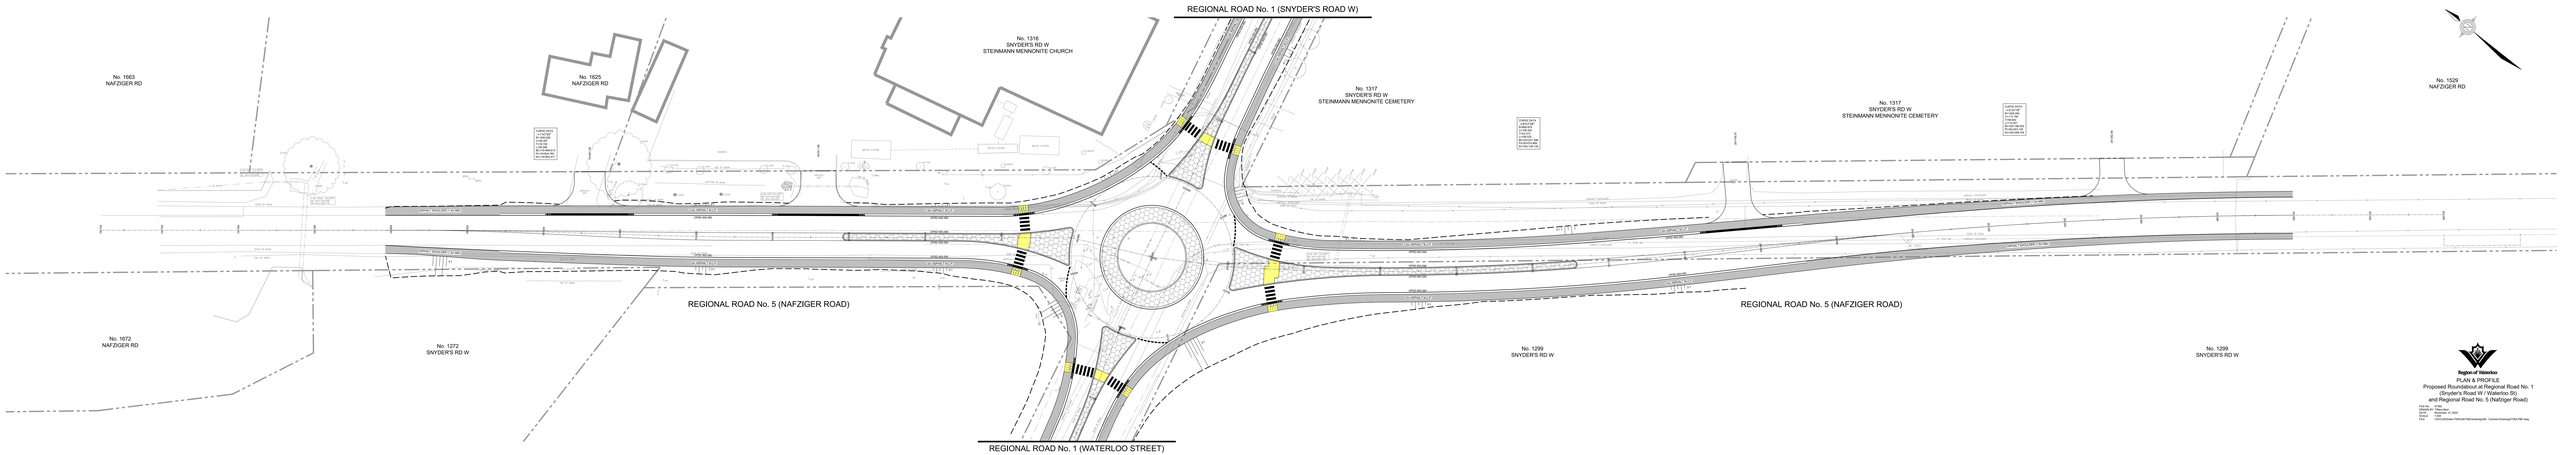

Region of Waterloo

PLAN & PROFILE
Proposed Roundabout at Regional Road No. 1
(Snyder's Road W / Waterloo St)
and Regional Road No. 5 (Nafziger Road)


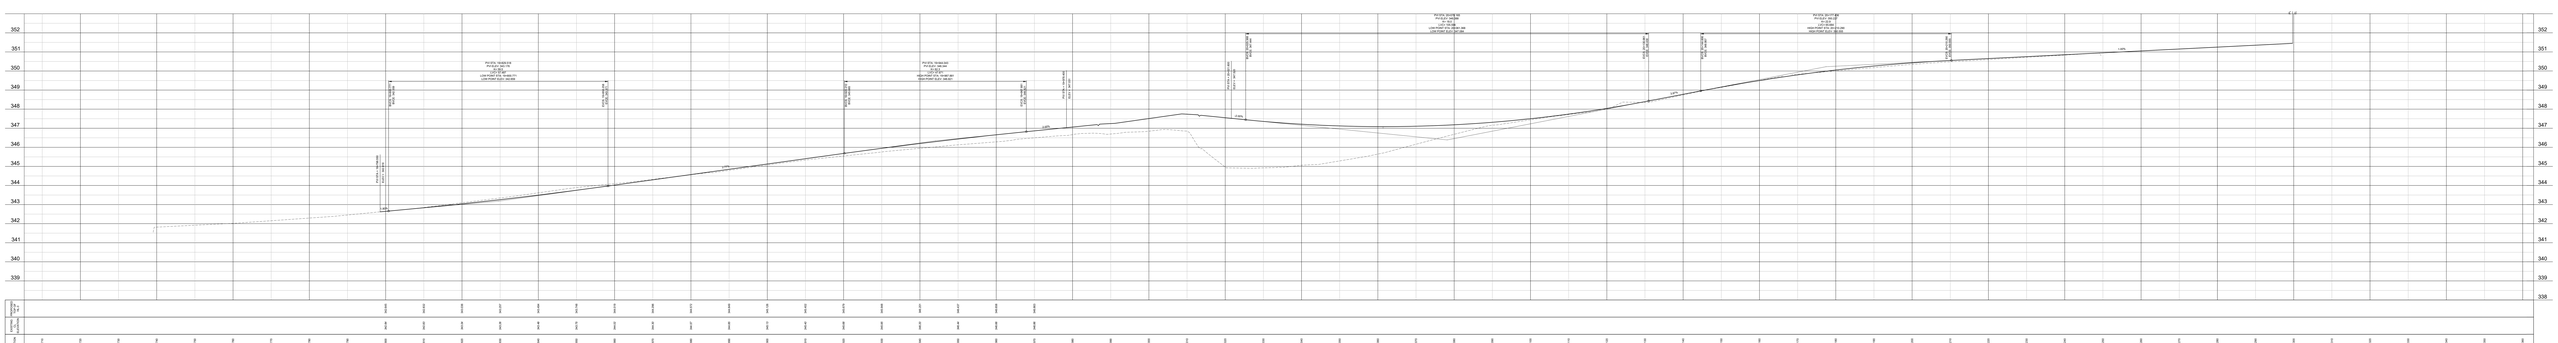
