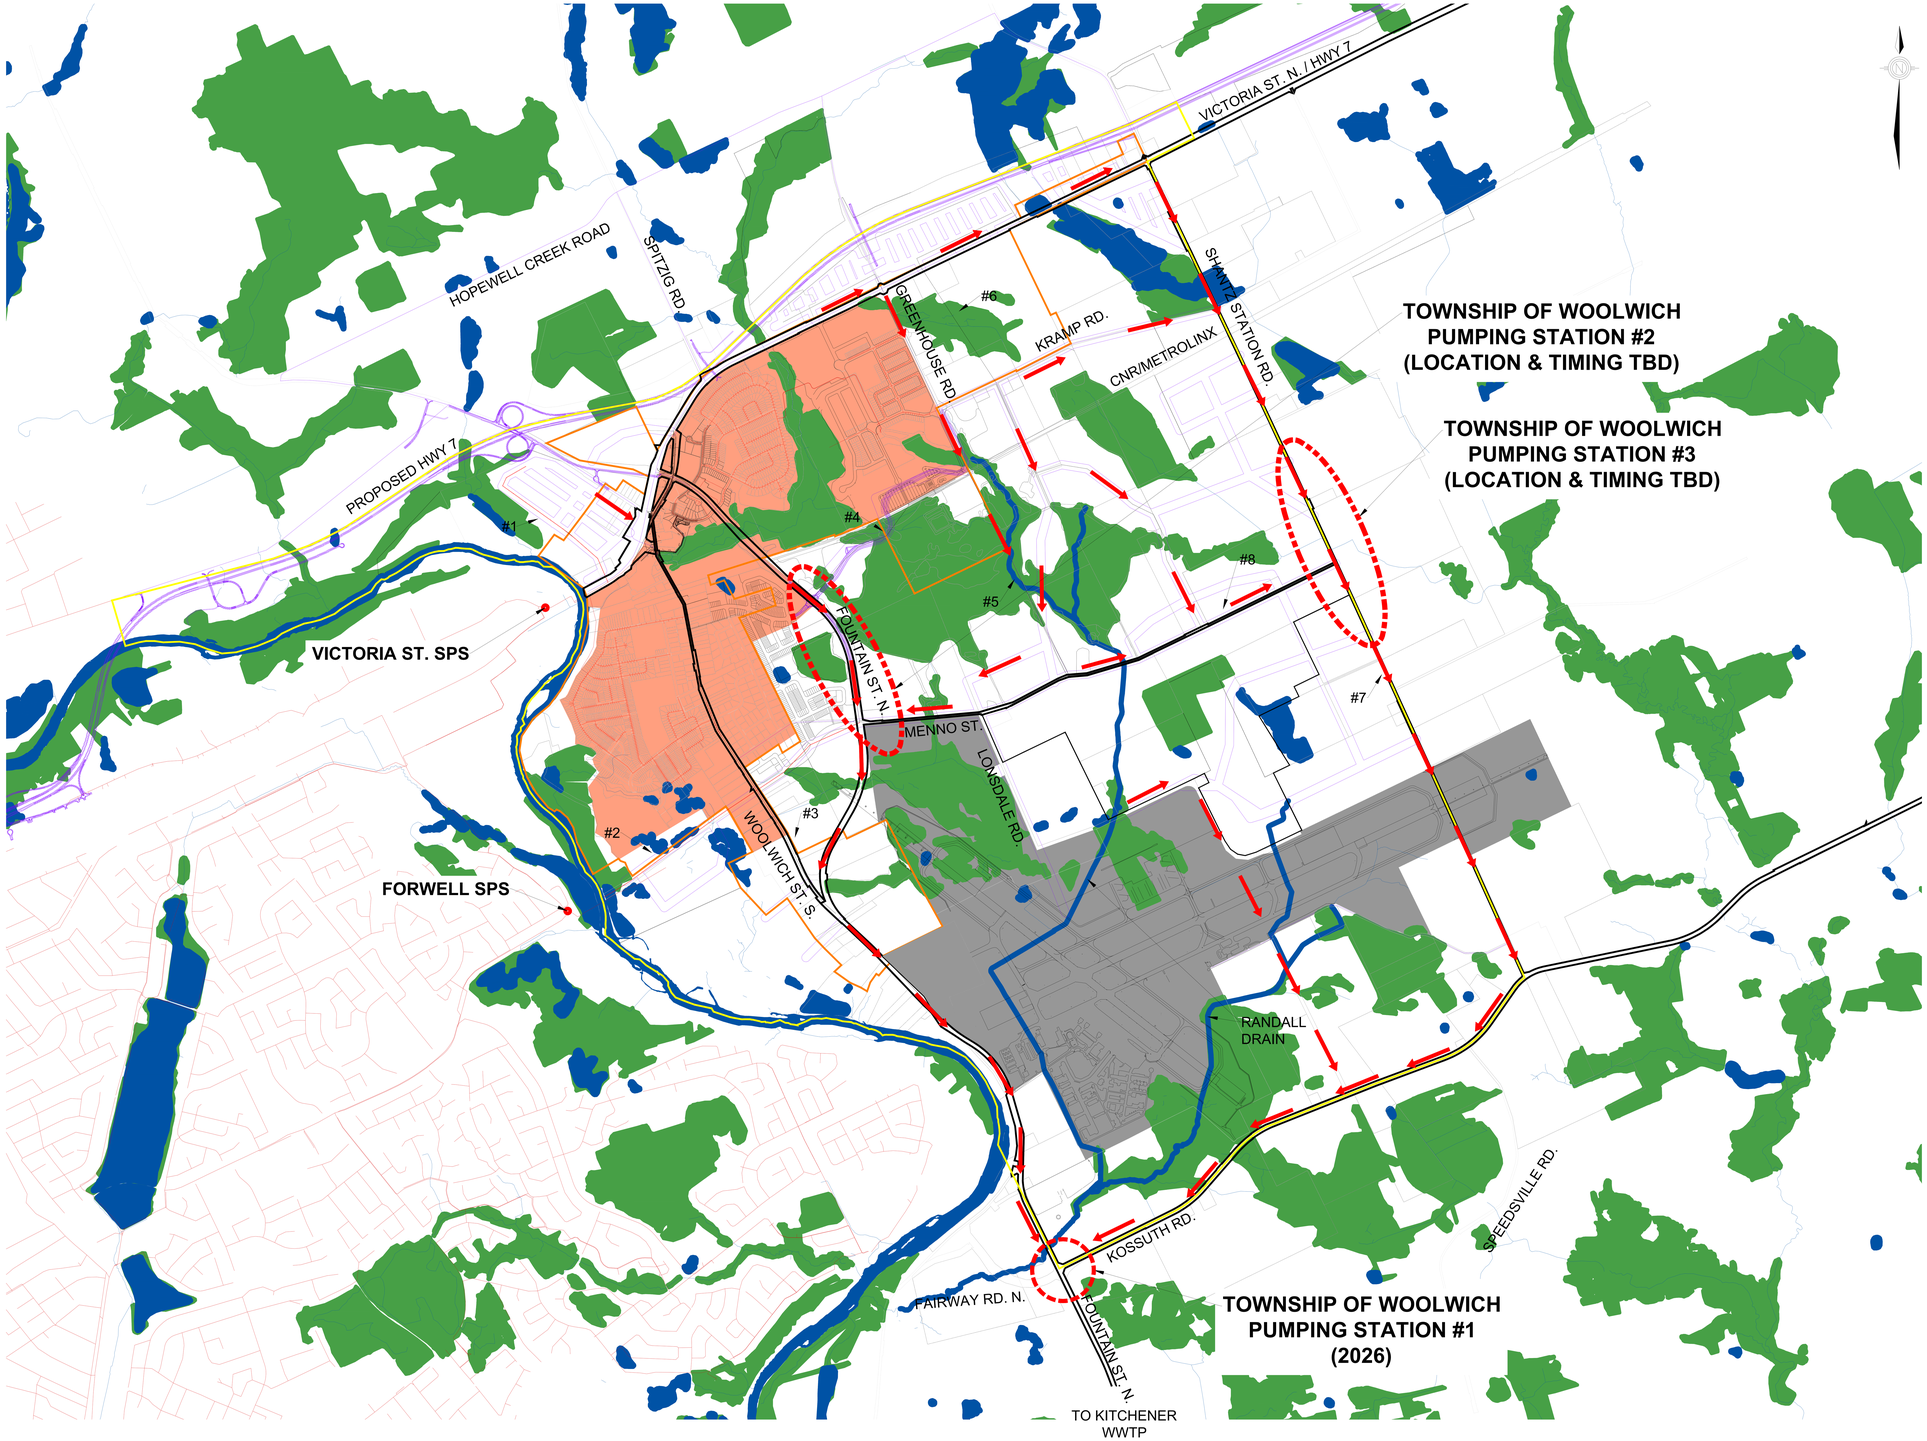


LEGEND

- EXISTING URBAN BOUNDARY
- NEW URBAN BOUNDARY
- POTENTIAL FUTURE ROAD
- AREA DRAINING TO CITY OF KITCHENER'S VICTORIA STREET SEWAGE PUMPING STATION
- CORE ENVIRONMENTAL FEATURE
- EXISTING SANITARY SERVICING INFRASTRUCTURE
- FUTURE SANITARY SERVICING INFRASTRUCTURE (LOCATIONS & TIMIING TBD)

NOTE:

MUNICIPAL WATERMAINS TO FOLLOW SIMILAR ALIGNMENTS AS THE FUTURE SANITARY SERVICING INFRASTRUCTURE

WOOLWICH TOWNSHIP

Associated Engineering | GLOBAL PERSPECTIVE. LOCAL FOCUS.

MAP 7
MUNICIPAL SERVICING INFRASTRUCTURE

Q:\2023-5737-00\CIVL\MODEL\FIGURE\5737-00-C-MAP7.DWG